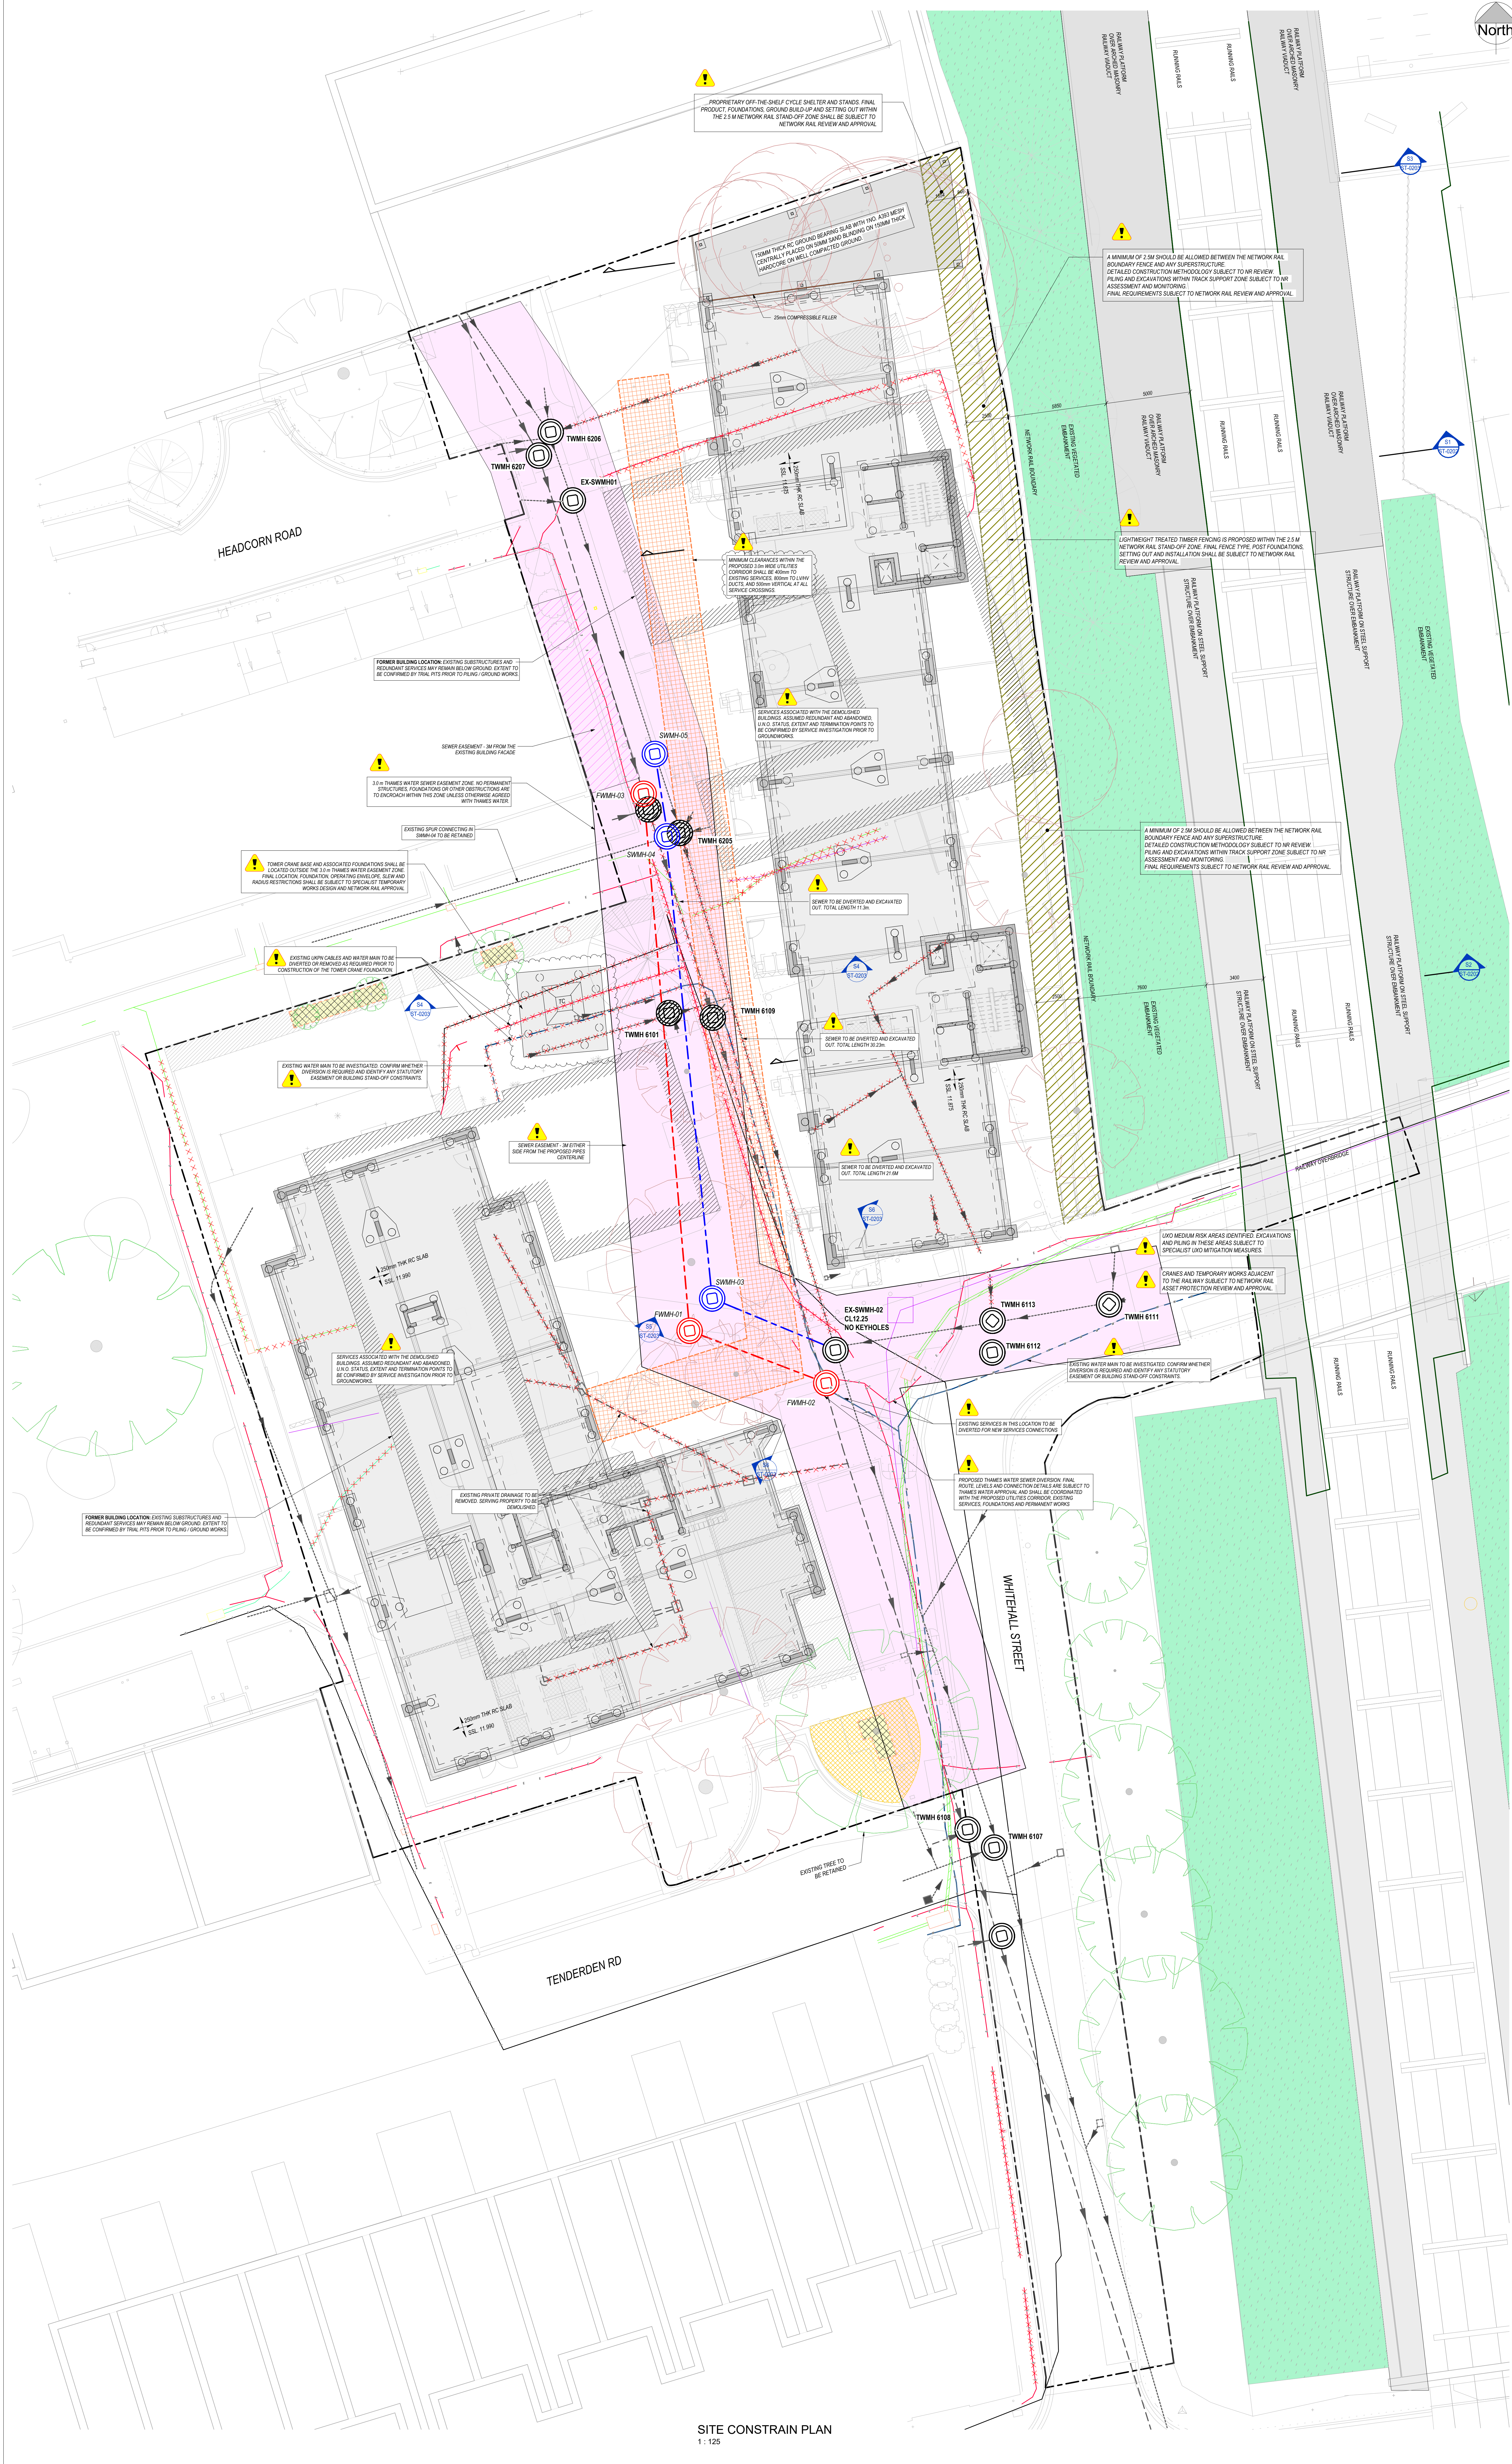


DO NOT SCALE FROM THIS DRAWING. USE FIGURED DIMENSIONS IN ALL CASES. WORK DIMENSIONS ON SITE AND REPORT ANY DISCREPANCIES TO THE DESIGNERS IMMEDIATELY. THIS DRAWING IS TO BE READ IN CONJUNCTION WITH THE DESIGNERS SPECIFICATION. © THIS DRAWING IS COPYRIGHT AND MAY ONLY BE REPRODUCED WITH THE DESIGNERS PERMISSION.


1. ALL DRAWINGS ARE TO BE READ IN CONJUNCTION WITH ALL RELEVANT SPECIFICATIONS, BILLS OF QUANTITIES, ARCHITECTURAL SERVICES AND ENGINEERING DRAWINGS.
2. ANY DISCREPANCIES BETWEEN THESE DOCUMENTS SHALL BE BROUGHT TO THE ATTENTION OF THE ENGINEER.
3. ALL DIMENSIONS ARE IN MILLIMETRES, UNLESS OTHERWISE STATED.
4. ALL LEVELS ARE IN METRES RELATED TO ORDNANCE DATUM.
5. DRAWINGS ARE NOT TO BE SCALED.
6. ALL TEMPORARY WORKS TO CONTRACTORS DETAILS.
7. CONTRACTOR TO APPROVE ALL SET OUT INFORMATION PRIOR TO CONSTRUCTION.
8. THIS DRAWING IS BASED ON THE FOLLOWING INFORMATION:
 - WHITEHALL MEWS: TOPOGRAPHIC SURVEY 12304-LAF-J00-ST-DR-G-1001-1010, REVISION R04, DATED 18/06/2021, CAD FILE L10807-PL01-A.DWG
 - LATEST ARCHITECTURAL GENERAL ARRANGEMENT
 - NETWORK RAIL CONSULTATION RESPONSE, REFERENCE HG/2021/0175
9. THIS DRAWING IDENTIFIES THE KNOWN SITE CONSTRAINTS AND THIRD-PARTY INFORMATION AVAILABLE TO MWP AT THE DATE OF ISSUE. MWP SHALL BE ADVISED PROMPTLY OF ANY OMISSIONS, DISCREPANCIES OR SUBSEQUENT CHANGES TO ENABLE THE DRAWING TO BE REVIEWED AND REVISED AS NECESSARY.
10. THE PROPOSED SEWER DIVERSION, ASSOCIATED EASEMENT ZONES AND EXISTING DRAINAGE INFORMATION SHOWN ON THIS DRAWING ARE INDICATIVE AND SHALL BE READ IN CONJUNCTION WITH THE LATEST CIVIL AND DRAINAGE DESIGN INFORMATION. MWP SHALL BE ADVISED OF ANY REVISIONS AFFECTING THE STRUCTURE, FOUNDATIONS OR PROPOSED UTILITIES CORRIDOR.

- GENERAL DRAWING REFERENCES:**
1. ARCHITECT TO APPROVE ALL SETTING-OUT INFORMATION PRIOR TO CONSTRUCTION.
 2. FOR GENERAL NOTES REFER TO DWG 27373-1000.
 3. FOR COLUMN SCHEDULE REFER TO DWG 27373-1005.
 4. FOR GENERAL ARRANGEMENTS REFER TO DWG 27373-1100 SERIES.
 5. FOR COLUMN & RC WALL ELEVATION REFER TO DWG 27373-1300 SERIES.
 6. FOR PILE SCHEDULE REFER TO DWG 27373-1102.
 7. FOR PILE CAP DETAILS REFER TO DWG 27373-1401-1404.
 8. FOR CORE WALL DRAWINGS REFER TO DWG 27373-1300 SERIES.

LEGEND:

- SITE BOUNDARY
- TREES TO BE RETAINED
- TREES TO BE REMOVED
- TREE PROTECTION BOX
- EXISTING STORM WATER
- EXISTING FOUL WATER
- PROPOSED SURFACE WATER PIPE
- PROPOSED FOUL WATER PIPE
- EXISTING WATER MAIN
- EXISTING SEWER TO BE ABANDONED, REMOVED OR DIVERTED
- EXISTING ELECTRICAL CABLES
- EXISTING CCTV & TELECOM CABLES
- SEWER EASEMENT - 3M EITHER SIDE FROM THE PROPOSED PIPES CENTERLINE
- NETWORK RAIL MINIMUM 2.5m CLEARANCE ZONE
- 3.5m PROPOSED UTILITIES CORRIDOR
- PROPOSED FOUL WATER MANHOLE
- PROPOSED SURFACE WATER MANHOLE
- EXISTING MANHOLE
- EXISTING MANHOLE TO BE REMOVED

SERVICES ASSOCIATED WITH THE DEMOLISHED BUILDINGS ASSUMED REDUNDANT AND ABANDONED, U.N.O. STATUS. EXTENT AND TERMINATION POINTS TO BE CONFIRMED BY SERVICE INVESTIGATION PRIOR TO GROUNDWORKS.

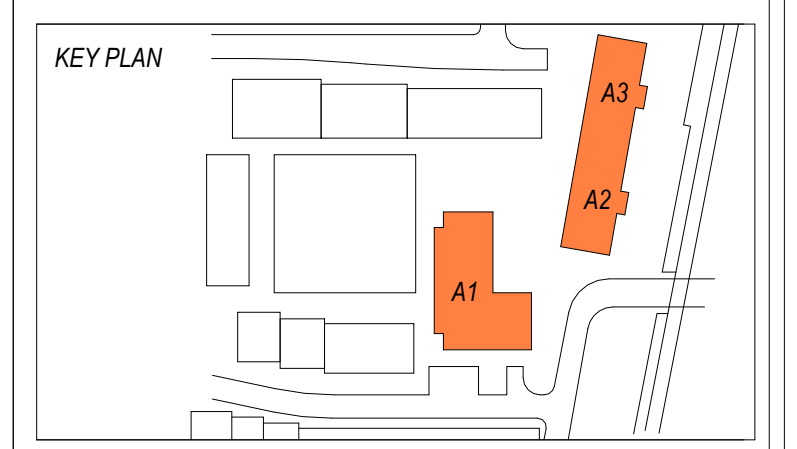

REV		DATE	DESCRIPTION	BY	APP
P02		04/08/2026	Revised As Created	VH	RS
P01		17/07/2026	Provisional	PHE	RS
REV		DATE	DESCRIPTION	BY	APP
PROJECT:		High Road West			
TITLE:		SITE CONSTRAINTS PLAN			
CLIENT:		Formation Design & Build Ltd.			
DRAWN:		CHECKED:	DO	APPROVED:	RS
PROJECT NUMBER:		DATE:	17/07/2026	SCALE:	B4
STATUS DESCRIPTION:		FOR INFORMATION		STATUS:	S2
DRAWING NUMBER:		REV:			
HRW-MWP-XX-00-DR-ST-0201					P02