



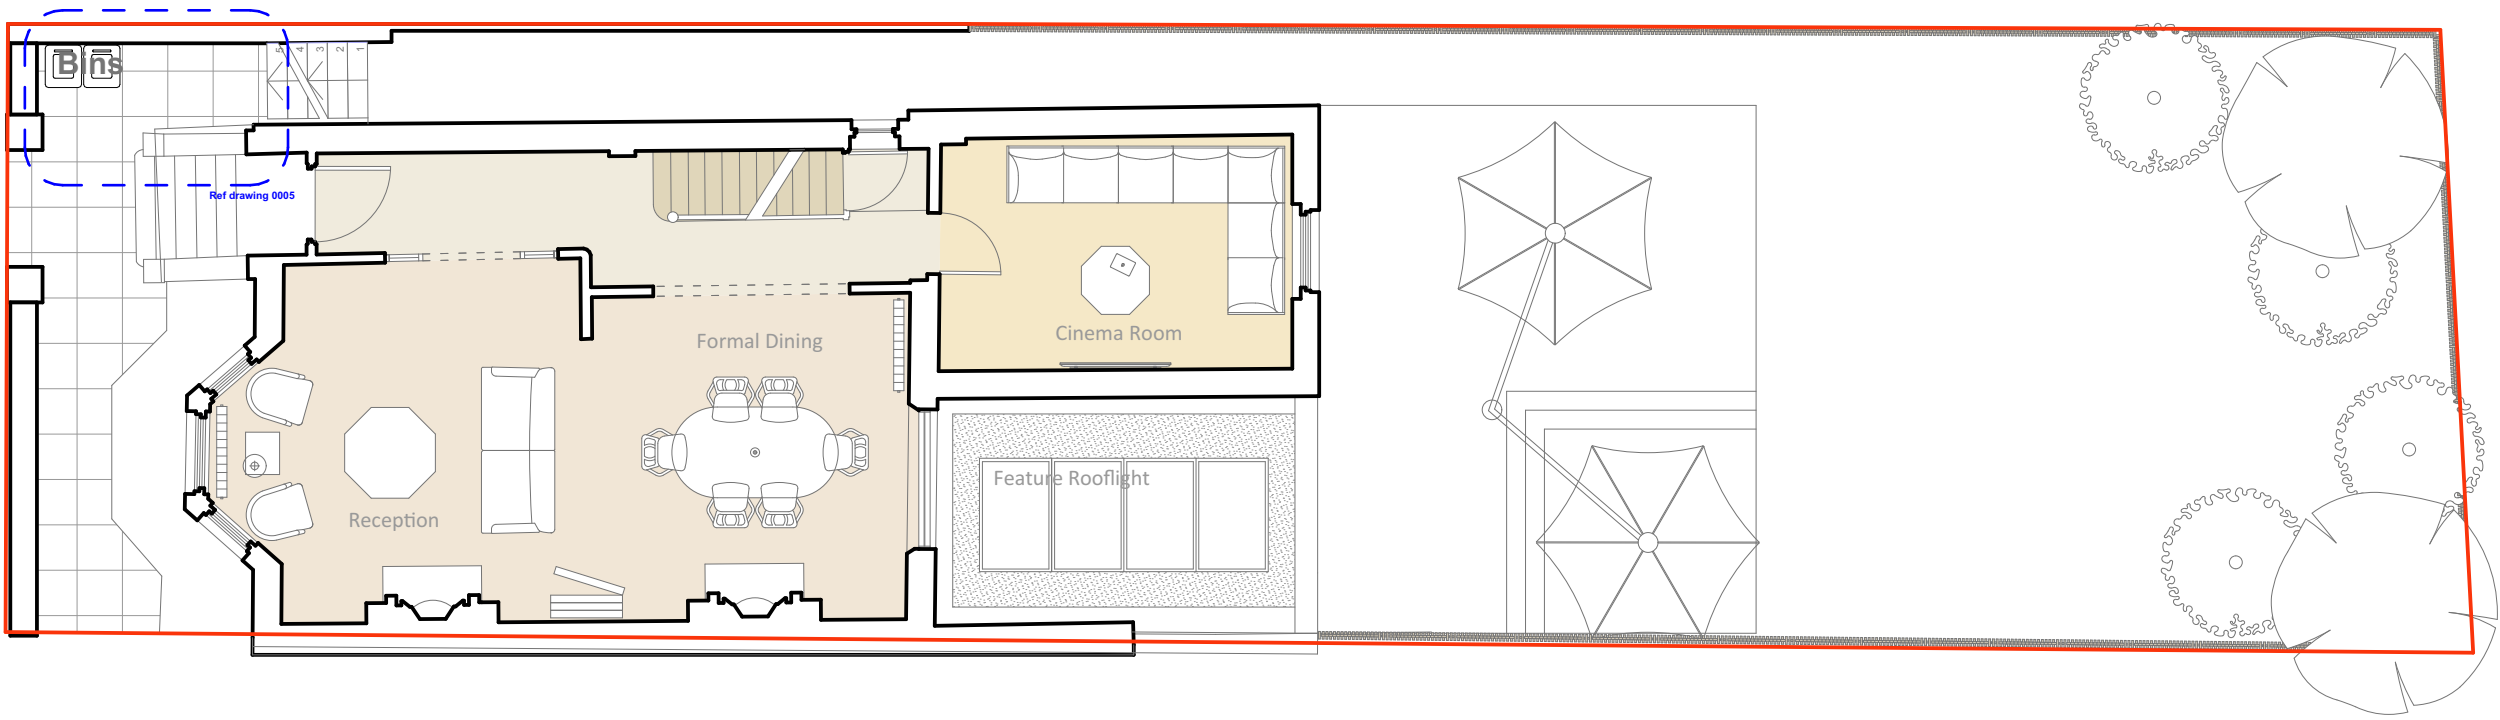


Key

North

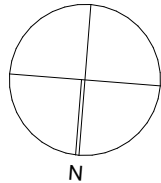

Scale Bar

 


1:100@A3



1:50@A3

Proposed Site Plan - Ground Floor

1:100@A3

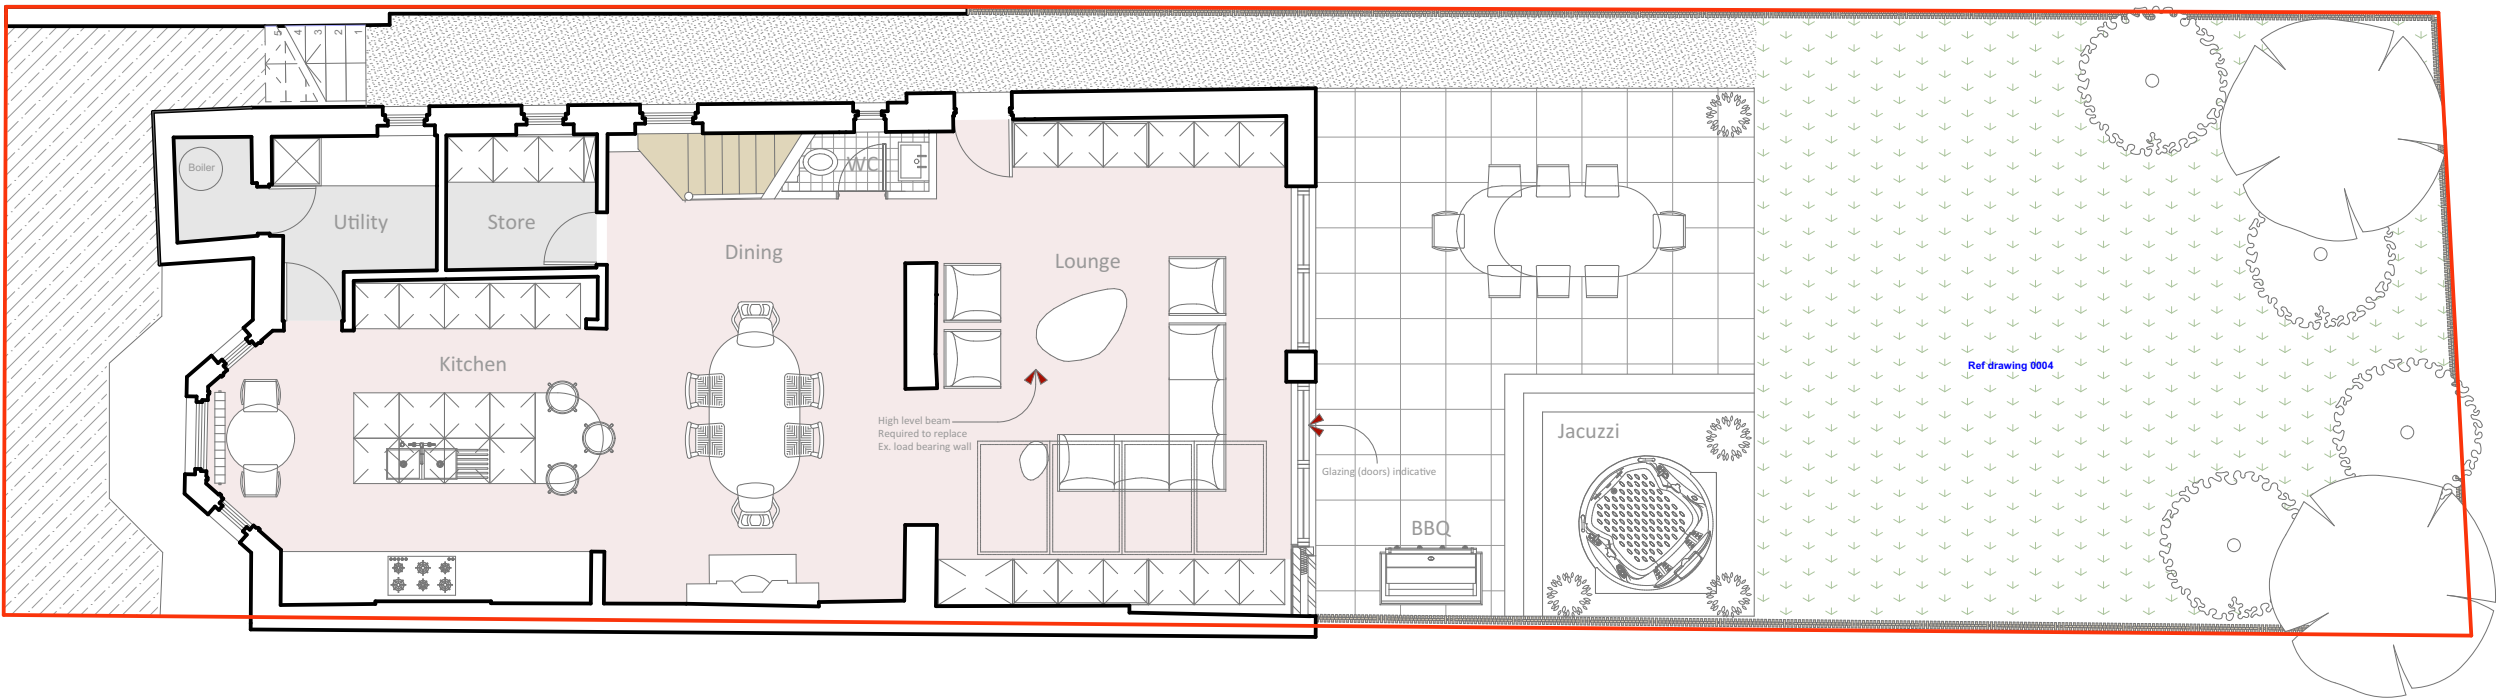

**Brass
Architecture**

www.brassarchitecture.com

86-90 Paul Street
London
UK
EC2A 4NE

6135 - 19 BR

19 Bishops Road
Highgate
London
N6 4HP

Drawing Name

Proposed Site Plan

Drawing Status

Planning Application

Modified by

JPB

Date

Jul 26

Checked by

RS

Date

Jul 26

Drawing Scale

1:100

Proposed Site Plan - Lower Ground Floor

1:100@A3

Layout ID
0003

Revision