




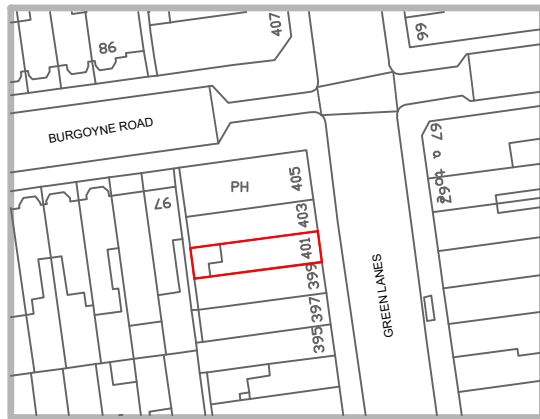

LOCATION PLAN
1:1250 @ A3

 

BLOCK PLAN
1:500 @ A3

 

Prestige Planning Ltd.
Unit 6 Grosvenor Way
London
E5 9ND

T: 0203 935 3434
E: info@thepgroups.co.uk


PROJECT DETAILS
CONVERSION OF THE UPPER FLAT TO
AN HMO

PROPERTY ADDRESS
401 GREEN LANES
LONDON
N4 1EU


DRAWING TITLE
LOCATION AND BLOCK
PLANS

REVISION	DRAWING NO.
RV00	EXOS

SCALE

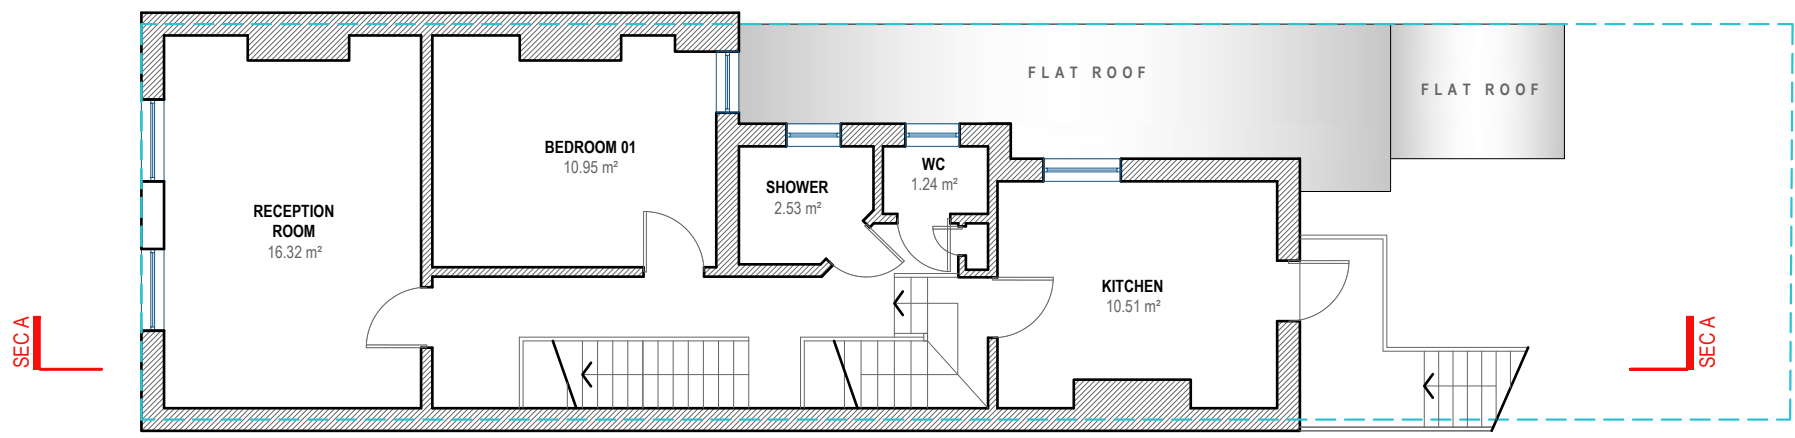

EXISTING FIRST FLOOR PLAN
EXISTING GIA : 58.35 m²

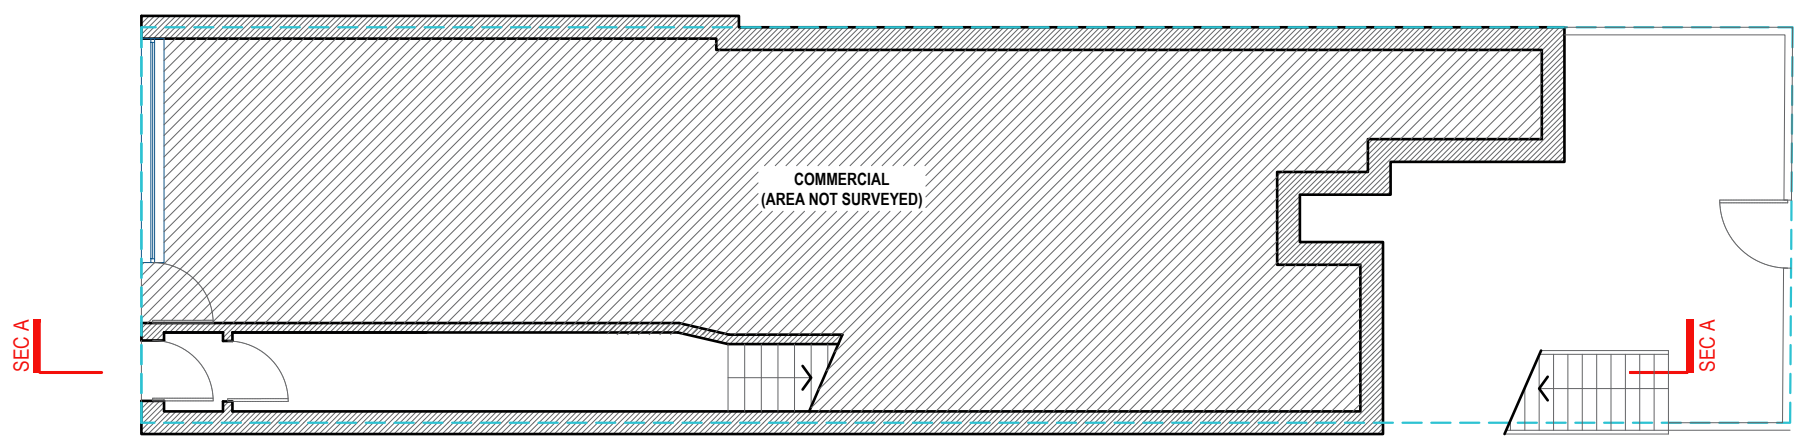

EXISTING GROUND FLOOR PLAN
EXISTING GIA : 68.53 m²

PRESTIGE
PLANNING & BUILDING SERVICES

Prestige Planning Ltd.
Unit 6 Grosvenor Way
London
E5 9ND

T: 0203 935 3434
E: info@thepgroups.co.uk

PROJECT DETAILS
CONVERSION OF THE UPPER FLAT TO AN HMO

PROPERTY ADDRESS
401 GREEN LANES
LONDON
N4 1EU

DRAWING TITLE
EXISTING GROUND FLOOR PLAN
EXISTING FIRST FLOOR PLAN

REVISION	DRAWING NO.
RV00	EX01


SCALE
1:100
[@ A3]

0


1

2

3 Metres

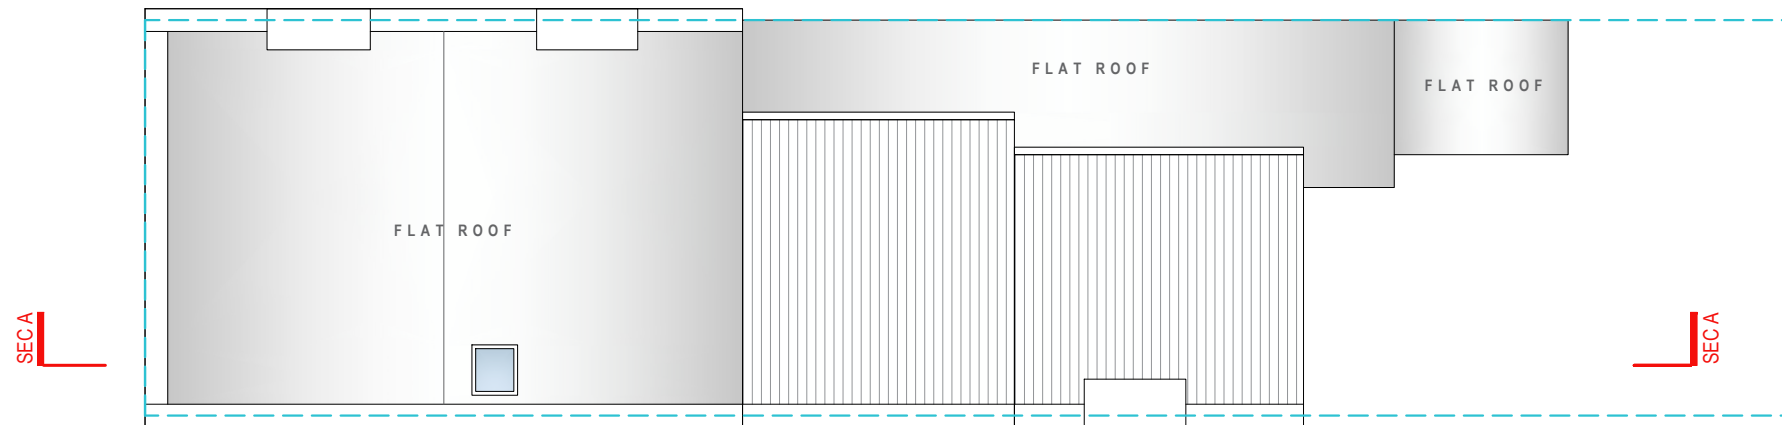

EXISTING ROOF PLAN

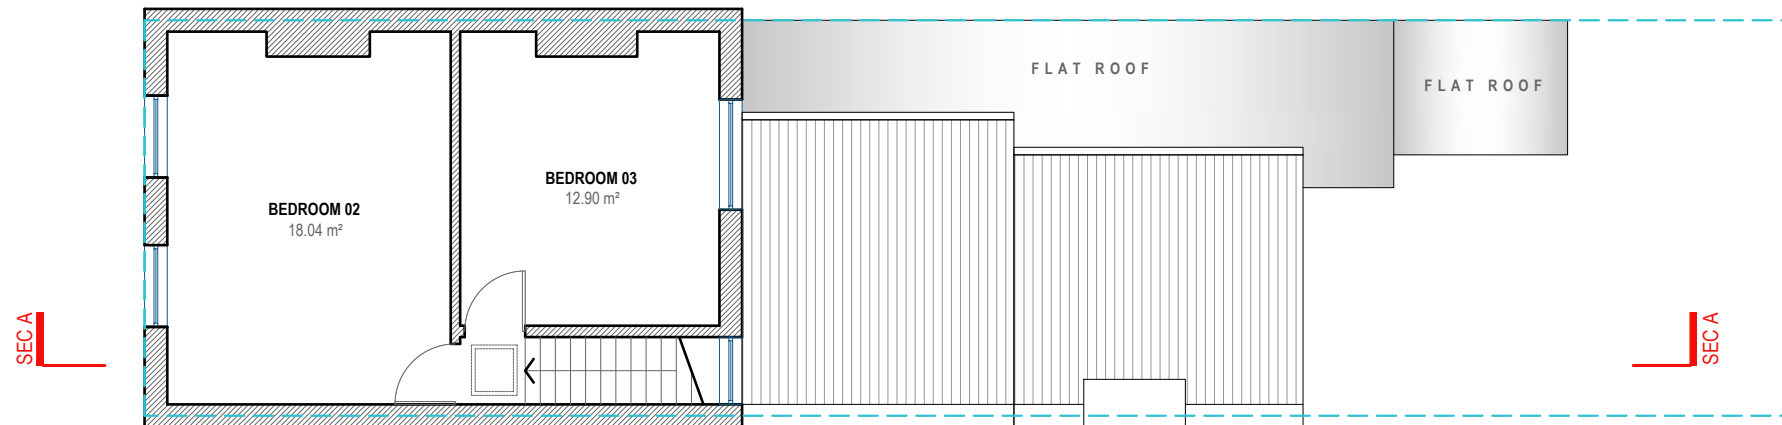

EXISTING SECOND FLOOR PLAN

EXISTING GIA : 35.12 m²



Prestige Planning Ltd.
Unit 6 Grosvenor Way
London
E5 9ND

T: 0203 935 3434
E: info@thepgroups.co.uk


PROJECT DETAILS
CONVERSION OF THE UPPER FLAT TO
AN HMO


PROPERTY ADDRESS
401 GREEN LANES
LONDON
N4 1EU

DRAWING TITLE
EXISTING SECOND FLOOR PLAN
EXISTING ROOF PLAN



REVISION	DRAWING NO.
RV00	EX02

SCALE
1:100
[@ A3]

 

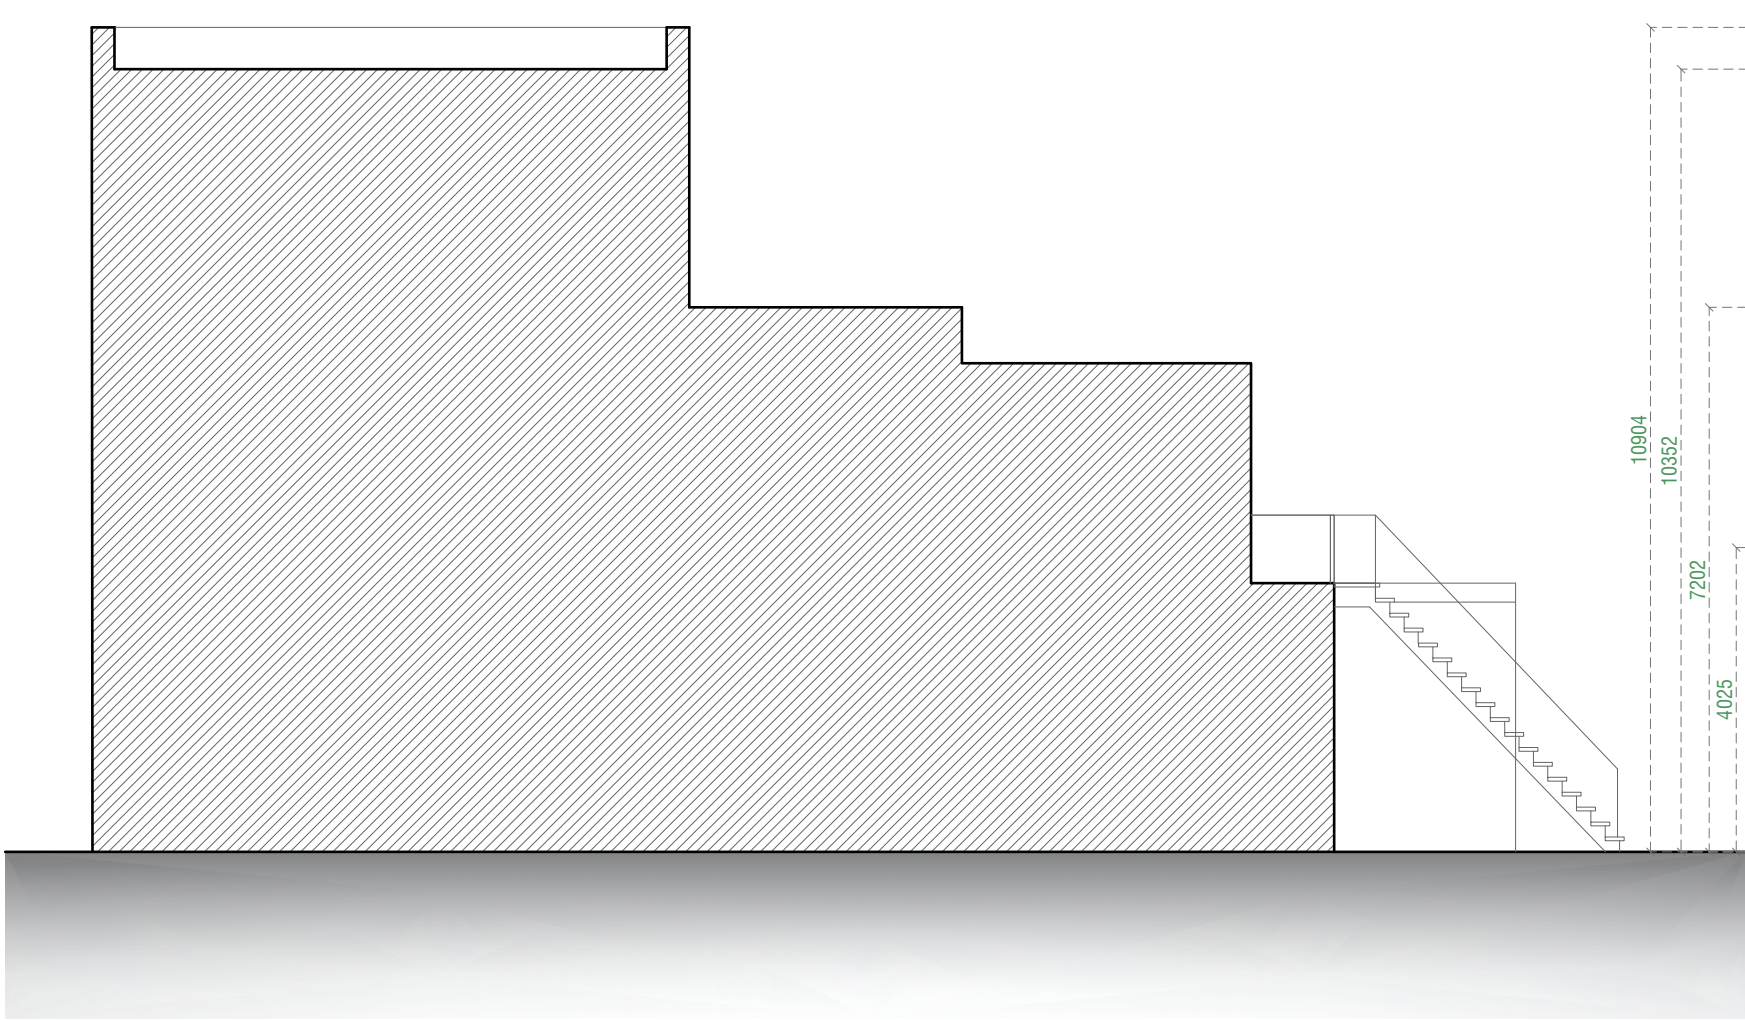

RIGHT ELEVATION

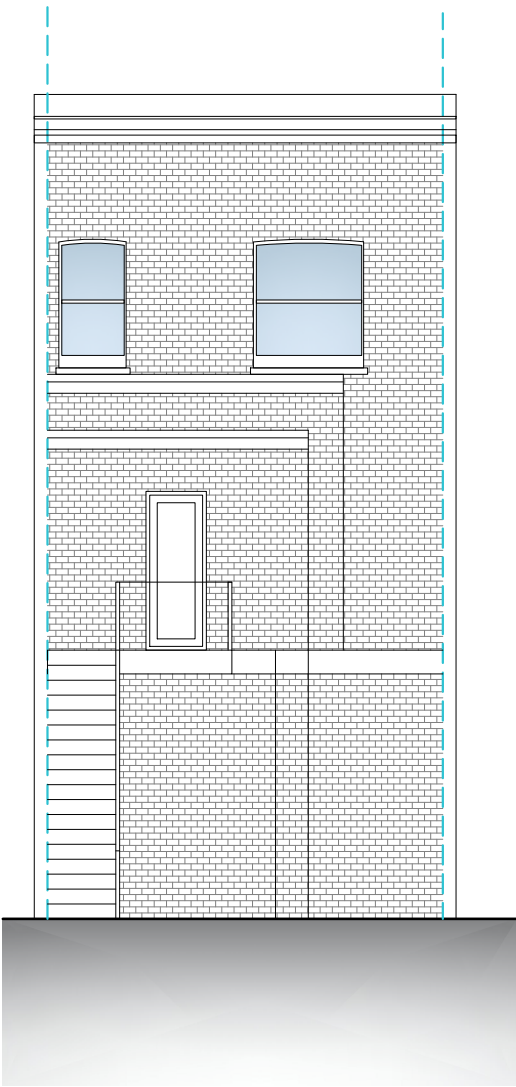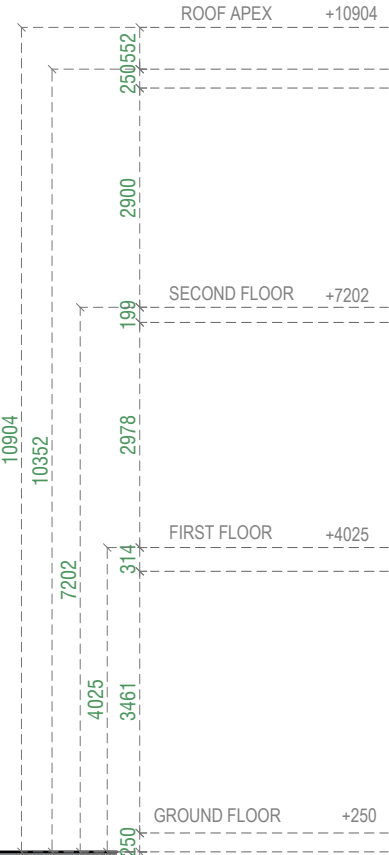

REAR ELEVATION



PRESTIGE
PLANNING & BUILDING SERVICES

Prestige Planning Ltd.
Unit 6 Grosvenor Way
London
E5 9ND

T: 0203 935 3434
E: info@thepgroups.co.uk


PROJECT DETAILS
CONVERSION OF THE UPPER FLAT TO
AN HMO


PROPERTY ADDRESS
401 GREEN LANES
LONDON
N4 1EU

DRAWING TITLE
EXISTING ELEVATIONS

REVISION	DRAWING NO.
RV00	EX04

SCALE
1:100
[@ A3]

 

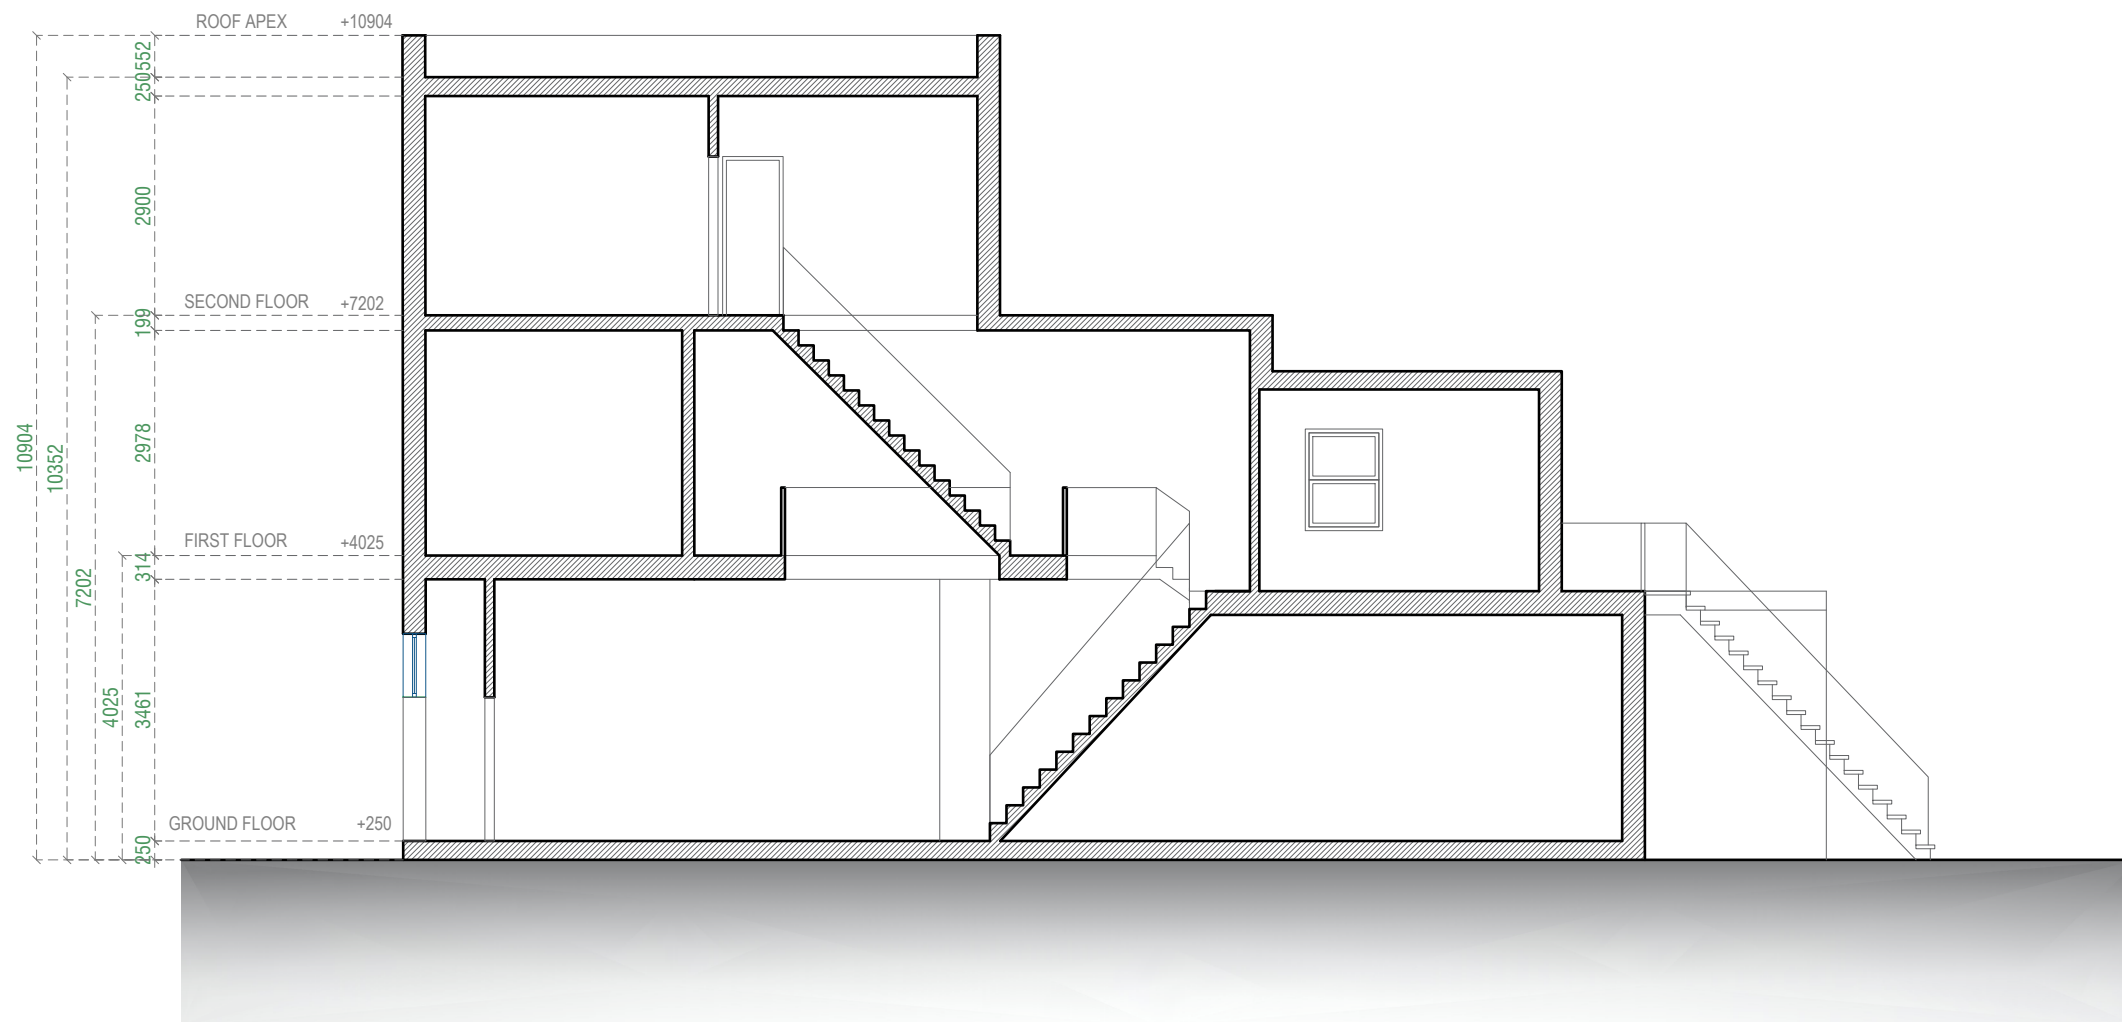

SECTION A-A



PRESTIGE
PLANNING & BUILDING SERVICES

Prestige Planning Ltd.
Unit 6 Grosvenor Way
London
E5 9ND

T: 0203 935 3434
E: info@thepgroups.co.uk


PROJECT DETAILS
CONVERSION OF THE UPPER FLAT TO
AN HMO

PROPERTY ADDRESS
401 GREEN LANES
LONDON
N4 1EU


DRAWING TITLE
EXISTING SECTION

REVISION	DRAWING NO.
RV00	EX05

SCALE
1:100
[@ A3]
0 1 2 3 Metres

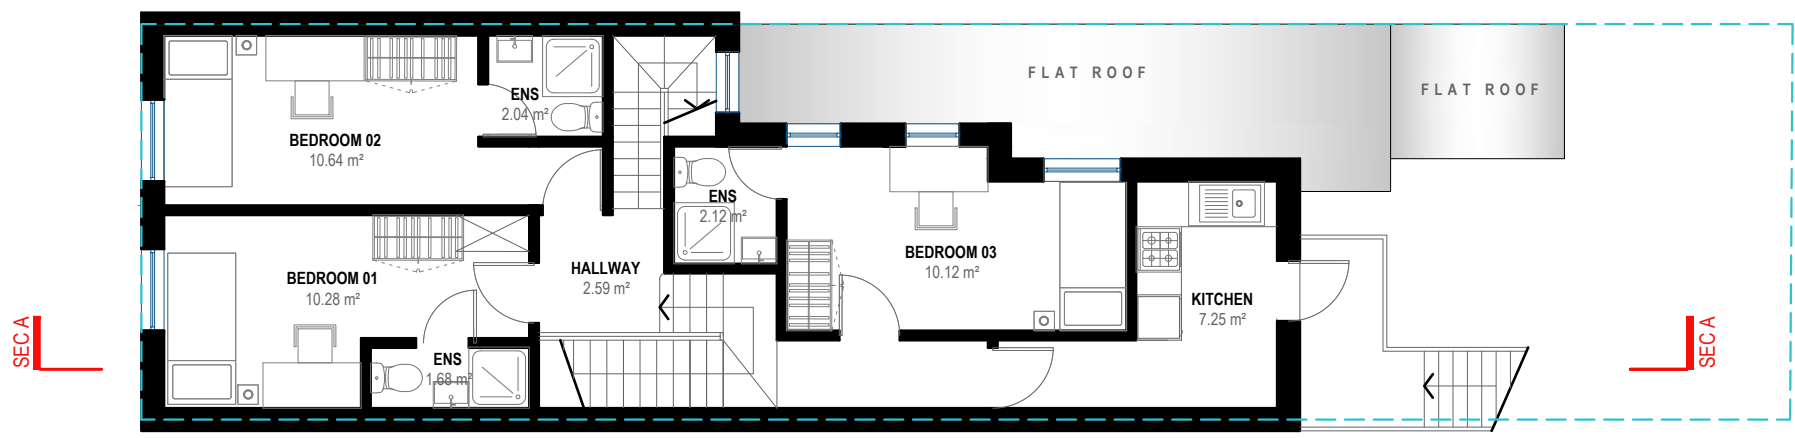

PROPOSED FIRST FLOOR PLAN
PROPOSED GIA : 59.94 m²

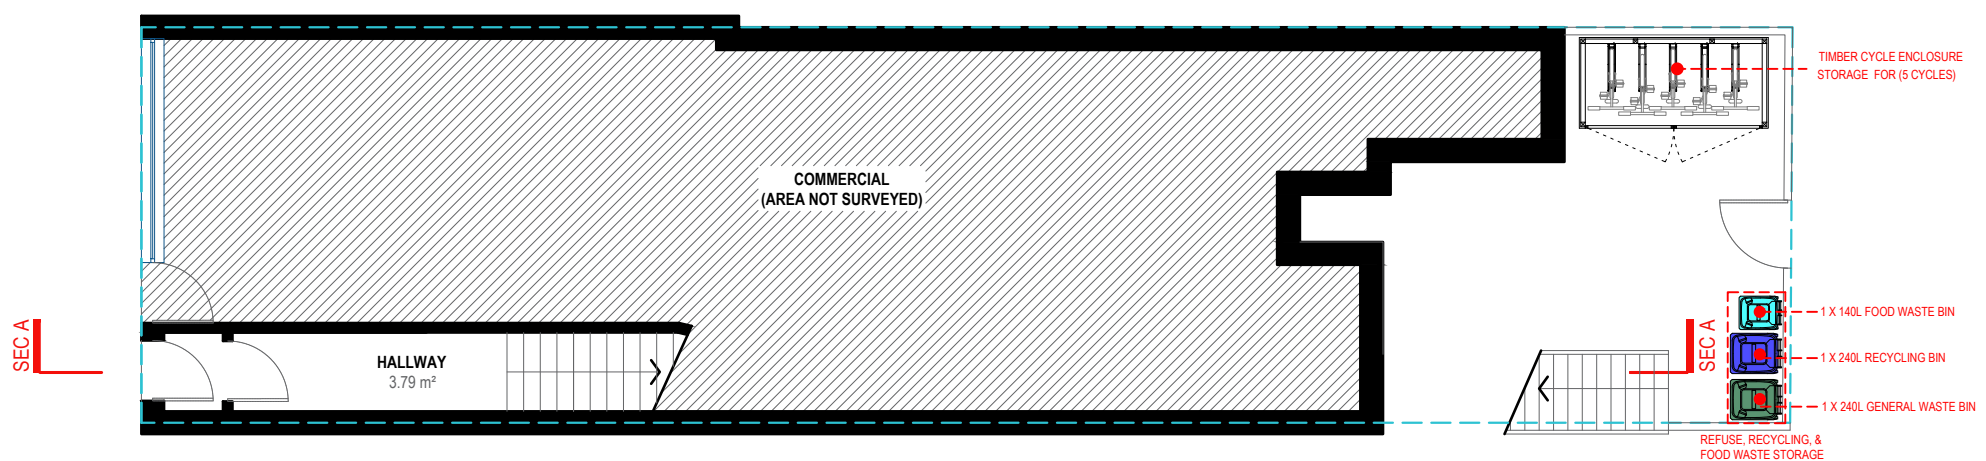

PROPOSED GROUND FLOOR PLAN
PROPOSED GIA : 68.53 m²



Prestige Planning Ltd.
Unit 6 Grosvenor Way
London
E5 9ND

T: 0203 935 3434
E: info@thepgroups.co.uk

PROJECT DETAILS
CONVERSION OF THE UPPER FLAT TO AN HMO


PROPERTY ADDRESS
401 GREEN LANES
LONDON
N4 1EU

DRAWING TITLE
PROPOSED GROUND FLOOR PLAN
PROPOSED FIRST FLOOR PLAN


REVISION	DRAWING NO.
RV00	PR01

SCALE
1:100
[@ A3]



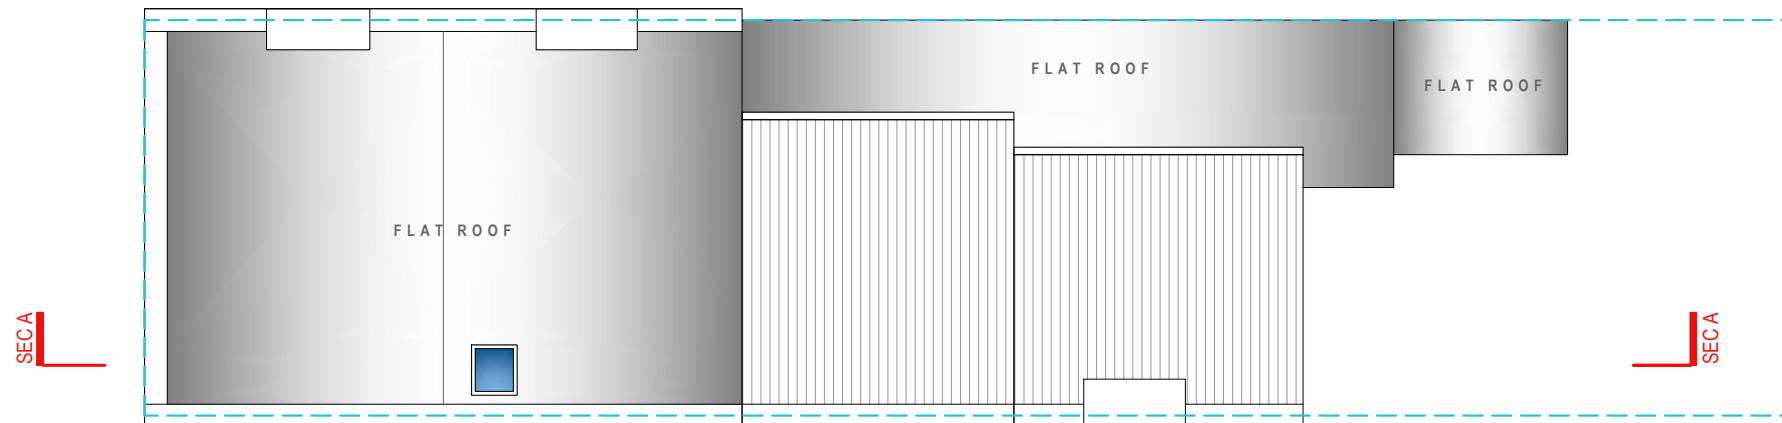

PROPOSED ROOF PLAN

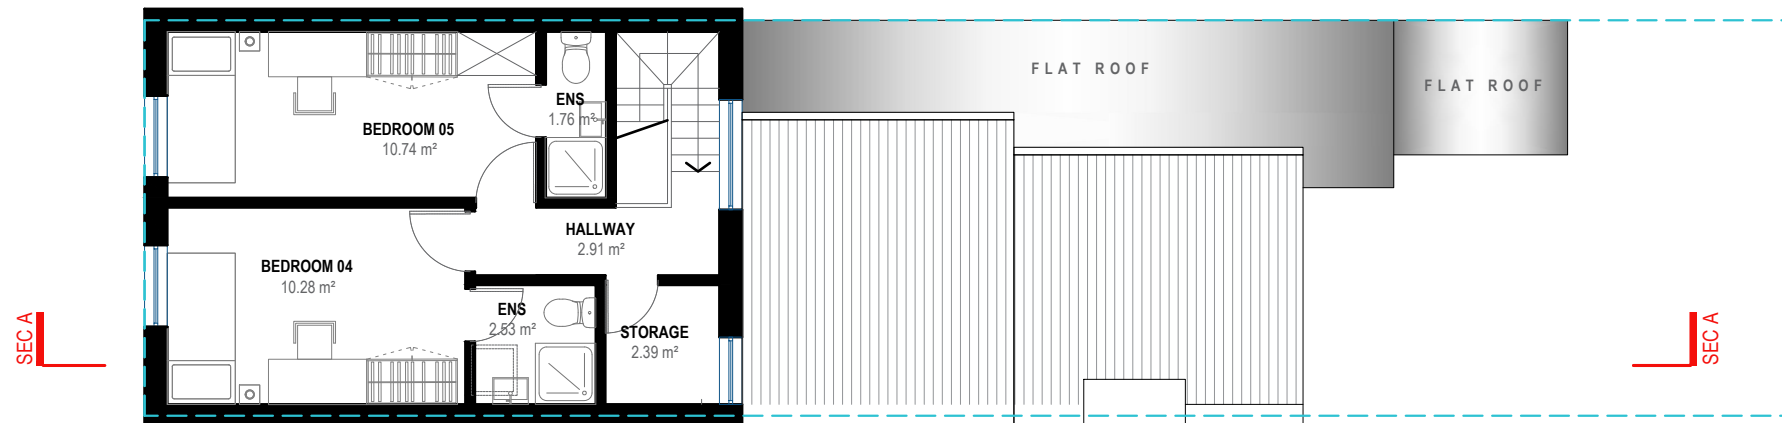

PROPOSED SECOND FLOOR PLAN

PROPOSED GIA : 36.01 m²



Prestige Planning Ltd.
Unit 6 Grosvenor Way
London
E5 9ND

T: 0203 935 3434
E: info@thepgroups.co.uk

PROJECT DETAILS
CONVERSION OF THE UPPER FLAT TO
AN HMO

PROPERTY ADDRESS
401 GREEN LANES
LONDON
N4 1EU

DRAWING TITLE
PROPOSED SECOND FLOOR PLAN
PROPOSED ROOF PLAN


REVISION	DRAWING NO.
RV00	PR02

SCALE
1:100
[@ A3]
0 1 2 3 Metres





FRONT ELEVATION

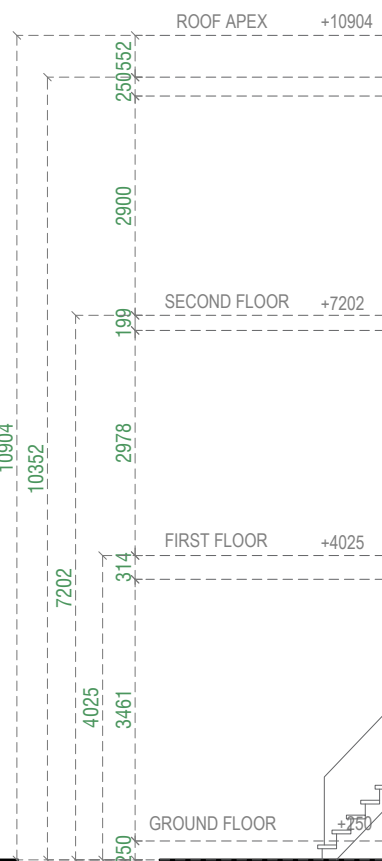

LEFT ELEVATION



Prestige Planning Ltd.
Unit 6 Grosvenor Way
London
E5 9ND
T: 0203 935 3434
E: info@thepgroups.co.uk


PROJECT DETAILS
CONVERSION OF THE UPPER FLAT TO
AN HMO

PROPERTY ADDRESS
401 GREEN LANES
LONDON
N4 1EU



DRAWING TITLE
PROPOSED ELEVATIONS

REVISION	DRAWING NO.
RV00	PR03

SCALE
1:100
[@ A3]
0 1 2 3 Metres

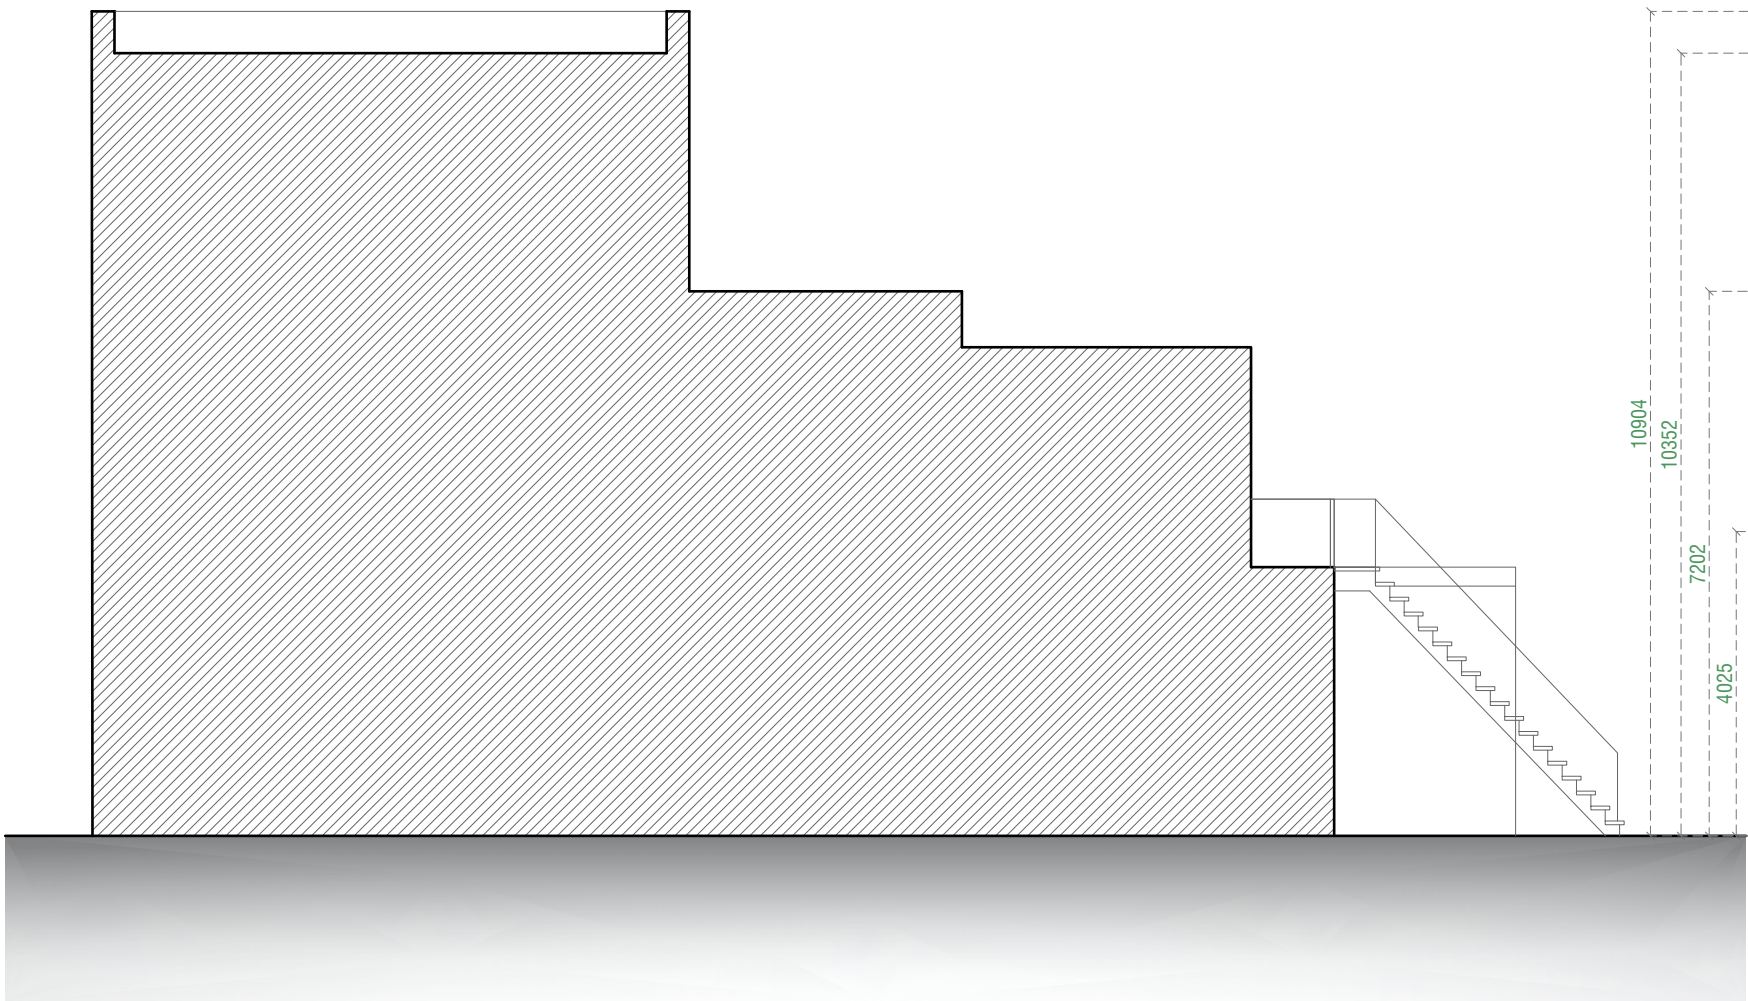

RIGHT ELEVATION

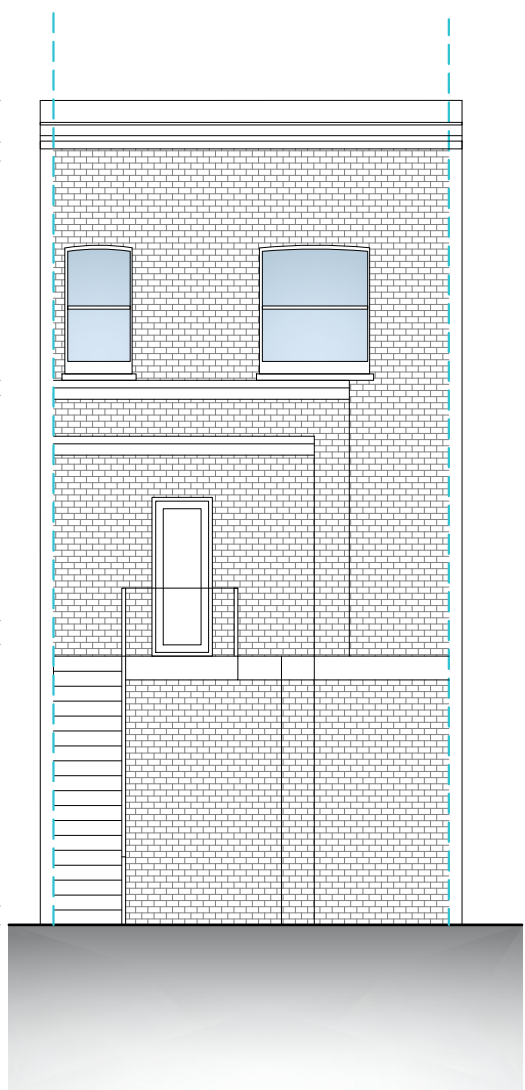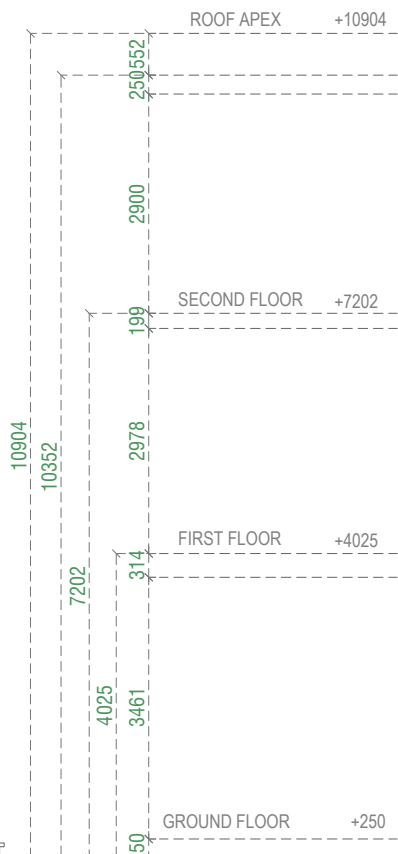

REAR ELEVATION



PRESTIGE
PLANNING & BUILDING SERVICES

Prestige Planning Ltd.
Unit 6 Grosvenor Way
London
E5 9ND

T: 0203 935 3434
E: info@thepgroups.co.uk

PROJECT DETAILS
CONVERSION OF THE UPPER FLAT TO
AN HMO

PROPERTY ADDRESS
401 GREEN LANES
LONDON
N4 1EU

DRAWING TITLE
PROPOSED ELEVATIONS

REVISION	DRAWING NO.
RV00	PR04

SCALE
1:100
[@ A3]

