



Phone: 01508570594


Address:
Noahs Ark, Cuckoofield Lane, Bracon Ash,
Norfolk NR14 8EJ

Appendix C

JPSE Drawings:



Building Interface with Crossrail 2 Tunnel

See Drawing GA-32
For Section Views

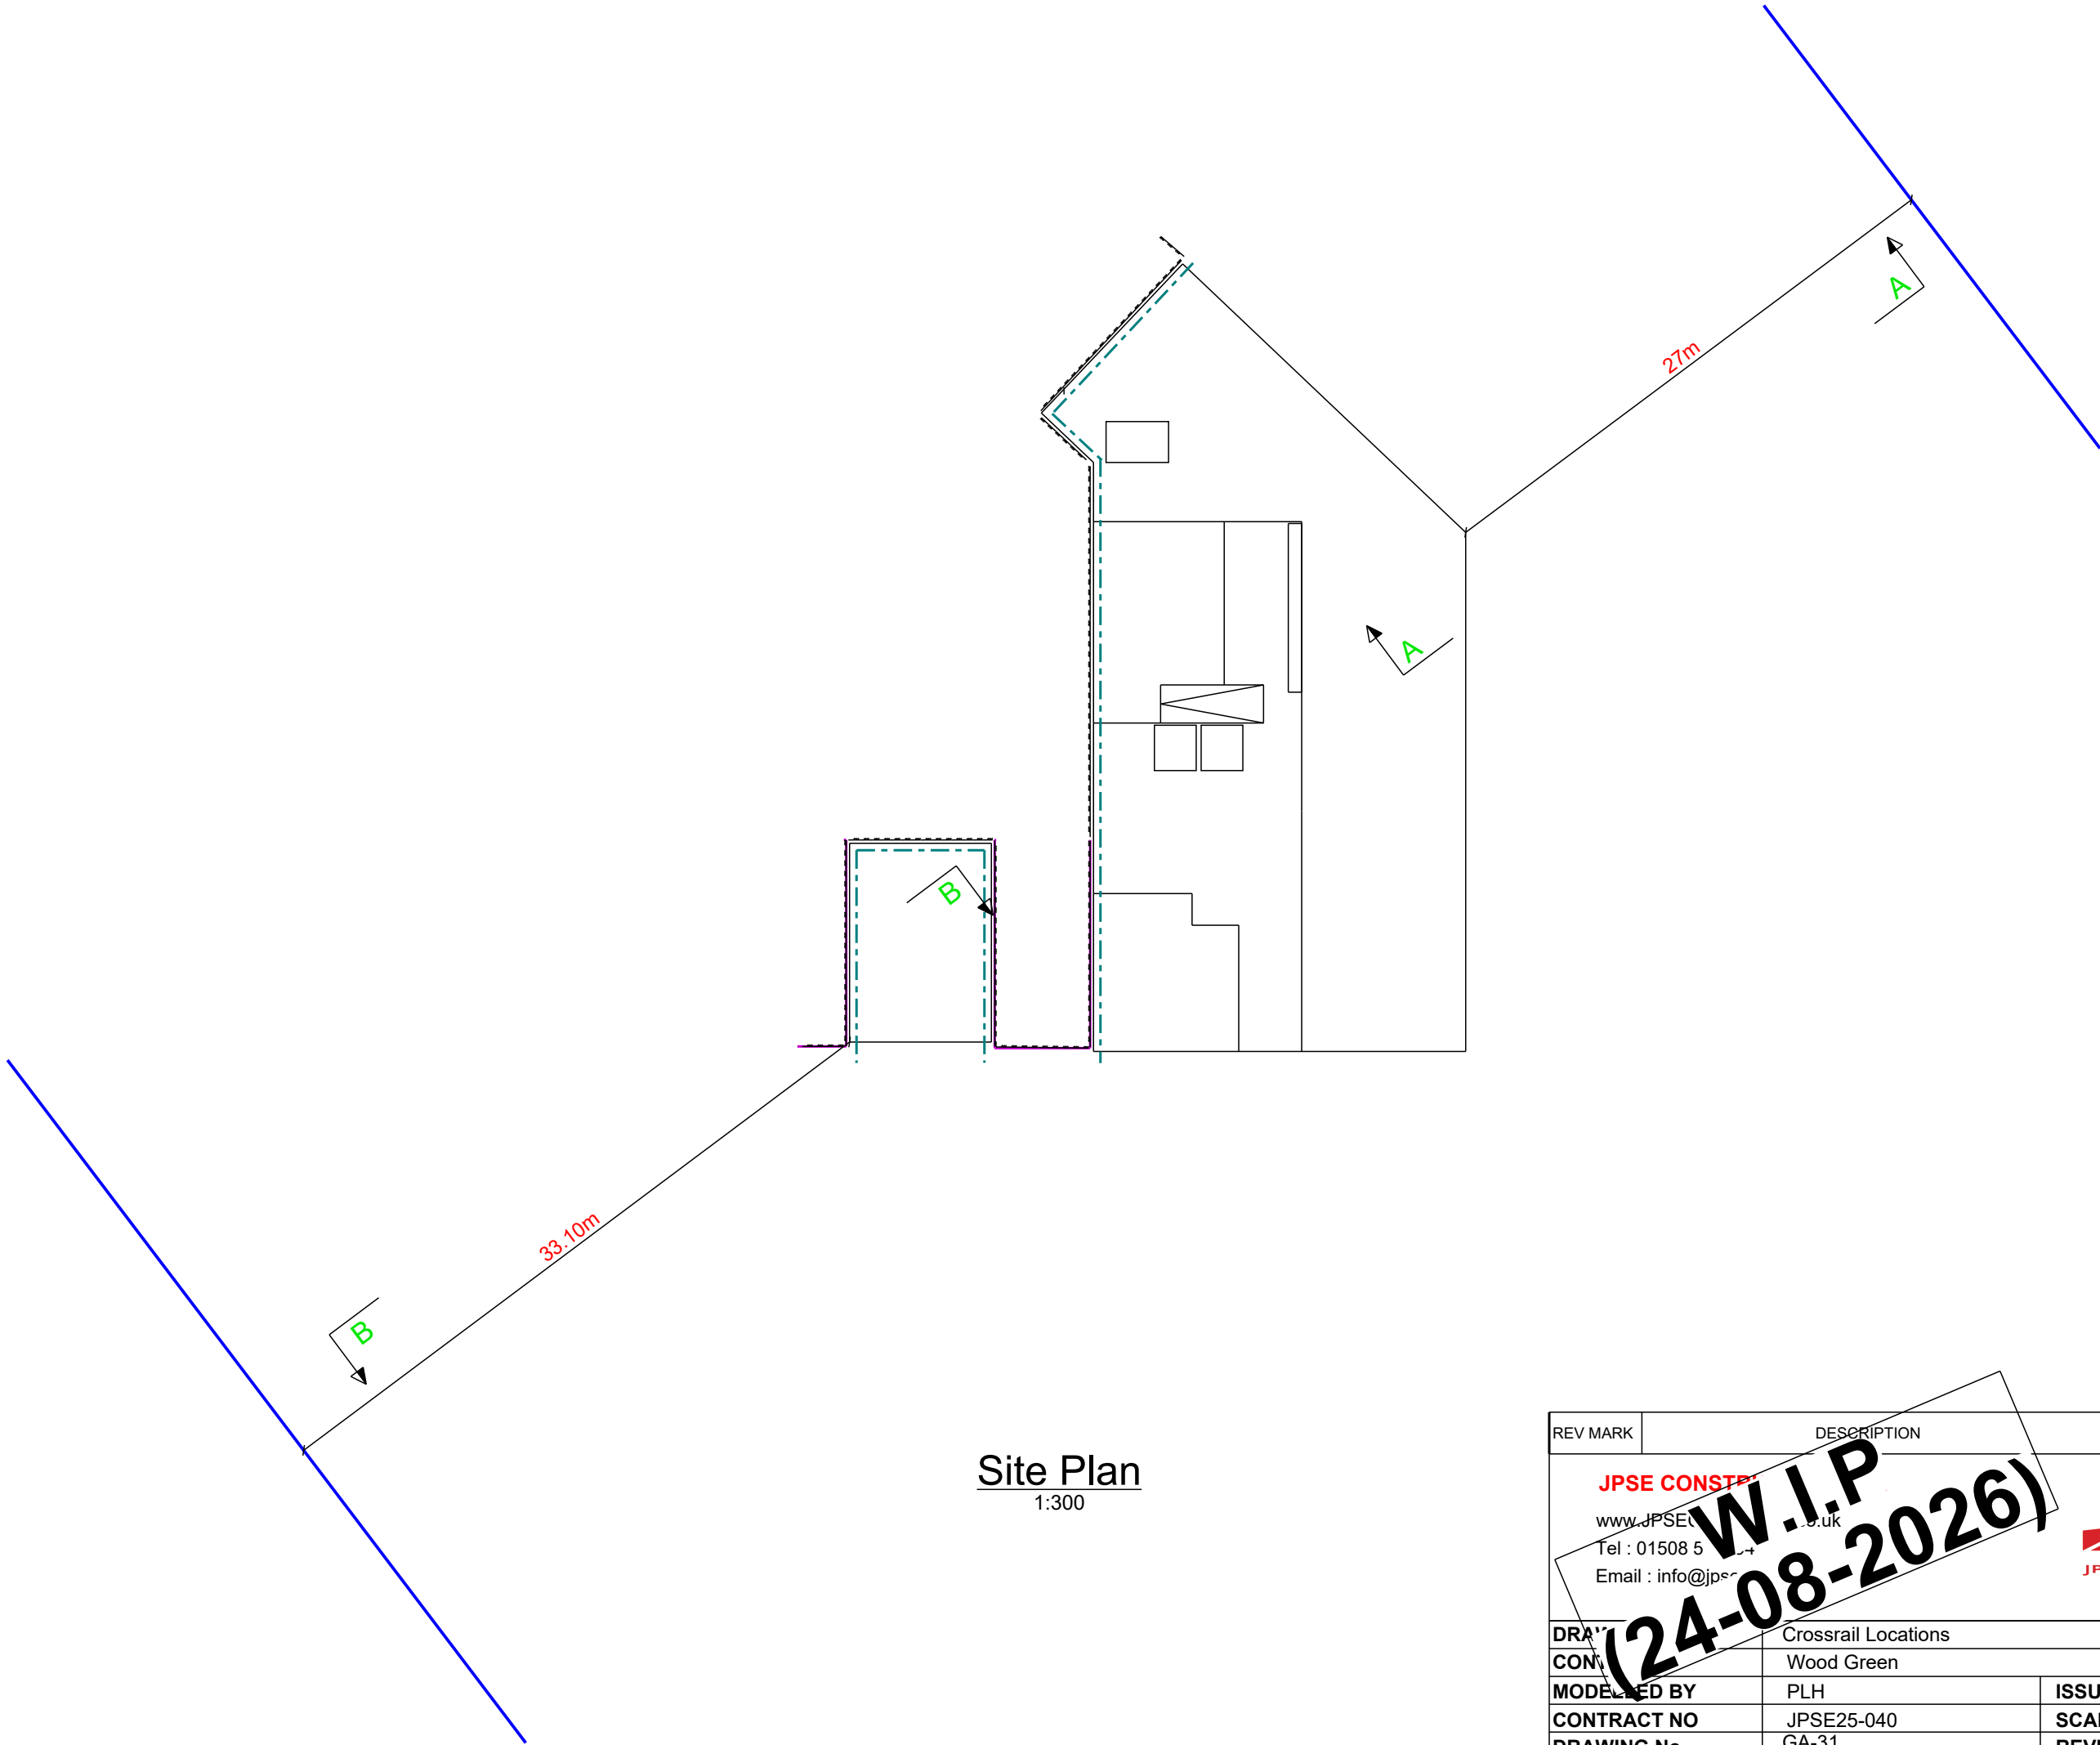

Site Plan
1:300

REV MARK	DESCRIPTION	BY	DATE	BY	DATE
		CREATED		CHECKED	
JPSE CONSTRUCTION LTD www.jpse.co.uk Tel : 01508 500000 Email : info@jpse.co.uk JPSE CONSTRUCTION LTD					
DRAWN BY	Crossrail Locations				
CONTRACT NO	Wood Green				
MODELLED BY	PLH	ISSUE DATE		24.08.2026	
CONTRACT NO	JPSE25-040	SCALE		1:250 1:300 U.N.O	
DRAWING No	GA-31	REVISION No.			

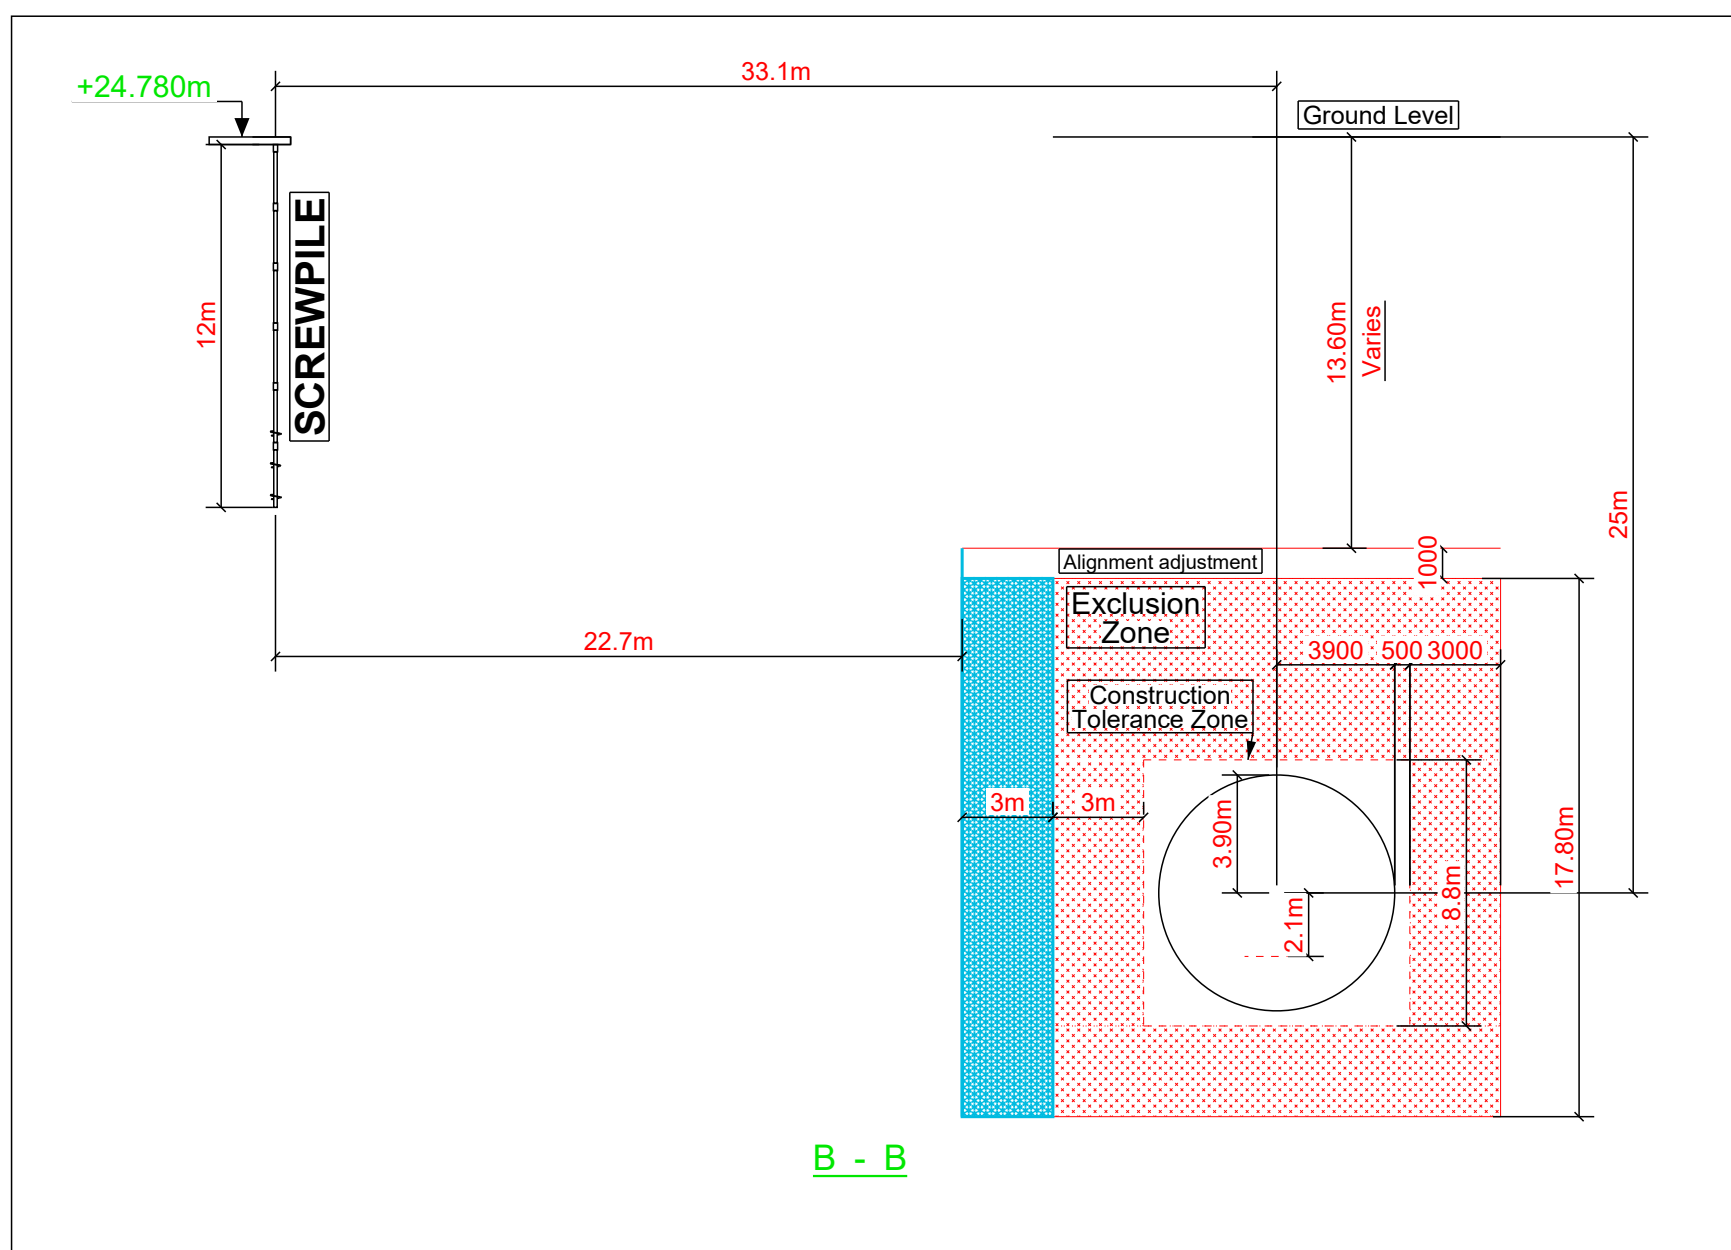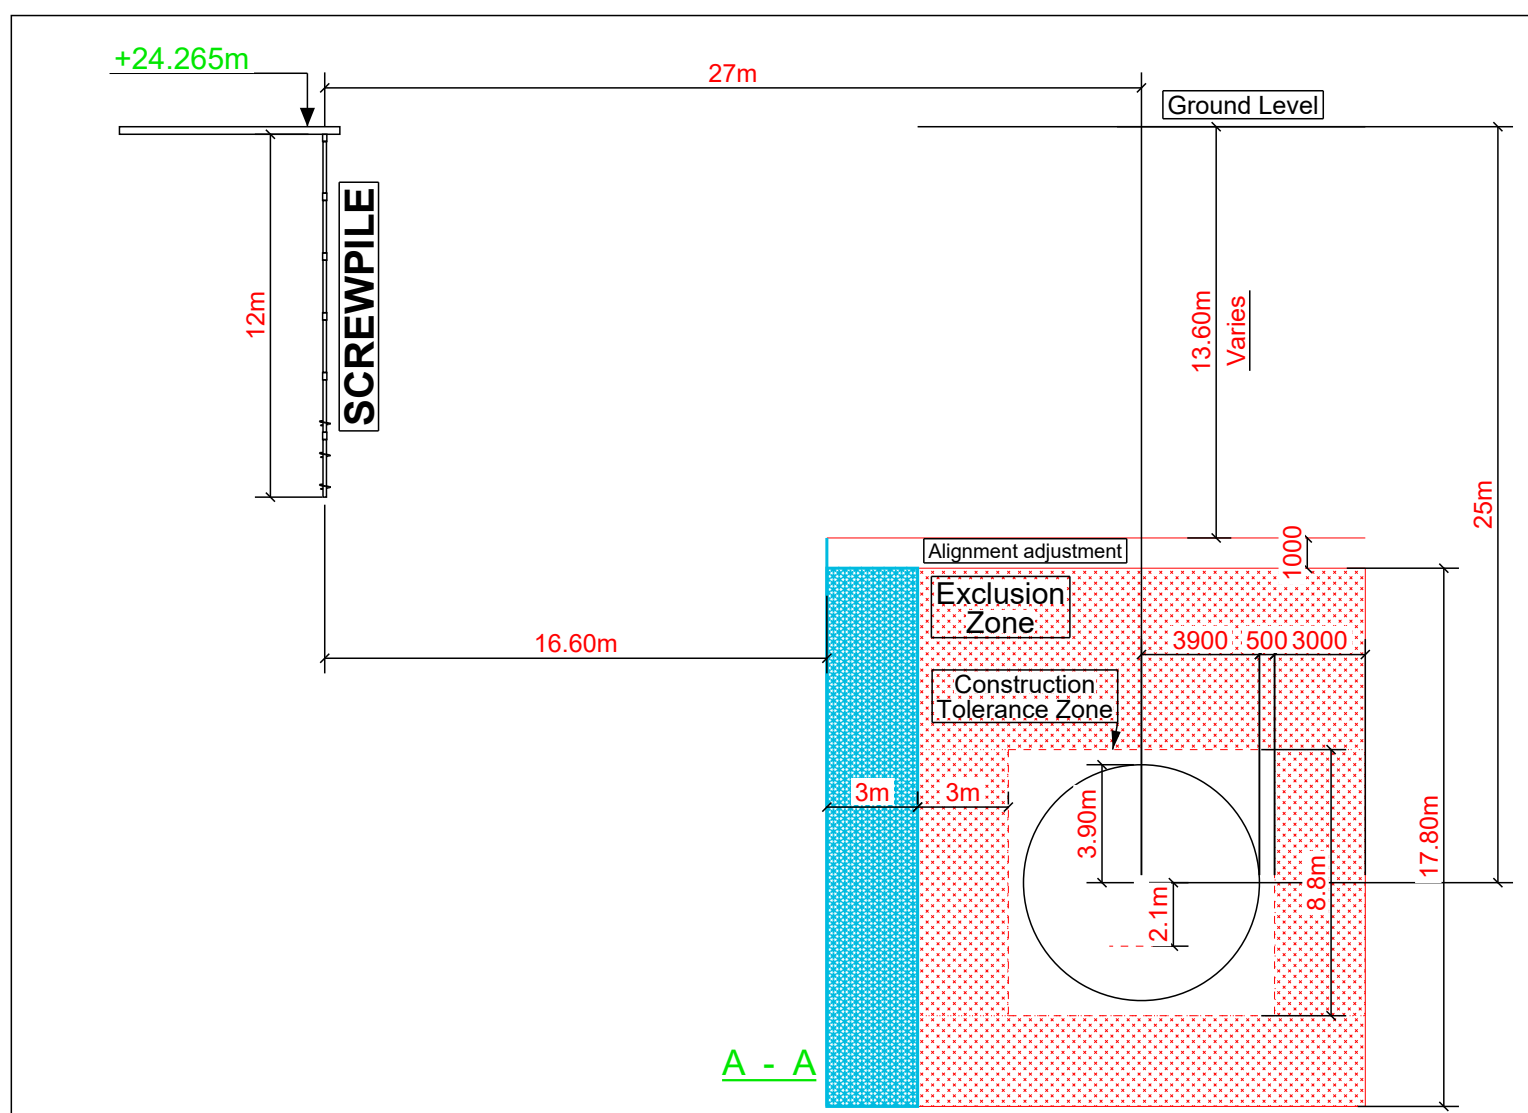

See Drawing GA-31
For Plan location

REV MARK	DESCRIPTION	BY	DATE	BY	DATE
		CREATED		CHECKED	
JPSE CONSTRUCTION LTD. W. I. P. (24-08-2026) W. I. P. (24-08-2026) Tel : 0505050505 Email : info@jpse.co.uk					
CROSSRAIL SECTIONS					
WOOD GREEN					
MODELLED BY	PLH	ISSUE DATE		24.08.2026	
CONTRACT NO	JPSE25-040	SCALE		1:250 1:400 U.N.O	
DRAWING No	GA-32	REVISION No.			