




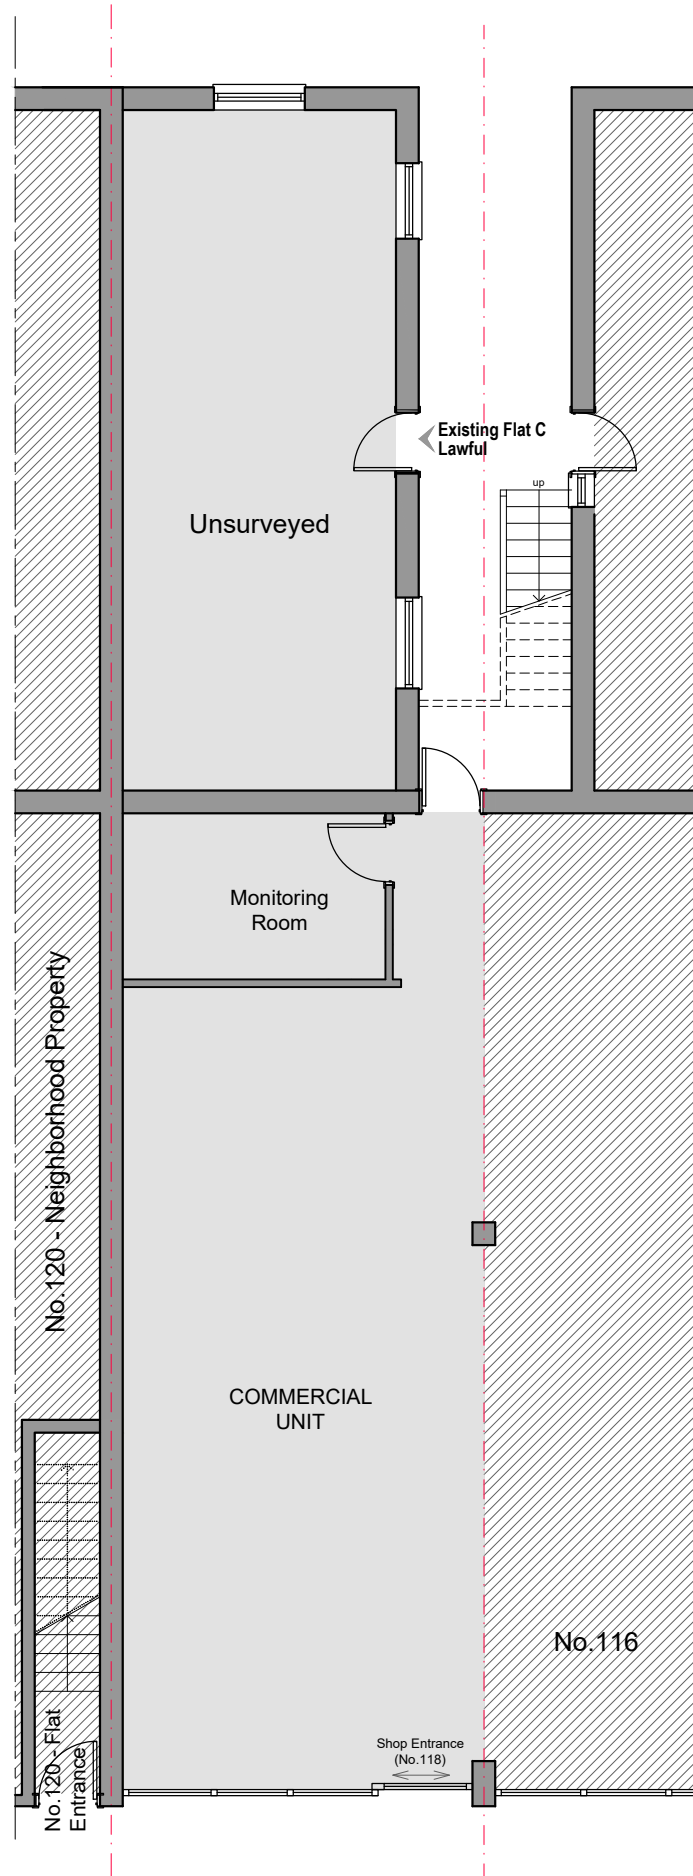

GROUND FLOOR PLAN
scale 1:100

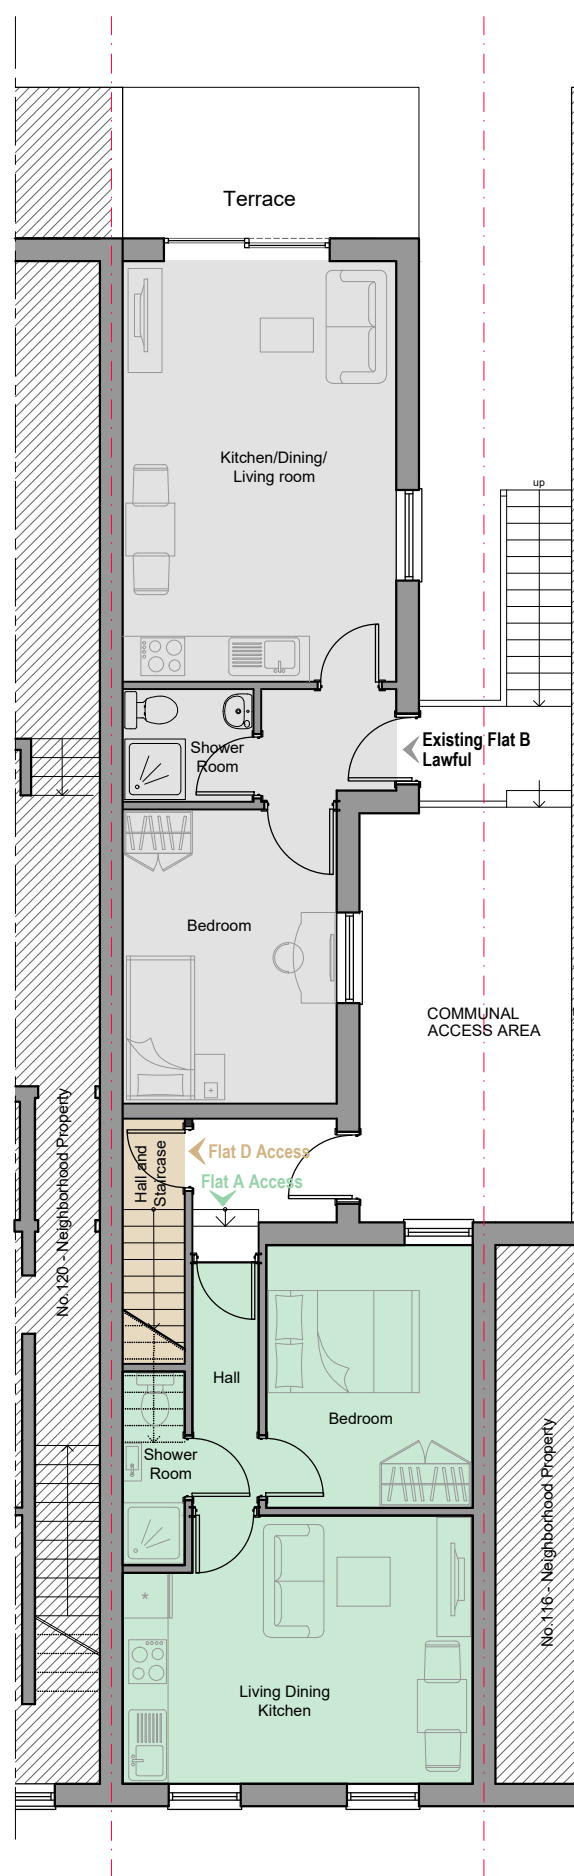

FIRST FLOOR PLAN
scale 1:100

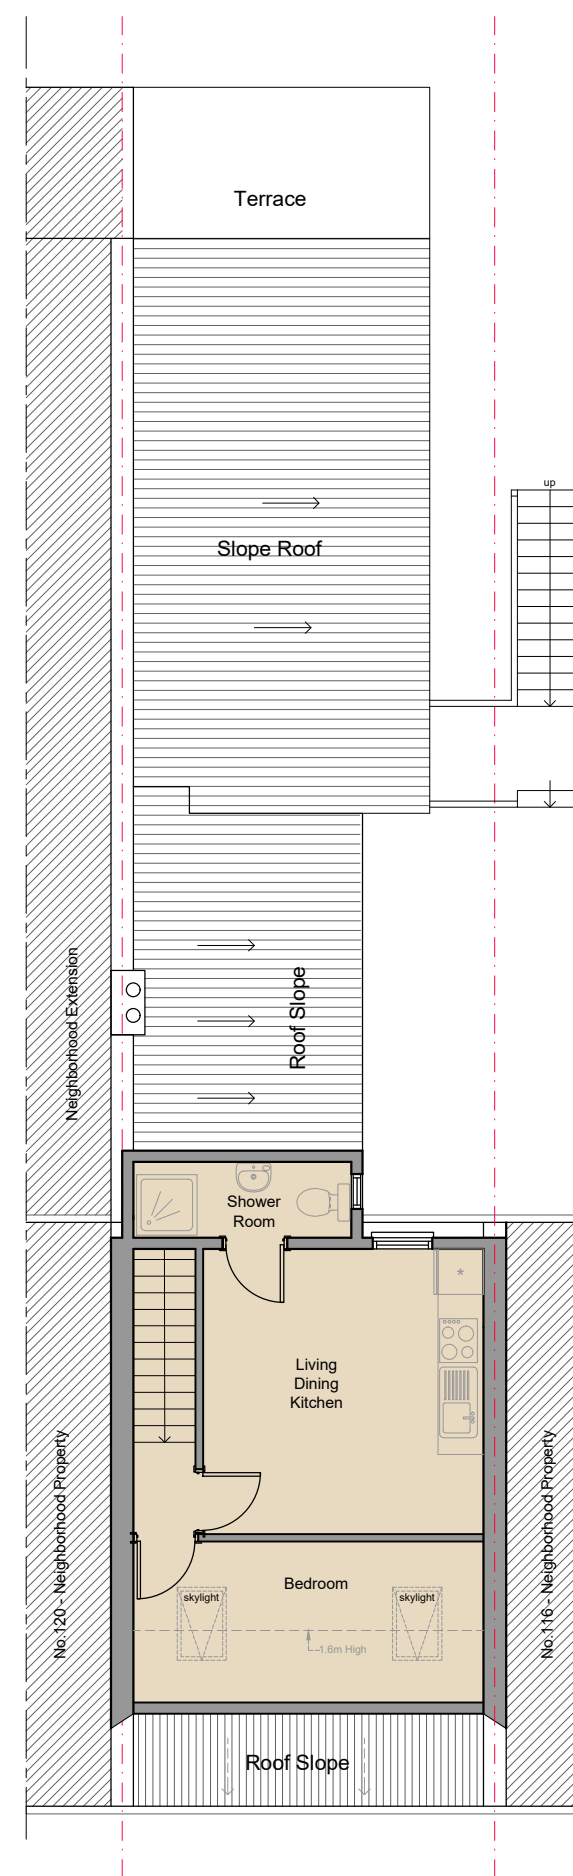

LOFT FLOOR PLAN
scale 1:100

WALLS / CEILINGS LEGEND:


- EXISTING WALLS / CEILINGS
- PROPOSED WALLS / CEILINGS
- WALLS / PARTITION TO BE REMOVED

LINES / HATCHES LEGEND:

- REMOVING INTERVENTIONS
- PROPOSED INTERVENTIONS
- NEIGHBORING PROPERTIES
- AREAS WHICH ARE NOT SUBJECT OF THE CURRENT APPLICATION
- BOUNDARY

FLATS LEGEND:

- FLAT 118A
- FLAT 118D

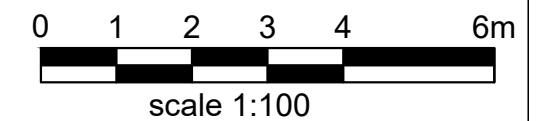

- Notes
- 1- This drawing is prepared solely for design and planning submission purposes. It is not intended or suitable for either Building Regulations or Construction purposes and should not be used for such.
 - 2- All Dimensions are in millimeters.
 - 3- Dimensions are not to be scaled directly from drawings other than for Planning Purposes.
 - 4- All dimensions are to be checked on site and the Architect is to be informed of any discrepancies before construction commences.
 - 5- All references to drawings refer to current revision of that drawing.
 - 6- The Copyright of this drawing belongs to Archpl Ltd.

PLANNING



ARCHITECTURAL DESIGN STUDIO
400 West Green Road, West Green,
London, N15 3PX
Tel: 07842410527
Web: www.archpl.co.uk

Client	OKKES SAKO		
Project	118 PHILIP LANE N15 4JL		
Scale	1/100@A3	Date	07/2026
Drawn By	SN	Checked By	AEC
Project No.	26065	Drawing No.	A101
Drawing title	FLOOR PLANS		
		Revision	-