


AREAS:

Existing Ground Floor Plan GIA:	60.04 sqm
Existing First Floor Plan GIA:	39.65 sqm
Existing Second Floor Plan GIA:	39.17 sqm
TOTAL GIA:	138.86 sqm

 

Prestige Planning Ltd.
Unit 6 Grosvenor Way
London
E5 9ND

T: 020 3935 3434
E: Planning@thepgroups.co.uk


PROJECT DETAILS
Proposed Ground Floor Rear
Extension To 6m Depth

PROPERTY ADDRESS
117 Crowland Road, London


DRAWING TITLE
Existing Ground Floor Plan
Existing First Floor Plan

REVISION	DRAWING NO.
RV00	EX01

SCALE
1:100
[@ A3]
0 1 2 3 Meters

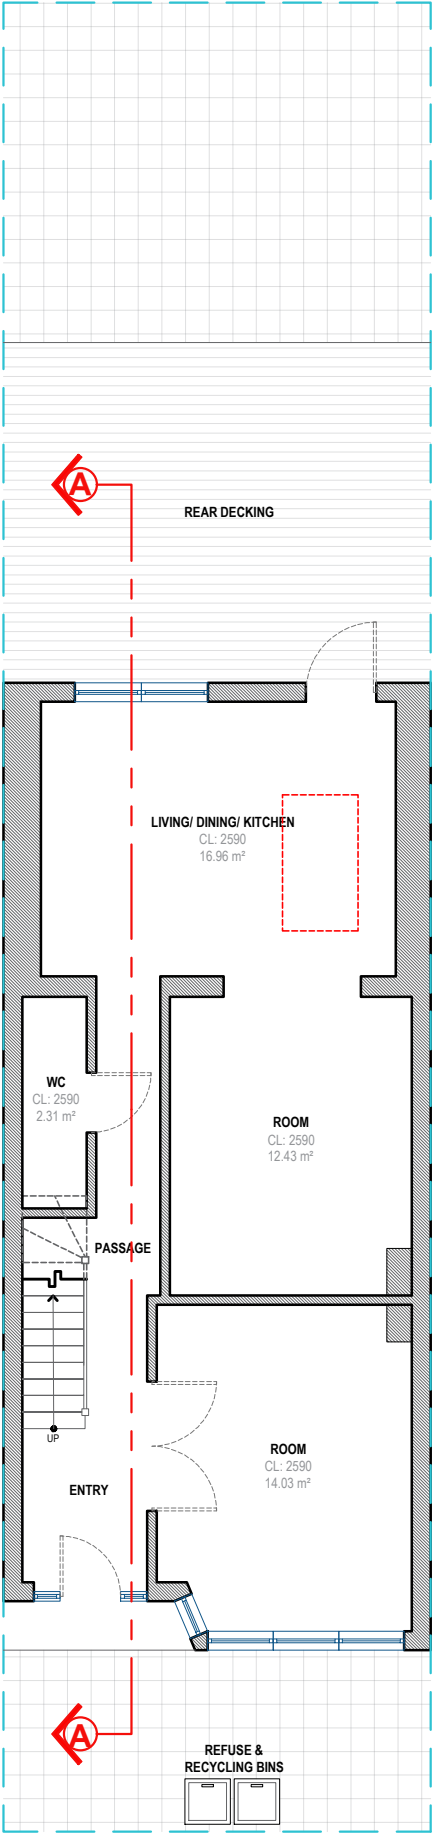


EXISTING
GROUND FLOOR PLAN

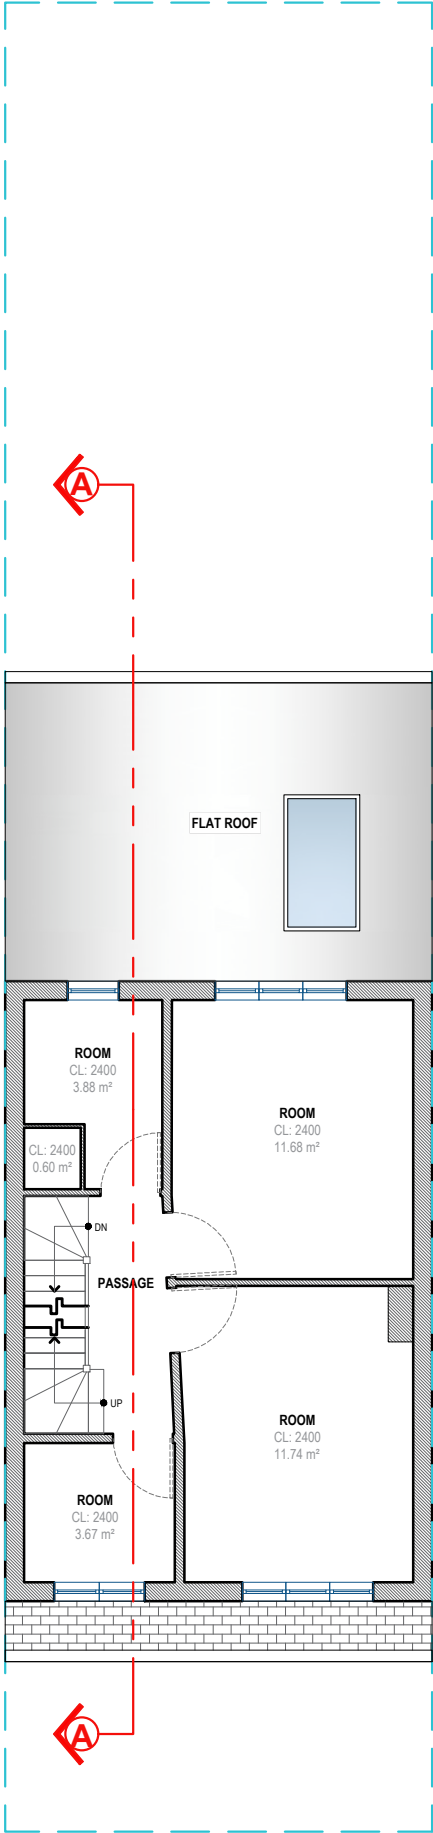

EXISTING
FIRST FLOOR PLAN

AREAS:

Existing Ground Floor Plan GIA:	60.04 sqm
Existing First Floor Plan GIA:	39.65 sqm
Existing Second Floor Plan GIA:	39.17 sqm
TOTAL GIA:	138.86 sqm

 

Prestige Planning Ltd.
Unit 6 Grosvenor Way
London
E5 9ND

T: 020 3935 3434
E: Planning@thepgroups.co.uk


PROJECT DETAILS
Proposed Ground Floor Rear
Extension To 6m Depth

PROPERTY ADDRESS
117 Crowland Road. London


DRAWING TITLE
Existing Second Floor Plan
Existing Roof Plan

REVISION	DRAWING NO.
RV00	EX02

SCALE
1:100
[@ A3]
0 1 2 3 Meters

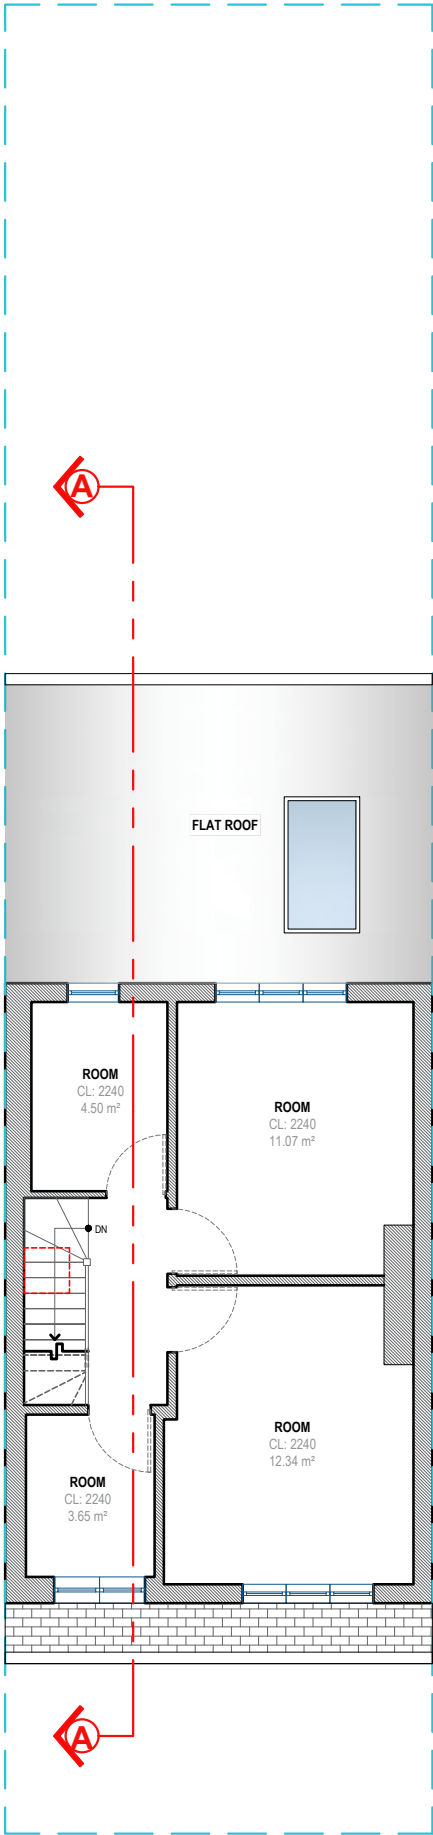



EXISTING
SECOND FLOOR PLAN

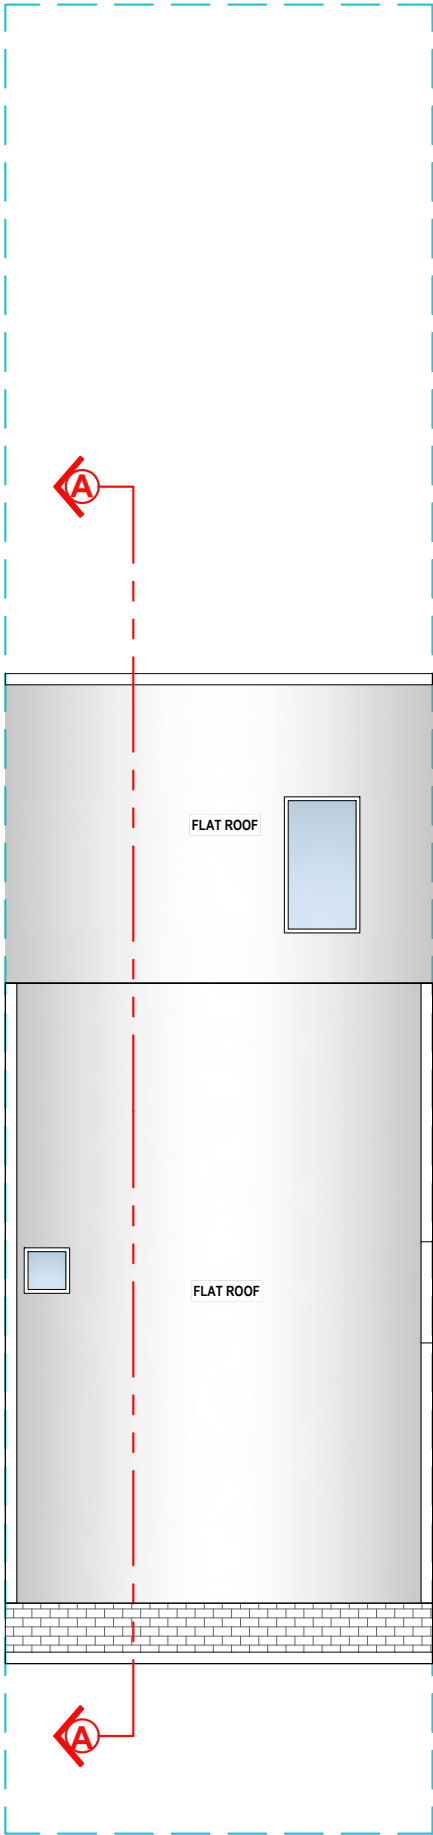


EXISTING ROOF PLAN



**EXISTING FRONT
ELEVATION**

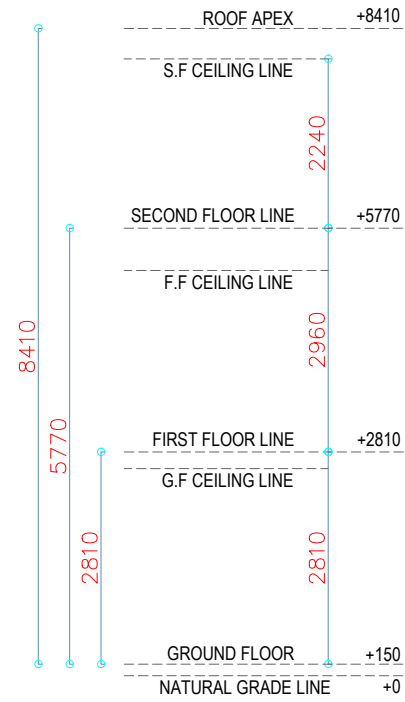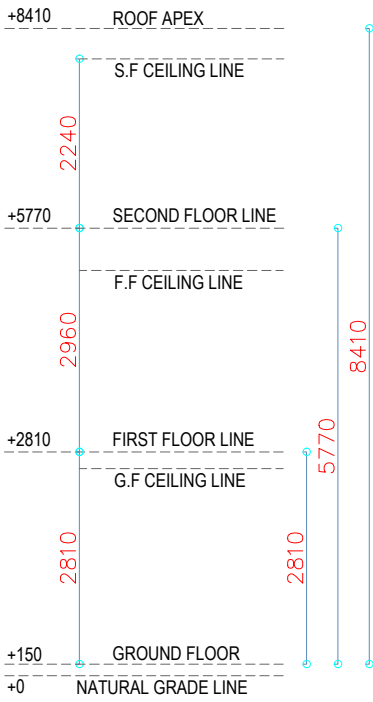

**EXISTING REAR
ELEVATION**

 

Prestige Planning Ltd.
Unit 6 Grosvenor Way
London
E5 9ND

T: 020 3935 3434
E: Planning@thepgroups.co.uk

PROJECT DETAILS

Proposed Ground Floor Rear
Extension To 6m Depth

PROPERTY ADDRESS


117 Crowland Road, London




DRAWING TITLE

Existing Front Elevation
Existing Rear Elevation



REVISION	DRAWING NO.
RV00	EX03

SCALE
1:100

 

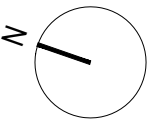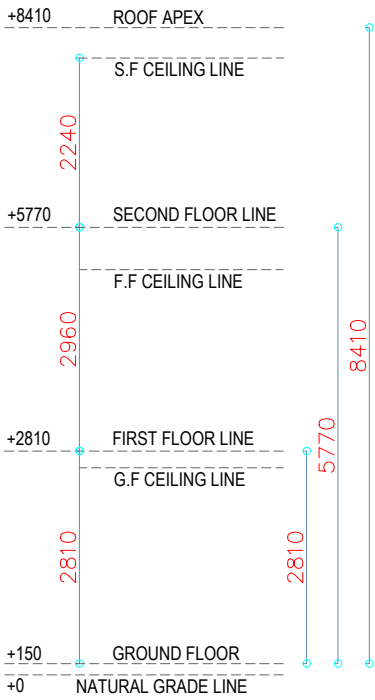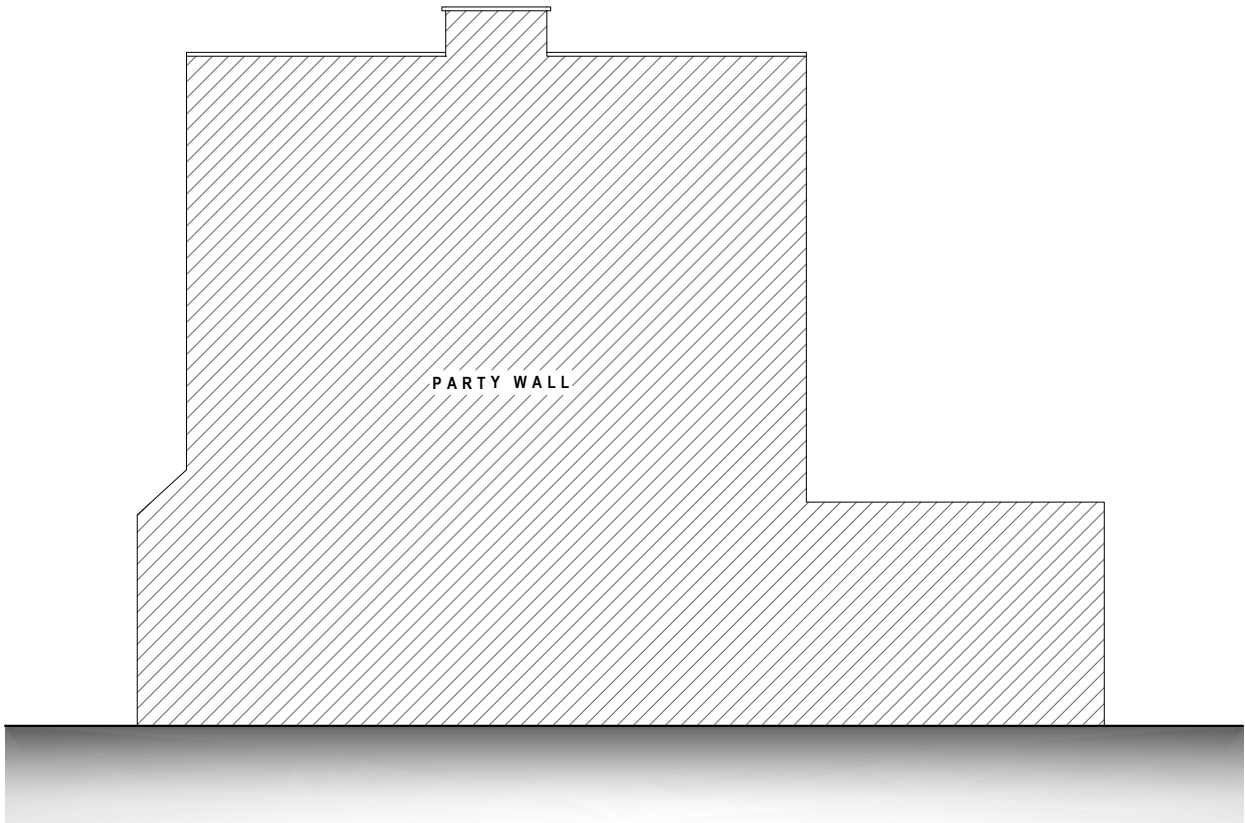

**EXISTING RIGHT SIDE
ELEVATION**

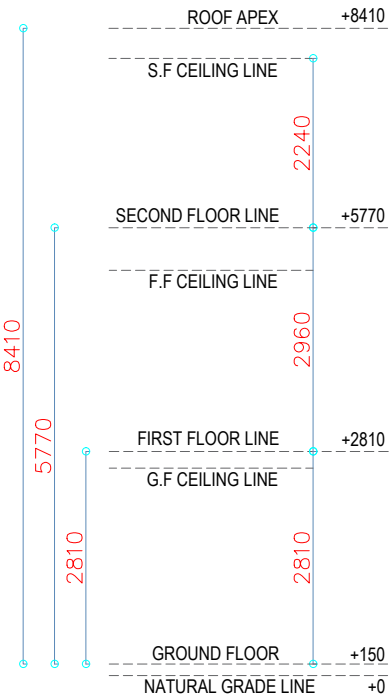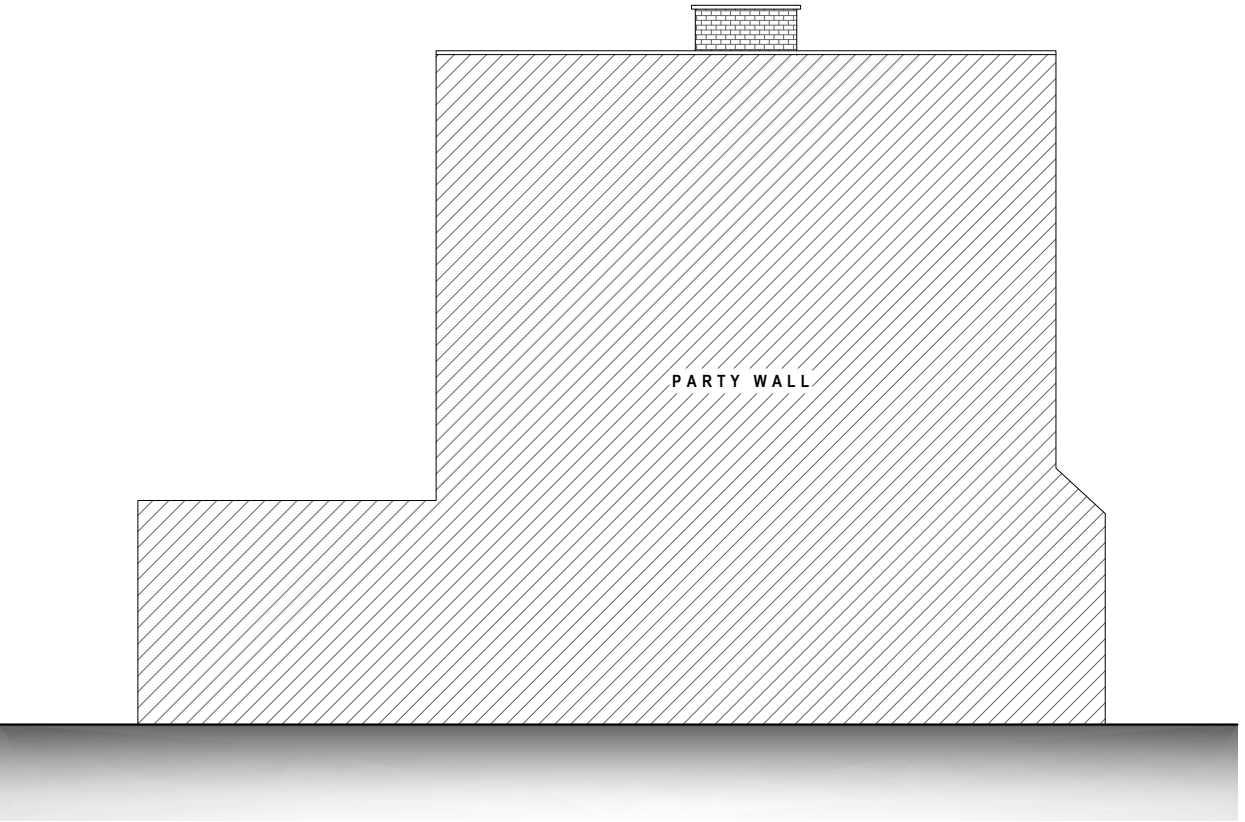

**EXISTING LEFT SIDE
ELEVATION**



Prestige Planning Ltd.
Unit 6 Grosvenor Way
London
E5 9ND

T: 020 3935 3434
E: Planning@thepgroups.co.uk

PROJECT DETAILS

Proposed Ground Floor Rear
Extension To 6m Depth

PROPERTY ADDRESS

117 Crowland Road. London

DRAWING TITLE

Existing Right Side Elevation
Existing Left Side Elevation

REVISION

RV00


DRAWING NO.


EX04

SCALE



1:100

[@ A3]

 

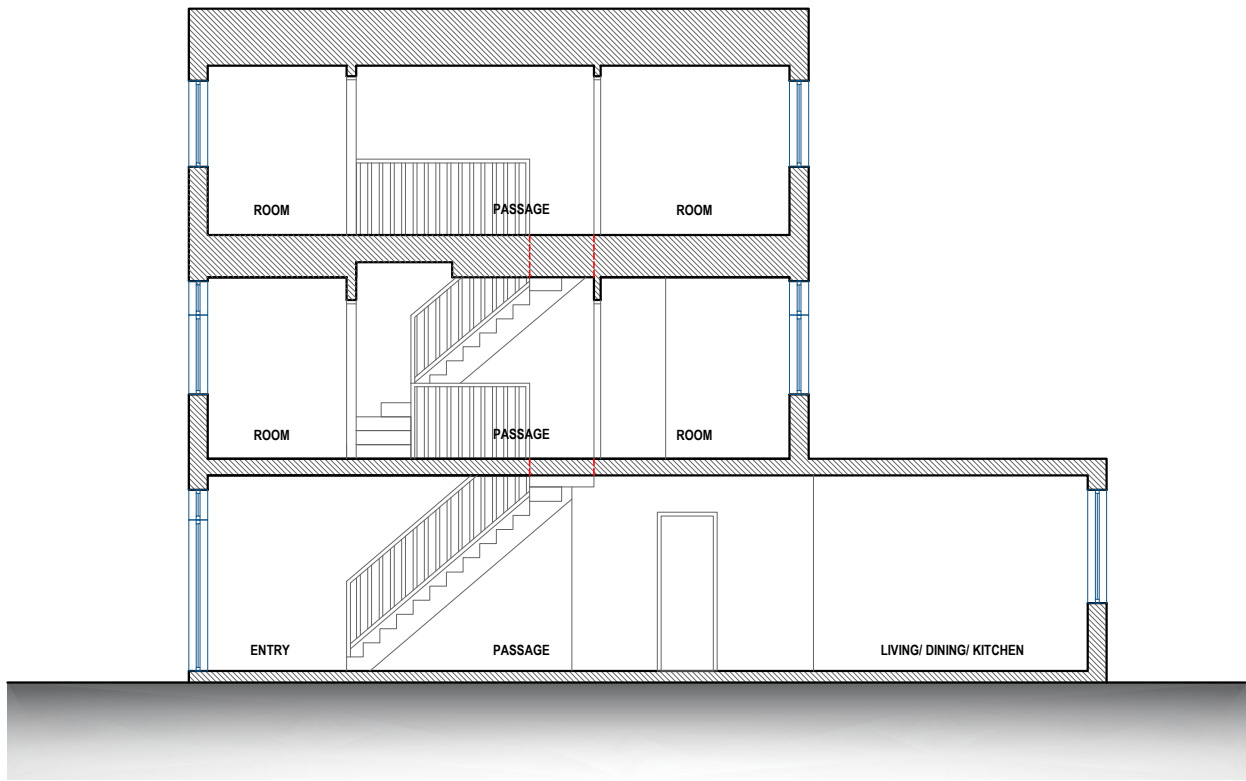

SECTION A-A

 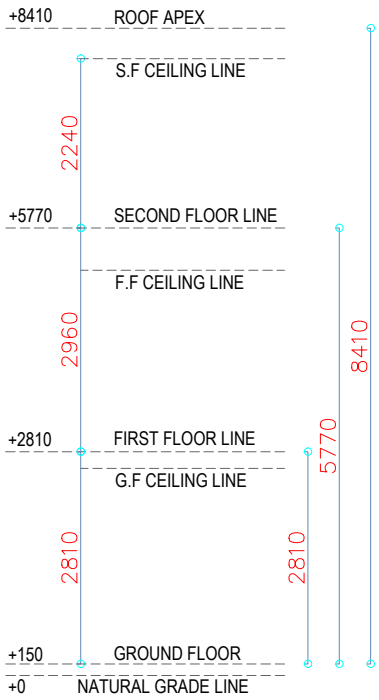

Prestige Planning Ltd.
Unit 6 Grosvenor Way
London
E5 9ND

T: 020 3935 3434
E: Planning@thepgroups.co.uk

PROJECT DETAILS

Proposed Ground Floor Rear
Extension To 6m Depth

PROPERTY ADDRESS

117 Crowland Road. London

DRAWING TITLE

Section A-A

REVISION

RV00


DRAWING NO.


EX05

SCALE


1:100

[@ A3]

 

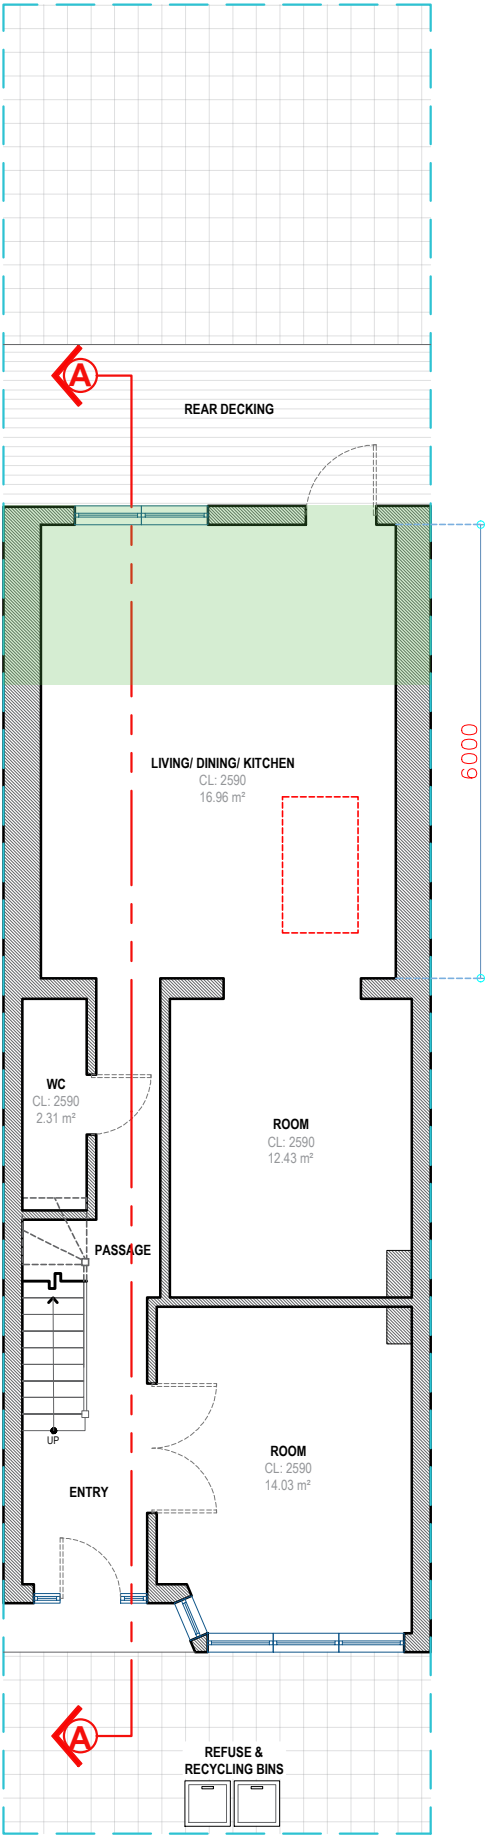

**PROPOSED
GROUND FLOOR PLAN**

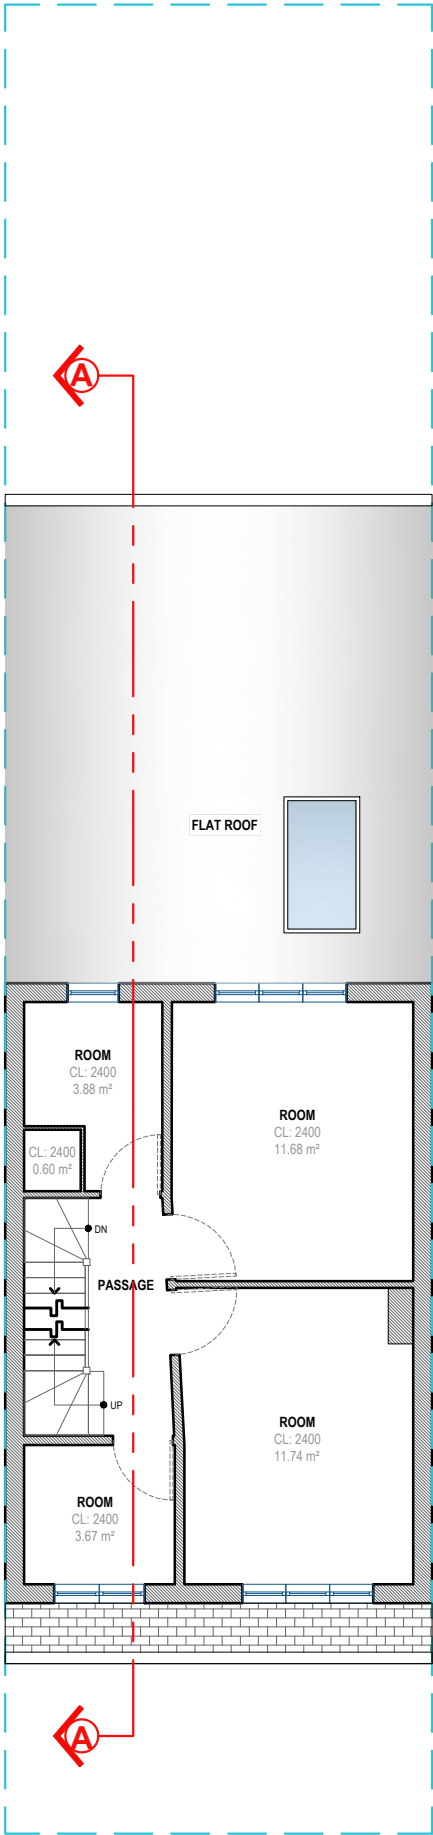


**PROPOSED
FIRST FLOOR PLAN**

LEGEND:

PROPOSED EXTENSION

AREAS:

Proposed Ground Floor Plan GIA: 71.16 sqm
Proposed First Floor Plan GIA: 39.65 sqm
Proposed Second Floor Plan GIA: 39.17 sqm
TOTAL GIA: 149.98 sqm

 

Prestige Planning Ltd.
Unit 6 Grosvenor Way
London
E5 9ND

T: 020 3935 3434
E: Planning@thepgroups.co.uk


PROJECT DETAILS
Proposed Ground Floor Rear
Extension To 6m Depth

PROPERTY ADDRESS
117 Crowland Road. London


DRAWING TITLE
Proposed Ground Floor Plan
Proposed First Floor Plan

REVISION	DRAWING NO.
RV00	PR01

SCALE
1:100
[@ A3]
0 1 2 3 Meters

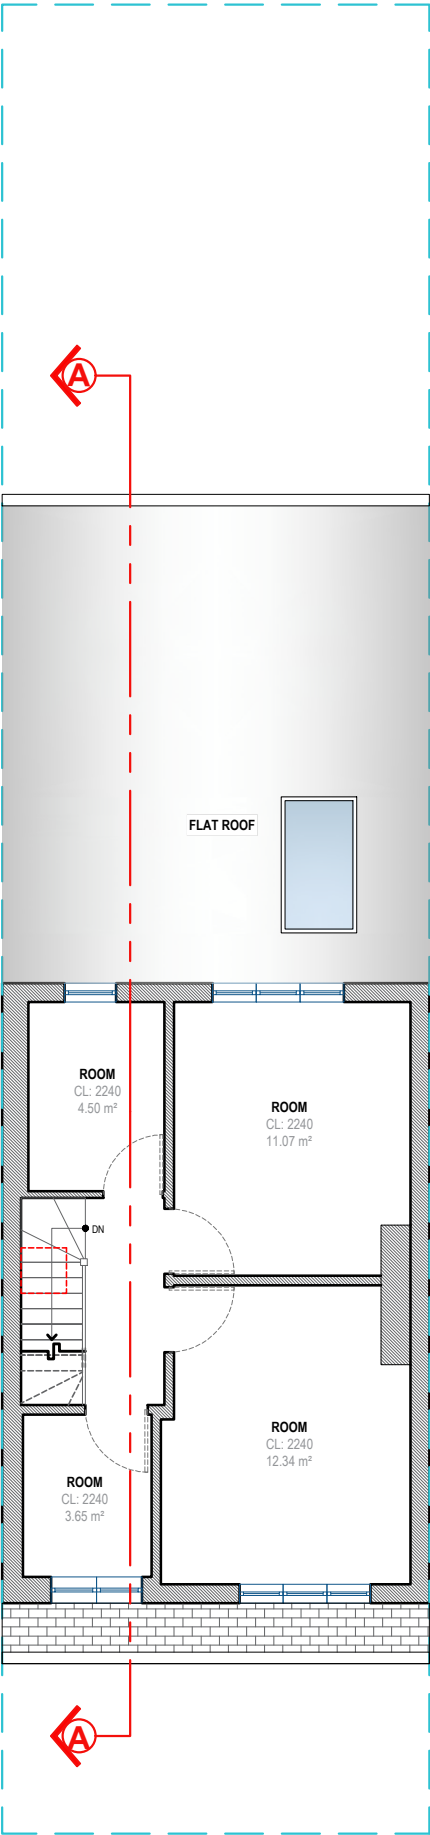

**PROPOSED
SECOND FLOOR PLAN**

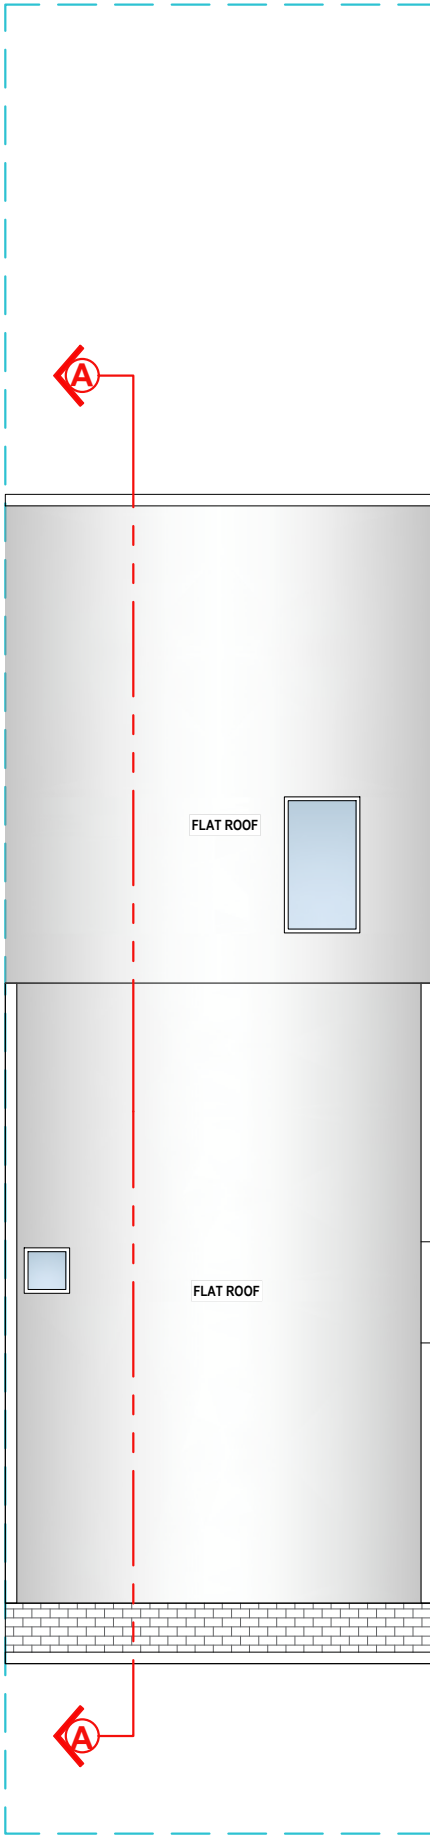


PROPOSED ROOF PLAN

LEGEND:

PROPOSED EXTENSION

AREAS:

Proposed Ground Floor Plan GIA: 71.16 sqm
Proposed First Floor Plan GIA: 39.65 sqm
Proposed Second Floor Plan GIA: 39.17 sqm
TOTAL GIA: 149.98 sqm

 

Prestige Planning Ltd.
Unit 6 Grosvenor Way
London
E5 9ND

T: 020 3935 3434
E: Planning@thepgroups.co.uk

PROJECT DETAILS
Proposed Ground Floor Rear
Extension To 6m Depth

PROPERTY ADDRESS
117 Crowland Road. London

DRAWING TITLE
Proposed Second Floor Plan
Proposed Roof Plan

REVISION	DRAWING NO.
RV00	PR02




SCALE
1:100
[@ A3]

0 1 2 3 Meters




**PROPOSED FRONT
ELEVATION**

Note: No changes to Front Elevation

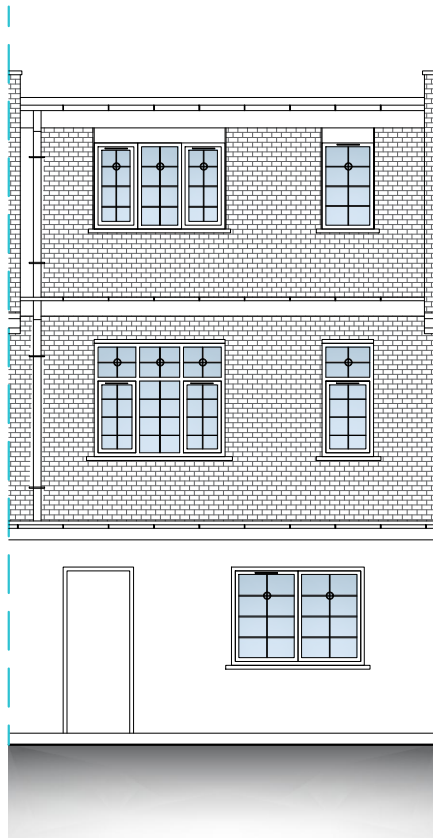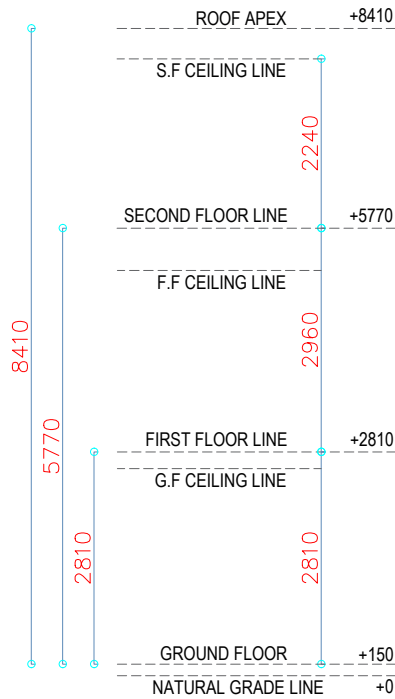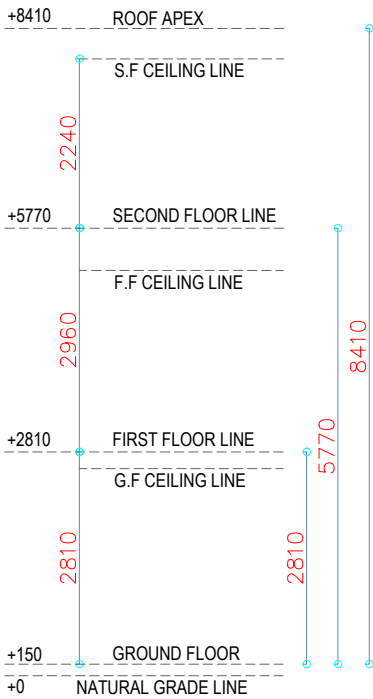

**PROPOSED REAR
ELEVATION**

 

Prestige Planning Ltd.
Unit 6 Grosvenor Way
London
E5 9ND

T: 020 3935 3434
E: Planning@thepgroups.co.uk

PROJECT DETAILS

Proposed Ground Floor Rear
Extension To 6m Depth

PROPERTY ADDRESS

117 Crowland Road, London


DRAWING TITLE

Proposed Front Elevation
Proposed Rear Elevation



REVISION	DRAWING NO.
RV00	PR03

SCALE
1:100



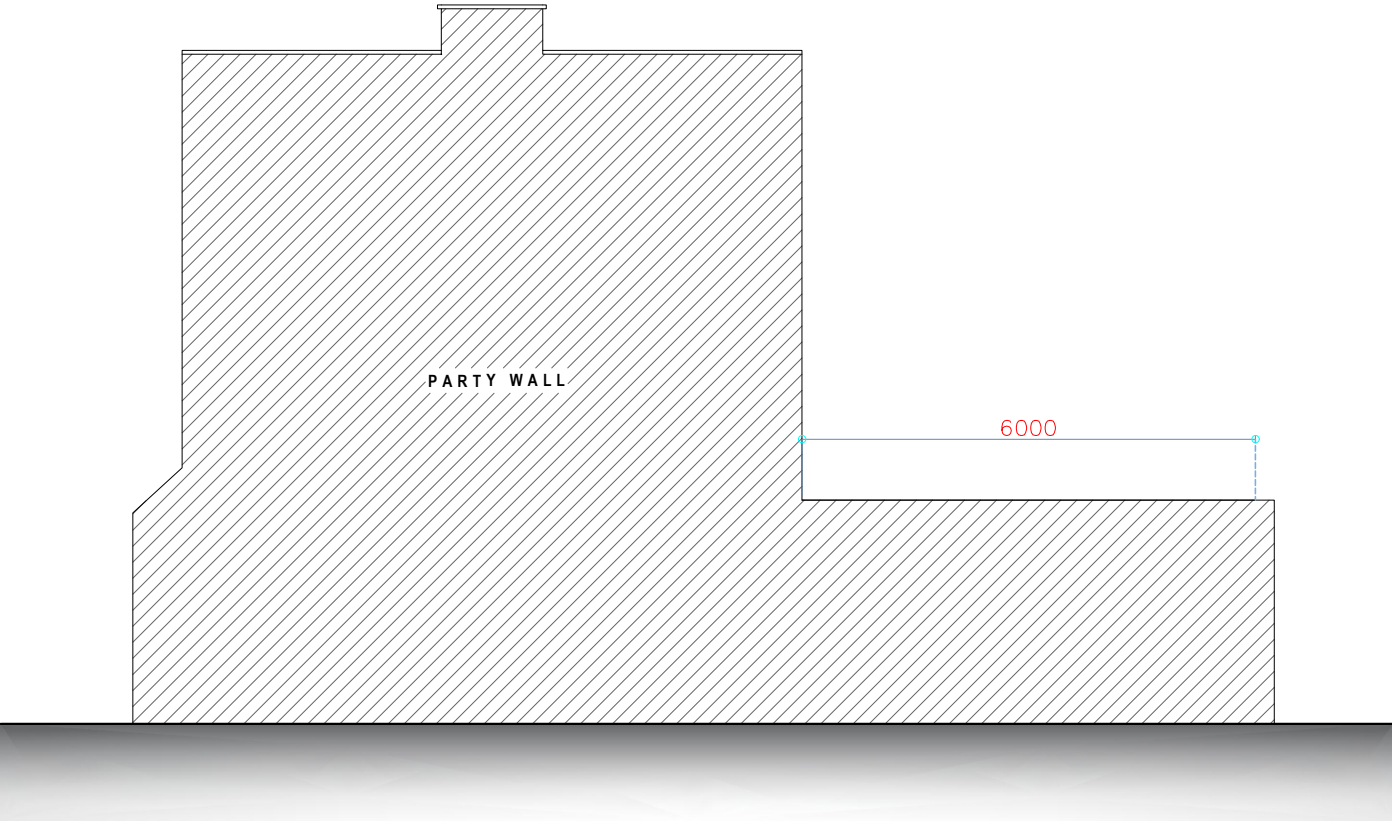

PROPOSED RIGHT SIDE
ELEVATION

 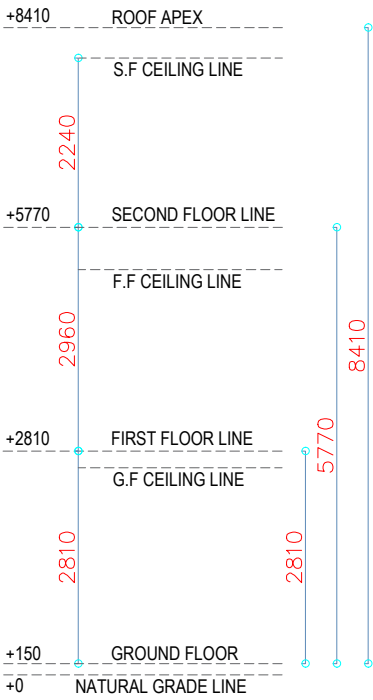

Prestige Planning Ltd.
Unit 6 Grosvenor Way
London
E5 9ND

T: 020 3935 3434
E: Planning@thepgroups.co.uk

PROJECT DETAILS

Proposed Ground Floor Rear
Extension To 6m Depth




PROPERTY ADDRESS

117 Crowland Road. London


DRAWING TITLE

Proposed Right Side Elevation
Proposed Left Side Elevation



REVISION	DRAWING NO.
RV00	PR04

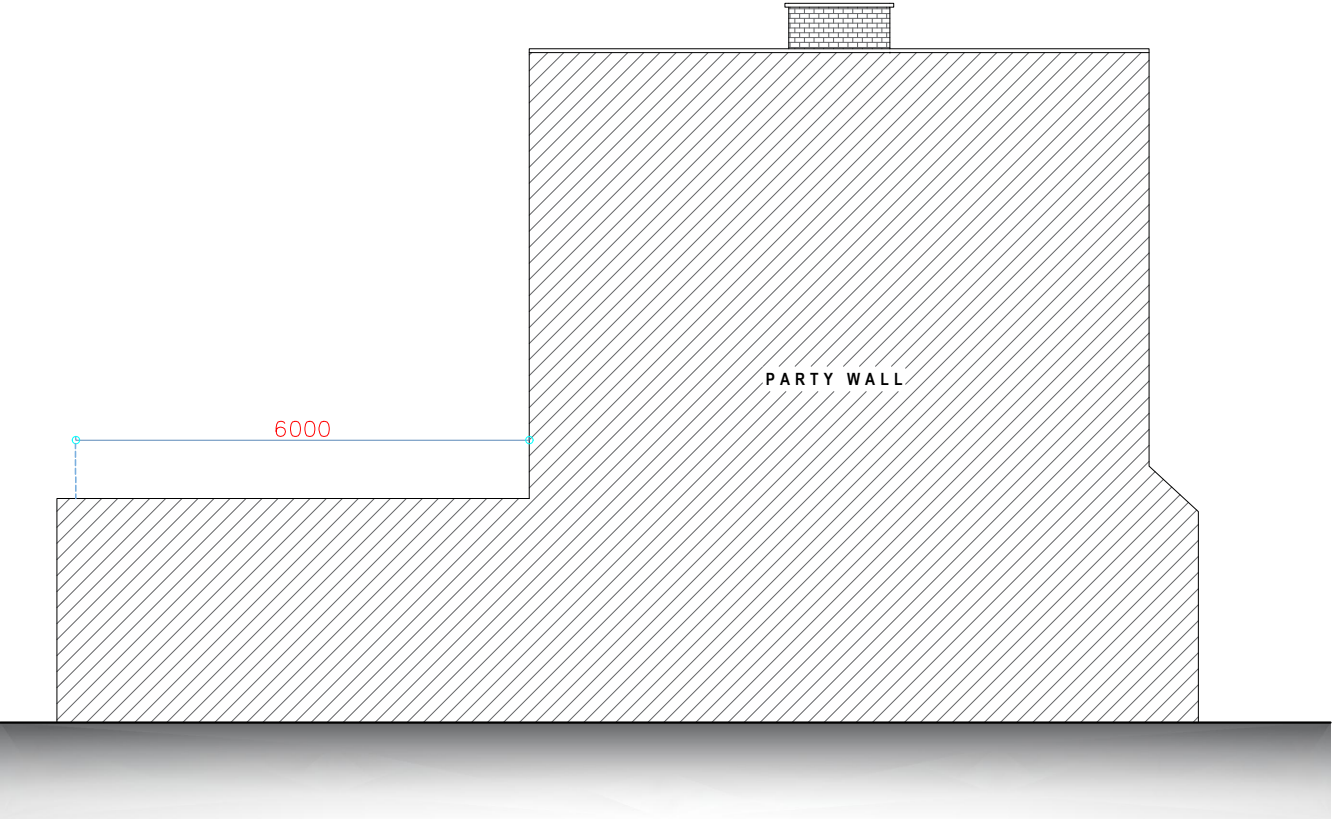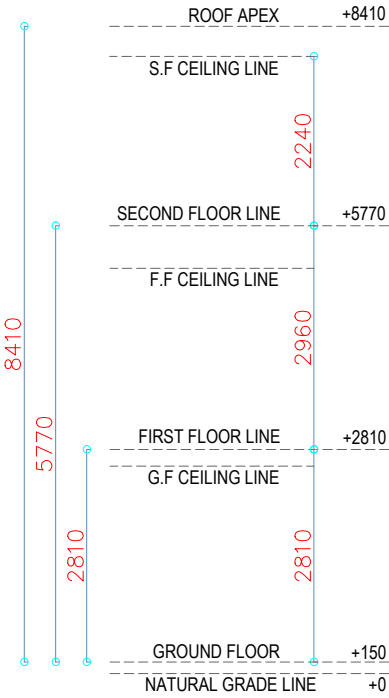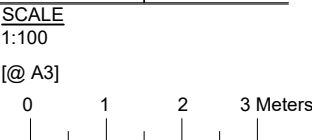

PROPOSED LEFT SIDE
ELEVATION

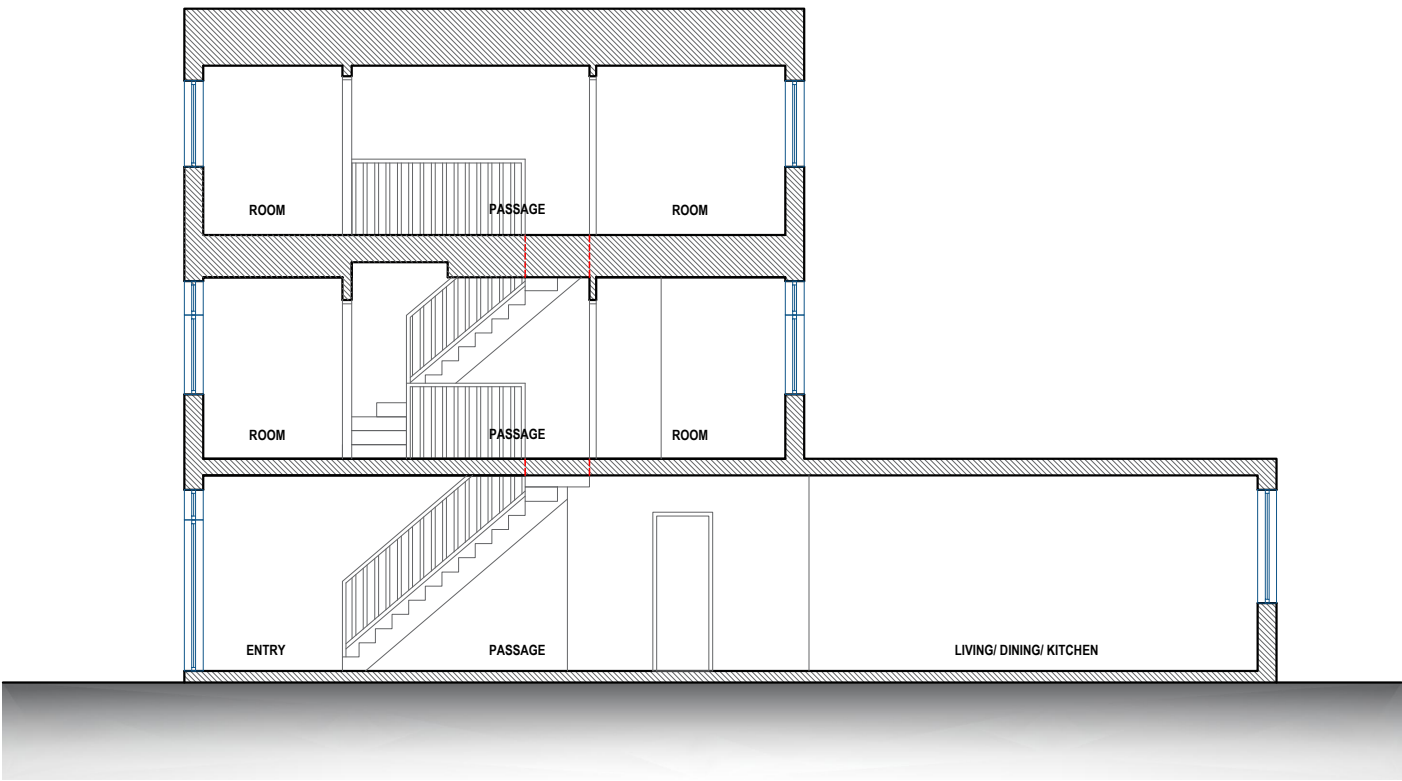

SECTION A-A

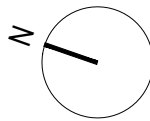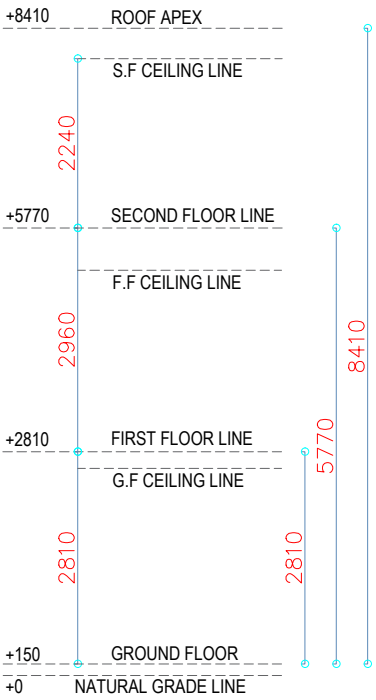

Prestige Planning Ltd.
Unit 6 Grosvenor Way
London
E5 9ND

T: 020 3935 3434
E: Planning@thepgroups.co.uk

PROJECT DETAILS

Proposed Ground Floor Rear
Extension To 6m Depth

PROPERTY ADDRESS

117 Crowland Road. London

DRAWING TITLE

Section A-A

REVISION

RV00

DRAWING NO.

PR05

SCALE

1:100

[@ A3]

