

JOHN PERRIN & SONS Ltd

BUILDING SURVEYORS & DESIGNERS


885 Green Lanes, Winchmore Hill, London, N21 2QS
Tel: 020 8364 0334 Email: mail@johnperrinandsons.com

Drawing:
Site plan

Drawing No:
S1

Address:
11A Garman Road, London N17 0UR

Scale:
1:1250 @ A4

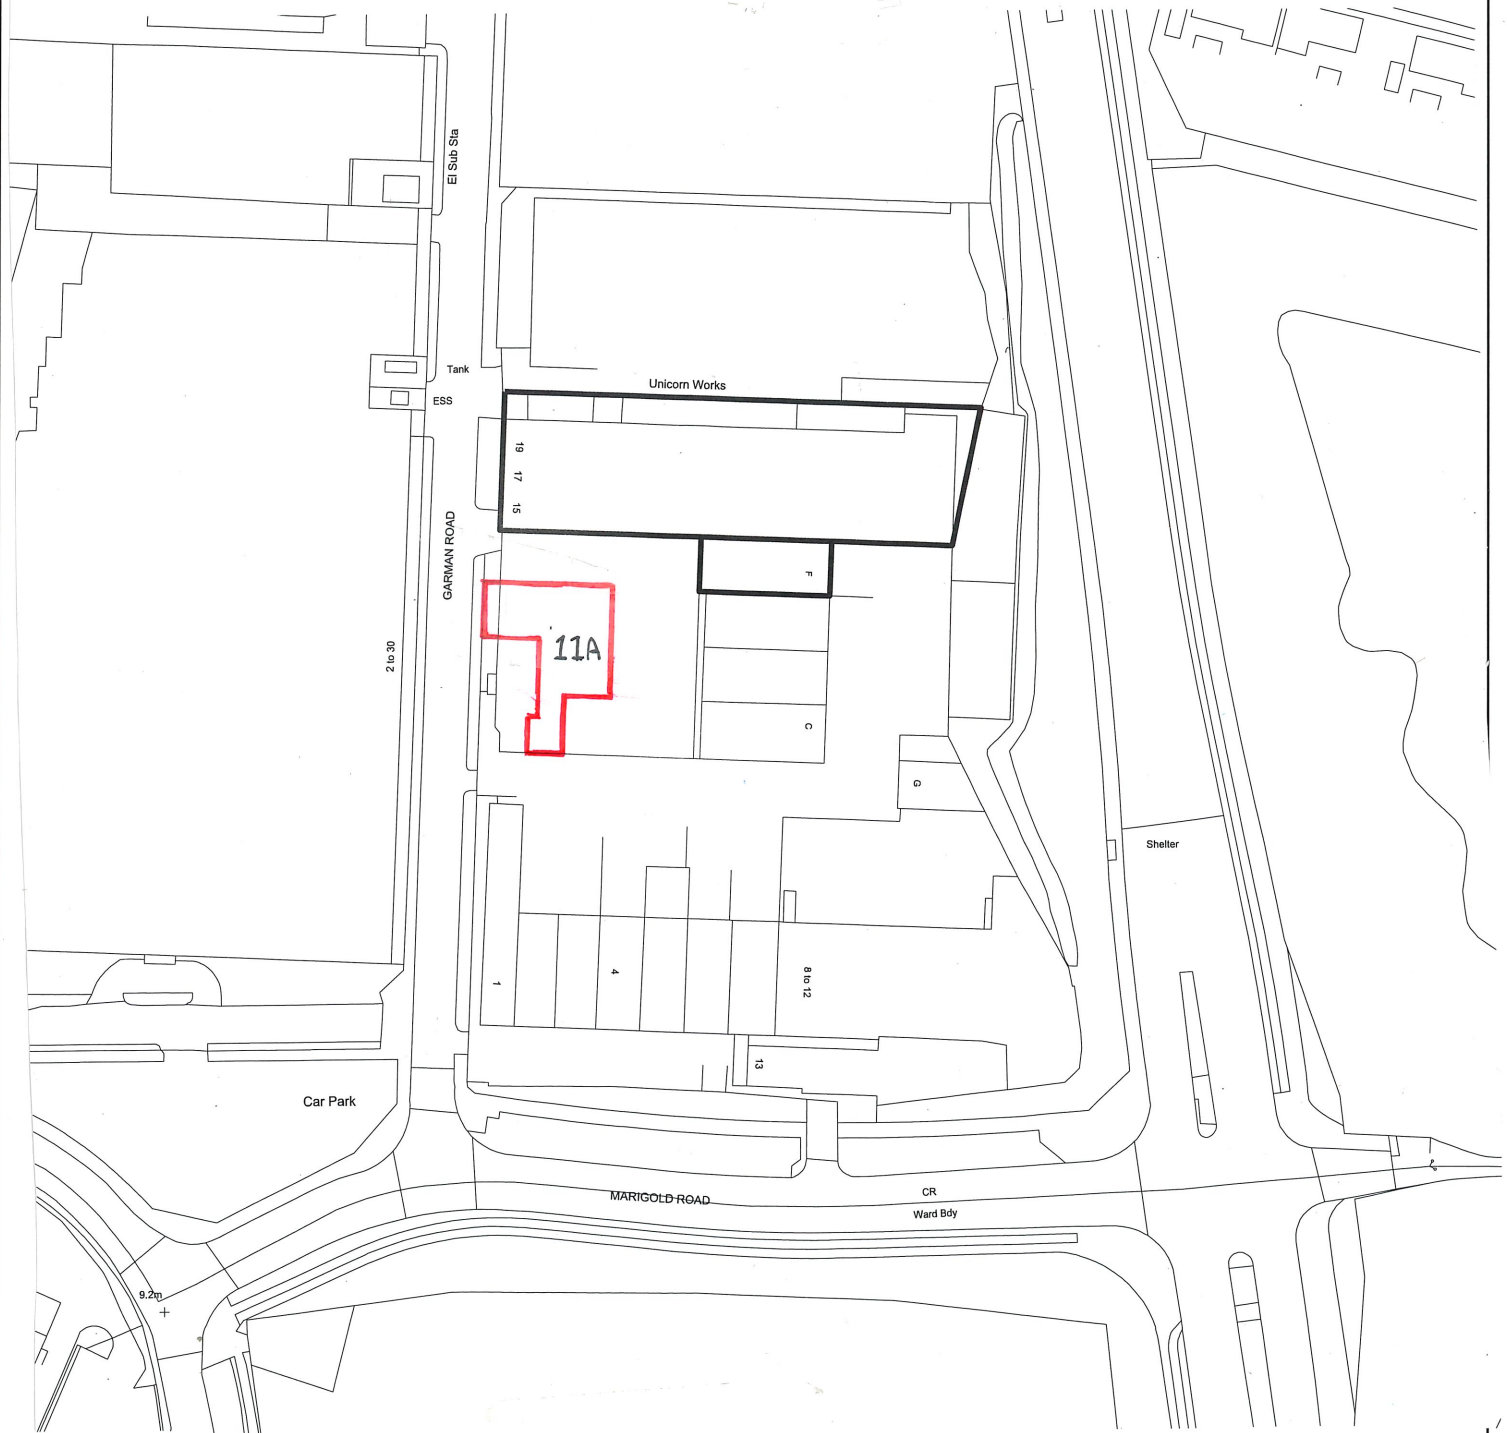

0 5 10 20 50 100

