


NOTES


Copyright of this drawing remains the property of SME Architecture Ltd and should not be reproduced in full or parts or re-issued without written permission from SME Architecture Ltd.

All dimensions shown are in millimetres, unless stated otherwise. Any use of these dimensions, other than for general reference, should be the subject of third party checking on site.




Any work that is carried out on the basis of this drawing should be carried out to all relevant British Standards and associated manufacturer's instructions/ recommendations.

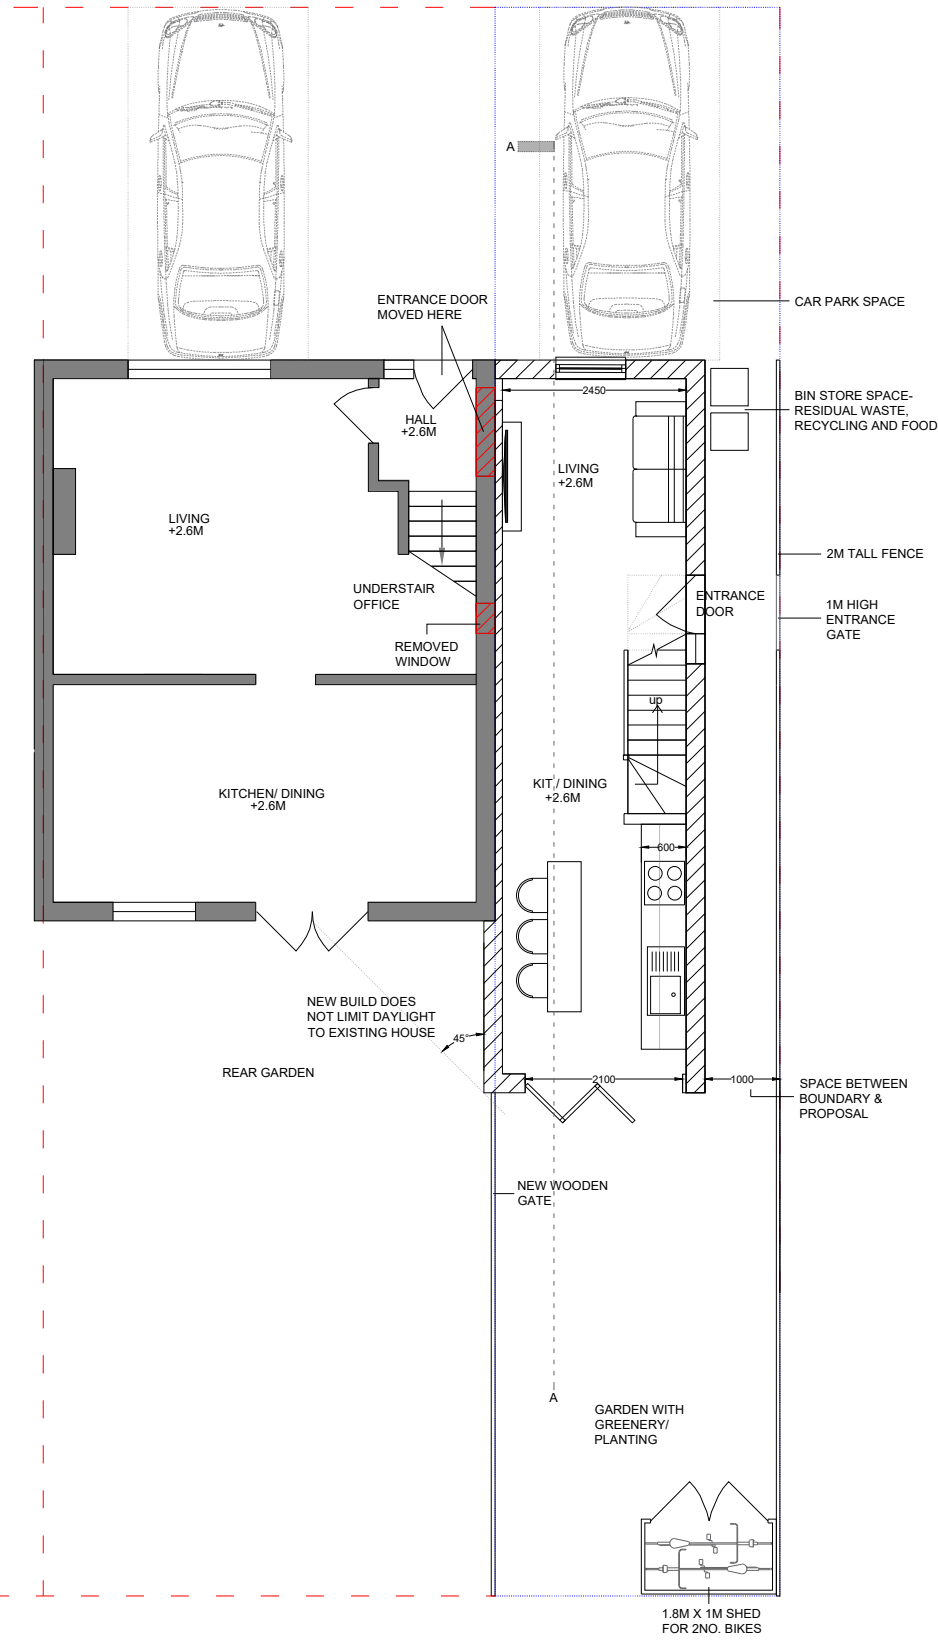

PROPOSED GROUND FLOOR PLAN 1:100

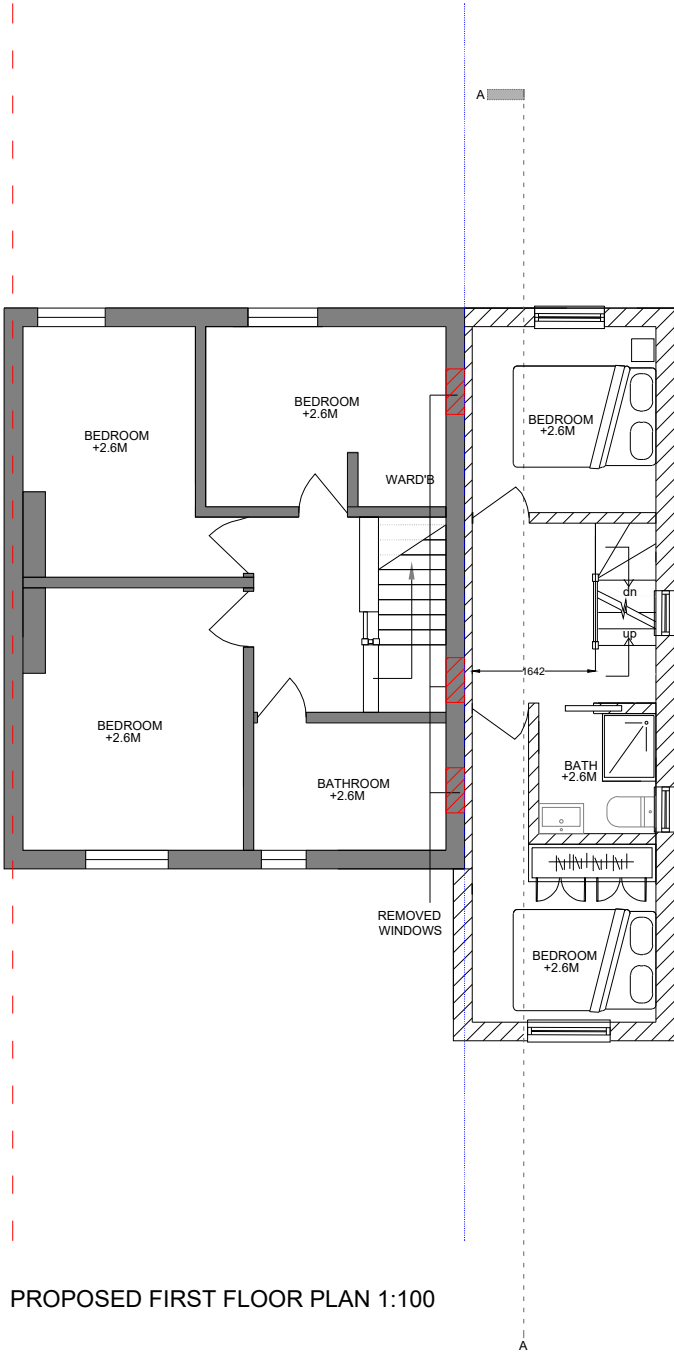

PROPOSED FIRST FLOOR PLAN 1:100

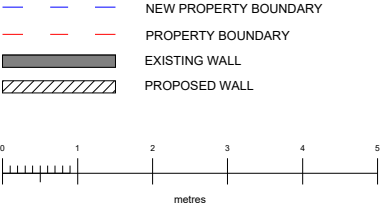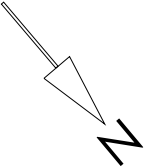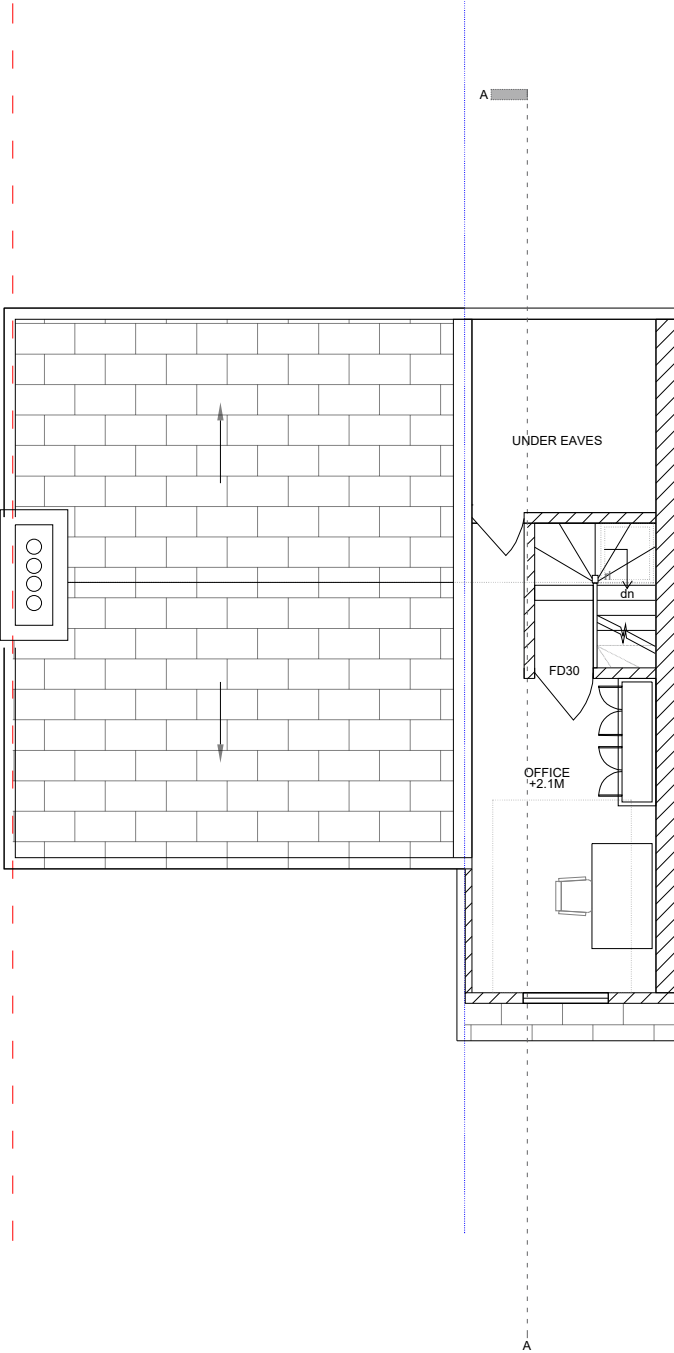

- NEW PROPERTY BOUNDARY
- PROPERTY BOUNDARY
- EXISTING WALL
- PROPOSED WALL

Revisions:			
Rev:	Date:	Description:	
Status:	Drawing No:	Title:	
PLANNING	P200	PROPOSED GROUND, FIRST & LOFT PLAN	
		SME Architecture Ltd Greenside House, 50 Station Road, London, N22 7DE E: hello@smearchitecture.com W: www.smearchitecture.com T: +44 (0)739411 7198	
		Do not scale from this drawing. Copyright Reserved.	
Client: Ms. Morland		Project: 88 Gospatrick Road N17 7JN	
Scale: 1:100 @ A3	Date: Sept 2026	Drawn: SE	Job No: 0318/28