
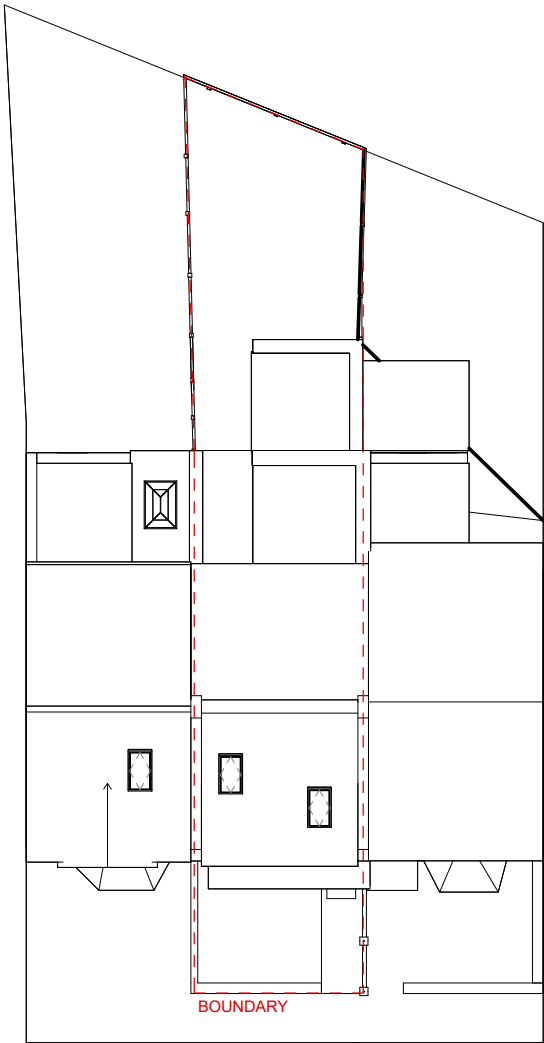



REVISIONS

Rev.	Date	Description	By
1	03-09-26	Issued for planning	CN

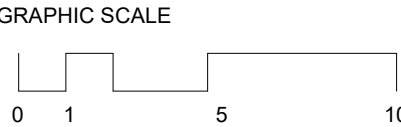

EXISTING SITE PLAN



1 : 200

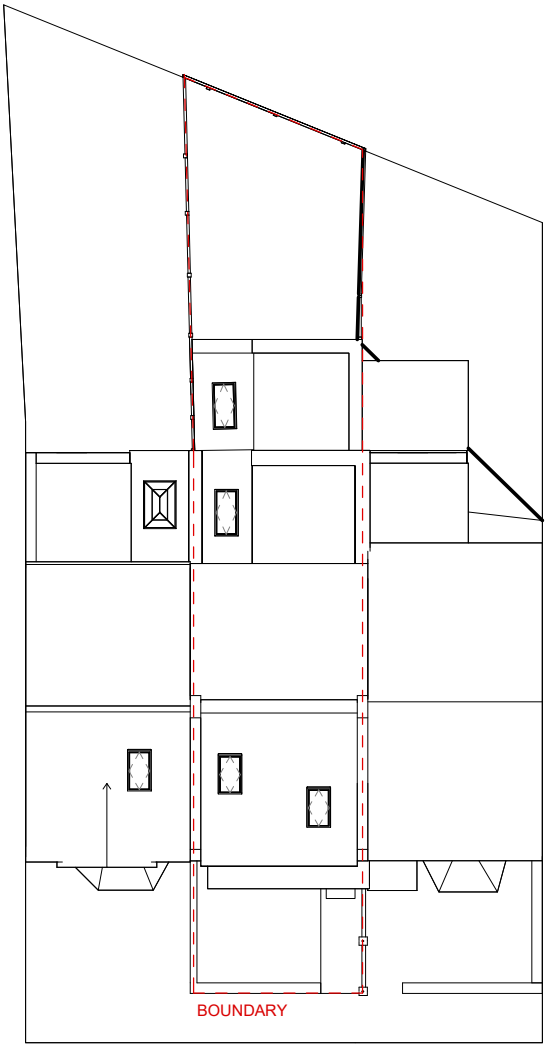


PROPOSED SITE PLAN

1 : 200

REVISIONS			
Rev.	Date	Description	By
1	03-09-26	Issued for planning	CN

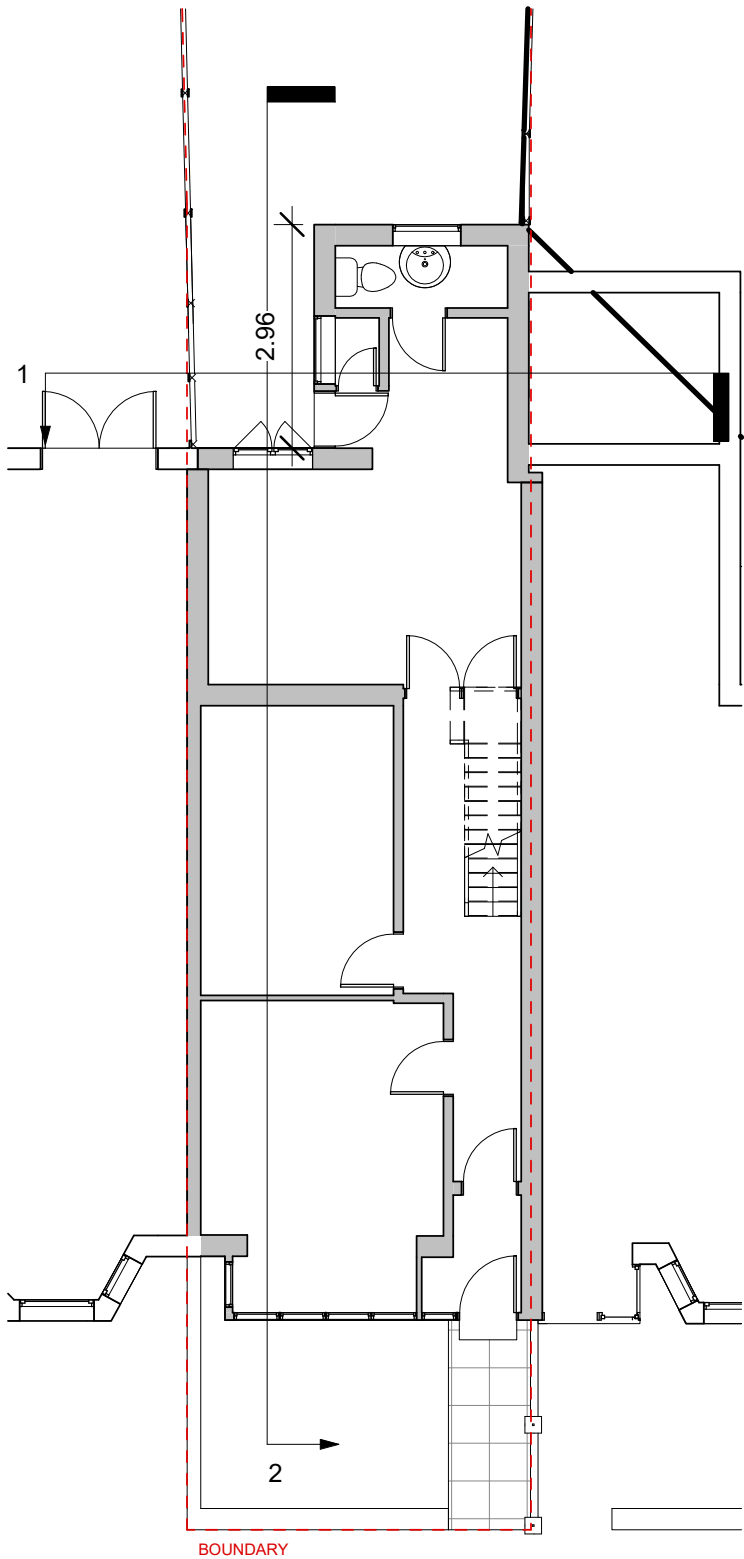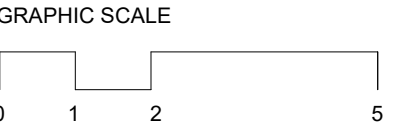



EXISTING GROUND FLOOR PLAN
1 : 100

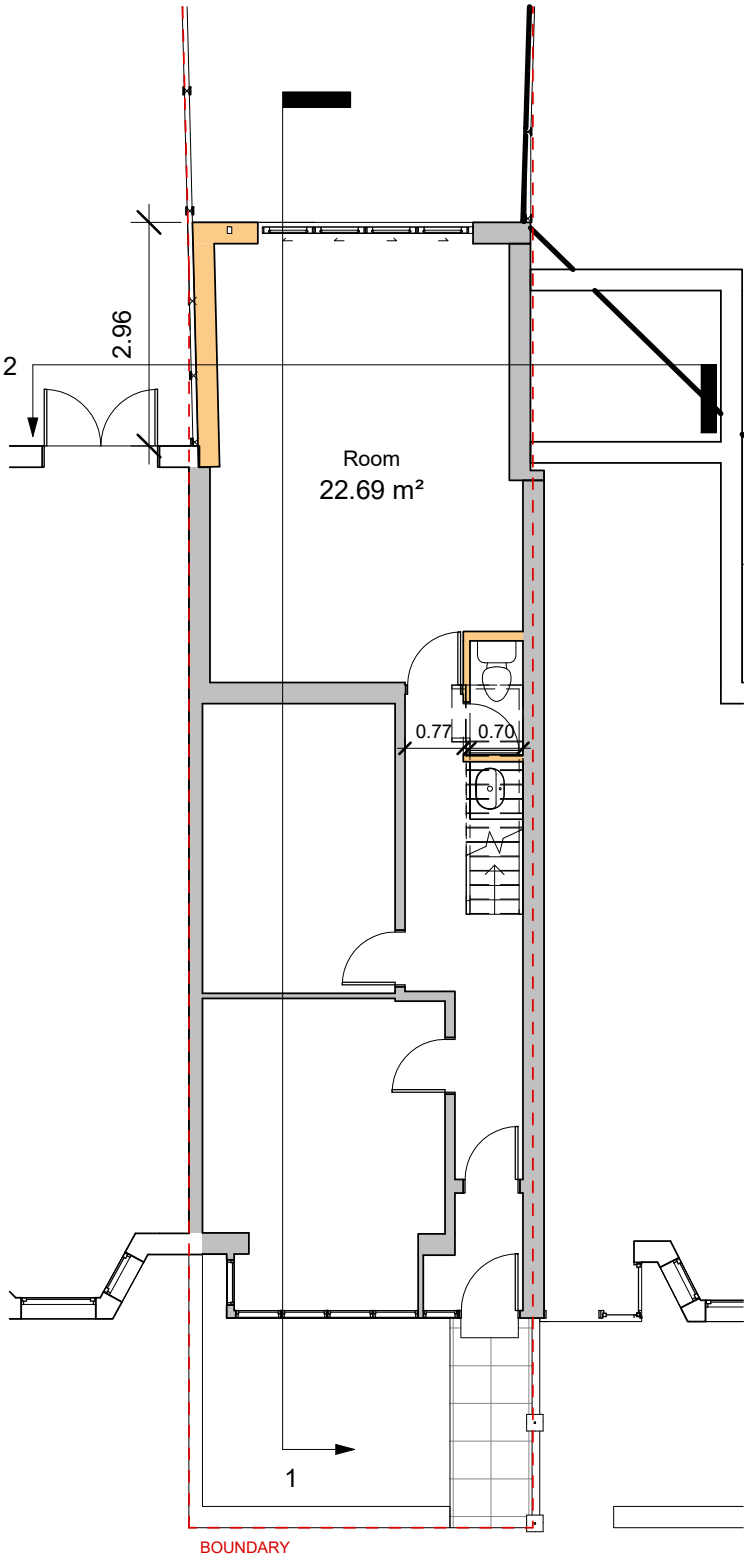

PROPOSED GROUND FLOOR PLAN
1 : 100


REVISIONS

Rev.	Date	Description	By
1	03-09-26	Issued for planning	CN

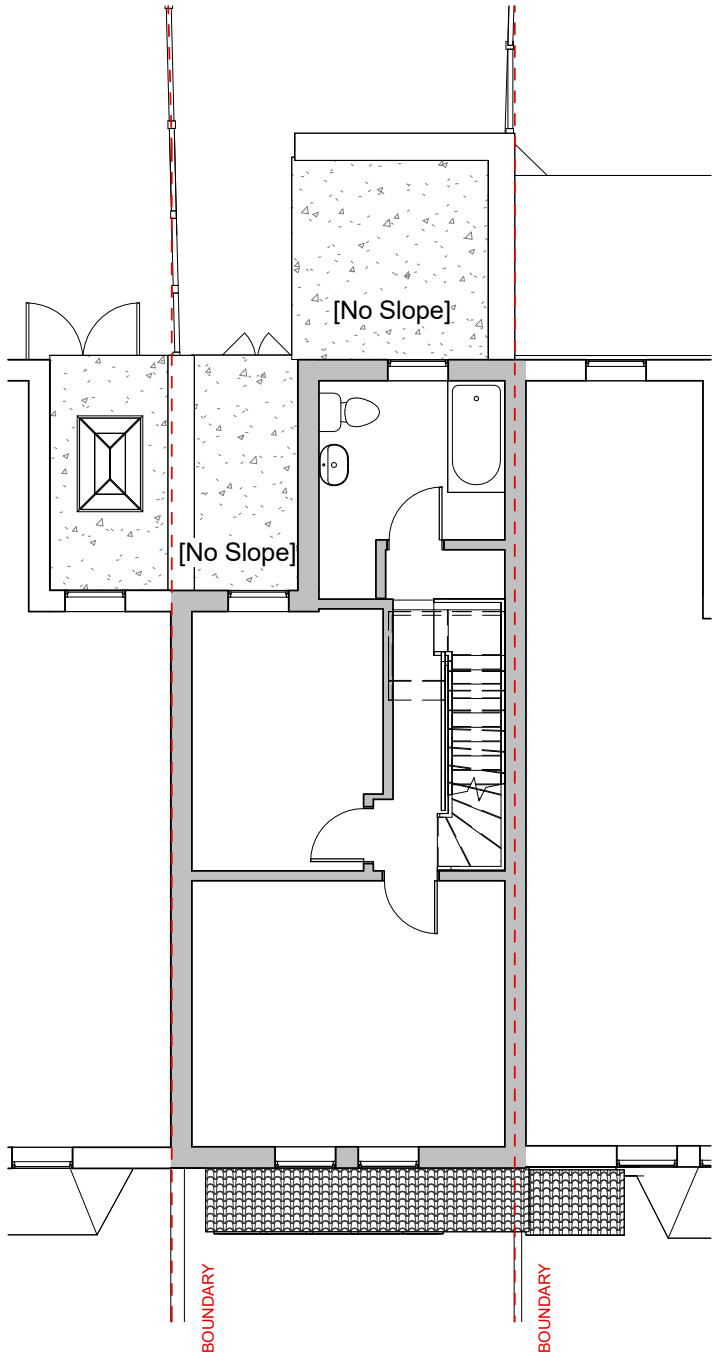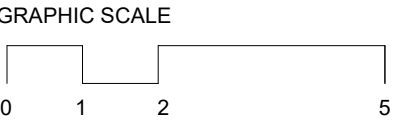

EXISTING FIRST FLOOR PLAN

1 : 100


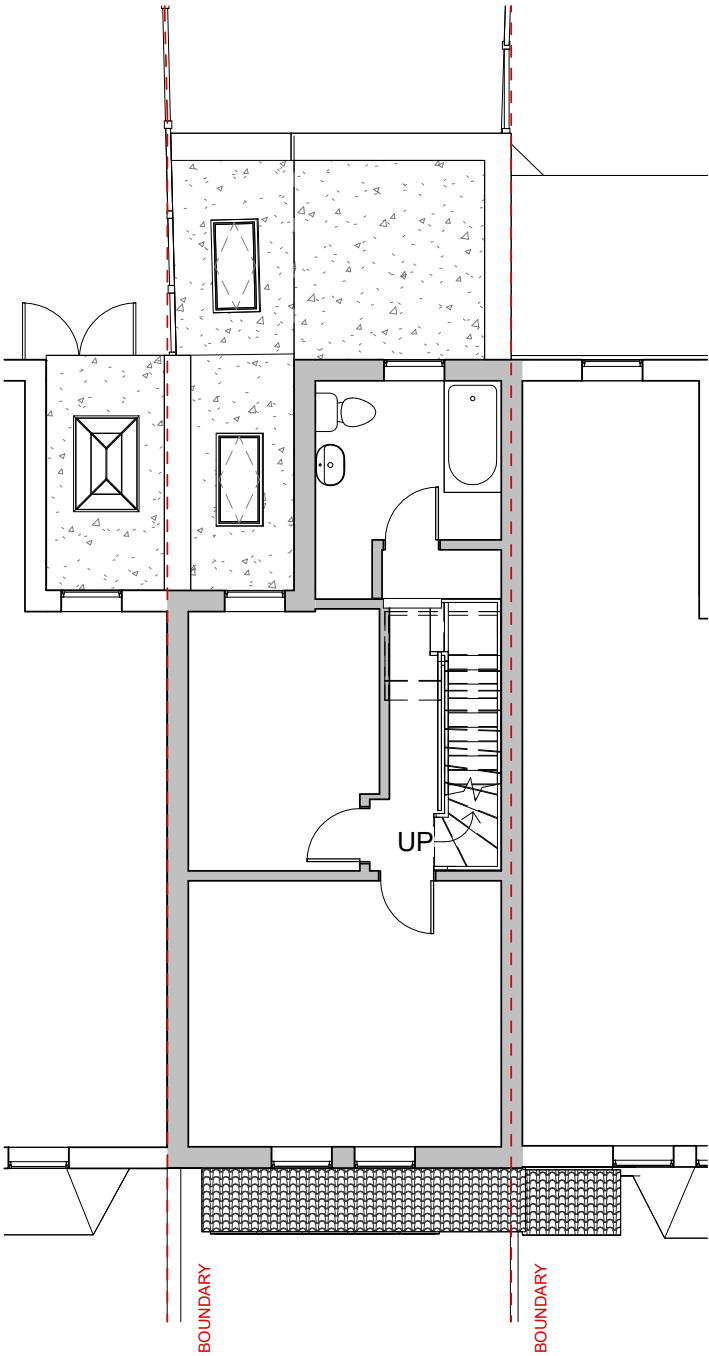


PROPOSED FIRST FLOOR PLAN

1 : 100


REVISIONS

Rev.	Date	Description	By
1	03-09-26	Issued for planning	CN

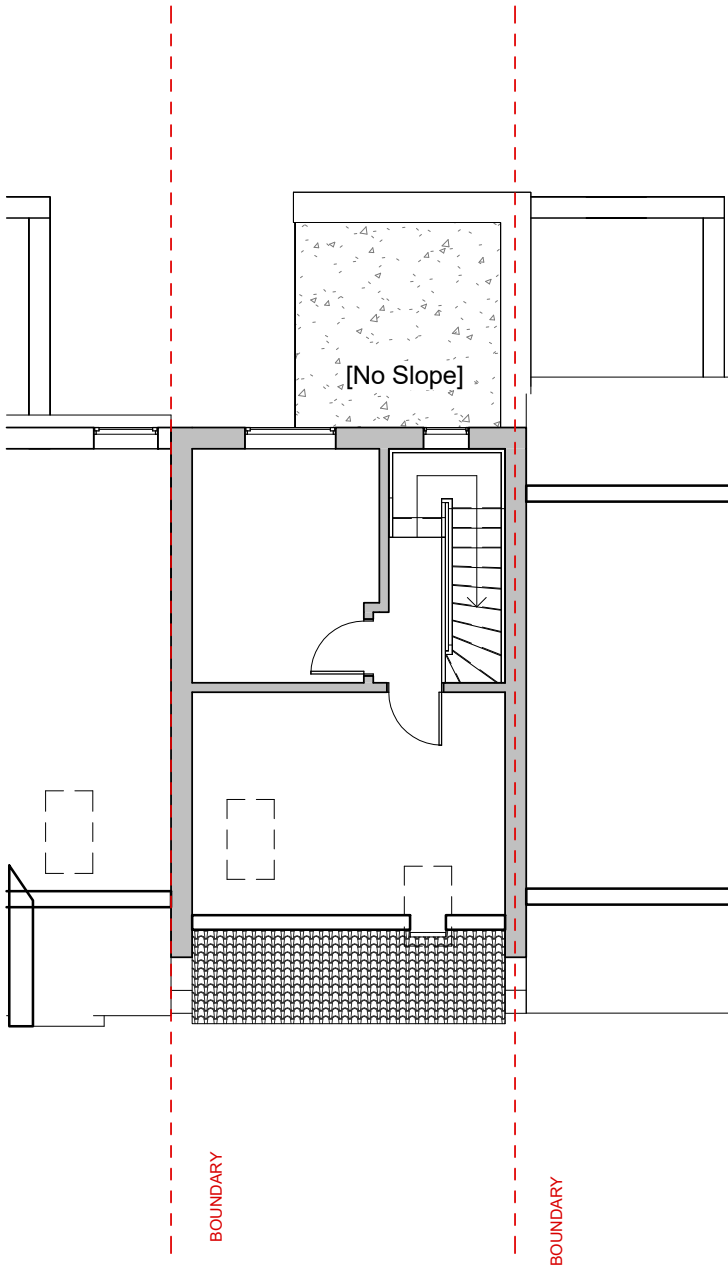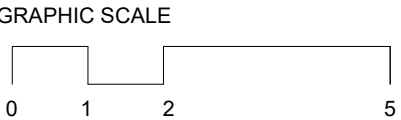


EXISTING LOFT FLOOR PLAN

1 : 100

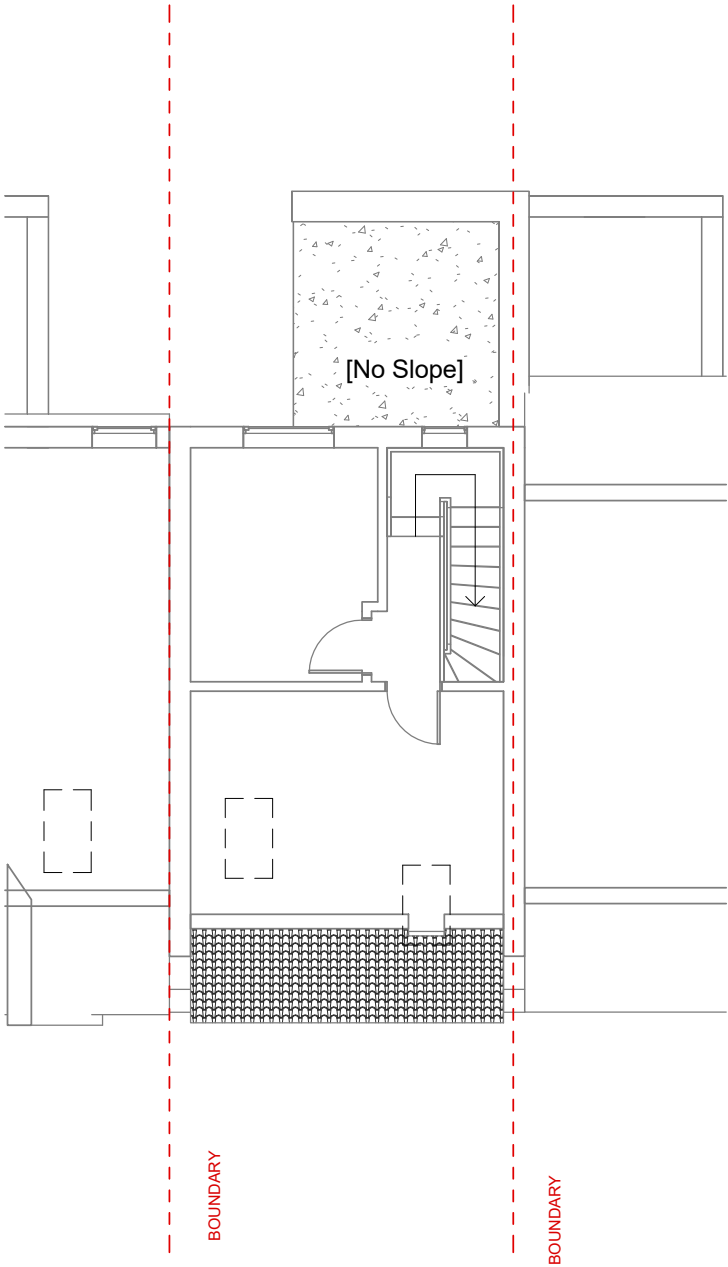


PROPOSED LOFT FLOOR PLAN

1 : 100

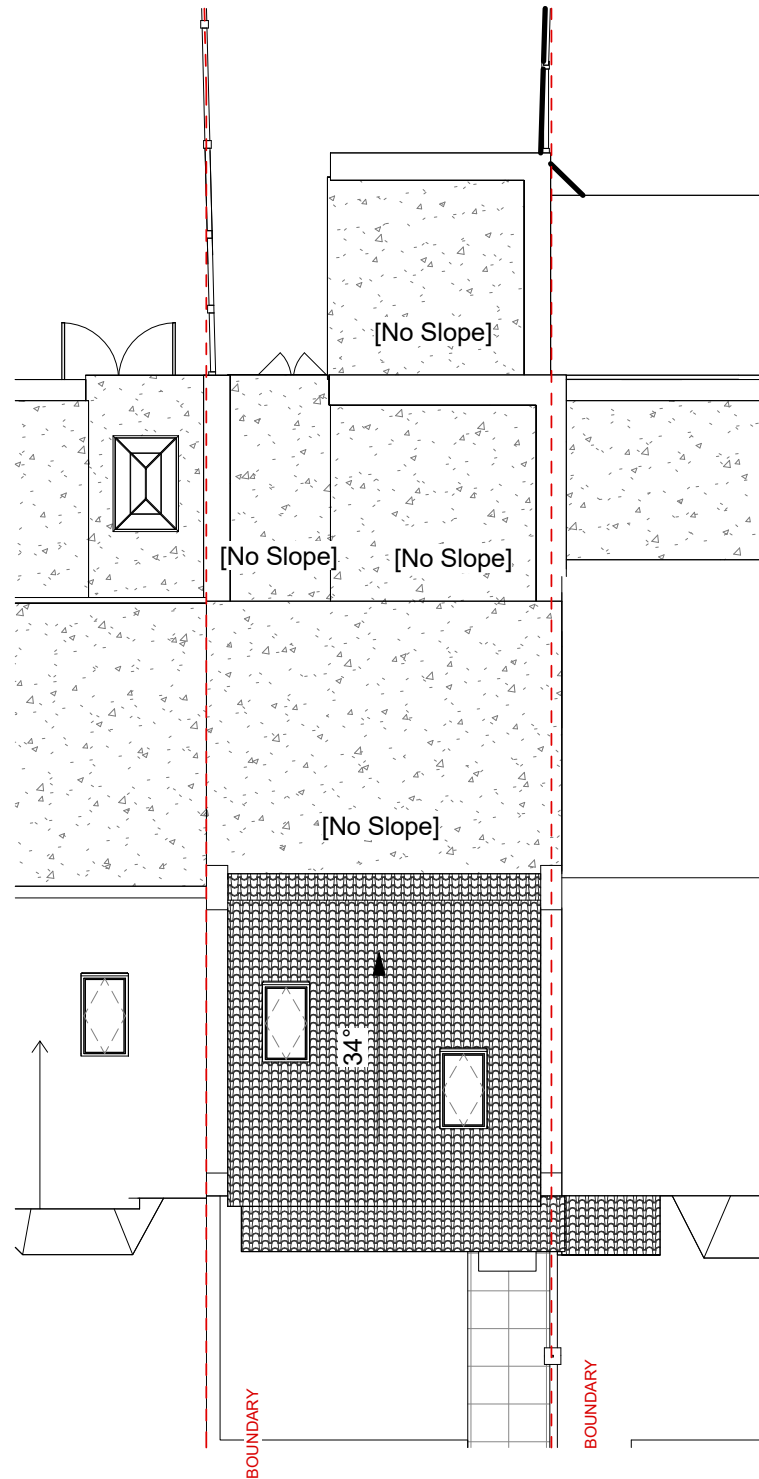


EXISTING ROOF PLAN
1 : 100

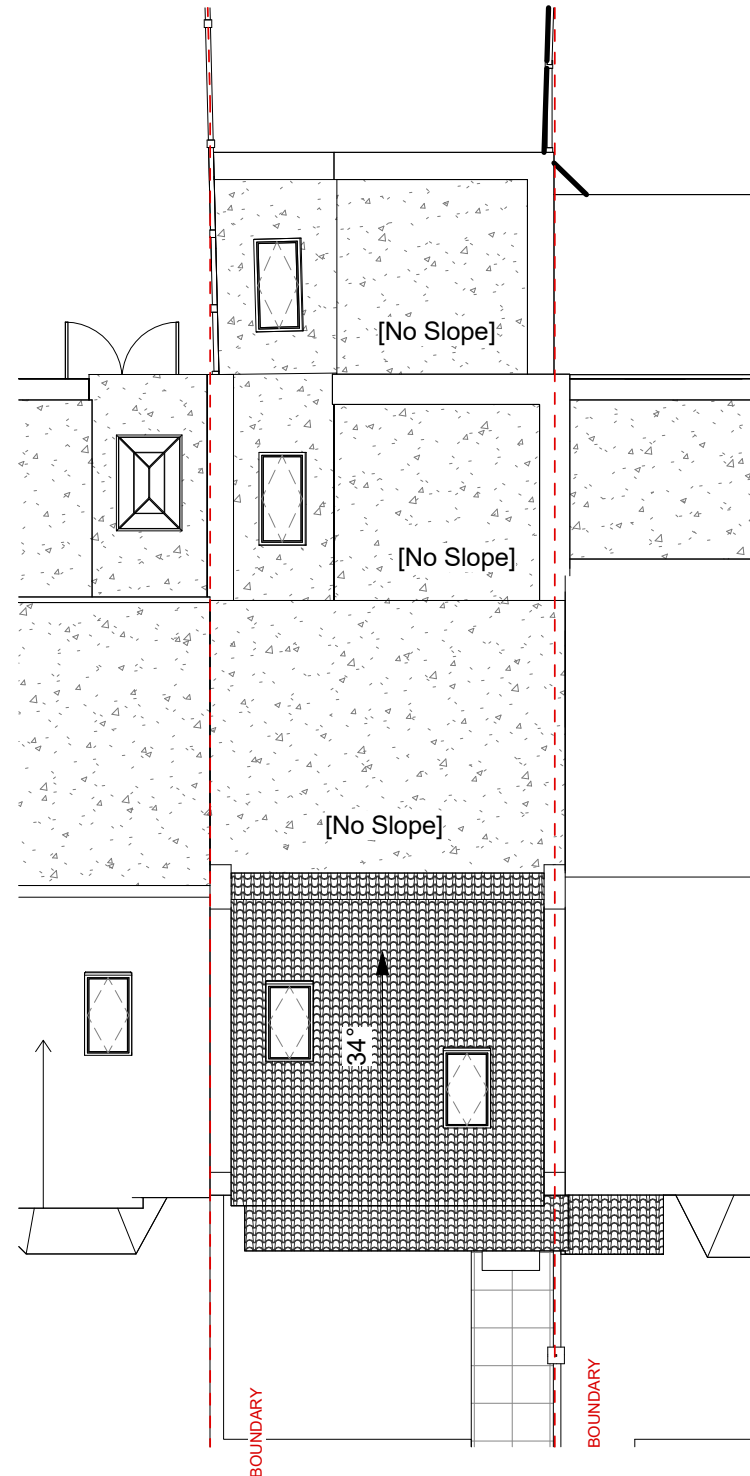


PROPOSED ROOF PLAN
1 : 100

REVISIONS			
Rev.	Date	Description	By
1	03-09-26	Issued for planning	CN

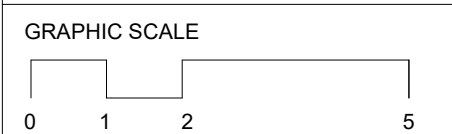


REVISIONS

Rev.	Date	Description	By
1	03-09-26	Issued for planning	CN

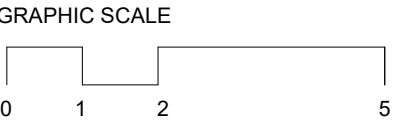


EXISTING SECTION 1

1 : 100

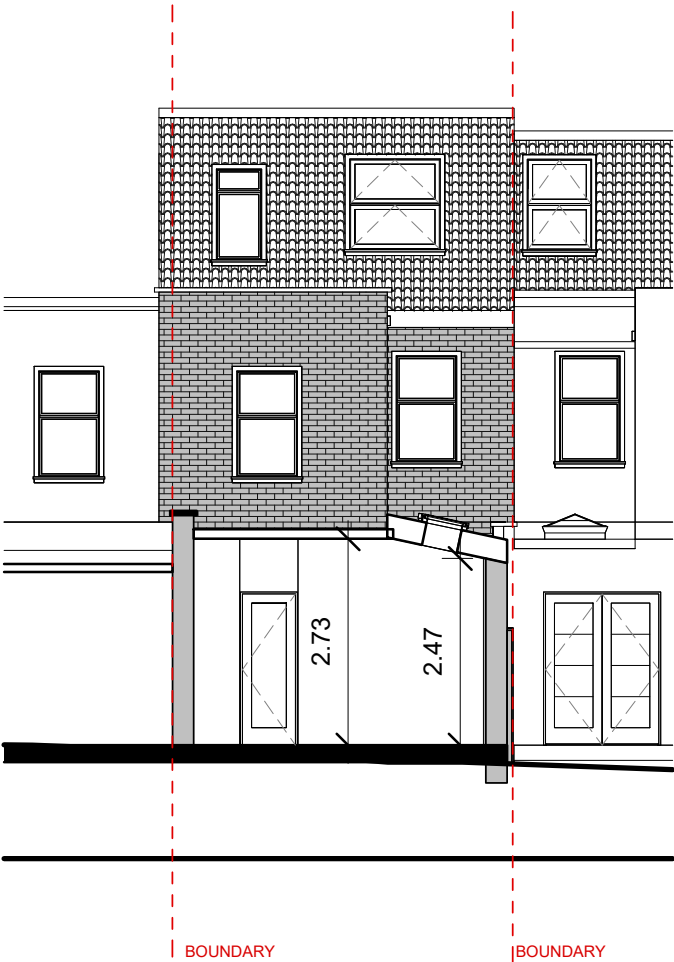


PROPOSED SECTION 1

1 : 100

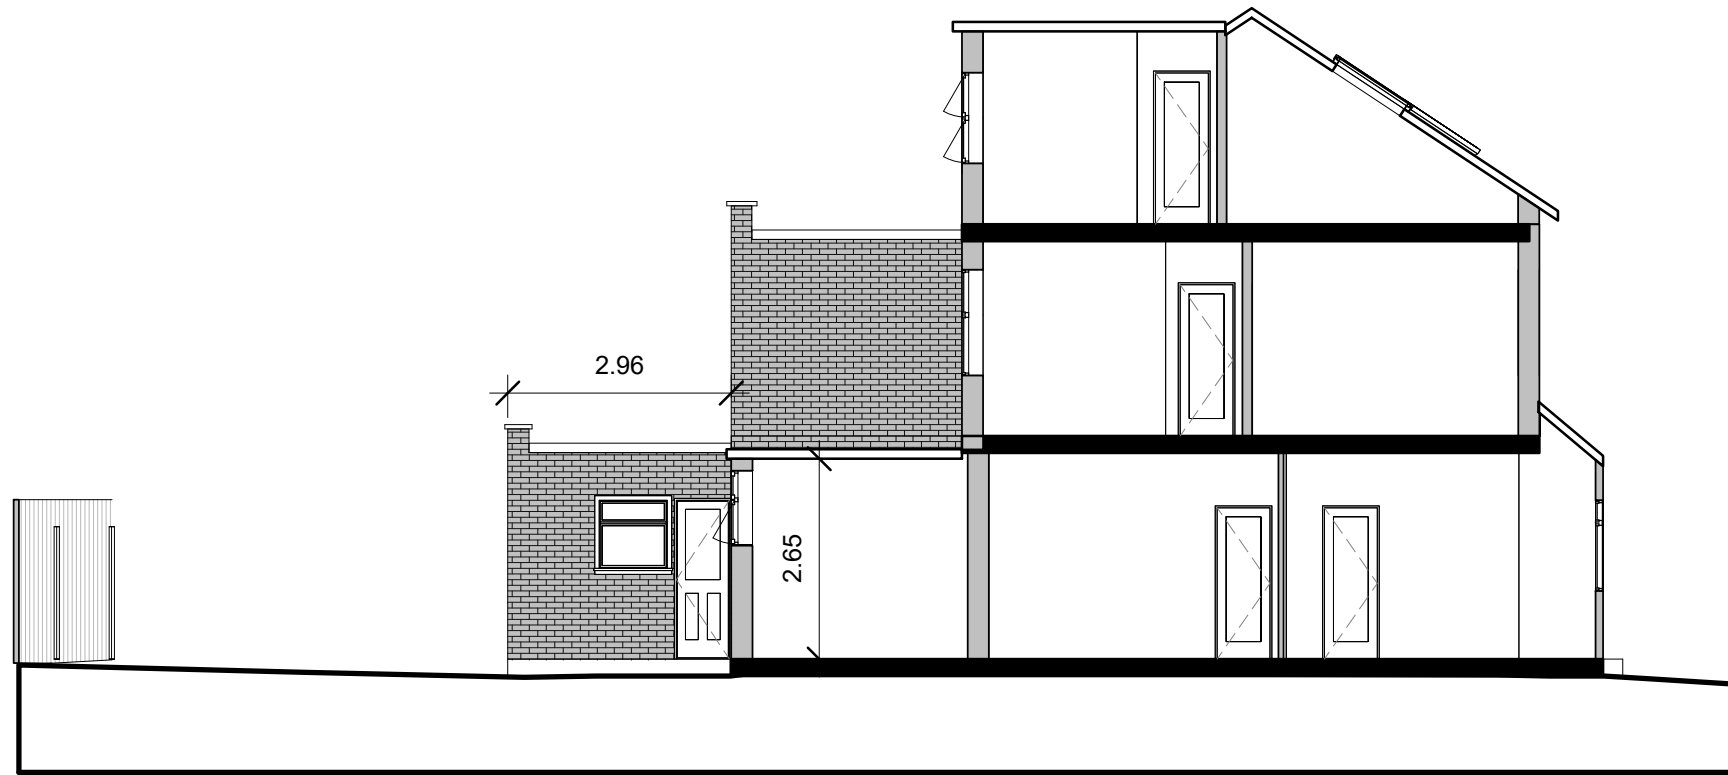


EXISTING SECTION 2
1 : 100

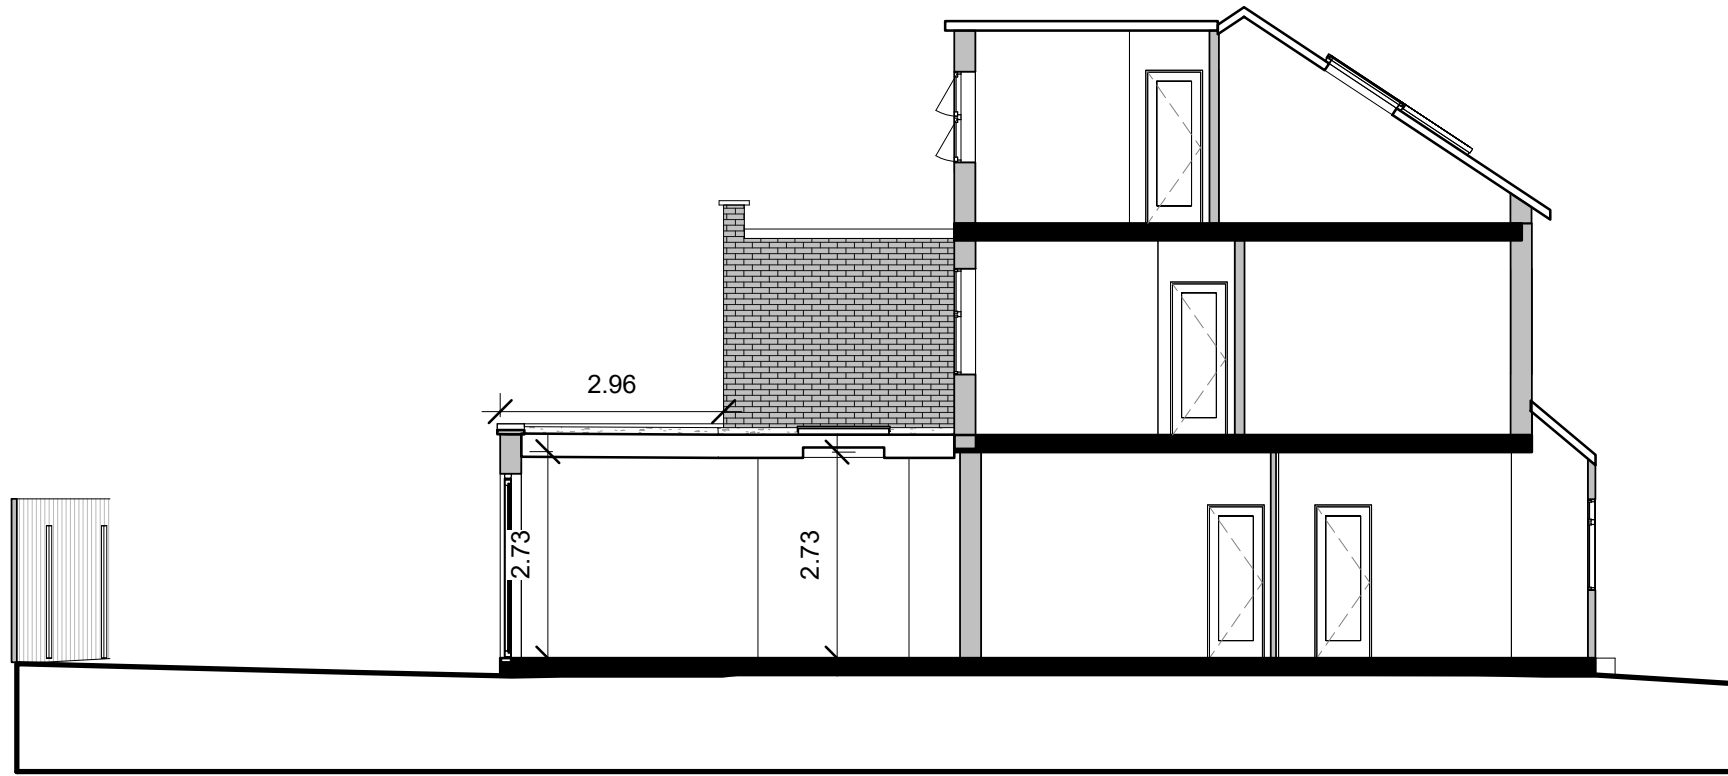


PROPOSED SECTION 2
1 : 100

REVISIONS			
Rev.	Date	Description	By
1	03-09-26	Issued for planning	CN

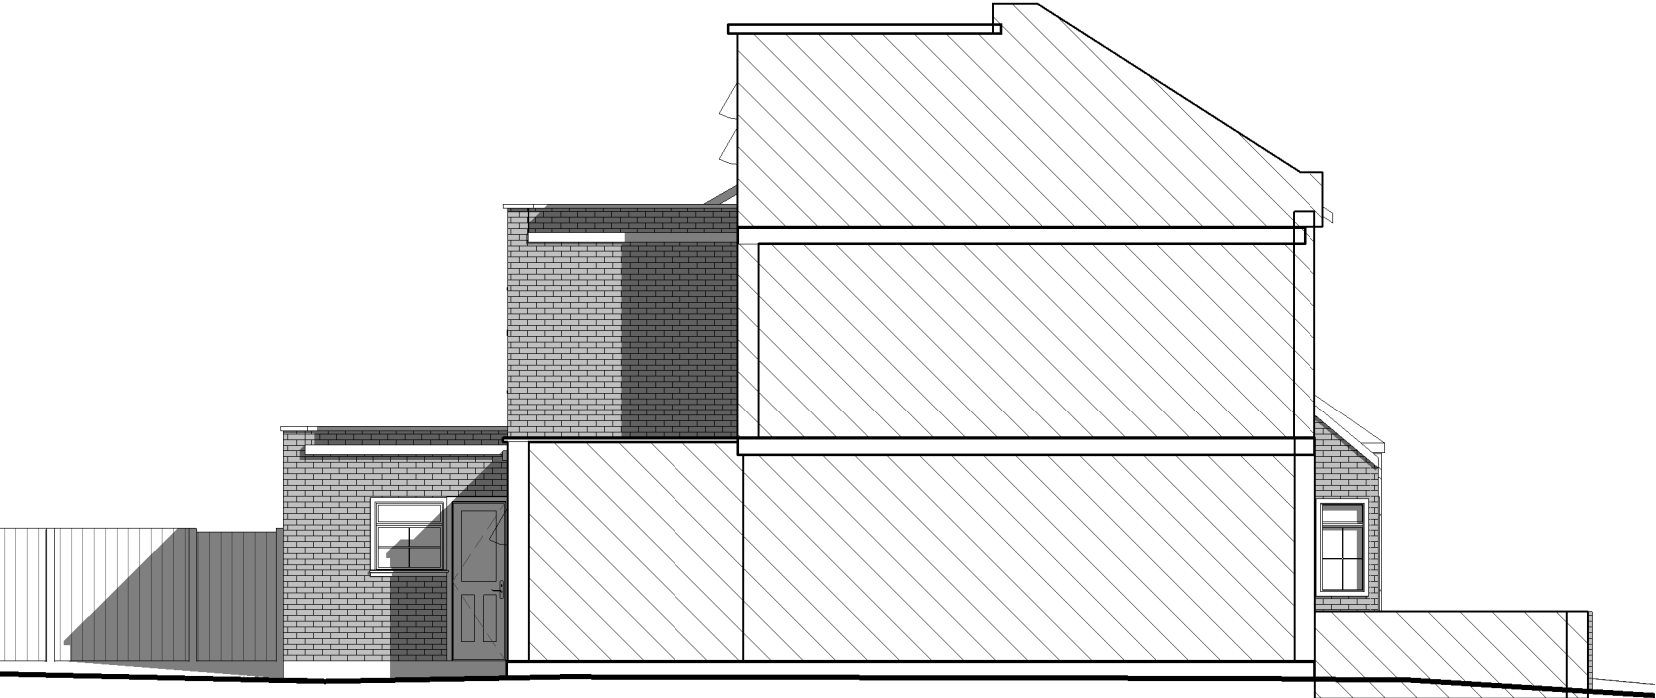

EXISTING SIDE ELEVATION 1
1 : 100

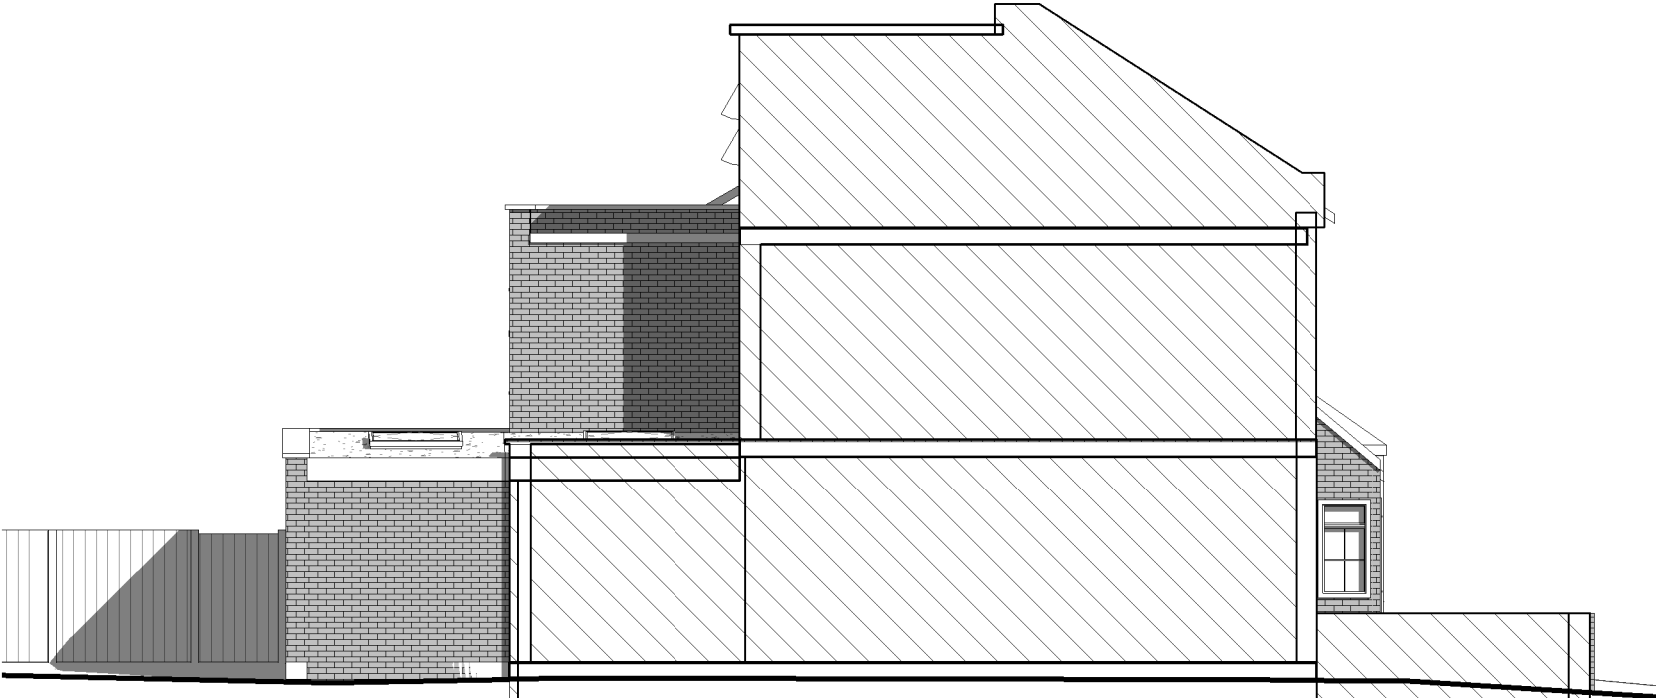

PROPOSED SIDE ELEVATION 1
1 : 100

PROJECT

5 Roslyn Road

DRAWING TITLE

SIDE ELEVATION

STATUS

Planning

DATE
03-09-26

SCALE (@ A3)
1 : 100


DRAWN BY
CN

CHECKED BY
BM

CLIENT

Owner


REVISIONS			
Rev.	Date	Description	By
1	03-09-26	Issued for planning	CN

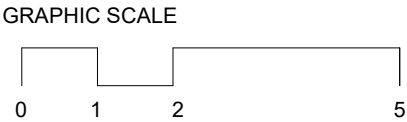


DRAWING NUMBER

A07

REV

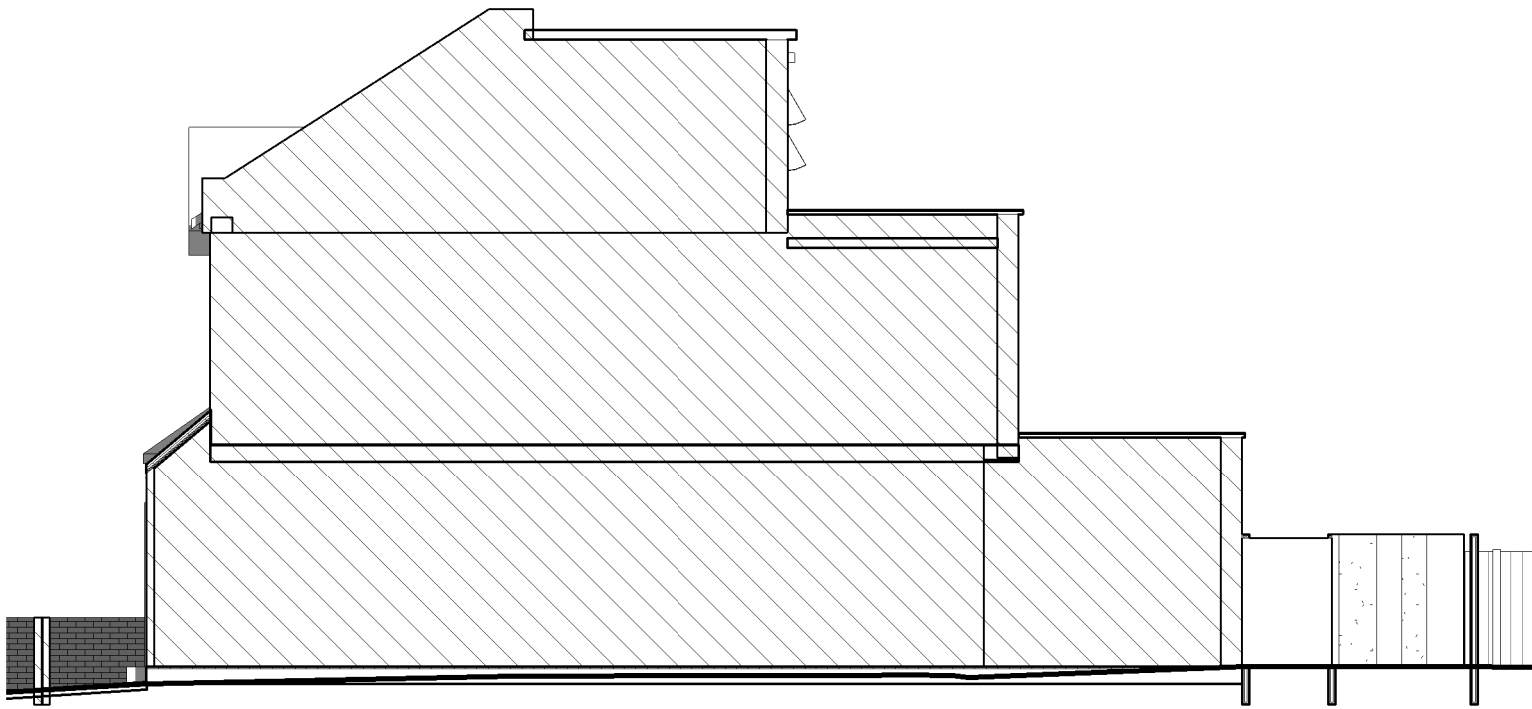

EXISTING SIDE ELEVATION
1 : 100

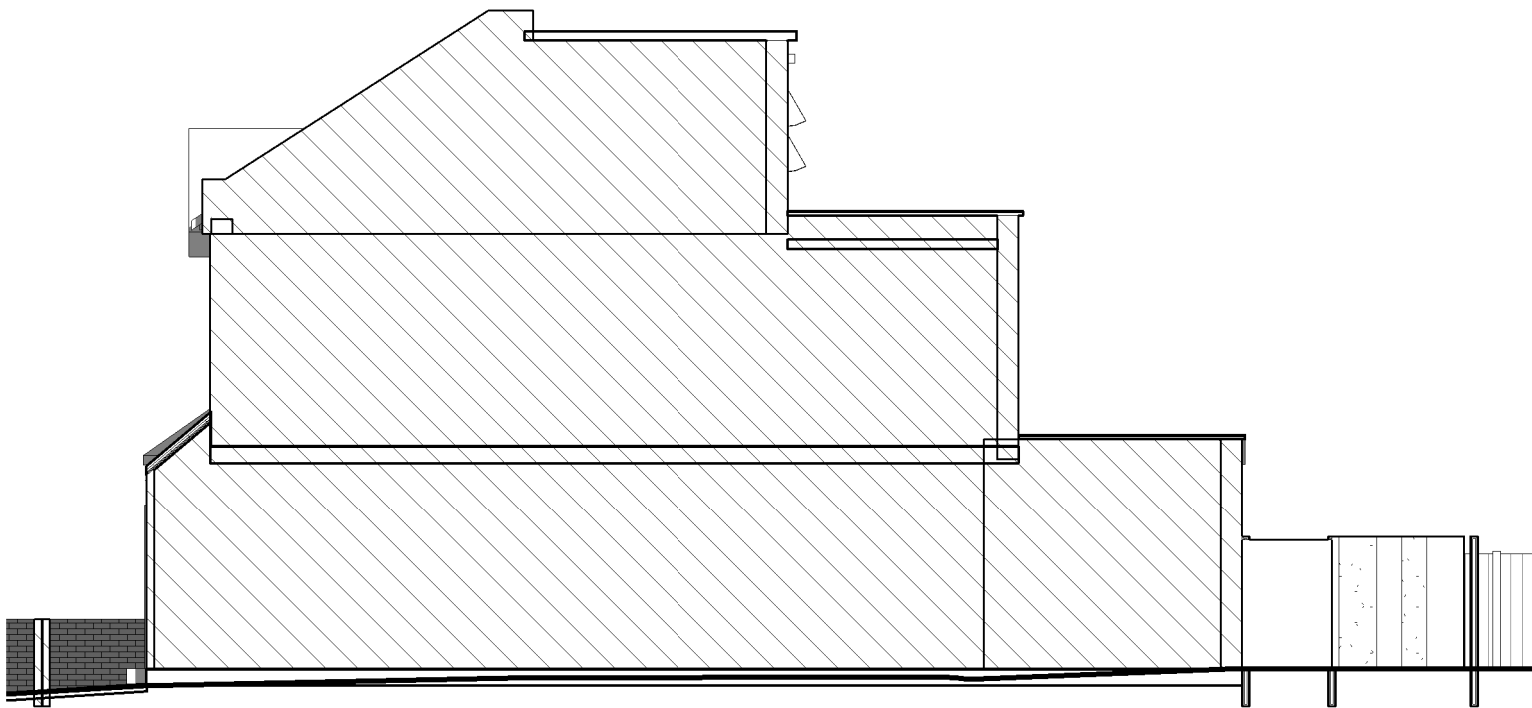

PROPOSED SIDE ELEVATION 2
1 : 100

PROJECT

5 Roslyn Road

DRAWING TITLE

SIDE ELEVATIONS

STATUS

Planning

DATE
03-09-26

SCALE (@ A3)
1 : 100


DRAWN BY
CN

CHECKED BY
BM

CLIENT

Owner

REVISIONS			
Rev.	Date	Description	By
1	03-09-26	Issued for planning	CN

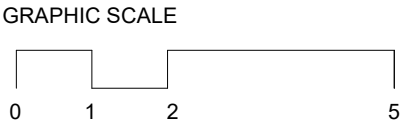

DRAWING NUMBER

A08

REV

Breakthrough Planning LTD.
7 Bell Yard, London WC2A 2JR

Tel. 0203 830 6375
enquires@breakthroughplanning.co.uk

PROJECT

5 Roslyn Road

DRAWING TITLE

FRONT ELEVATIONS

STATUS

Planning

DATE
03-09-26

SCALE (@ A3)
1 : 100


DRAWN BY
CN

CHECKED BY
BM

CLIENT

Owner

REVISIONS			
Rev.	Date	Description	By
1	03-09-26	Issued for planning	CN

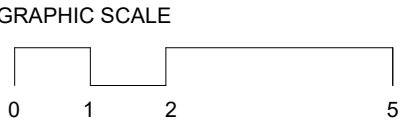

DRAWING NUMBER

A09

REV




EXISTING FRONT ELEVATION
1 : 100




PROPOSED FRONT ELEVATION
1 : 100

REVISIONS			
Rev.	Date	Description	By
1	03-09-26	Issued for planning	CN

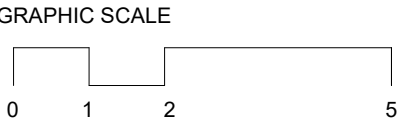

DRAWING NUMBER	REV
A10	

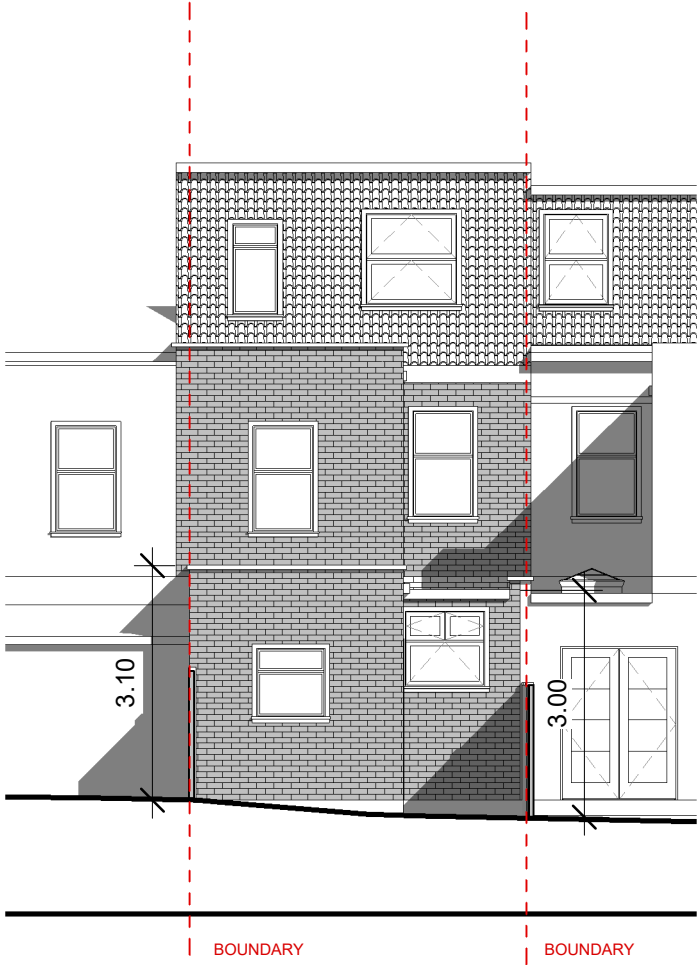

EXISTING REAR ELEVATION 1


1 : 100




PROPOSED REAR ELEVATION 1

1 : 100

REVISIONS			
Rev.	Date	Description	By
1	03-09-26	Issued for planning	CN

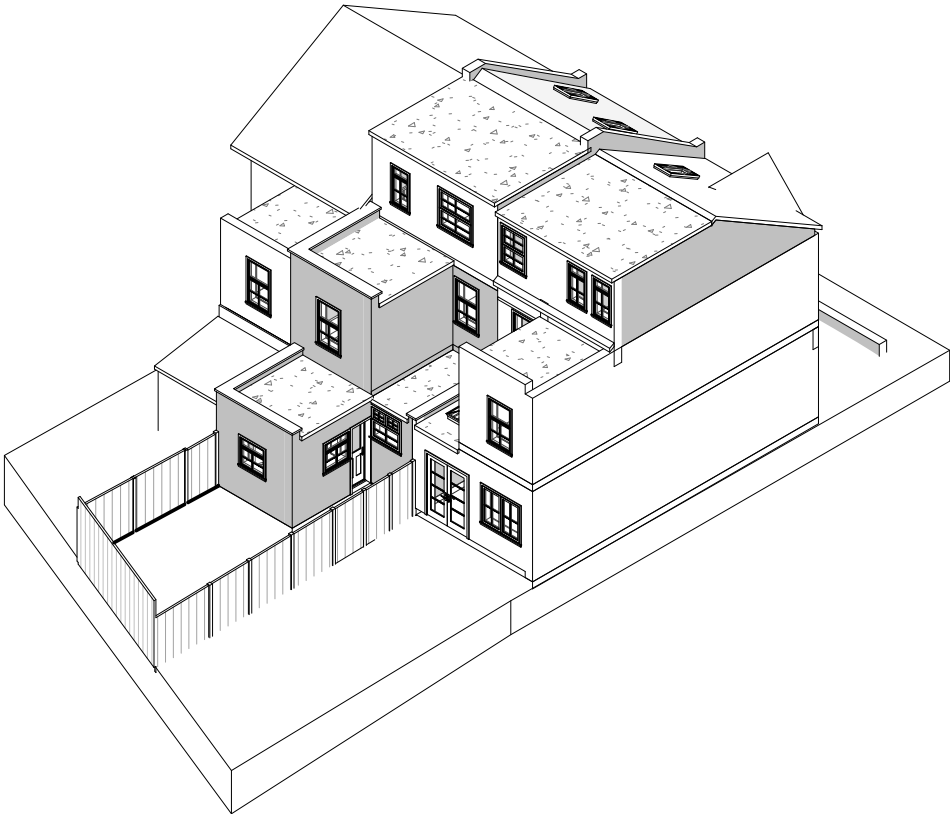

EXISTING 3D VIEW

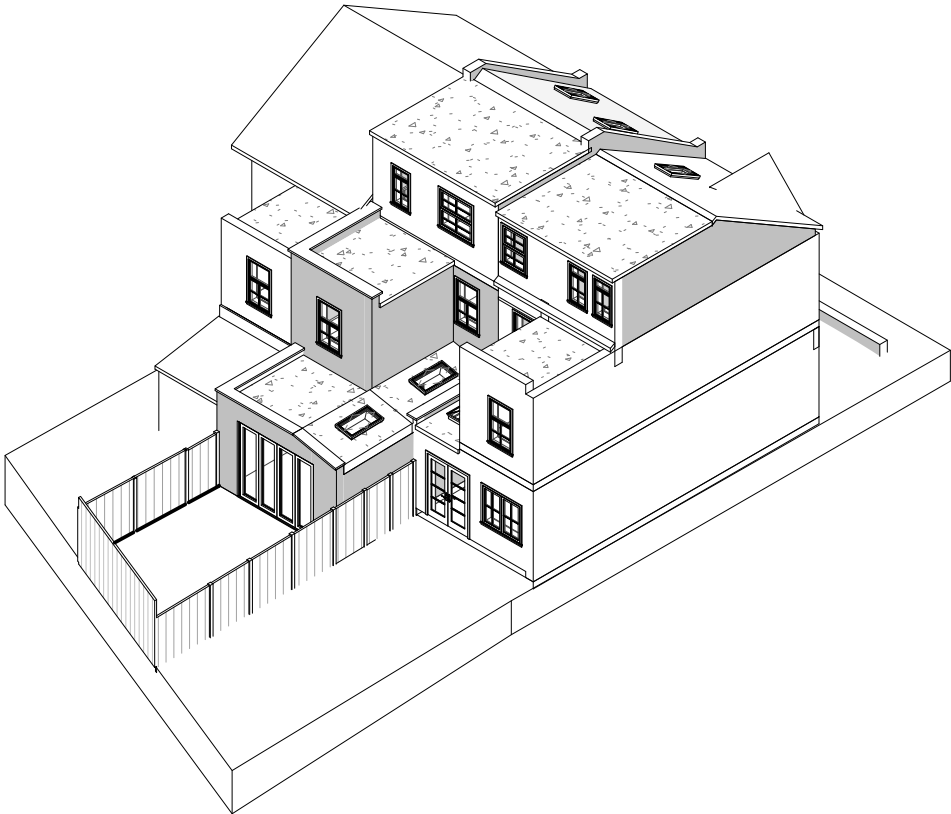

PROPOSED 3D VIEW