




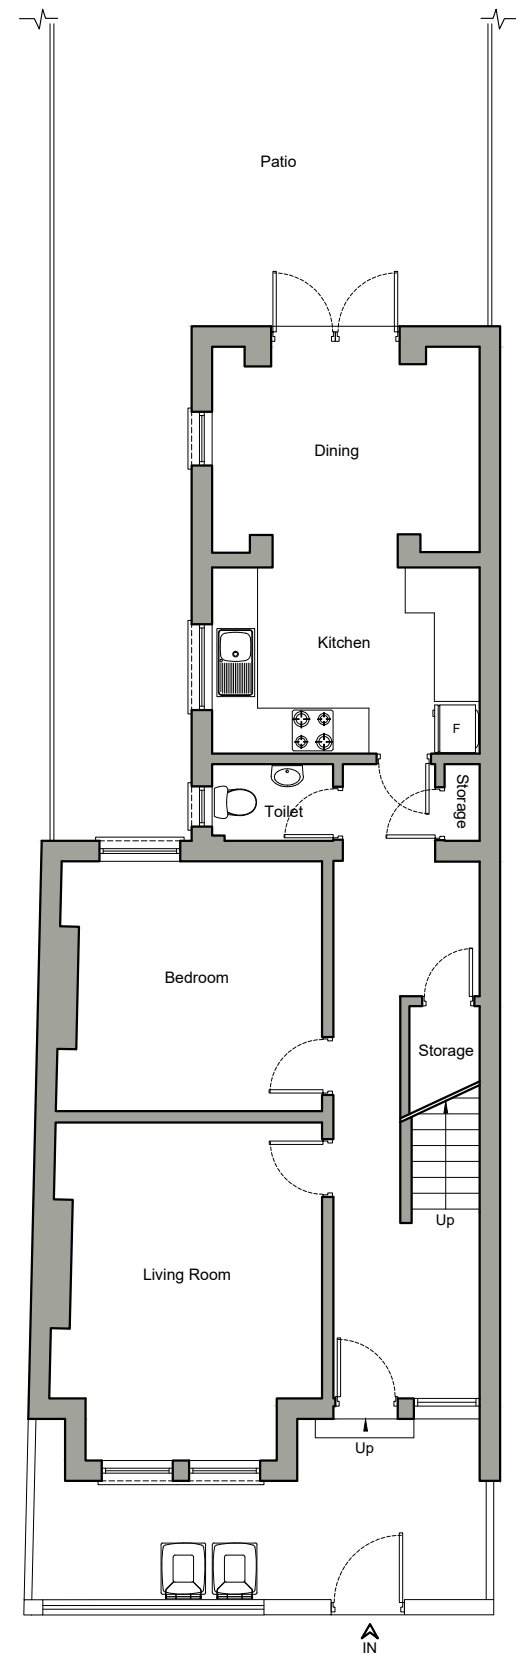

PRE-EXISTING  
GROUND FLOOR PLAN

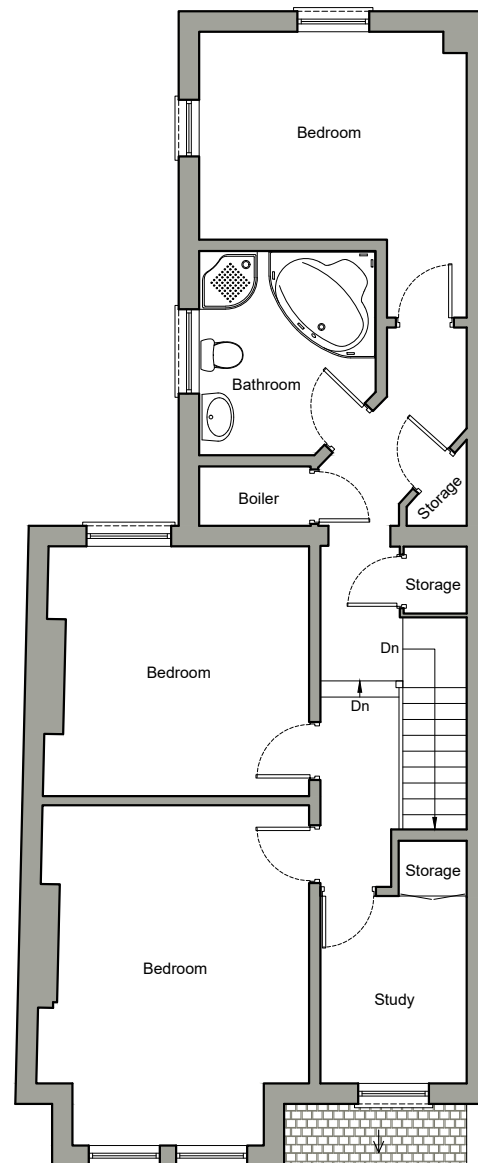


PRE-EXISTING  
FIRST FLOOR PLAN

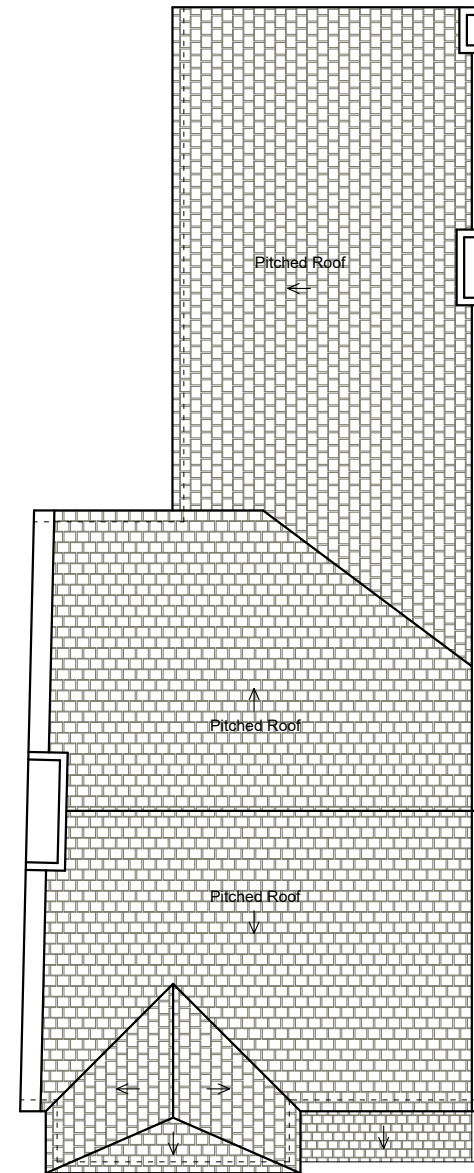

PRE-EXISTING ROOF PLAN

1:100

 

Written dimensions to be taken in preferences to scaled dimensions. The Contractor is responsible for checking all dimensions before work starts.

All work is to be carried out to the requirements, and to the satisfaction of the Local Authority. These drawings are for planning purposes only

Any discrepancies to be brought to the attention of 4D Planning Consultants immediately.

| Rev | Date | Description | by | chk |
|-----|------|-------------|----|-----|
|     |      |             |    |     |
|     |      |             |    |     |
|     |      |             |    |     |
|     |      |             |    |     |


**4D PLANNING™**

Architecture | Town Planning


T: 0203 1500 183    www.GetMePlanning.com

[www.GetMePlanning.com](http://www.GetMePlanning.com)®


|                              |                                     |
|------------------------------|-------------------------------------|
| Client                       | 4D PLANNING                         |
| Project                      | 37 La Rose Lane,<br>London, N15 3AP |
| Title                        | Pre-Existing Floor Plans            |
| Date: July 2026              | Rev:                                |
| Scale: 1:100 @ A3, 1:50 @ A1 |                                     |
| Drawing No. LR03             |                                     |

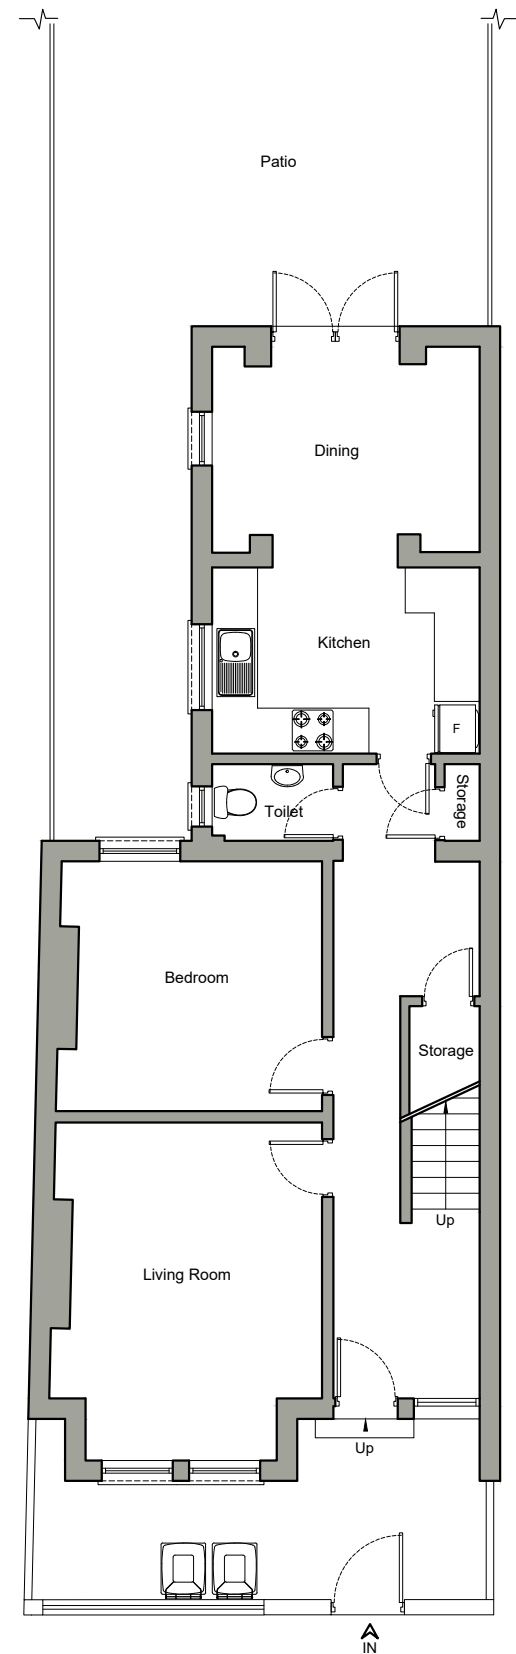

**EXISTING  
GROUND FLOOR PLAN**


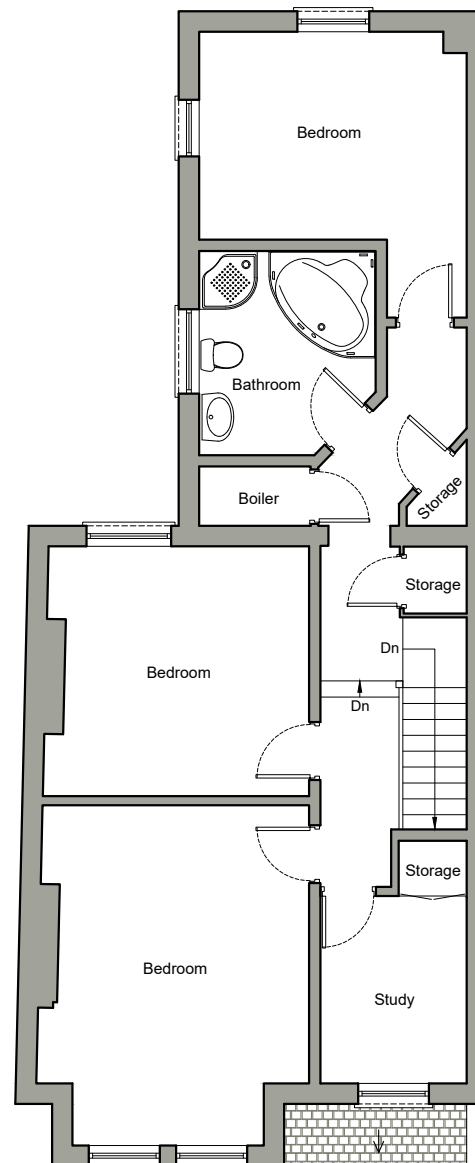


**EXISTING  
FIRST FLOOR PLAN**

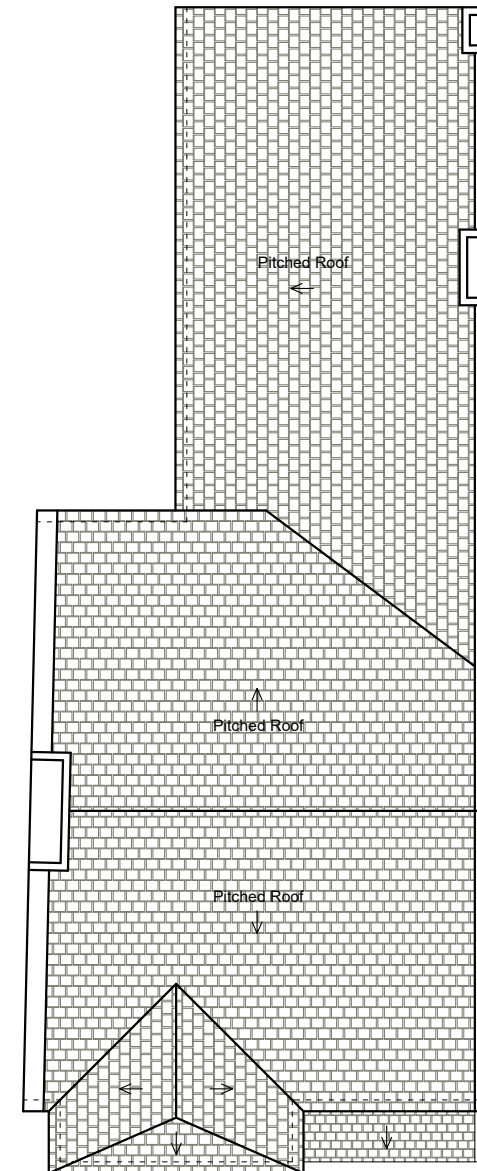

**EXISTING ROOF PLAN**

1:100

  

Written dimensions to be taken in preferences to scaled dimensions. The Contractor is responsible for checking all dimensions before work starts.

All work is to be carried out to the requirements, and to the satisfaction of the Local Authority. These drawings are for planning purposes only

Any discrepancies to be brought to the attention of 4D Planning Consultants immediately.

| Rev | Date | Description | by | chk |
|-----|------|-------------|----|-----|
|     |      |             |    |     |
|     |      |             |    |     |
|     |      |             |    |     |

**4D PLANNING™**

Architecture | Town Planning

T: 0203 1500 183    www.GetMePlanning.com

**www.GetMePlanning.com®**


Client  
**4D PLANNING**

Project  
**37 La Rose Lane,  
London, N15 3AP**


Title  
**Existing Floor Plans**

Date: July 2026  
Scale: 1:100 @ A3, 1:50 @ A1


Rev:  
**Drawing No. LR04**

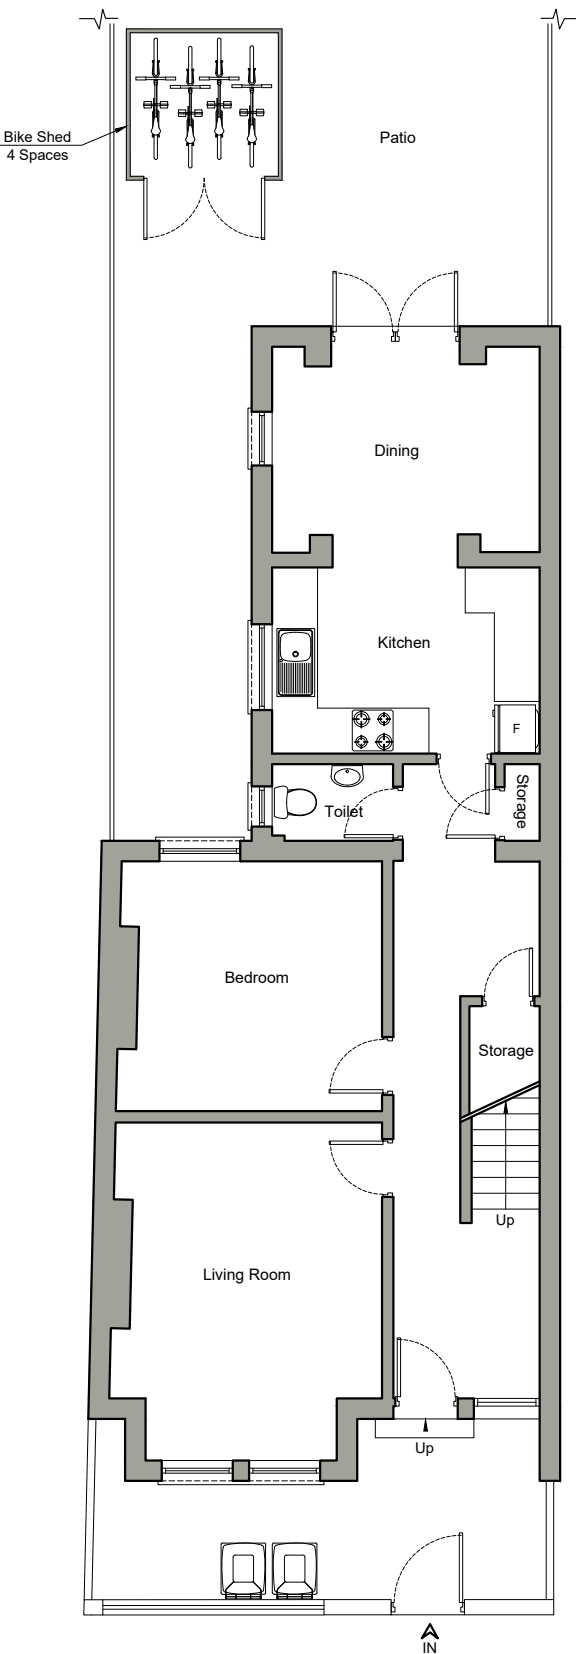

**PROPOSED  
GROUND FLOOR PLAN**

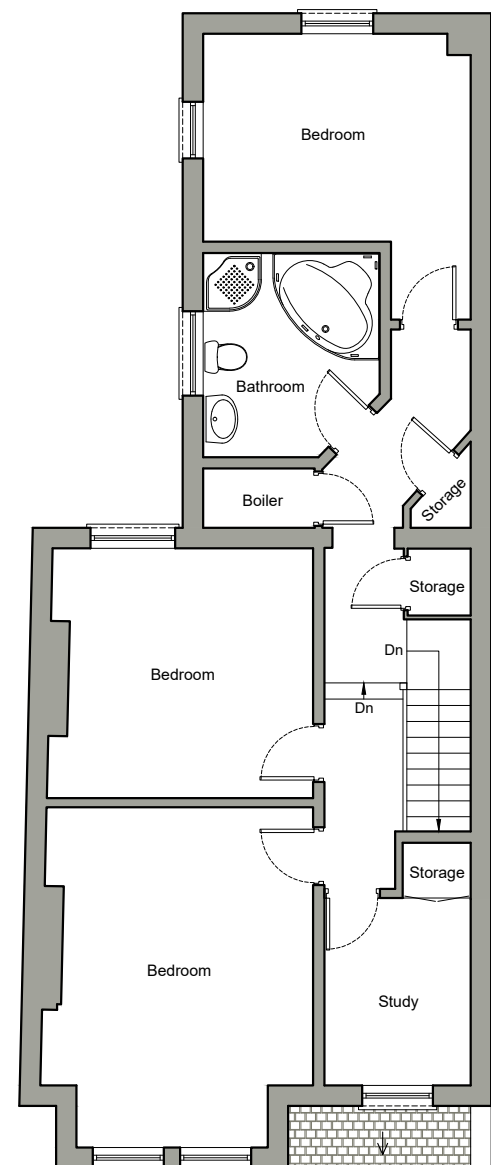


**PROPOSED  
FIRST FLOOR PLAN  
(NO CHANGE PROPOSED)**

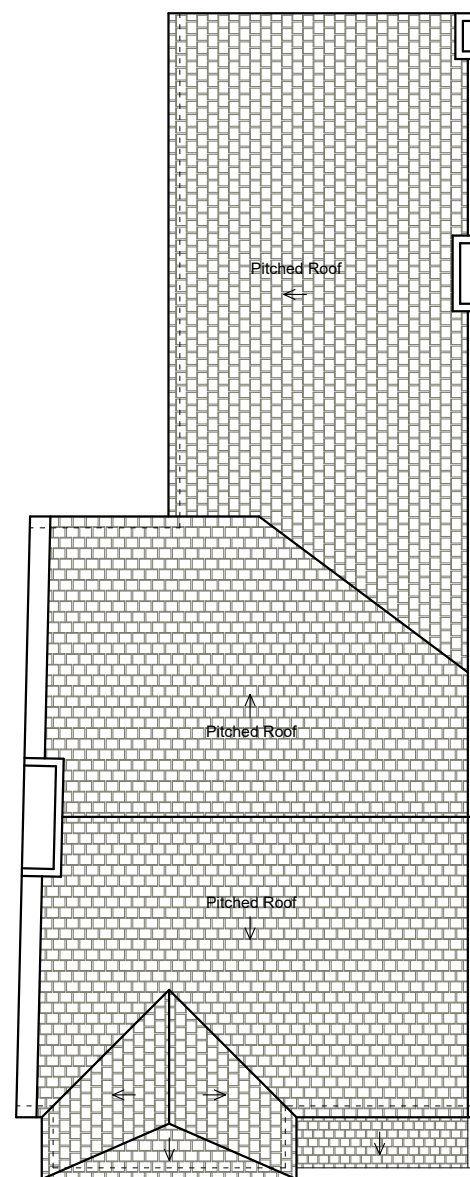

**PROPOSED ROOF PLAN  
(NO CHANGE PROPOSED)**

1:100

 

Written dimensions to be taken in preferences to scaled dimensions. The Contractor is responsible for checking all dimensions before work starts.

All work is to be carried out to the requirements, and to the satisfaction of the Local Authority. These drawings are for planning purposes only

Any discrepancies to be brought to the attention of 4D Planning Consultants immediately.

| Rev | Date | Description | by | chk |
|-----|------|-------------|----|-----|
|     |      |             |    |     |
|     |      |             |    |     |
|     |      |             |    |     |

**4D PLANNING™**

Architecture | Town Planning

T: 0203 1500 183 www.GetMePlanning.com

[www.GetMePlanning.com](http://www.GetMePlanning.com)®

Client  
4D PLANNING

Project  
37 La Rose Lane,  
London, N15 3AP

Title  
Proposed Floor Plans

Date: July 2026  
Scale: 1:100 @ A3, 1:50 @ A1

Drawing No. LR05