


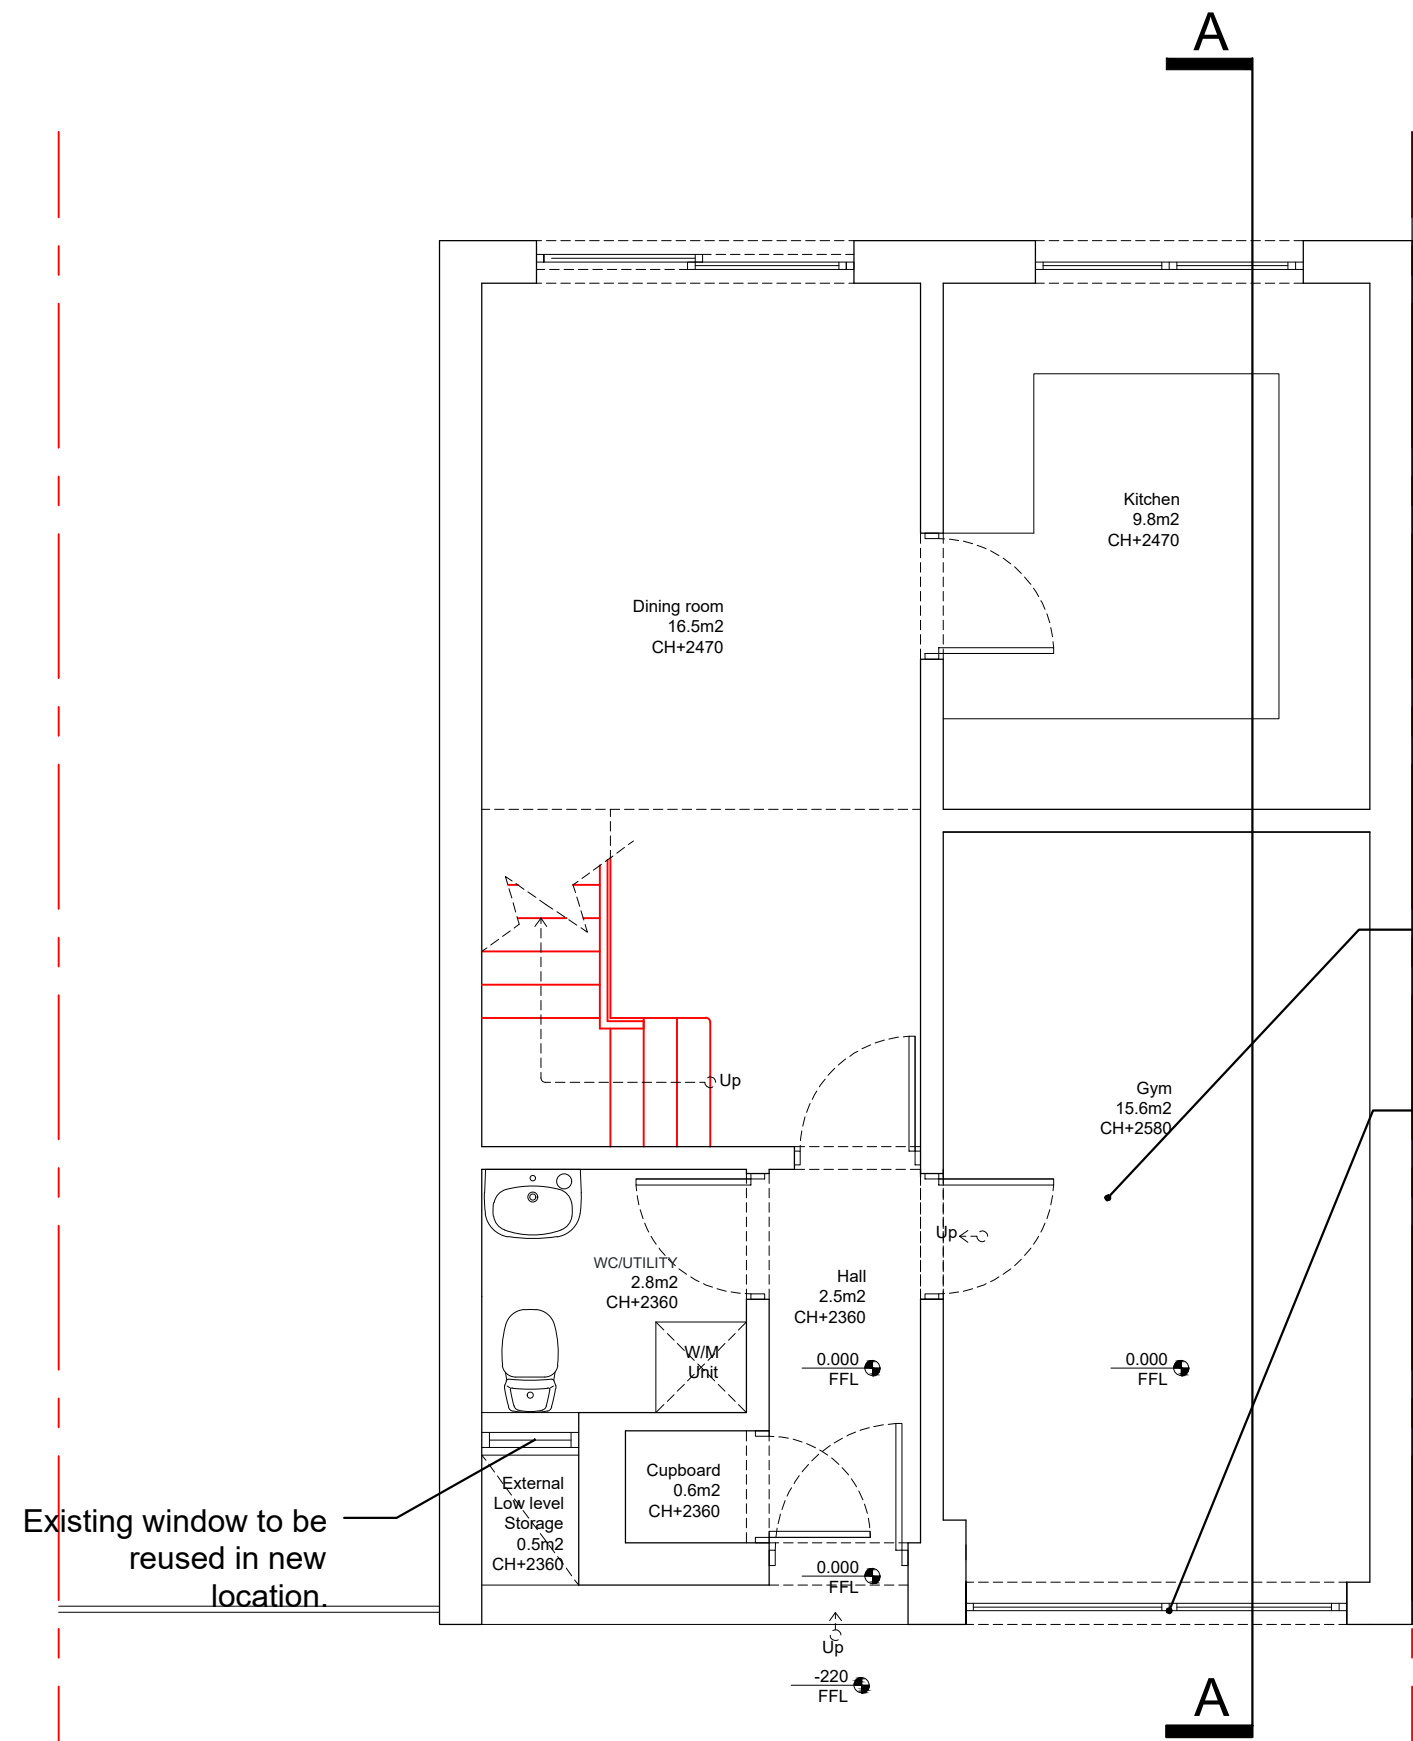


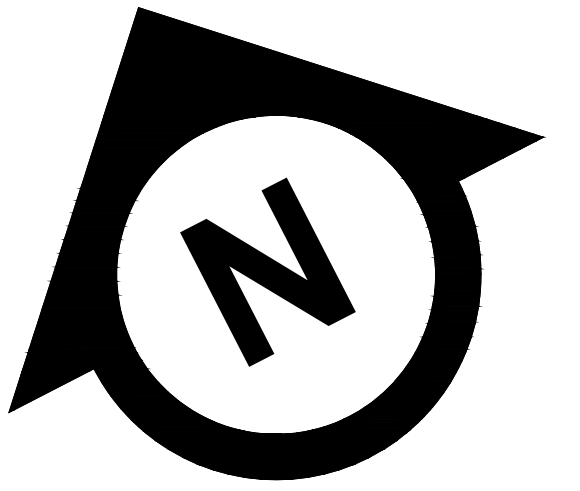


01:PROPOSED GROUND FLOOR PLAN
SCALE 1:50

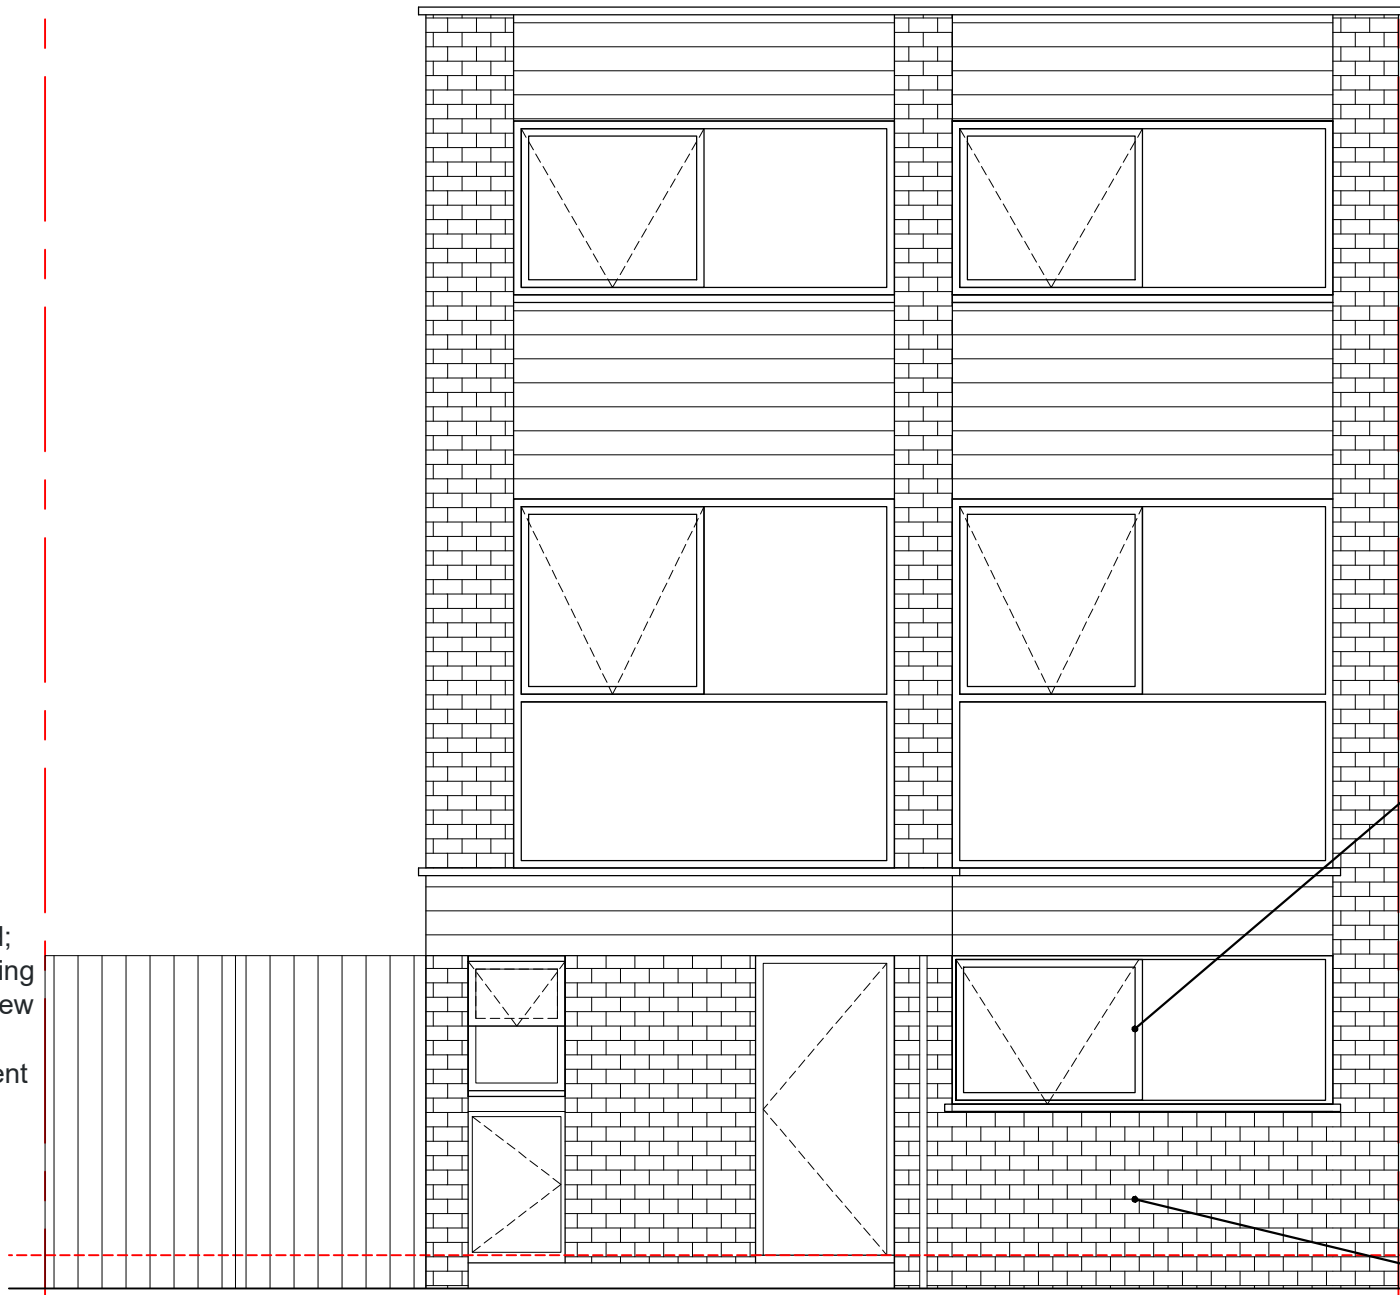

02:PROPOSED FRONT ELEVATION
SCALE 1:50

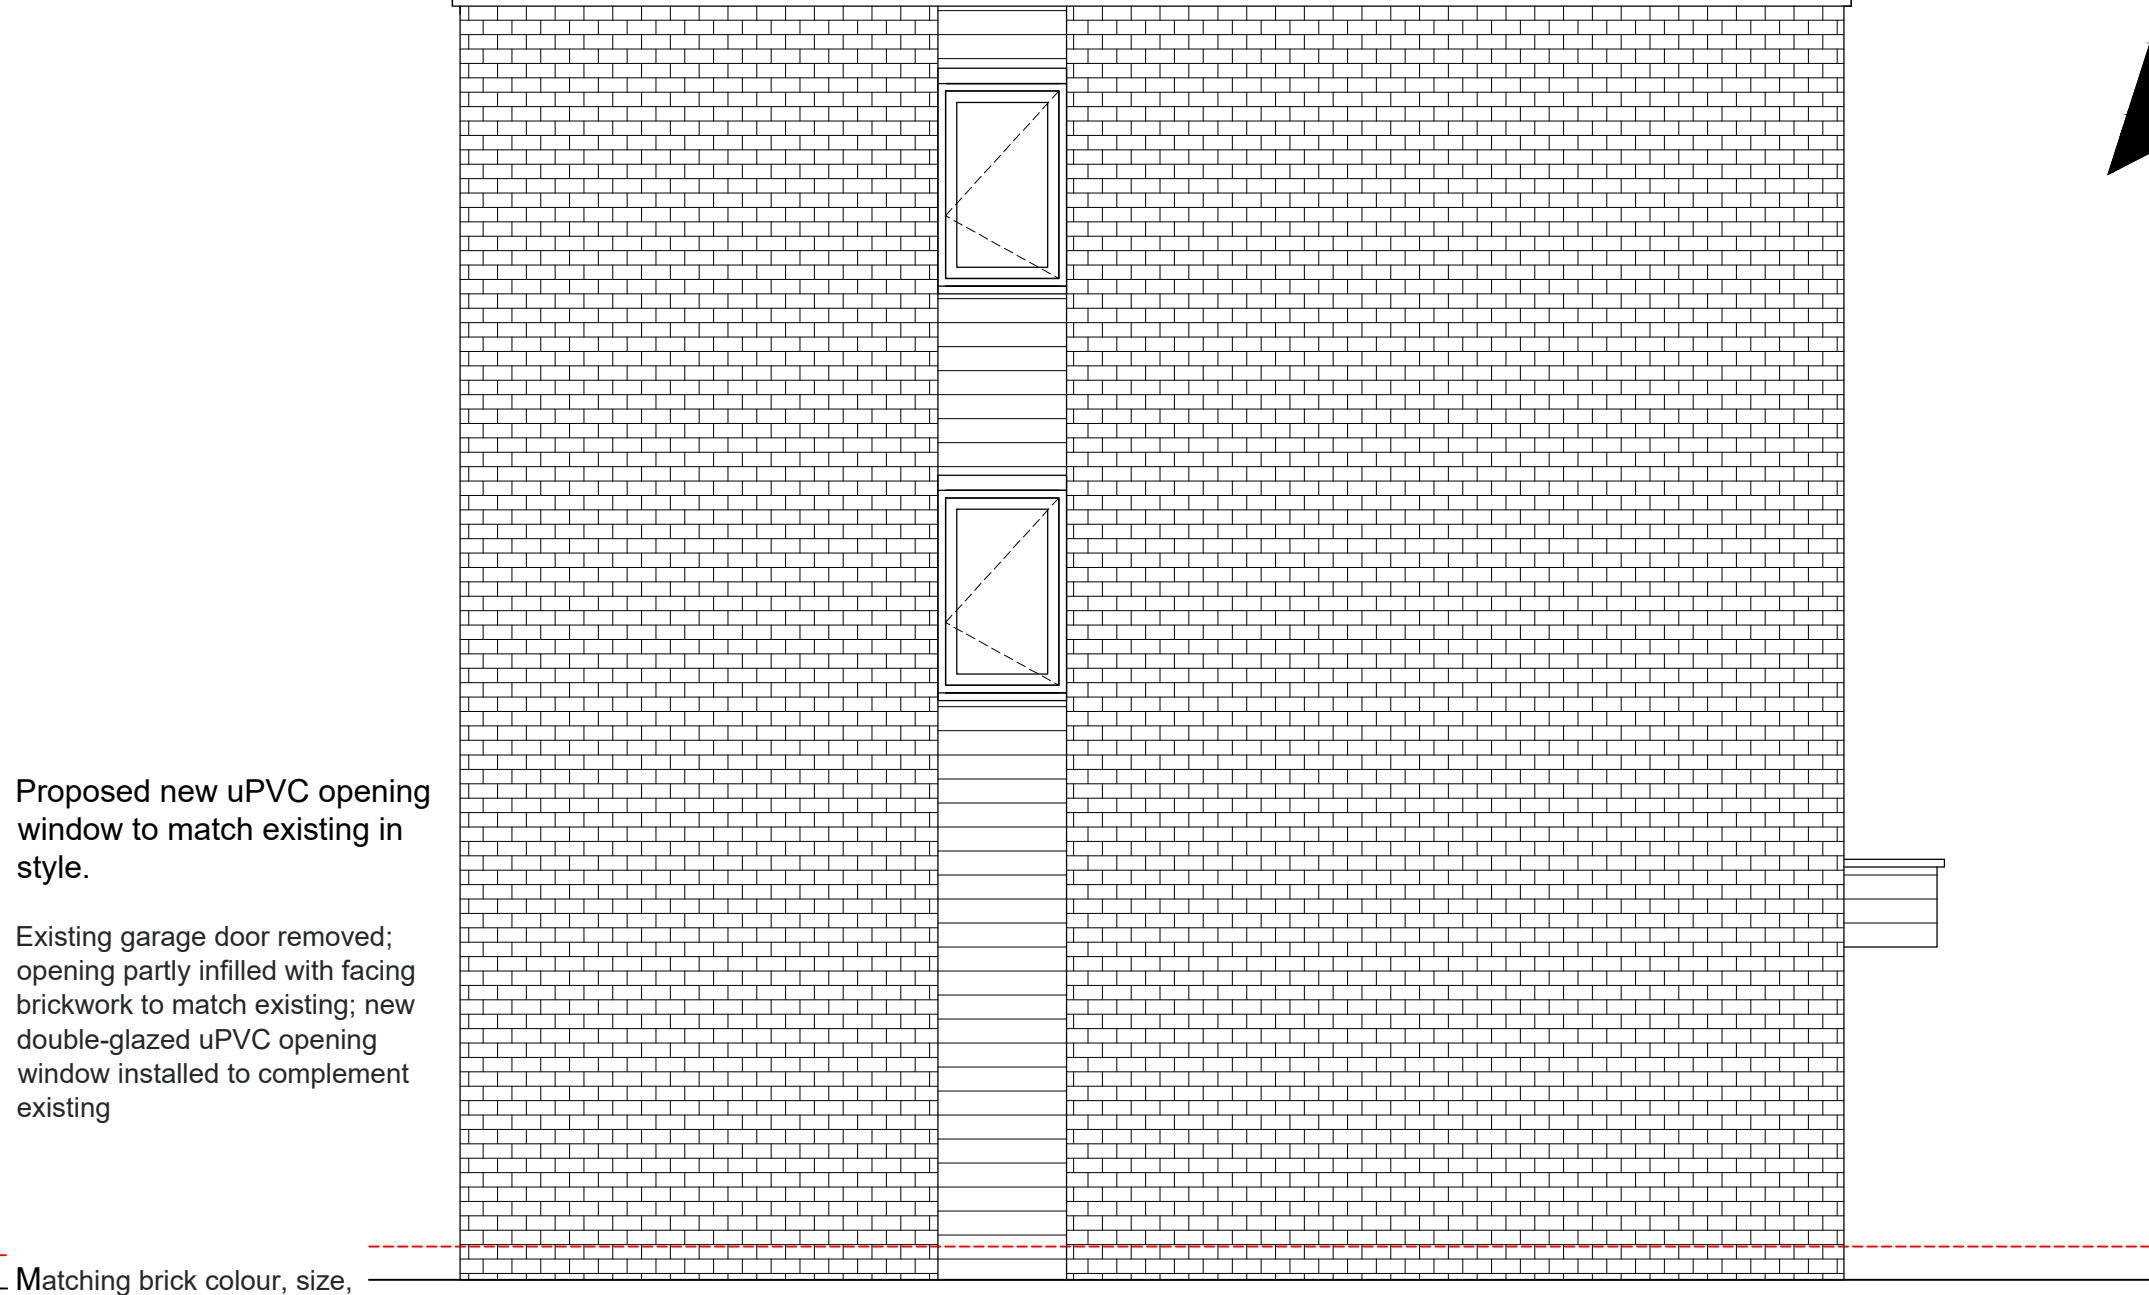


03:PROPOSED SIDE ELEVATION A
SCALE 1:50

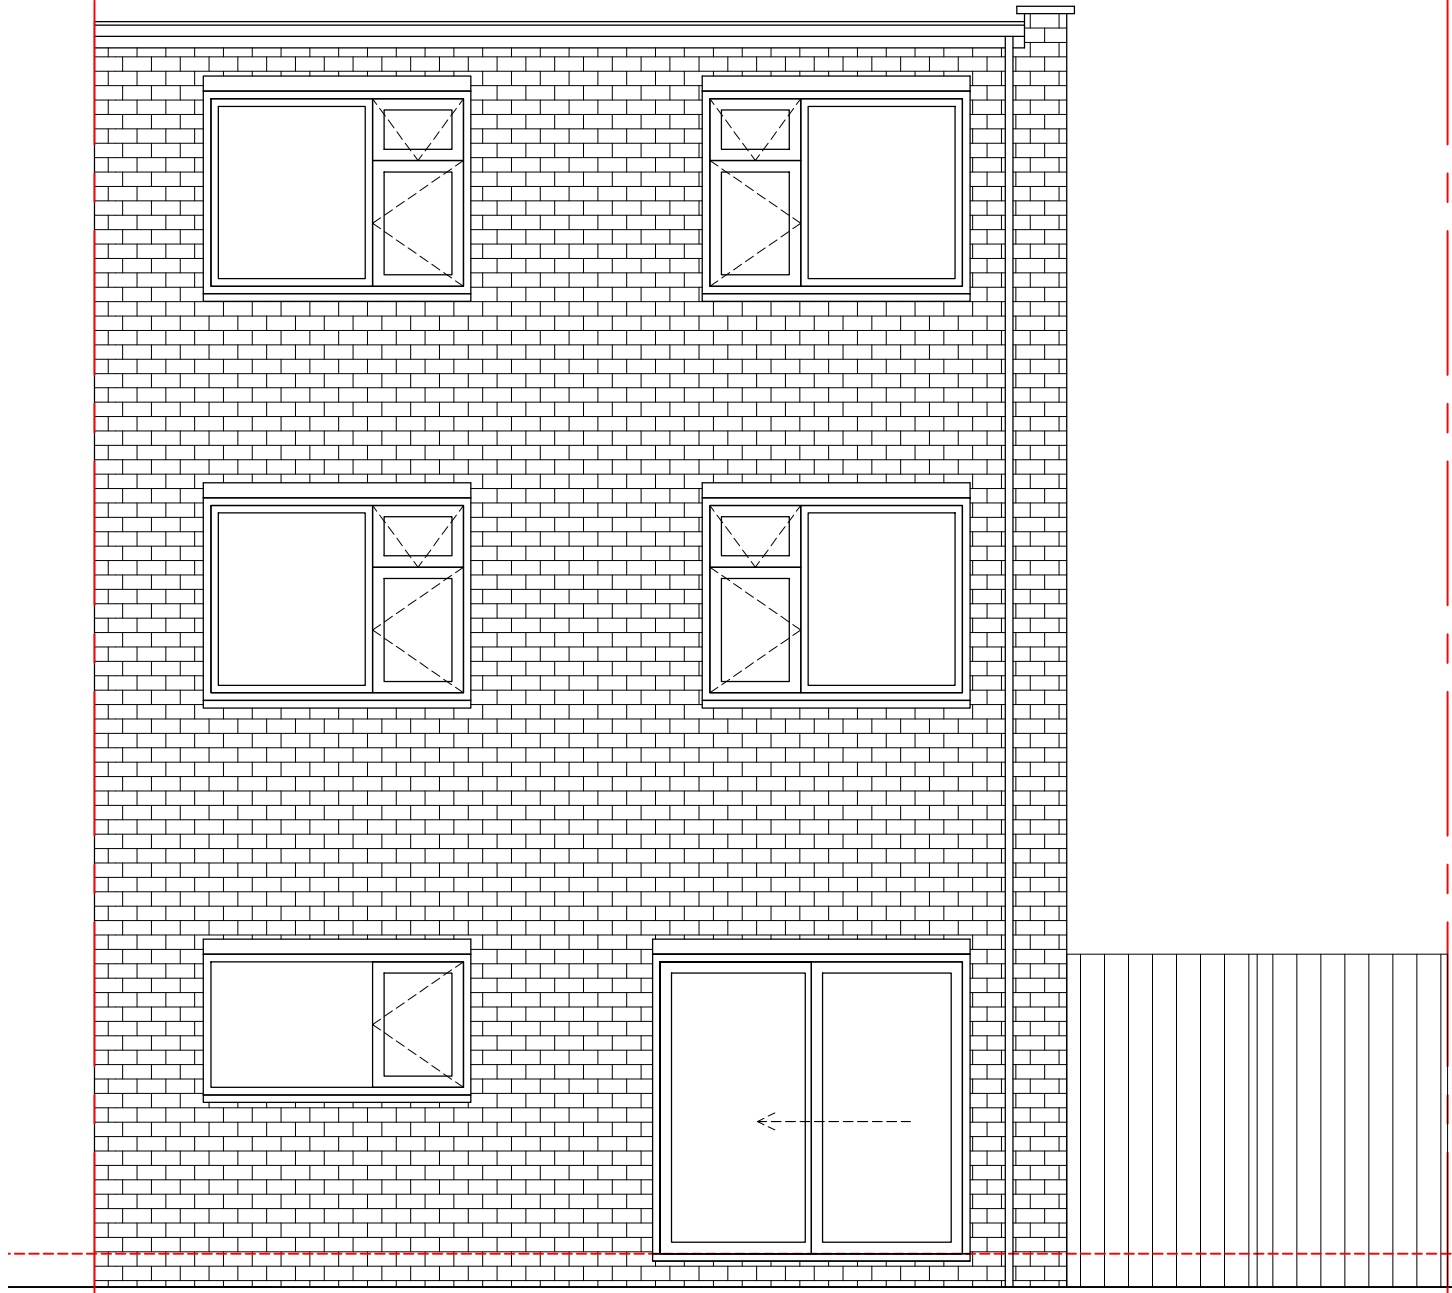

04:PROPOSED REAR ELEVATION
SCALE 1:50



05:PROPOSED SIDE ELEVATION B
SCALE 1:50

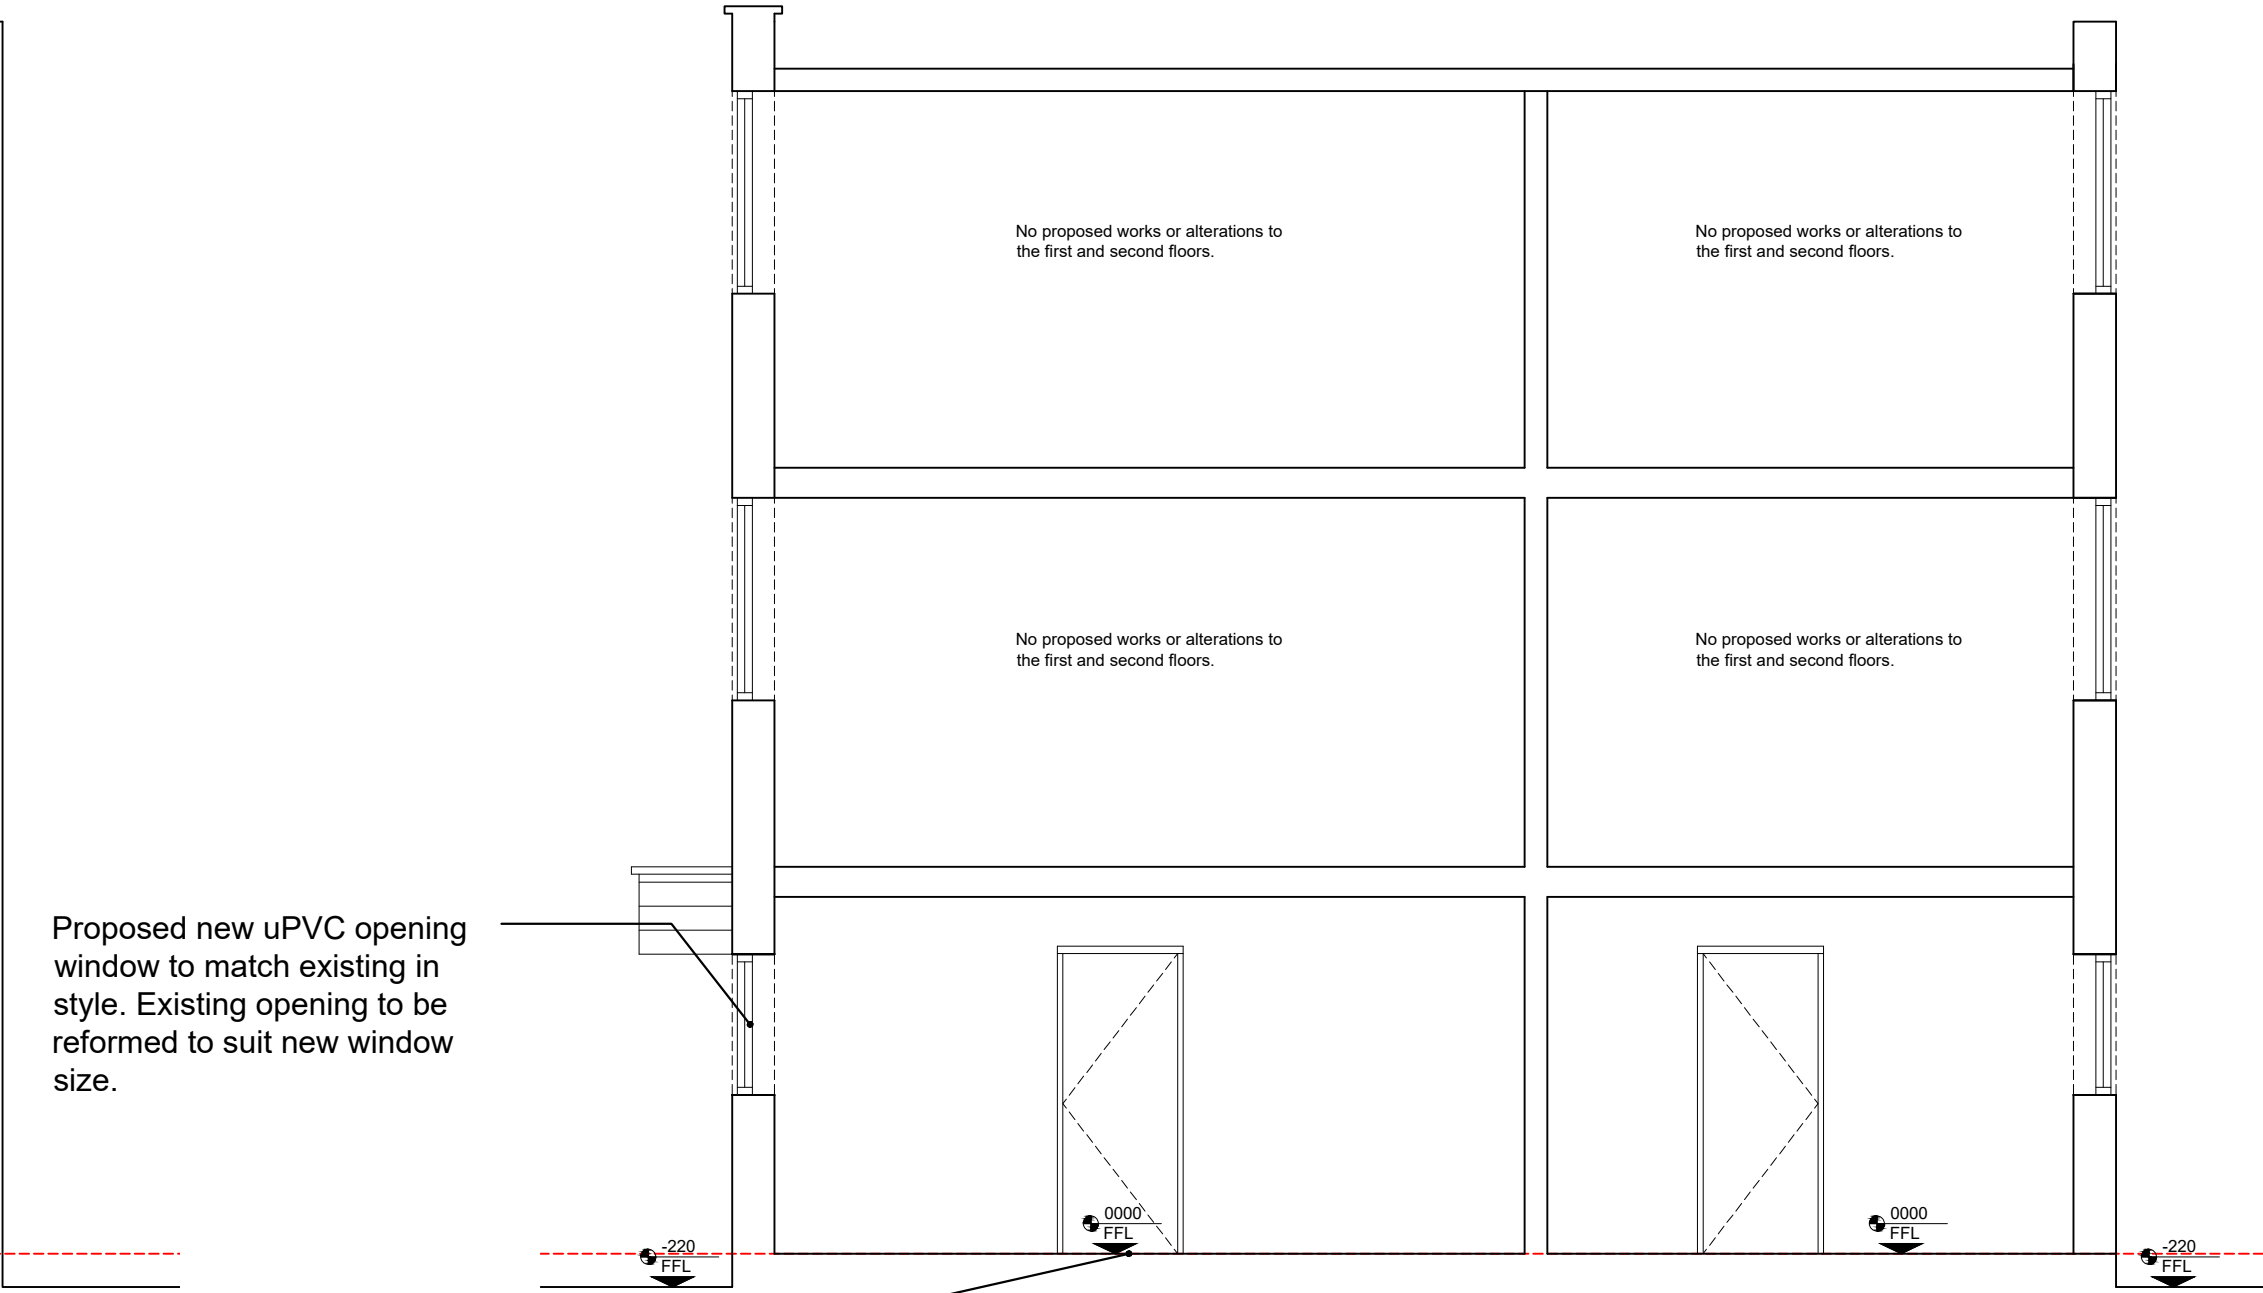

06:PROPOSED SECTION A-A
SCALE 1:50



SCALE 1:50

© This drawing is the property of **BLUE LIME** who retain the sole copyright of its contents & it may not be reproduced in part or in whole without written permission

Amendments:

Rev	Int.	Date	Description
-----	------	------	-------------

Project:
1 Courtside
London
N8 8EW

Title:
Proposed ground floor plan
Elevations and Section A-A
Drawing

Bluelime Planning Consultancy LTD

 **21 Bonny Street**
London
NW1 9PE
T: +44 (0) 333 004 0062
E: info@bluelimeltd.com
W: www.bluelimeltd.com

Planning drawings
No for issue

Drawn By: AC	Scale: 1:50 @ A1	Date: 06/08/2026
Drawing Number: BL-2613-PD-200		Revision: