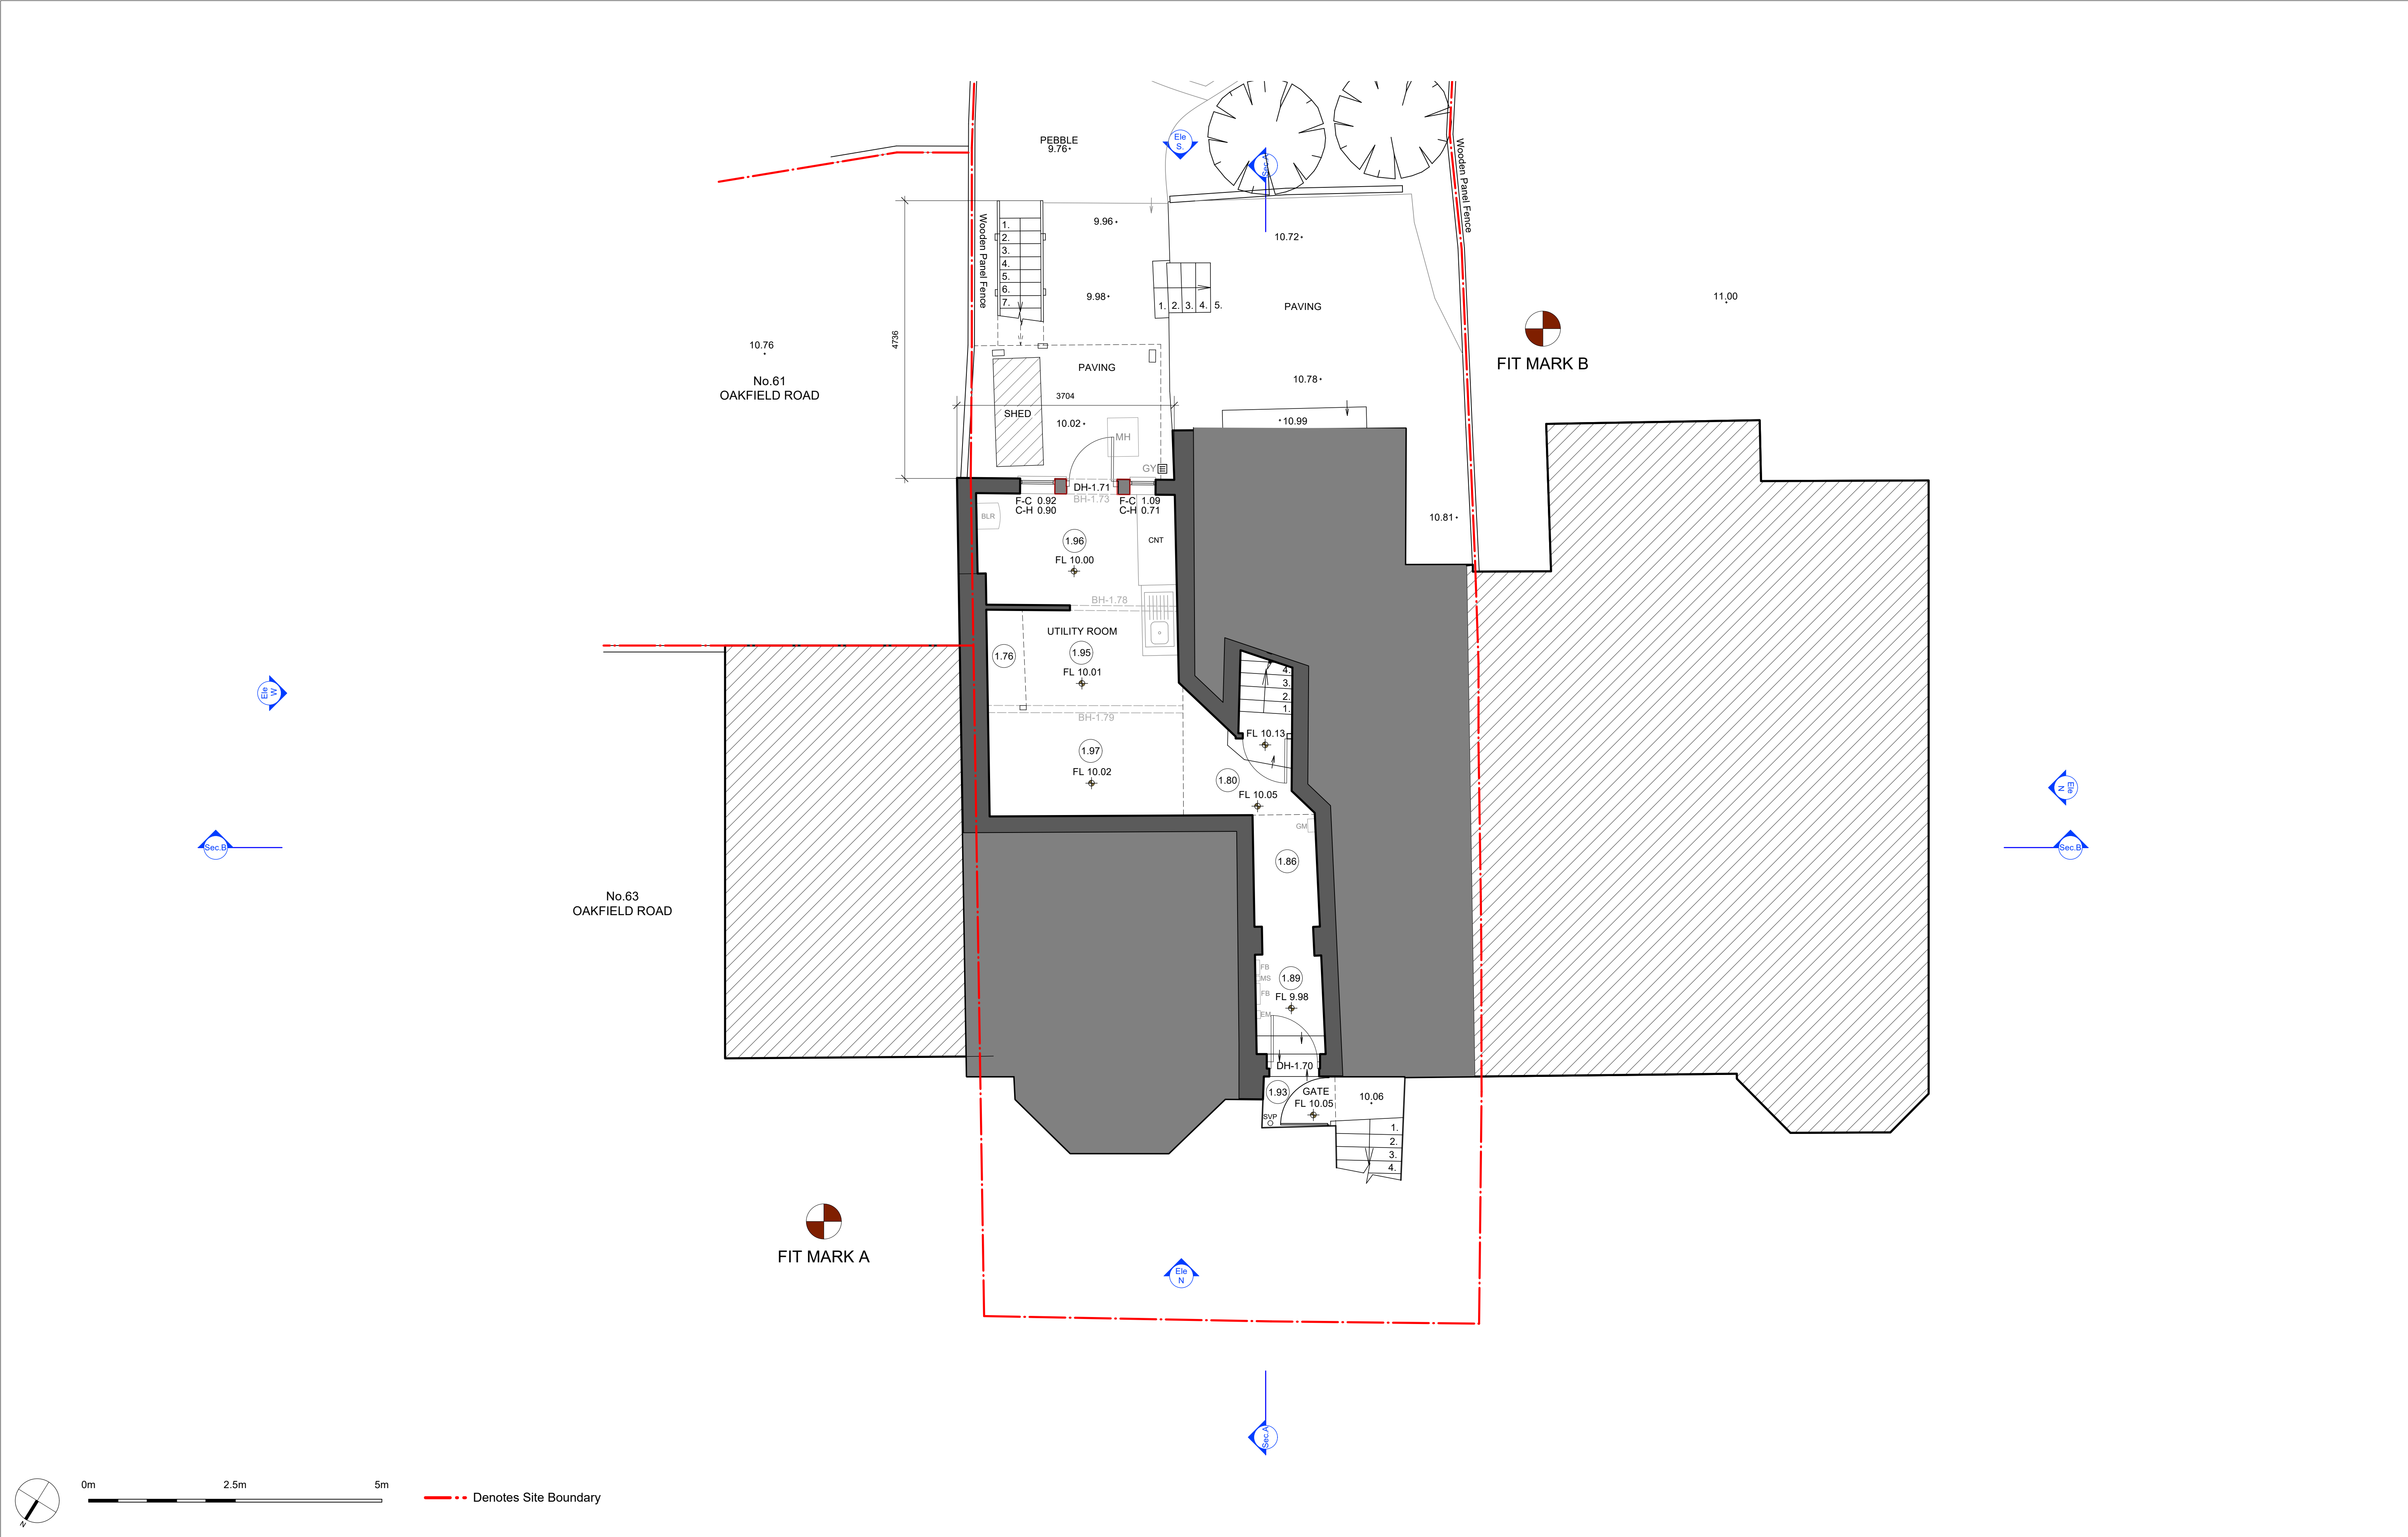


PROJECT NAME 12 Quermore Rd			PROJECT ADDRESS 12 Quermore Rd, London, N4 4QU			CLIENT NAME Tointon Thomas			REVISION A			DATE 27/08/2026			DESCRIPTION FOR PLANNING			DWG NO 25-1177-010			REVISION A			DWG NAME Existing Lower Ground Floor Plan			STATUS Planning			ISSUED August 2026			JOB NO 1177			SCALE 1:500 @ A1 1:1000 @ A3			MATTHEW GILES ARCHITECTS			Unit G10-12, Edinburgh House 170 Kennington Lane, London, SE11 5DP			+44 (0)20 3976 0750			matthewgilesarchitects.com					
---	--	--	--	--	--	--	--	--	----------------------------------	--	--	---------------------------------------	--	--	--	--	--	--	--	--	----------------------------------	--	--	---	--	--	---------------------------------------	--	--	--	--	--	-----------------------------------	--	--	--	--	--	-------------------------------------	--	--	---	--	--	--------------------------------	--	--	---------------------------------------	--	--	--	--	--

NOTES: Do not scale off this drawing. All copyrights relating to the design work contained on this drawing to be retained by Matthew Giles Ltd.