


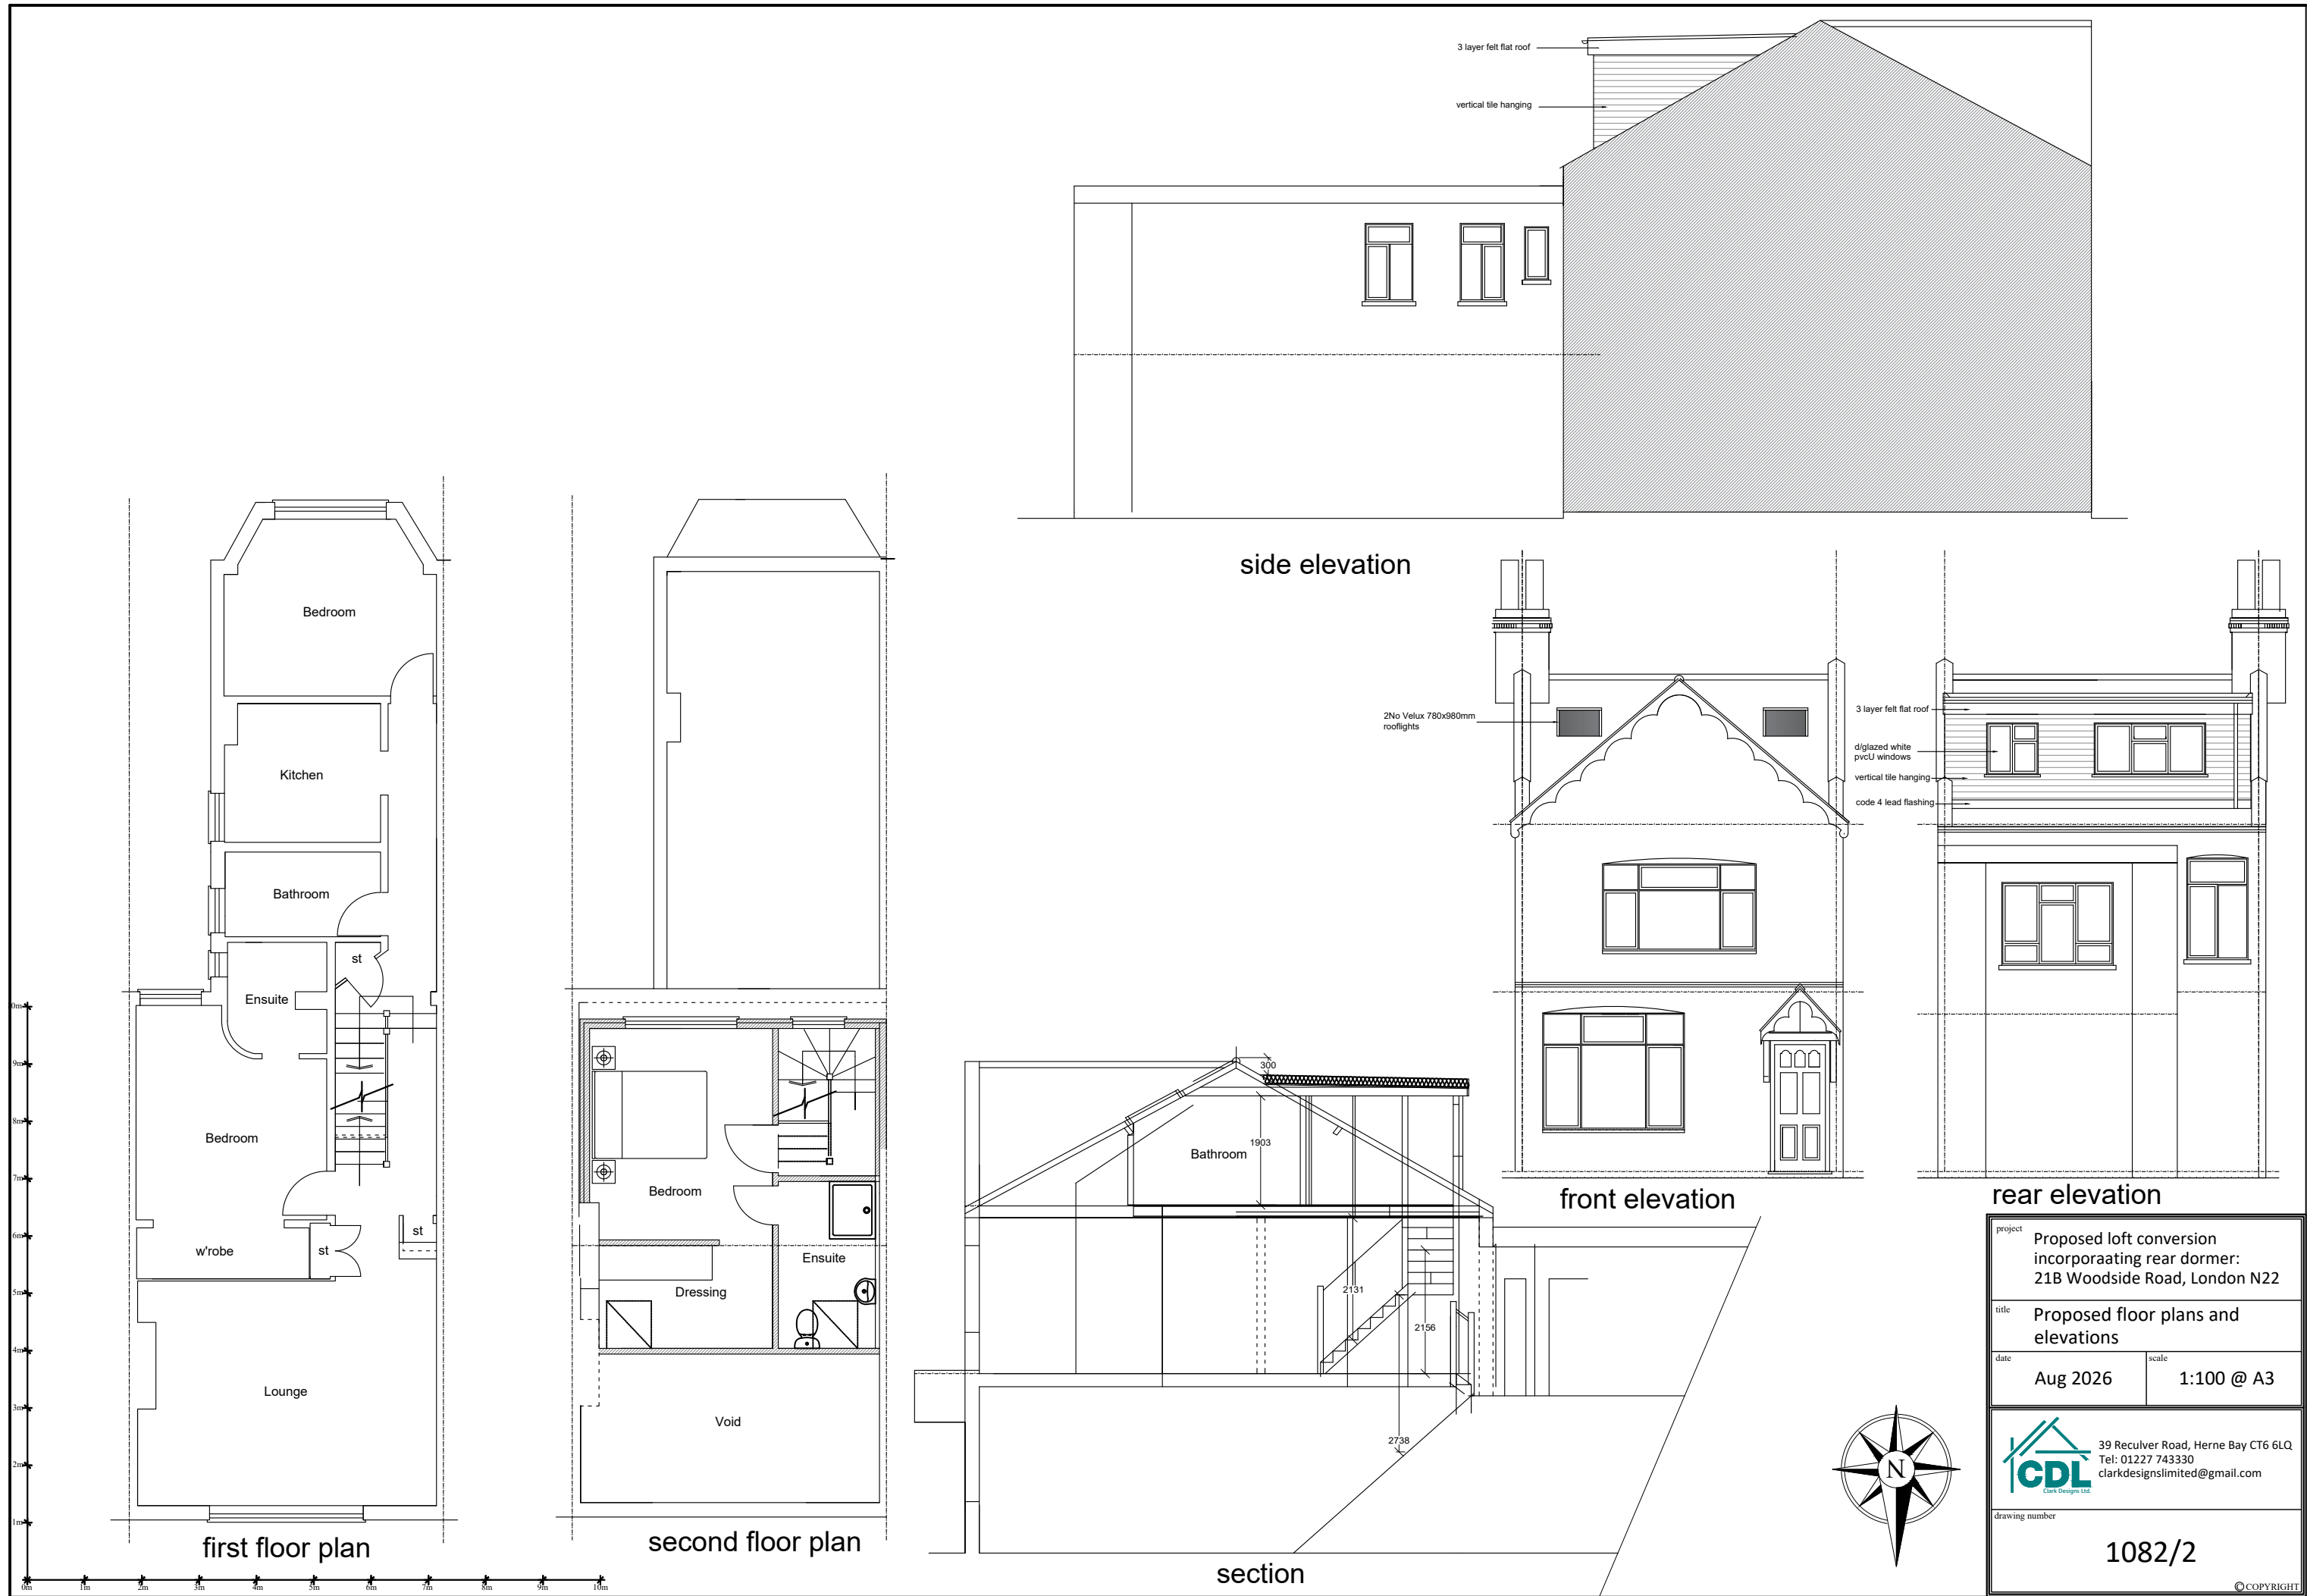

project	Proposed loft conversion incorporating rear dormer: 21B Woodside Road, London N22		
title	Proposed floor plans and elevations		
date	Aug 2026	scale	1:100 @ A3
drawing number	1082/2		

39 Reculver Road, Herne Bay CT6 6LQ
Tel: 01227 743330
clarkdesignslimited@gmail.com

© COPYRIGHT