





Proposed North Elevation
Scale 1:100 - Front

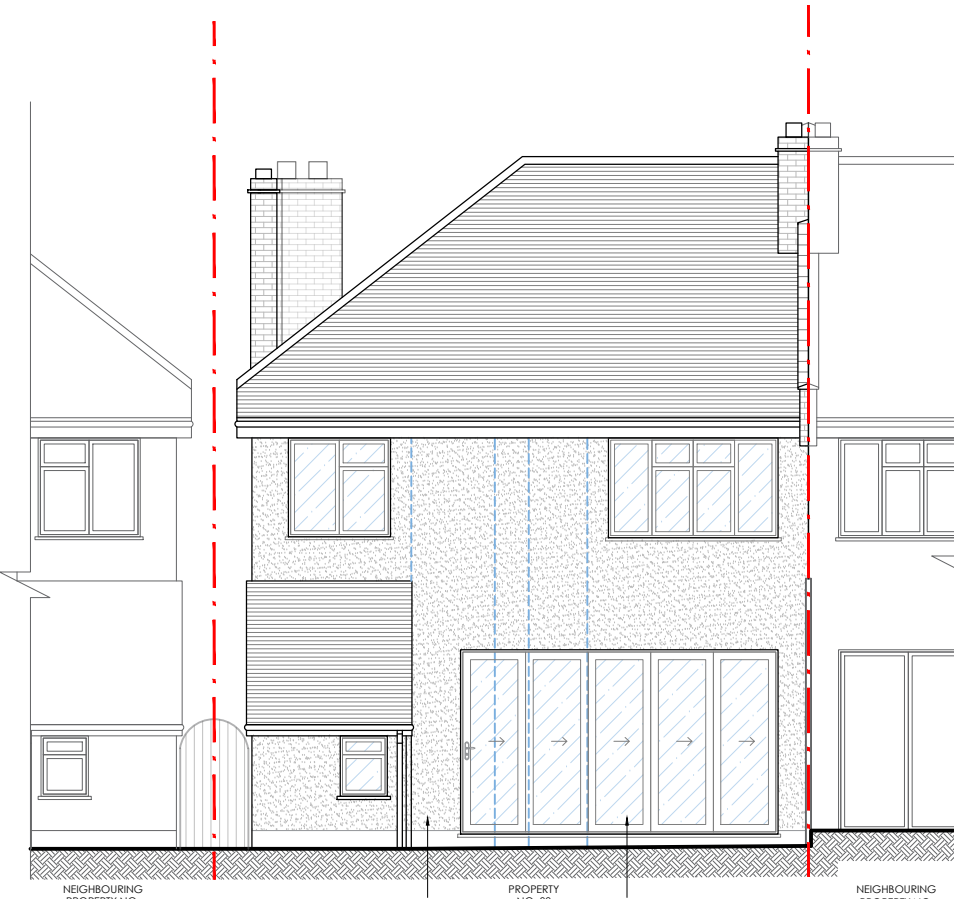


Proposed South Elevation
Scale 1:100 - Rear




Proposed West Elevation
Scale 1:100 - Right Flank

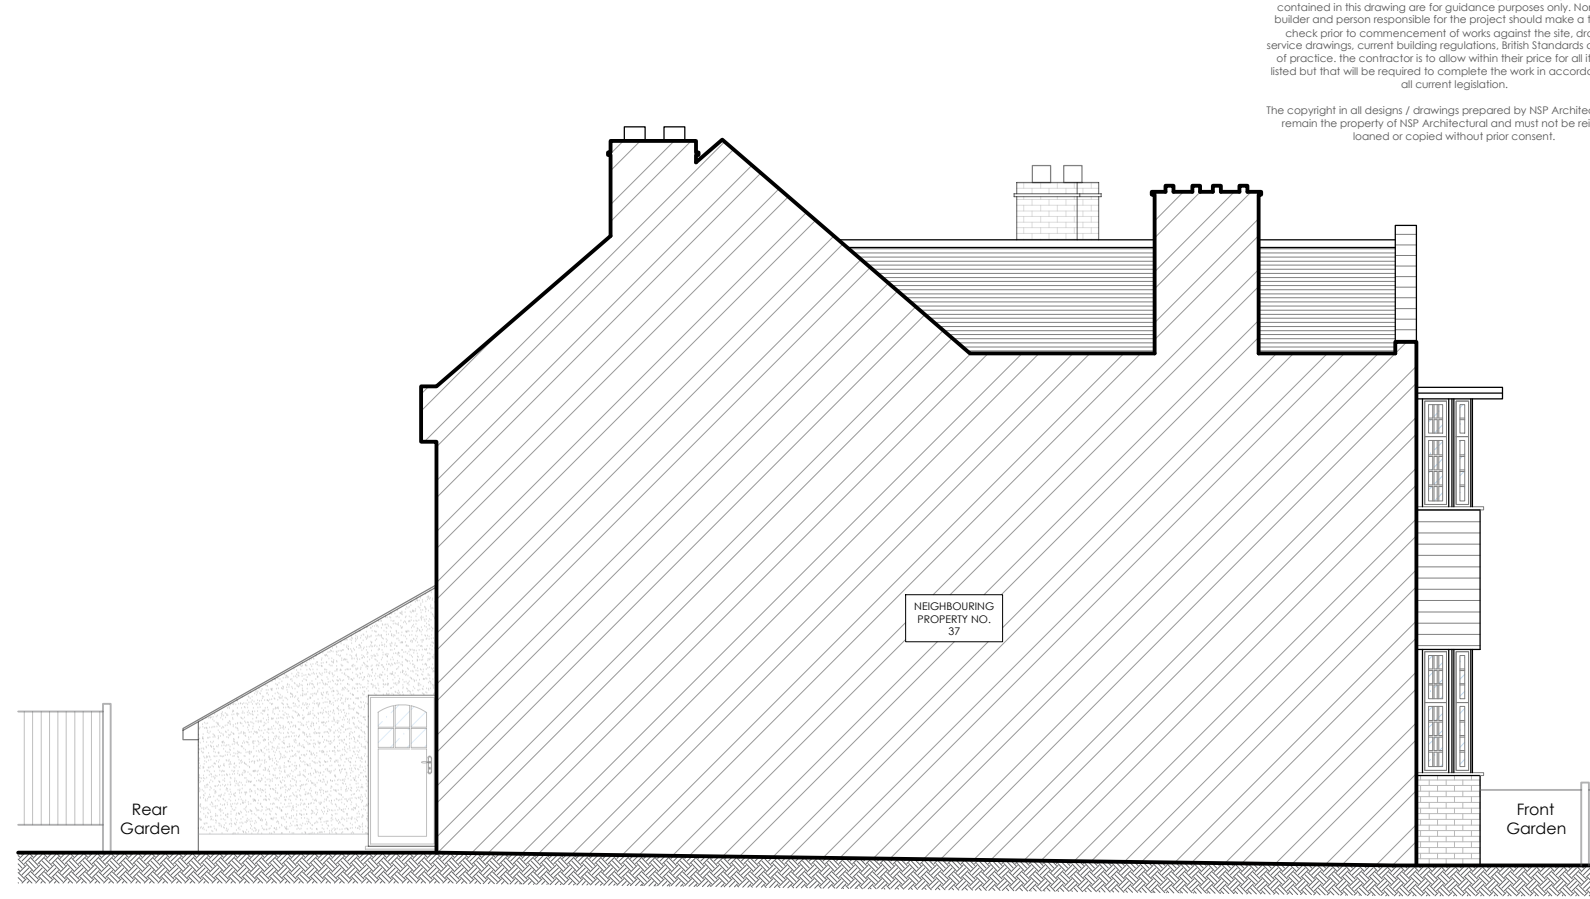


Proposed East Elevation
Scale 1:100 - Left Flank

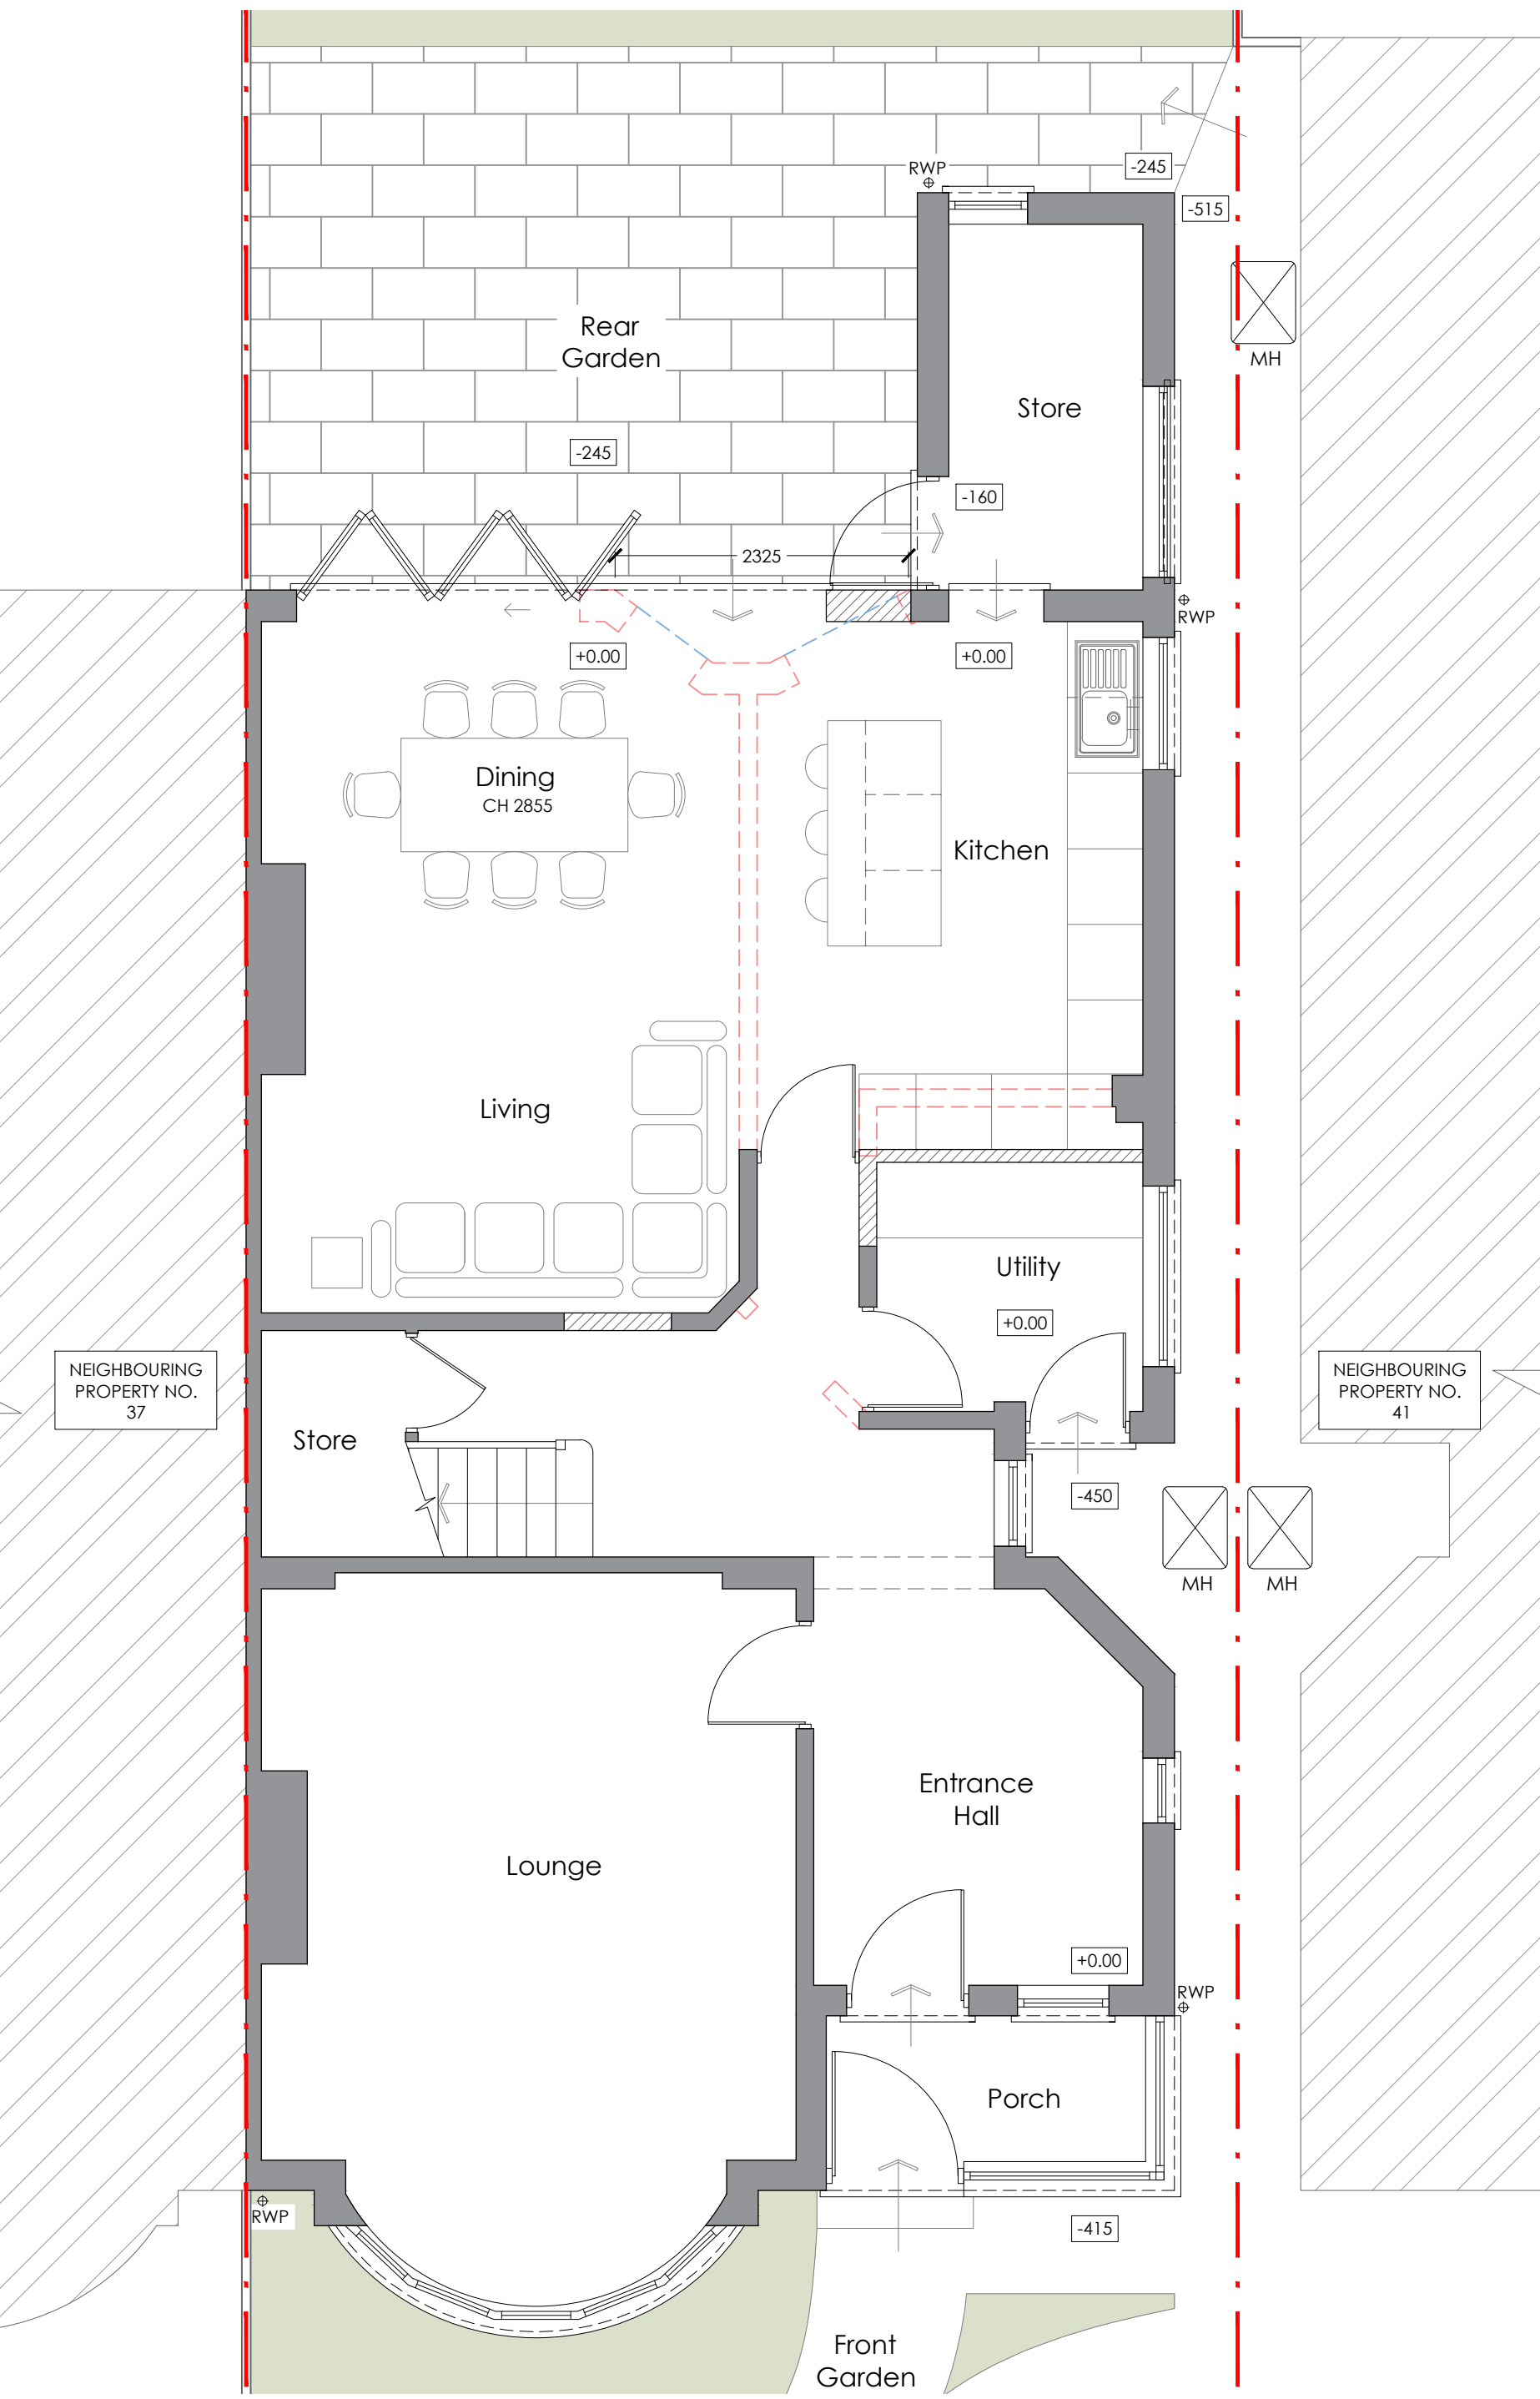

Proposed Ground Floor Plan
Scale 1:50

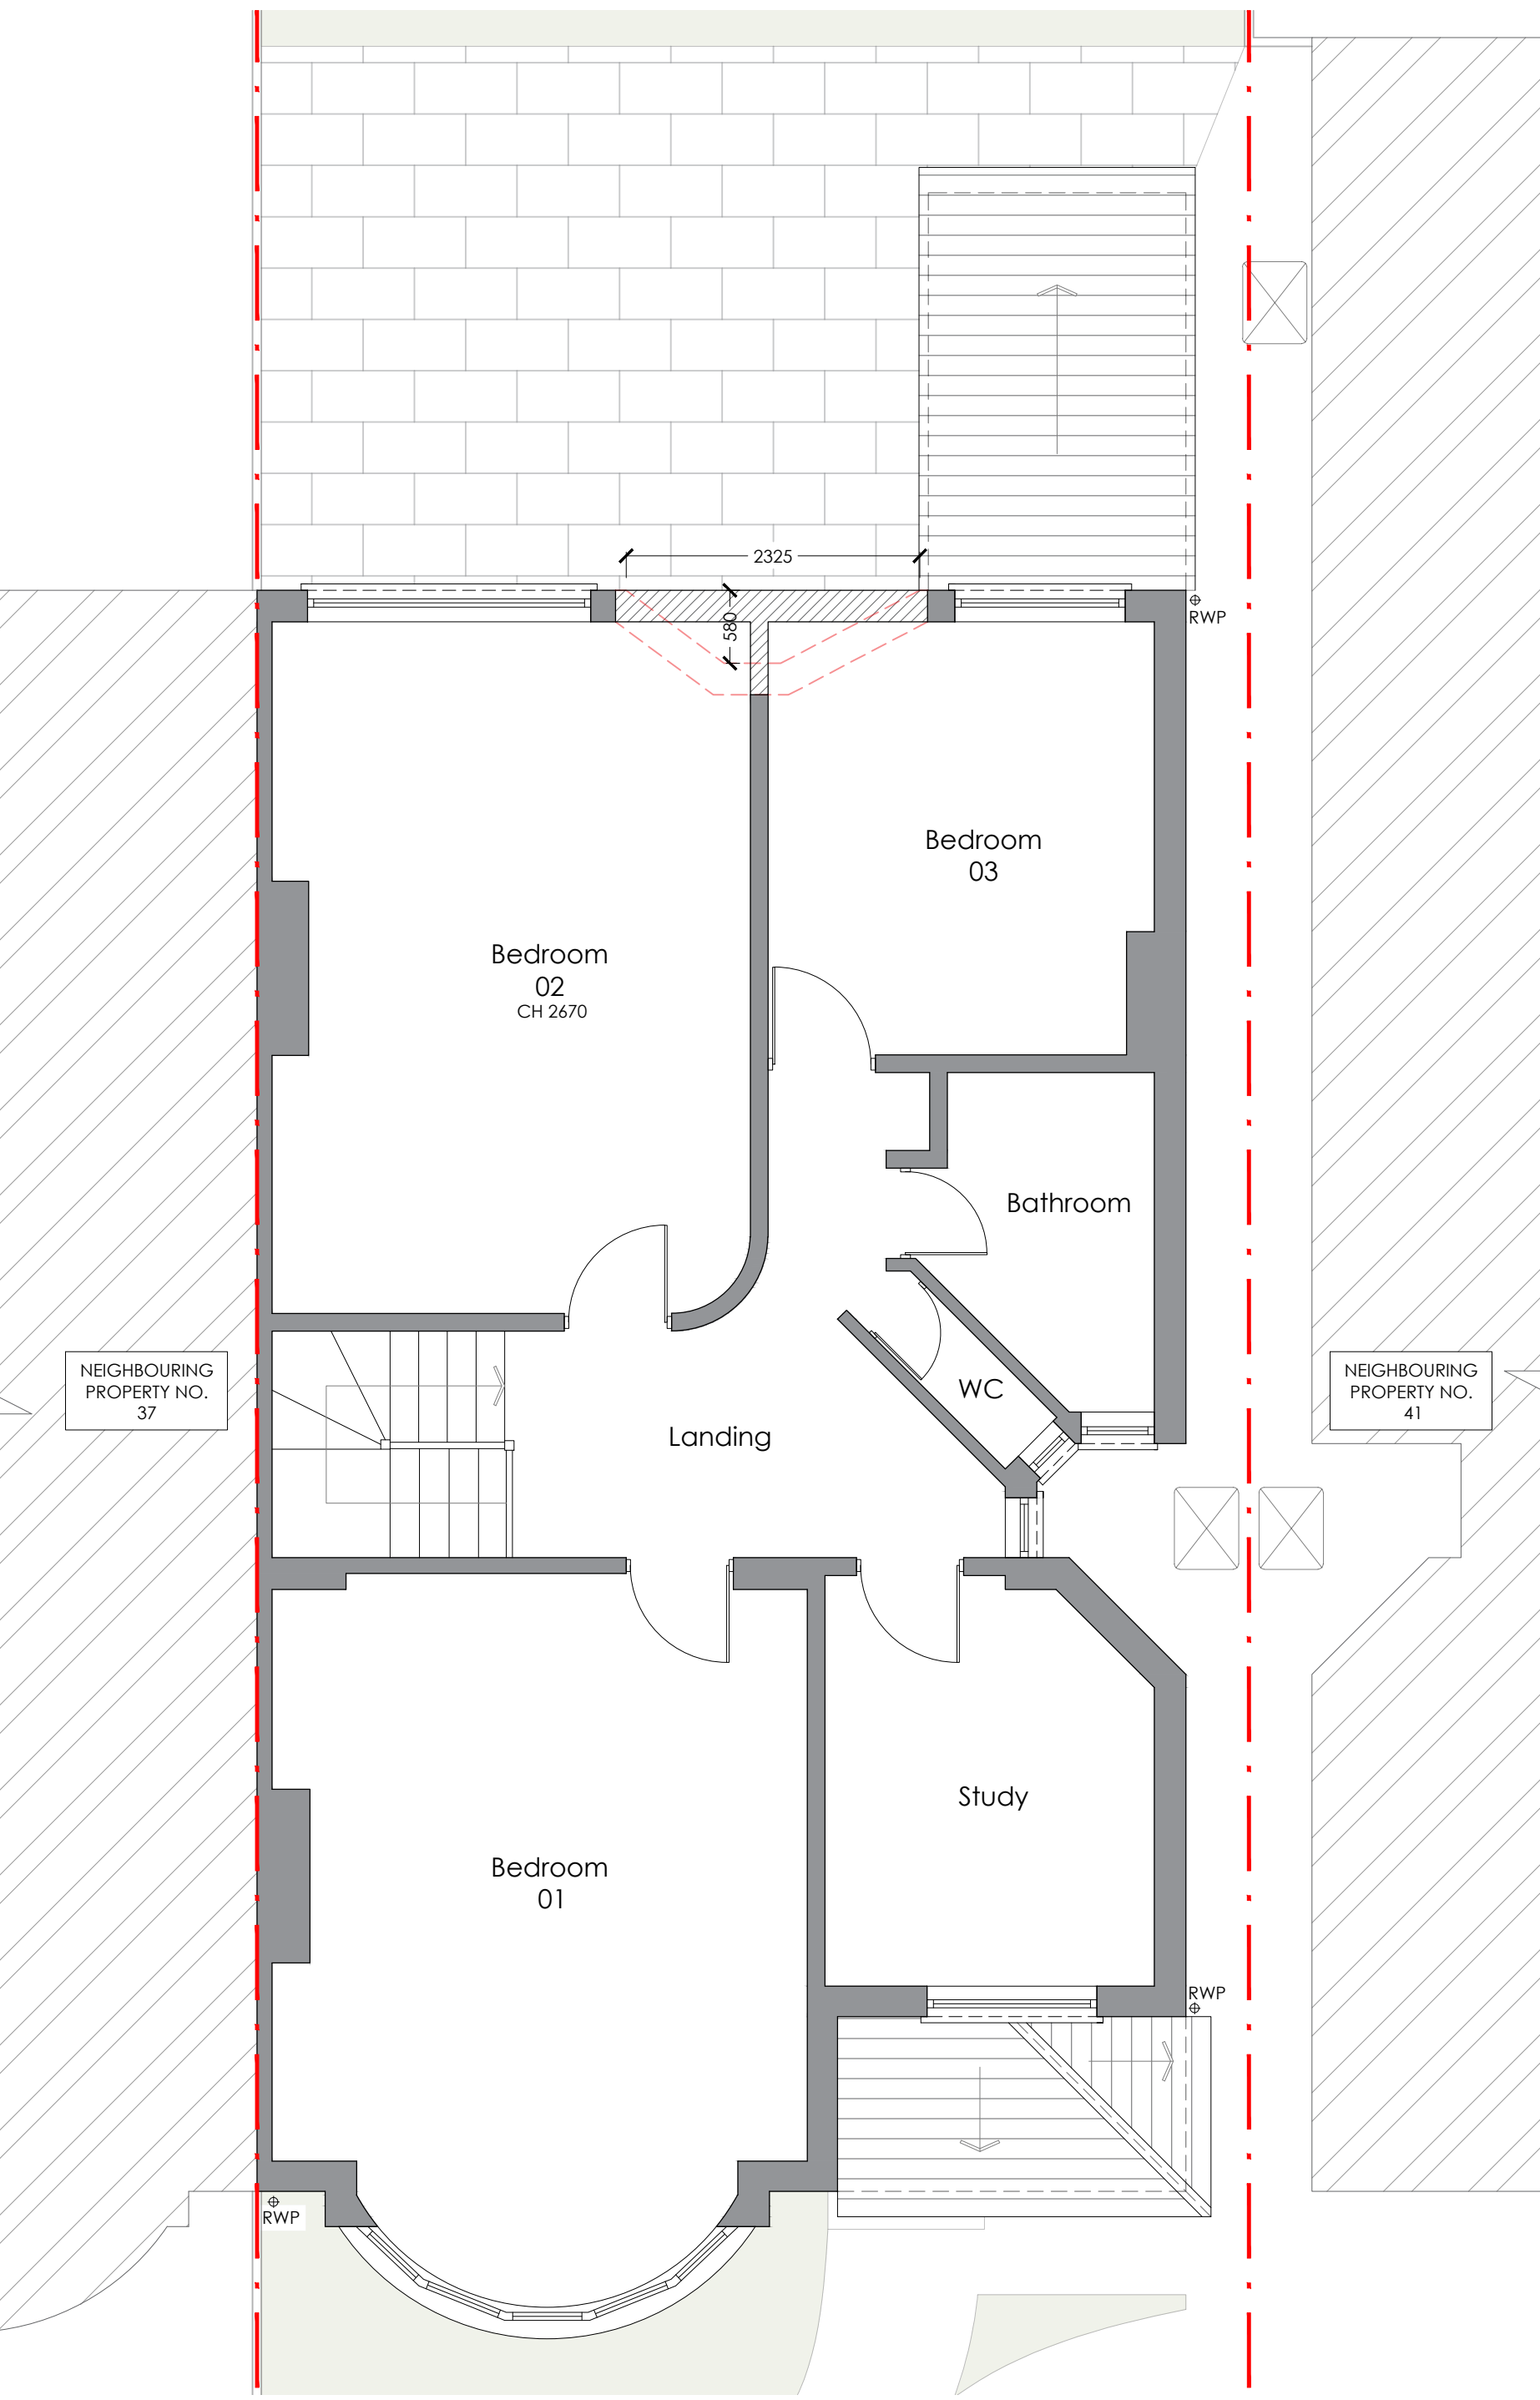


Proposed First Floor Plan
Scale 1:50

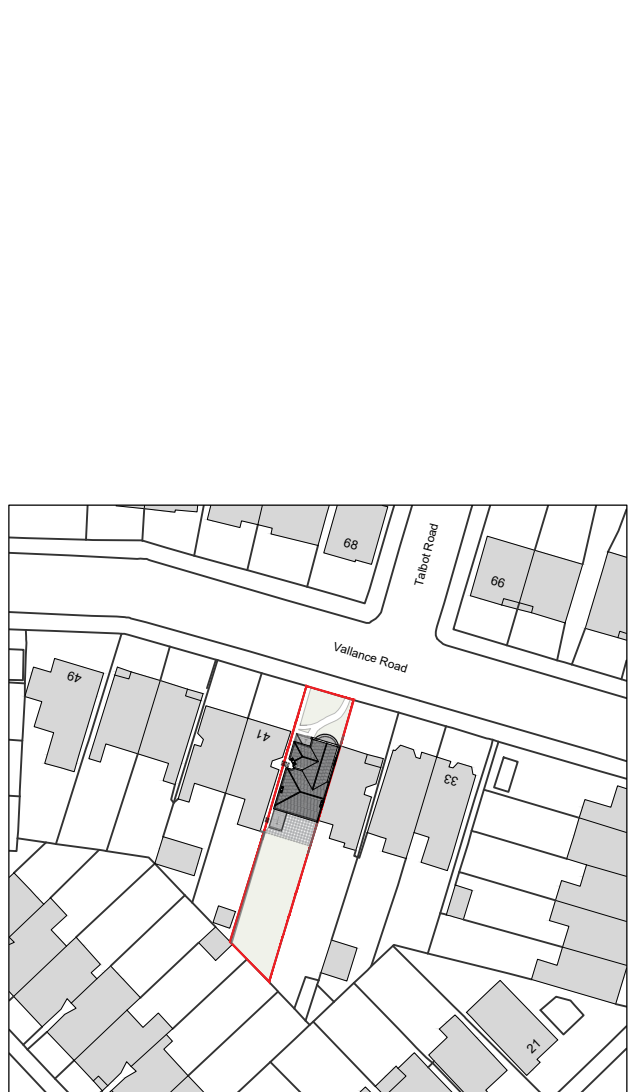

Proposed Location Plan
Scale 1:1250



Proposed Block Plan
Scale 1:500

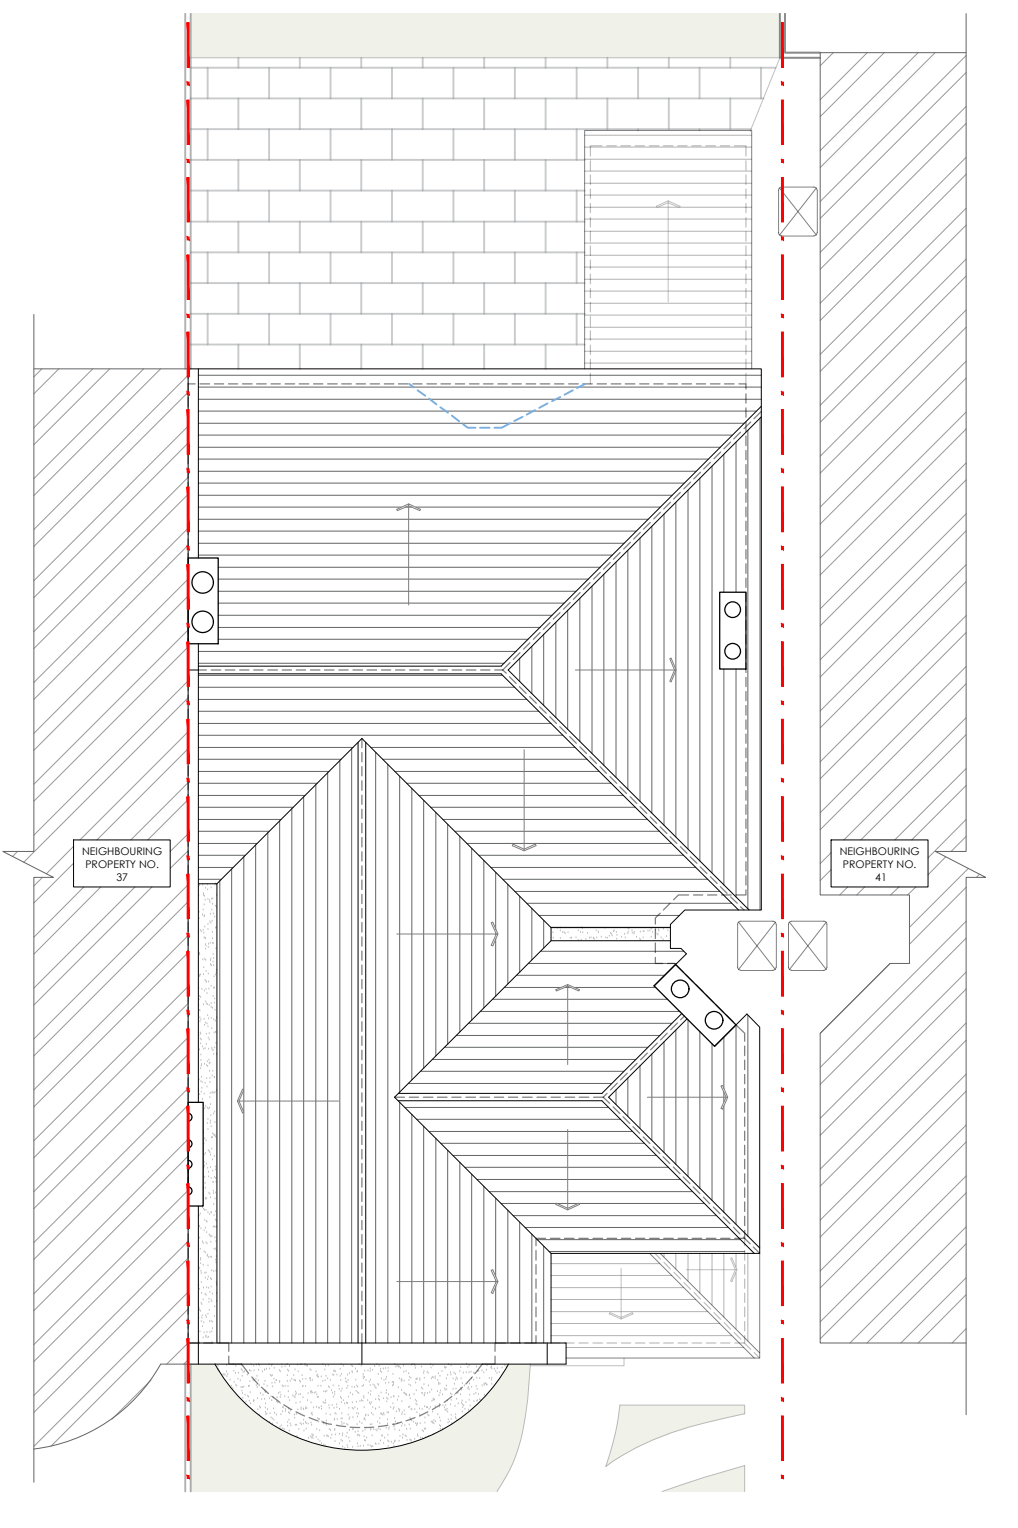

Proposed Roof Plan
Scale 1:100

DISCLAIMER
All items, notes dimension and general design contained in this drawing are for guidance purposes only. The architect and person responsible for the project should make a thorough check prior to construction of works against the site, drawings and all planning, current building regulations, local authorities and all other relevant legislation. The contractor is to allow within their price for all items not listed but that will be required to complete the work in accordance with all current legislation.
The copyright in all designs and drawings prepared by NSP Architectural shall remain the property of NSP Architectural and must not be reused or copied or copied without prior consent.

Rev Description		By	Date
NSP ARCHITECTURAL info@nspacearchitectural.co.uk 01702 412142			
PLANNING			
Client: Mr and Mrs Holt			
Title: 39 Vallance Road, Wood Green, N22 7UD			
Type: Proposed			
Title: Floor Plans & Elevations			
Scale: 1:50/1:100/84	Date: AUG 26	Drawn By: NP	
Project: 26.040	Drawing No: PL01	Revised:	