

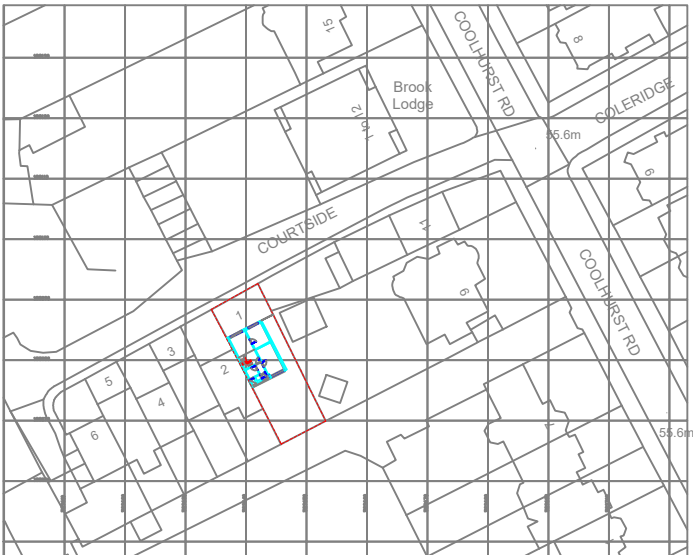


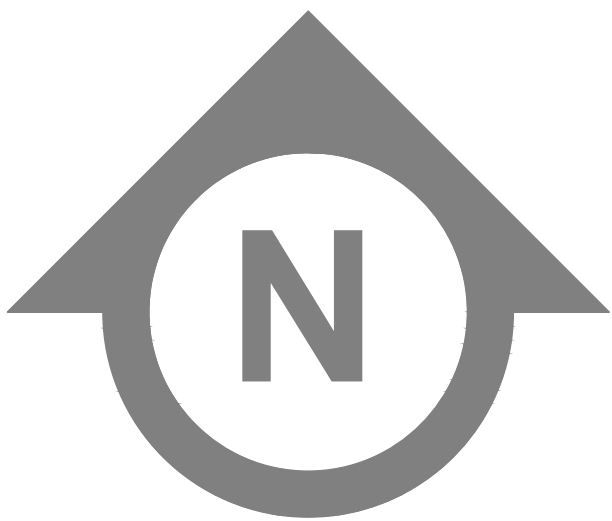

Ordnance Survey. (c) Crown Copyright 2026. All rights reserved. Licence number 100022432

04:LOCATION PLAN
SCALE 1:1250

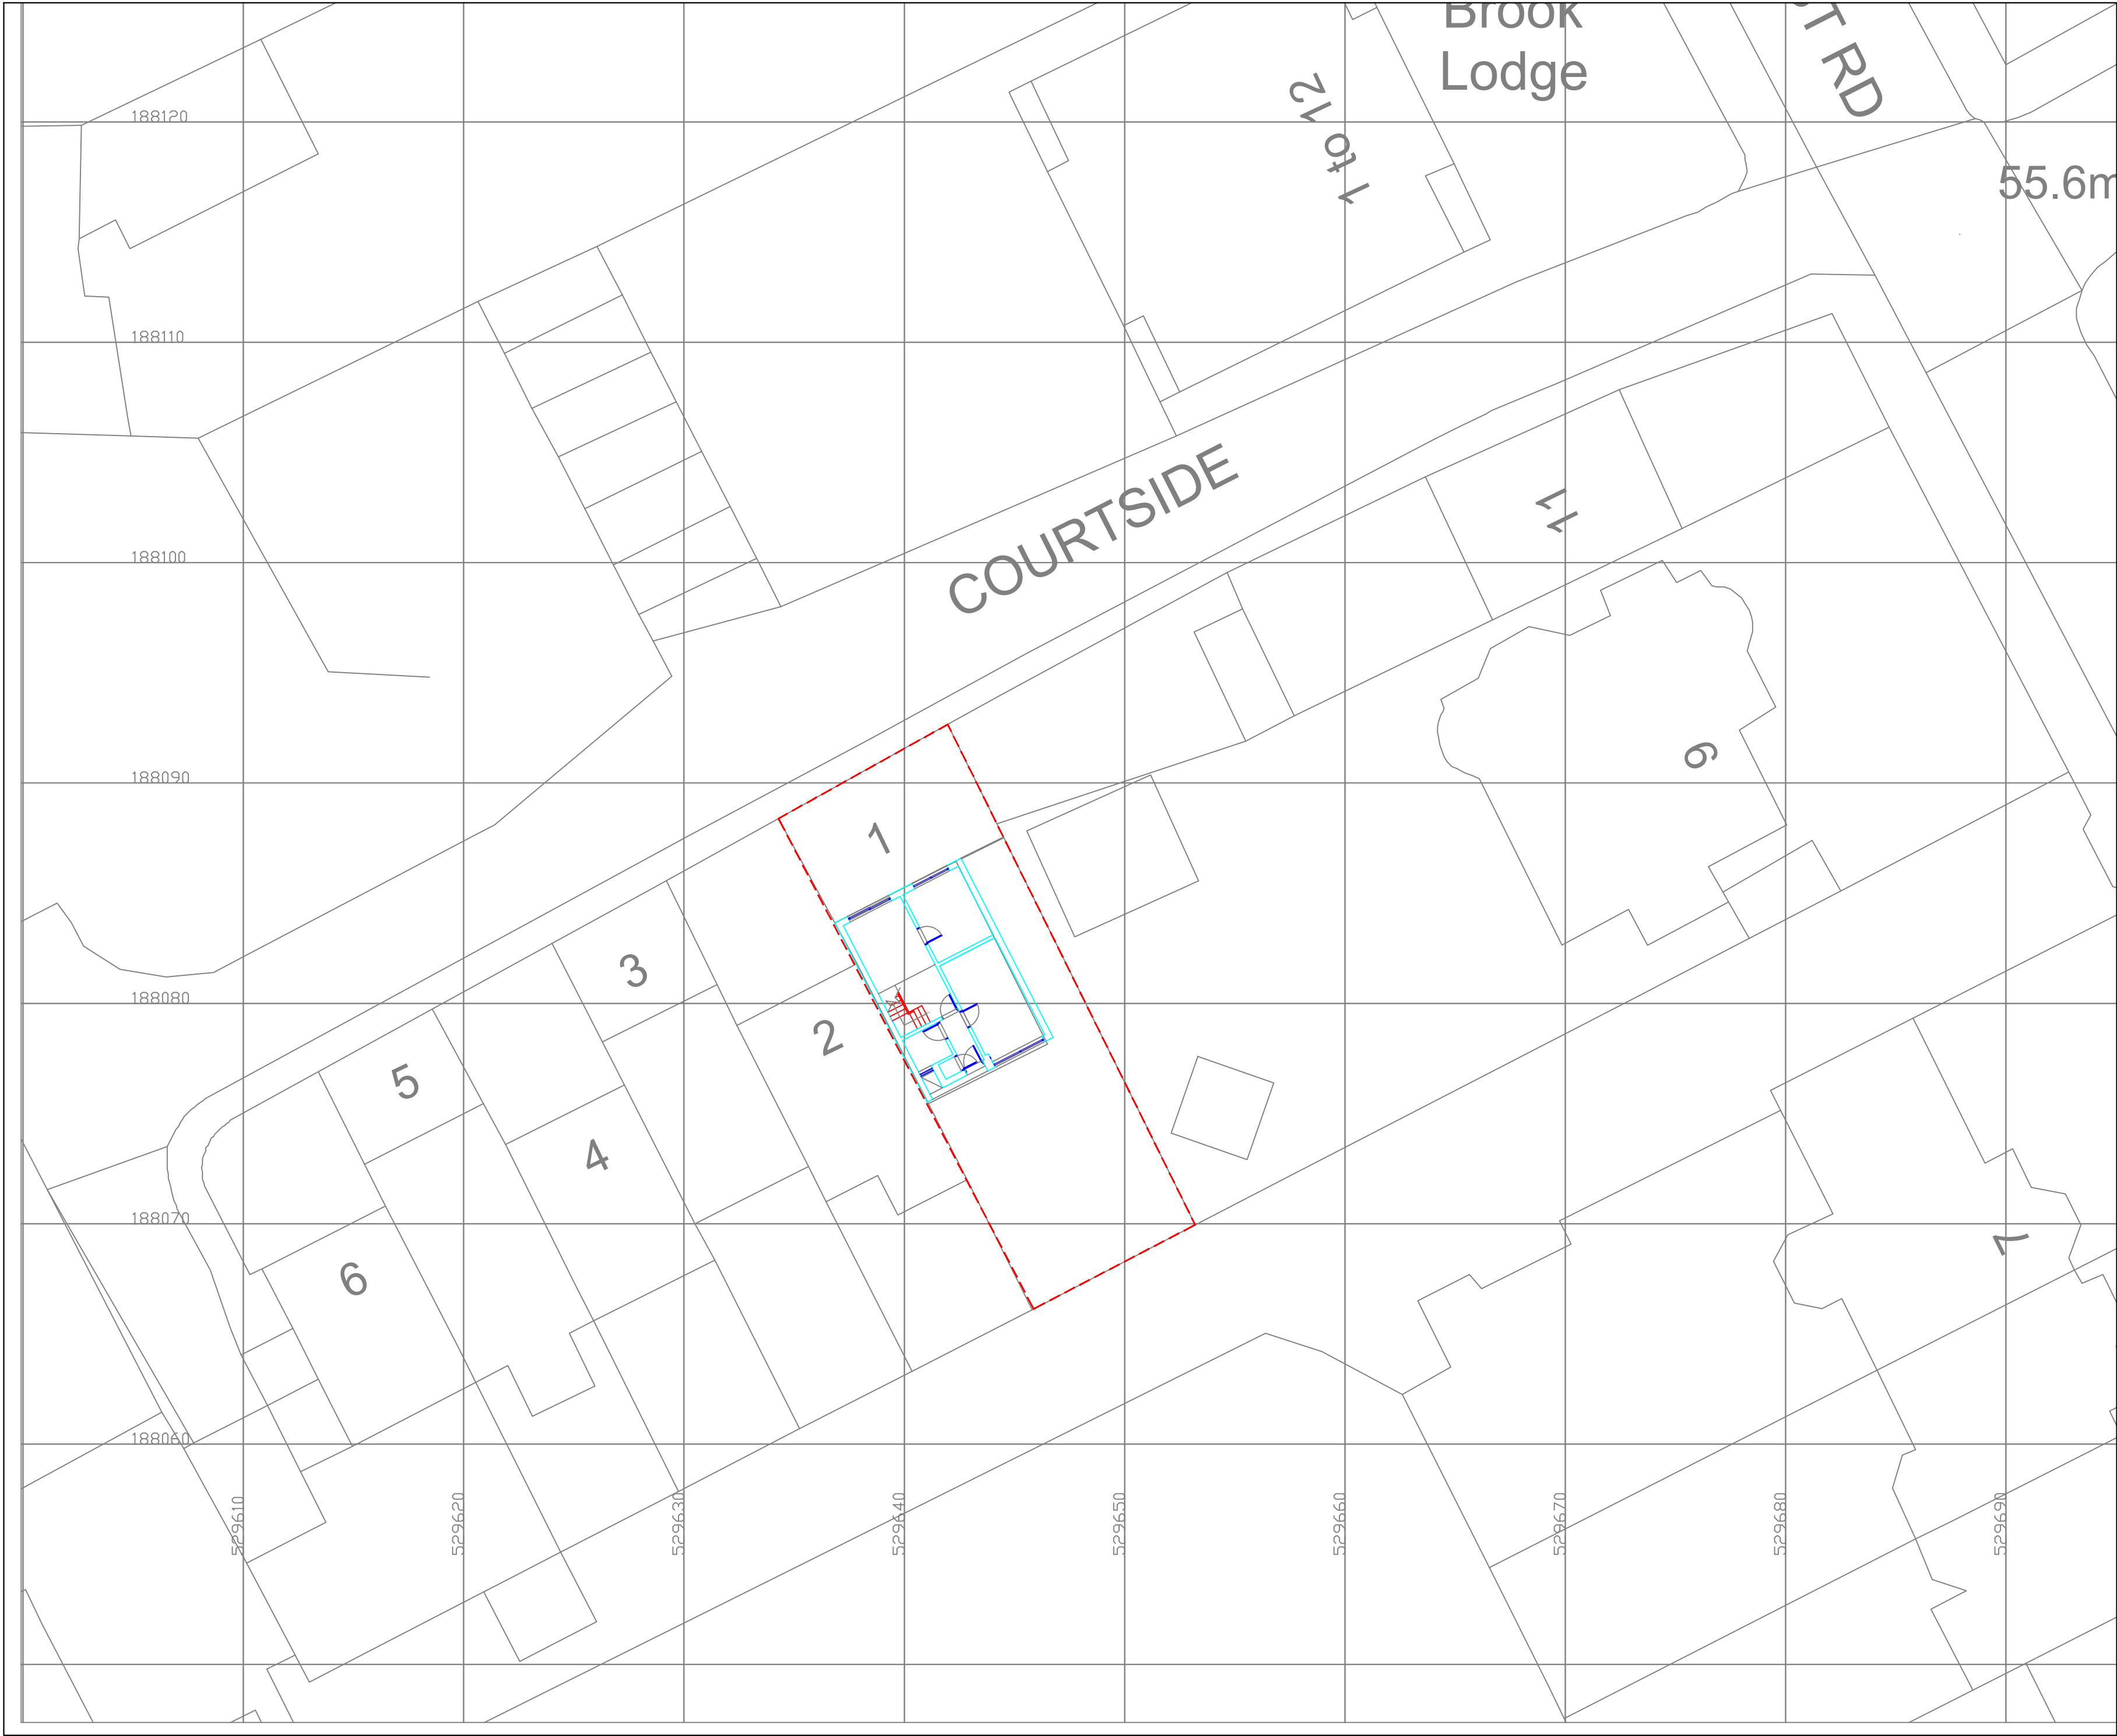

02:BLOCK/SITE PLAN
SCALE 1:200



SCALE 1:50

© This drawing is the property of BLUE LIME who retain the sole copyright of its contents & it may not be reproduced in part or in whole without written permission			
Amendments:			
Rev	Int.	Date	Description
Project: 1 Courtside London N8 8EW			
Title: Block plan & Location plan Drawing			
Bluelime Planning Consultancy LTD  21 Bonny Street London NW1 9PE T: +44 (0) 333 004 0062 E: info@bluelimeltd.com W: www.bluelimeltd.com			
Planning drawings No for issue			
Drawn By: AC	Scale: AS @ A1	Date: 06/08/2026	
Drawing Number: BL-2613-PD-202			Revision: