




Proposed North Elevation
Scale 1:100 - Front




Proposed South Elevation
Scale 1:100 - Rear





Proposed West Elevation
Scale 1:100 - Right Flank

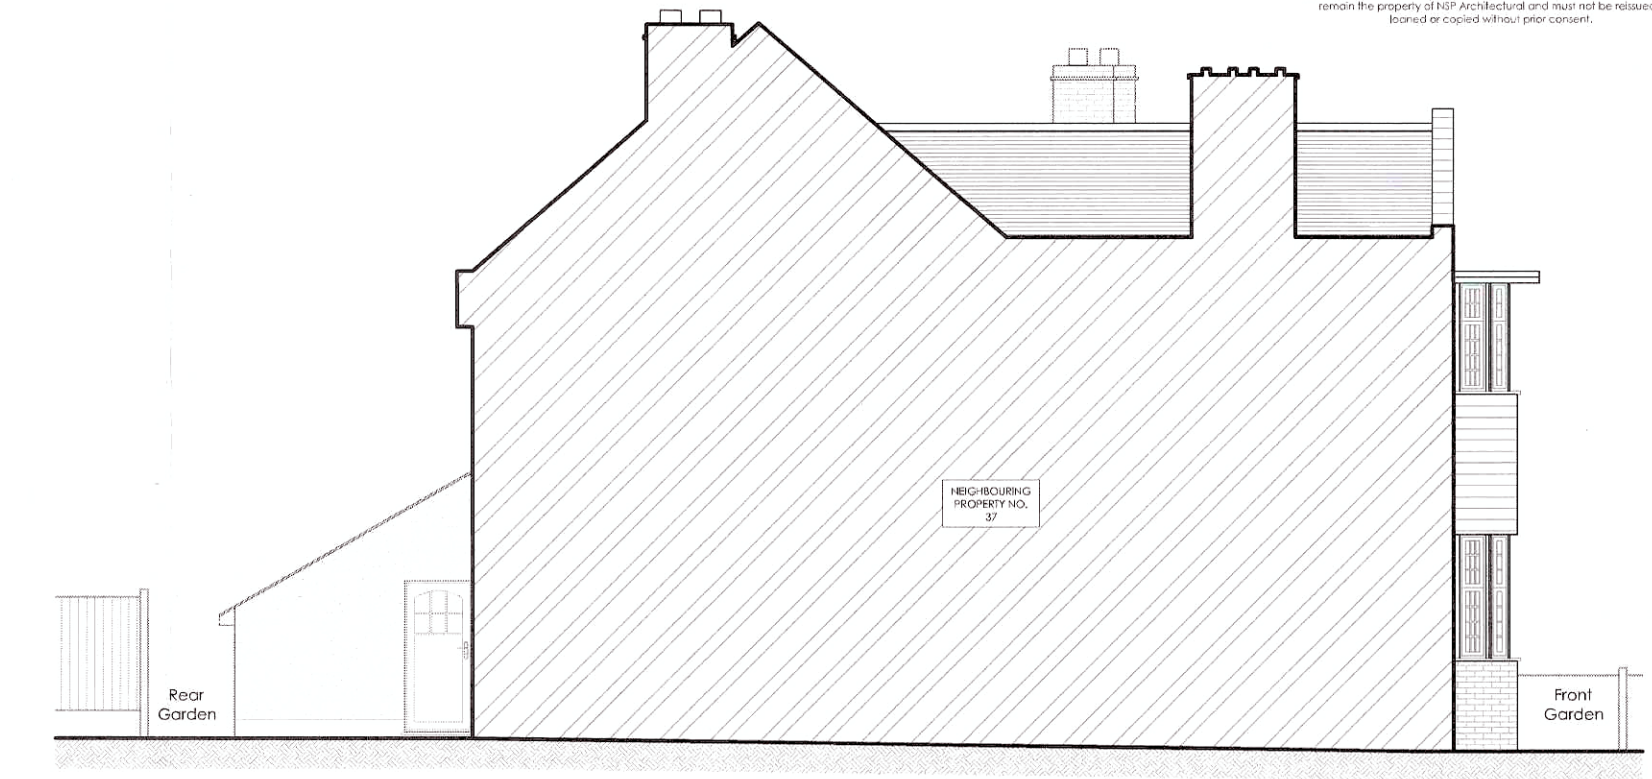


Proposed East Elevation
Scale 1:100 - Left Flank

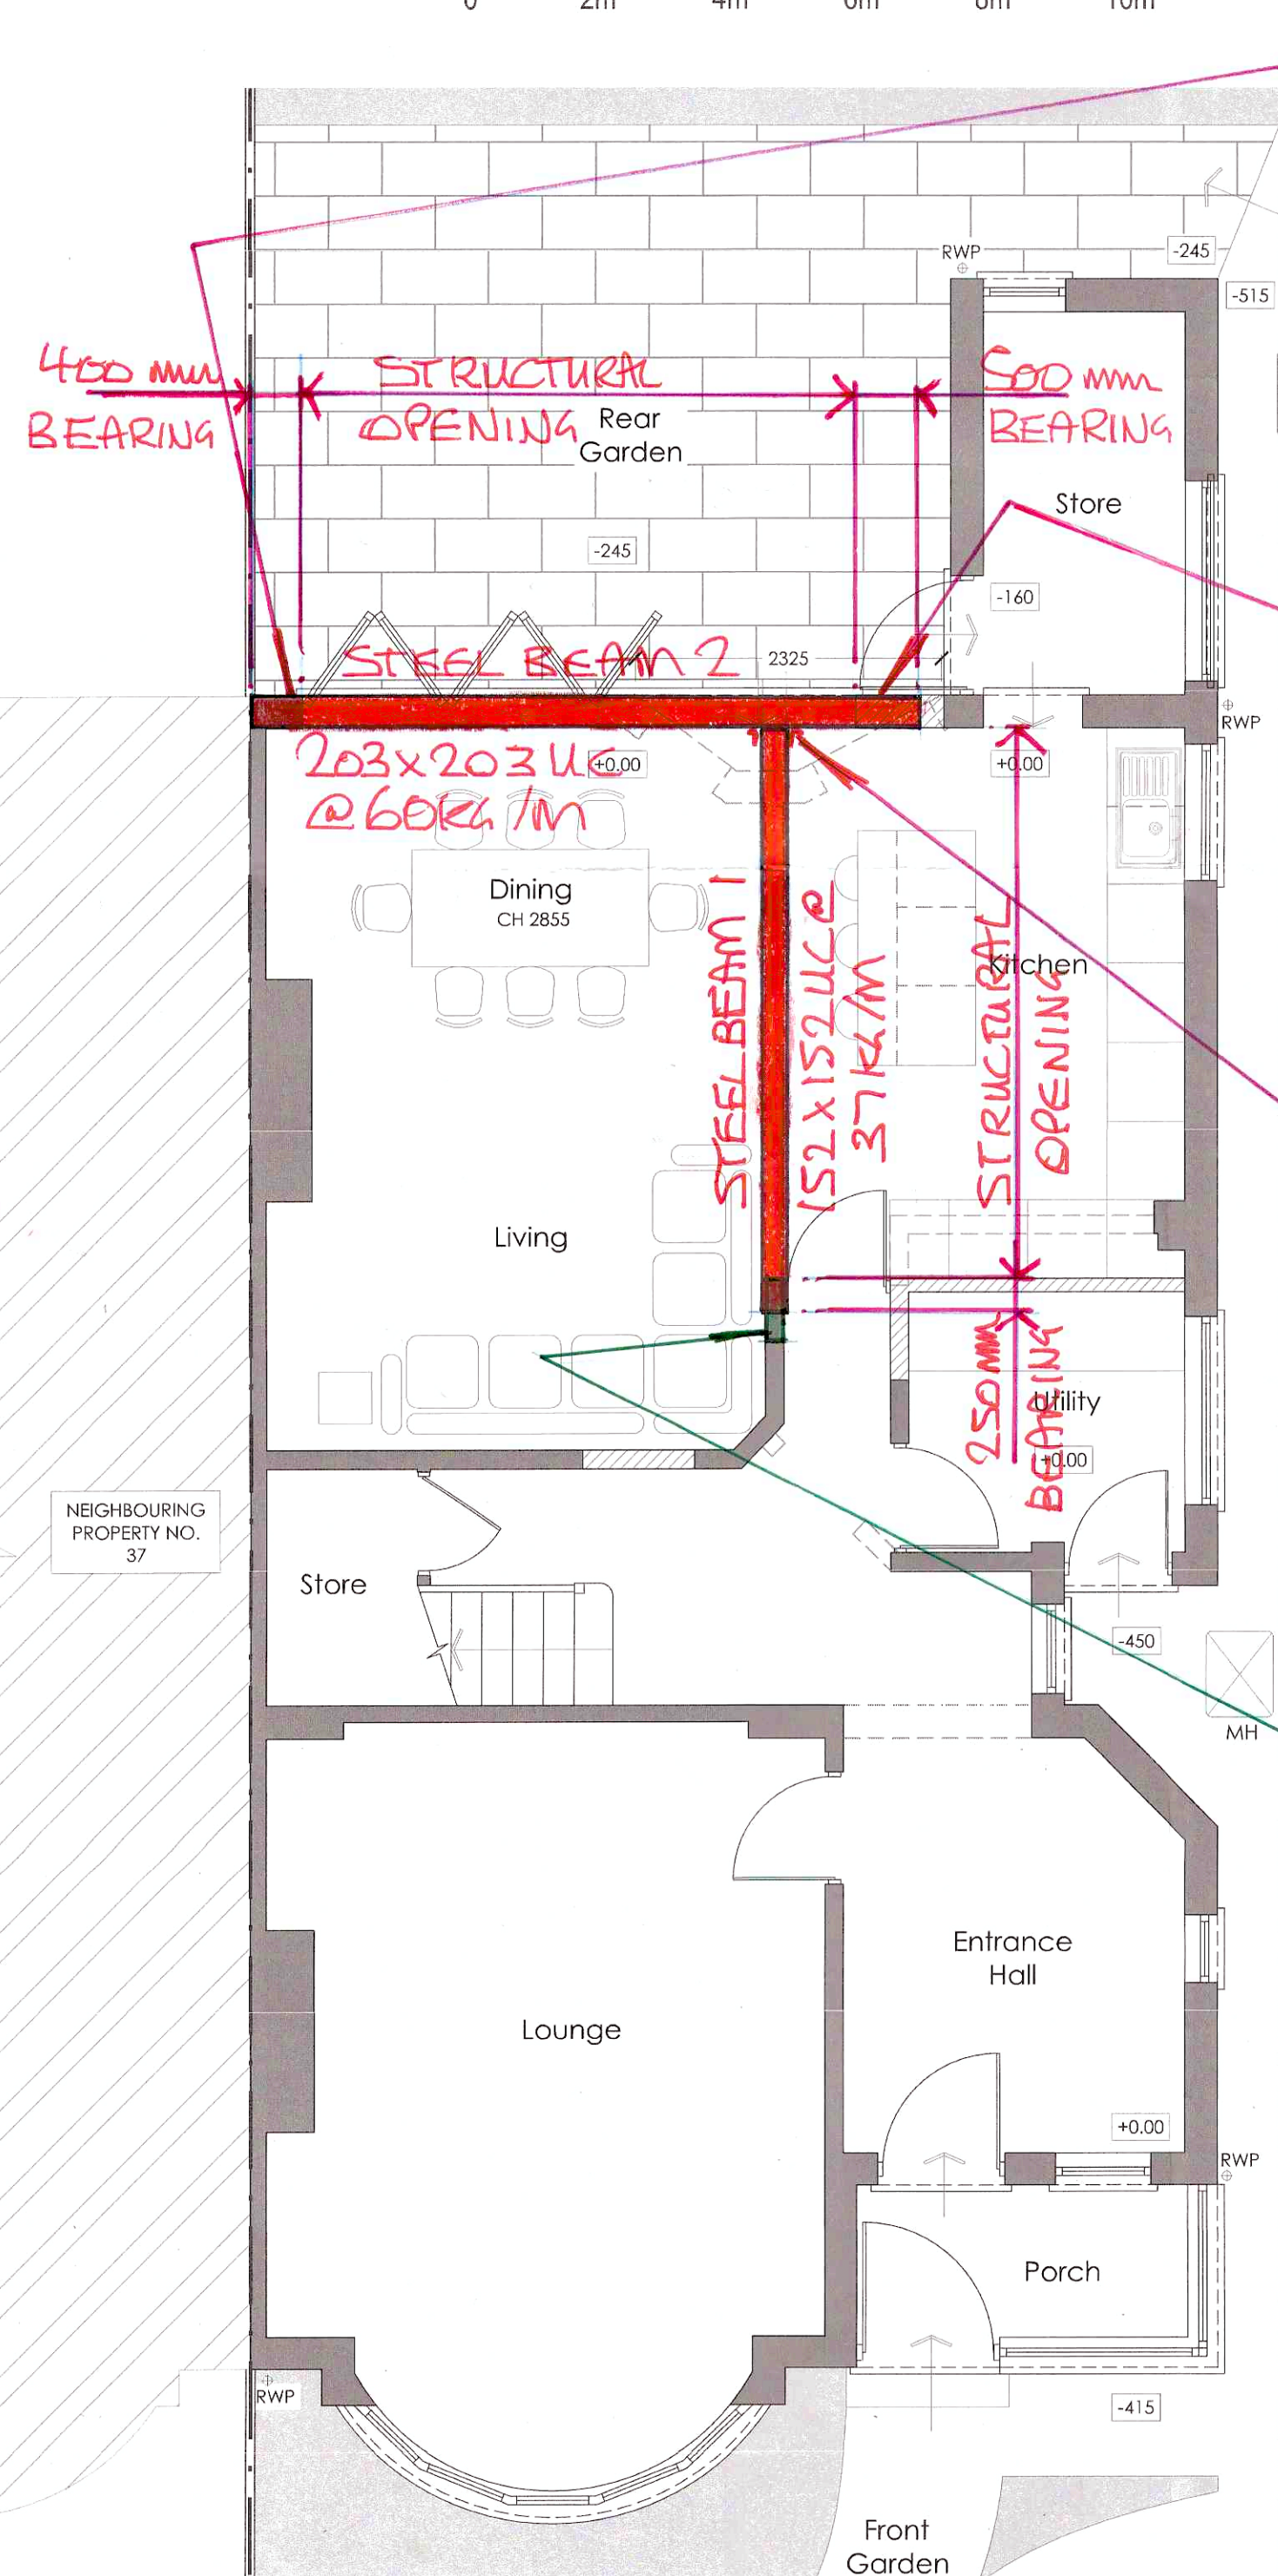


Proposed Ground Floor Plan - INDICATING THE GROUND FLOOR SUPERSTRUCTURE DETAILS
Scale 1:50

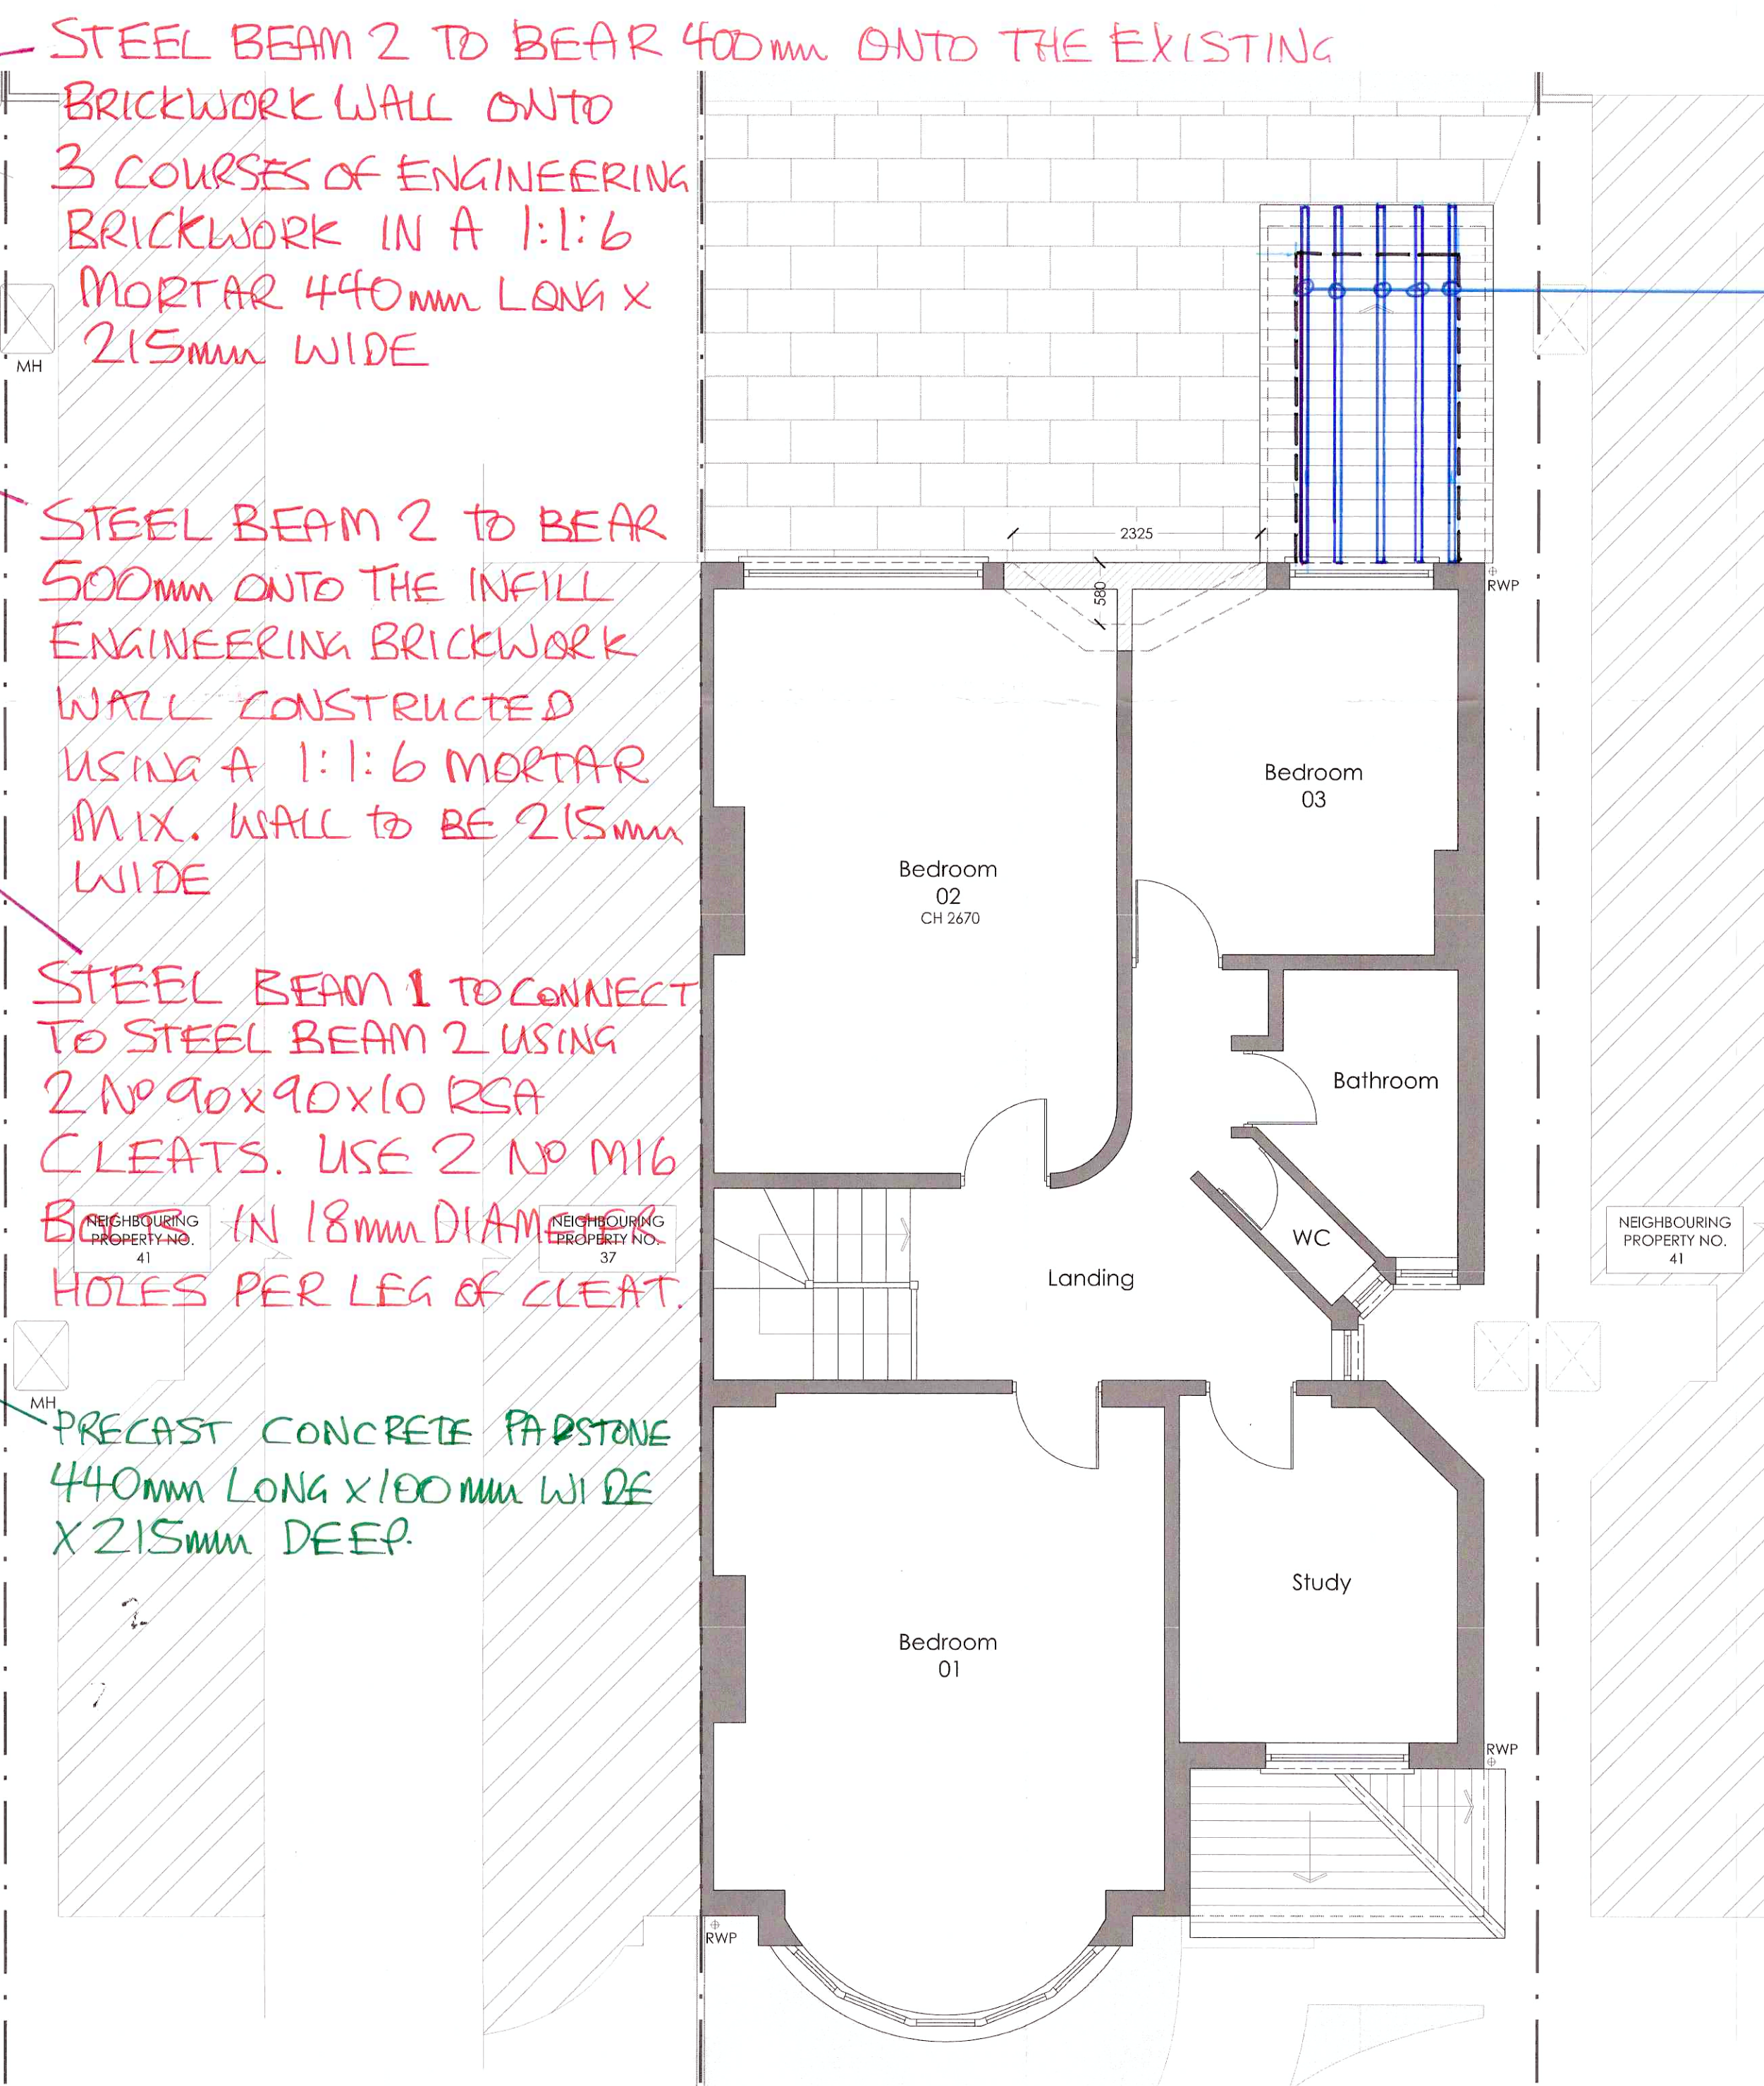 


Proposed First Floor Plan - INDICATING THE EXTENSION ROOF STRUCTURE DETAILS
Scale 1:50

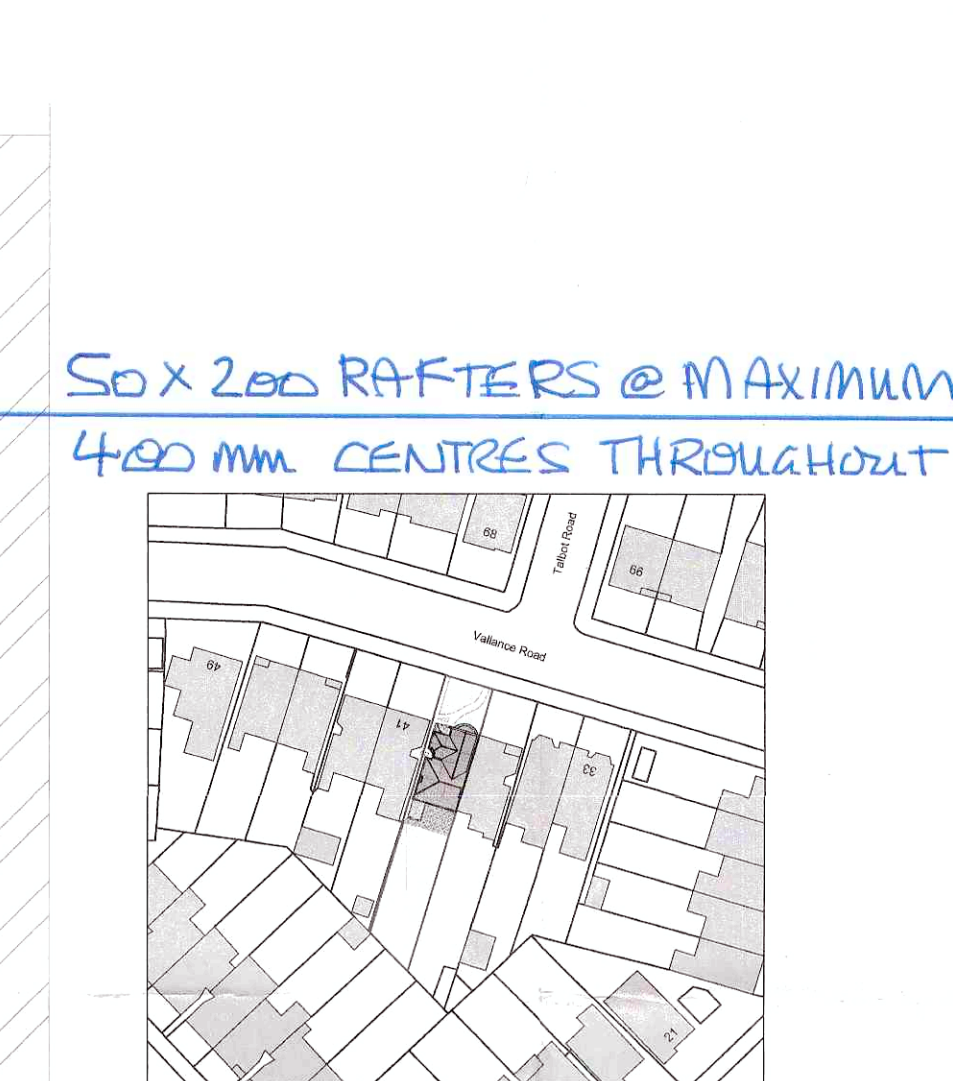

Proposed Location Plan
Scale 1:1250

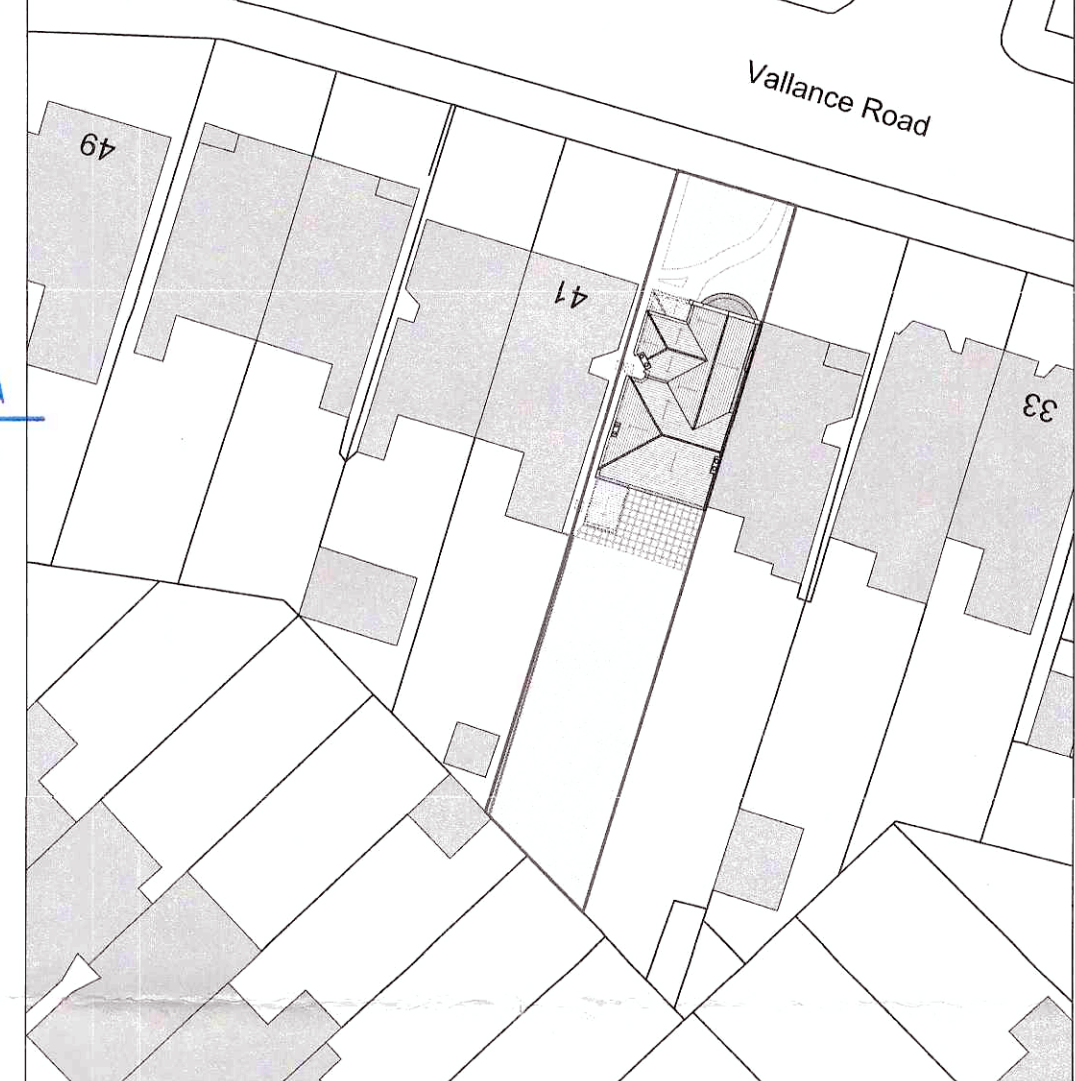

Proposed Block Plan
Scale 1:500

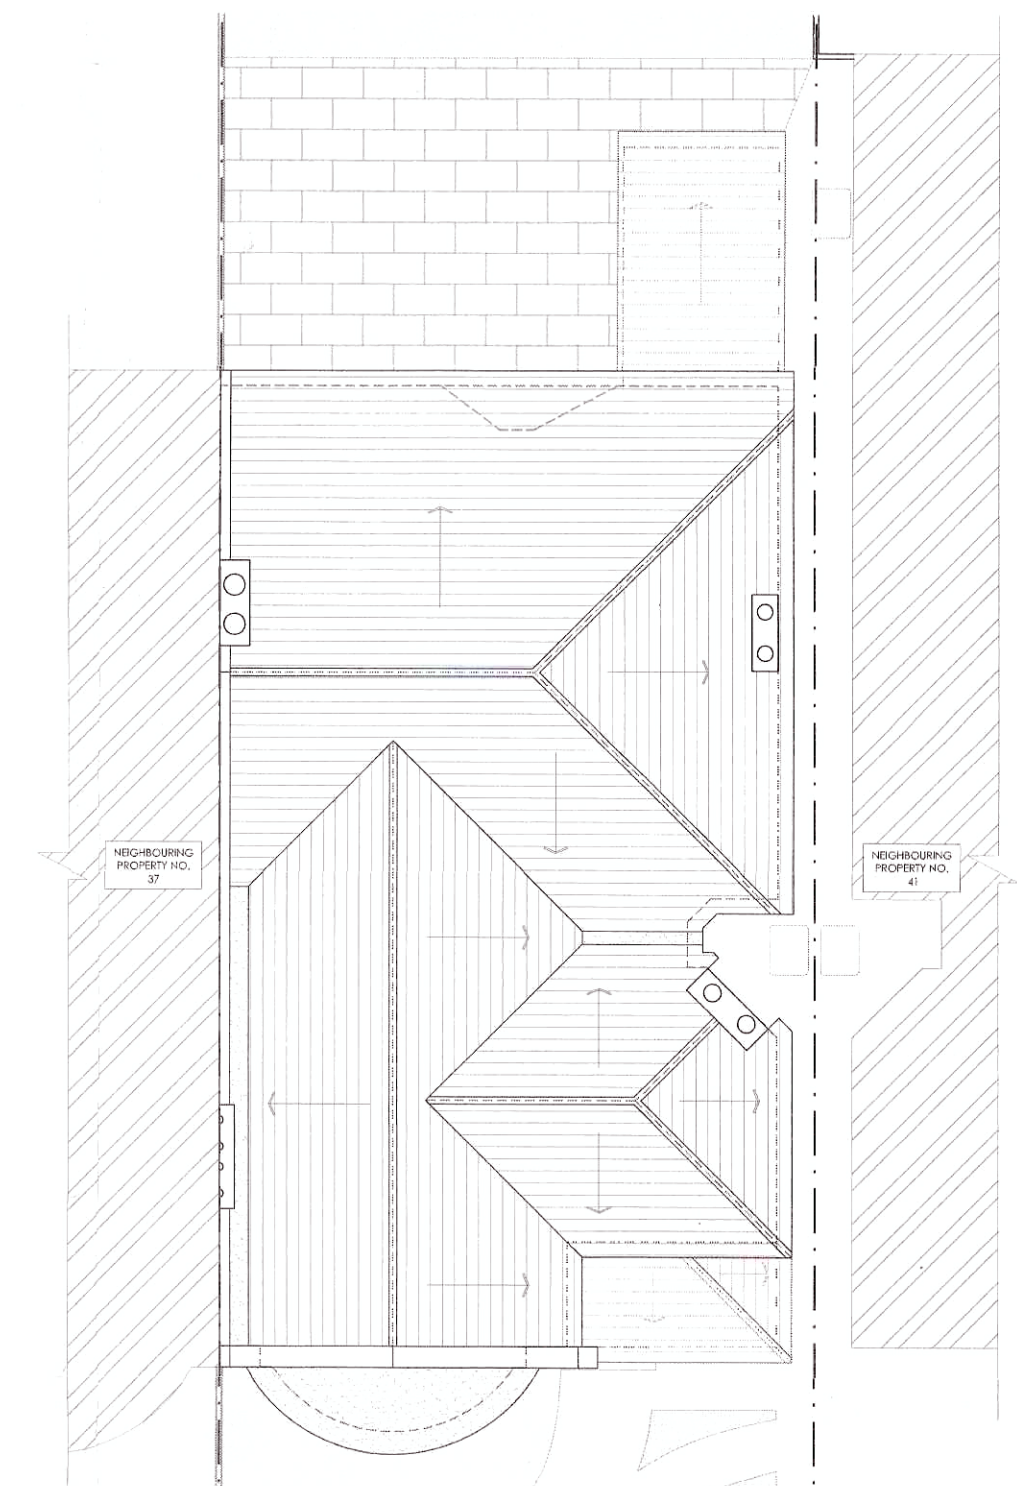

Proposed Roof Plan
Scale 1:100

KEY
Existing
Proposed
Boundary
Demolition

Rev Description By Date
1 NSP ARCHITECTURAL
2 PLANNING
3 Mr and Mrs Holt
4 39 Vallow Road,
5 Wood Green, N22 7UD
6
7
THIS DRAWING IS BEST PRINTED IN COLOUR @ A1 SIZE OR A3 SIZE