


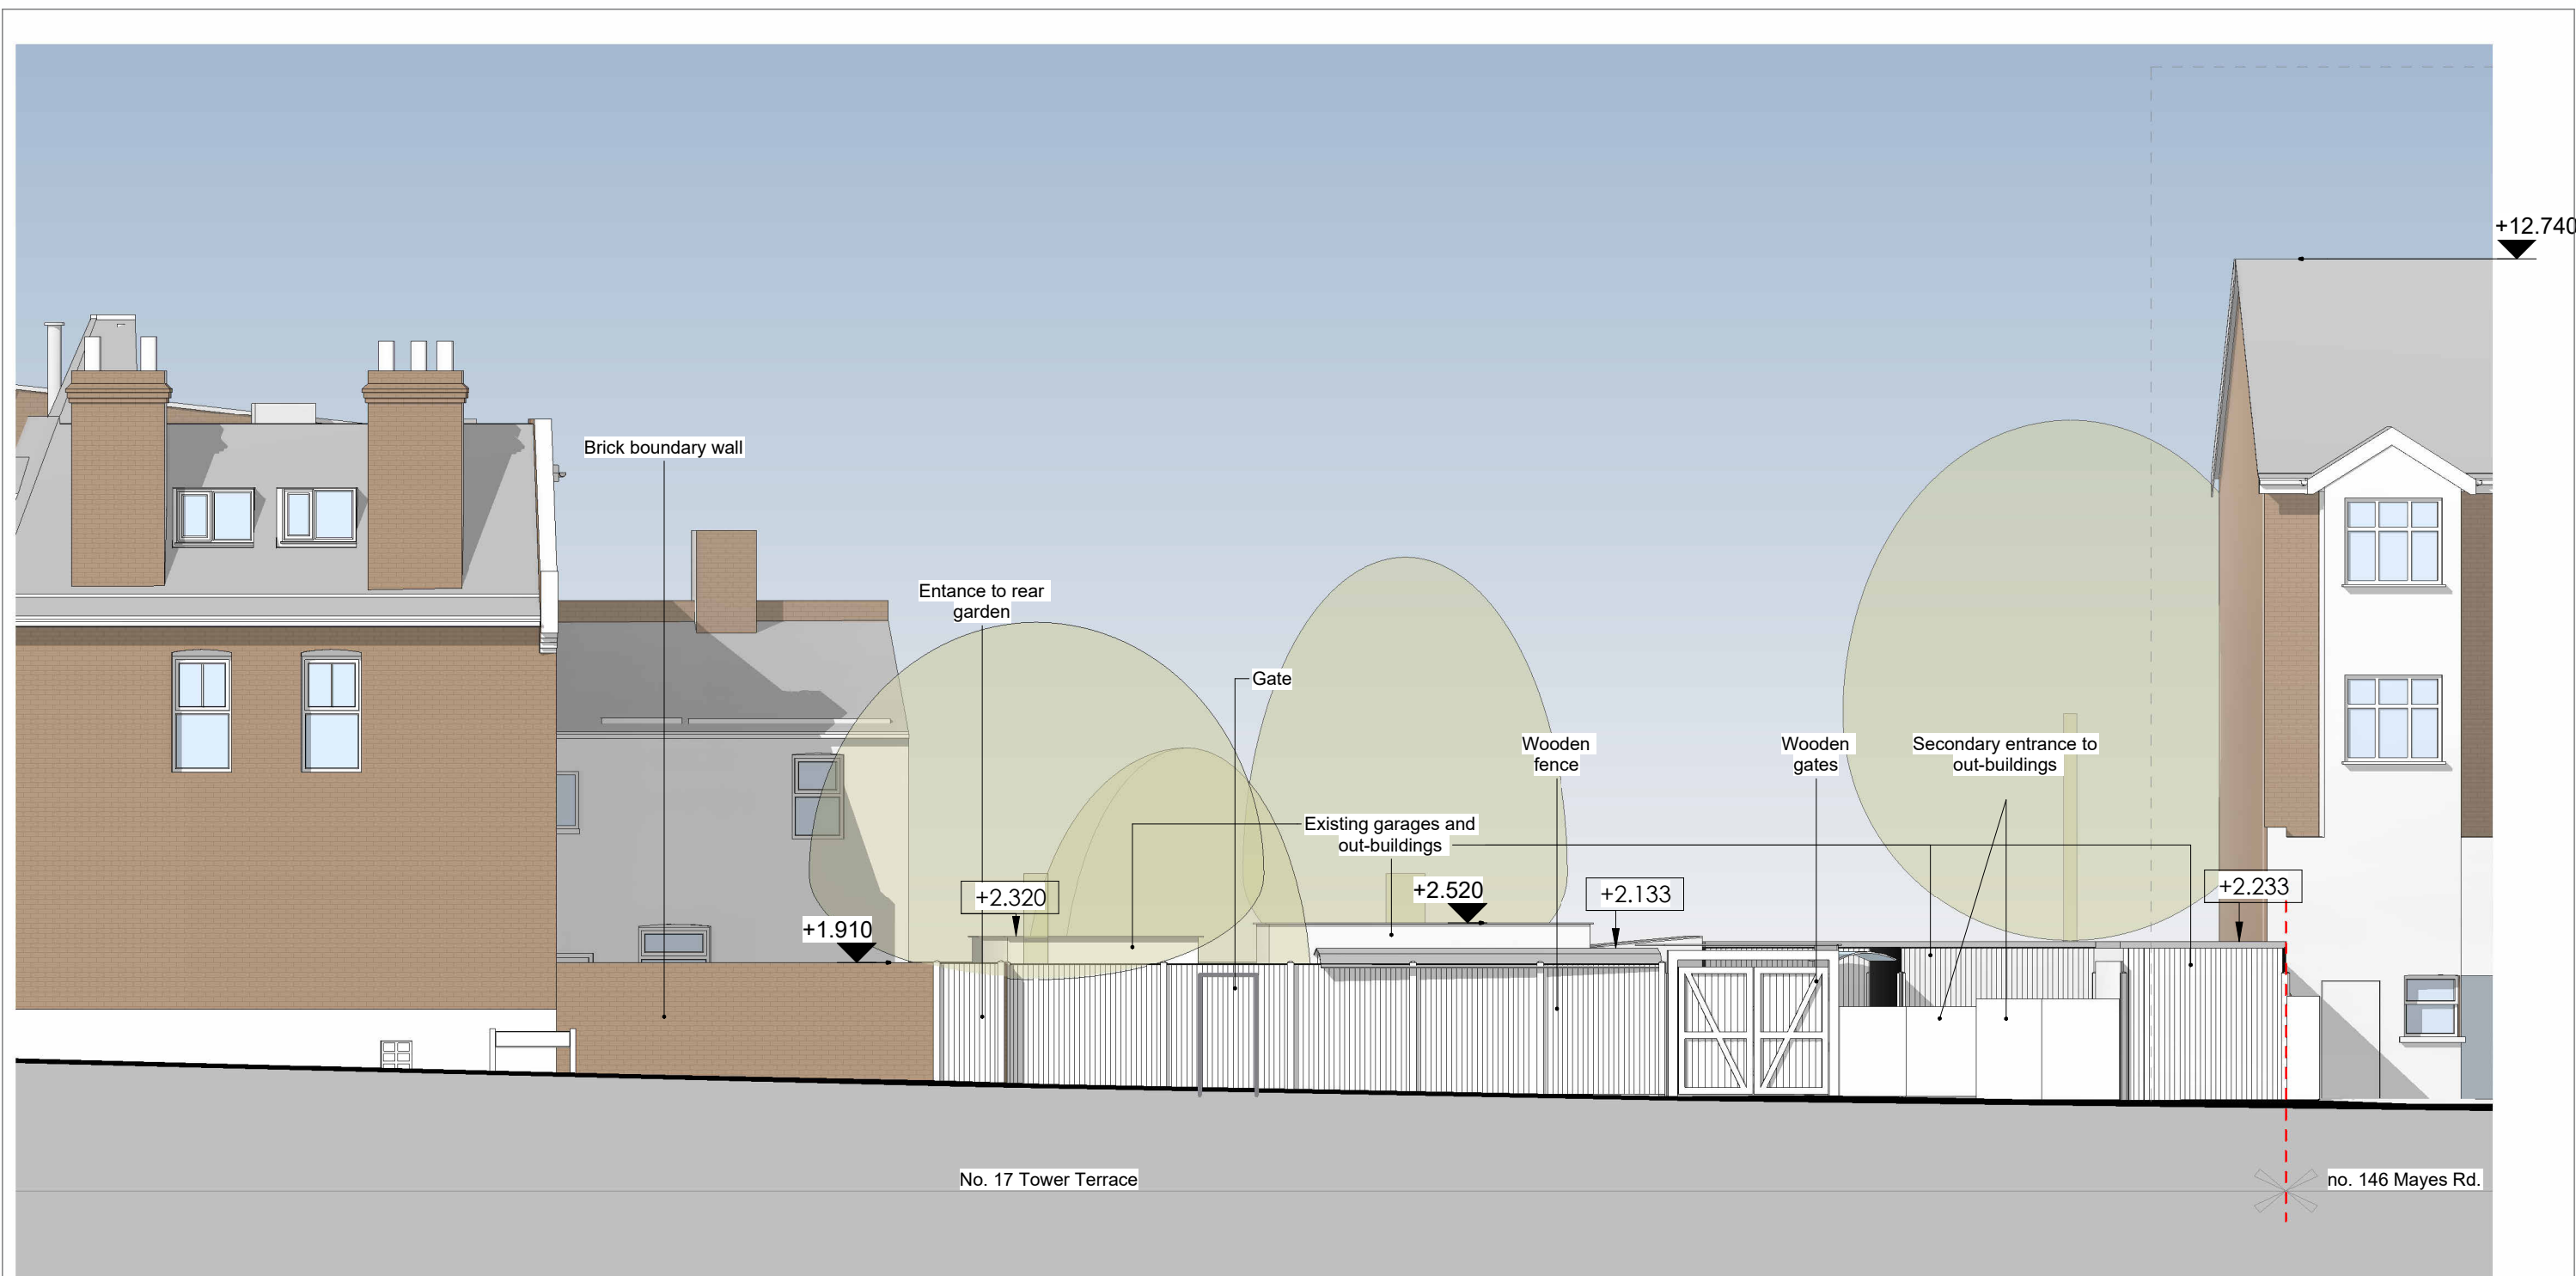

Existing South Elevation-Mayes Road

@ 1 : 100



@ 1:100

AR
architecture

AR Architecture
Office 110, Centro Workshops,
64 Pratt Street, Camden, London,
NW1 0DL
T: +44 207 209 2851
E: info@ar-arch.co.uk

Drawing Name:

Existing South Elevation

Project No:

25001

Drawing No:

3.100.102

Status:

P

Revision:

A