



Notes:

dimensions:
All building and site dimensions, levels and sewer invert levels at connection points are to be checked and verified on site by the contractor before the commencement of works. All dimensions are to be checked prior to the placement of orders for materials or the fabrication of work and any discrepancy, omission or error is to be reported to the Architect immediately for verification.


specification:
The Contractor is to comply with current Building Legislation, British Standard Specifications, Building Regulations etc. whether or not specifically stated on this drawing. This drawing must be checked against and read in conjunction with any structural or other relevant specialist and design documentation provided.

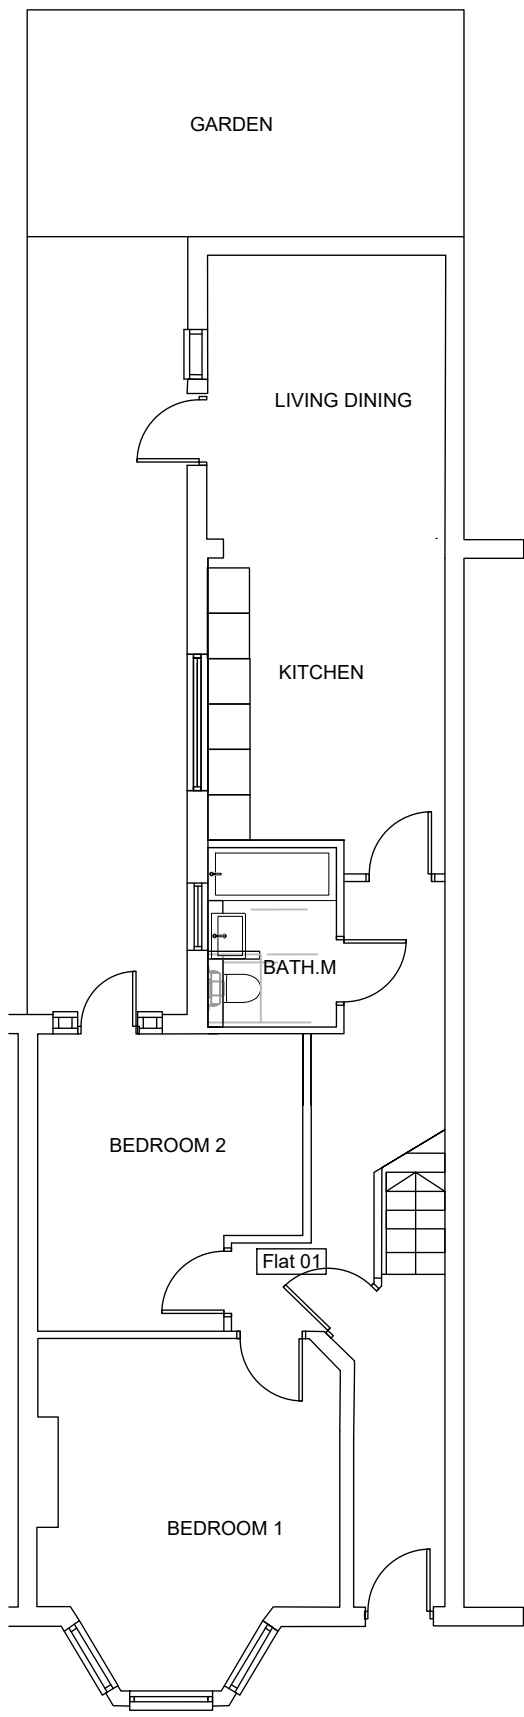


EXISTING GROUND FLOOR

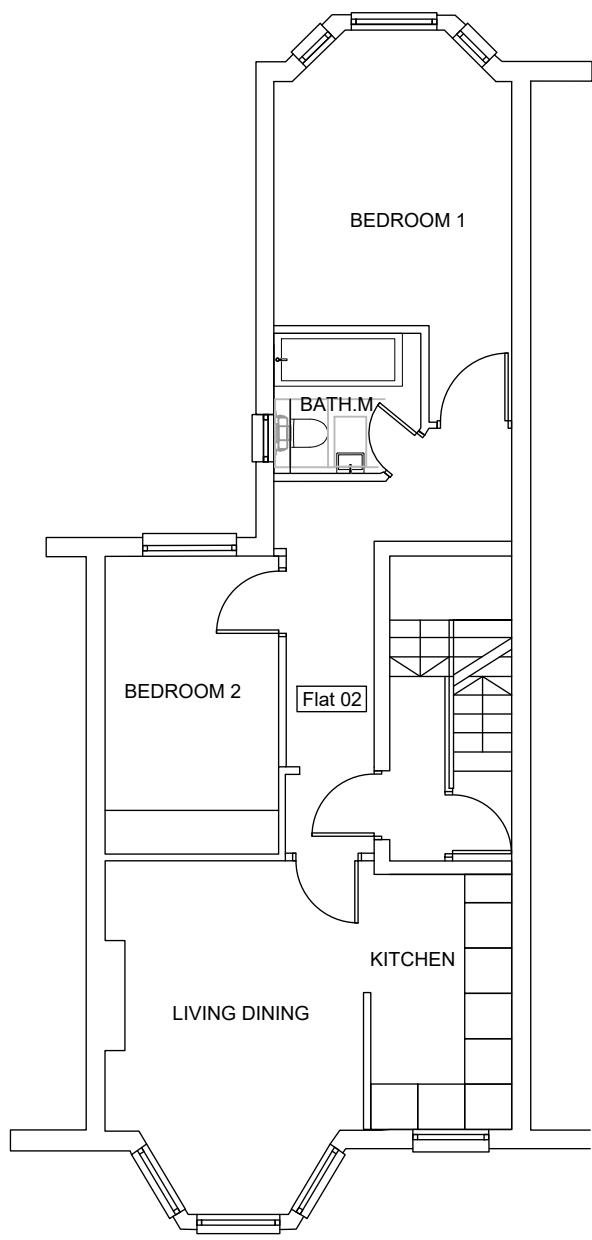

EXISTING FIRST FLOOR

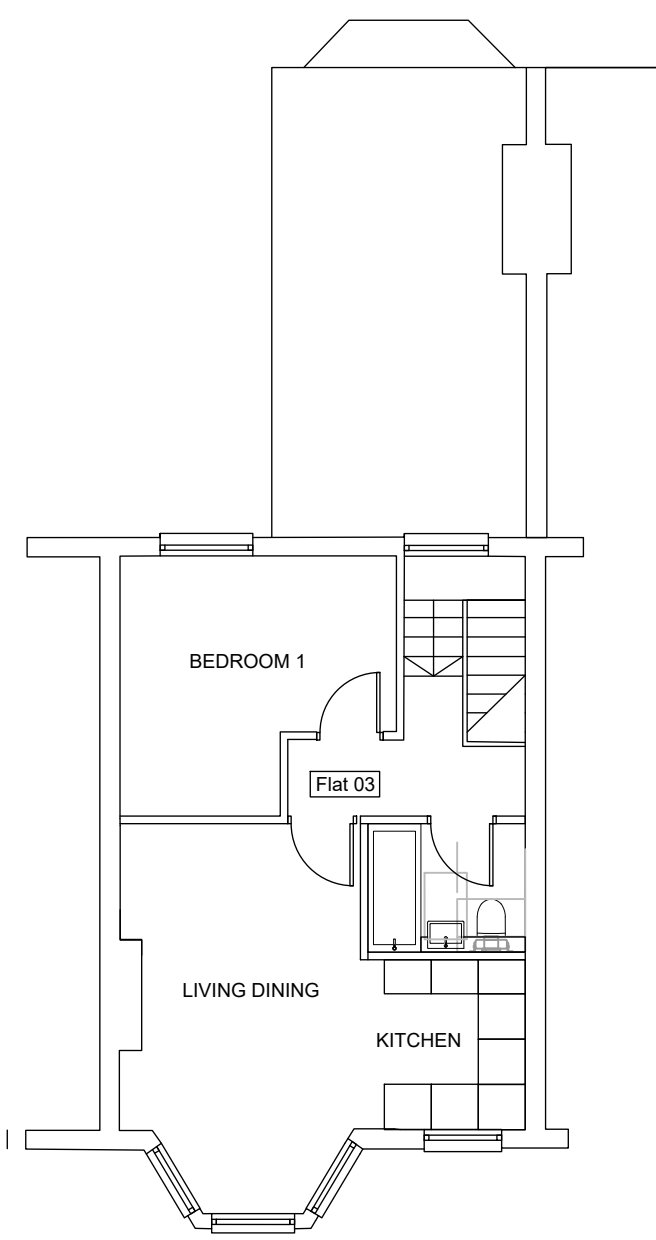


EXISTING SECOND FLOOR

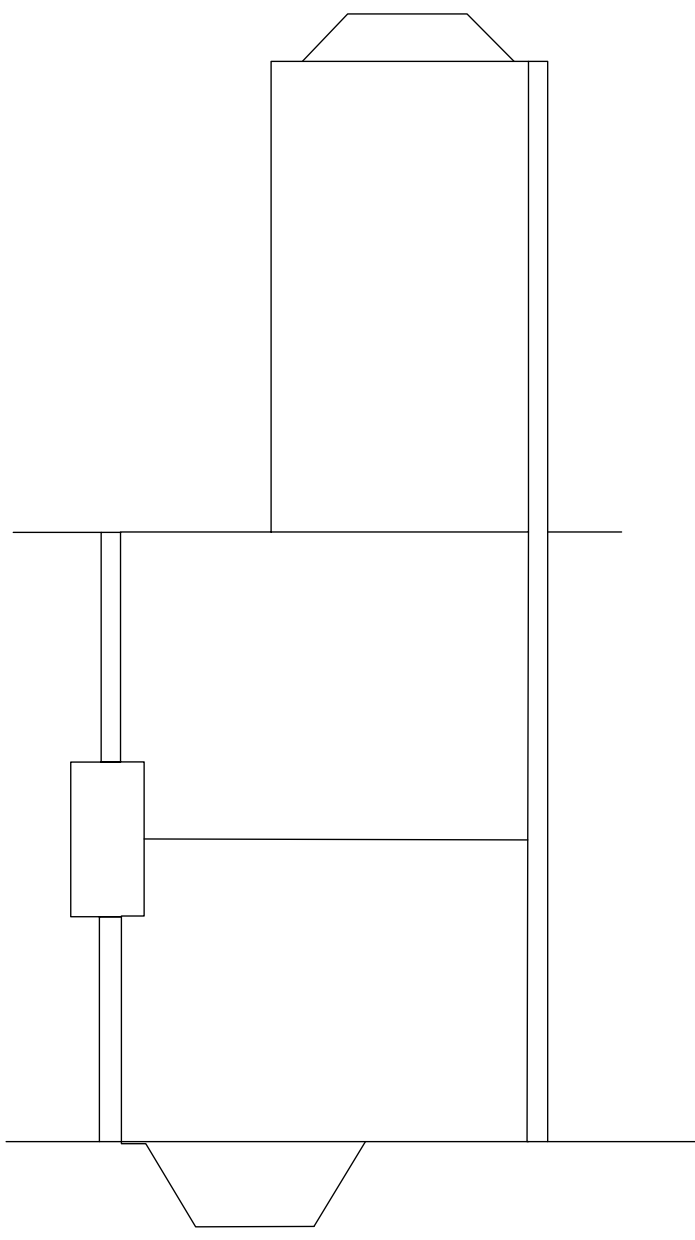


EXISTING ROOF




EXISTING FRONT ELEVATION

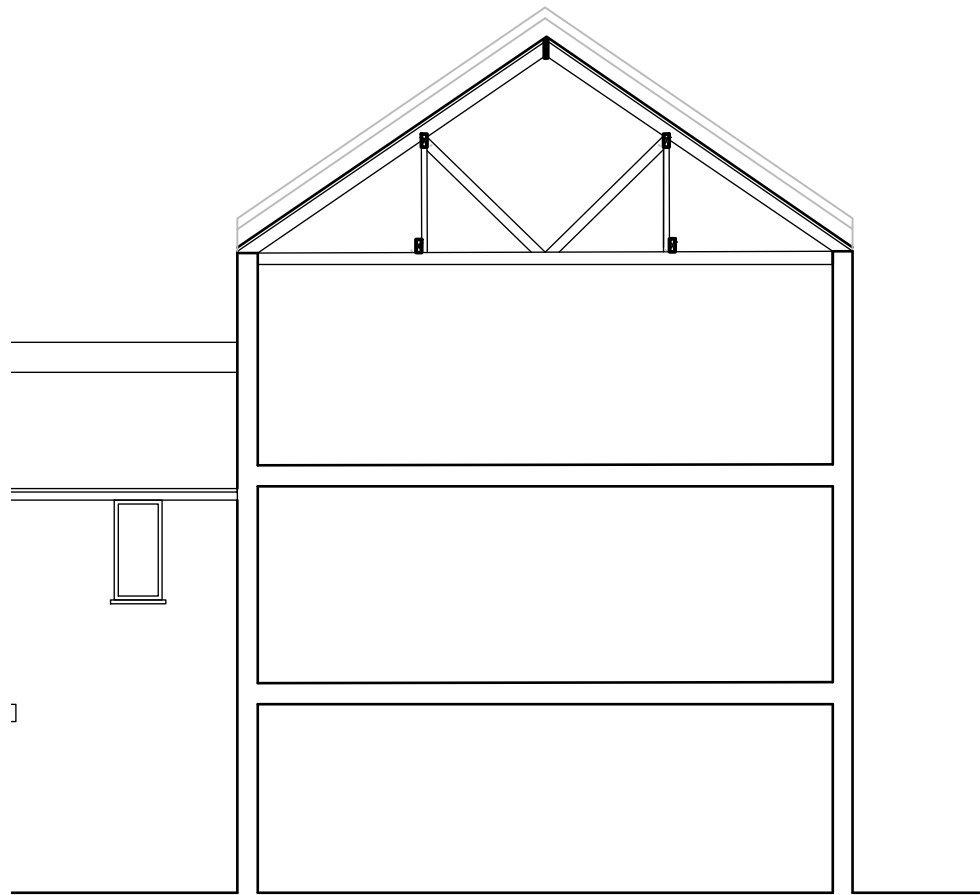

EXISTING SECTION

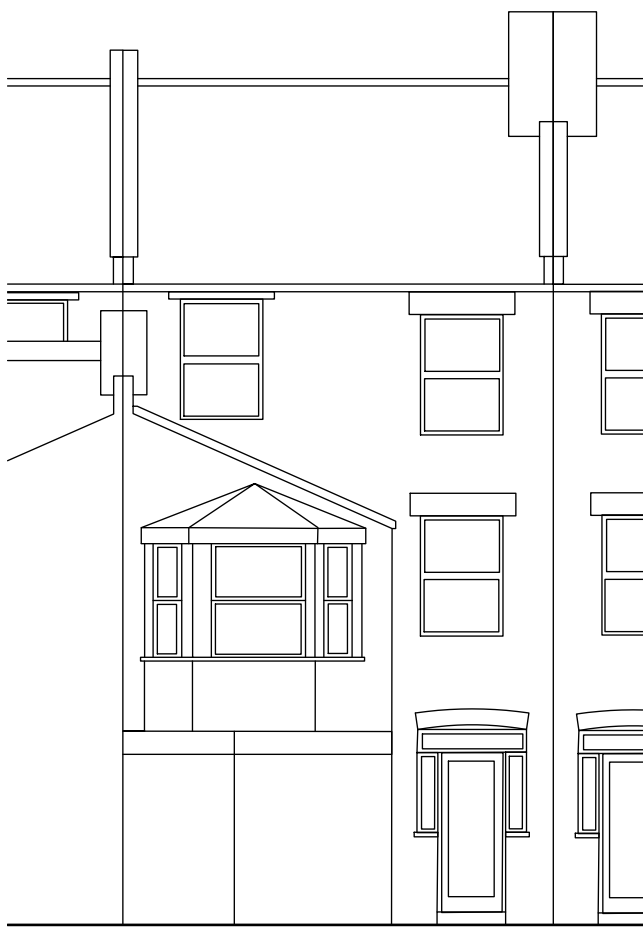

EXISTING REAR ELEVATION

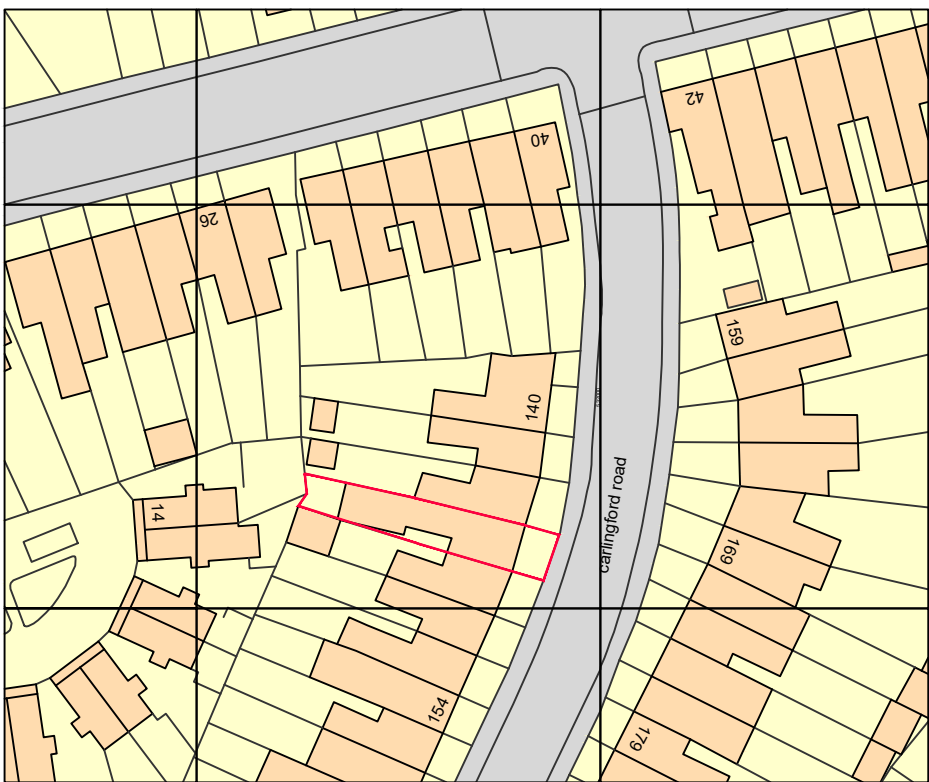

Ordnance Survey, (c) Crown Copyright 2026. All rights reserved. Licence number 100022432

1/1250 location plan

Revisions:

PLANNING

CLIENT:
MR PATEL

SITE:
146 CARLINGFORD ROAD
LONDON

TITLE:
EXISTING PLANS



head office:
the old stone masons, 10 st Johns st,
abergavenny, monmouthshire. np7 5rt
tel: 01873 851125 fax: 01873 851127

newport:
first floor, 5 gold tops,
newport, south wales. np20 4pg
tel: 01633 245020

e. mail: info@jdwarehitects.co.uk
w. www.jdwarehitects.co.uk

SCALE AT A1: DATE: DRAWN: CHECKED: SHEET: OF:
1:100 08/25 RL JDW - -

PROJECT NO: DRAWING NO: Suitability Ref: REVISION:
JW1250200 PL 02

this drawing is copyright of the architect and may not be reproduced without licence

