



B.E.L GROUP
Planning, Engineering & Consultancy

127 EASTERN AVE, IG4 5AN
info@belgroup.co.uk
0207 315 4049
www.belgroup.co.uk

Project:
Existing Use of Rear Studio as Residential Accommodation

Site
75 Wolves Lane, London, N22 5JD

Drawing Title:
Floor & Roof Plan

Drawing Ref:
BEL1153/75WL/A101

Revisions:


REV	DESCRIPTION
A	
B	
C	

Scale: 1:50	Drawn By: R.A	Date: 07/09/2026
Paper: A3	Sheet No.: 1	Rev: N/A


Scale Bar:




Notes:

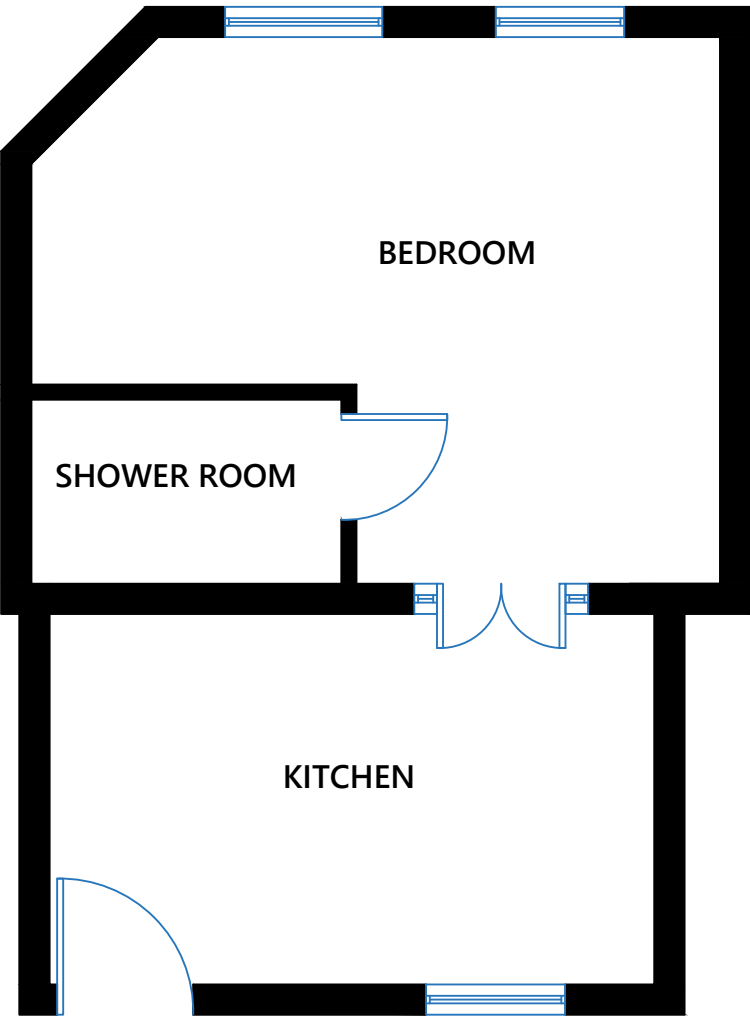

FLOOR PLAN

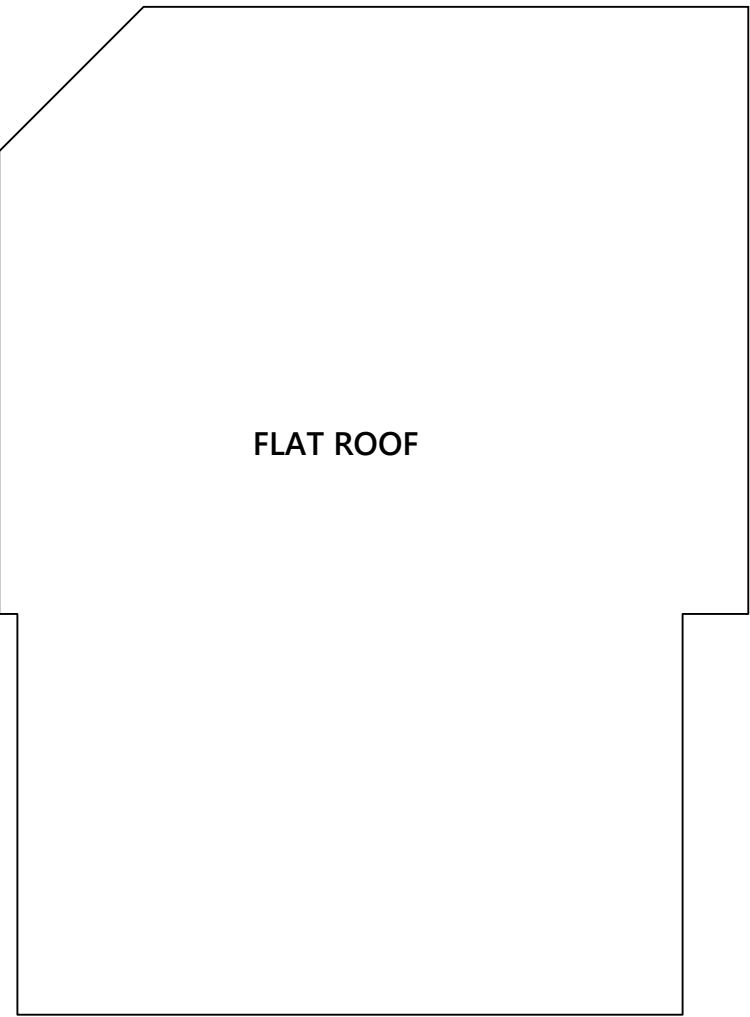

ROOF PLAN

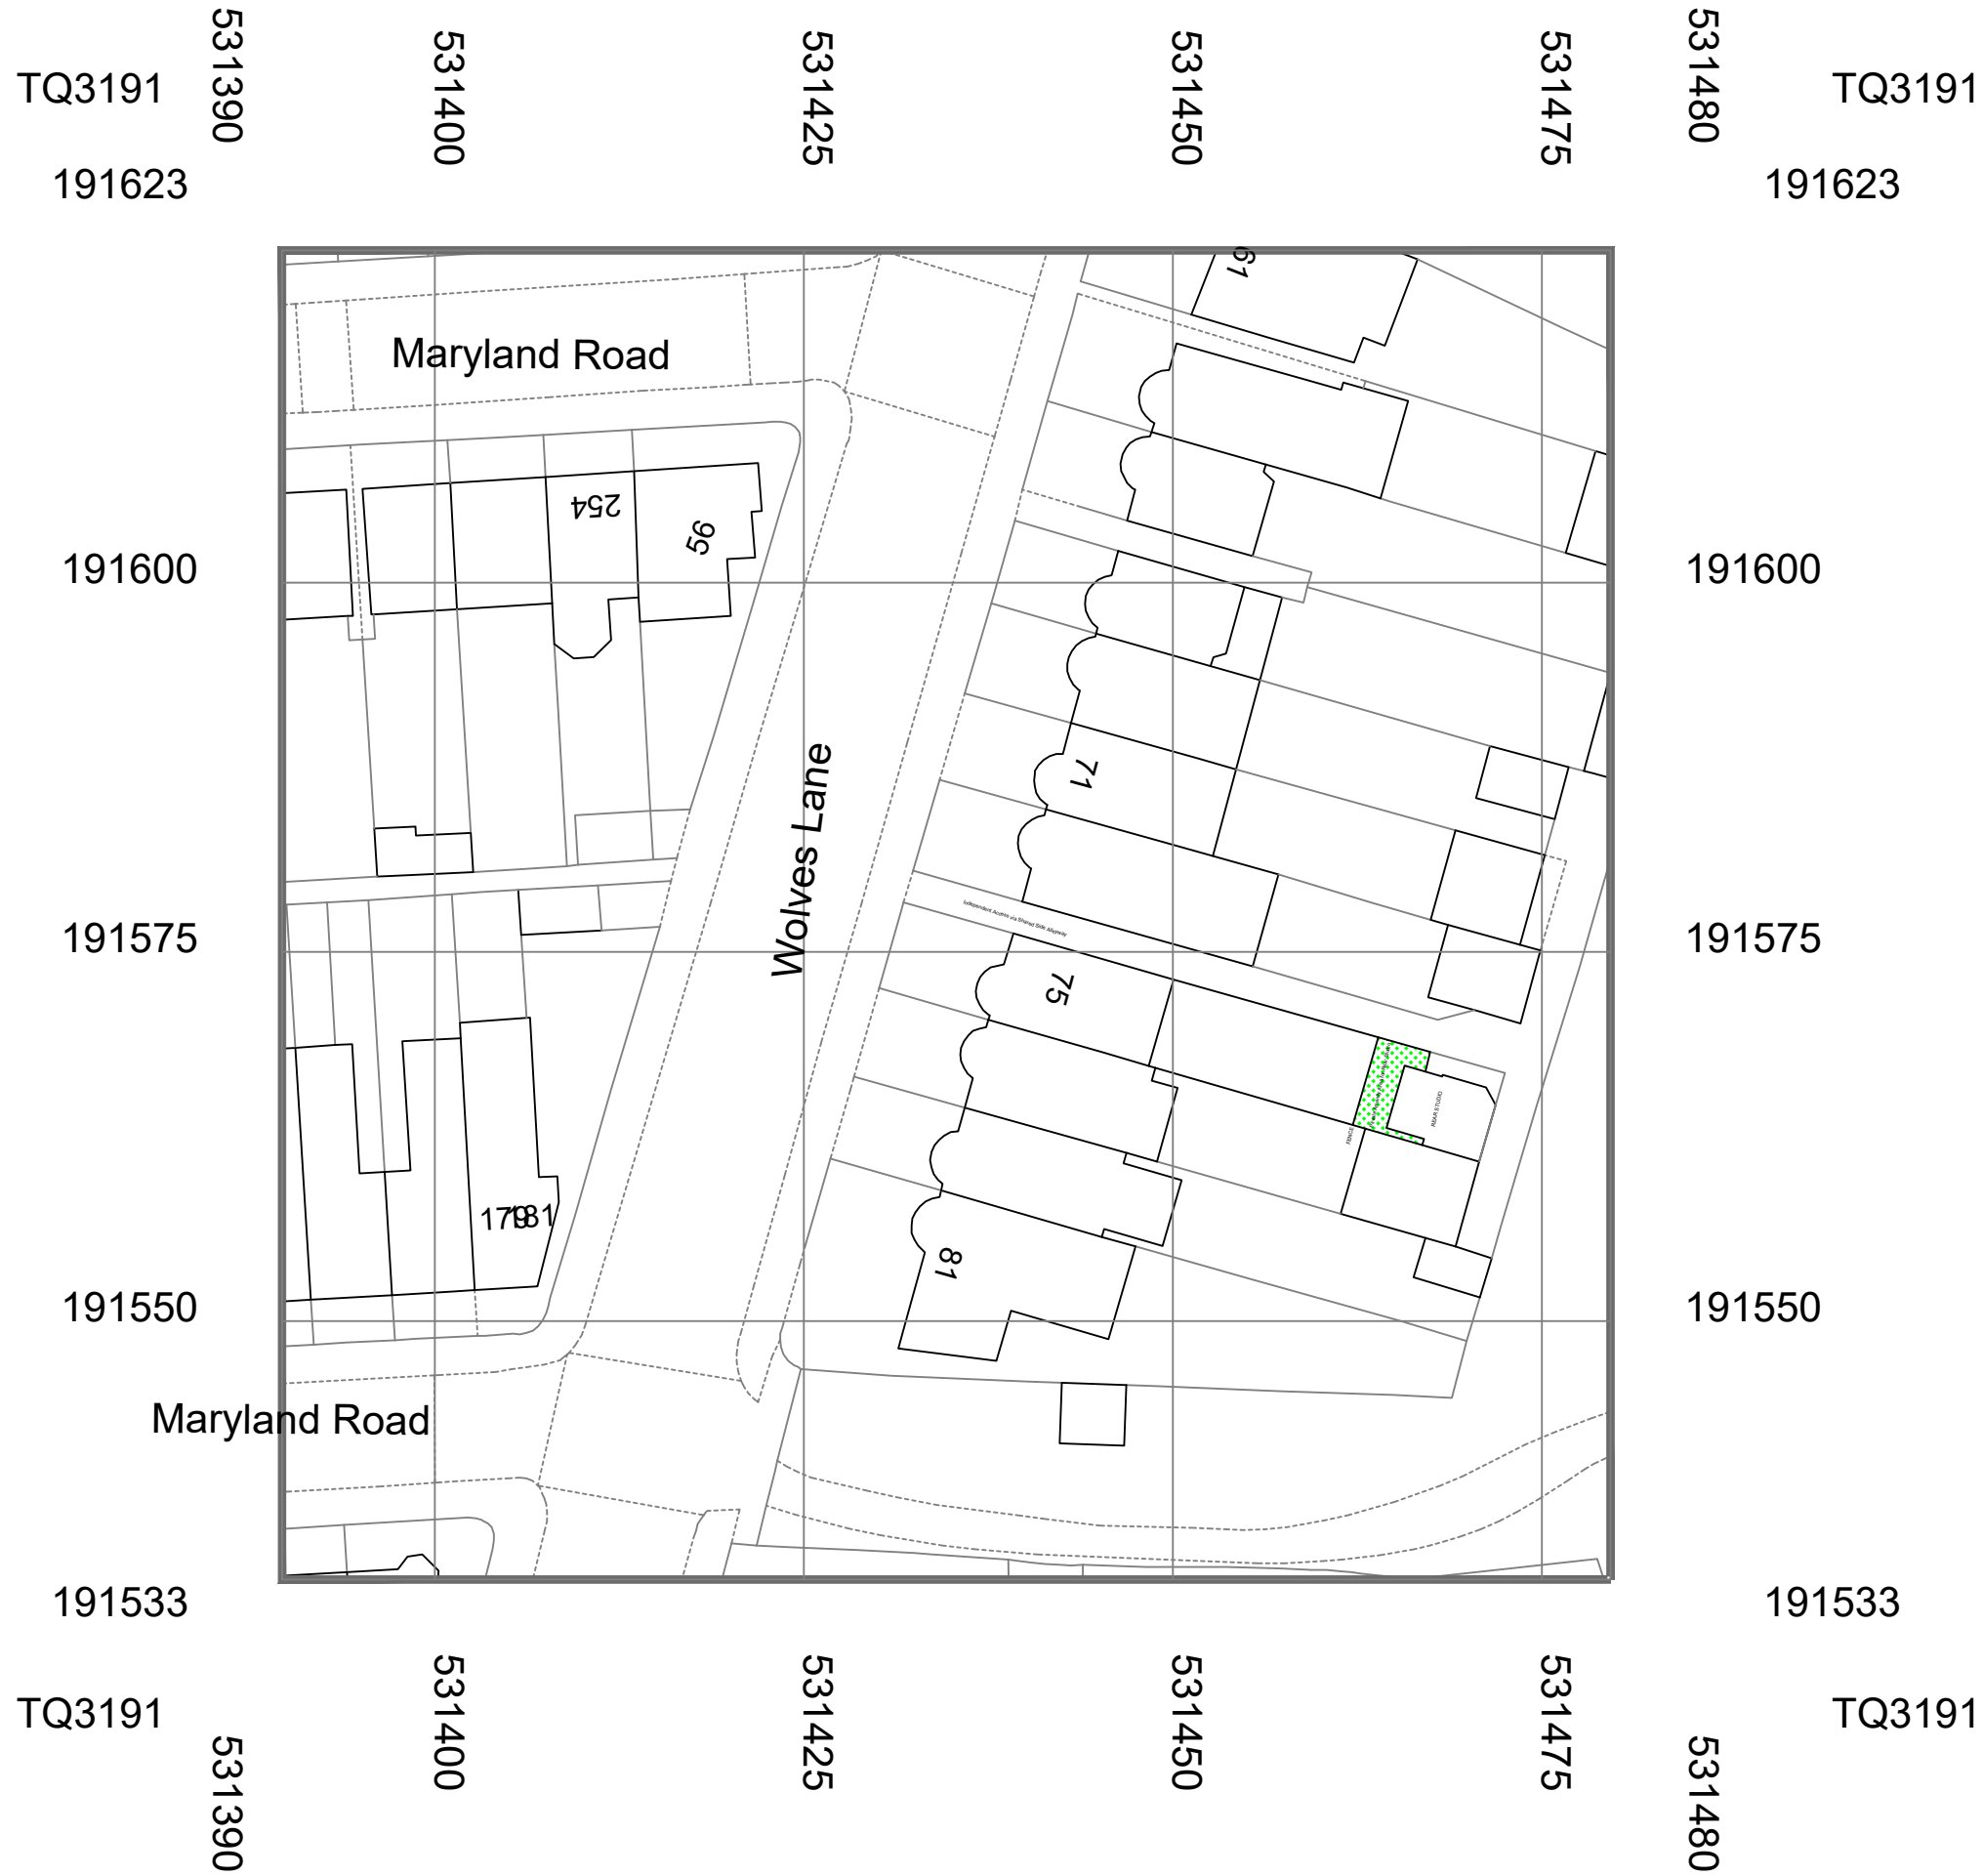

B.E.L GROUP
Planning, Engineering & Consultancy

127 EASTERN AVE, IG4 5AN
info@belgroup.co.uk
0207 315 4049
www.belgroup.co.uk

Project:
Existing Use of Rear Studio as Residential Accommodation

Site
75 Wolves Lane, London, N22 5JD

Drawing Title:
Block Plan

Drawing Ref:
BEL1153/75WL/A102


Revisions:

REV	DESCRIPTION
A	
B	
C	

Scale: 1:500 **Drawn By:** R.A **Date:** 07/09/2026

Paper: A3 **Sheet No.:** 2 **Rev:** N/A

Scale Bar:

 

Notes: