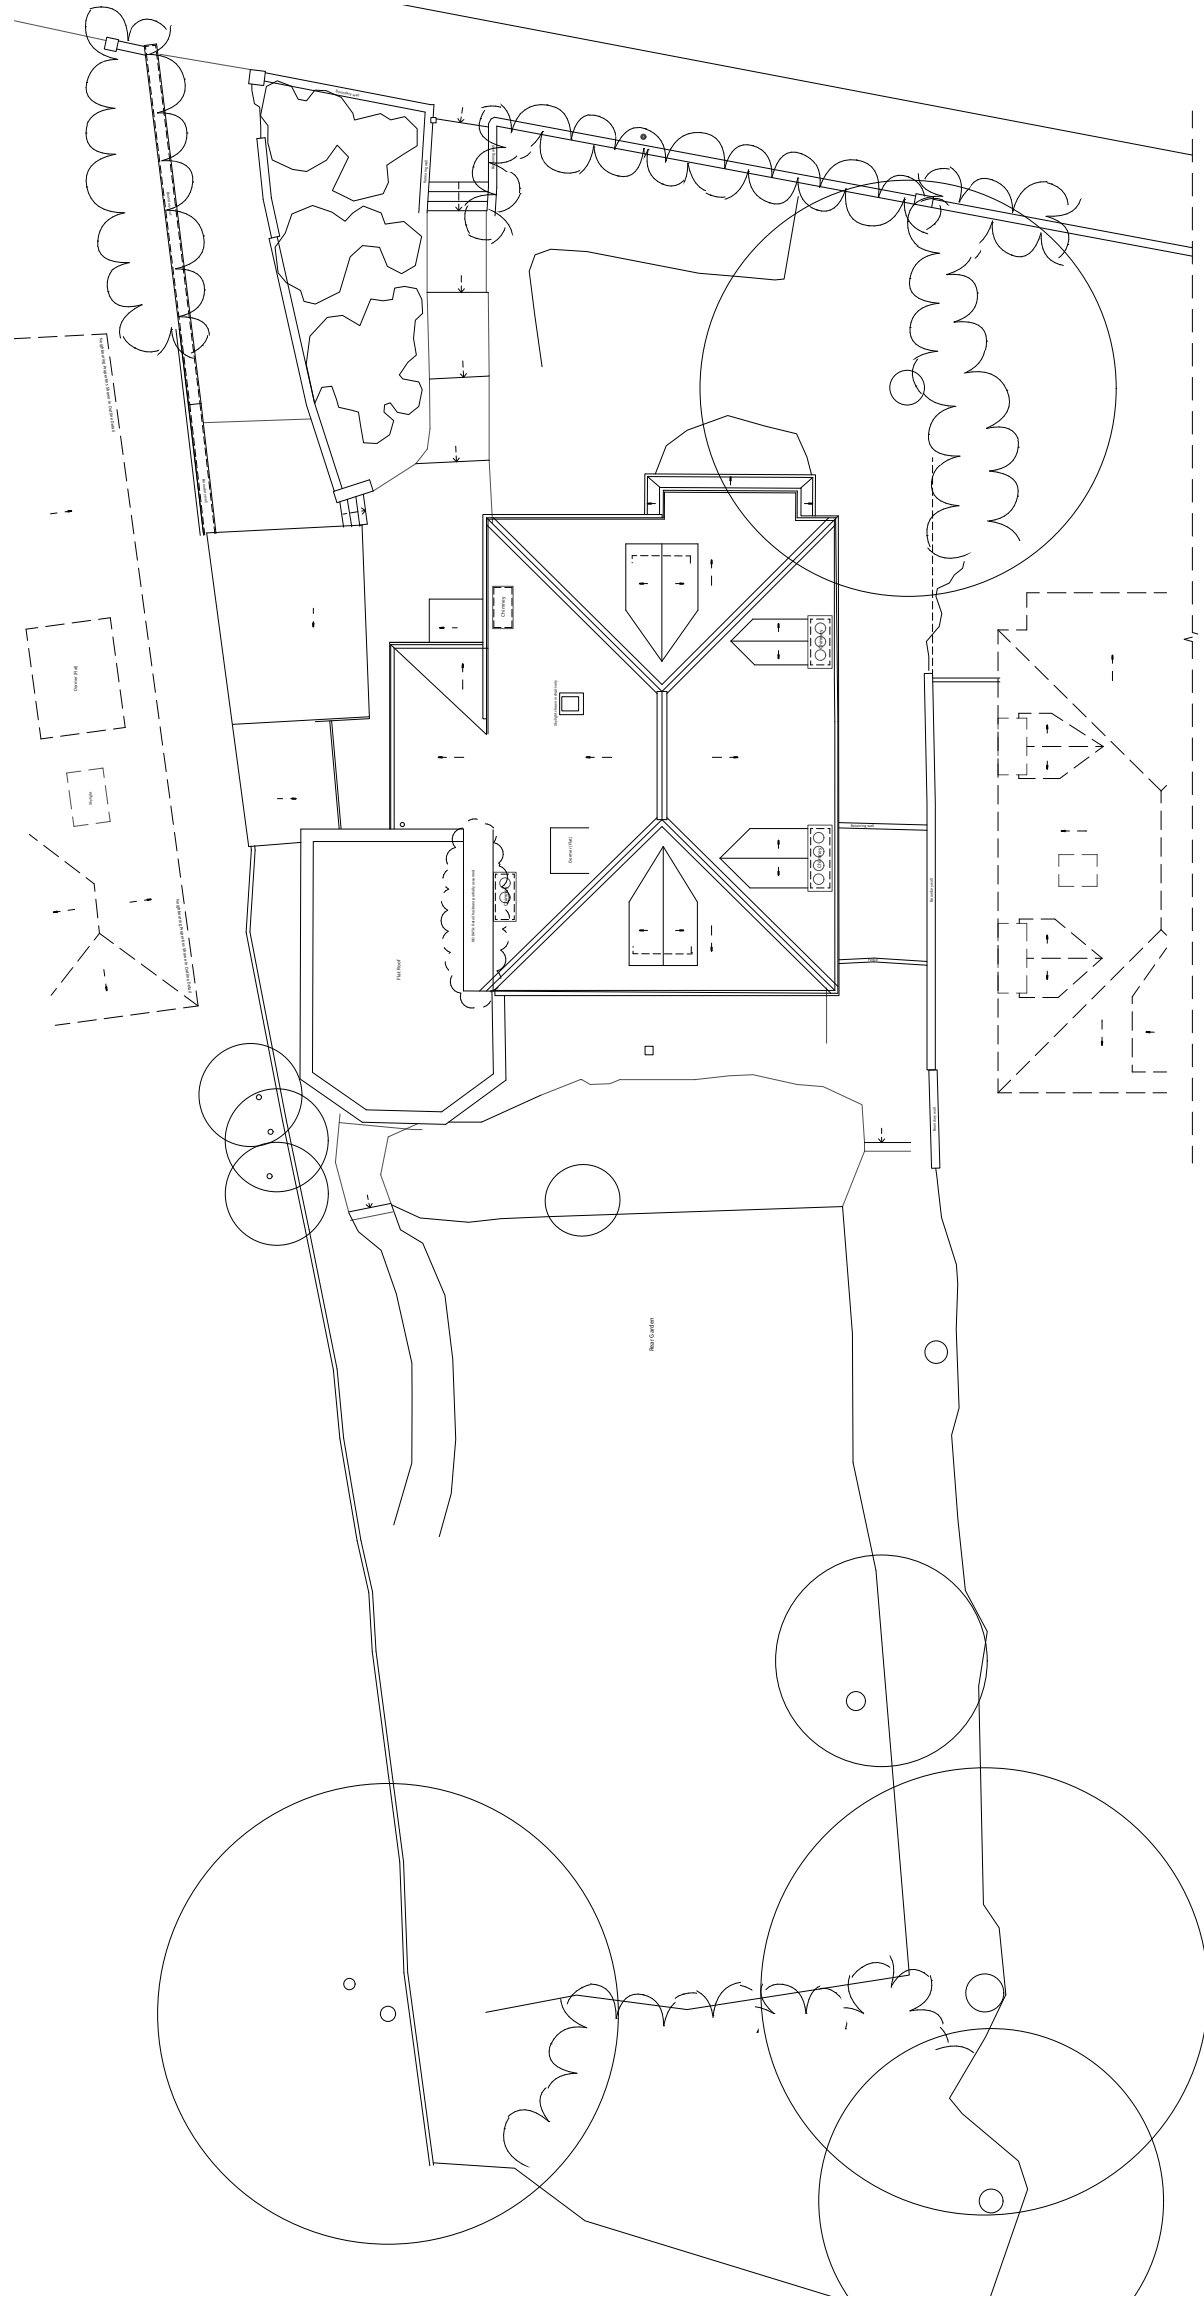
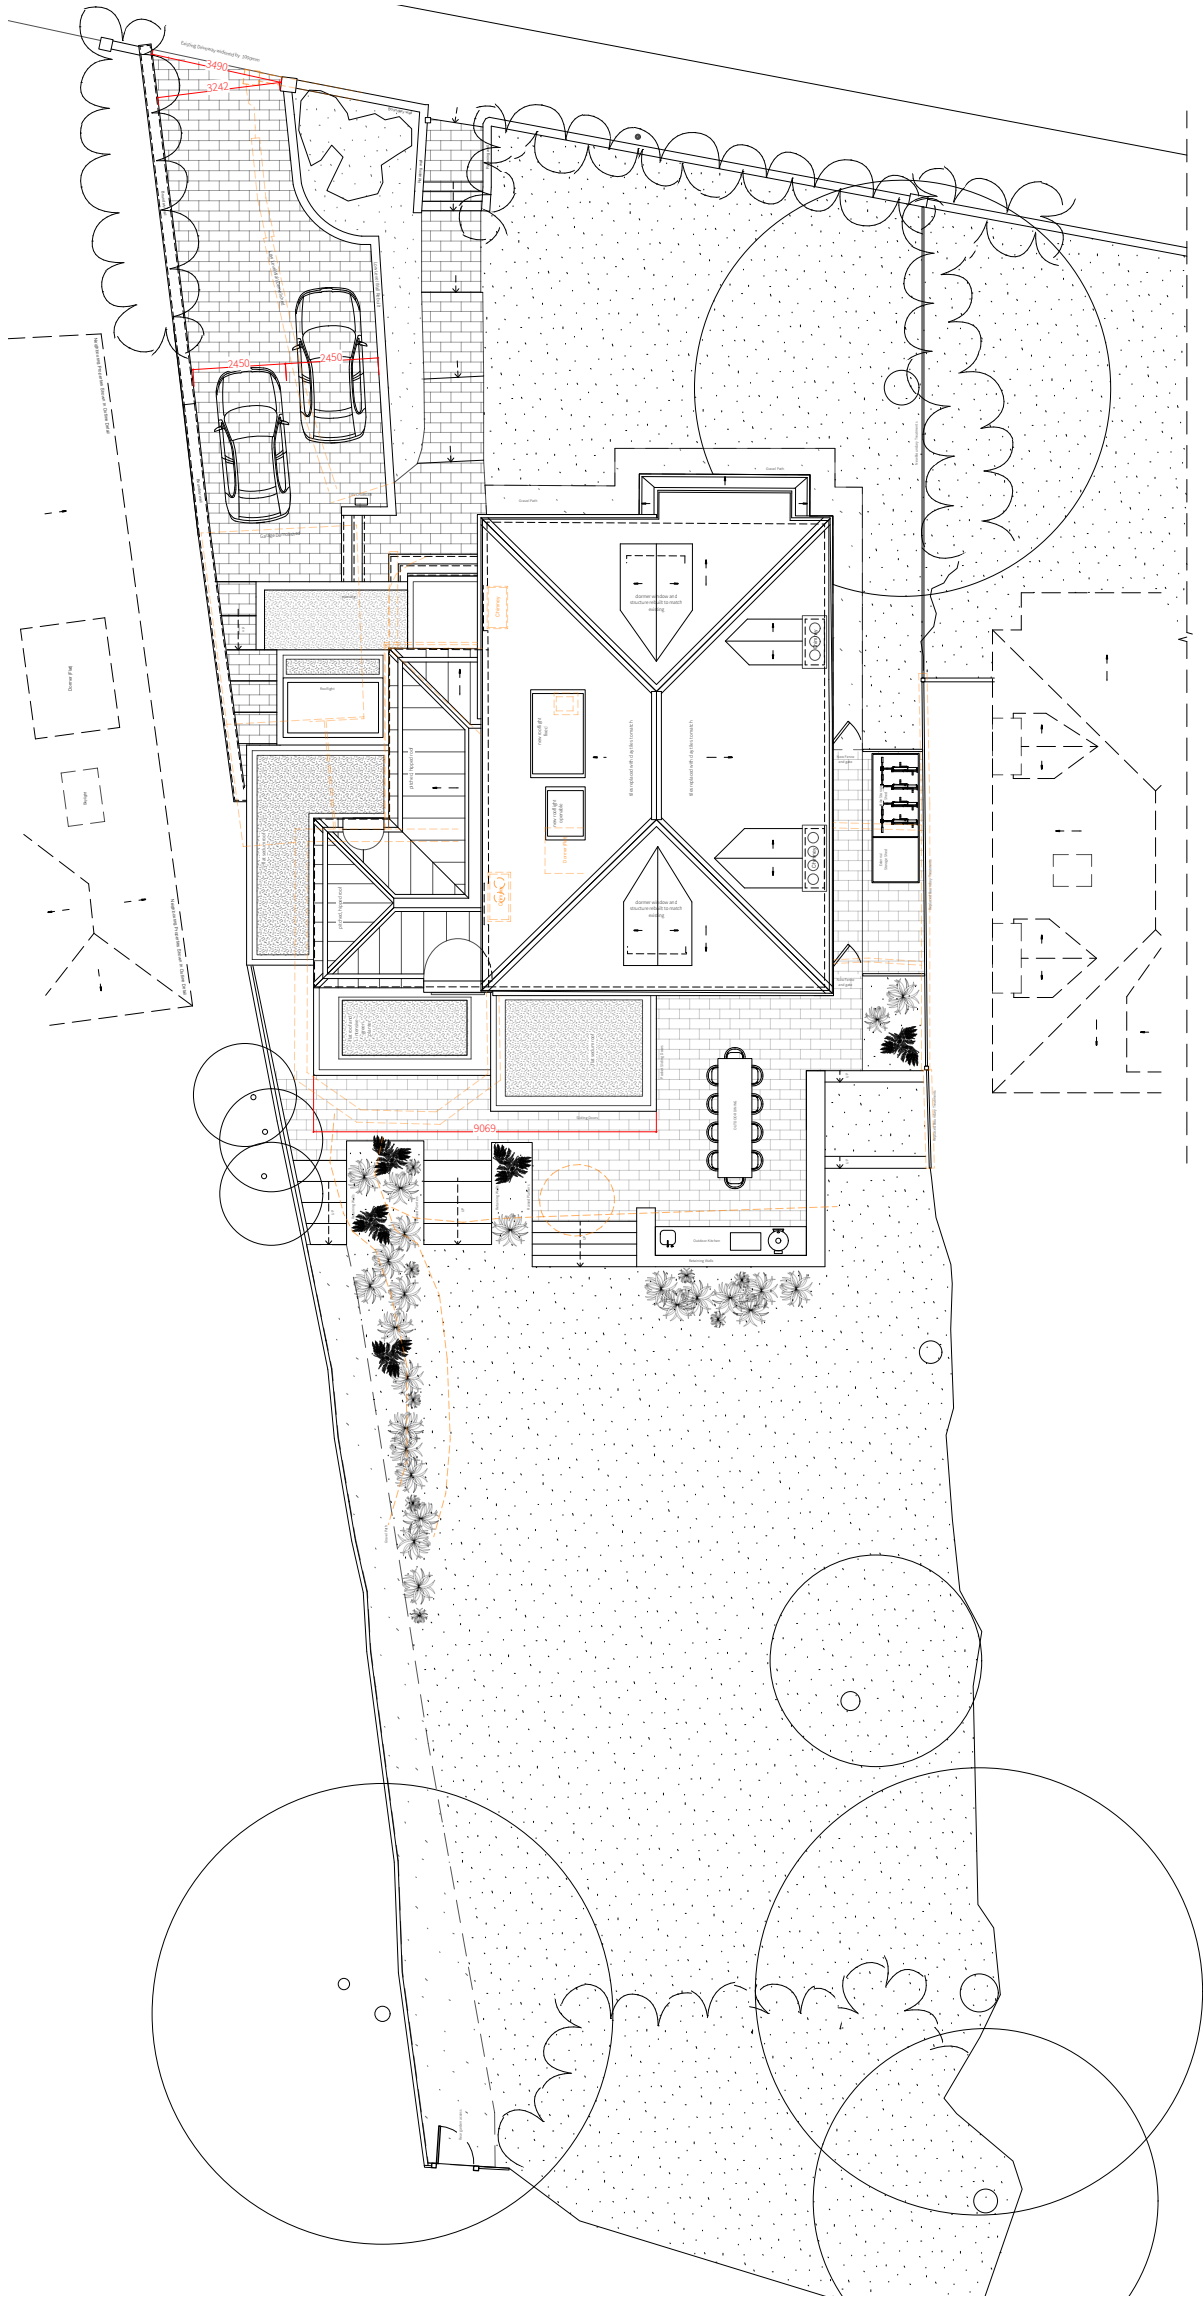


Copyright
Copyright in design and this drawing is the property of Will Gamble Ltd. reproduction in whole or in part is forbidden.
All dimensions are to be checked on site by the contractor. Do not scale this drawing. Any errors or omissions are to be reported to the Architect immediately.
This drawing is to be read in conjunction with all the relevant drawings and / or specialists' drawings / documents, any discrepancies or variations to be notified
The contractor shall submit setting out drawings to the Architect for approval, without which, manufacture shall not commence. All work must comply with relevant British Standards and current Building Regulations.

Notes
Key
Demolished

Revisions
P0 14/05/2026 Planning Submission
P1 09/07/2026 Existing plan added as per LPA request
P2 07/09/2026 Proposed Driveway Layout revised as per LPA comments

PLANNING
300-Proposed Site Plan
Client: Ronan & Naomi Clancy
Project: Avenue Road
Scale: 1:100 @ ISO A2
Date: 14/05/2026

WillGamble/Architects.
Unit 2, Foundry Mews / Barnes / London / SW13 9AZ
studio@willgamblearchitects.com