


Materials Key

- 1 Red Zinc Roofing
- 2 Red Zinc Cappings and Concealed Gutters
- 3 Red Zinc Corbel Detail
- 4 Red Brickwork
- 5 Red Brickwork Archways
- 6 Raised Planters
- 7 Old Red Sandstone/Scottish Sandstone
- 8 Aluminium Framed Glazing
- 9 Frameless Glazed Balustrade
- 10 Old Red Sandstone/Scottish Sandstone Column

Materials Key

- 1 Existing Brickwork
- 2 Existing Clay tiles
- 3 Solid Wall Lime Render
- 4 Timber Framed Fenestration
- 5 Red Brickwork Corbel Detailing
- 6 Aluminium Framed Window

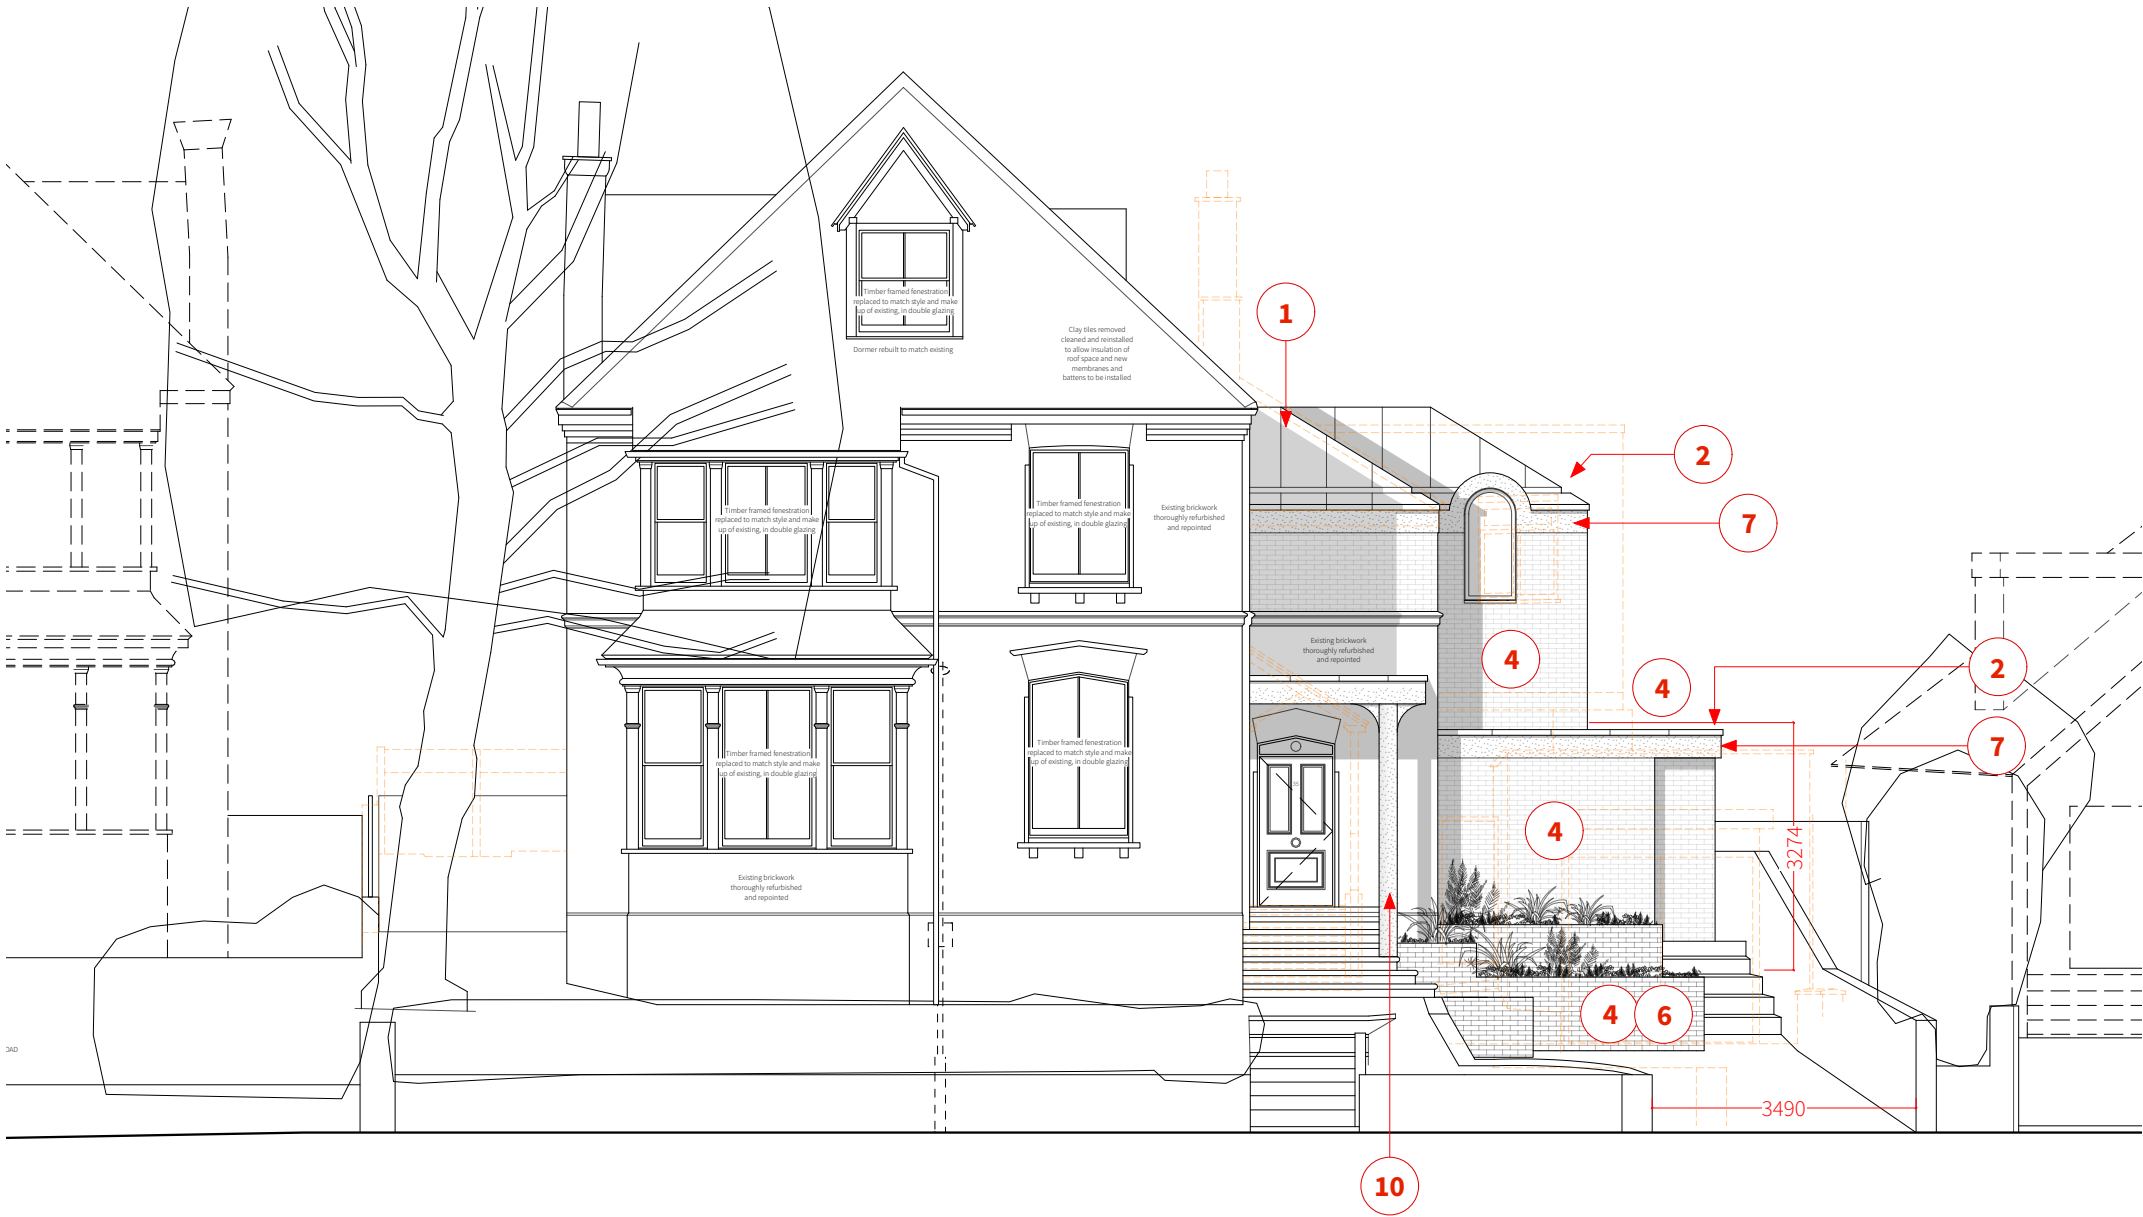

Proposed North Elevation



Existing North Elevation

Copyright

Copyright in design and this drawing is the property of Will Gamble Ltd. reproduction in whole or in part is forbidden.

All dimensions are to be checked on site by the contractor. Do not scale this drawing. Any errors or omissions are to be reported to the Architect immediately.

This drawing is to be read in conjunction with all the relevant drawings and / or specialists' drawings / documents, any discrepancies or variations to be notified

The contractor shall submit setting out drawings to the Architect for approval, without which, manufacture shall not commence. All work must comply with relevant British Standards and current Building Regulations.

Notes

Key

- Demolished
- Proposed Brickwork
- Proposed Zinc Cladding (roofs, cappings)
- Proposed Timber
- Proposed Old Red Sandstone/Scottish Sandstone

Revisions

P0	14/05/2026	Planning Submission
P1	09/07/2026	Existing elevation added as per LPA request
P2	07/09/2026	Proposed Driveway Layout revised as per LPA comments

PLANNING

313-Proposed North Elevation

Client: Ronan & Naomi Clancy

Project: Avenue Road

Scale: 1:100 @ ISO A2

Date: 14/05/2026

WillGamble/Architects.

Unit 2, Foundry Mews / Barnes / London / SW13 9AZ
studio@willgamblearchitects.com