



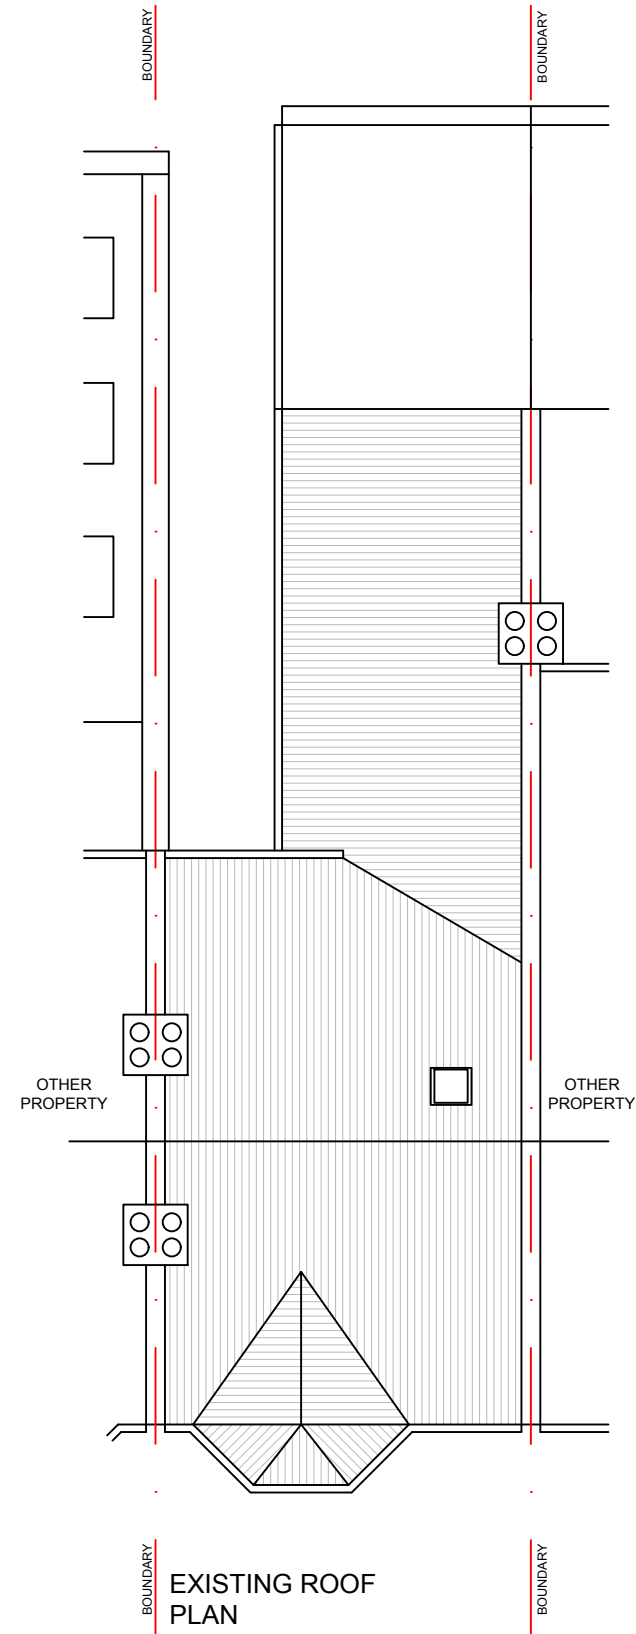


Drawings for planning purposes only, not construction. Any dimensions shown are subject to site surveys and all measurements are to be checked on site prior to any construction or manufacture. All dimensions are in millimetres unless stated otherwise. Specific details are subject to further design development. This drawing is a Copyright of Halecyon Architecture & Design

Address	Description	Client	Survey date	Date	Scale	Size	Drawn by	Check by	Version	Rev	Drawing No
49 Warwick Gardens, London, N4 1JD	Side return extension	Pedro Borga	20.07.2026	07.08.2026	1:100	A3	AL	AL	-	-	01

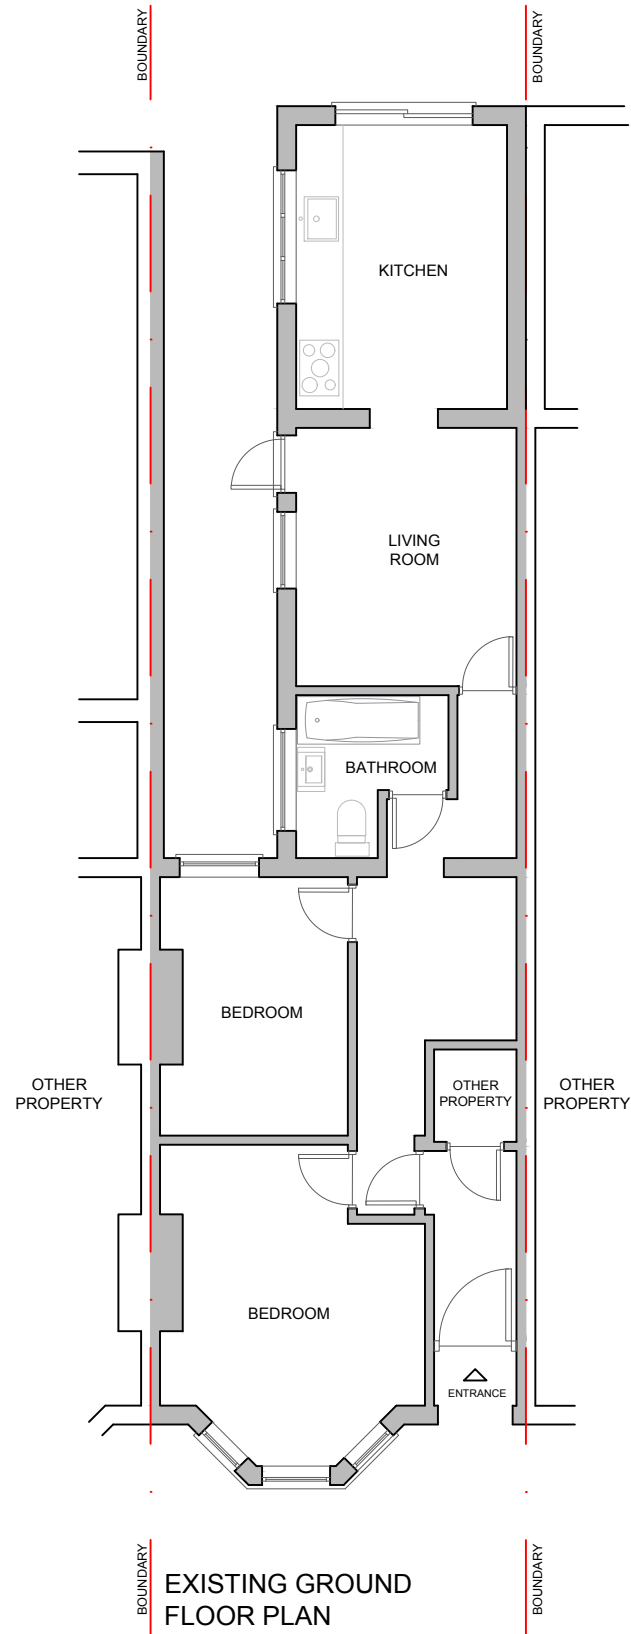

Drawings for planning purposes only, not construction. Any dimensions shown are subject to site surveys and all measurements are to be checked on site prior to any construction or manufacture. All dimensions are in millimetres unless stated otherwise. Specific details are subject to further design development. This drawing is a Copyright of Halecyon Architecture & Design

Address	Description	Client	Survey date	Date	Scale	Size	Drawn by	Check by	Version	Rev	Drawing No
49 Warwick Gardens, London, N4 1JD	Side return extension	Pedro Borga	20.07.2026	07.08.2026	1:50	A3	AL	AL	-	-	02



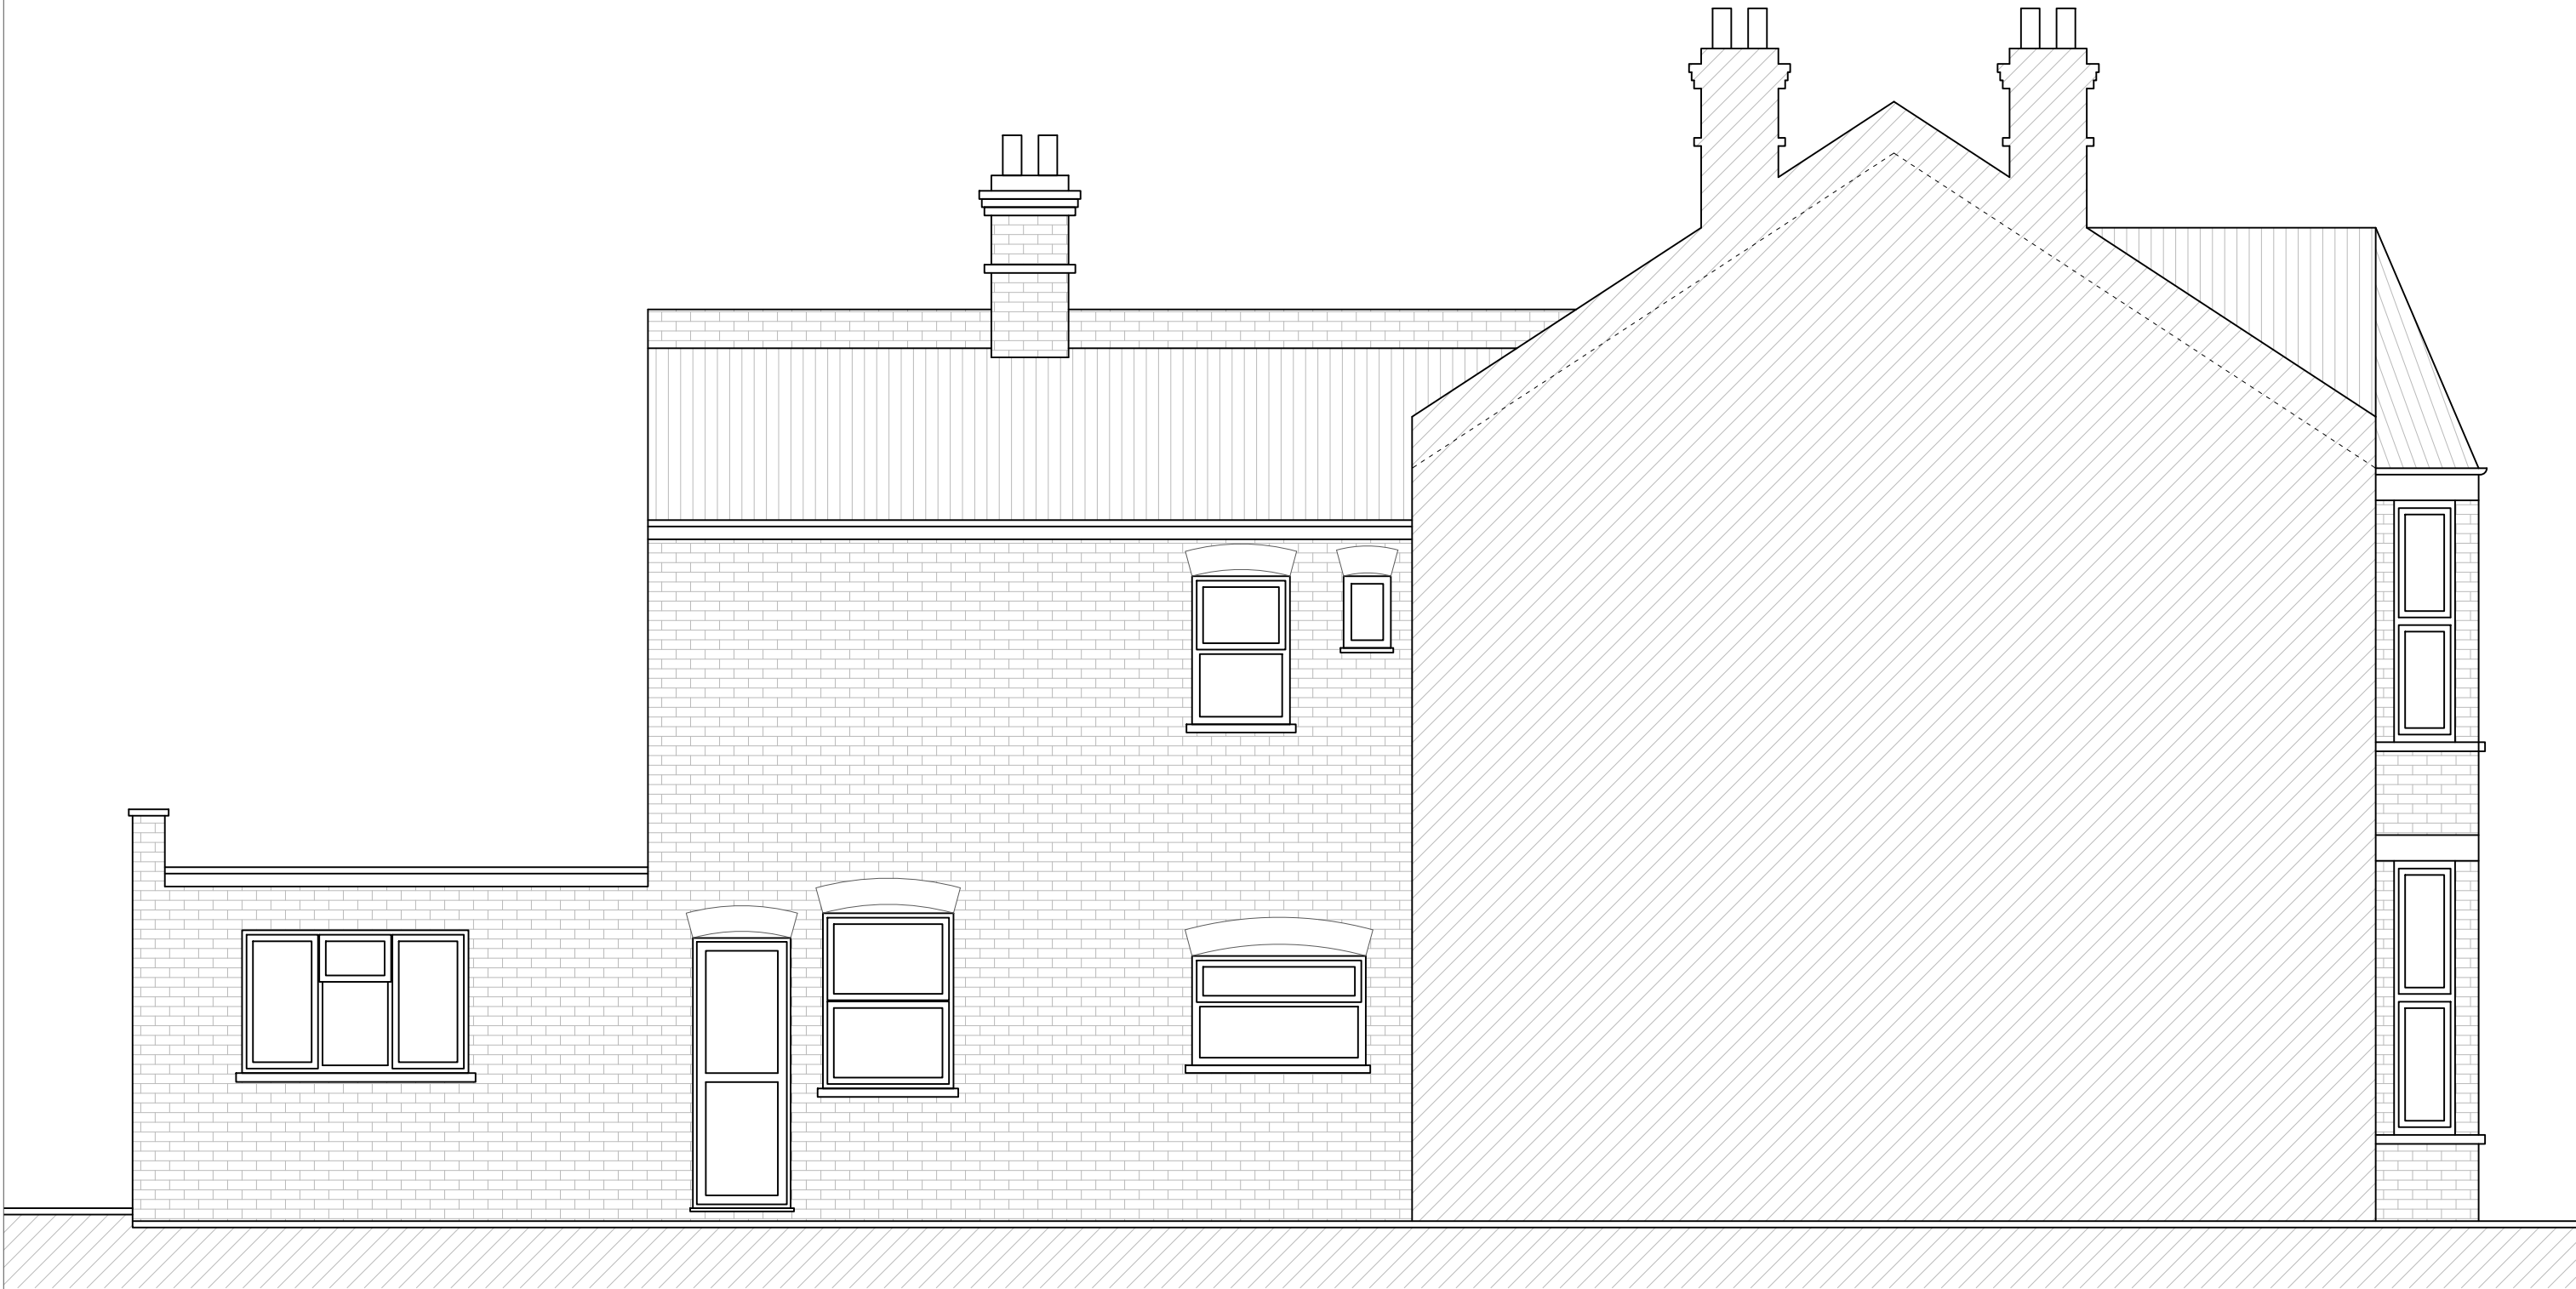


EXISTING SIDE ELEVATION




Drawings for planning purposes only, not construction. Any dimensions shown are subject to site surveys and all measurements are to be checked on site prior to any construction or manufacture. All dimensions are in millimetres unless stated otherwise. Specific details are subject to further design development. This drawing is a Copyright of Halecyon Architecture & Design

Address	Description	Client	Survey date	Date	Scale	Size	Drawn by	Check by	Version	Rev	Drawing No
49 Warwick Gardens, London, N4 1JD	Side return extension	Pedro Borga	20.07.2026	07.08.2026	1:50	A3	AL	AL	-	-	03

 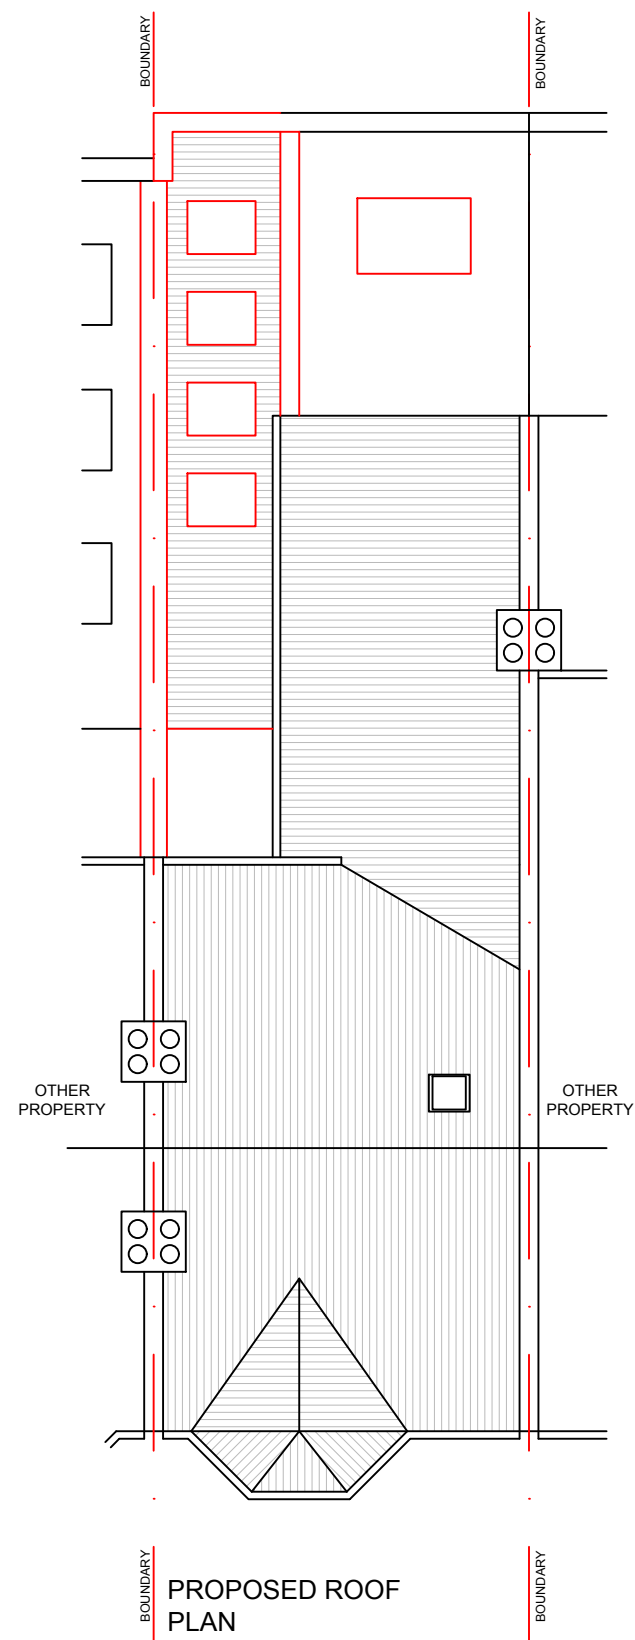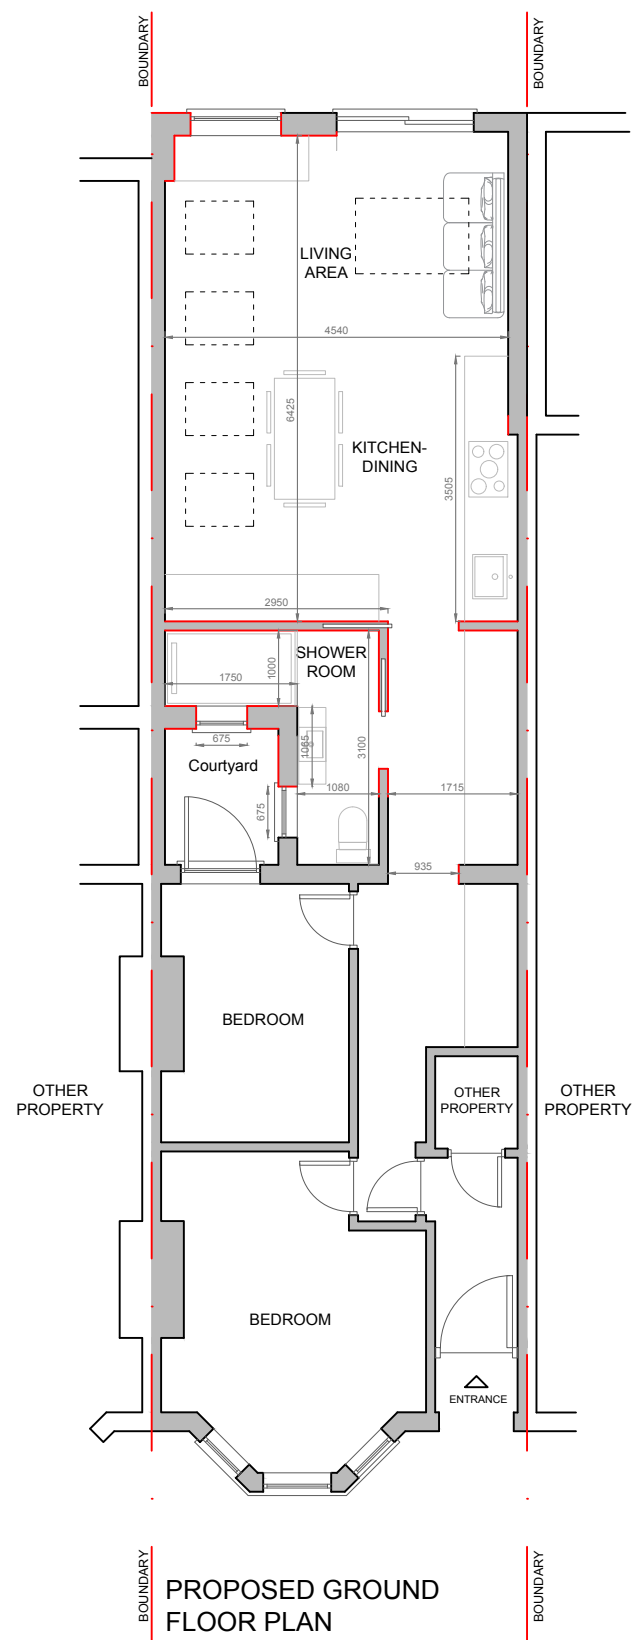


Drawings for planning purposes only, not construction. Any dimensions shown are subject to site surveys and all measurements are to be checked on site prior to any construction or manufacture. All dimensions are in millimetres unless stated otherwise. Specific details are subject to further design development. This drawing is a Copyright of Halecyon Architecture & Design

Address	Description	Client	Survey date	Date	Scale	Size	Drawn by	Check by	Version	Rev	Drawing No
49 Warwick Gardens, London, N4 1JD	Side return extension	Pedro Borga	20.07.2026	03.09.2026	1:100	A3	AL	AL	-	01	04

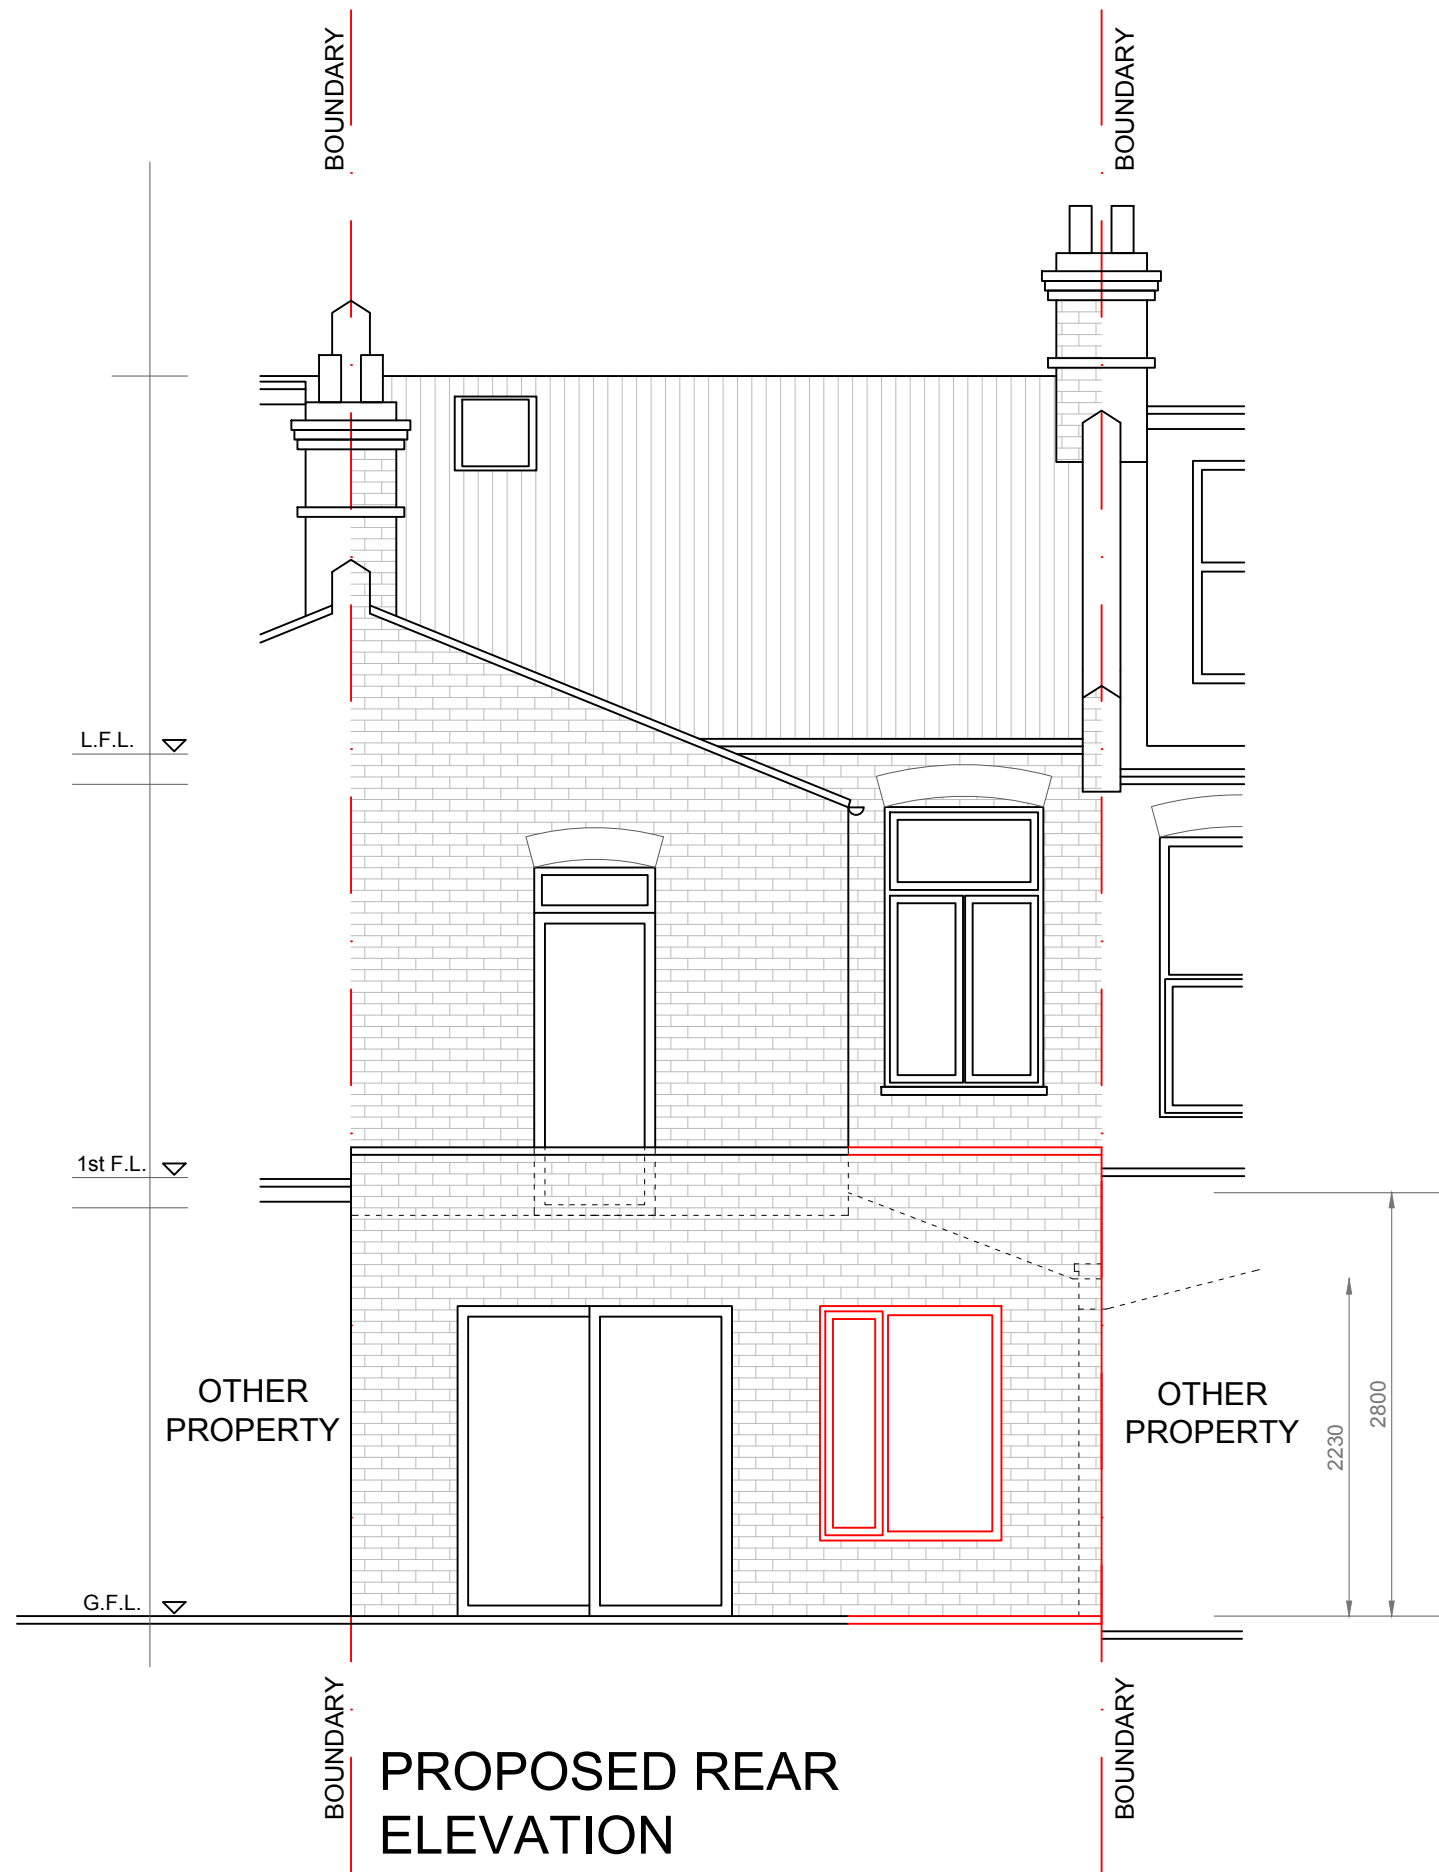

Drawings for planning purposes only, not construction. Any dimensions shown are subject to site surveys and all measurements are to be checked on site prior to any construction or manufacture. All dimensions are in millimetres unless stated otherwise. Specific details are subject to further design development. This drawing is a Copyright of Halecyon Architecture & Design

Address	Description	Client	Survey date	Date	Scale	Size	Drawn by	Check by	Version	Rev	Drawing No
49 Warwick Gardens, London, N4 1JD	Side return extension	Pedro Braga	20.07.2026	03.09.2026	1:50	A3	AL	AL	-	01	05

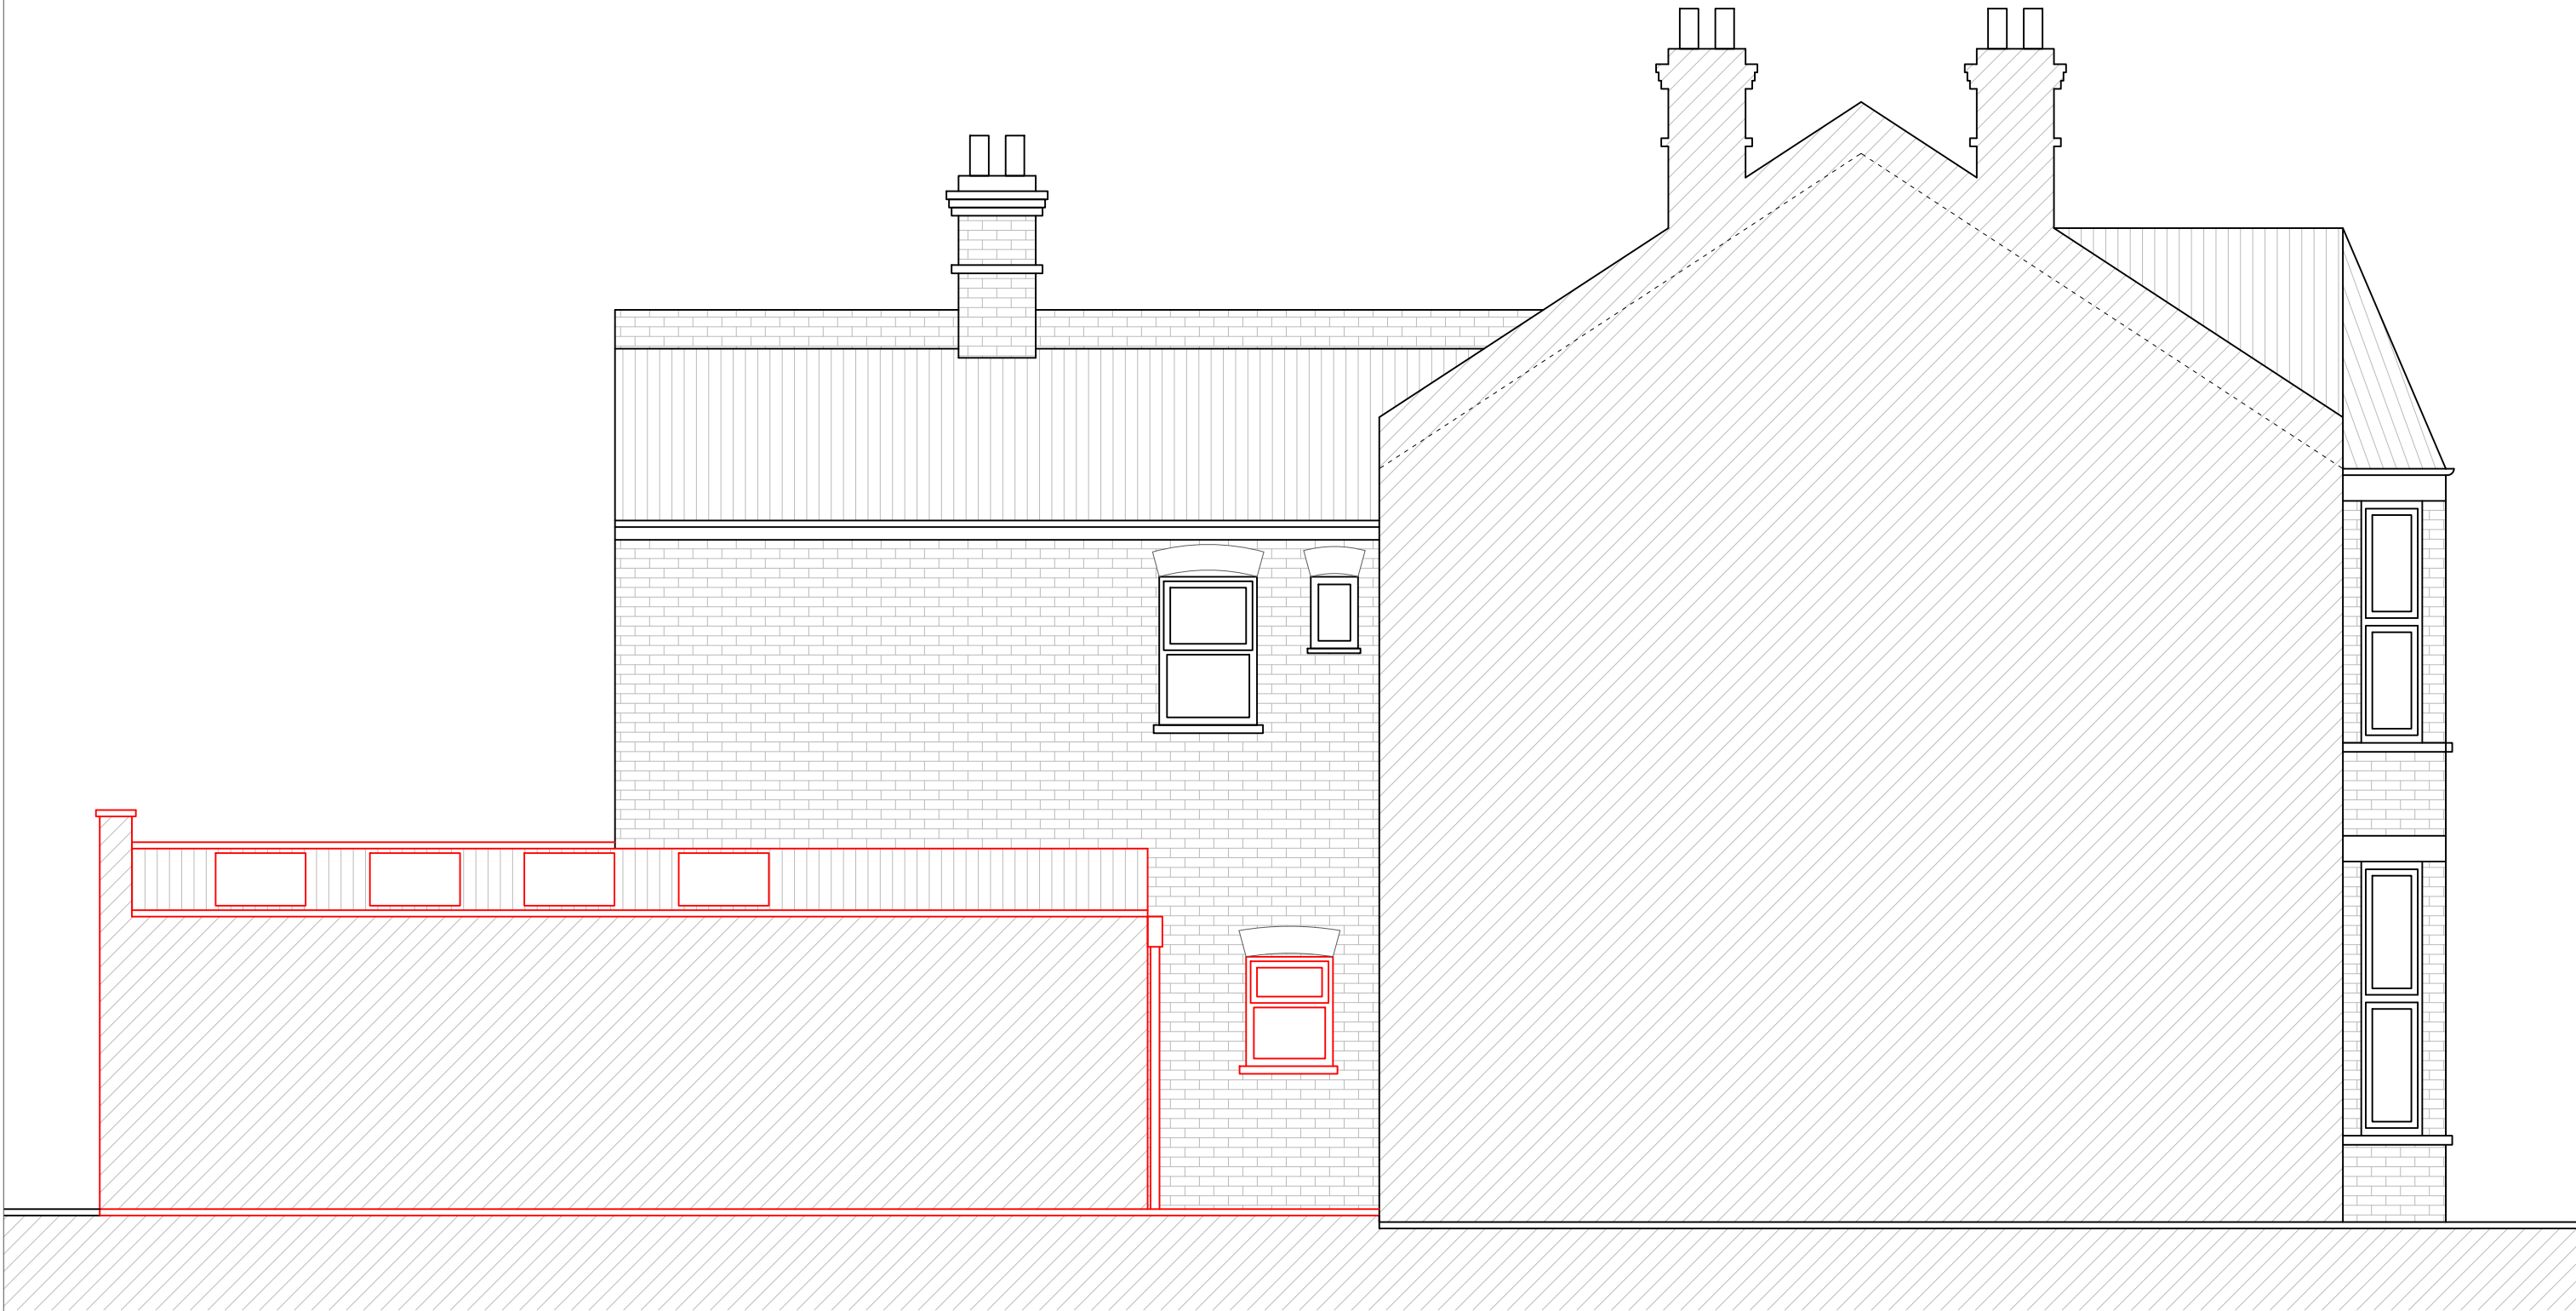


PROPOSED SIDE ELEVATION


0 1m 2.5m

Drawings for planning purposes only, not construction. Any dimensions shown are subject to site surveys and all measurements are to be checked on site prior to any construction or manufacture. All dimensions are in millimetres unless stated otherwise. Specific details are subject to further design development. This drawing is a Copyright of Halecyon Architecture & Design


Address	Description	Client	Survey date	Date	Scale	Size	Drawn by	Check by	Version	Rev	Drawing No
49 Warwick Gardens, London, N4 1JD	Side return extension	Pedro Borga	20.07.2026	03.09.2026	1:50	A3	AL	AL	-	01	06

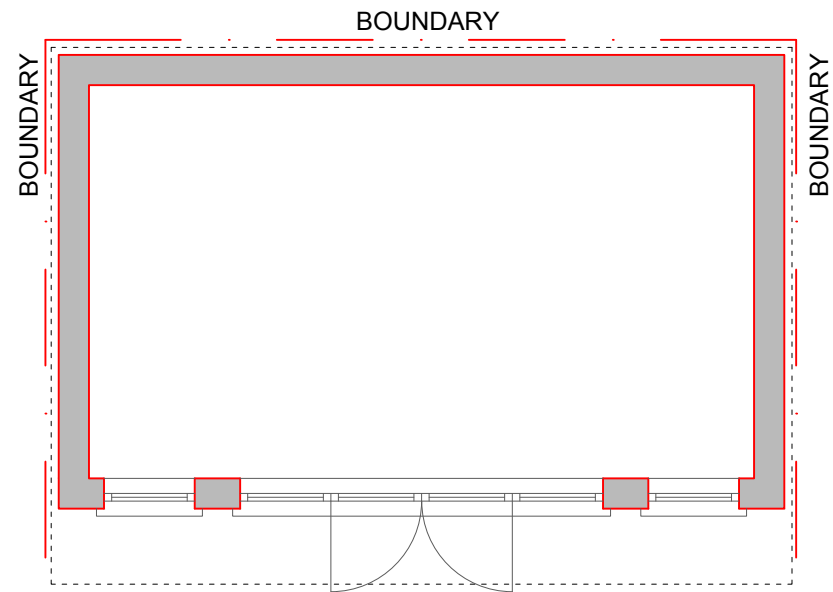


OUTBUILDING PROPOSED
FLOOR PLAN

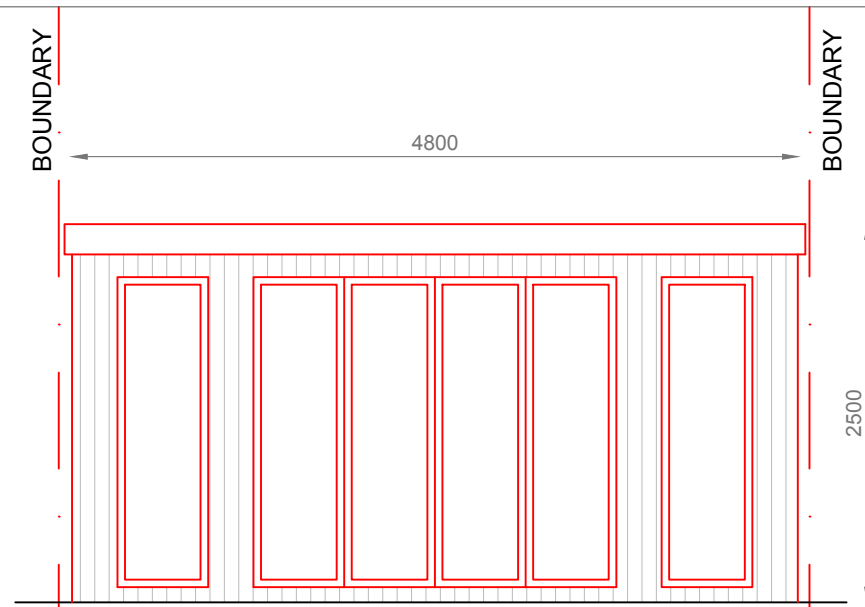


OUTBUILDING PROPOSED
FRONT ELEVATION

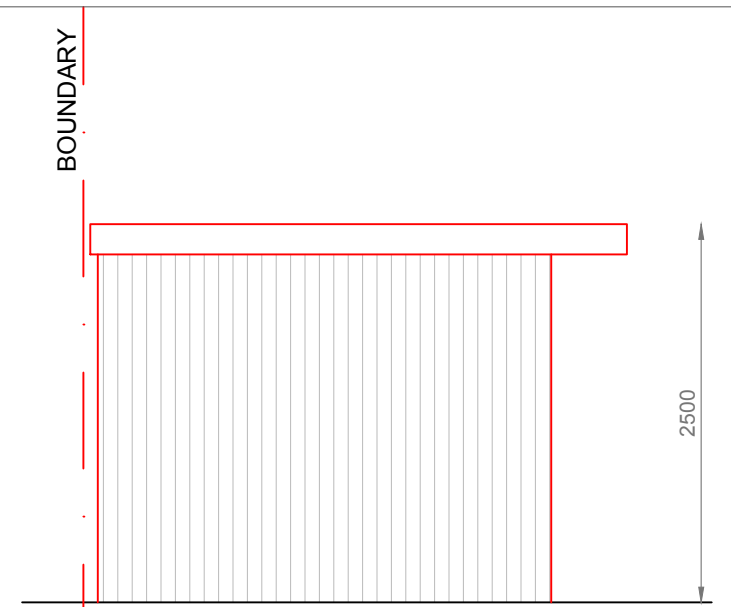


OUTBUILDING PROPOSED
LEFT HAND SIDE ELEVATION

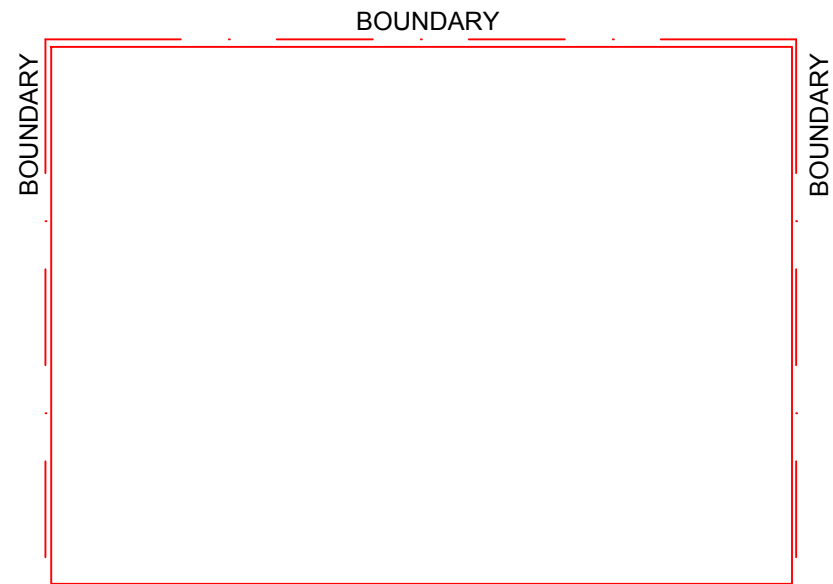

OUTBUILDING PROPOSED
ROOF PLAN

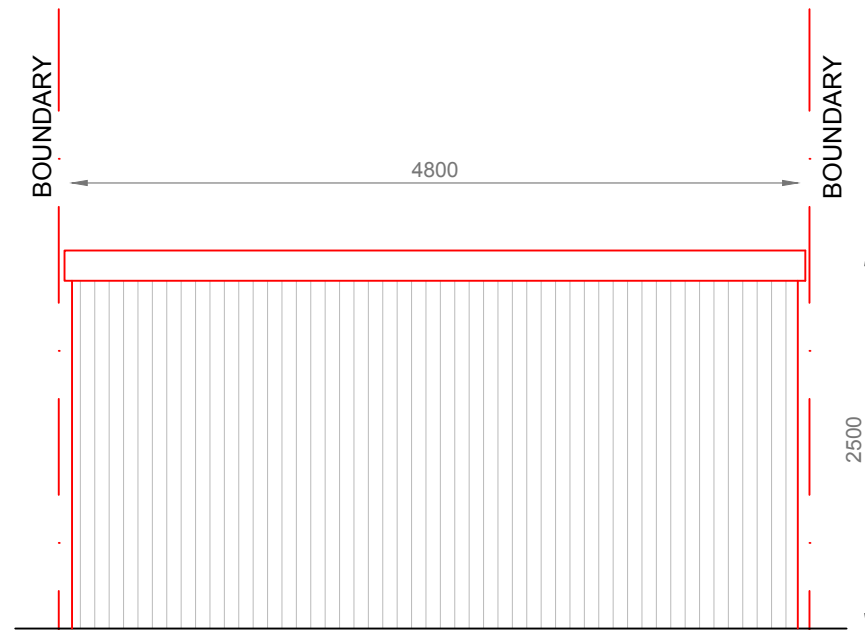

OUTBUILDING PROPOSED
REAR ELEVATION

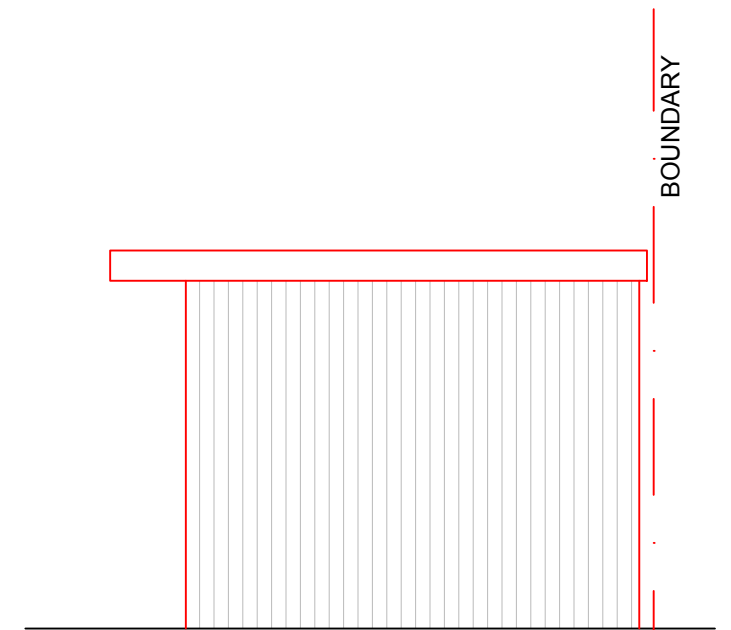

OUTBUILDING PROPOSED
RIGHT HAND SIDE ELEVATION



Drawings for planning purposes only, not construction. Any dimensions shown are subject to site surveys and all measurements are to be checked on site prior to any construction or manufacture. All dimensions are in millimetres unless stated otherwise. Specific details are subject to further design development. This drawing is a Copyright of Halecyon Architecture & Design

Address	Description	Client	Survey date	Date	Scale	Size	Drawn by	Check by	Version	Rev	Drawing No
49 Warwick Gardens, London, N4 1JD	Side return extension	Pedro Borga	20.07.2026	03.09.2026	1:50	A3	AL	AL	-	-	07