



Site Plan - scale 1:500

0 10 20 30m

scale 1:500



Location Plan - scale 1:1250

0 25 50 75m

scale 1:1250





- Notes
- 1- This drawing is prepared solely for design and planning submission purposes. It is not intended or suitable for either Building Regulations or Construction purposes and should not be used for such.
 - 2- All Dimensions are in millimeters.
 - 3- Dimensions are not to be scaled directly from drawings other than for Planning Purposes.
 - 4- All dimensions are to be checked on site and the Architect is to be informed of any discrepancies before construction commences.
 - 5- All references to drawings refer to current revision of that drawing.
 - 6- The Copyright of this drawing belongs to Archpl Ltd.

PLANNING




Client	VISI GJICI		
Project	406 WEST GREEN ROAD N15 3PX		
Scale	1/1250;1/500@A3	Date	08/2026
Drawn By	SN	Checked By	AEC
Project No.	26068	Drawing No.	L100
		Revision	-
Drawing title	LOCATION AND SITE PLANS		

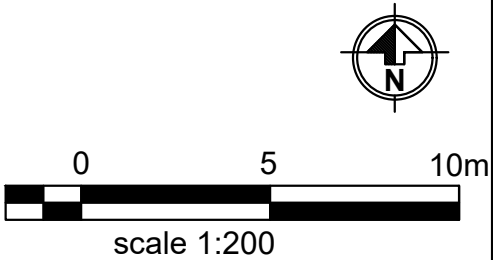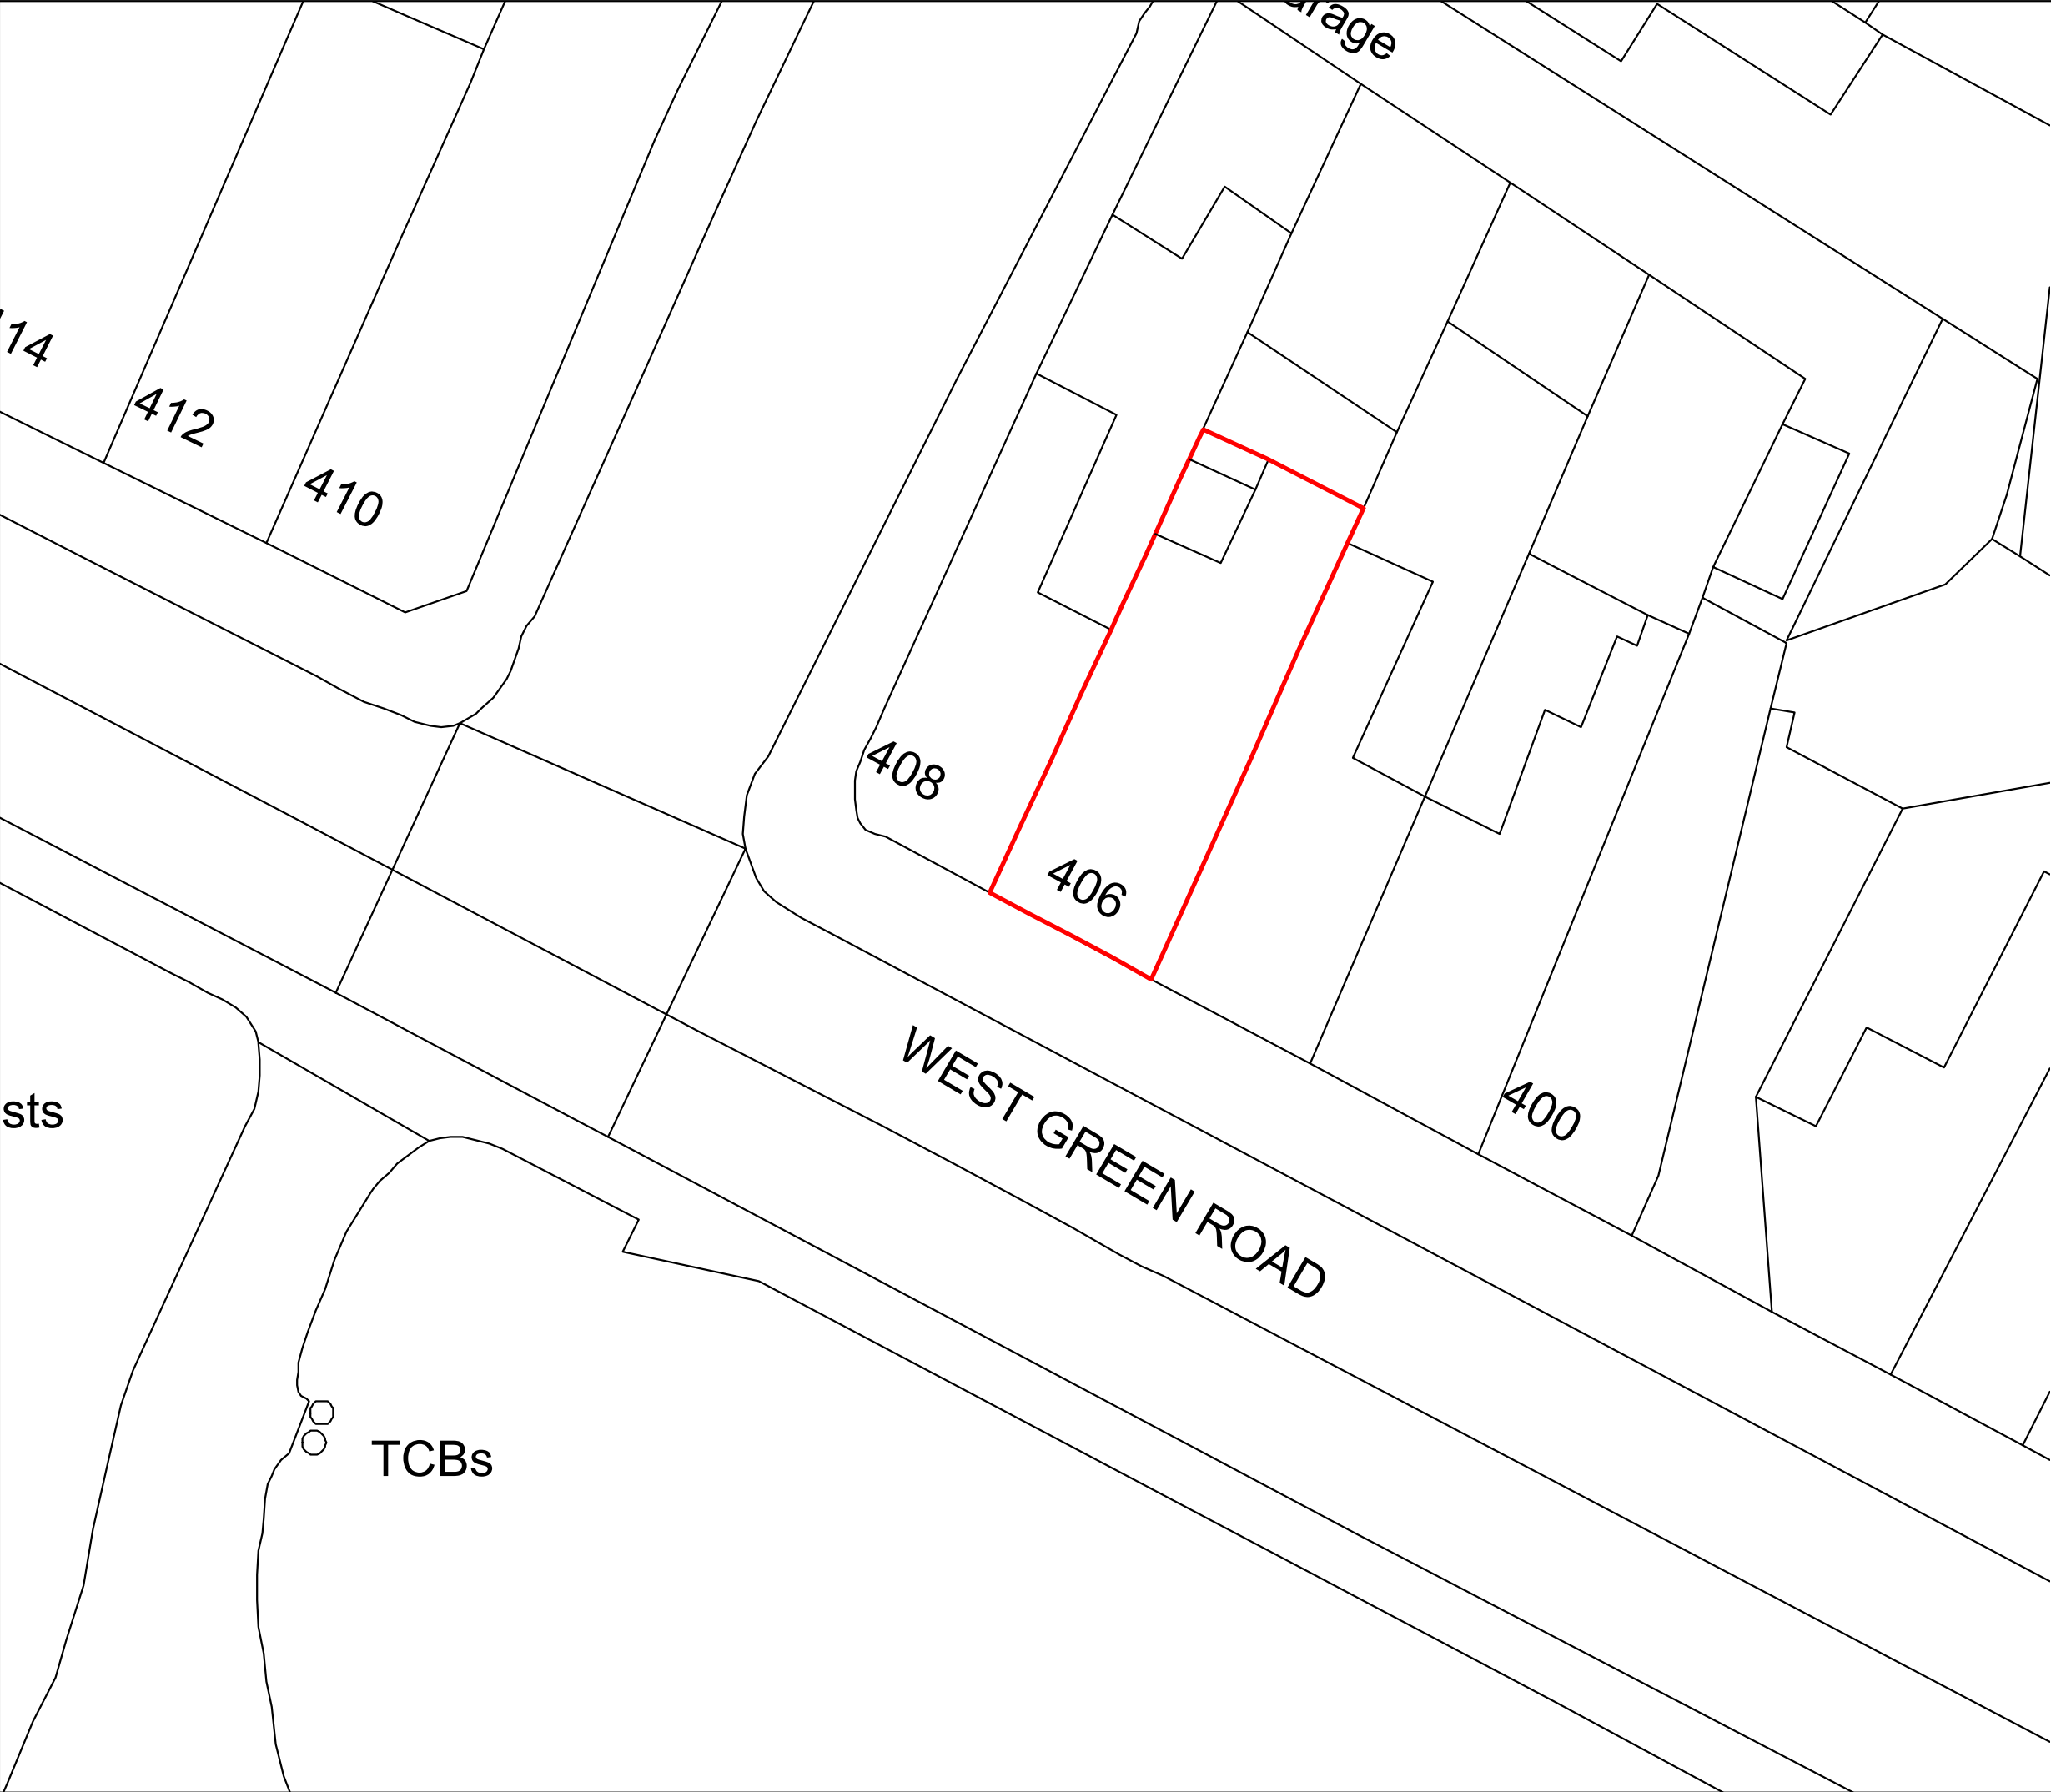


- Notes
- 1- This drawing is prepared solely for design and planning submission purposes. It is not intended or suitable for either Building Regulations or Construction purposes and should not be used for such.
 - 2- All Dimensions are in millimeters.
 - 3- Dimensions are not to be scaled directly from drawings other than for Planning Purposes.
 - 4- All dimensions are to be checked on site and the Architect is to be informed of any discrepancies before construction commences.
 - 5- All references to drawings refer to current revision of that drawing.
 - 6- The Copyright of this drawing belongs to Archpl Ltd.

PLANNING		
 ARCH ARCHITECTURAL DESIGN STUDIO 400 West Green Road, West Green, London, N15 3PX Tel: 07842410527 Web: www.archpl.co.uk		
Client	VISI GJICI	
Project	406 WEST GREEN ROAD N15 3PX	
Scale	1/200 @A3	Date 08/2026
Drawn By	SN	Checked By AEC
Project No. 26068	Drawing No. E101	Revision -
Drawing title EXISTING BLOCK PLAN		

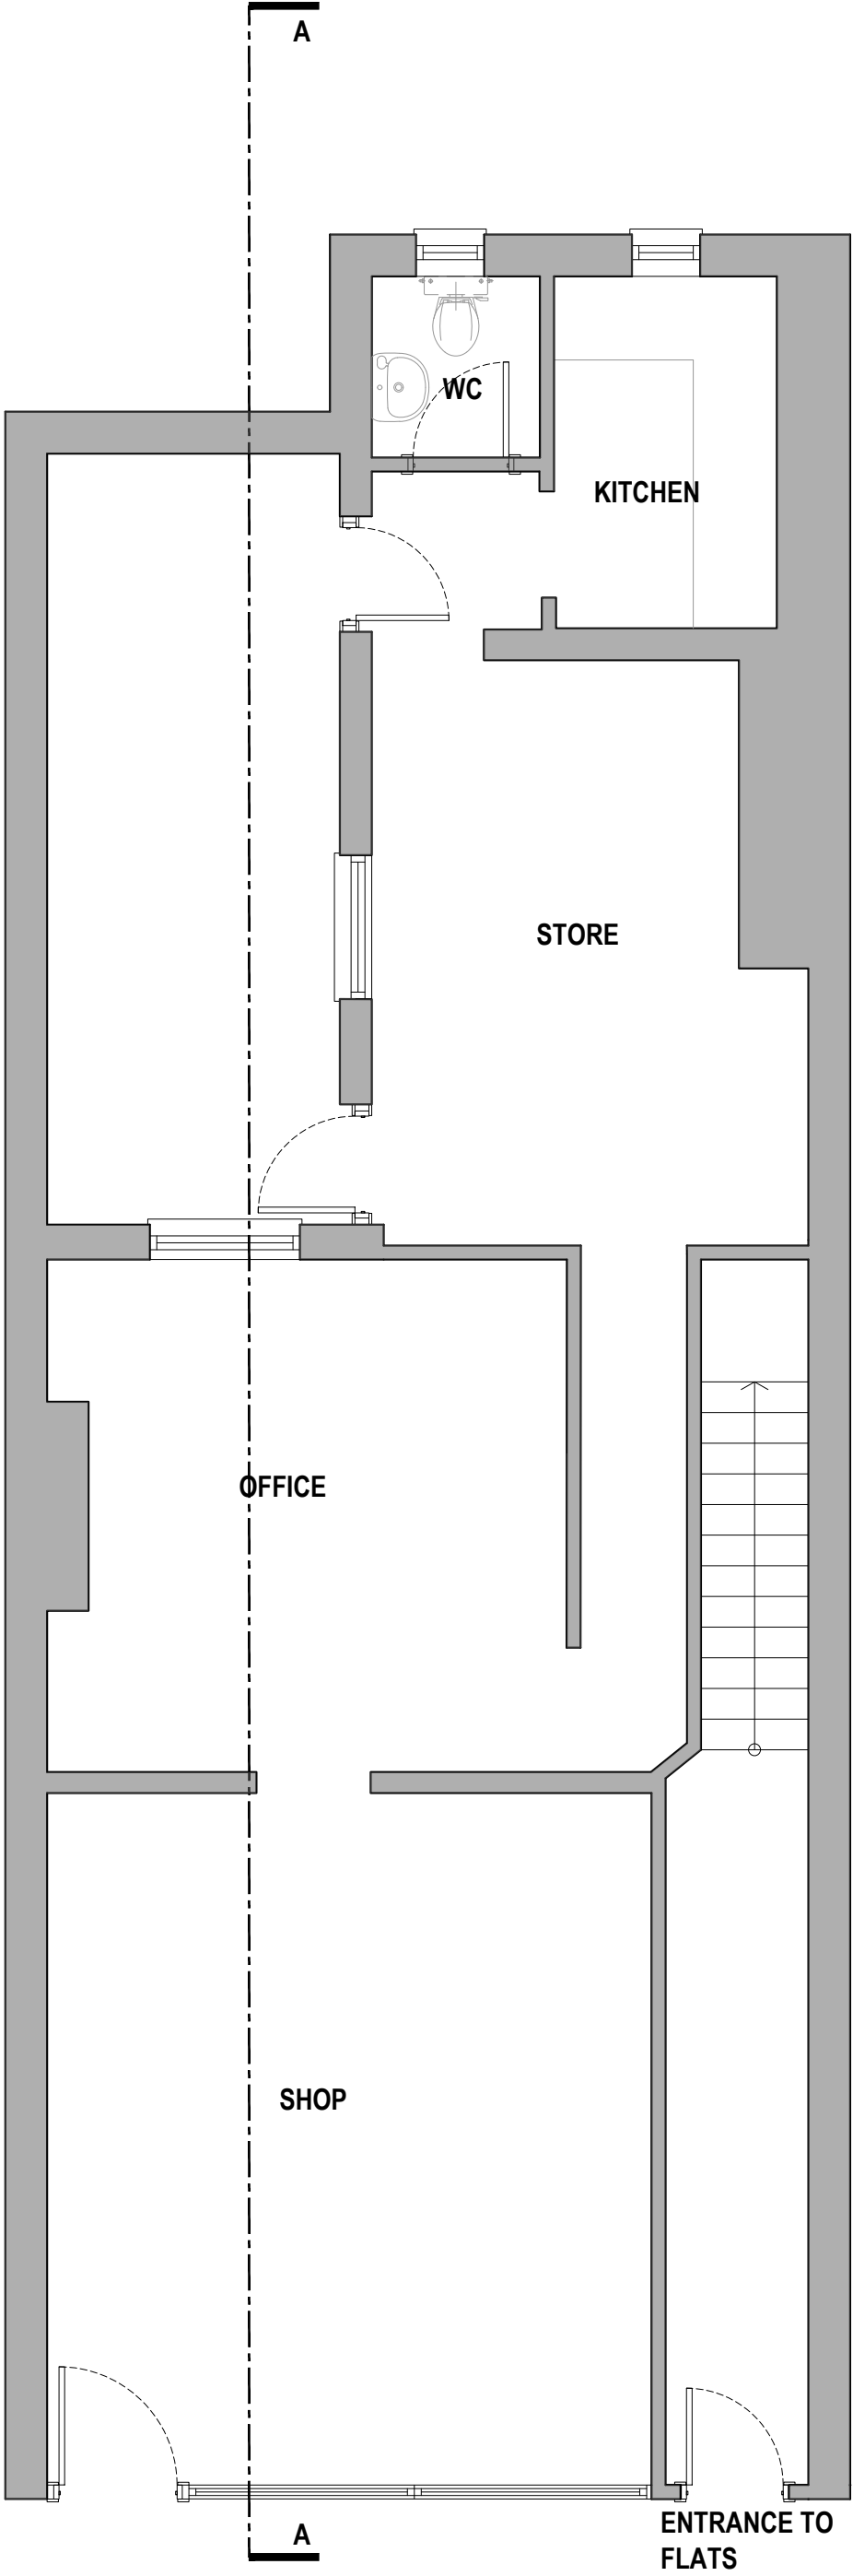

EXISTING GROUND FLOOR
scale 1:50

 

- Notes
- 1- This drawing is prepared solely for design and planning submission purposes. It is not intended or suitable for either Building Regulations or Construction purposes and should not be used for such.
 - 2- All Dimensions are in millimeters.
 - 3- Dimensions are not to be scaled directly from drawings other than for Planning Purposes.
 - 4- All dimensions are to be checked on site and the Architect is to be informed of any discrepancies before construction commences.
 - 5- All references to drawings refer to current revision of that drawing.
 - 6- The Copyright of this drawing belongs to Archpl Ltd.

PLANNING




ARCH
ARCHITECTURAL DESIGN STUDIO
400 West Green Road, West Green,
London, N15 3PX
Tel: 07842410527
Web: www.archpl.co.uk


Client	VISI GJICI		
Project	406 WEST GREEN ROAD N15 3PX		
Scale	1/50 @A3	Date	08/2026
Drawn By	SN	Checked By	AEC
Project No.	26068	Drawing No.	E102
		Revision	-
Drawing title	EXISTING GROUND FLOOR		



EXISTING SECTION
scale 1:100

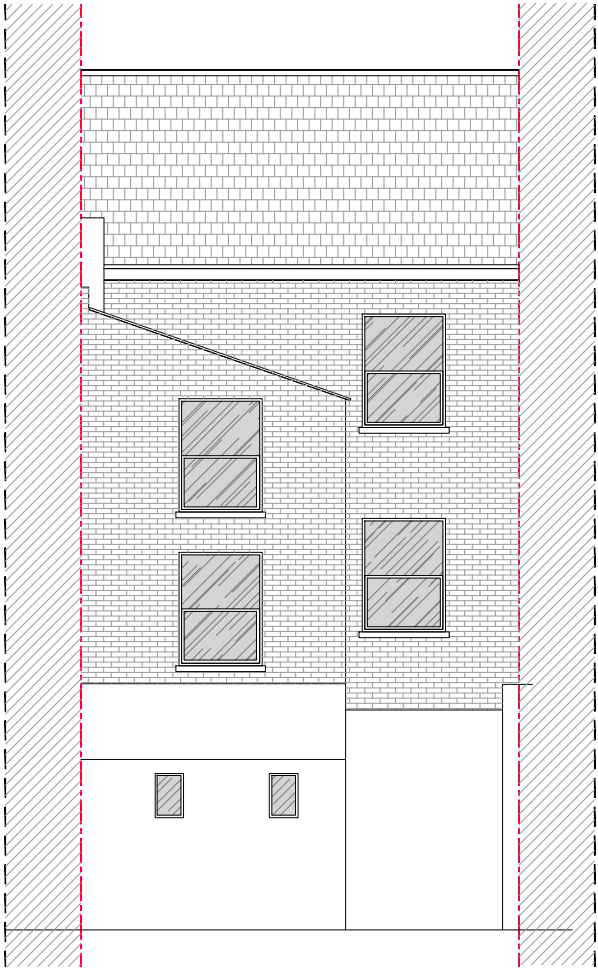

EXISTING REAR ELEVATION
scale 1:100

 



- Notes
- 1- This drawing is prepared solely for design and planning submission purposes. It is not intended or suitable for either Building Regulations or Construction purposes and should not be used for such.
 - 2- All Dimensions are in millimeters.
 - 3- Dimensions are not to be scaled directly from drawings other than for Planning Purposes.
 - 4- All dimensions are to be checked on site and the Architect is to be informed of any discrepancies before construction commences.
 - 5- All references to drawings refer to current revision of that drawing.
 - 6- The Copyright of this drawing belongs to Archpl Ltd.

PLANNING




ARCH
ARCHITECTURAL DESIGN STUDIO
400 West Green Road, West Green,
London, N15 3PX
Tel: 07842410527
Web: www.archpl.co.uk

Client VISI GJICI		
Project 406 WEST GREEN ROAD N15 3PX		
Scale 1/100 @A3	Date 08/2026	
Drawn By SN	Checked By AEC	
Project No. 26068	Drawing No. E103	Revision -
Drawing title EXISTING ELEVATION AND SECTION		

 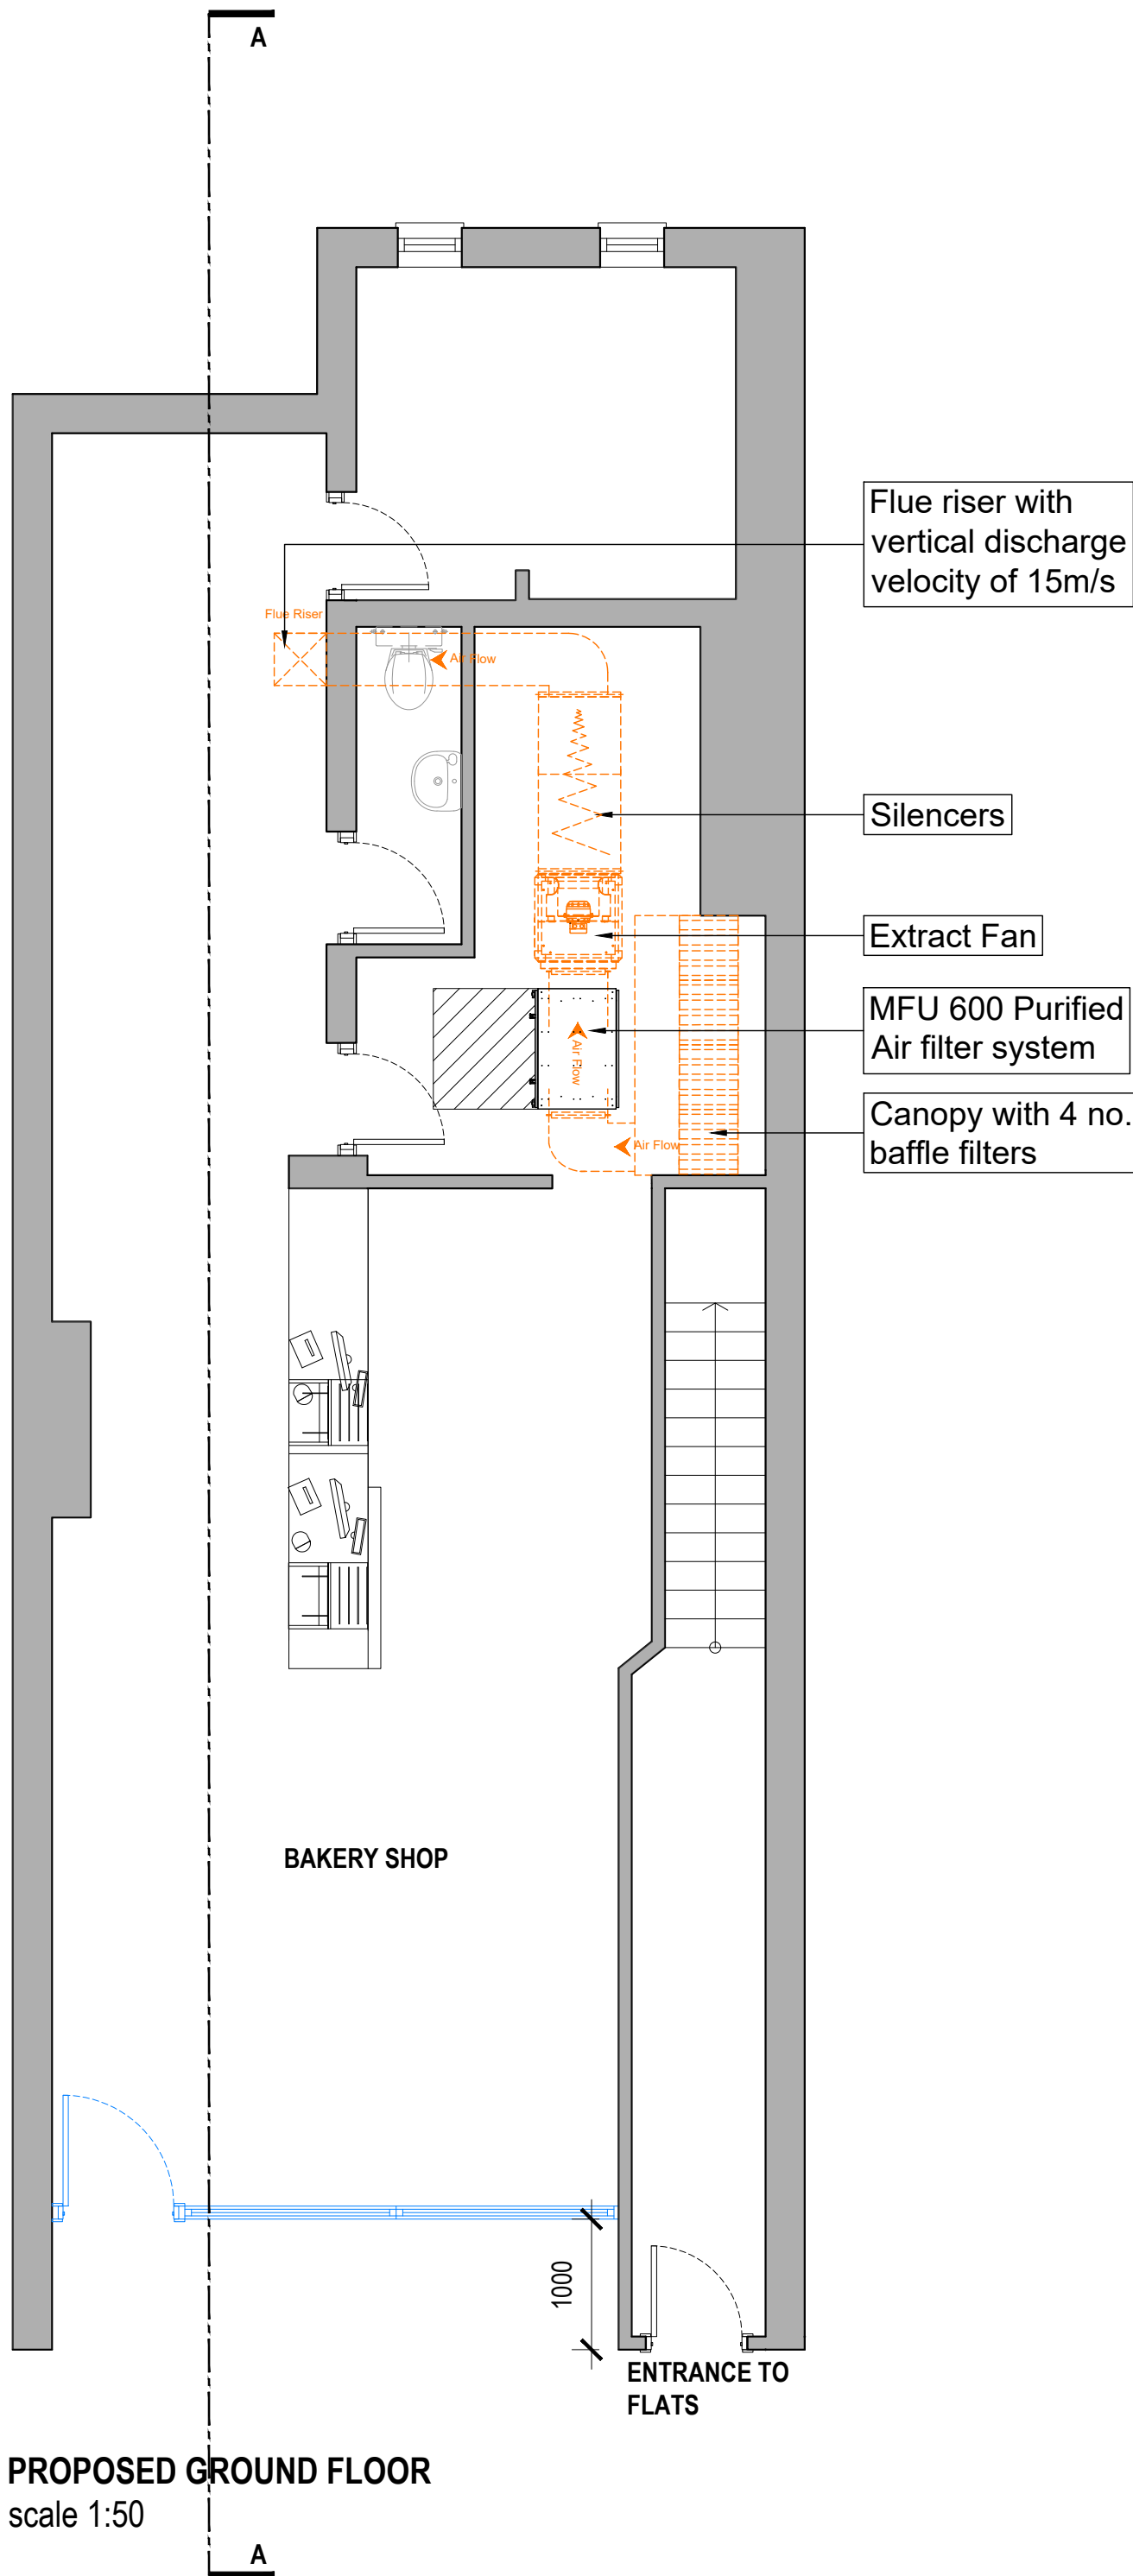


- Notes
- 1- This drawing is prepared solely for design and planning submission purposes. It is not intended or suitable for either Building Regulations or Construction purposes and should not be used for such.
 - 2- All Dimensions are in millimeters.
 - 3- Dimensions are not to be scaled directly from drawings other than for Planning Purposes.
 - 4- All dimensions are to be checked on site and the Architect is to be informed of any discrepancies before construction commences.
 - 5- All references to drawings refer to current revision of that drawing.
 - 6- The Copyright of this drawing belongs to Archpl Ltd.


PLANNING		
 ARCH ARCHITECTURAL DESIGN STUDIO 400 West Green Road, West Green, London, N15 3PX Tel: 07842410527 Web: www.archpl.co.uk		
Client	VISI GJICI	
Project	406 WEST GREEN ROAD N15 3PX	
Scale	1/50 @A3	Date 08/2026
Drawn By	SN	Checked By AEC
Project No.	Drawing No.	Revision
26068	P104	-
Drawing title PROPOSED GROUND FLOOR		

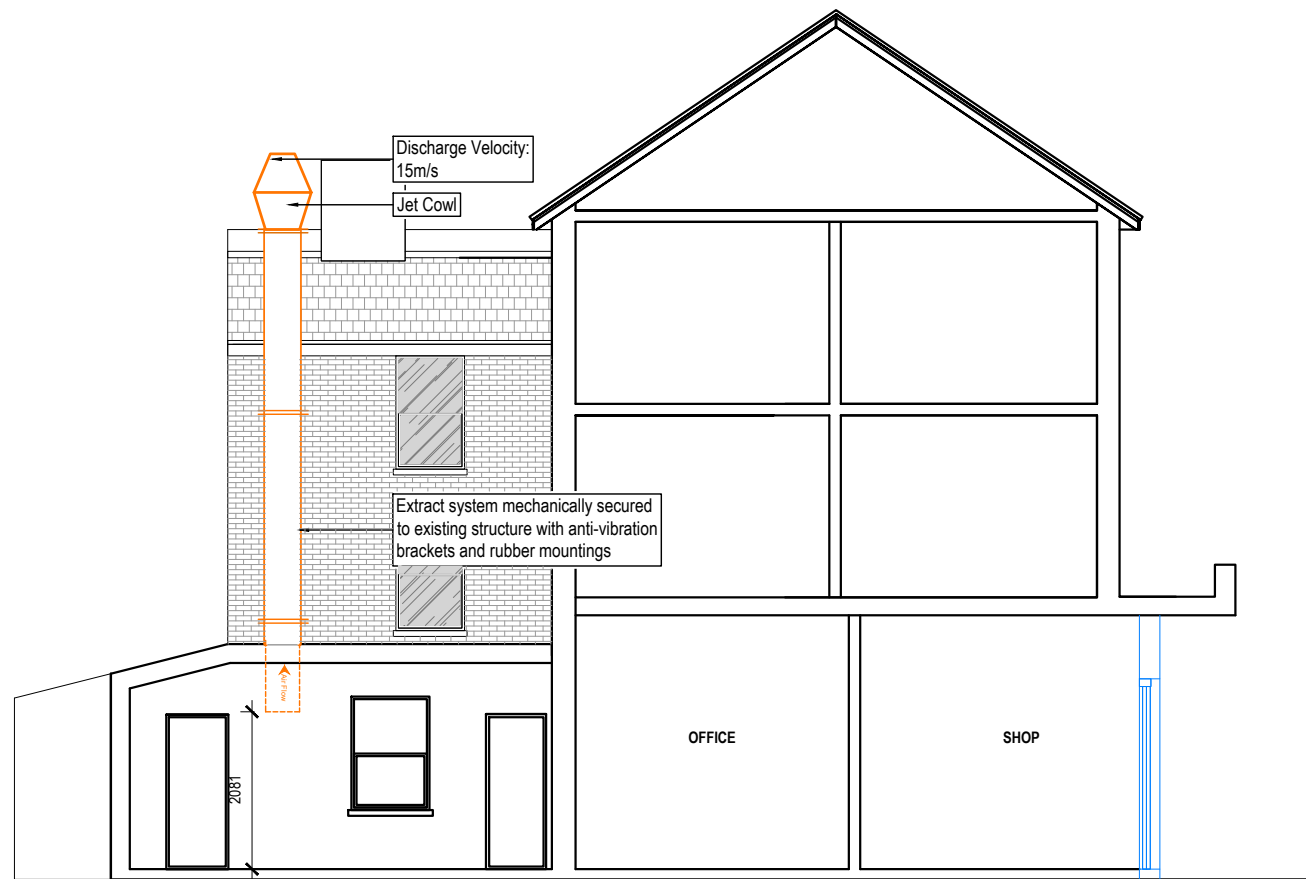

PROPOSED SECTION
scale 1:100

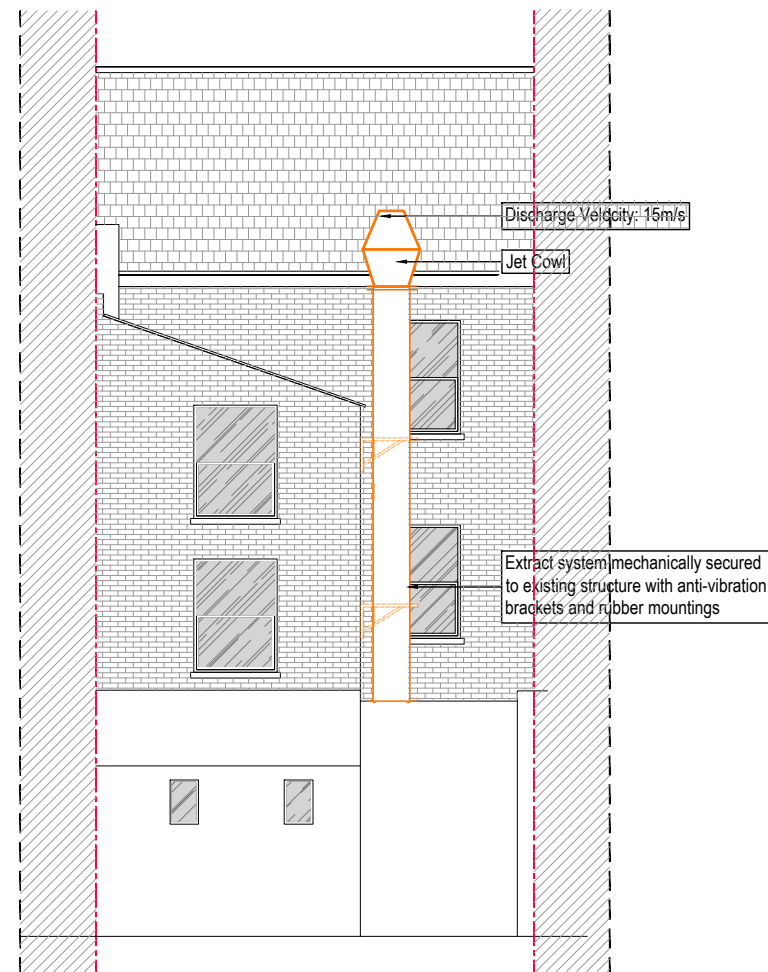

PROPOSED REAR ELEVATION
scale 1:100

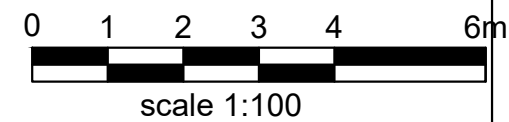

- Notes
- 1- This drawing is prepared solely for design and planning submission purposes. It is not intended or suitable for either Building Regulations or Construction purposes and should not be used for such.
 - 2- All Dimensions are in millimeters.
 - 3- Dimensions are not to be scaled directly from drawings other than for Planning Purposes.
 - 4- All dimensions are to be checked on site and the Architect is to be informed of any discrepancies before construction commences.
 - 5- All references to drawings refer to current revision of that drawing.
 - 6- The Copyright of this drawing belongs to Archpl Ltd.

PLANNING



Client	VISI GJICI		
Project	406 WEST GREEN ROAD N15 3PX		
Scale	1/100 @A3	Date	08/2026
Drawn By	SN	Checked By	AEC
Project No.	26068	Drawing No.	P105
		Revision	-
Drawing title	PROPOSED ELEVATION AND SECTION		