


PROPOSED

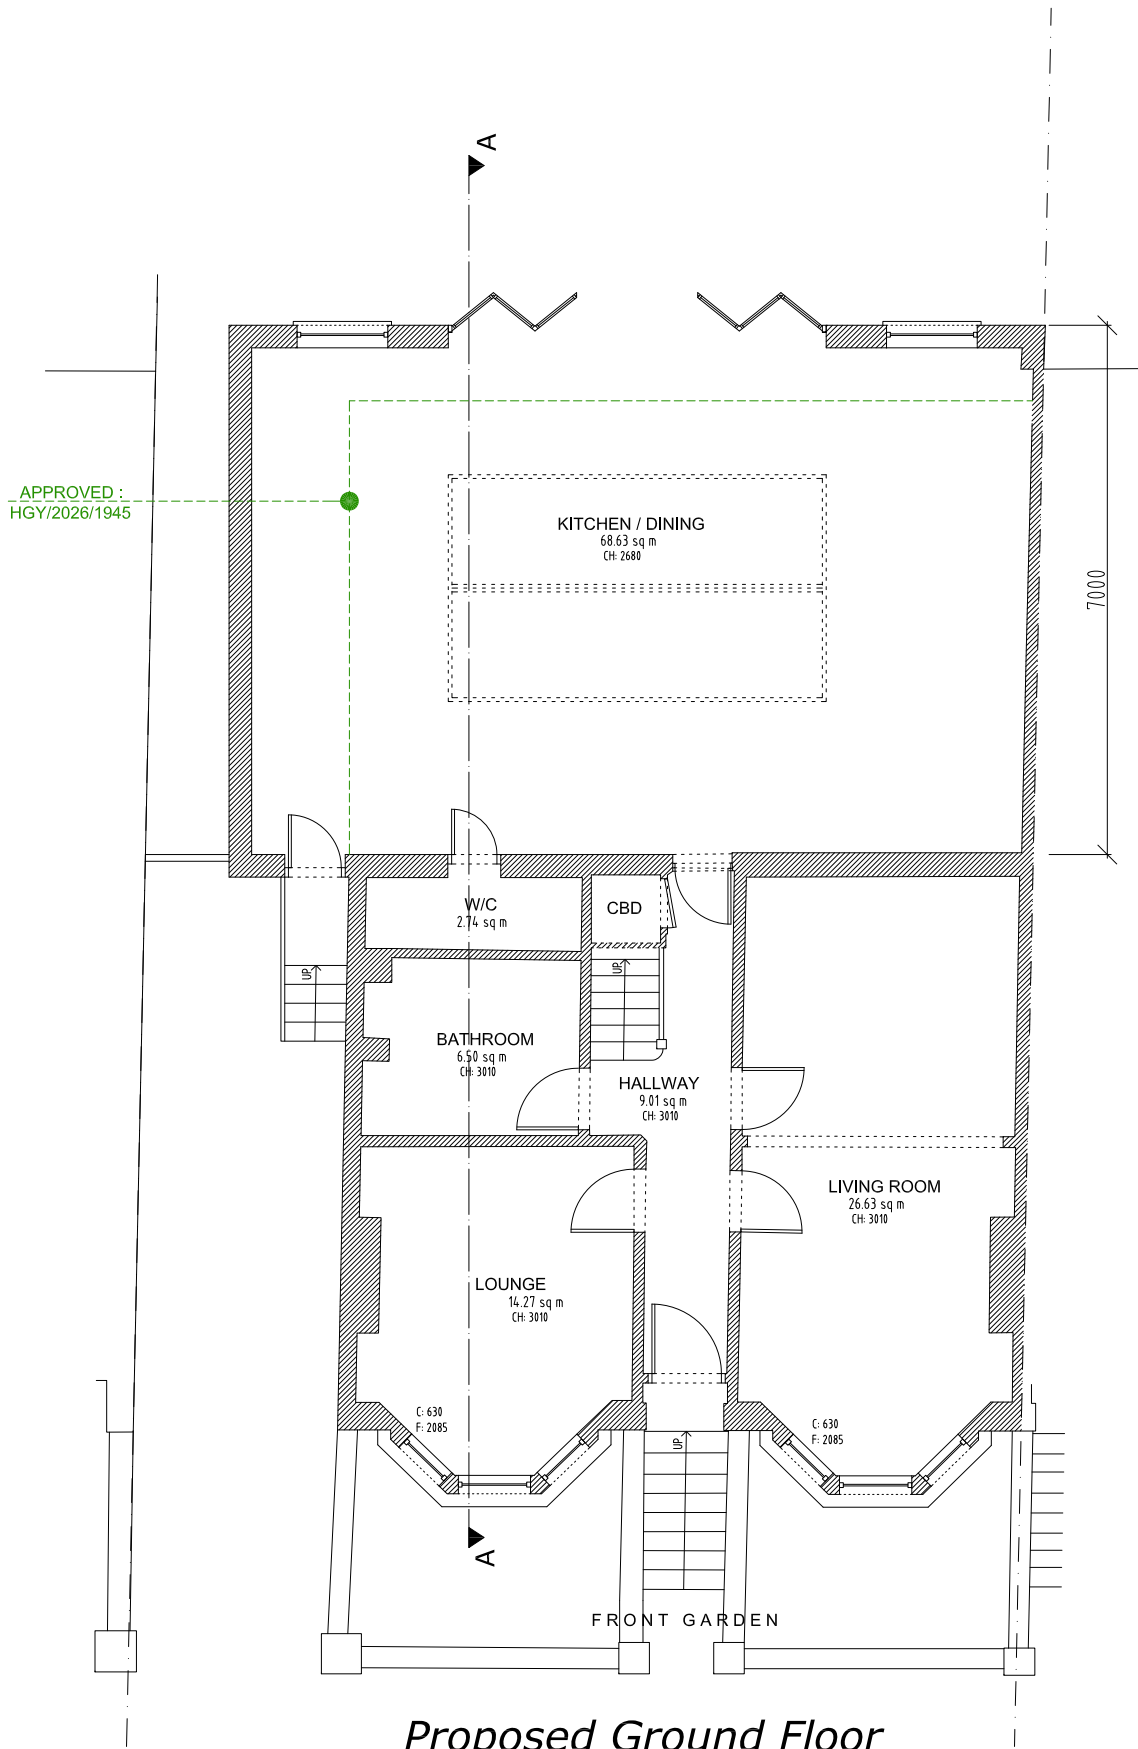

Proposed Ground Floor

C - Sill Height
F - Window Height
CH - Ceiling Height
DH - Door Height




NOTES
The contractors are to check all the dimensions, levels, drain runs and general condition of the site before works commence.


All works are to be carried out in accordance with current Building Regulations, British Standards, Code of Practice and Local Authority Requirements.

Project: 132 Vartry Road, London N15 6HB		
Title: PROPOSED Floor Plans		
Date: 02.09.26	Scale: 1:100 @ A3	
Dwg. No. VR.132.PR.201	Rev:	


PROPOSED

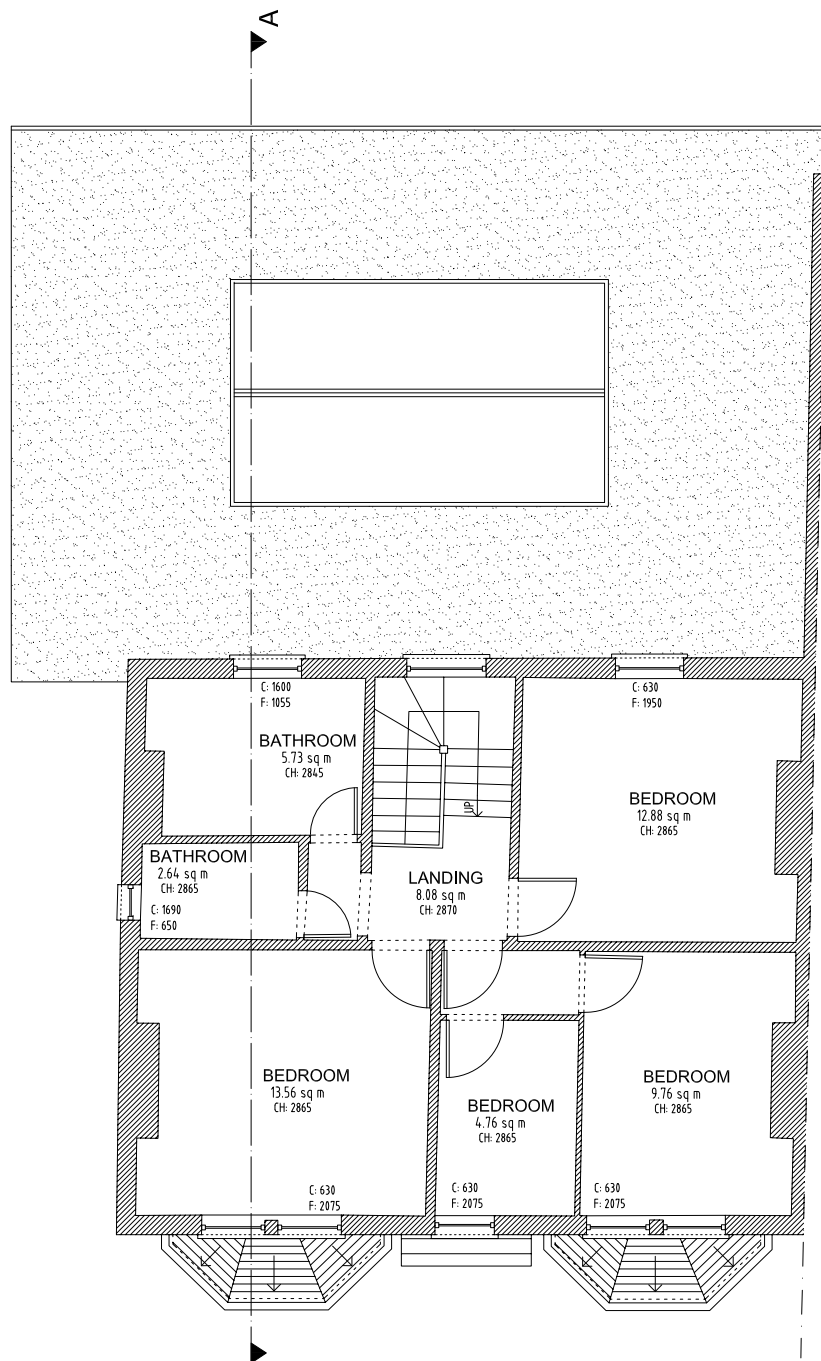

Proposed First Floor

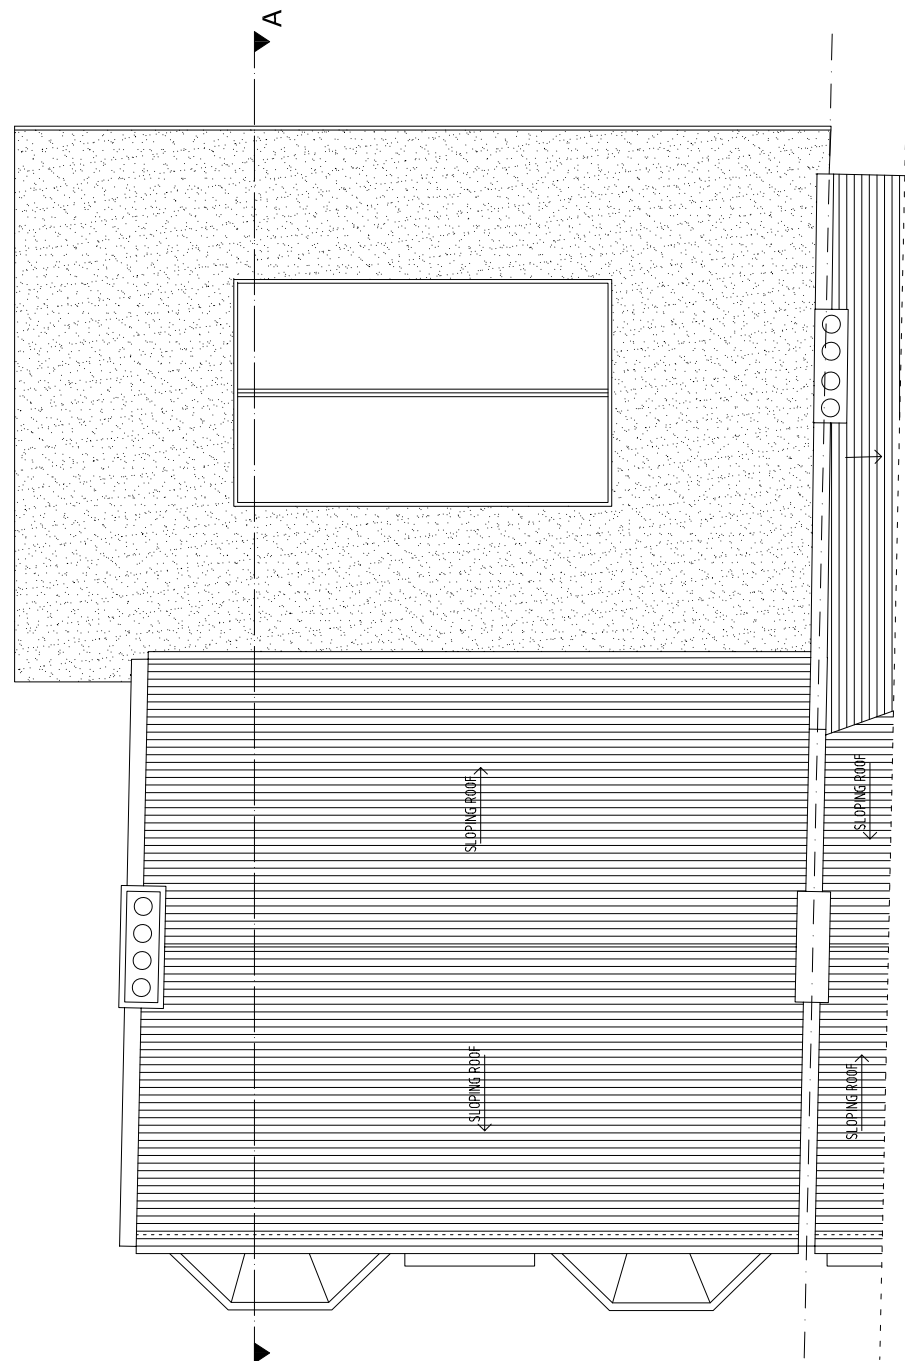

Proposed Roof Plan

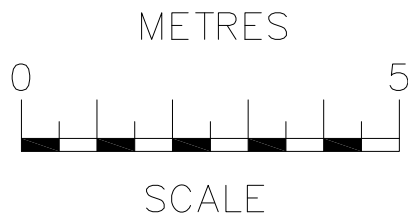

C - Sill Height
F - Window Height
CH - Ceiling Height
DH - Door Height




NOTES
The contractors are to check all the dimensions, levels, drain runs and general condition of the site before works commence.

All works are to be carried out in accordance with current Building Regulations, British Standards, Code of Practice and Local Authority Requirements.

Project: 132 Vartry Road, London N15 6HB		
Title: PROPOSED Floor Plans		
Date: 02.09.26	Scale: 1:100 @ A3	
Dwg. No. VR.132.PR.202		Rev:


PROPOSED

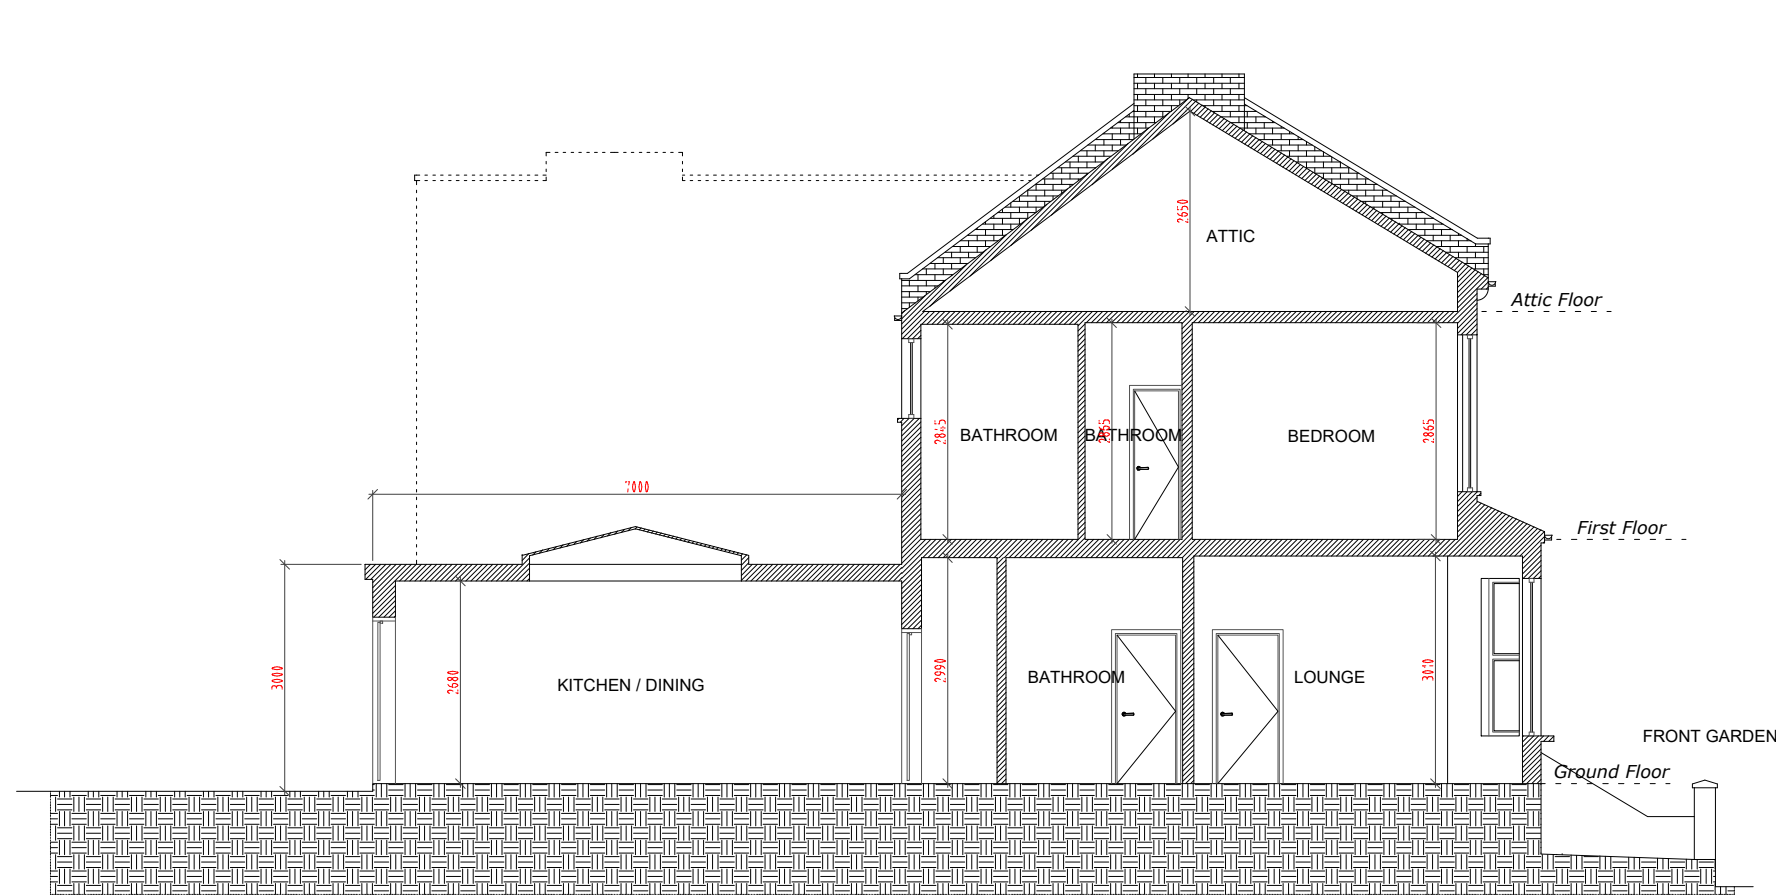

Proposed Section A-A



Proposed Front Elevation

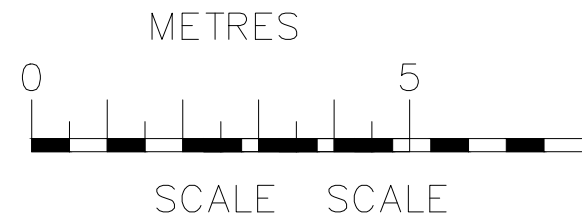

NOTES
The contractors are to check all the dimensions, levels, drain runs and general condition of the site before works commence.


All works are to be carried out in accordance with current Building Regulations, British Standards, Code of Practice and Local Authority Requirements.

Project: 132 Vartry Road, London N15 6HB		
Title: PROPOSED Section and Elevation		
Date: 02.09.26	Scale: 1:100 @ A3	
Dwg. No. VR.132.PR.203		Rev:


PROPOSED




Proposed Rear Elevation

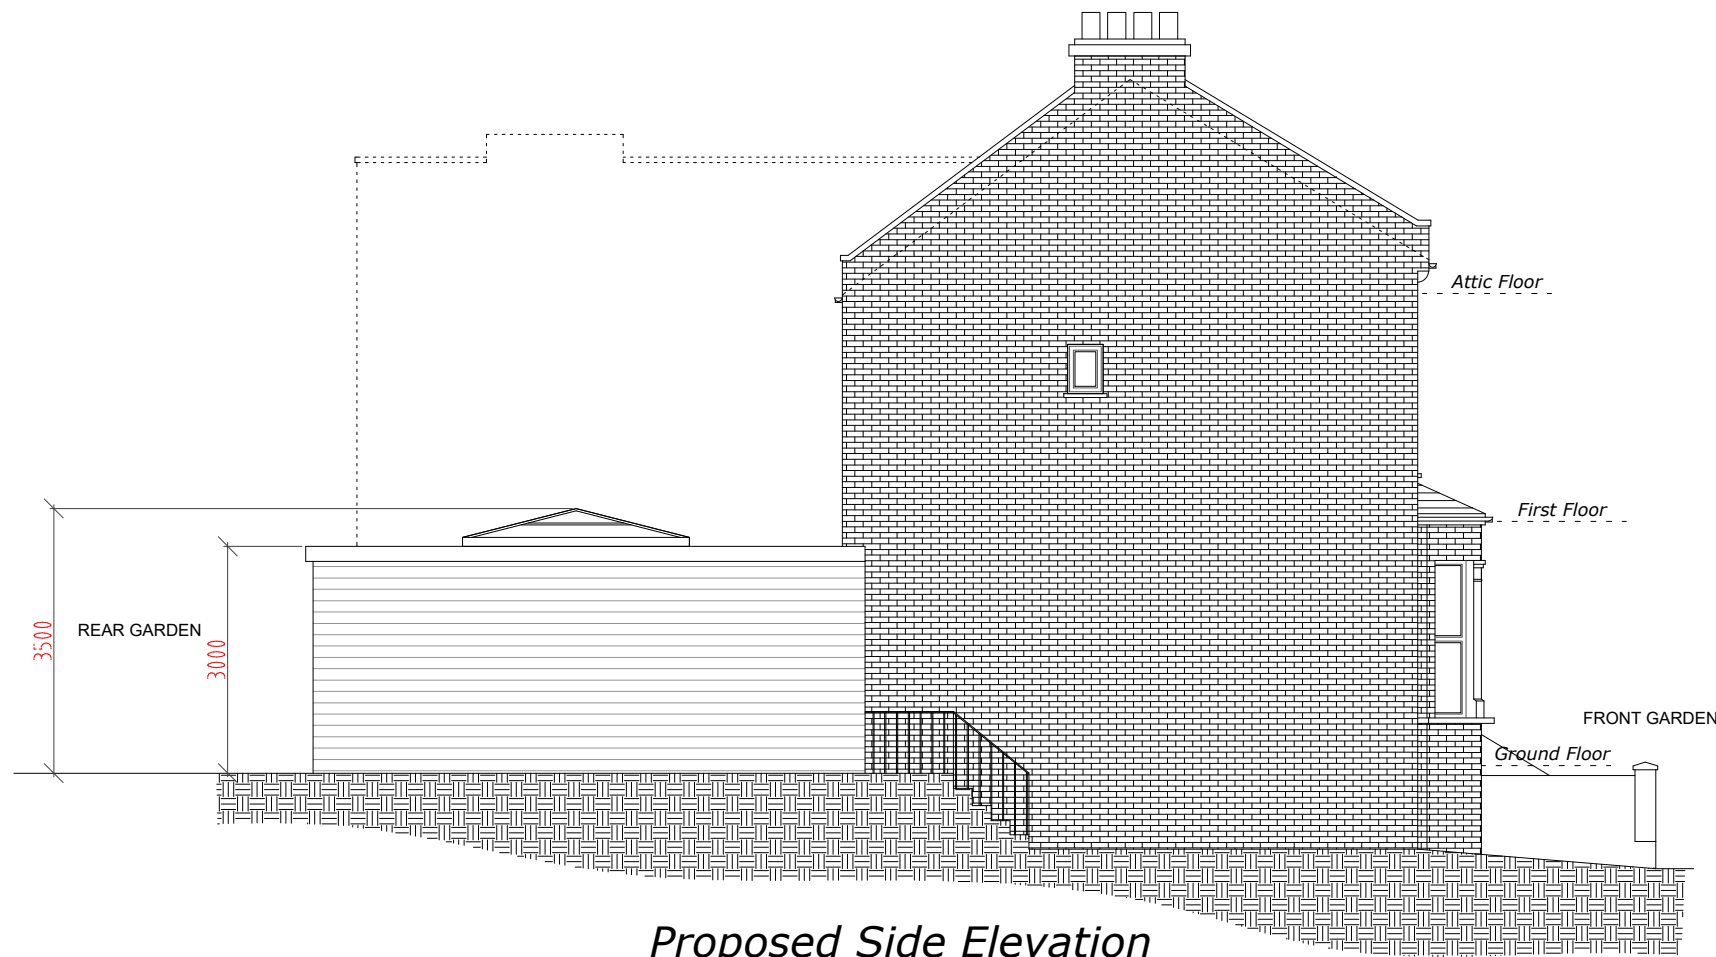

Proposed Side Elevation

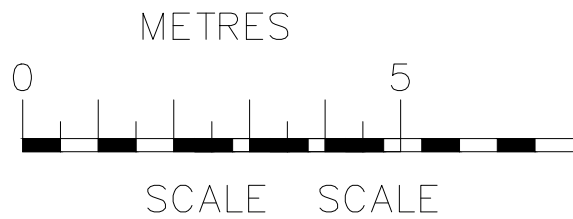

External finish to be white PVC cladding

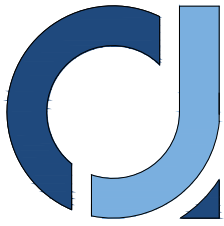

NOTES
The contractors are to check all the dimensions, levels, drain runs and general condition of the site before works commence.

All works are to be carried out in accordance with current Building Regulations, British Standards, Code of Practice and Local Authority Requirements.

AJ PLANS
info@ajplans.co

Project: 132 Vartry Road, London N15 6HB	
Title: PROPOSED Elevations	
Date: 02.09.26	Scale: 1:100 @ A3
Dwg. No. VR.132.PR.204	Rev: