




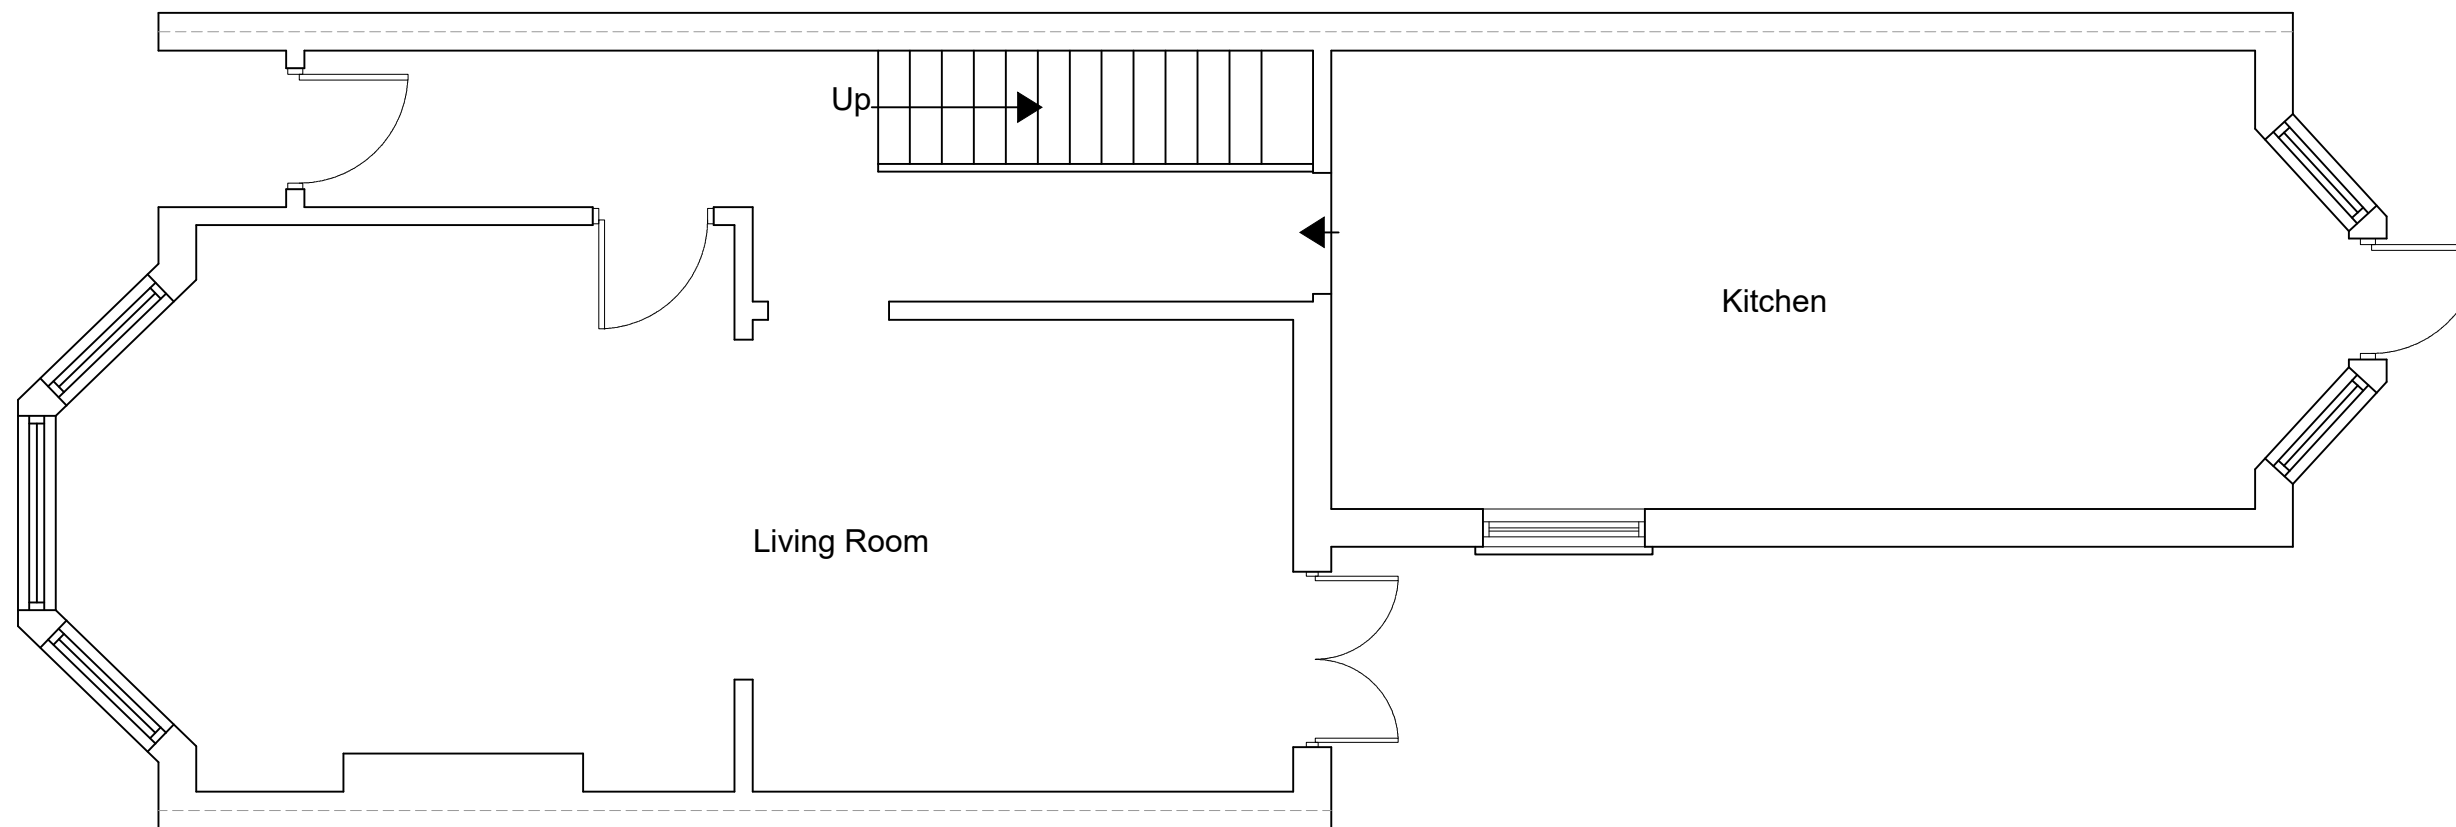

EXISTING GROUND FLOOR PLAN
SCALE 1:50

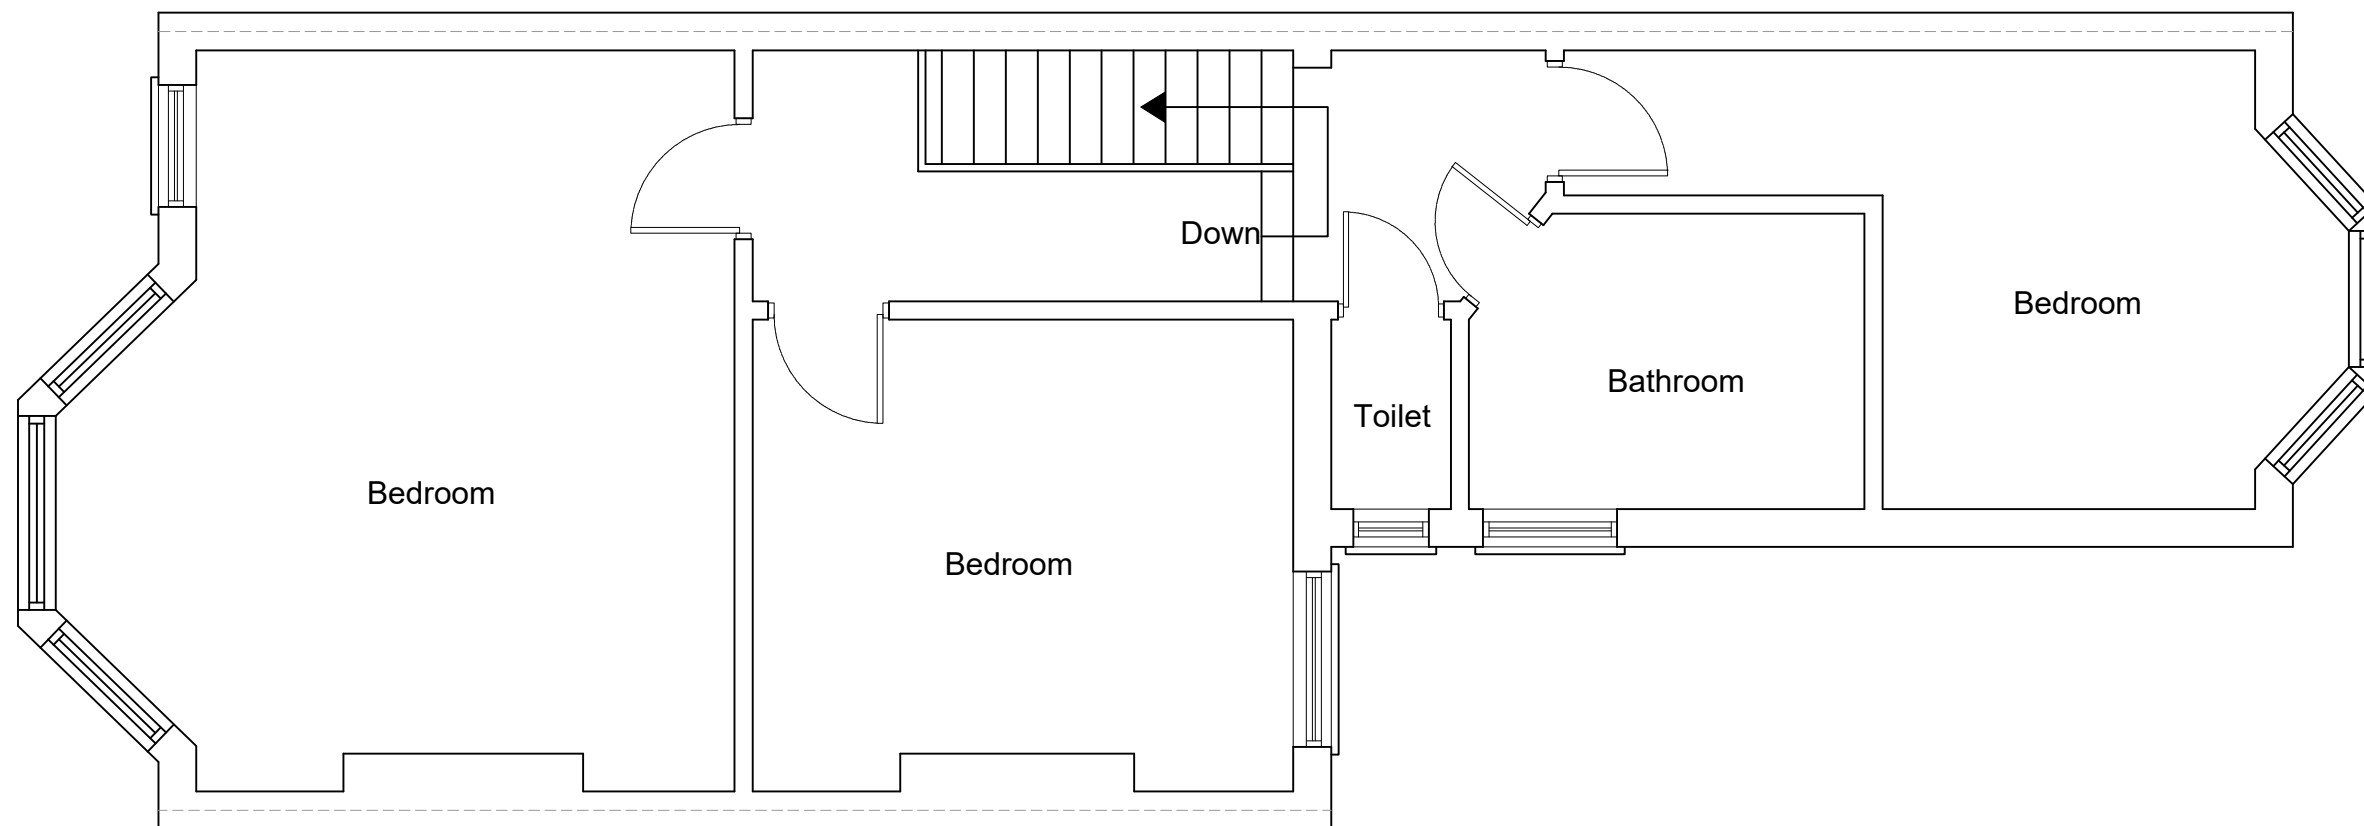

EXISTING FIRST FLOOR PLAN
SCALE 1:50

 

www.FastPlansUK.co.uk


Project: Loft Conversion with
Dormer to Rear.

Address: 15 BELMONT AVENUE N17 6AX


Scale: 1:50 @ A3	Dwg. no: A01
Drawn by: O.B.S	Date Drawn: 22-JULY-2026

For Drawings Tel: 0208 154 5569


E-mail: plans@FastPlansUK.co.uk

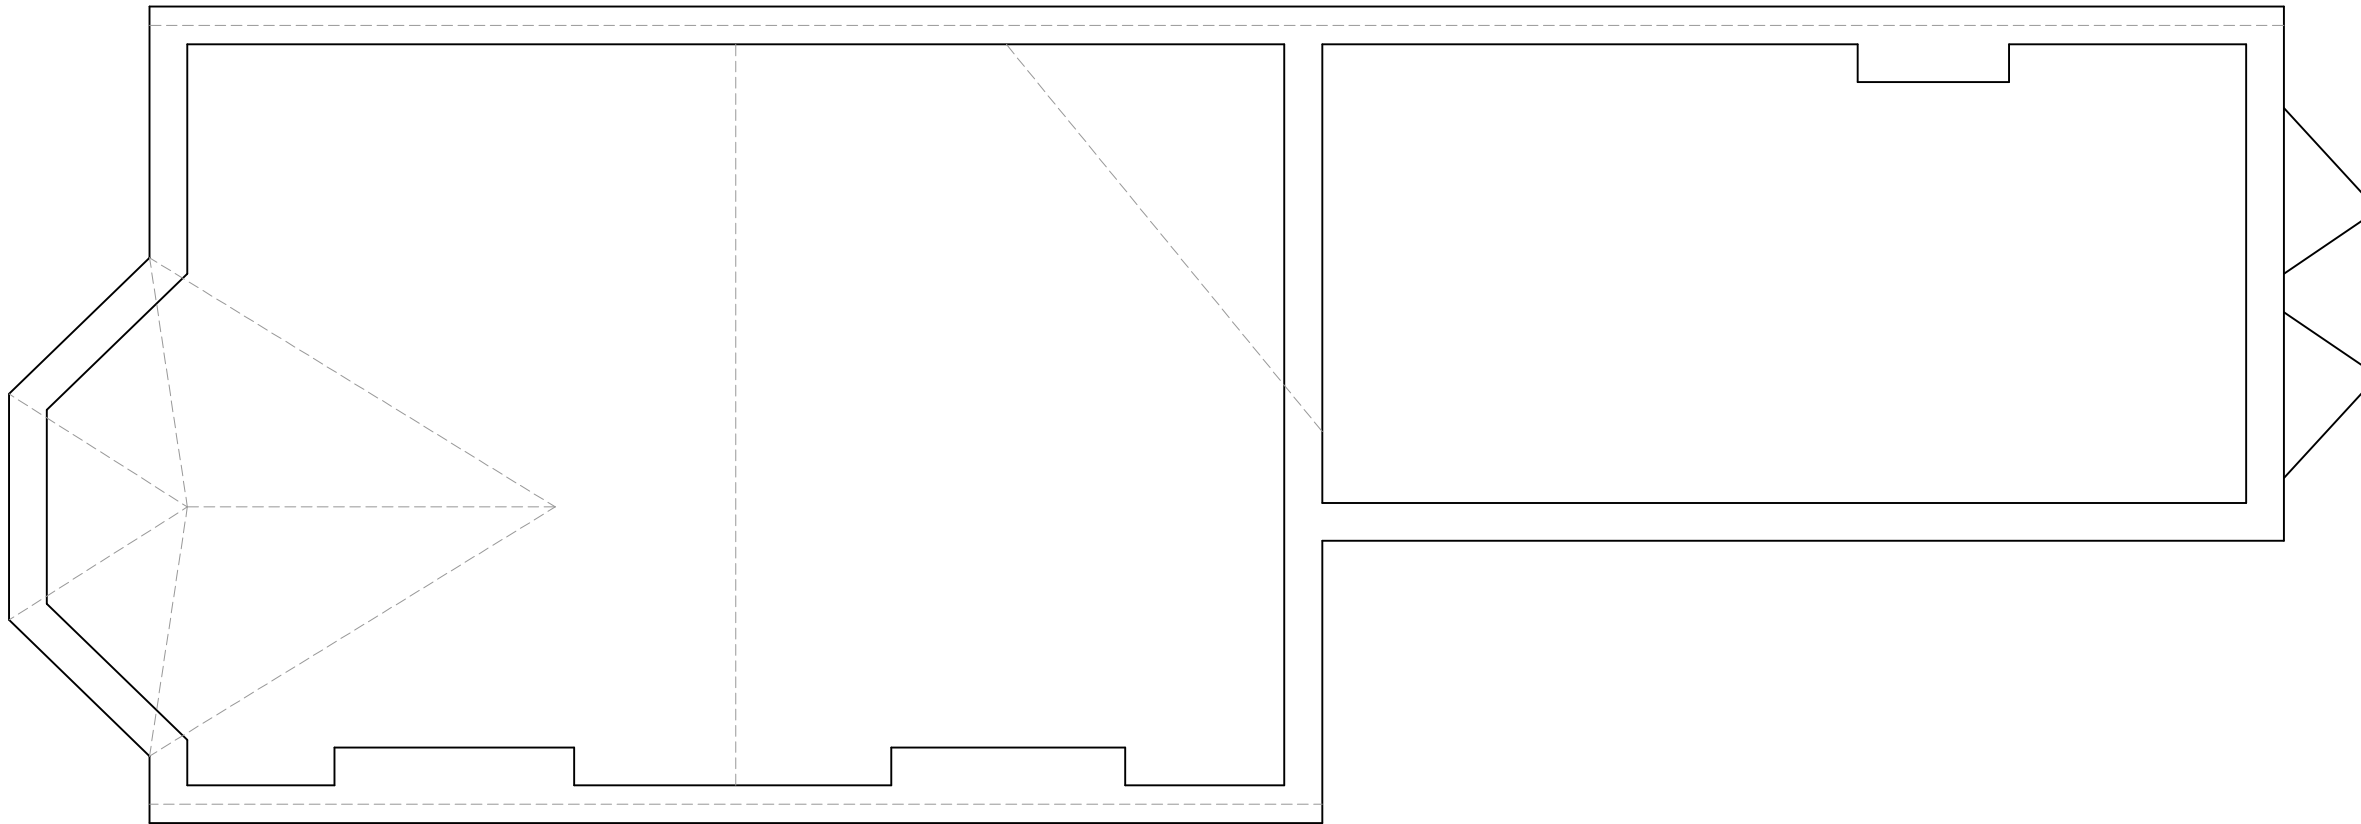

EXISTING LOFT PLAN
SCALE 1:50

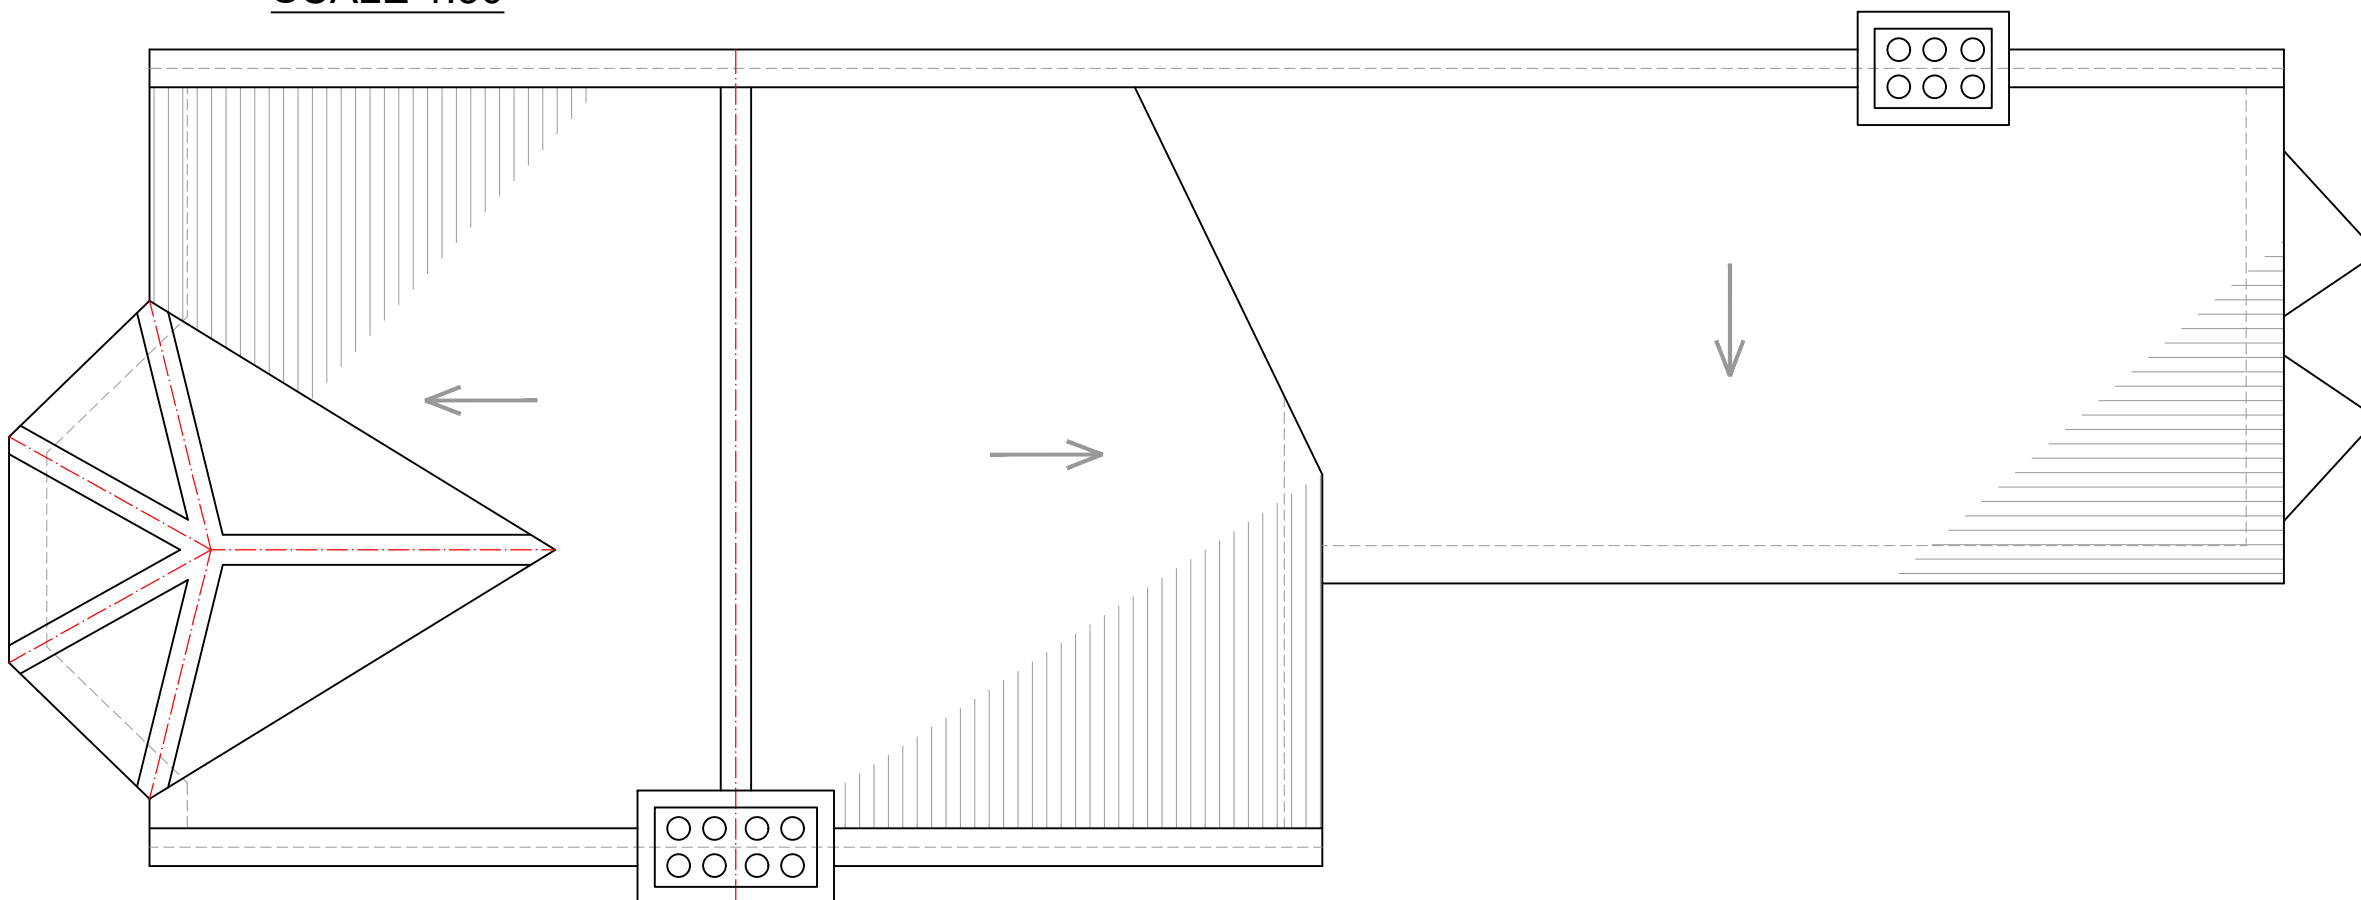

EXISTING ROOF PLAN
SCALE 1:50

 

www.FastPlansUK.co.uk


Project: Loft Conversion with
Dormer to Rear.

Address:
15 BELMONT AVENUE N17 6AX


Scale: 1:50 @ A3	Dwg. no: A02
Drawn by: O.B.S	Date Drawn: 22-JULY-2026

For Drawings Tel: 0208 154 5569


E-mail: plans@FastPlansUK.co.uk

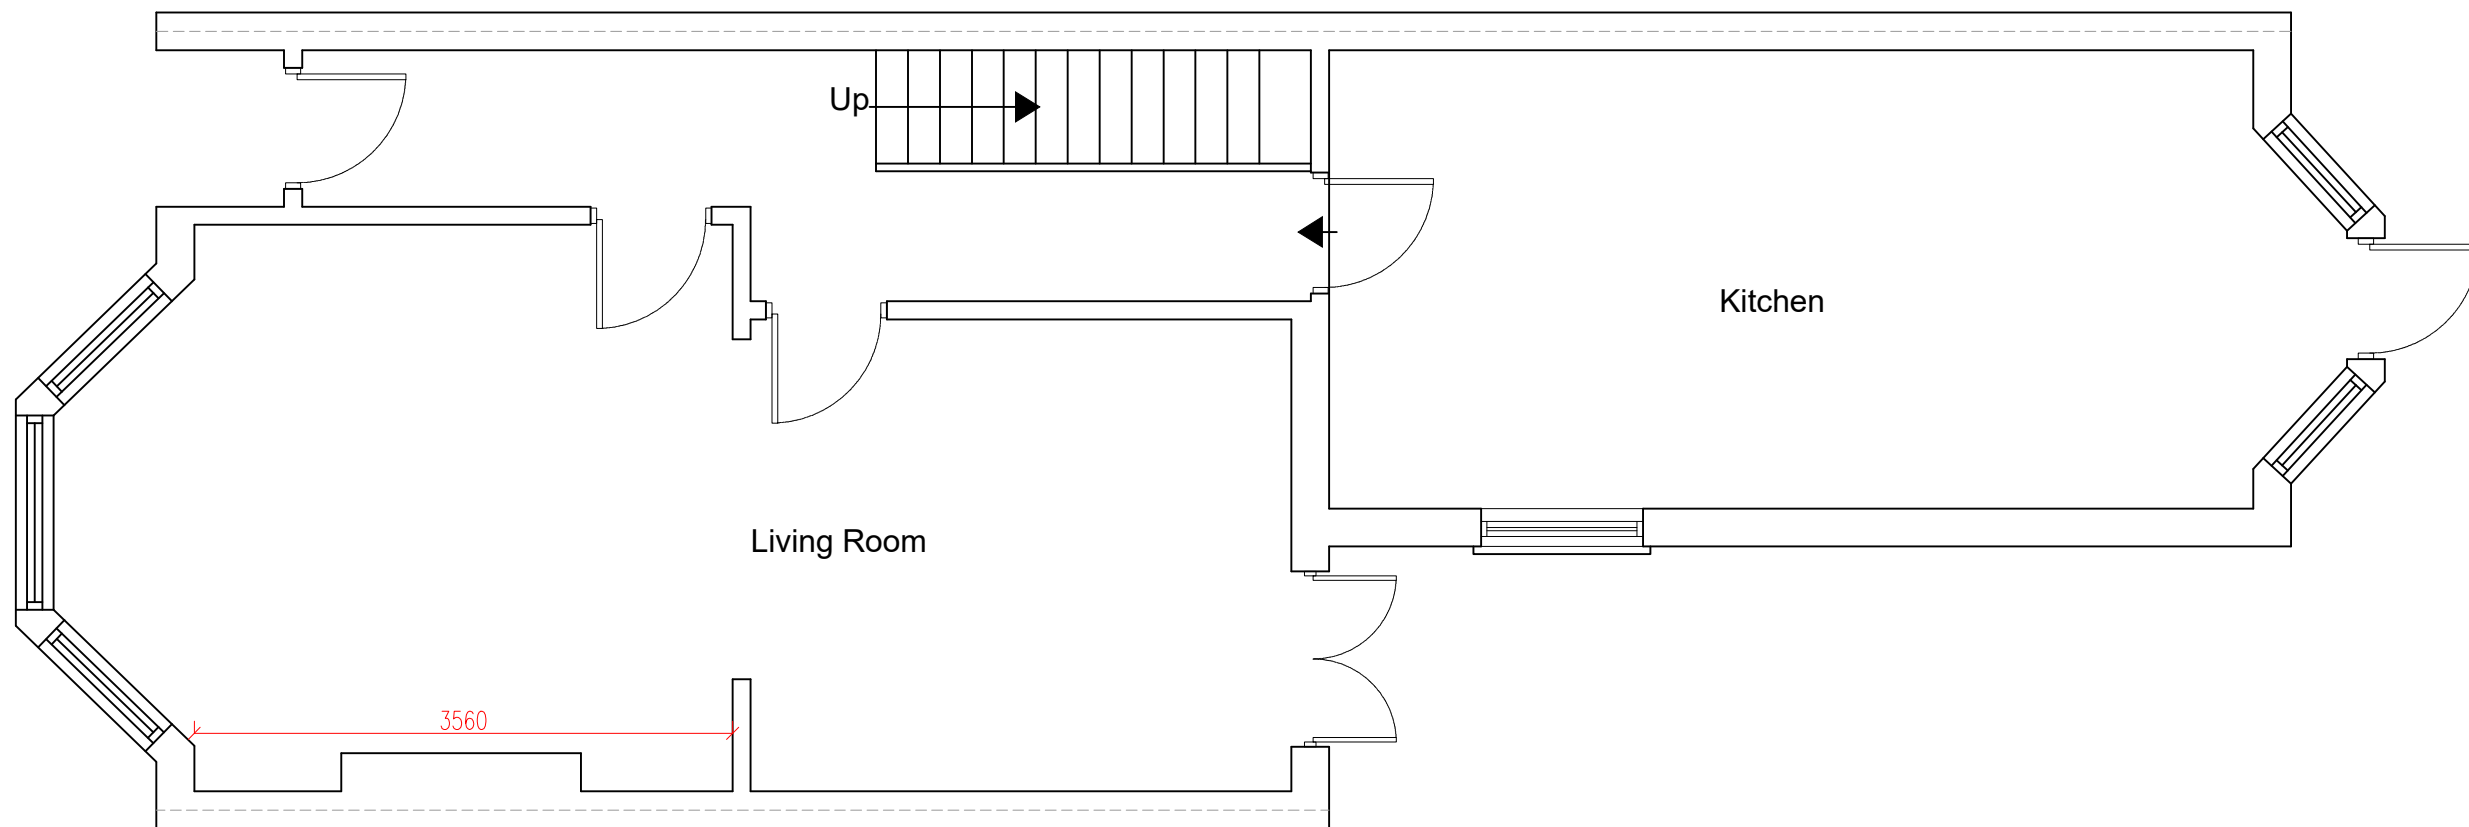

PROPOSED GROUND FLOOR PLAN
SCALE 1:50

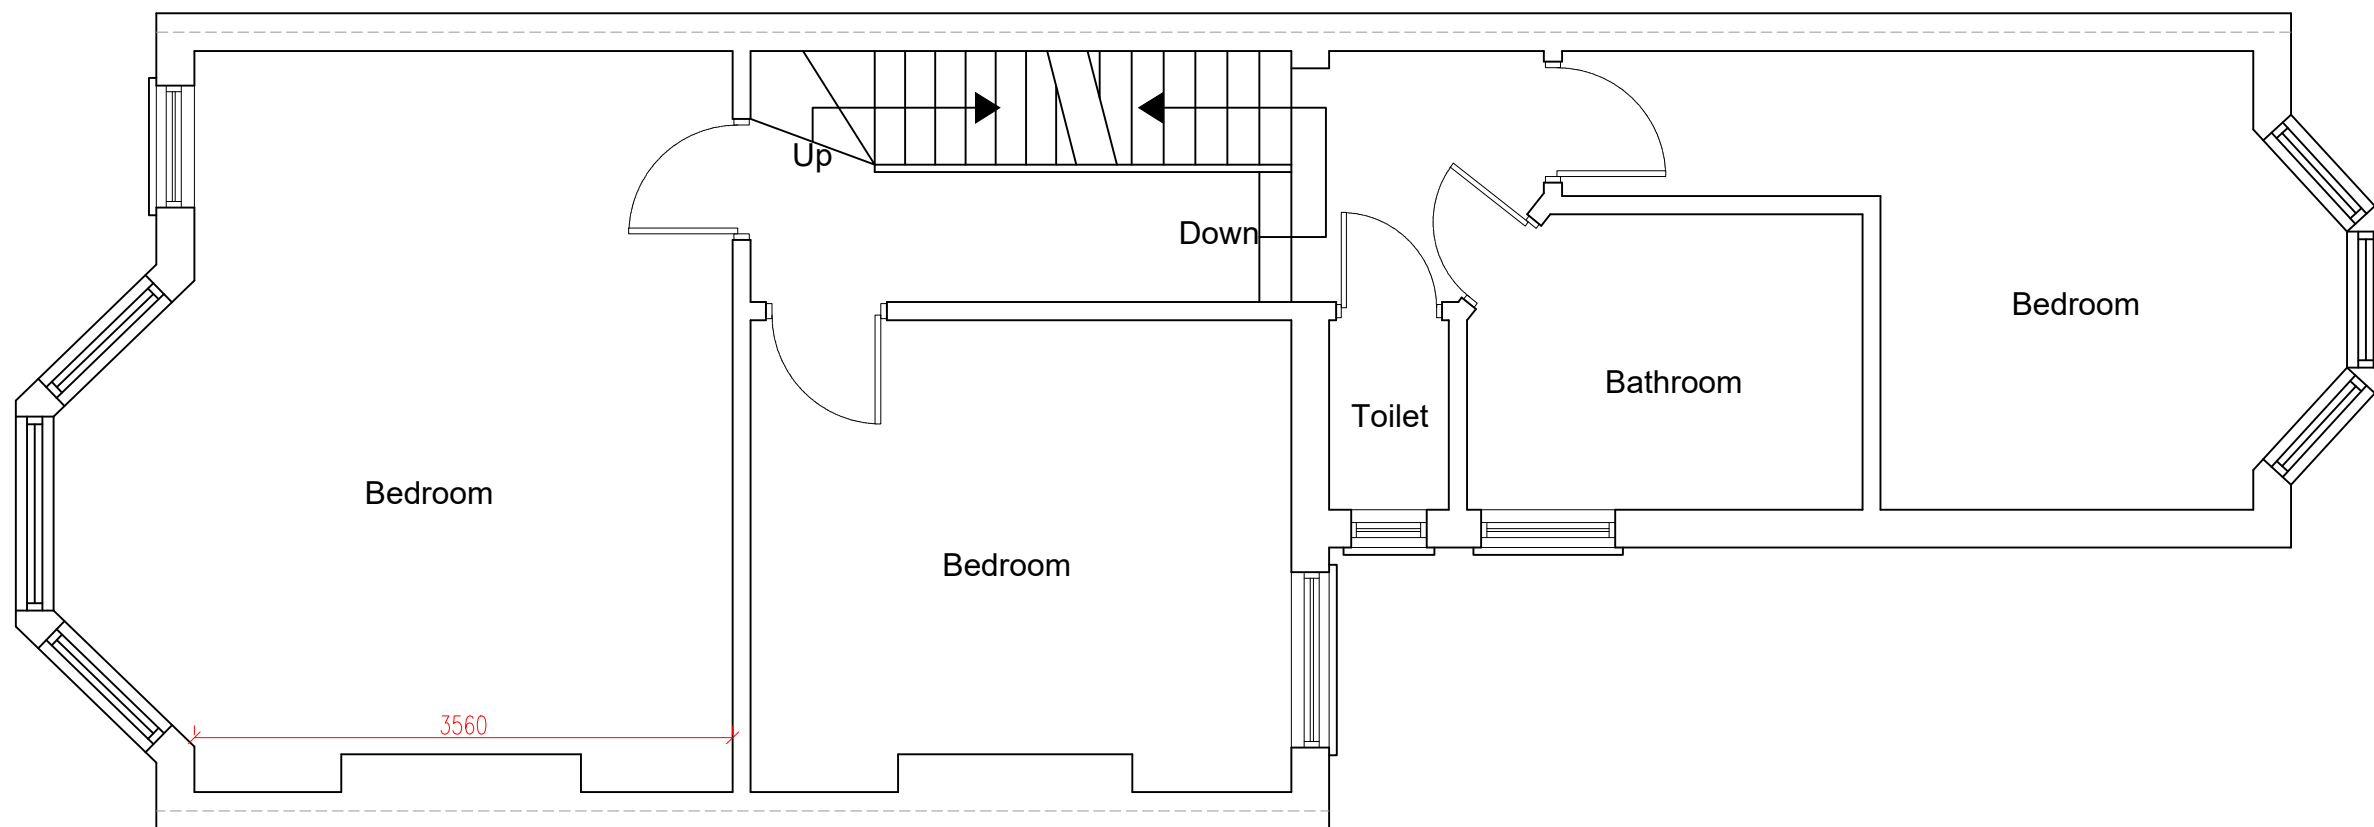

PROPOSED FIRST FLOOR PLAN
SCALE 1:50

 

www.FastPlansUK.co.uk


Project: Loft Conversion with
Dormer to Rear.

Address:
15 BELMONT AVENUE N17 6AX

Scale: 1:50 @ A3	Dwg. no: A03
Drawn by: O.B.S	Date Drawn: 22-JULY-2026


For Drawings Tel: 0208 154 5569

E-mail: plans@FastPlansUK.co.uk

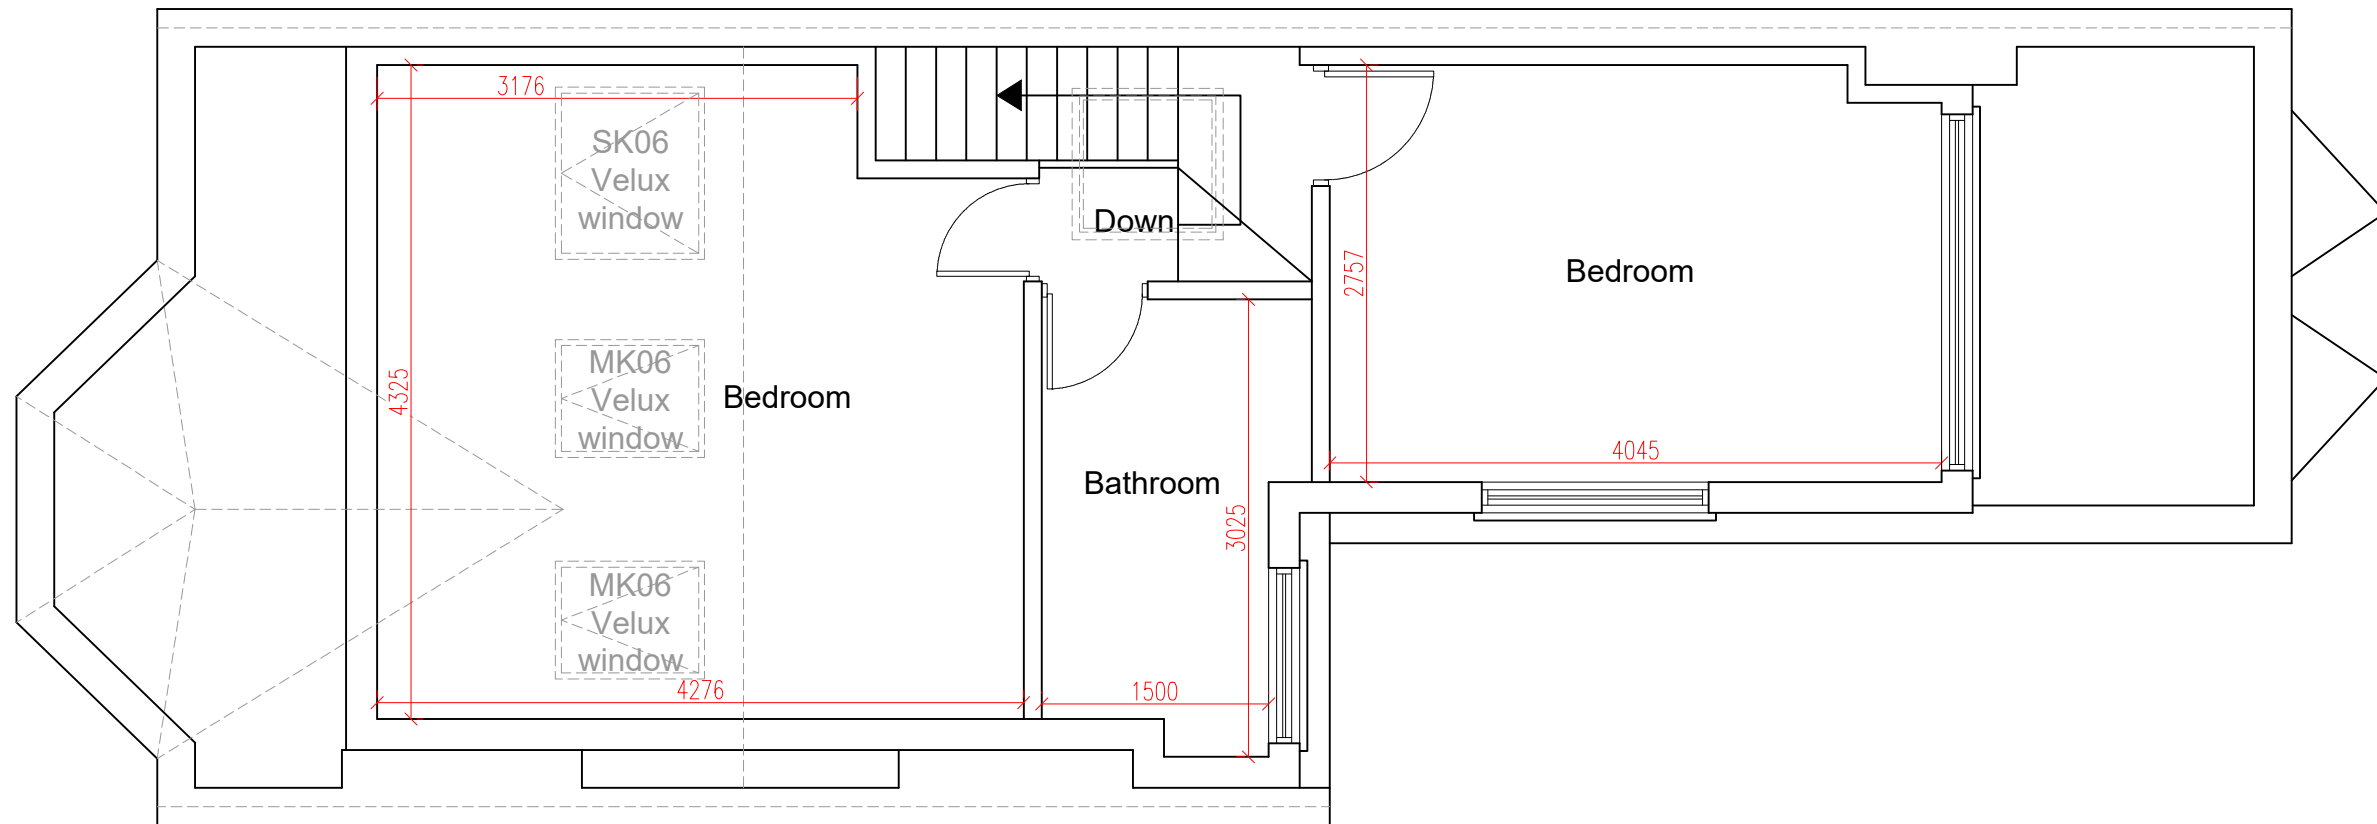


PROPOSED LOFT PLAN
SCALE 1:50

ALL DIMENSIONS ARE APPROXIMATE
AND MUST BE CHECKED ON SITE

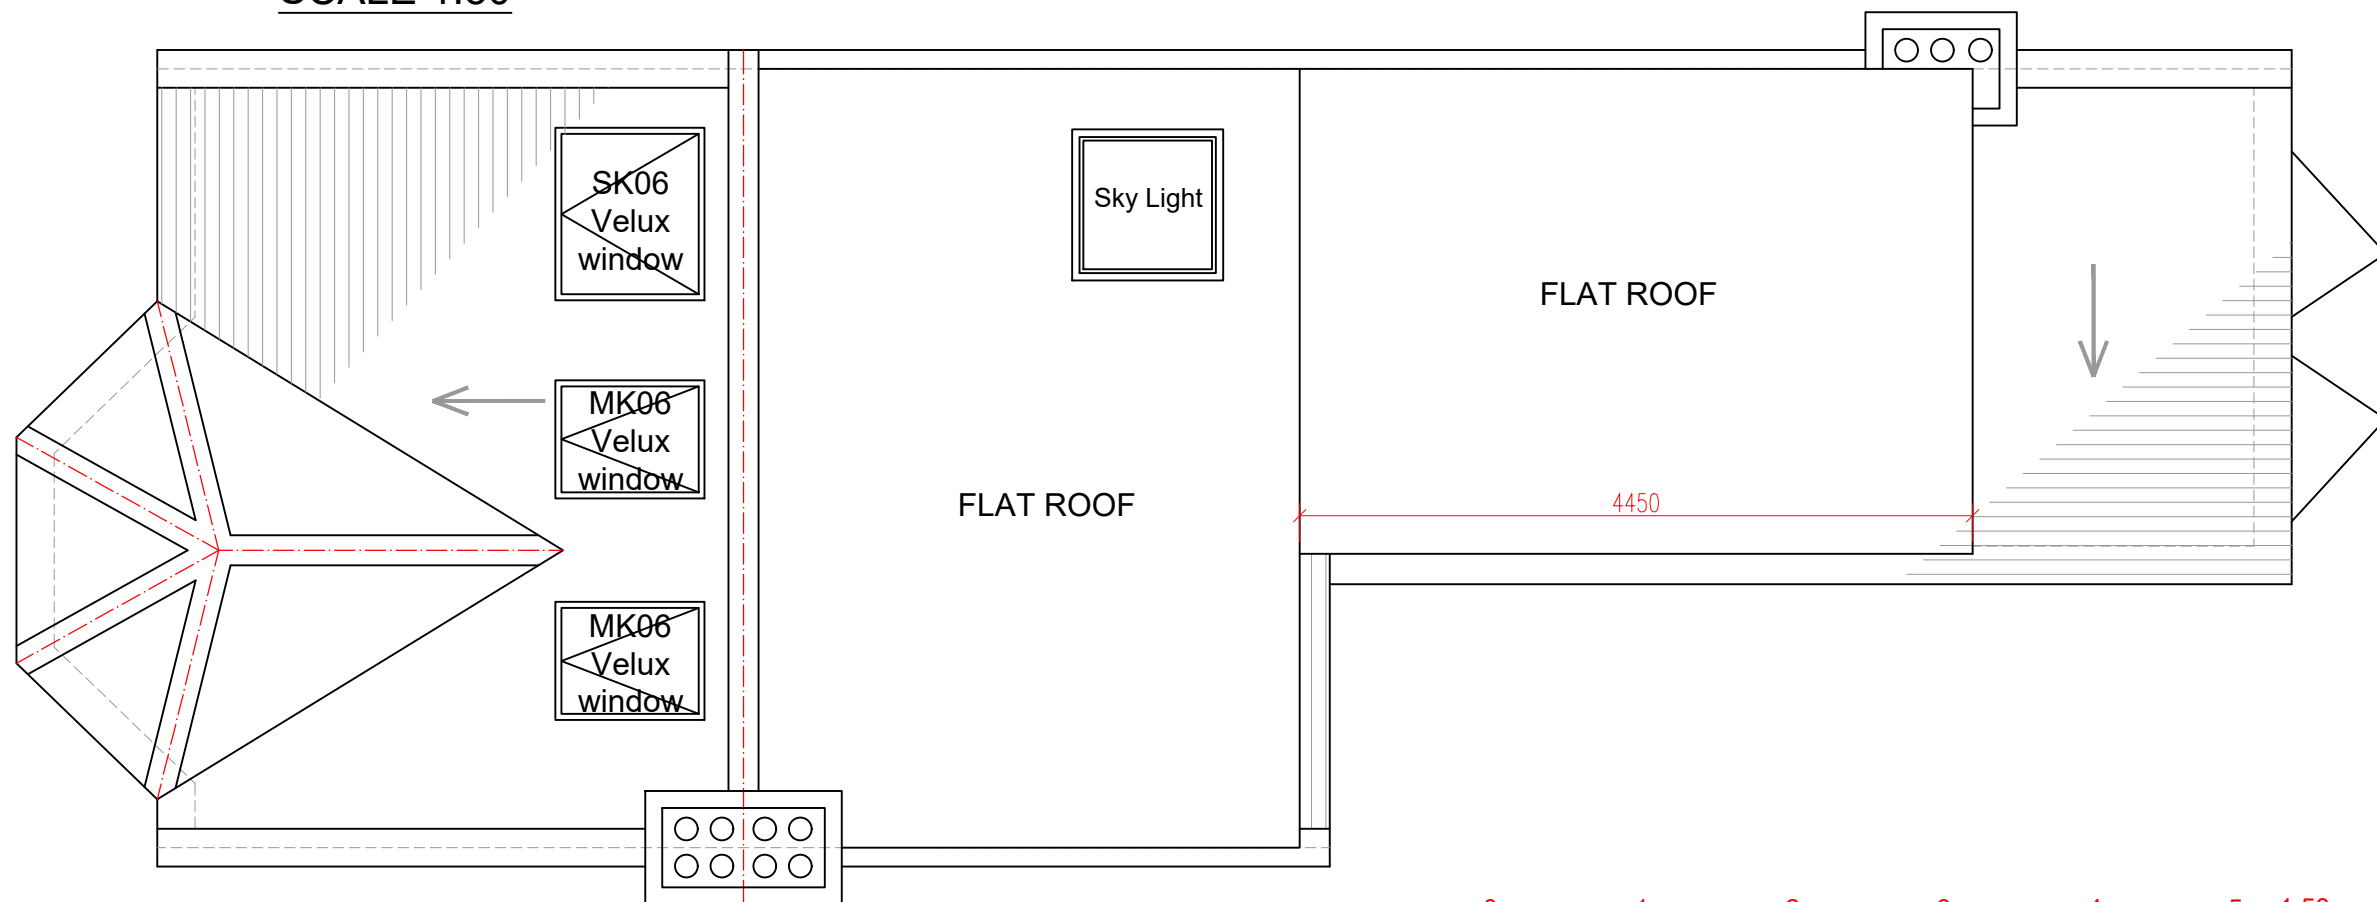

PROPOSED ROOF PLAN
SCALE 1:50

 

www.FastPlansUK.co.uk

Project: Loft Conversion with
Dormer to Rear.

Address:
15 BELMONT AVENUE N17 6AX

Scale: 1:50 @ A3

Dwg. no:
A04

Drawn by:
O.B.S


Date Drawn:
22-JULY-2026

For Drawings Tel: 0208 154 5569

E-mail: plans@FastPlansUK.co.uk




EXISTING FRONT ELEVATION
SCALE 1:100

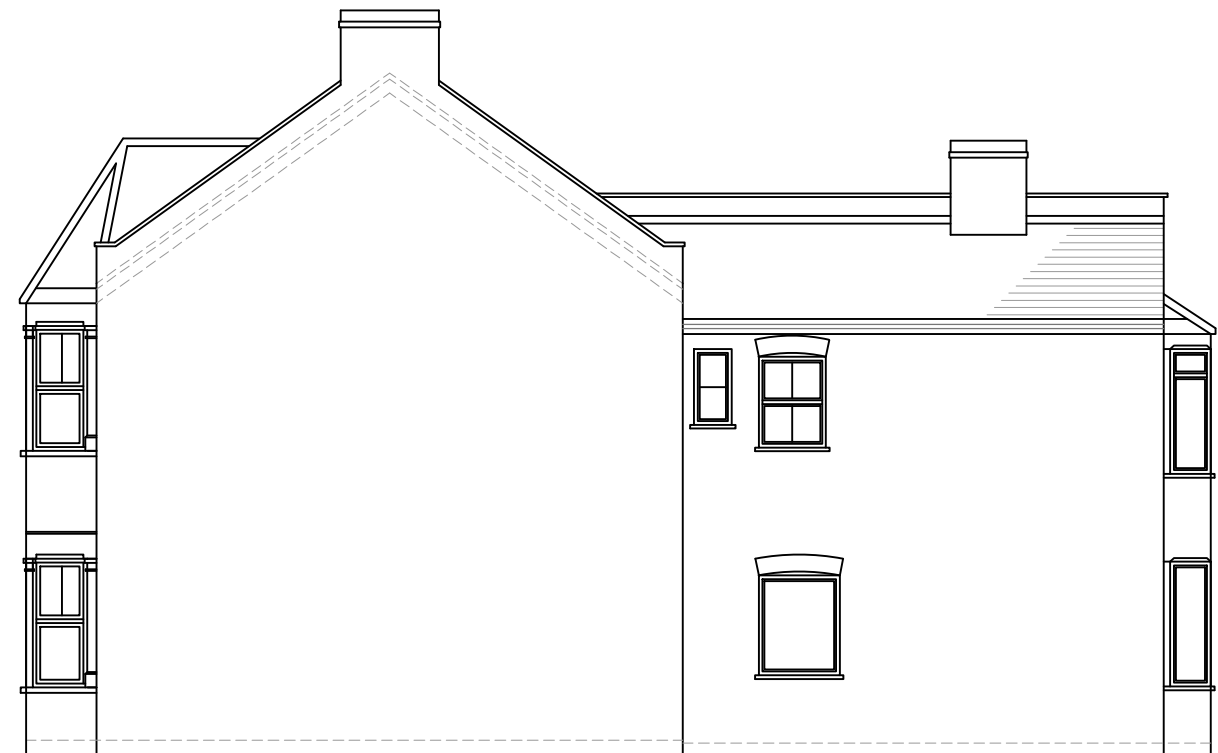


EXISTING ELEVATION SIDE A
SCALE 1:100



EXISTING REAR ELEVATION
SCALE 1:100

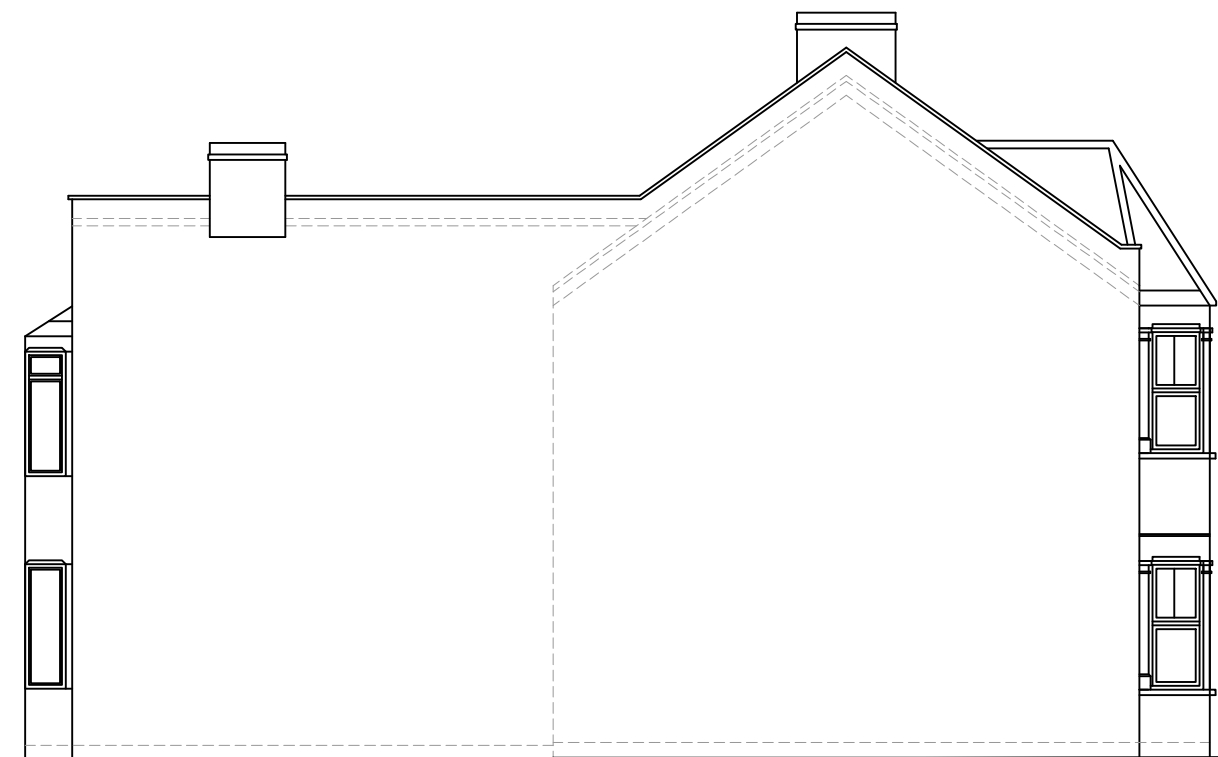

EXISTING ELEVATION SIDE B
SCALE 1:100

 

www.FastPlansUK.co.uk

Project: Loft Conversion with
Dormer to Rear.

Address: 15 BELMONT AVENUE N17 6AX

Scale: 1:100 @ A3

Dwg. no: A05

Drawn by: O.B.S

Date Drawn: 22-JULY-2026

For Drawings Tel: 0208 154 5569

E-mail: plans@FastPlansUK.co.uk



PROPOSED FRONT ELEVATION
SCALE 1:100




PROPOSED ELEVATION SIDE A
SCALE 1:100




PROPOSED REAR ELEVATION
SCALE 1:100

ALL PROPOSED MATERIALS TO MATCH
THOSE OF EXISTING PROPERTY

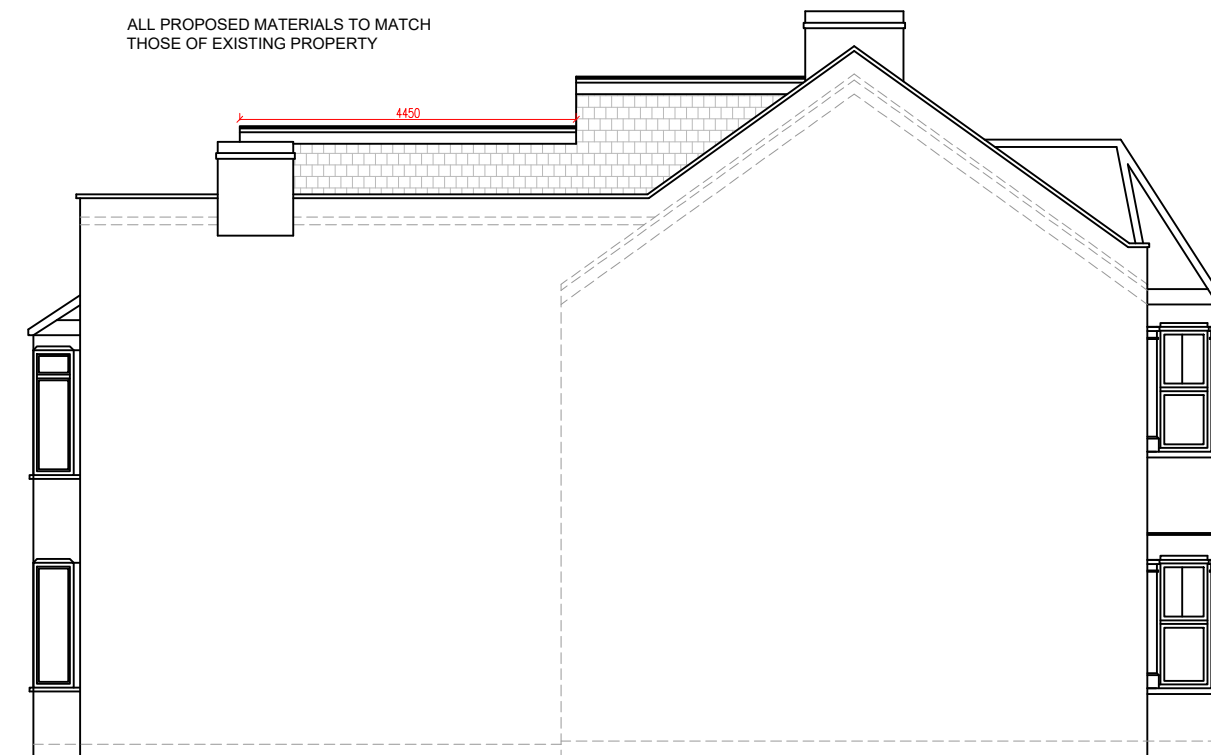

PROPOSED ELEVATION SIDE B
SCALE 1:100

 

www.FastPlansUK.co.uk

Project: Loft Conversion with
Dormer to Rear.

Address: 15 BELMONT AVENUE N17 6AX

Scale: 1:100 @ A3


Dwg. no: A06

Drawn by: O.B.S


Date Drawn: 22-JULY-2026

For Drawings Tel: 0208 154 5569

E-mail: plans@FastPlansUK.co.uk

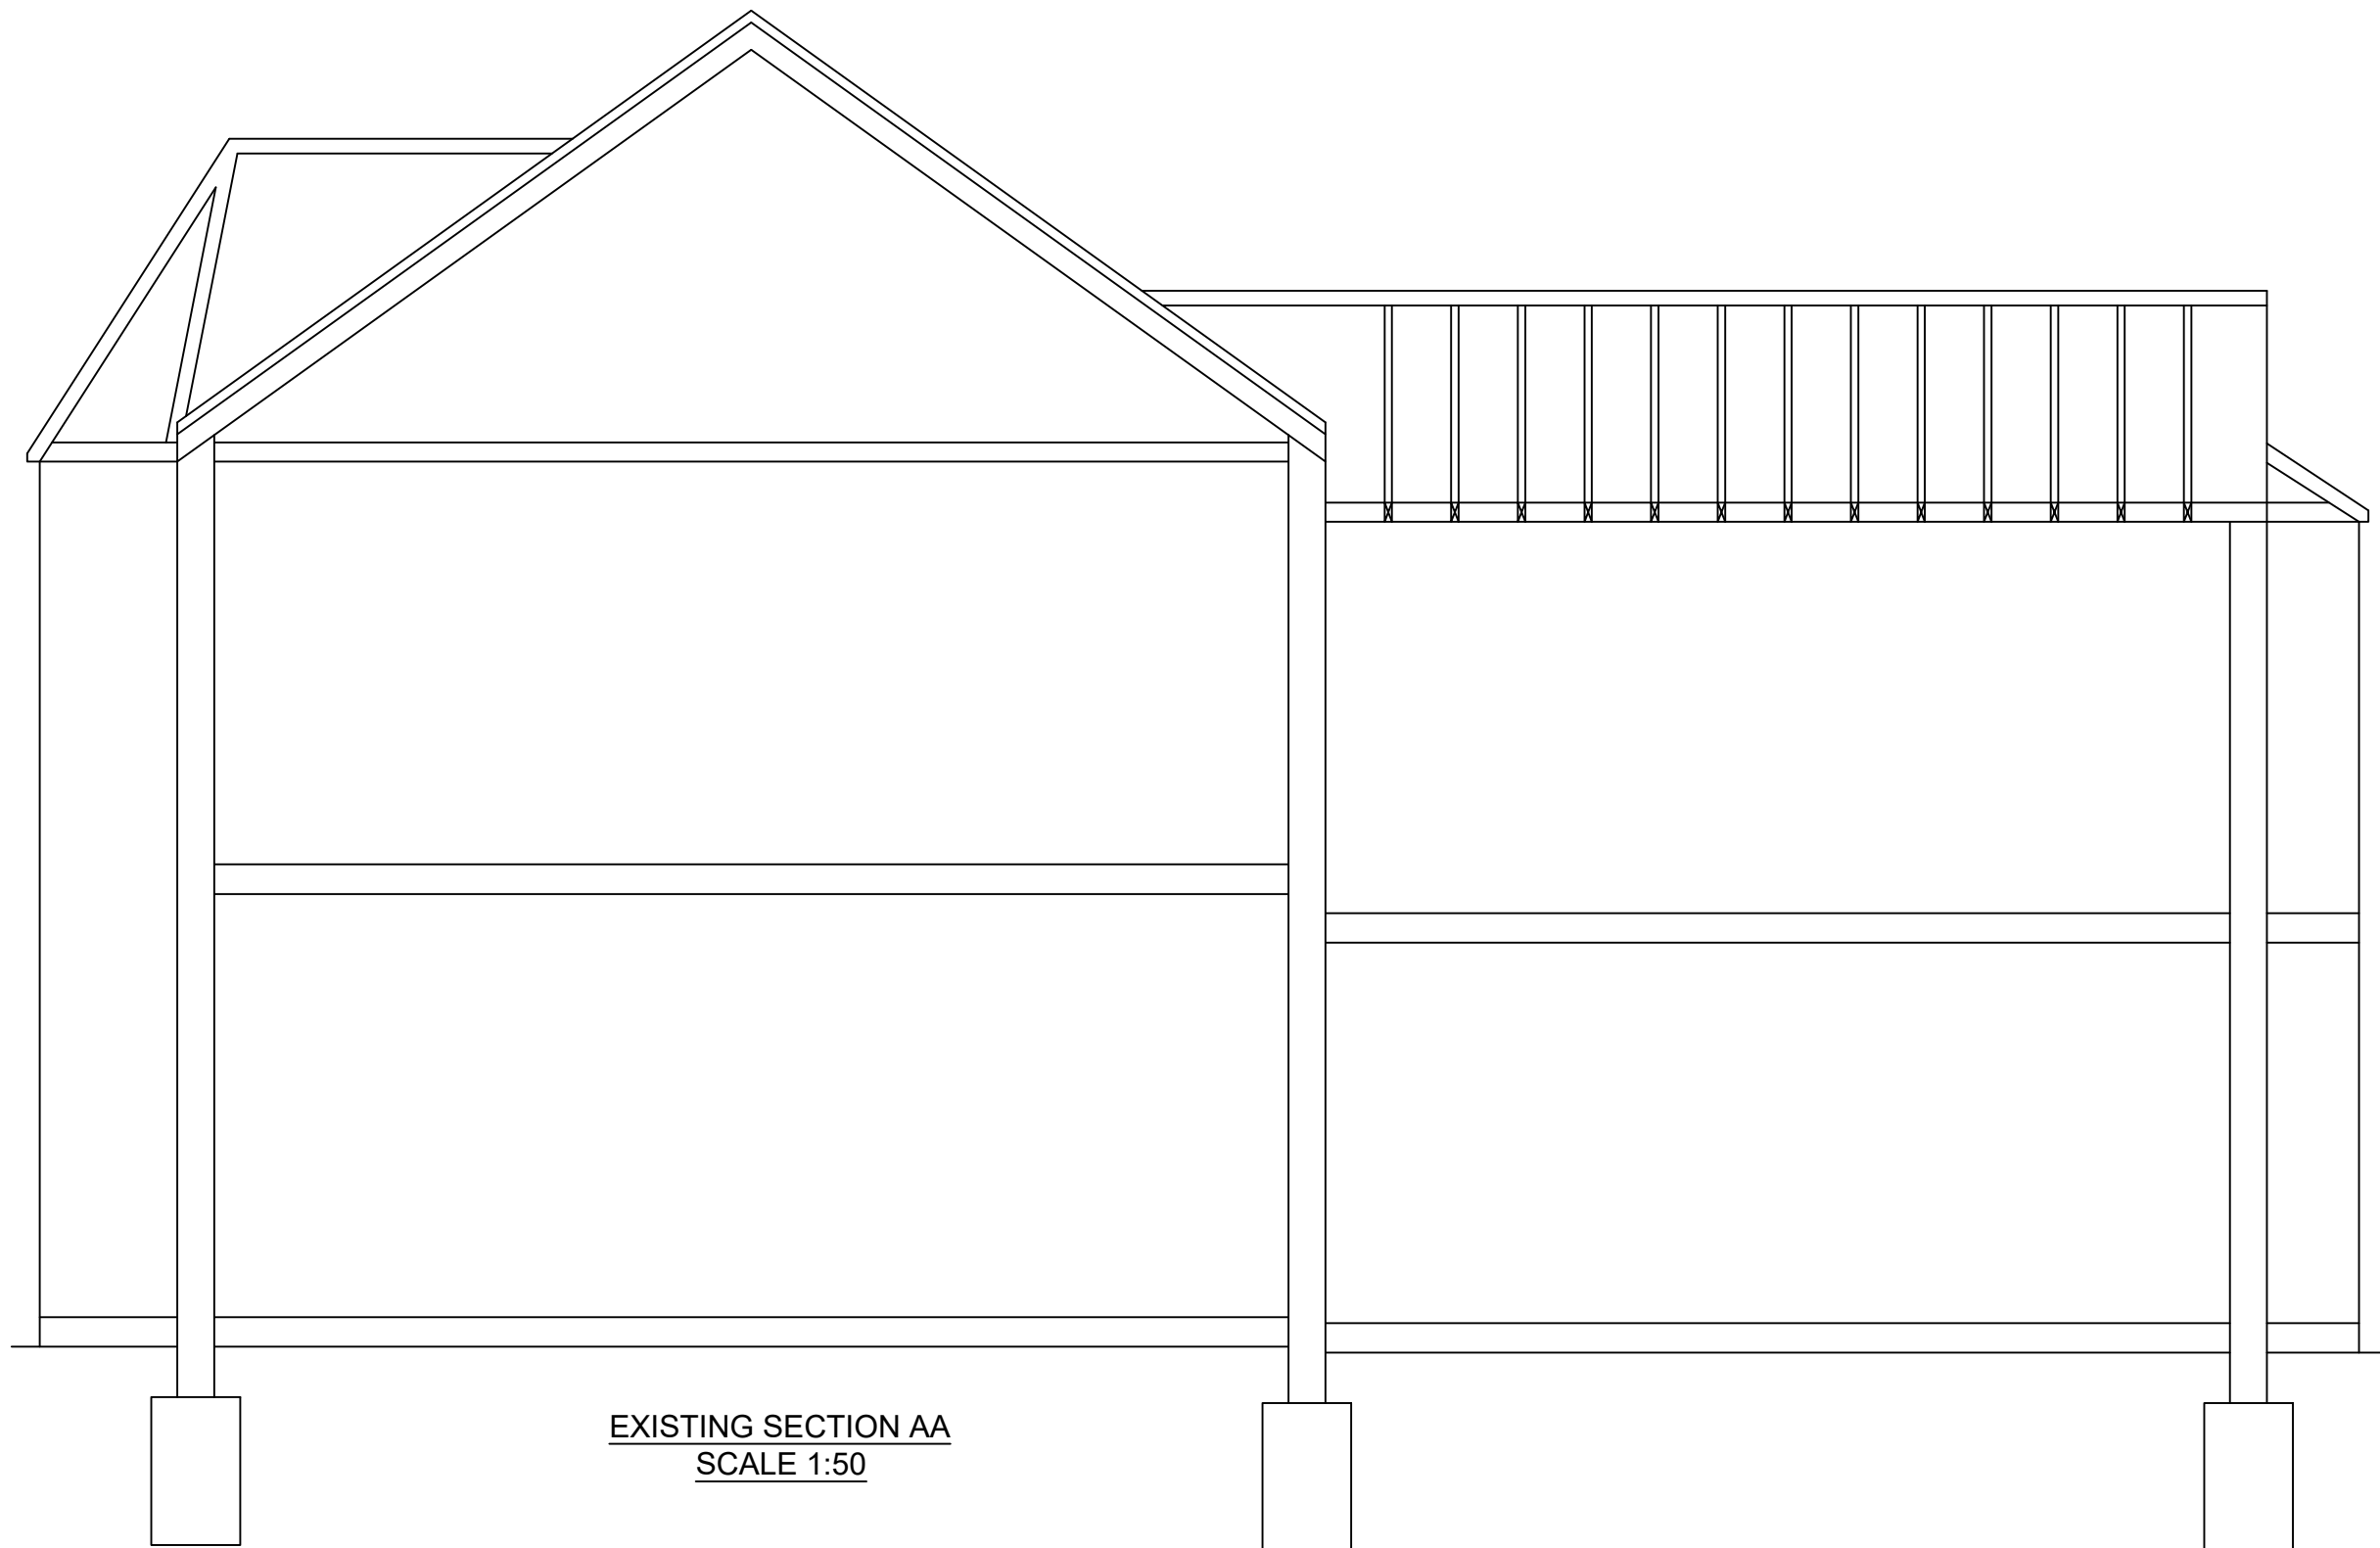

EXISTING SECTION AA
SCALE 1:50

 

www.FastPlansUK.co.uk

Project: Loft Conversion with
Dormer to Rear.

Address:
15 BELMONT AVENUE N17 6AX

Scale: 1:50 @ A3


Dwg. no:
A07

Drawn by:
O.B.S

Date Drawn:
22-JULY-2026

For Drawings Tel: 0208 154 5569

E-mail: plans@FastPlansUK.co.uk

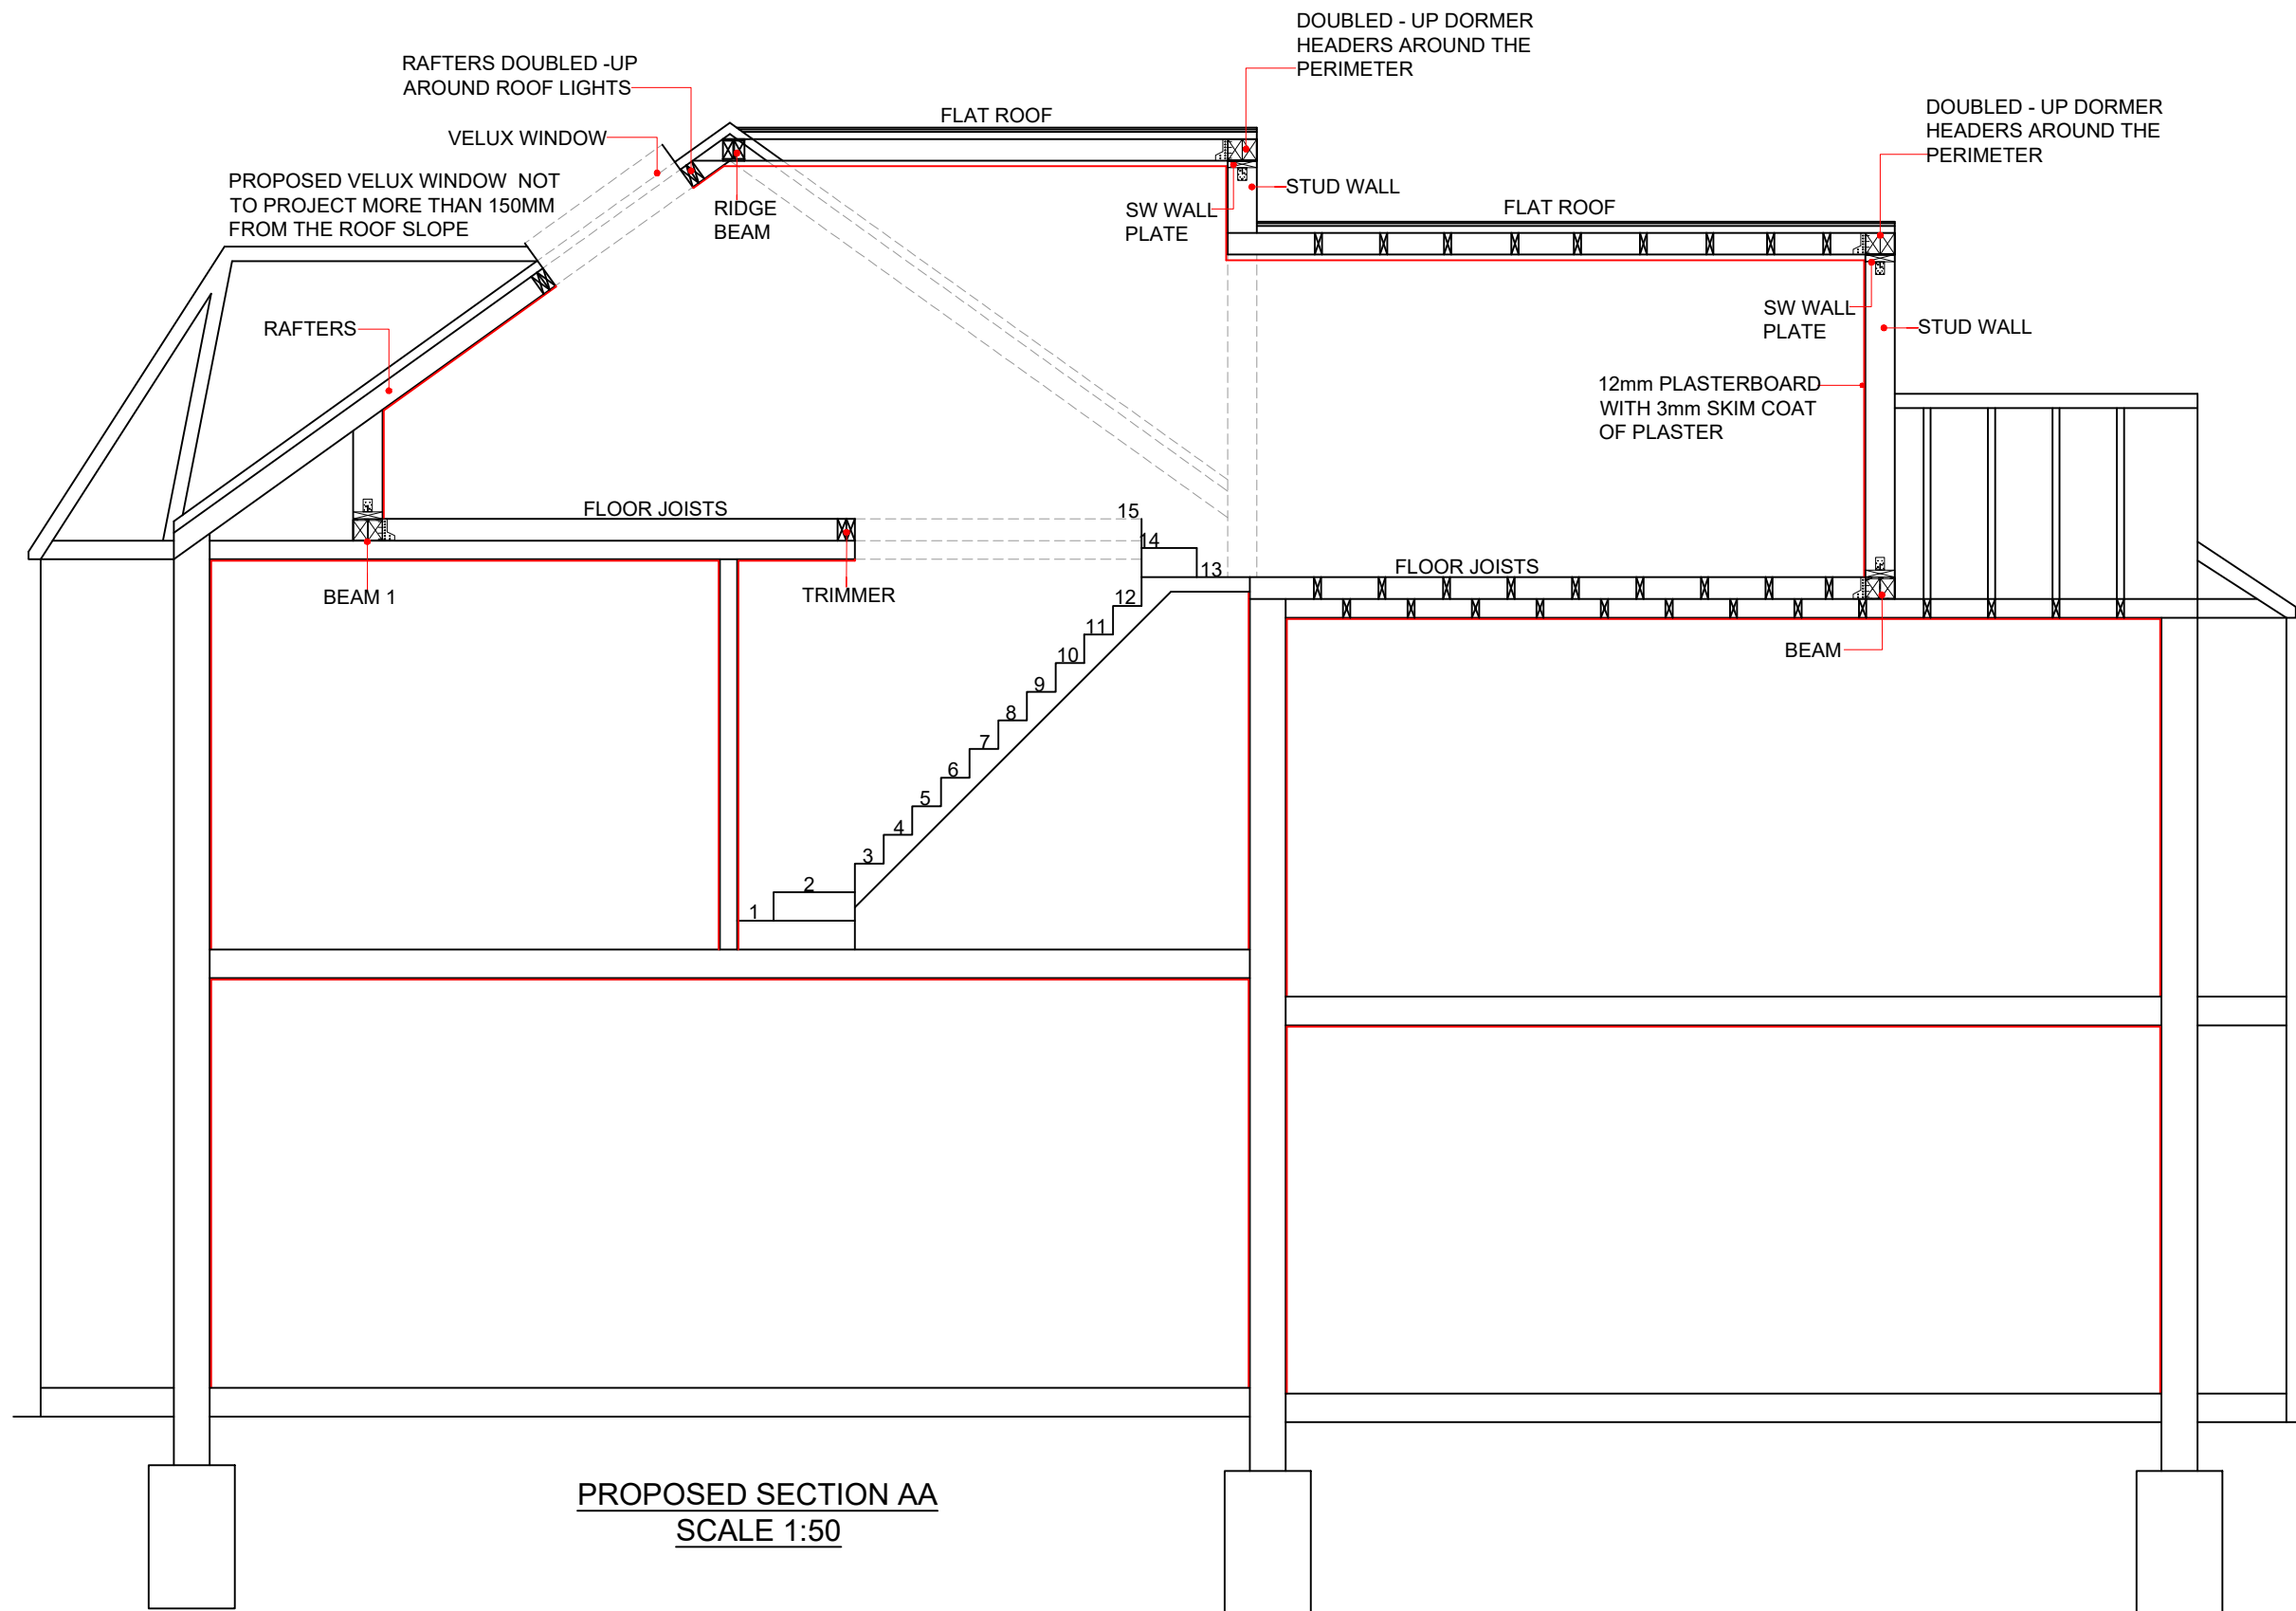

www.FastPlansUK.co.uk

Project: Loft Conversion with
Dormer to Rear.

Address:
15 BELMONT AVENUE N17 6AX

Scale:
1:50 @ A3

Dwg. no:
A08

Drawn by:
O.B.S

Date Drawn:
22-JULY-2026

For Drawings Tel: 0208 154 5569


E-mail: plans@FastPlansUK.co.uk



BLOCK PLAN
SCALE 1:500



LOCATION PLAN
SCALE 1:1250

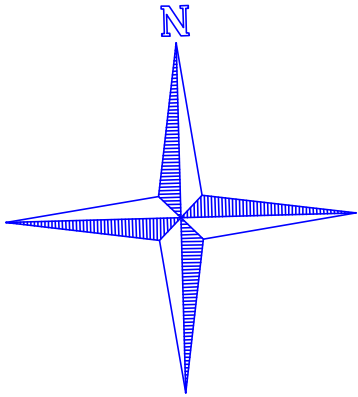

	
www.FastPlansUK.co.uk	
Project:	Loft Conversion with Dormer to Rear.
Address:	15 BELMONT AVENUE N17 6AX
Scale:	Dwg. no:
1:500 @ A3	A09
Drawn by:	Date Drawn:
O.B.S	22-JULY-2026
For Drawings Tel: 0208 154 5569	
E-mail: plans@FastPlansUK.co.uk	