



EXISTING

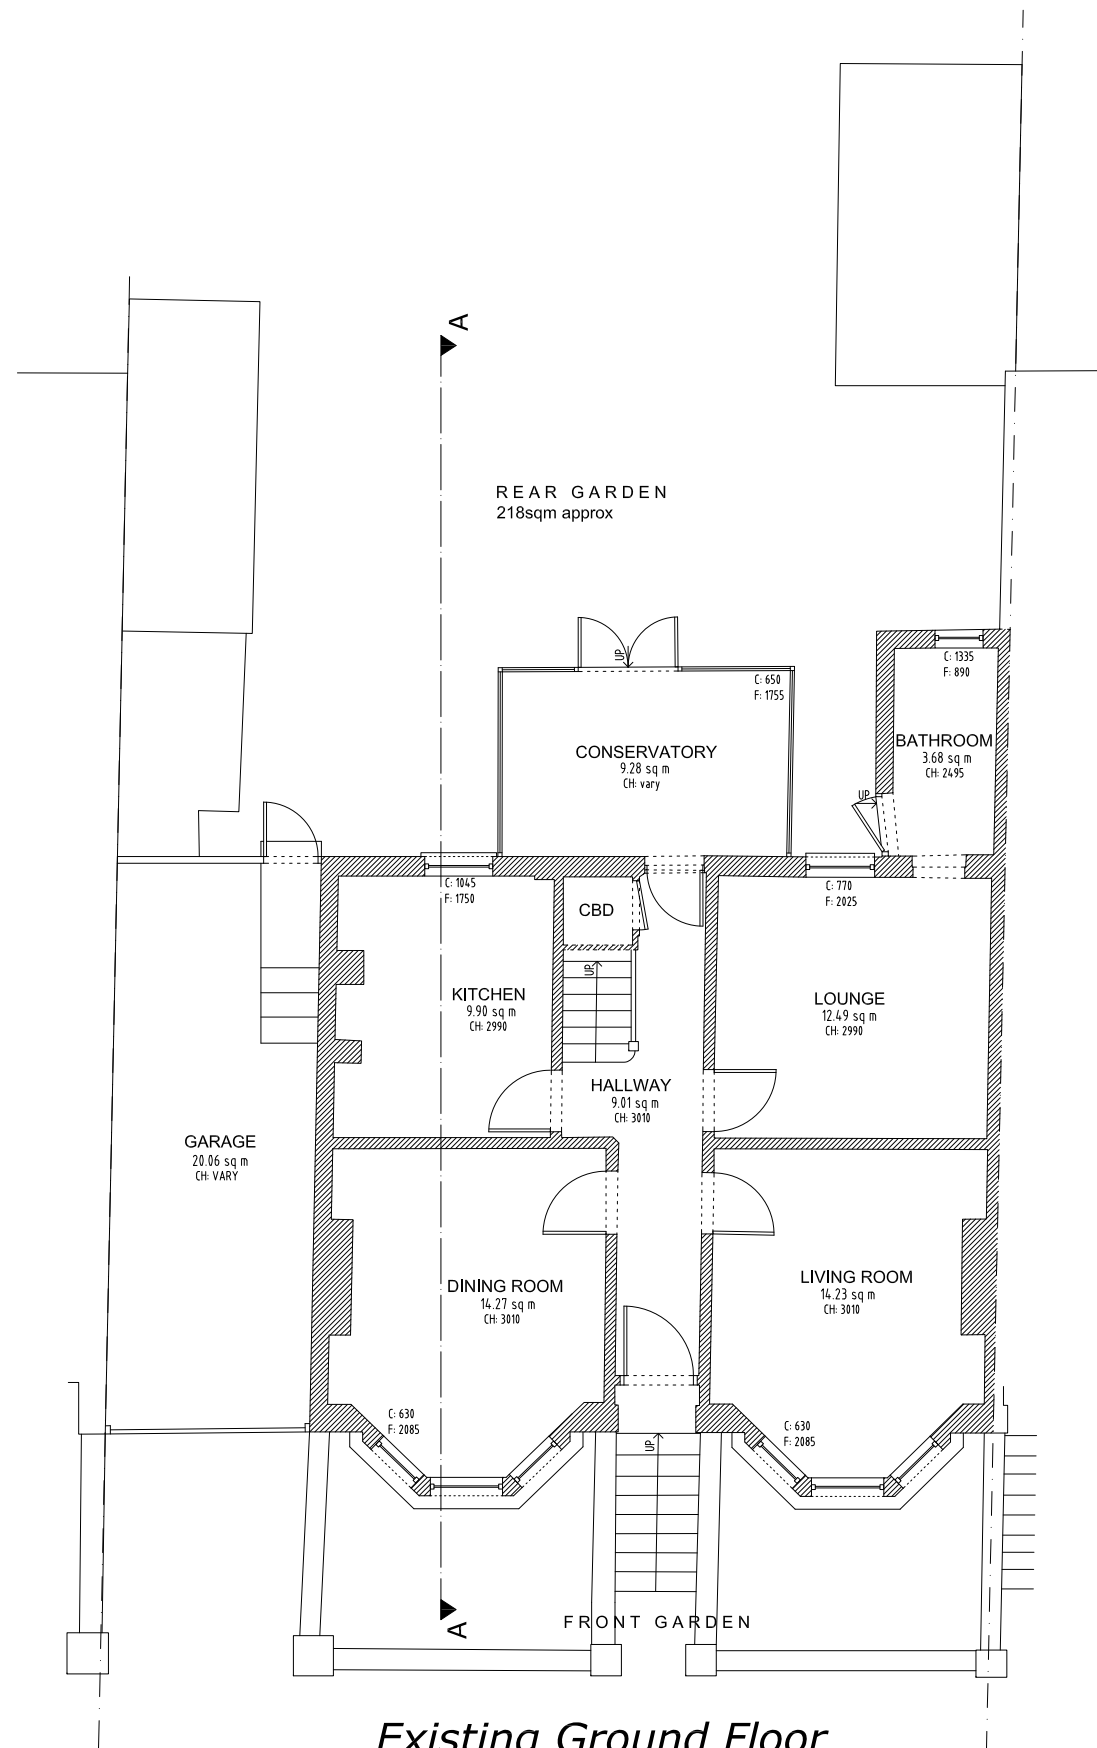

Existing Ground Floor

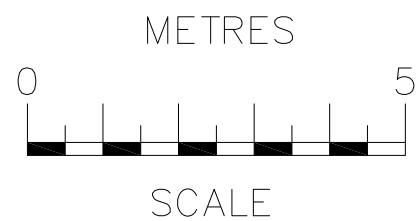

C - Sill Height
F - Window Height
CH - Ceiling Height
DH - Door Height




NOTES
The contractors are to check all the dimensions, levels, drain runs and general condition of the site before works commence.


All works are to be carried out in accordance with current Building Regulations, British Standards, Code of Practice and Local Authority Requirements.

Project: 132 Vartry Road, London N15 6HB		
Title: EXISTING Floor Plans		
Date: 02.09.26	Scale: 1:100 @ A3	
Dwg. No. VR.132.EX.201		Rev:


EXISTING

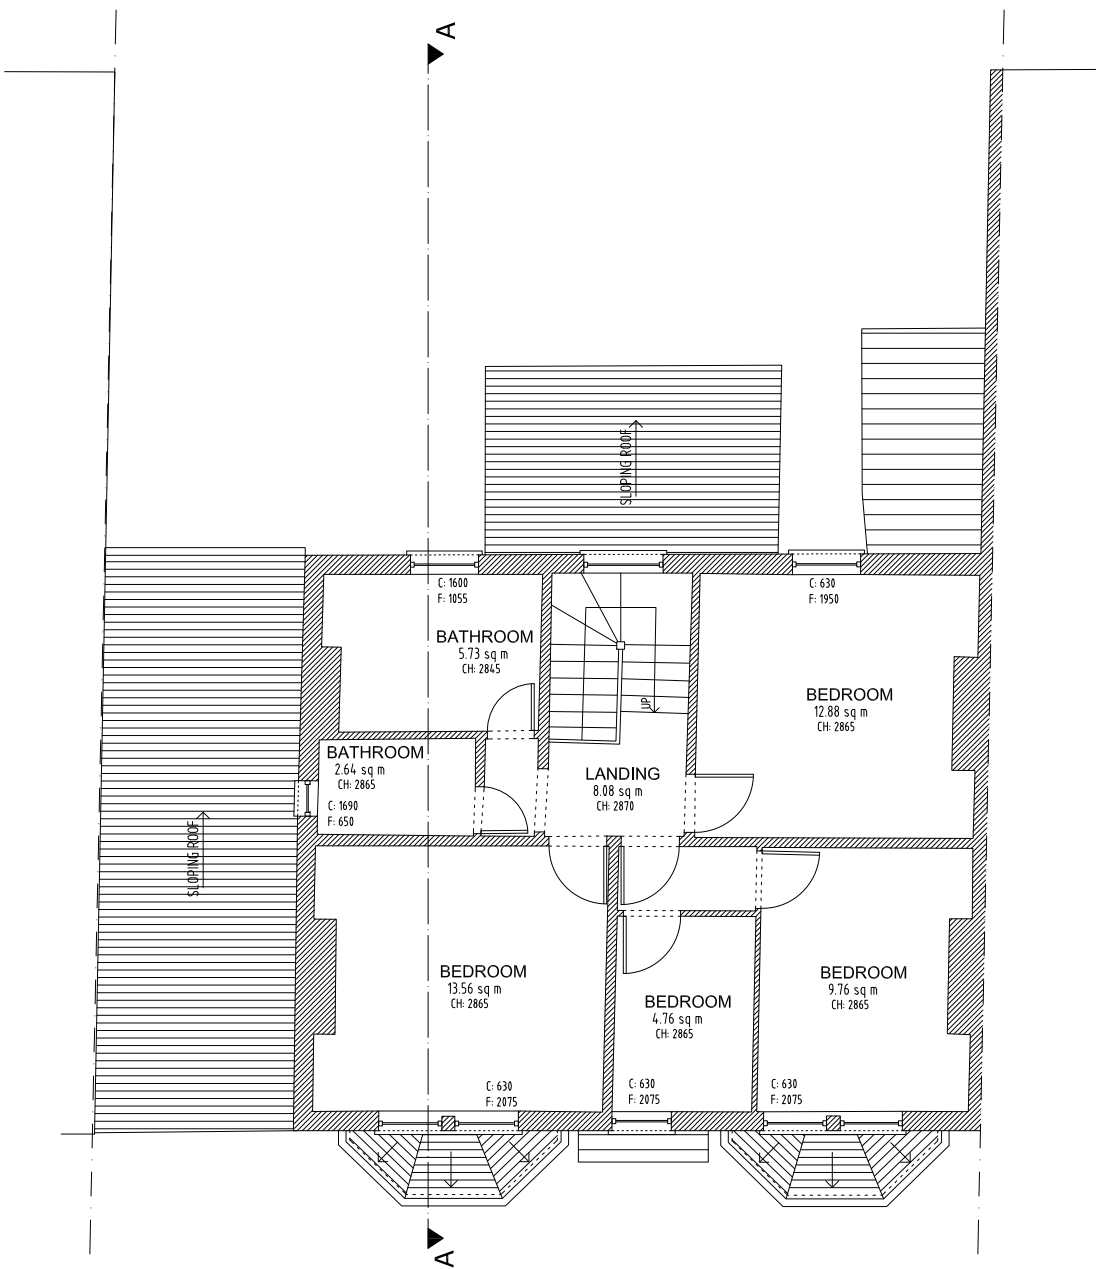

Existing First Floor

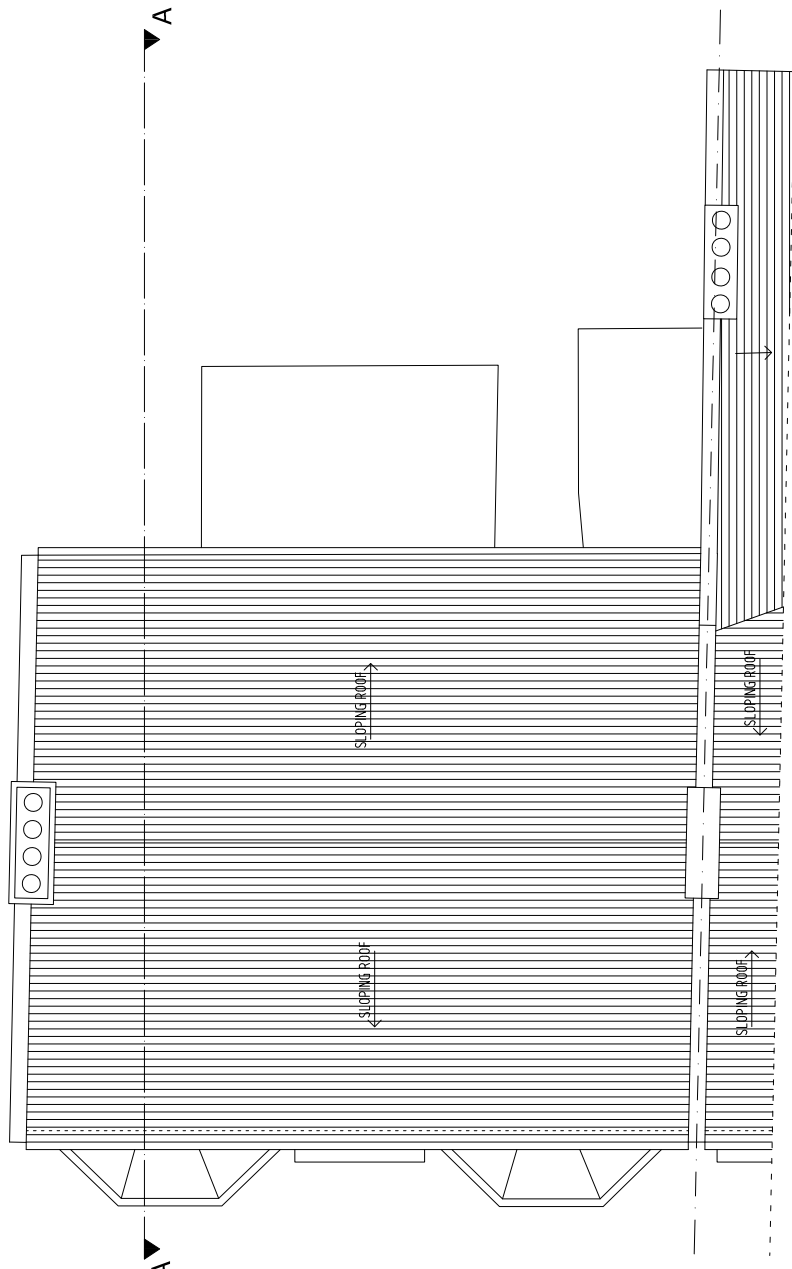

Existing Roof Plan

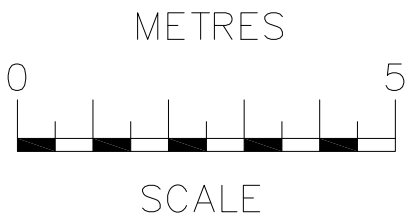

C - Sill Height
F - Window Height
CH - Ceiling Height
DH - Door Height




NOTES
The contractors are to check all the dimensions, levels, drain runs and general condition of the site before works commence.

All works are to be carried out in accordance with current Building Regulations, British Standards, Code of Practice and Local Authority Requirements.

Project: 132 Vartry Road, London N15 6HB		
Title: EXISTING Floor Plans		
Date: 02.09.26	Scale: 1:100 @ A3	
Dwg. No. VR.132.EX.202	Rev:	


EXISTING

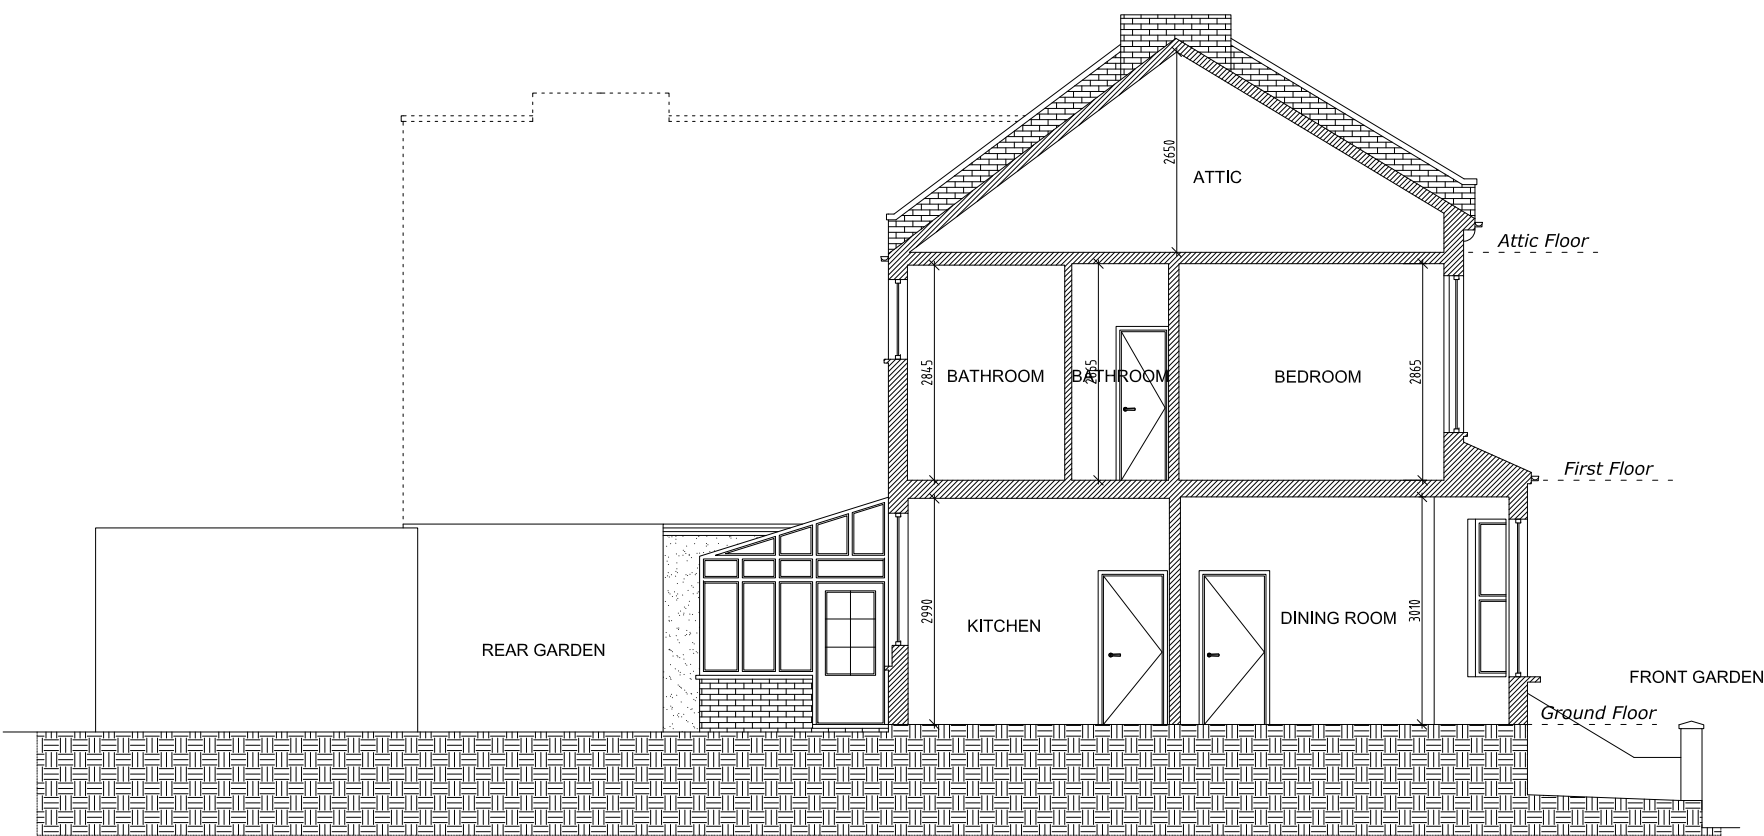

Existing Section A-A



Existing Front Elevation

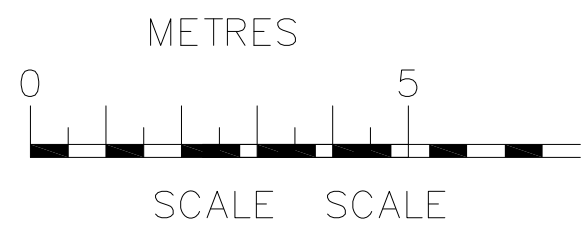



NOTES
The contractors are to check all the dimensions, levels, drain runs and general condition of the site before works commence.

All works are to be carried out in accordance with current Building Regulations, British Standards, Code of Practice and Local Authority Requirements.

AJ PLANS
info@ajplans.co

Project:
**132 Vartry Road,
London N15 6HB**

Title: **EXISTING
Section and Elevation**

Date: 02.09.26 Scale: 1:100 @ A3

Dwg. No. **VR.132.EX.203** Rev:


EXISTING



Existing Rear Elevation



Existing Side Elevation

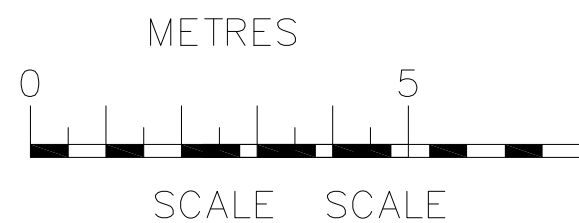

NOTES
The contractors are to check all the dimensions, levels, drain runs and general condition of the site before works commence.

All works are to be carried out in accordance with current Building Regulations, British Standards, Code of Practice and Local Authority Requirements.

Project: 132 Vartry Road, London N15 6HB		
Title: EXISTING Elevations		
Date: 02.09.26	Scale: 1:100 @ A3	
Dwg. No. VR.132.EX.204		Rev: