



SITE PLAN 1:200



LOCATION PLAN 1:1250

Project Address 47 Muswell Hill Place N10 3RP
Client Timothy Noy & Serena Lee Yuen Ping
Drawing Title Existing Site and Location Plan

Drawn SD
Checked DA
Approved DA

Disclaimer Drawings to be read in conjunction with the relevant drawing and specification. Figured dimensions only. Dimensions should not be relied upon for the purposes of ordering material or placing sub-contractor orders. Third parties to take their own site measurements. Site boundaries are indicative only and are subject to confirmation with land registry. A party wall surveyor should be consulted to ascertain whether adjoining owners are notifiable. On planning drawings, all structural beams, openings, lintels and any other bearings are indicative and are subject to review from a structural engineer. All drawings are subject to onsite inspection.
--

Drawing No SP - 00	Revision A	North 
Date Issued 10/09/2026	Notes	
		


designteam

Phone
0207 495 6561

Online
www.designteam.co.uk

Email
hello@designteam.co.uk

Office
342 Clapham Rd, SW9 9AJ

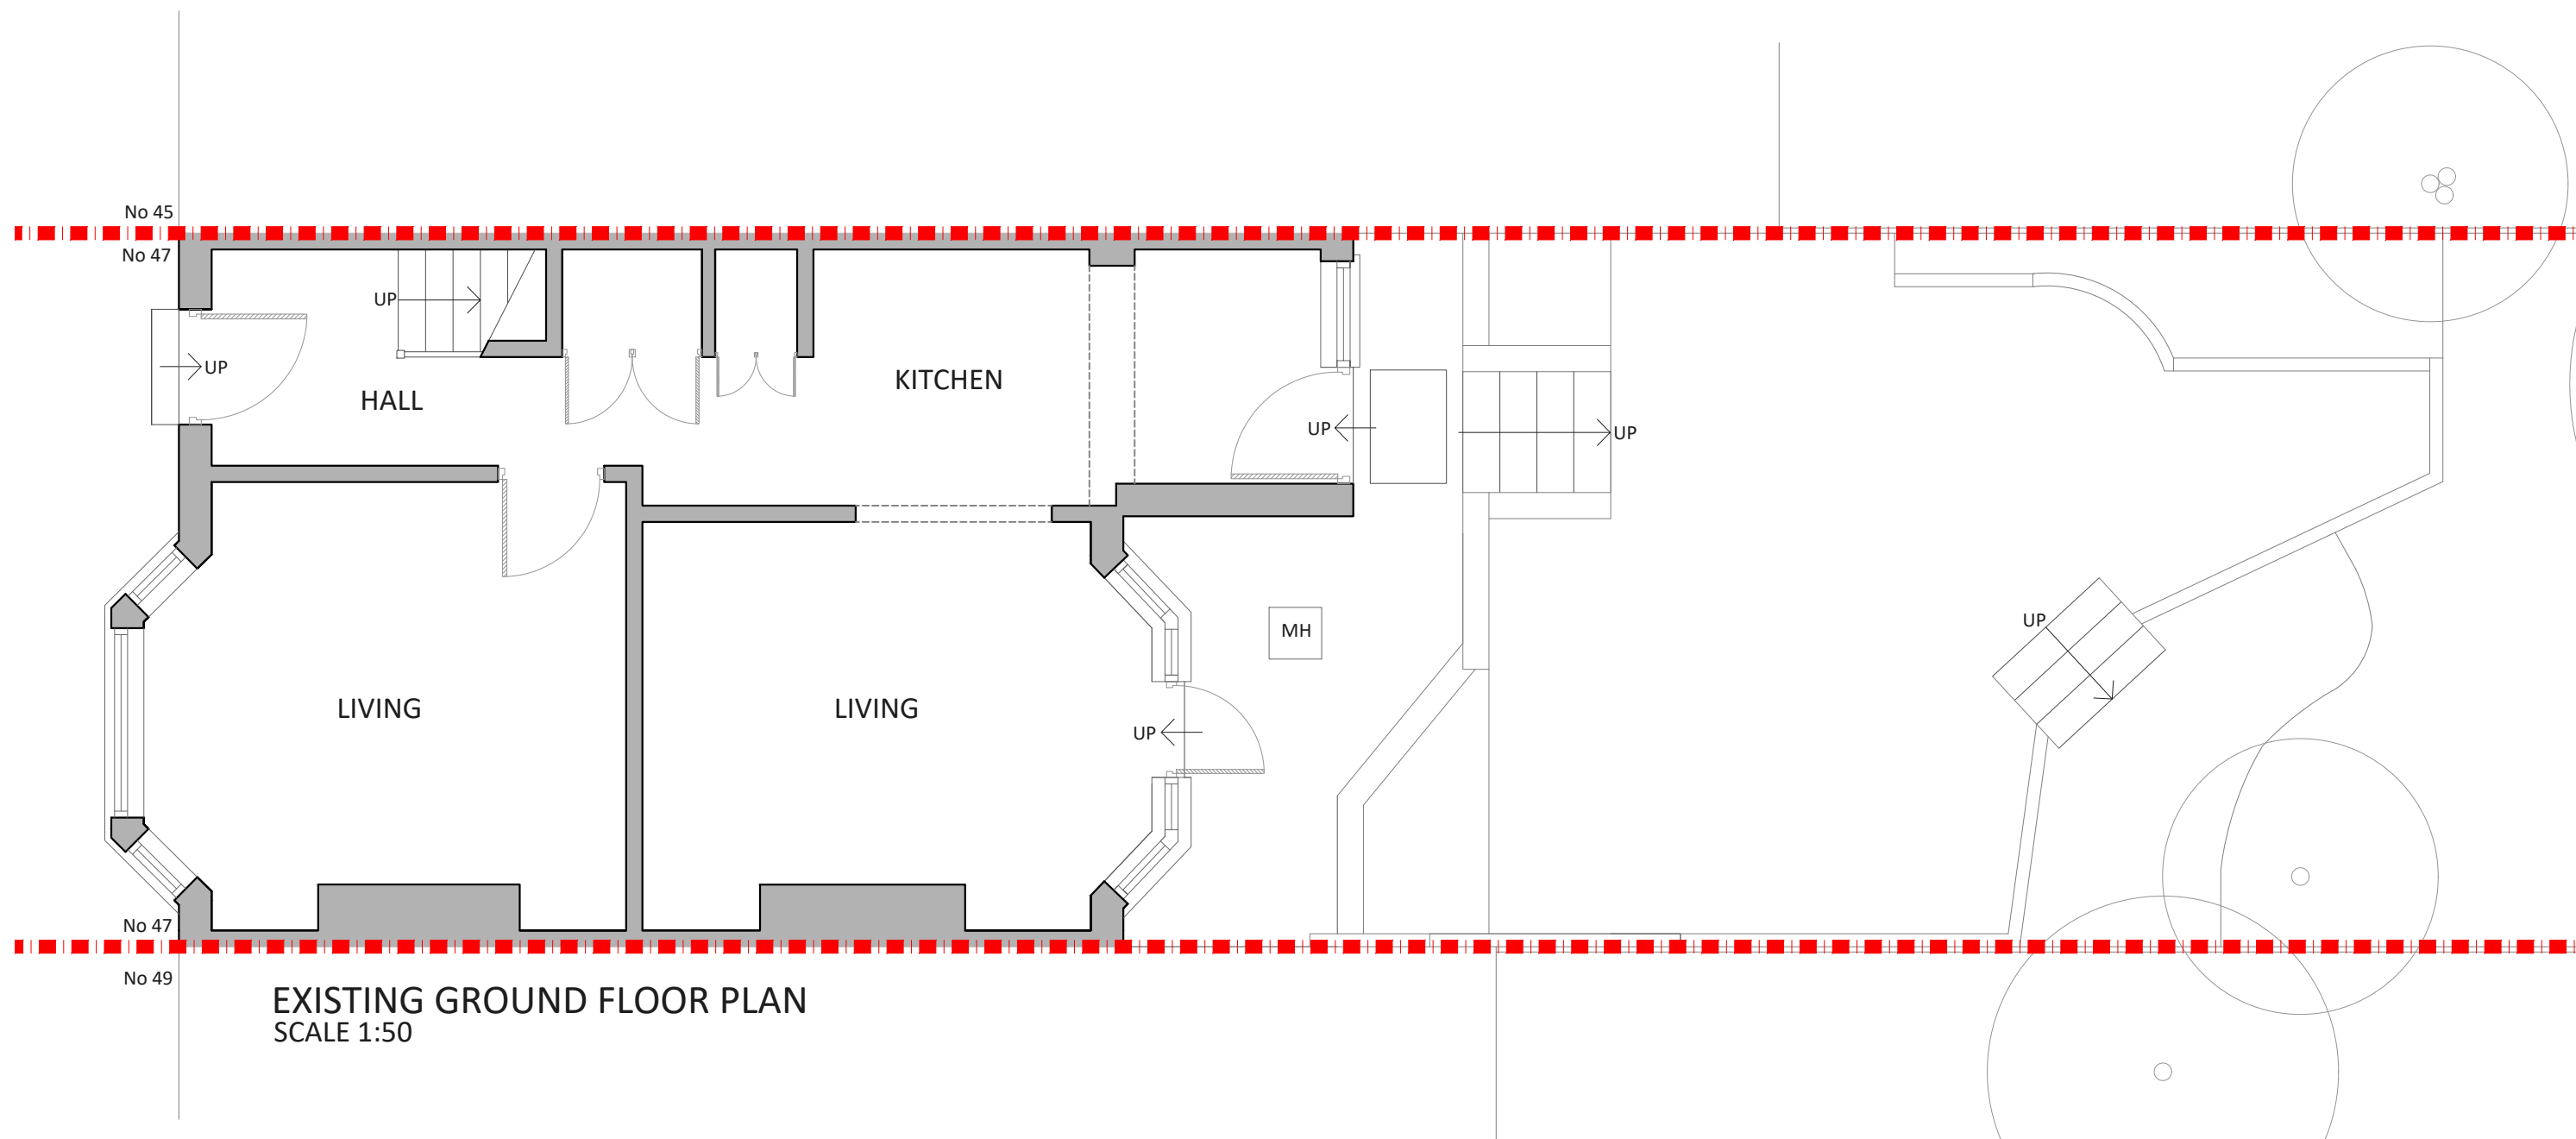

Project Address
47 Muswell Hill Place N10 3RP

Client
Timothy Noy & Serena Lee Yuen Ping

Drawing Title
Existing Ground Floor Plan

Drawn
SD

Checked
DA

Approved
DA

Disclaimer

Drawings to be read in conjunction with the relevant drawing and specification. Figured dimensions only. Dimensions should not be relied upon for the purposes of ordering material or placing sub-contractor orders. Third parties to take their own site measurements. Site boundaries are indicative only and are subject to confirmation with land registry. A party wall surveyor should be consulted to ascertain whether adjoining owners are notifiable. On planning drawings, all structural beams, openings, lintels and any other bearings are indicative and are subject to review from a structural engineer. All drawings are subject to onsite inspection.

Drawing No
SP - 01

Date Issued
10/09/2026

Revision
A


Notes

North



designteam

Phone 0207 495 6561
Email hello@designteam.co.uk
Online www.designteam.co.uk
Office 342 Clapham Rd, SW9 9AJ

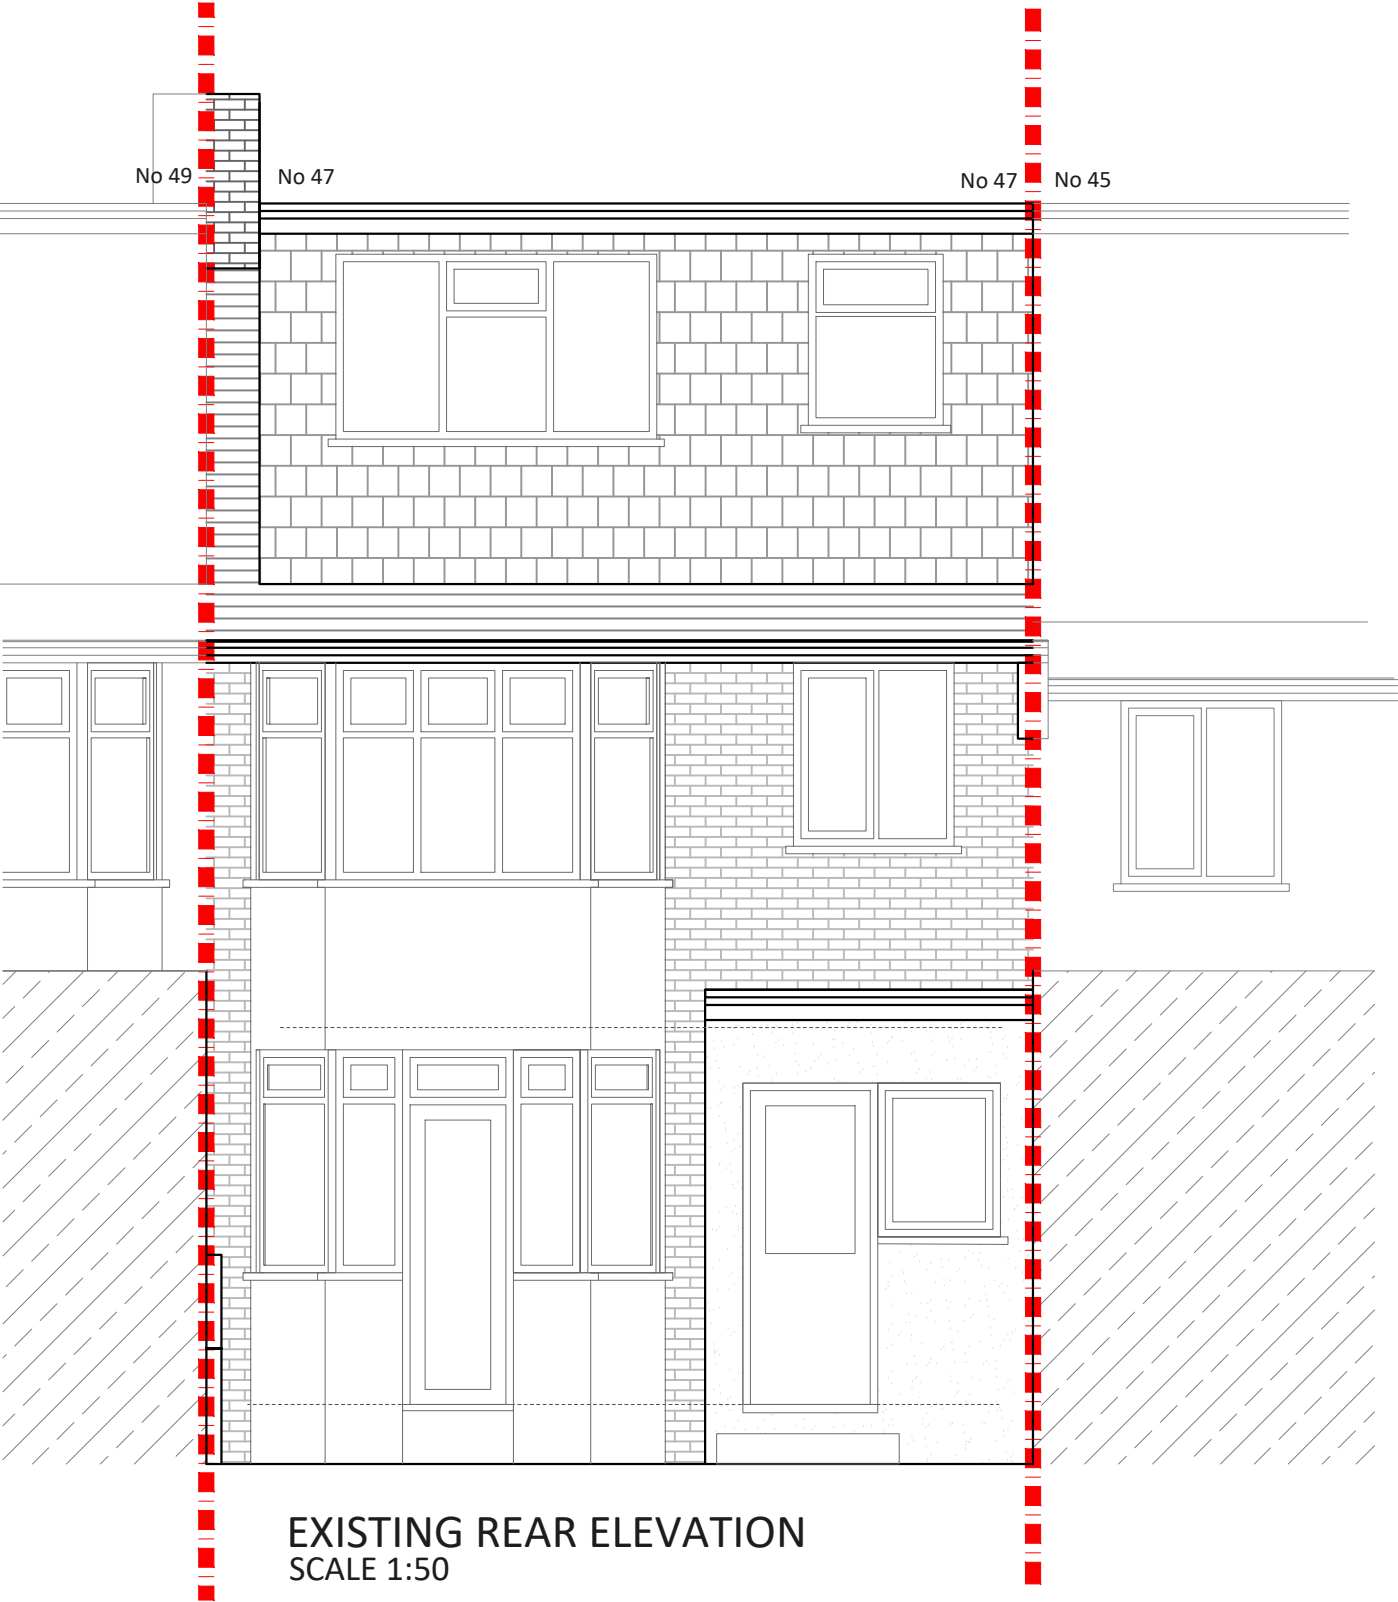

Project Address
47 Muswell Hill Place N10 3RP

Client
Timothy Noy & Serena Lee Yuen Ping

Drawing Title
Existing Rear Elevation

Drawn
SD

Checked
DA

Approved
DA

Disclaimer
Drawings to be read in conjunction with the relevant drawing and specification. Figured dimensions only. Dimensions should not be relied upon for the purposes of ordering material or placing sub-contractor orders. Third parties to take their own site measurements. Site boundaries are indicative only and are subject to confirmation with land registry. A party wall surveyor should be consulted to ascertain whether adjoining owners are notifiable. On planning drawings, all structural beams, openings, lintels and any other bearings are indicative and are subject to review from a structural engineer. All drawings are subject to onsite inspection.

Drawing No
SP - 03

Date Issued
10/09/2026

Revision
A

Notes

North




designnteam

Phone
0207 495 6561

Email
hello@designnteam.co.uk

Online
www.designnteam.co.uk

Office
342 Clapham Rd, SW9 9AJ

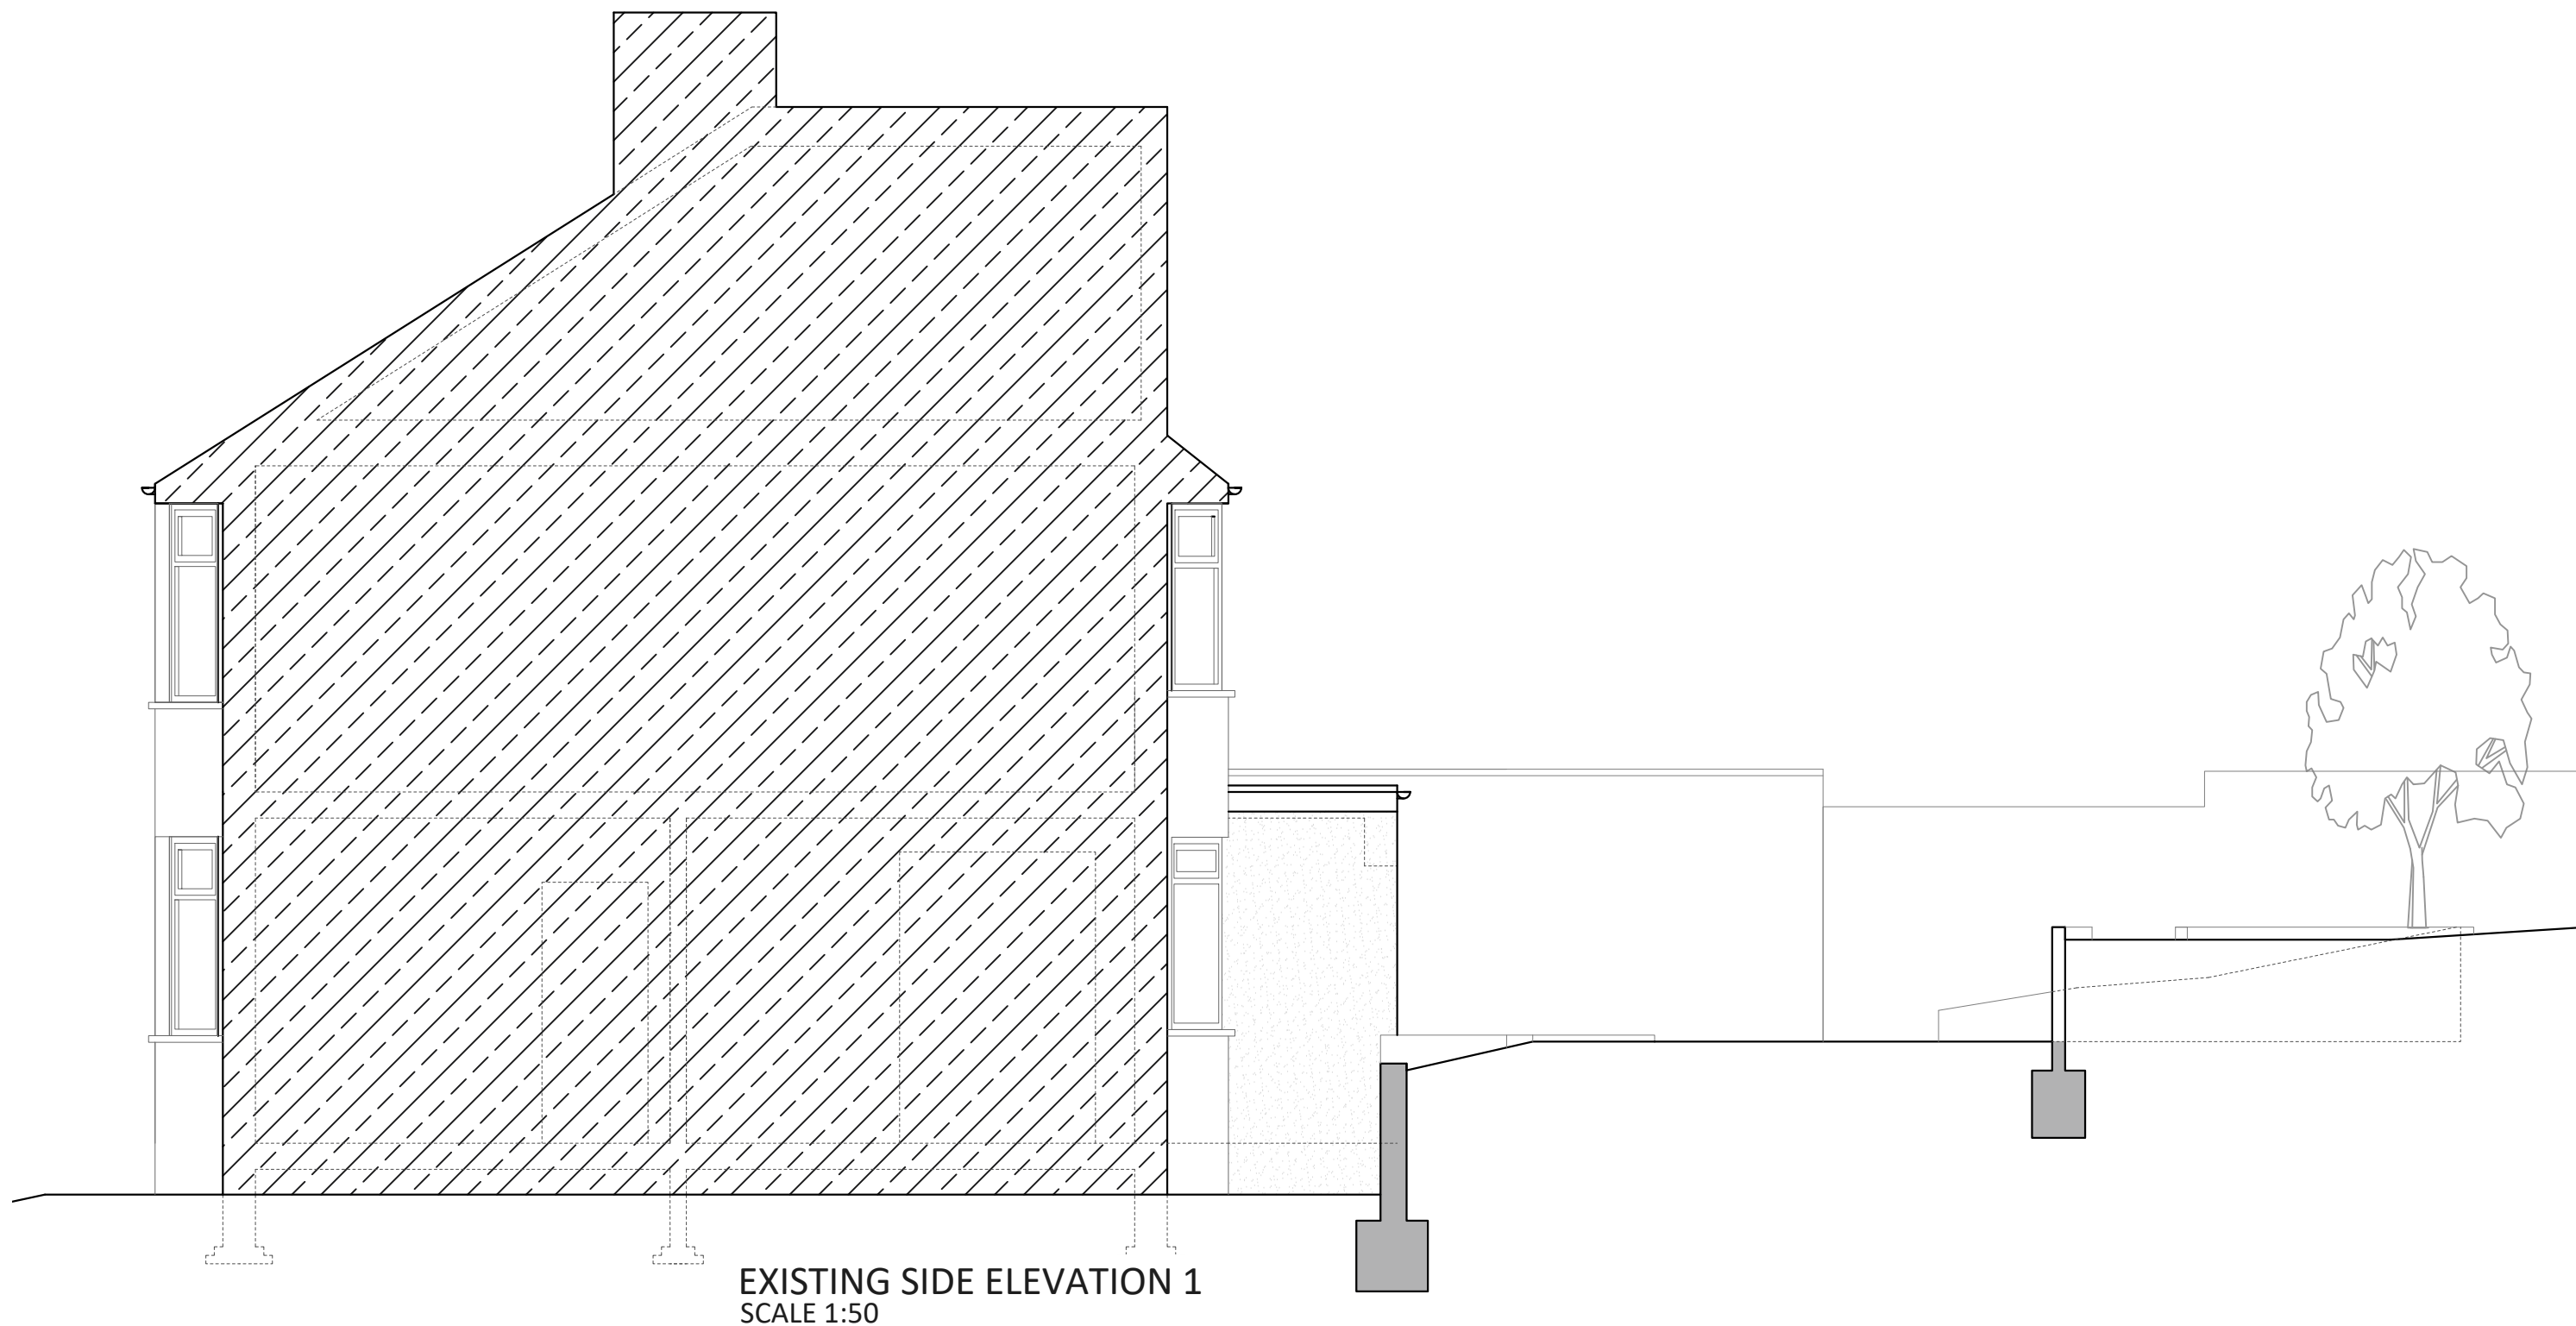

Project Address
47 Muswell Hill Place N10 3RP

Client
Timothy Noy & Serena Lee Yuen Ping

Drawing Title
Existing Side Elevation 1

Drawn
SD

Checked
DA

Approved
DA

Disclaimer
Drawings to be read in conjunction with the relevant drawing and specification. Figured dimensions only. Dimensions should not be relied upon for the purposes of ordering material or placing sub-contractor orders. Third parties to take their own site measurements. Site boundaries are indicative only and are subject to confirmation with land registry. A party wall surveyor should be consulted to ascertain whether adjoining owners are notifiable. On planning drawings, all structural beams, openings, lintels and any other bearings are indicative and are subject to review from a structural engineer. All drawings are subject to onsite inspection.

Drawing No
SP - 04

Date Issued
10/09/2026

Revision
A


Notes

North



designnteam

Phone 0207 495 6561 Email hello@designnteam.co.uk
Online www.designnteam.co.uk Office 342 Clapham Rd, SW9 9AJ

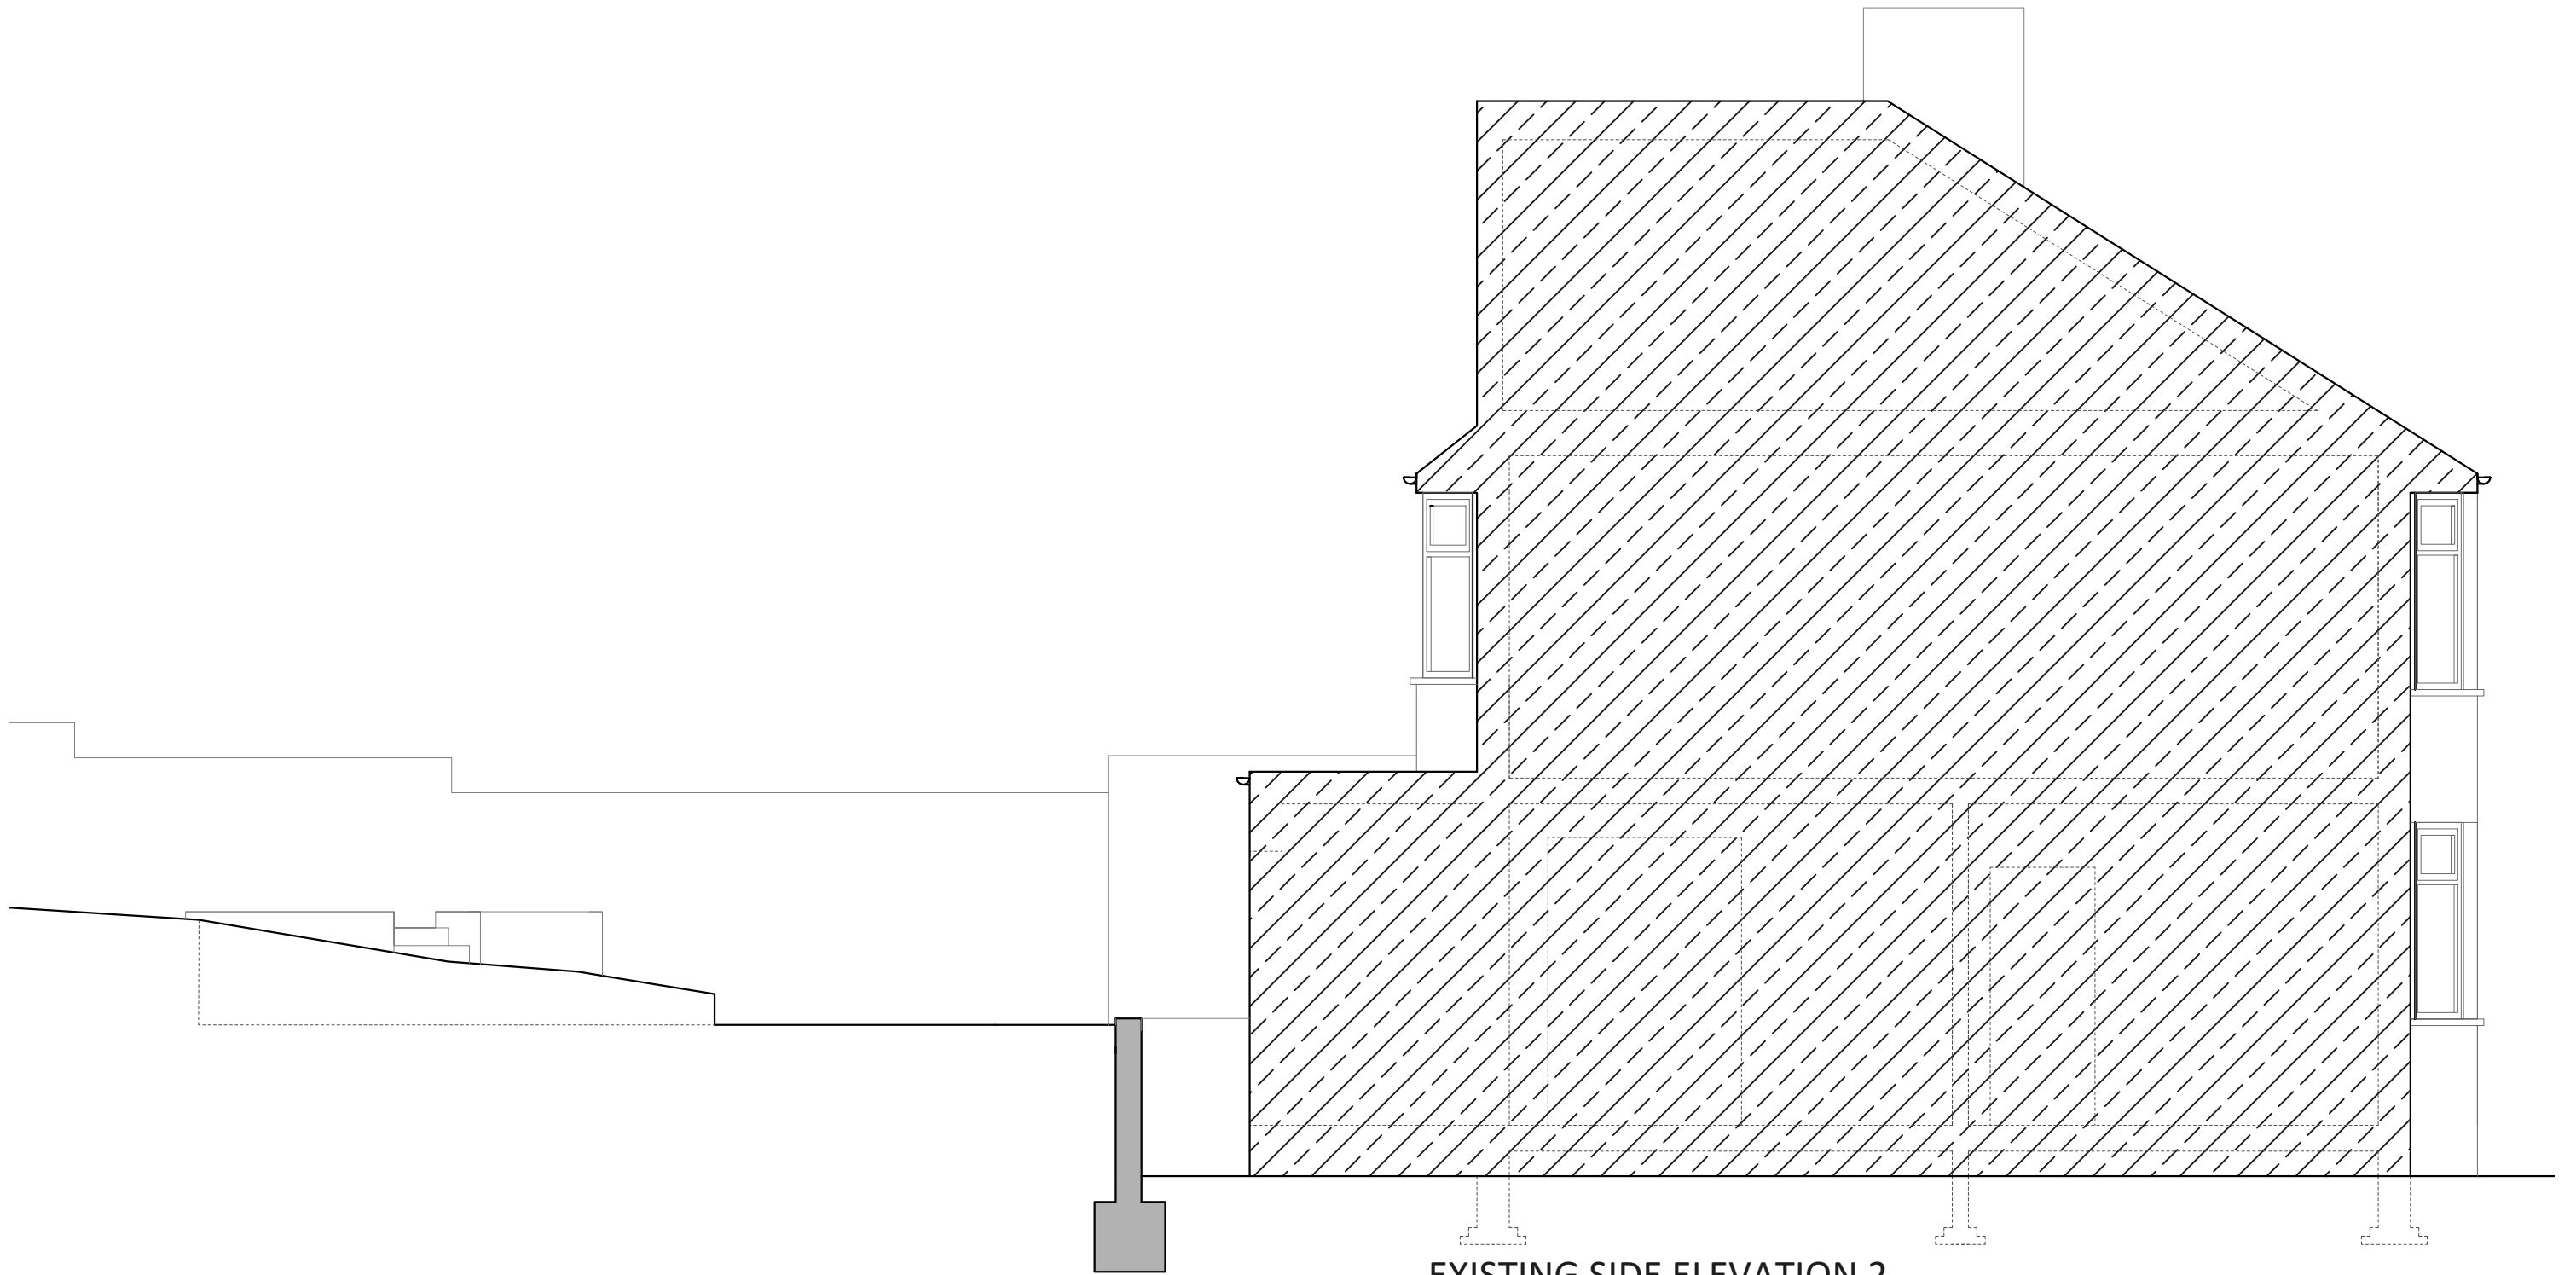

EXISTING SIDE ELEVATION 2
SCALE 1:50

Project Address
47 Muswell Hill Place N10 3RP

Client
Timothy Noy & Serena Lee Yuen Ping

Drawing Title
Existing Side Elevation 2

Drawn
SD

Checked
DA

Approved
DA

Disclaimer
Drawings to be read in conjunction with the relevant drawing and specification. Figured dimensions only. Dimensions should not be relied upon for the purposes of ordering material or placing sub-contractor orders. Third parties to take their own site measurements. Site boundaries are indicative only and are subject to confirmation with land registry. A party wall surveyor should be consulted to ascertain whether adjoining owners are notifiable. On planning drawings, all structural beams, openings, lintels and any other bearings are indicative and are subject to review from a structural engineer. All drawings are subject to onsite inspection.

Drawing No
SP - 05

Date Issued
10/09/2026

Revision
A


Notes

North



designteam

Phone 0207 495 6561 Email hello@designteam.co.uk
Online www.designteam.co.uk Office 342 Clapham Rd, SW9 9AJ

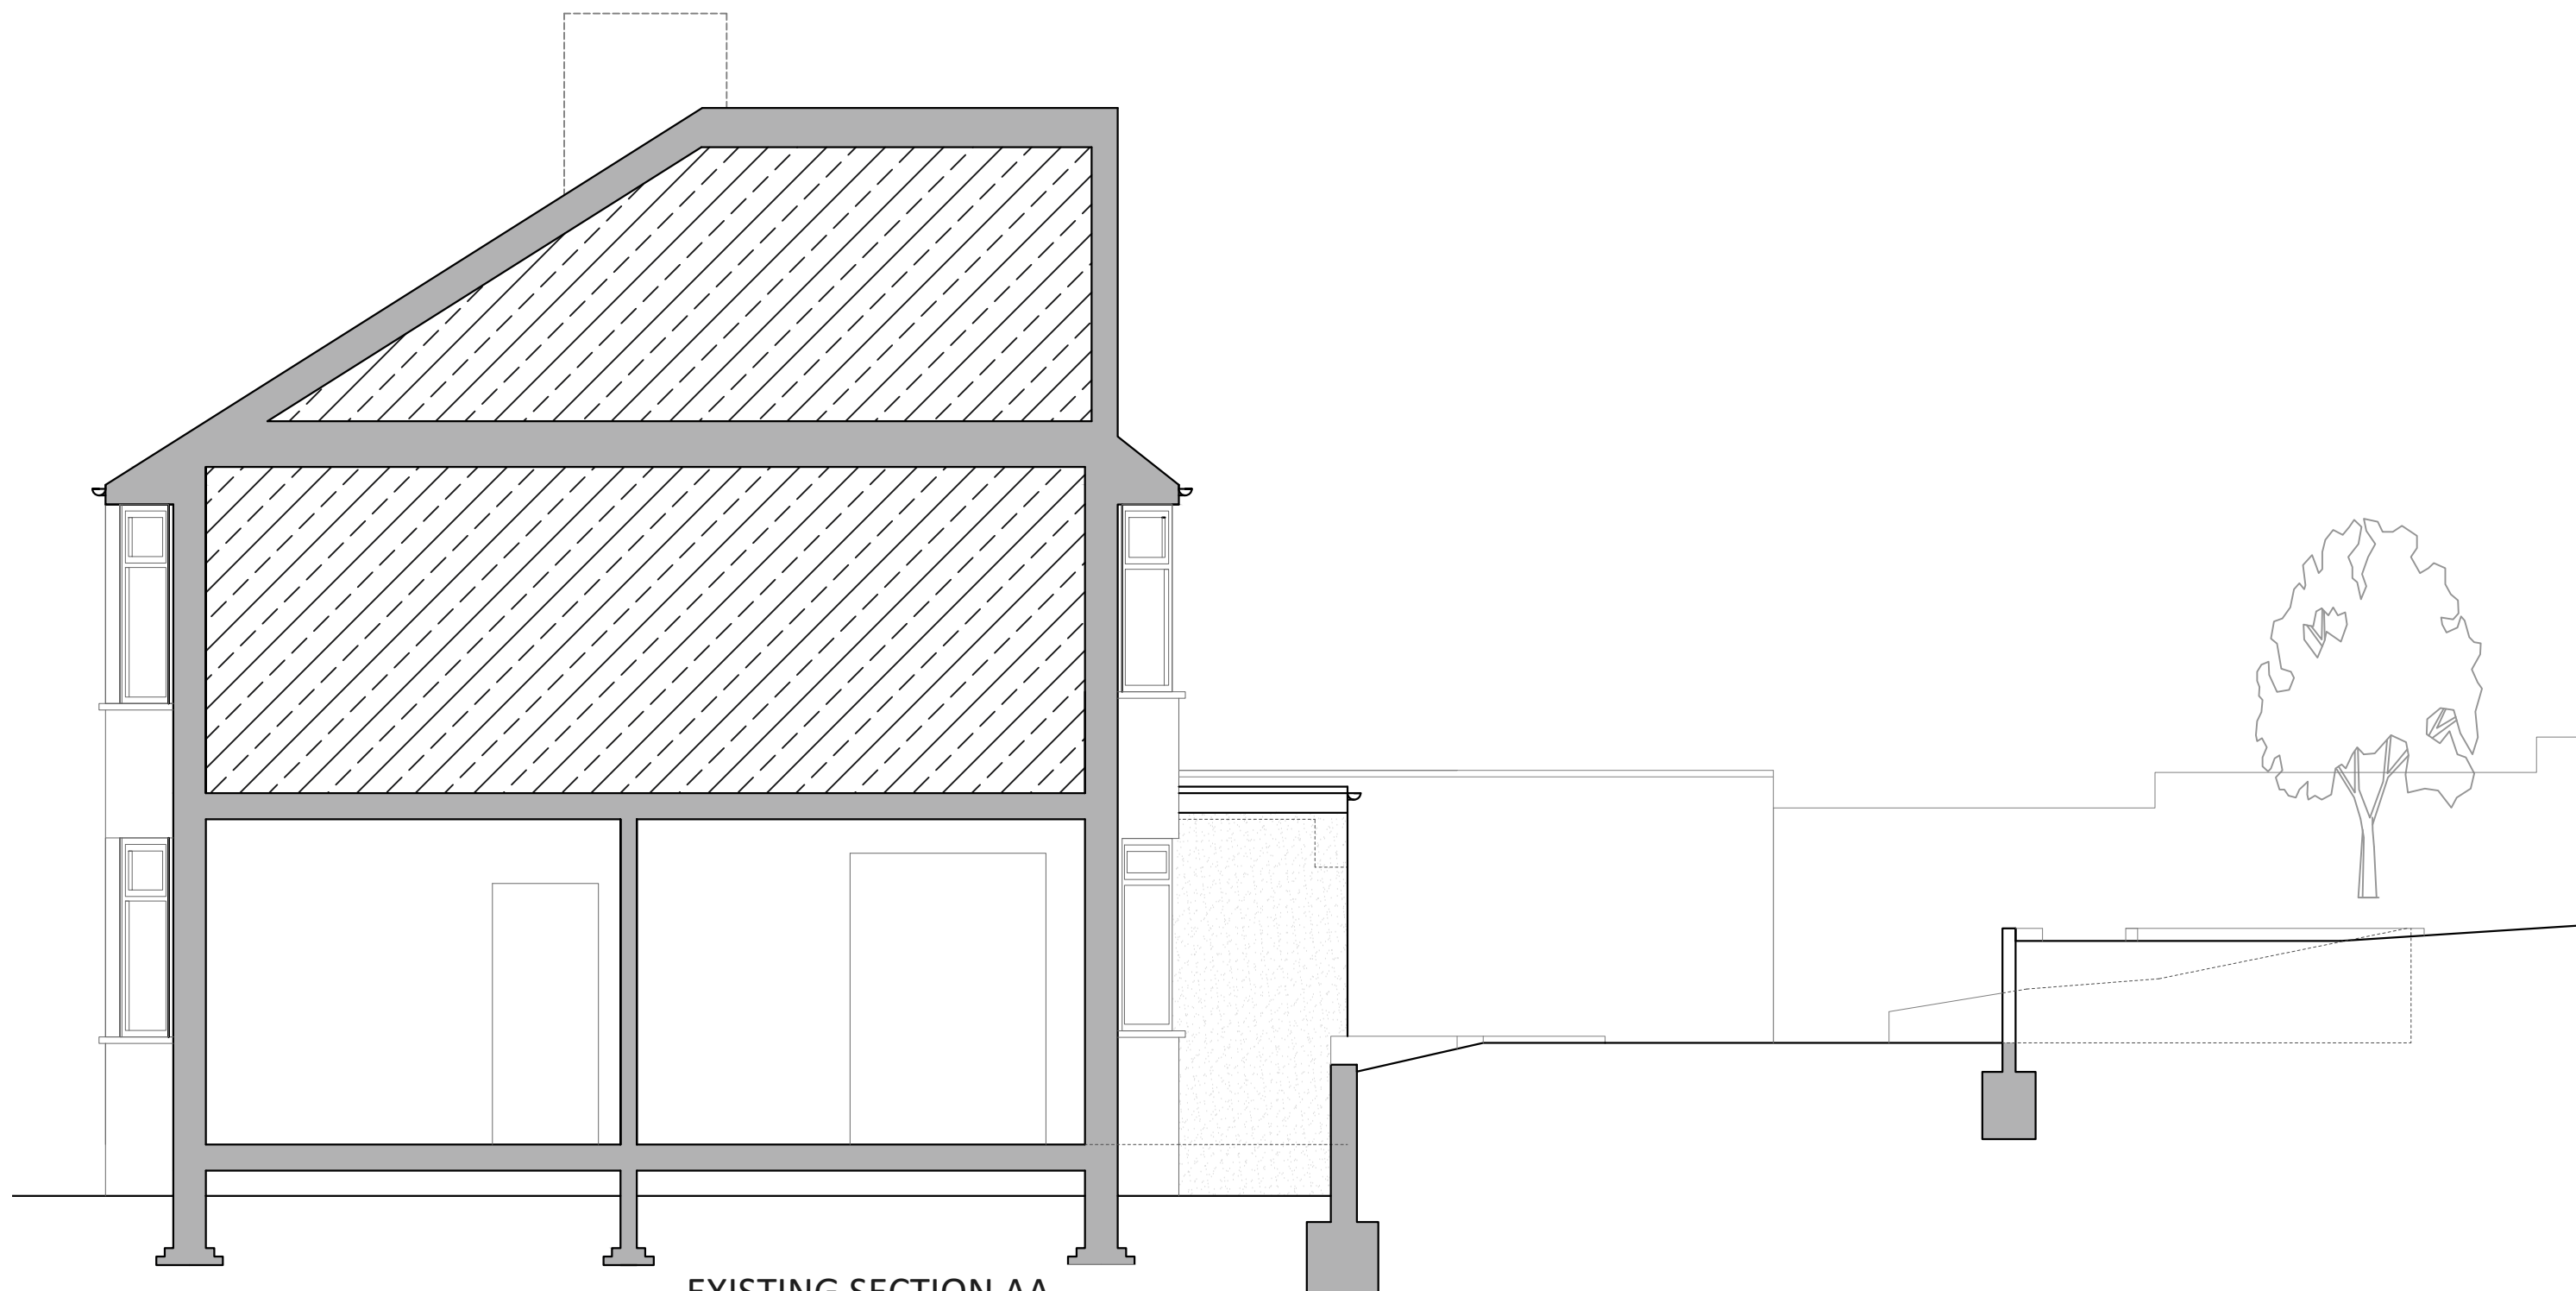

EXISTING SECTION AA
SCALE 1:50

Project Address

47 Muswell Hill Place N10 3RP

Client

Timothy Noy & Serena Lee Yuen Ping

Drawing Title

Existing Section AA

Drawn

SD

Checked

DA

Approved

DA

Disclaimer

Drawings to be read in conjunction with the relevant drawing and specification. Figured dimensions only. Dimensions should not be relied upon for the purposes of ordering material or placing sub-contractor orders. Third parties to take their own site measurements. Site boundaries are indicative only and are subject to confirmation with land registry. A party wall surveyor should be consulted to ascertain whether adjoining owners are notifiable. On planning drawings, all structural beams, openings, lintels and any other bearings are indicative and are subject to review from a structural engineer. All drawings are subject to onsite inspection.

Drawing No

SP - 06

Date Issued

10/09/2026

Revision

A

Notes

North




designteam

Phone
0207 495 6561

Online
www.designteam.co.uk

Email
hello@designteam.co.uk

Office
342 Clapham Rd, SW9 9AJ

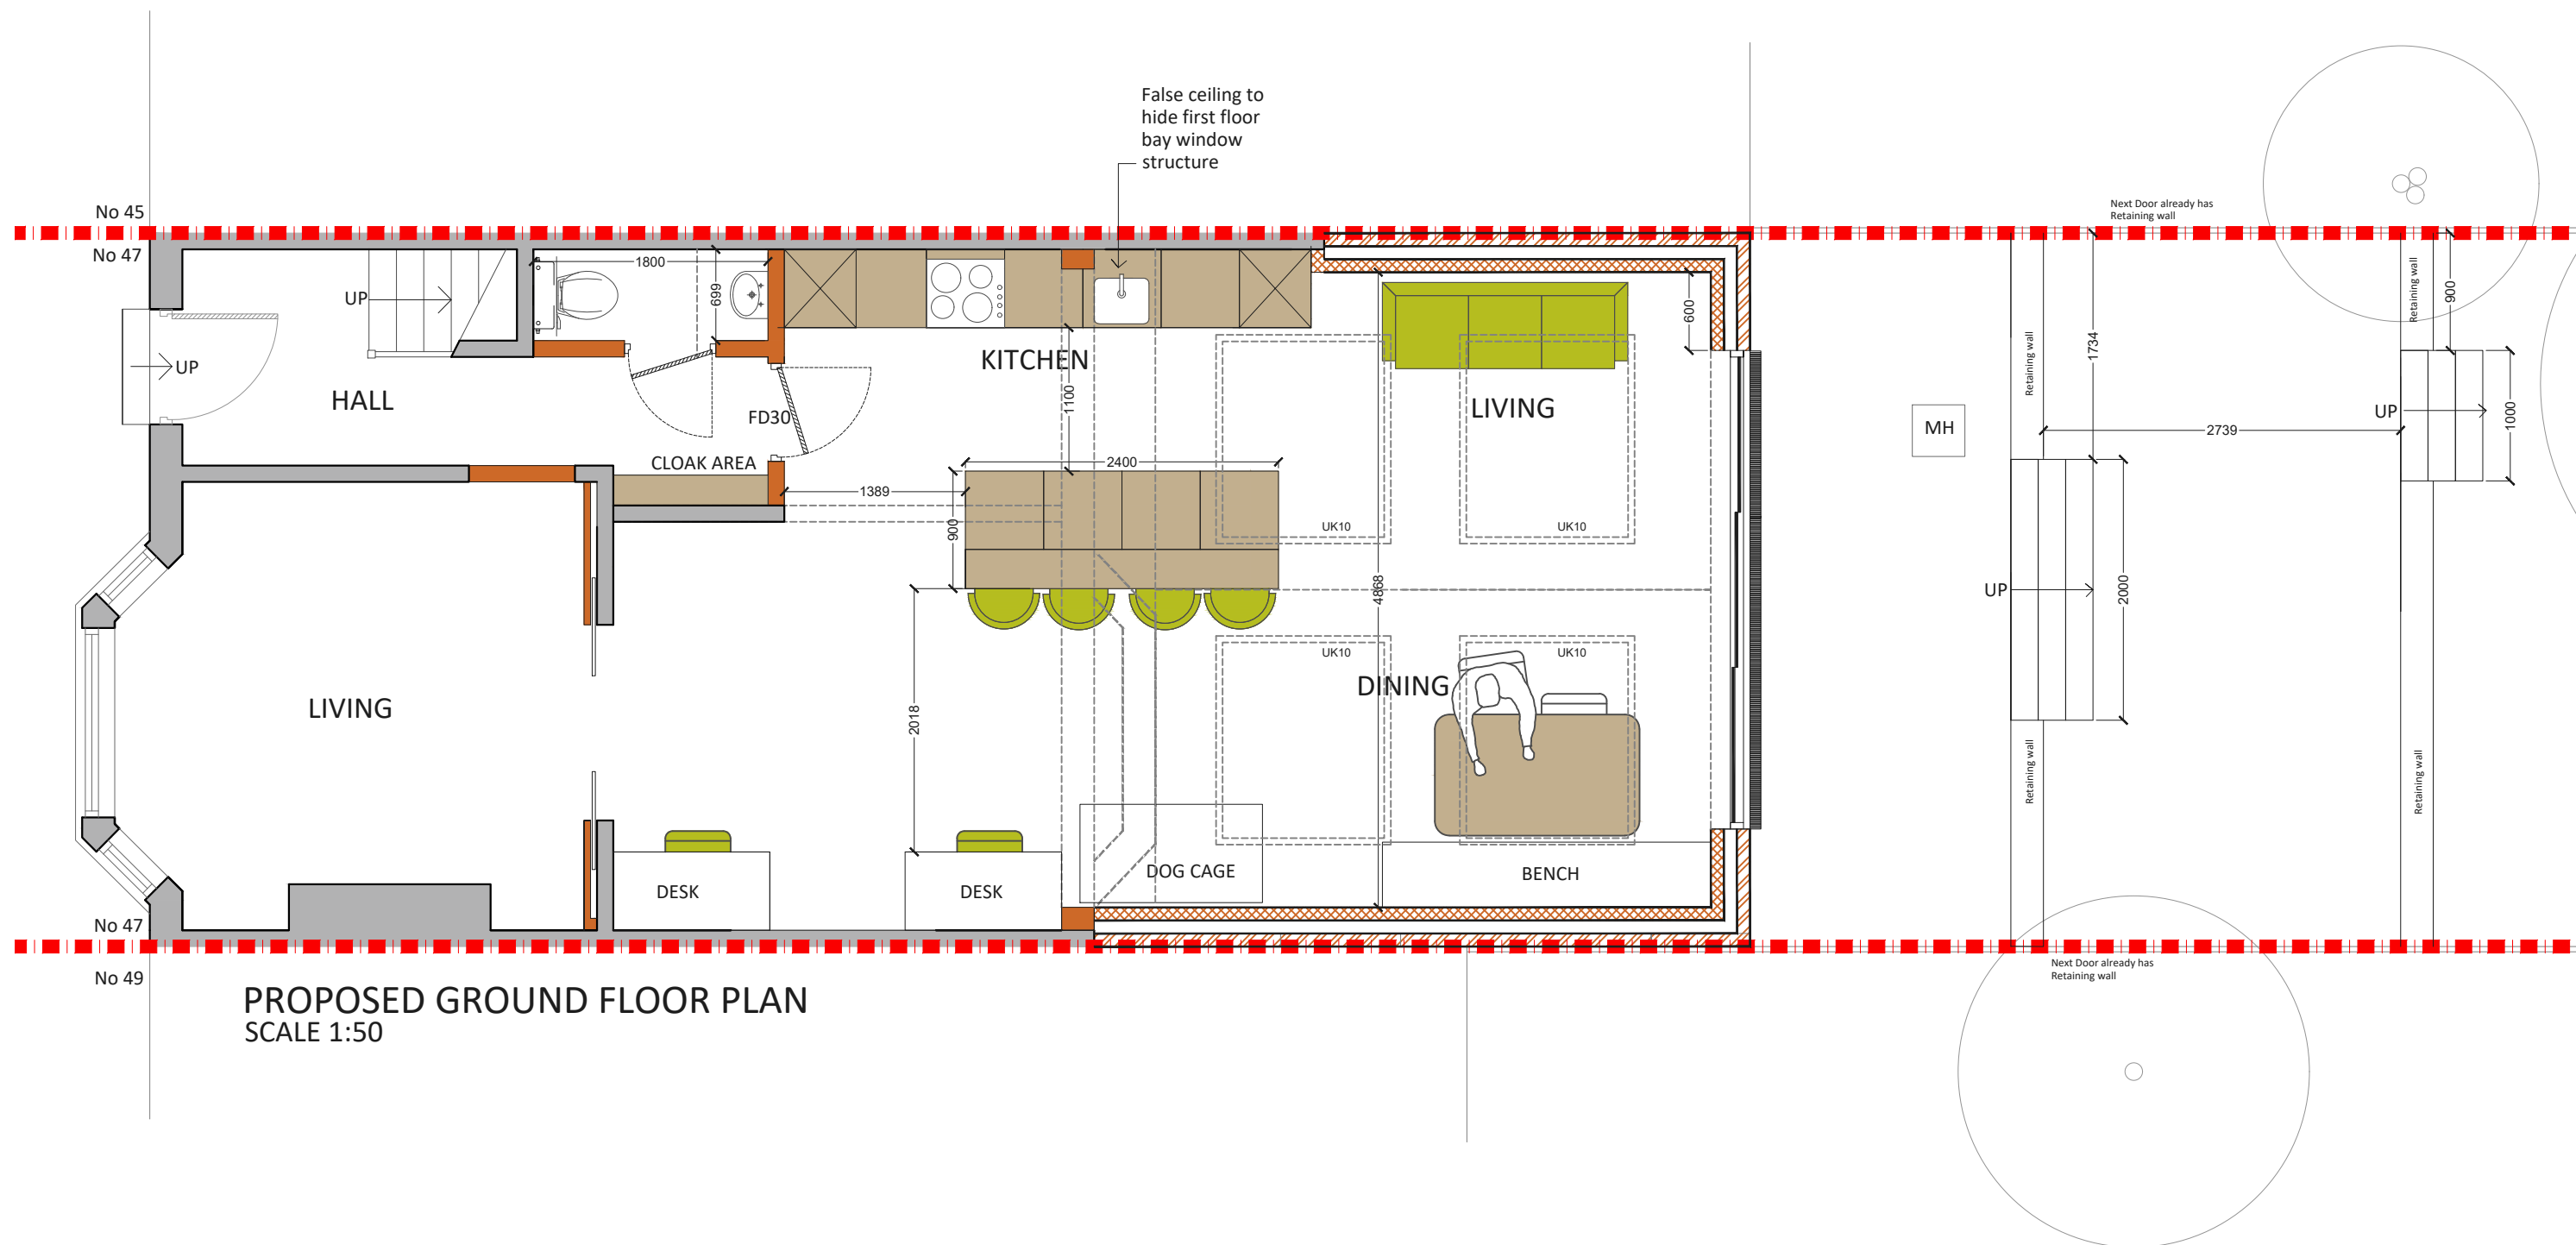

PROPOSED GROUND FLOOR PLAN
SCALE 1:50

Project Address
47 Muswell Hill Place N10 3RP

Client
Timothy Noy & Serena Lee Yuen Ping

Drawing Title
Proposed Ground Floor Plan

Drawn
SD

Checked
DA

Approved
DA

Disclaimer

Drawings to be read in conjunction with the relevant drawing and specification. Figured dimensions only. Dimensions should not be relied upon for the purposes of ordering material or placing sub-contractor orders. Third parties to take their own site measurements. Site boundaries are indicative only and are subject to confirmation with land registry. A party wall surveyor should be consulted to ascertain whether adjoining owners are notifiable. On planning drawings, all structural beams, openings, lintels and any other bearings are indicative and are subject to review from a structural engineer. All drawings are subject to onsite inspection.

Drawing No
SP - 07

Date Issued
10/09/2026

Revision
A


Notes

North



designteam

Phone
0207 495 6561
Email
hello@designteam.co.uk
Online
www.designteam.co.uk
Office
342 Clapham Rd, SW9 9AJ

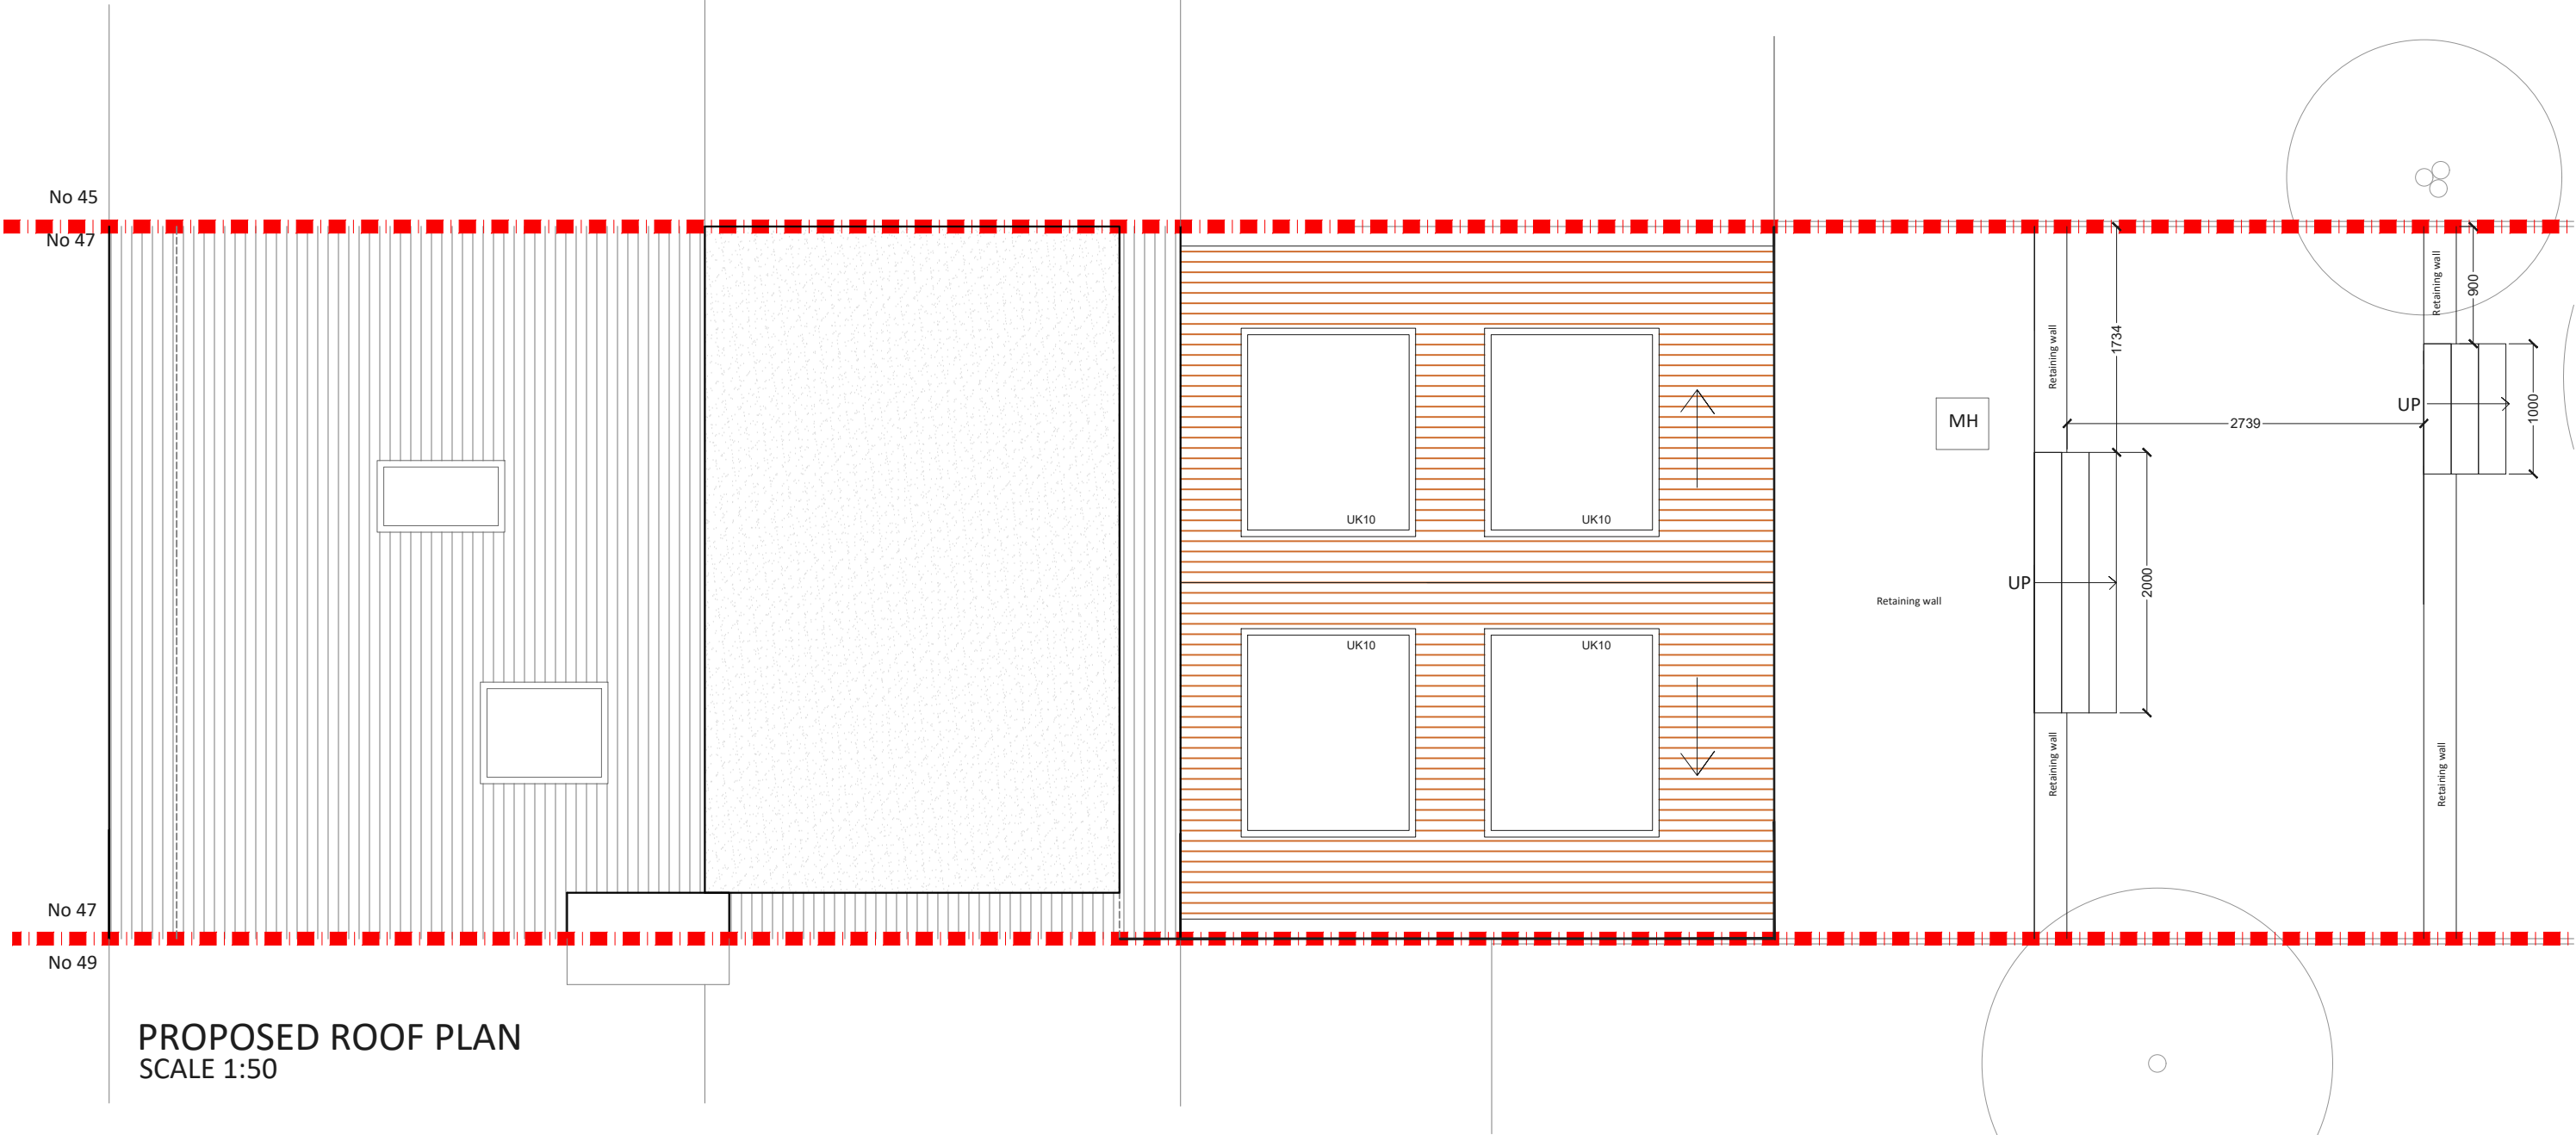

PROPOSED ROOF PLAN
SCALE 1:50

Project Address

47 Muswell Hill Place N10 3RP

Client

Timothy Noy & Serena Lee Yuen Ping

Drawing Title

Proposed Roof Plan

Drawn

SD

Checked

DA

Approved

DA

Disclaimer

Drawings to be read in conjunction with the relevant drawing and specification. Figured dimensions only. Dimensions should not be relied upon for the purposes of ordering material or placing sub-contractor orders. Third parties to take their own site measurements. Site boundaries are indicative only and are subject to confirmation with land registry. A party wall surveyor should be consulted to ascertain whether adjoining owners are notifiable. On planning drawings, all structural beams, openings, lintels and any other bearings are indicative and are subject to review from a structural engineer. All drawings are subject to onsite inspection.

Drawing No

SP - 08

Date Issued

10/09/2026

Revision

A


Notes

North



designteam

Phone
0207 495 6561
Email
hello@designteam.co.uk
Online
www.designteam.co.uk
Office
342 Clapham Rd, SW9 9AJ

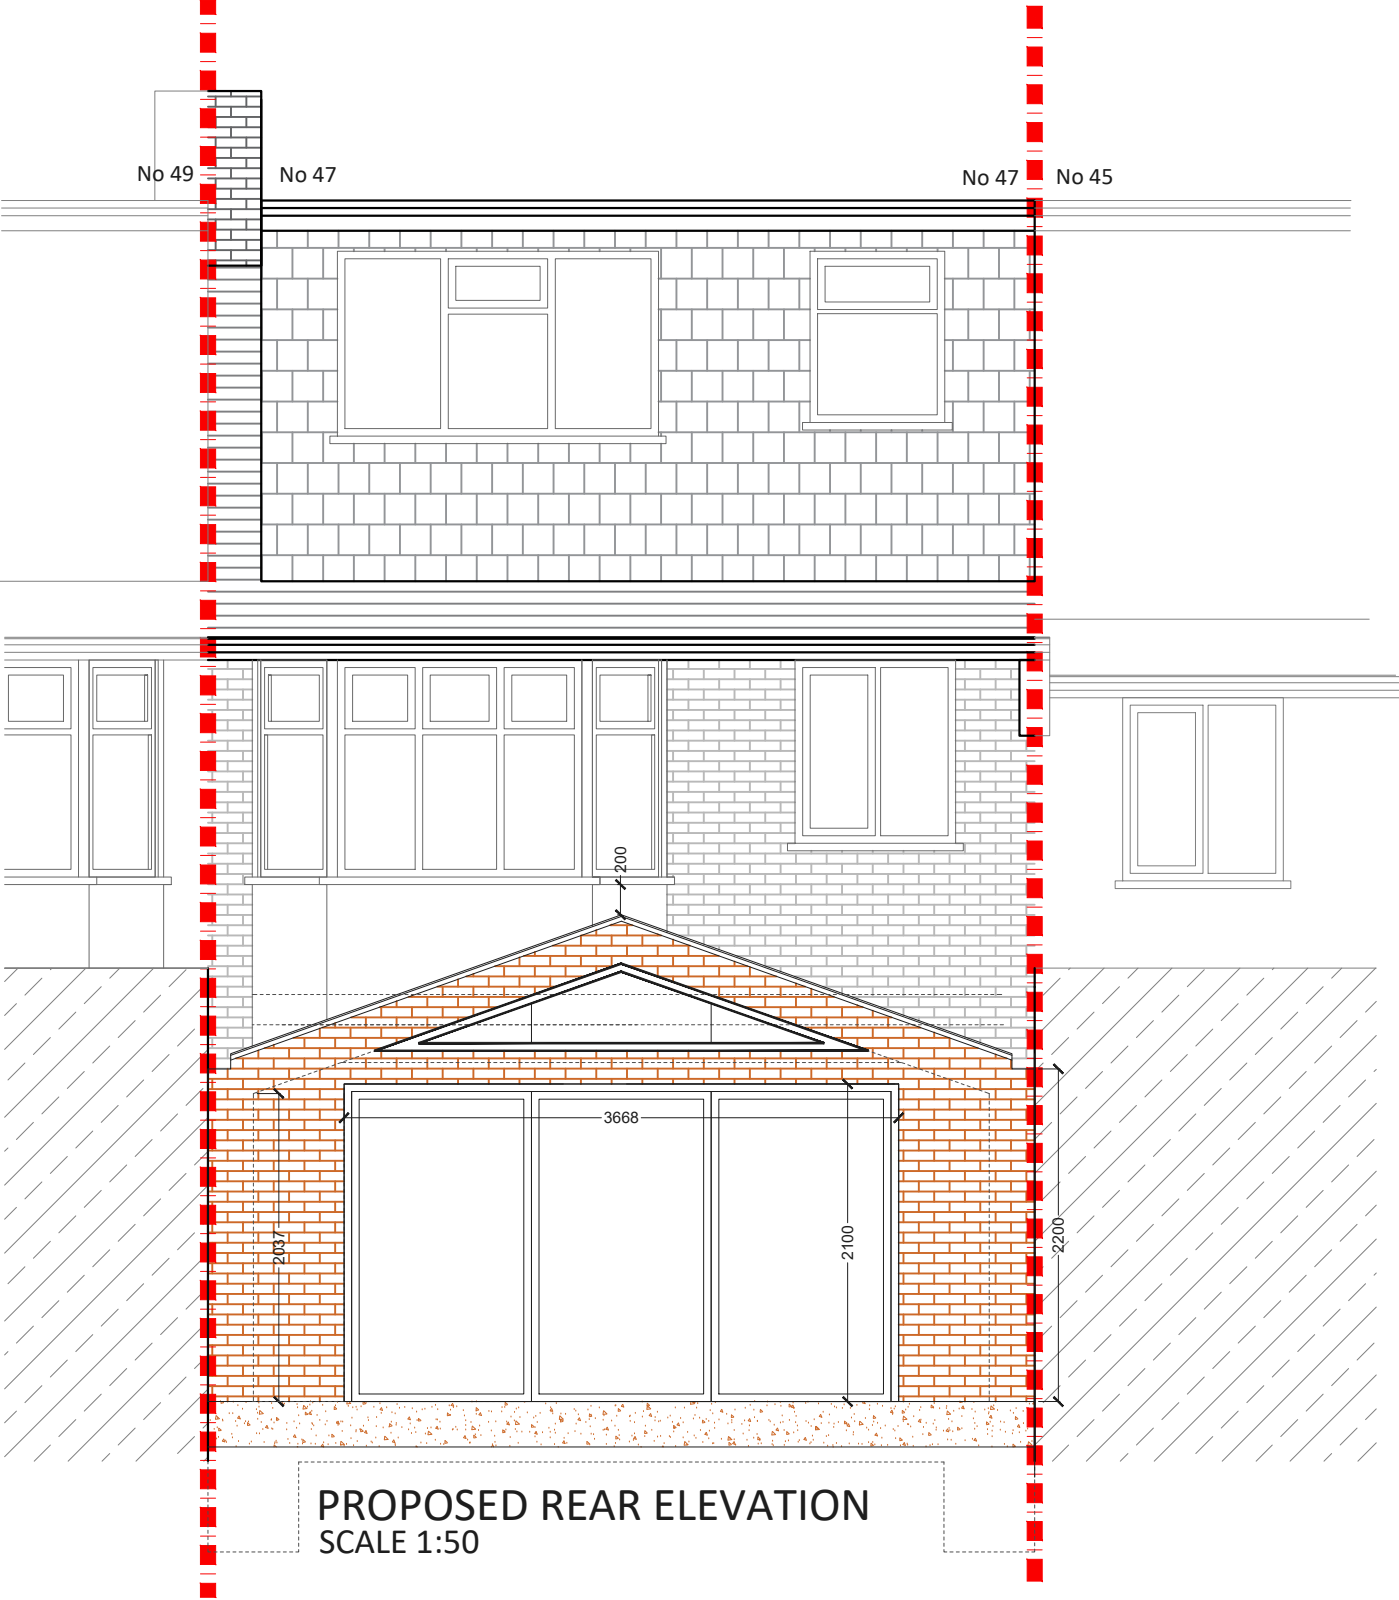

PROPOSED REAR ELEVATION
SCALE 1:50

Project Address
47 Muswell Hill Place N10 3RP

Client
Timothy Noy & Serena Lee Yuen Ping

Drawing Title
Proposed Rear Elevation

Drawn
SD

Checked
DA

Approved
DA

Disclaimer
Drawings to be read in conjunction with the relevant drawing and specification. Figured dimensions only. Dimensions should not be relied upon for the purposes of ordering material or placing sub-contractor orders. Third parties to take their own site measurements. Site boundaries are indicative only and are subject to confirmation with land registry. A party wall surveyor should be consulted to ascertain whether adjoining owners are notifiable. On planning drawings, all structural beams, openings, lintels and any other bearings are indicative and are subject to review from a structural engineer. All drawings are subject to onsite inspection.

Drawing No
SP - 09

Date Issued
10/09/2026

Revision
A


Notes

North



designnteam

Phone
0207 495 6561
Email
hello@designnteam.co.uk
Online
www.designnteam.co.uk
Office
342 Clapham Rd, SW9 9AJ

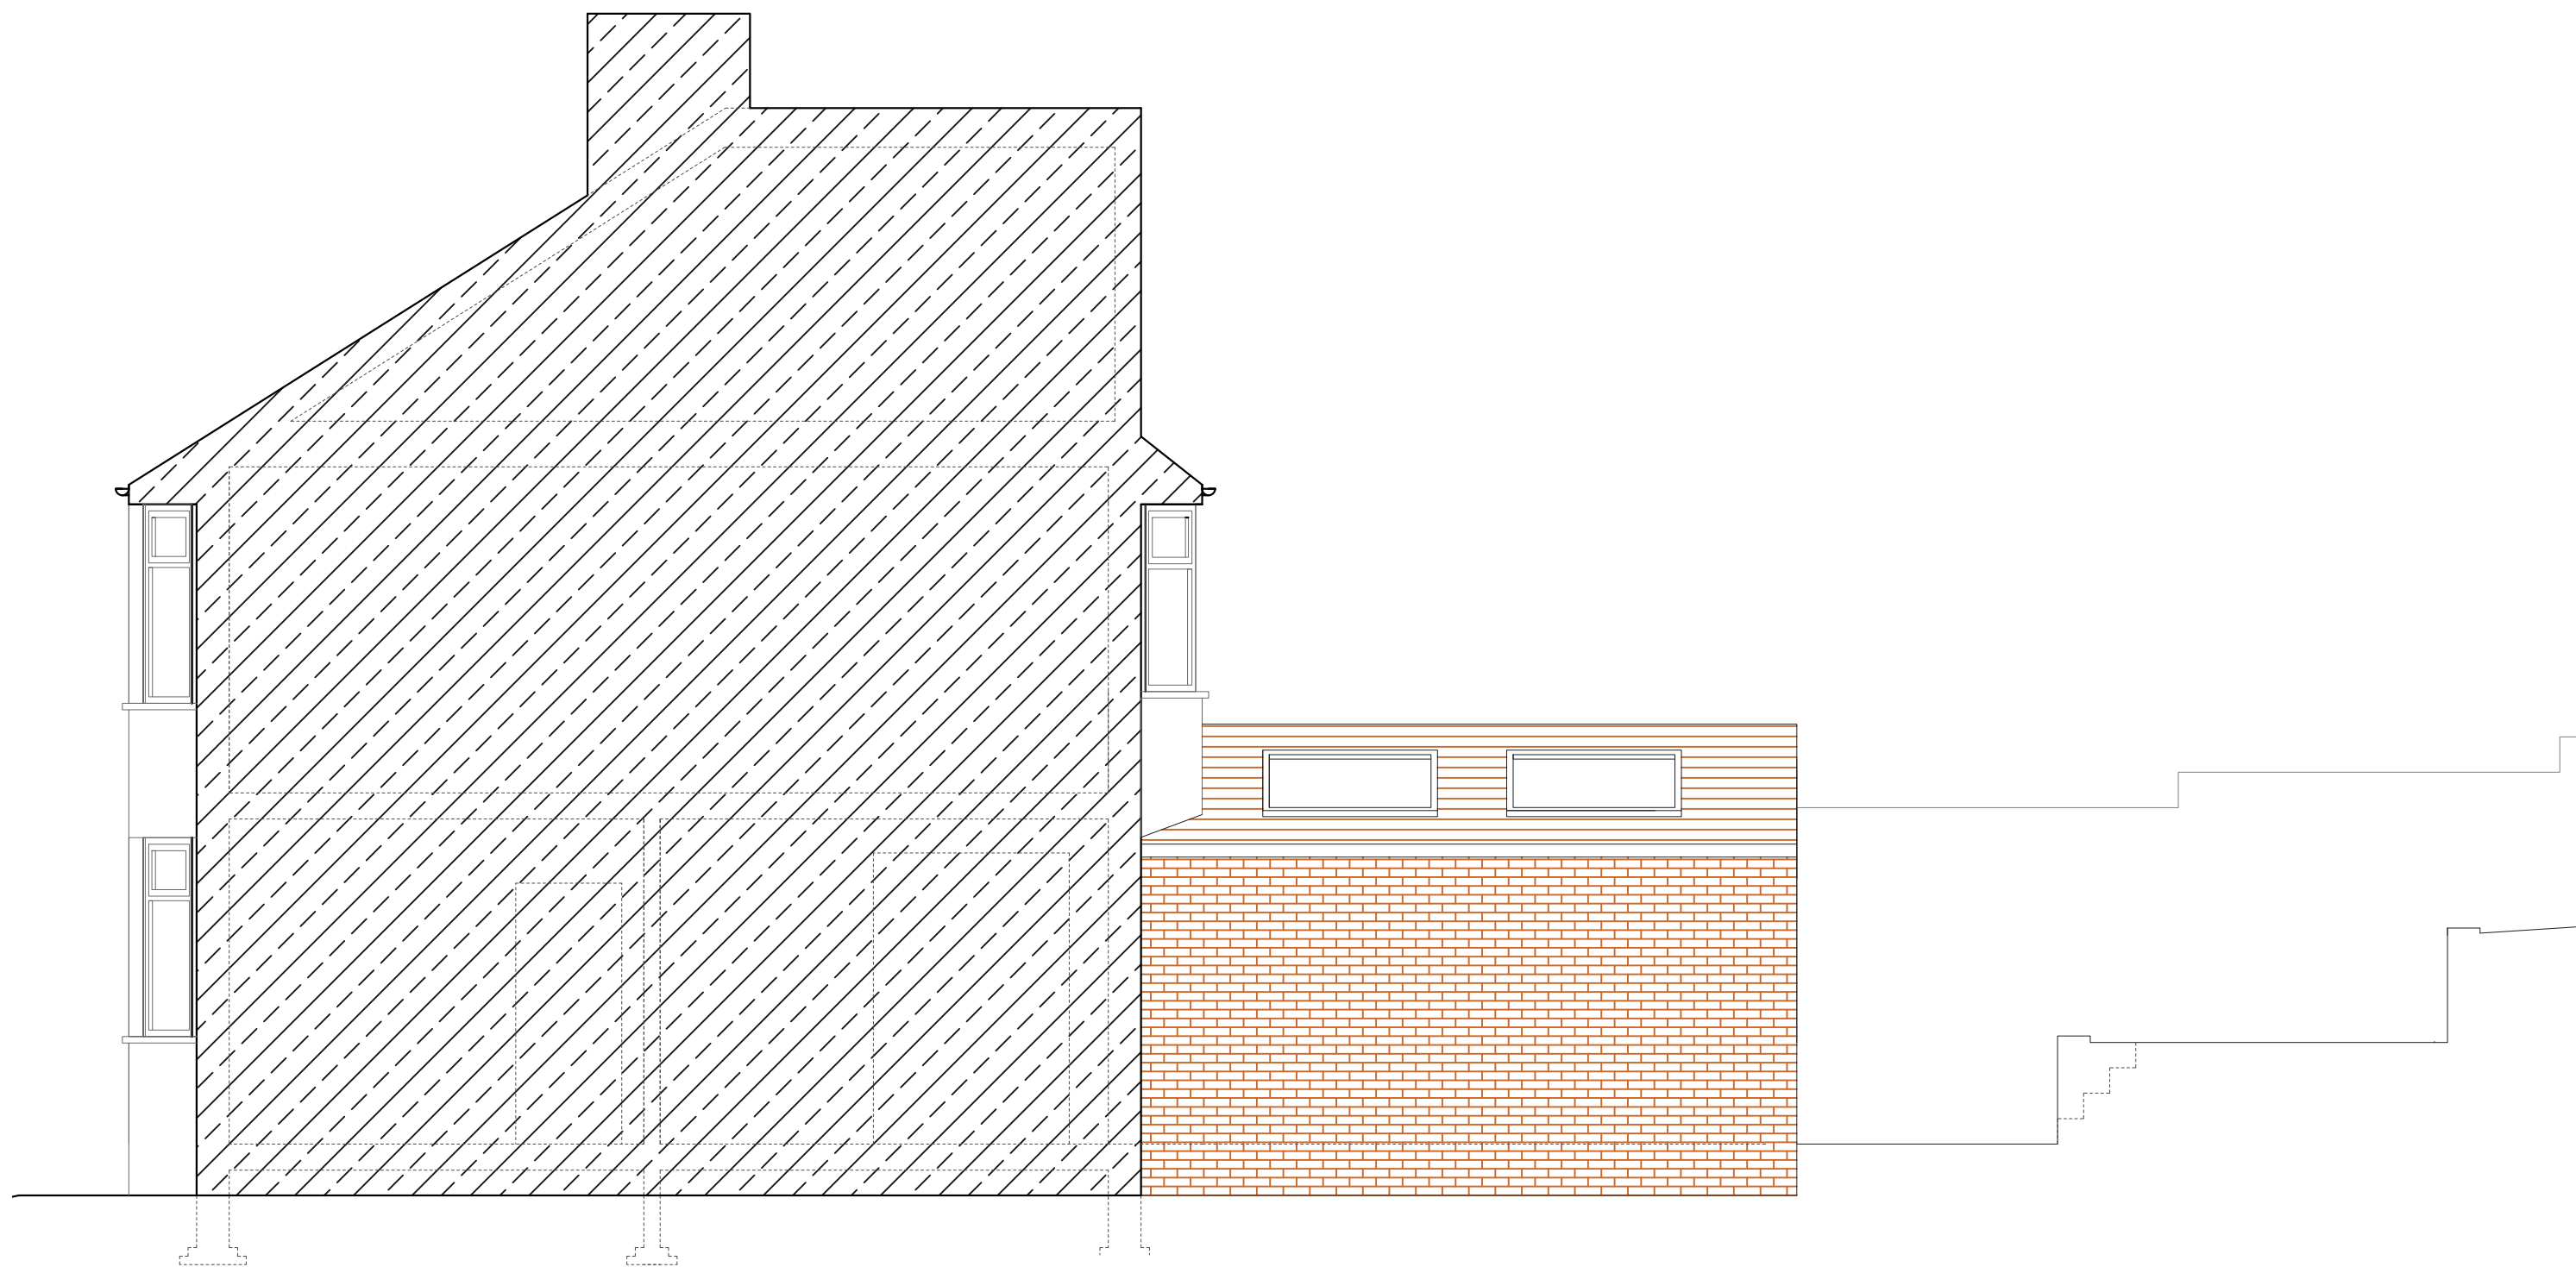

PROPOSED SIDE ELEVATION 1
SCALE 1:50

Project Address
47 Muswell Hill Place N10 3RP

Client
Timothy Noy & Serena Lee Yuen Ping

Drawing Title
Proposed Side Elevation 1

Drawn
SD

Checked
DA

Approved
DA

Disclaimer

Drawings to be read in conjunction with the relevant drawing and specification. Figured dimensions only. Dimensions should not be relied upon for the purposes of ordering material or placing sub-contractor orders. Third parties to take their own site measurements. Site boundaries are indicative only and are subject to confirmation with land registry. A party wall surveyor should be consulted to ascertain whether adjoining owners are notifiable. On planning drawings, all structural beams, openings, lintels and any other bearings are indicative and are subject to review from a structural engineer. All drawings are subject to onsite inspection.

Drawing No
SP - 10

Date Issued
10/09/2026

Revision
A


Notes

North



designteam

Phone 0207 495 6561 Email hello@designteam.co.uk
Online www.designteam.co.uk Office 342 Clapham Rd, SW9 9AJ

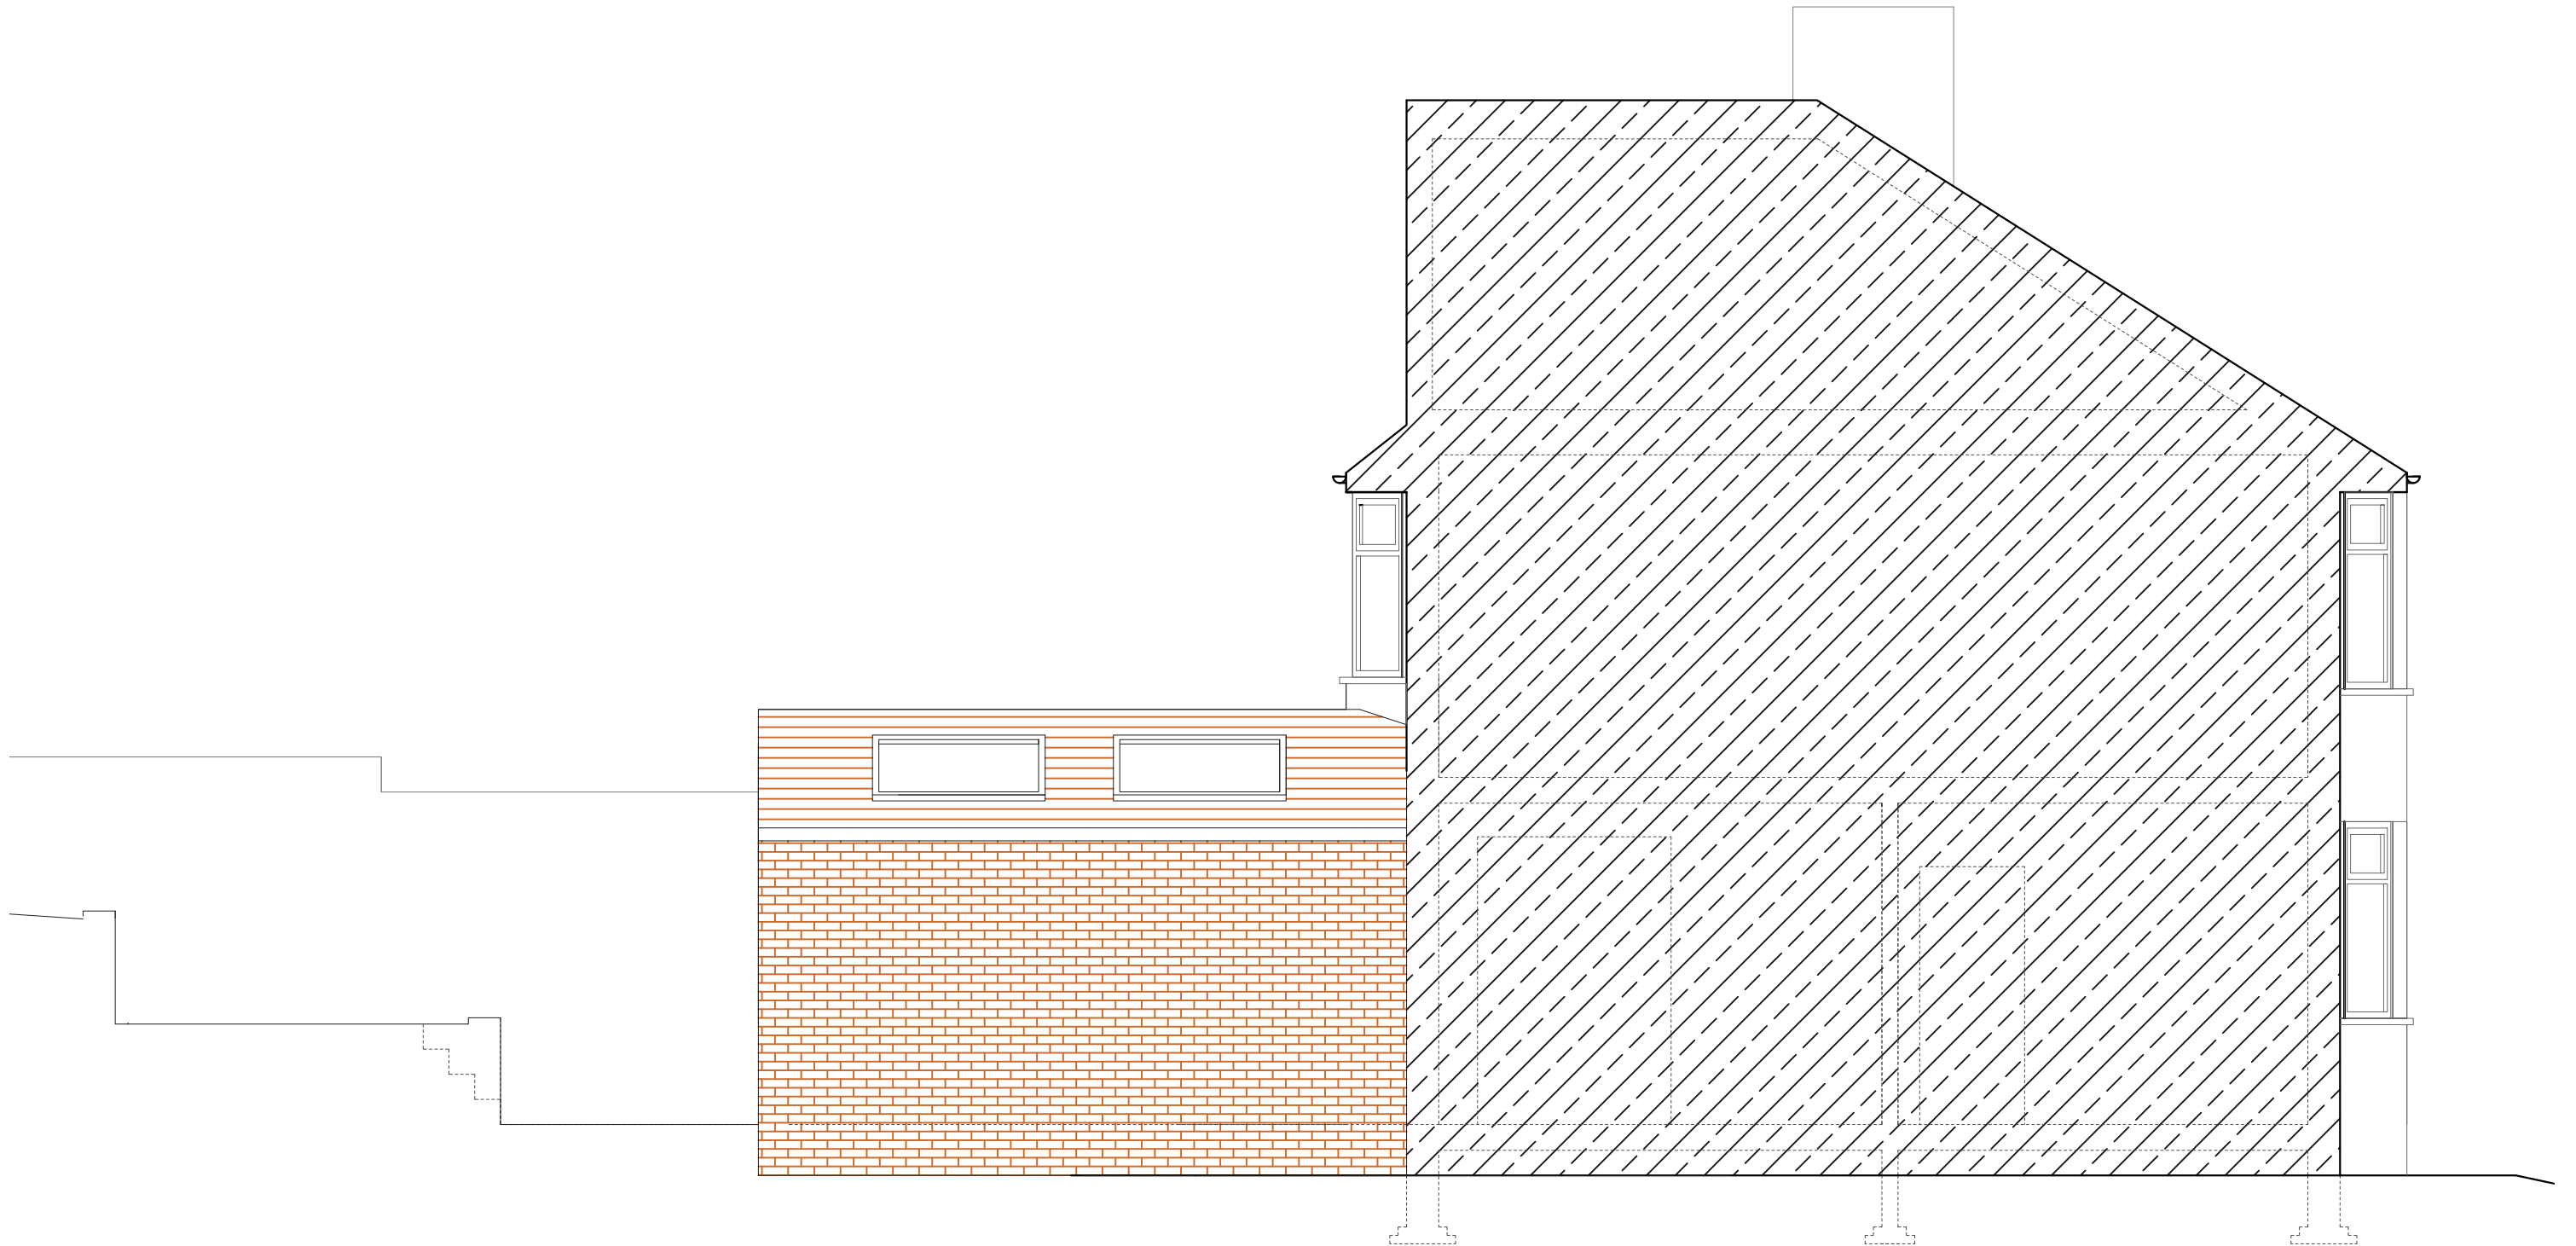

PROPOSED SIDE ELEVATION 2
SCALE 1:50

Project Address
47 Muswell Hill Place N10 3RP

Client
Timothy Noy & Serena Lee Yuen Ping

Drawing Title
Proposed Side Elevation 2

Drawn
SD

Checked
DA

Approved
DA

Disclaimer
Drawings to be read in conjunction with the relevant drawing and specification. Figured dimensions only. Dimensions should not be relied upon for the purposes of ordering material or placing sub-contractor orders. Third parties to take their own site measurements. Site boundaries are indicative only and are subject to confirmation with land registry. A party wall surveyor should be consulted to ascertain whether adjoining owners are notifiable. On planning drawings, all structural beams, openings, lintels and any other bearings are indicative and are subject to review from a structural engineer. All drawings are subject to onsite inspection.

Drawing No
SP - 11

Date Issued
10/09/2026

Revision
A


North

Notes



designnteam

Phone
0207 495 6561
Email
hello@designnteam.co.uk
Online
www.designnteam.co.uk
Office
342 Clapham Rd, SW9 9AJ

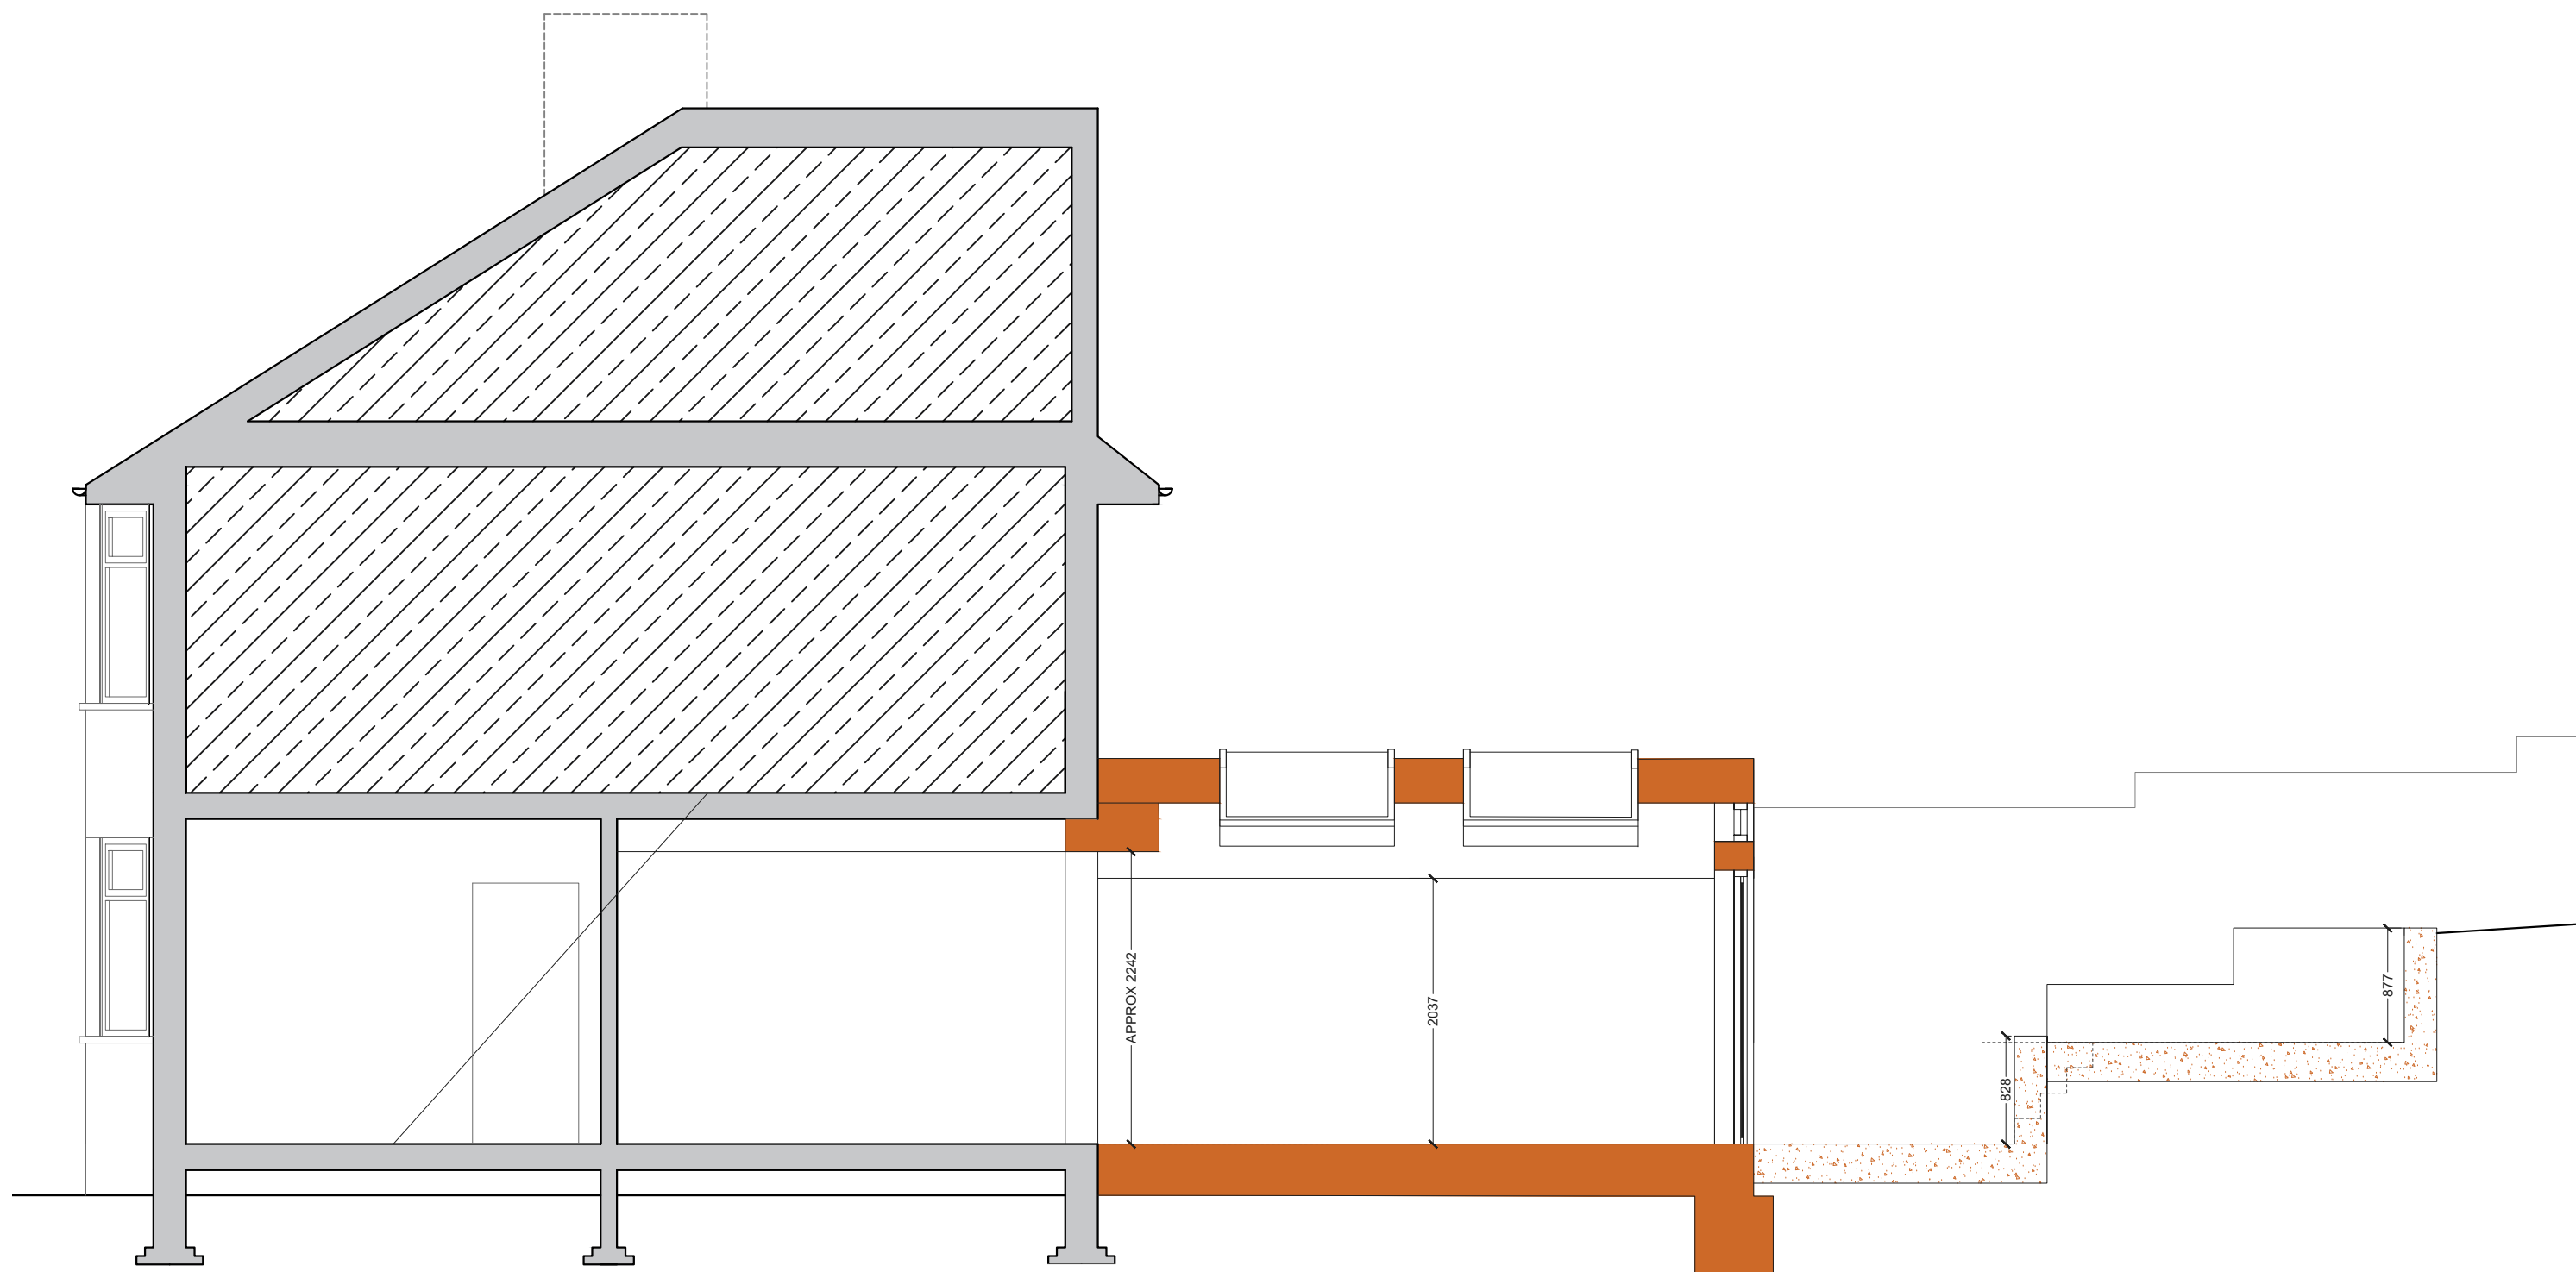

PROPOSED SECTION AA
SCALE 1:50

Project Address
47 Muswell Hill Place N10 3RP

Client
Timothy Noy & Serena Lee Yuen Ping

Drawing Title
Proposed Section AA

Drawn
SD

Checked
DA

Approved
DA

Disclaimer

Drawings to be read in conjunction with the relevant drawing and specification. Figured dimensions only. Dimensions should not be relied upon for the purposes of ordering material or placing sub-contractor orders. Third parties to take their own site measurements. Site boundaries are indicative only and are subject to confirmation with land registry. A party wall surveyor should be consulted to ascertain whether adjoining owners are notifiable. On planning drawings, all structural beams, openings, lintels and any other bearings are indicative and are subject to review from a structural engineer. All drawings are subject to onsite inspection.

Drawing No
SP - 12

Date Issued
10/09/2026

Revision
A

Notes

North



designnteam

Phone 0207 495 6561 Email hello@designnteam.co.uk
Online www.designnteam.co.uk Office 342 Clapham Rd, SW9 9AJ