




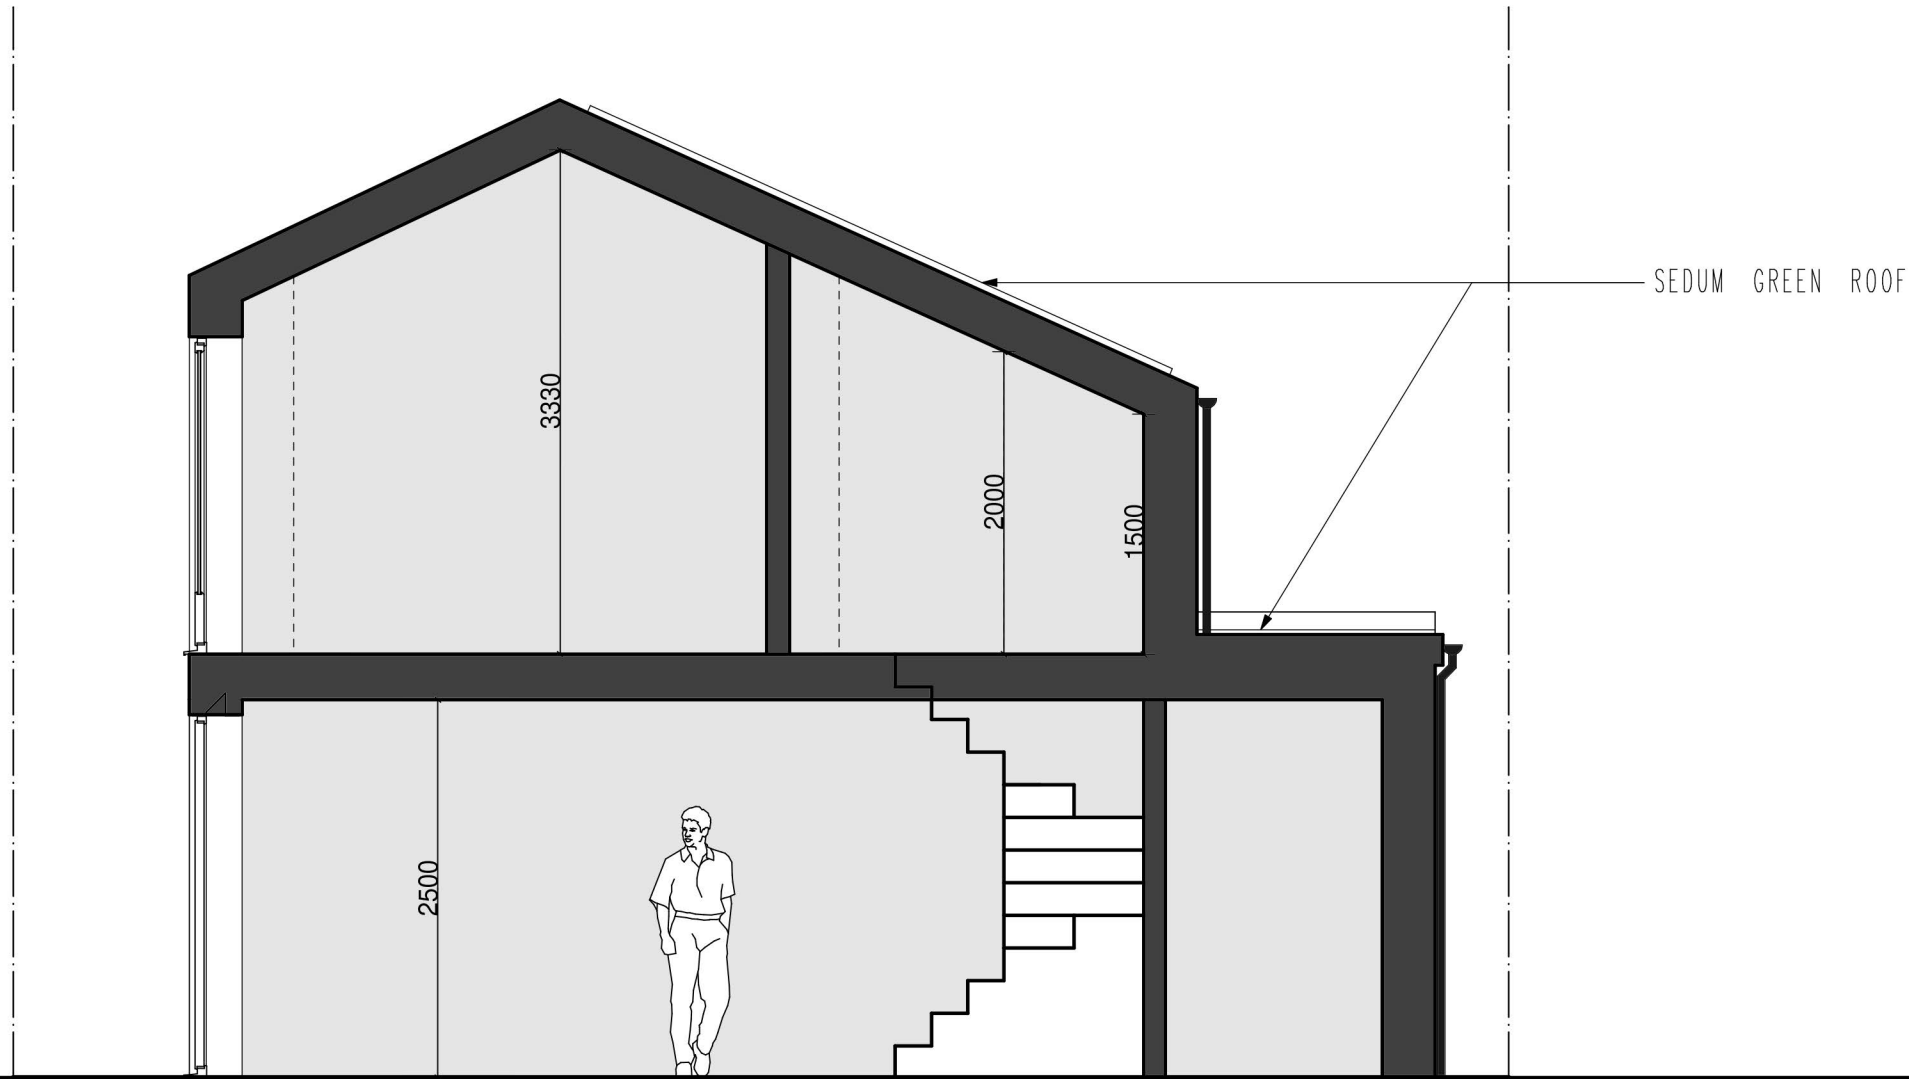


SECTION AA

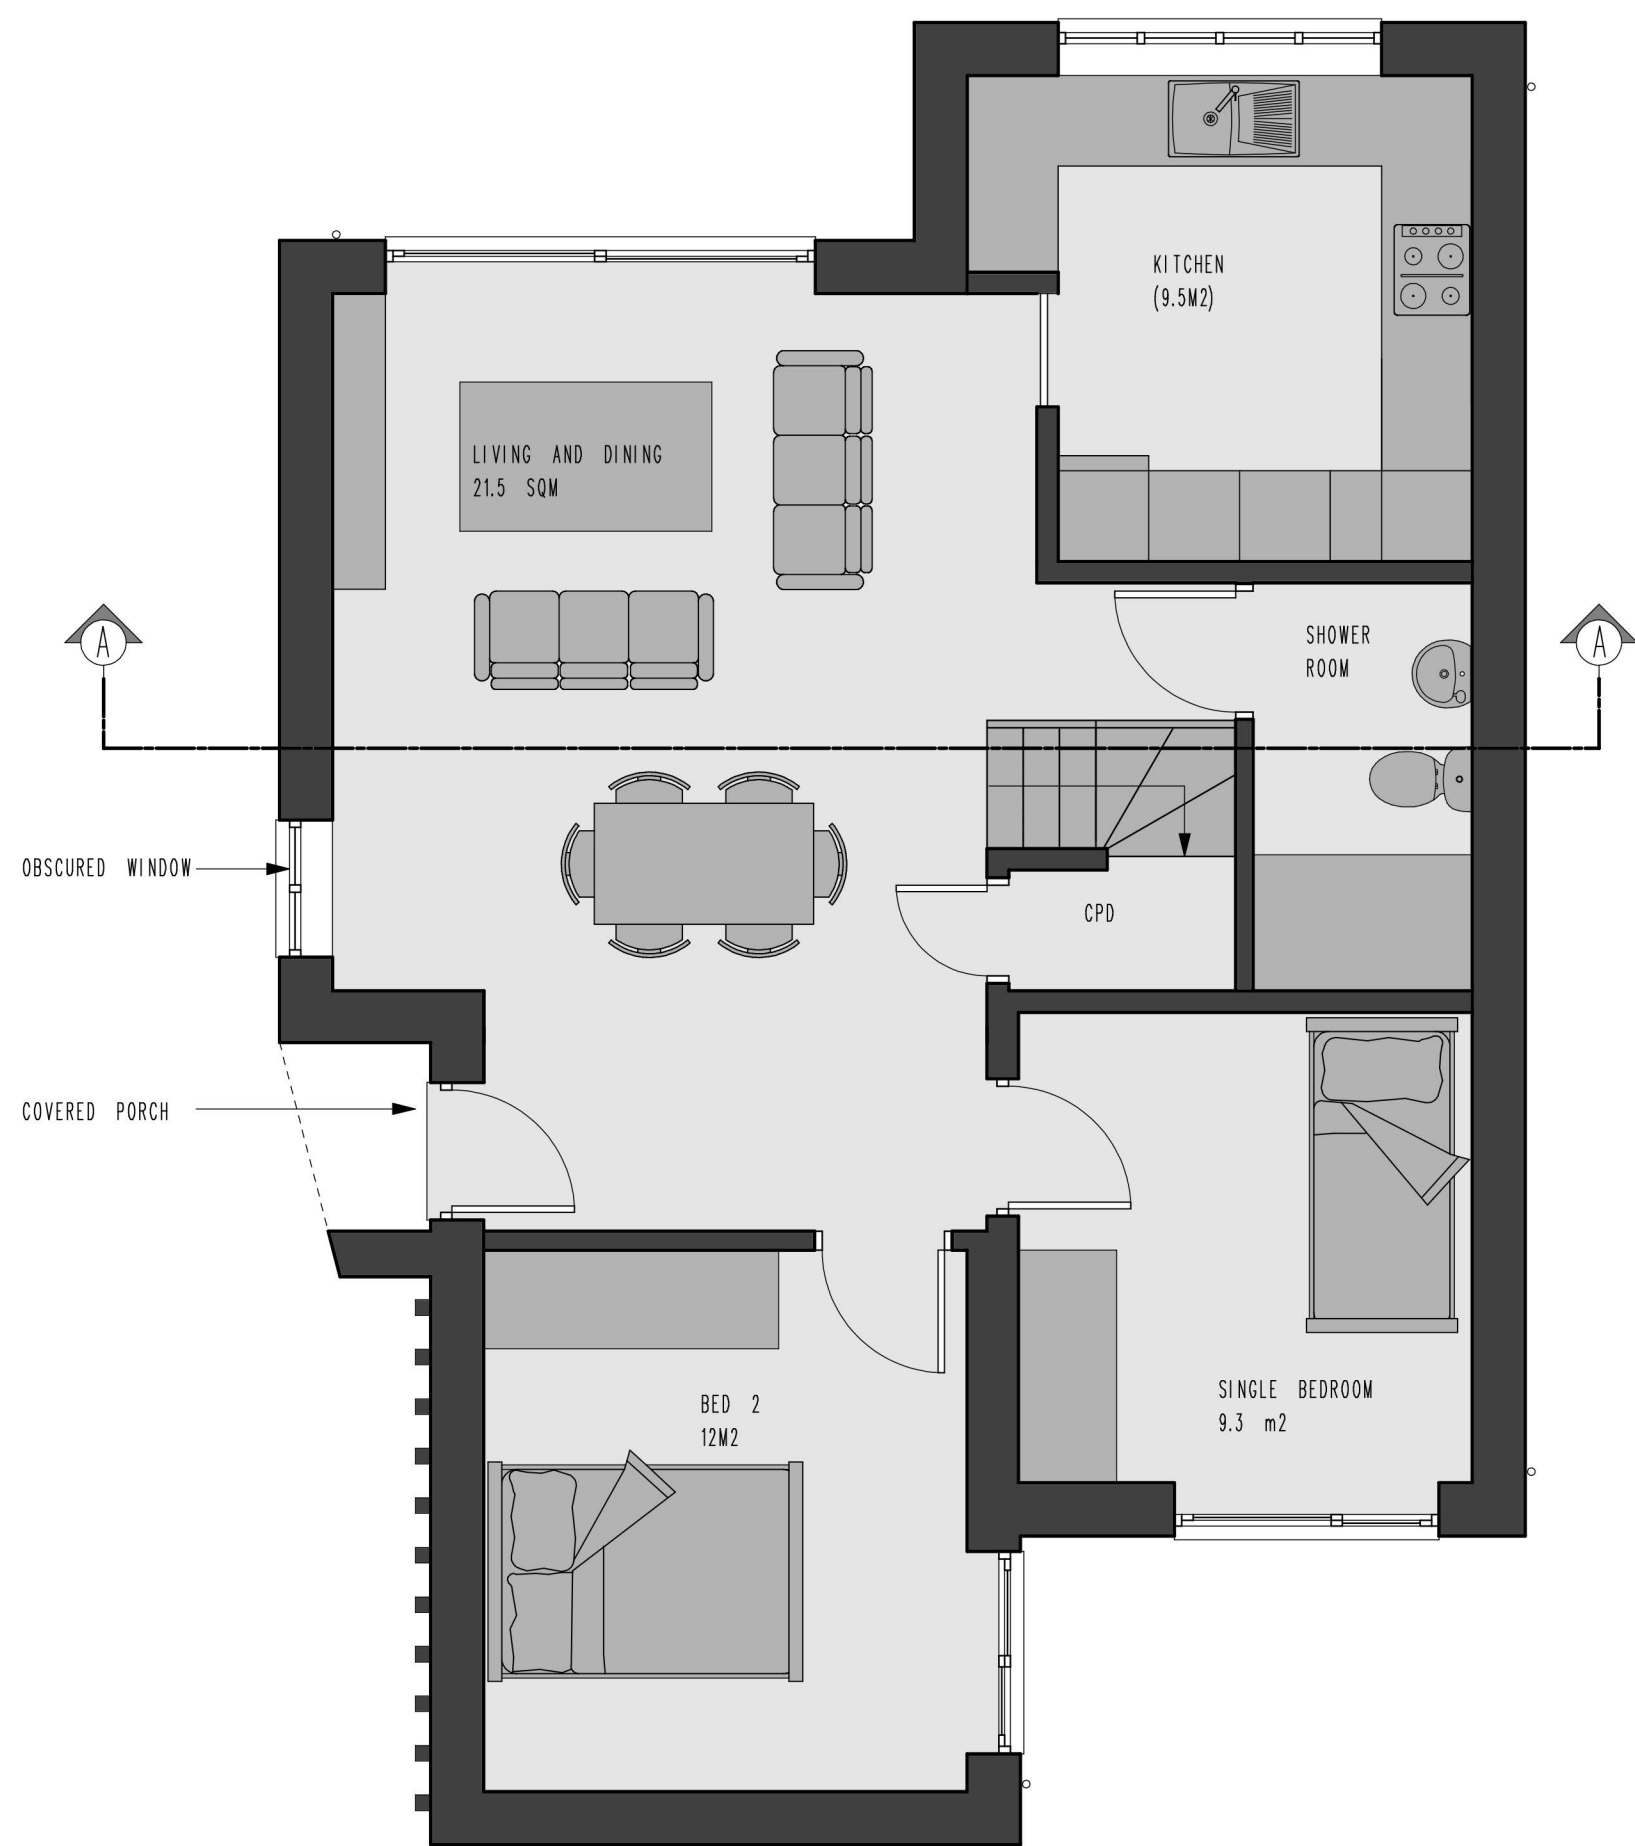

GROUND FLOOR PLAN
GIFA 67M2

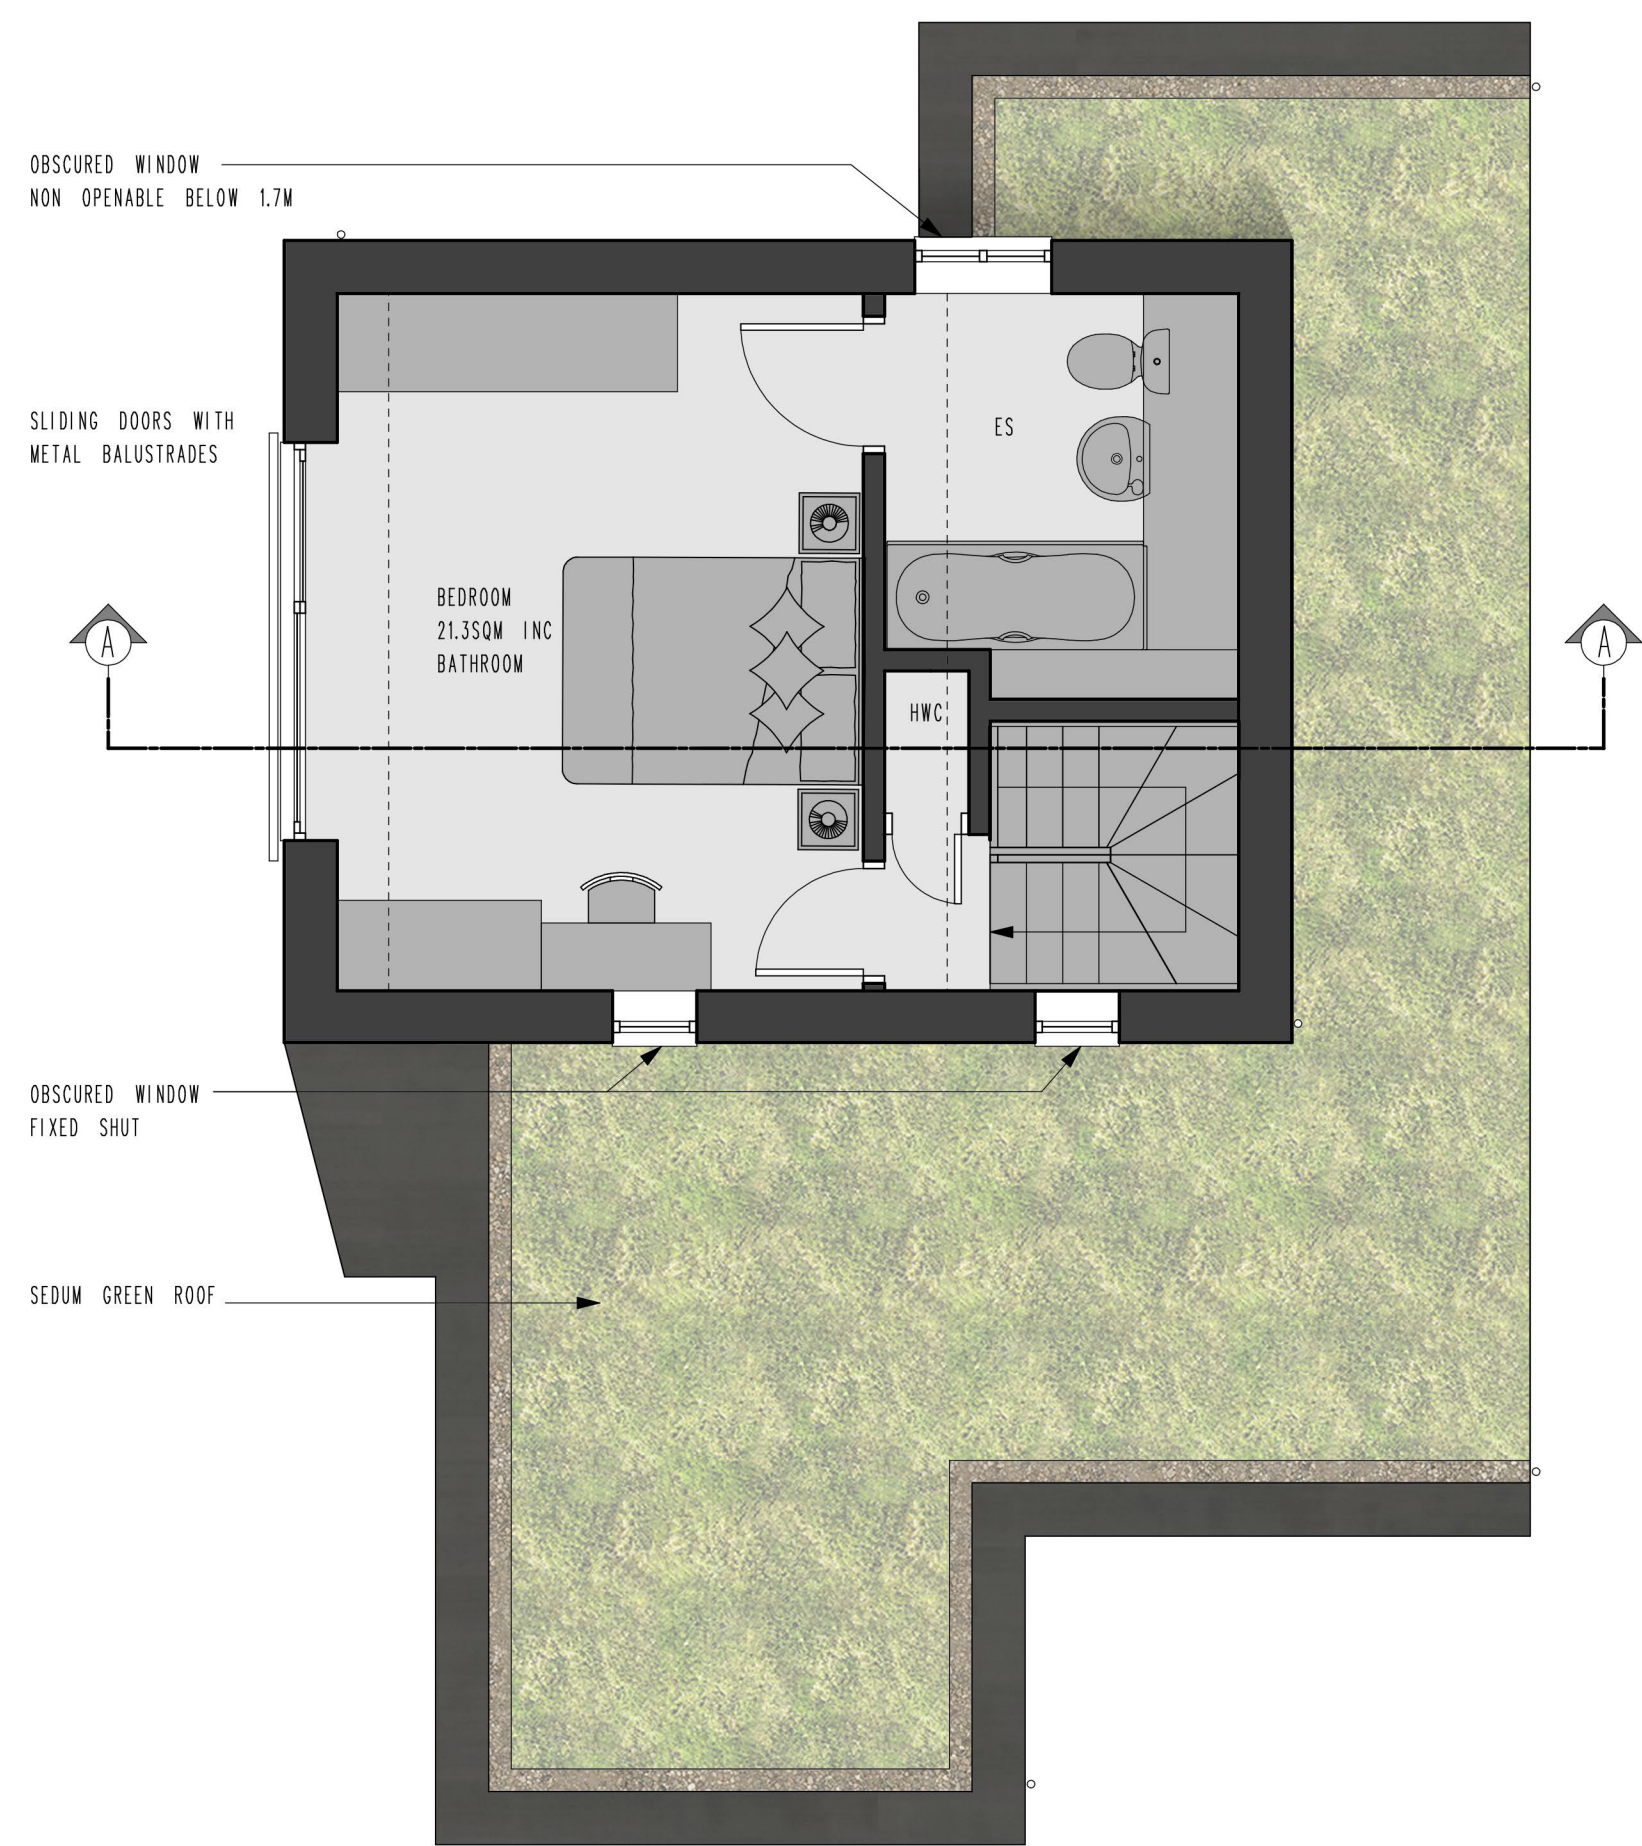


FIRST FLOOR PLAN
27.5M2 GIFA
17M2 @ 2.5M HIGH CEILING

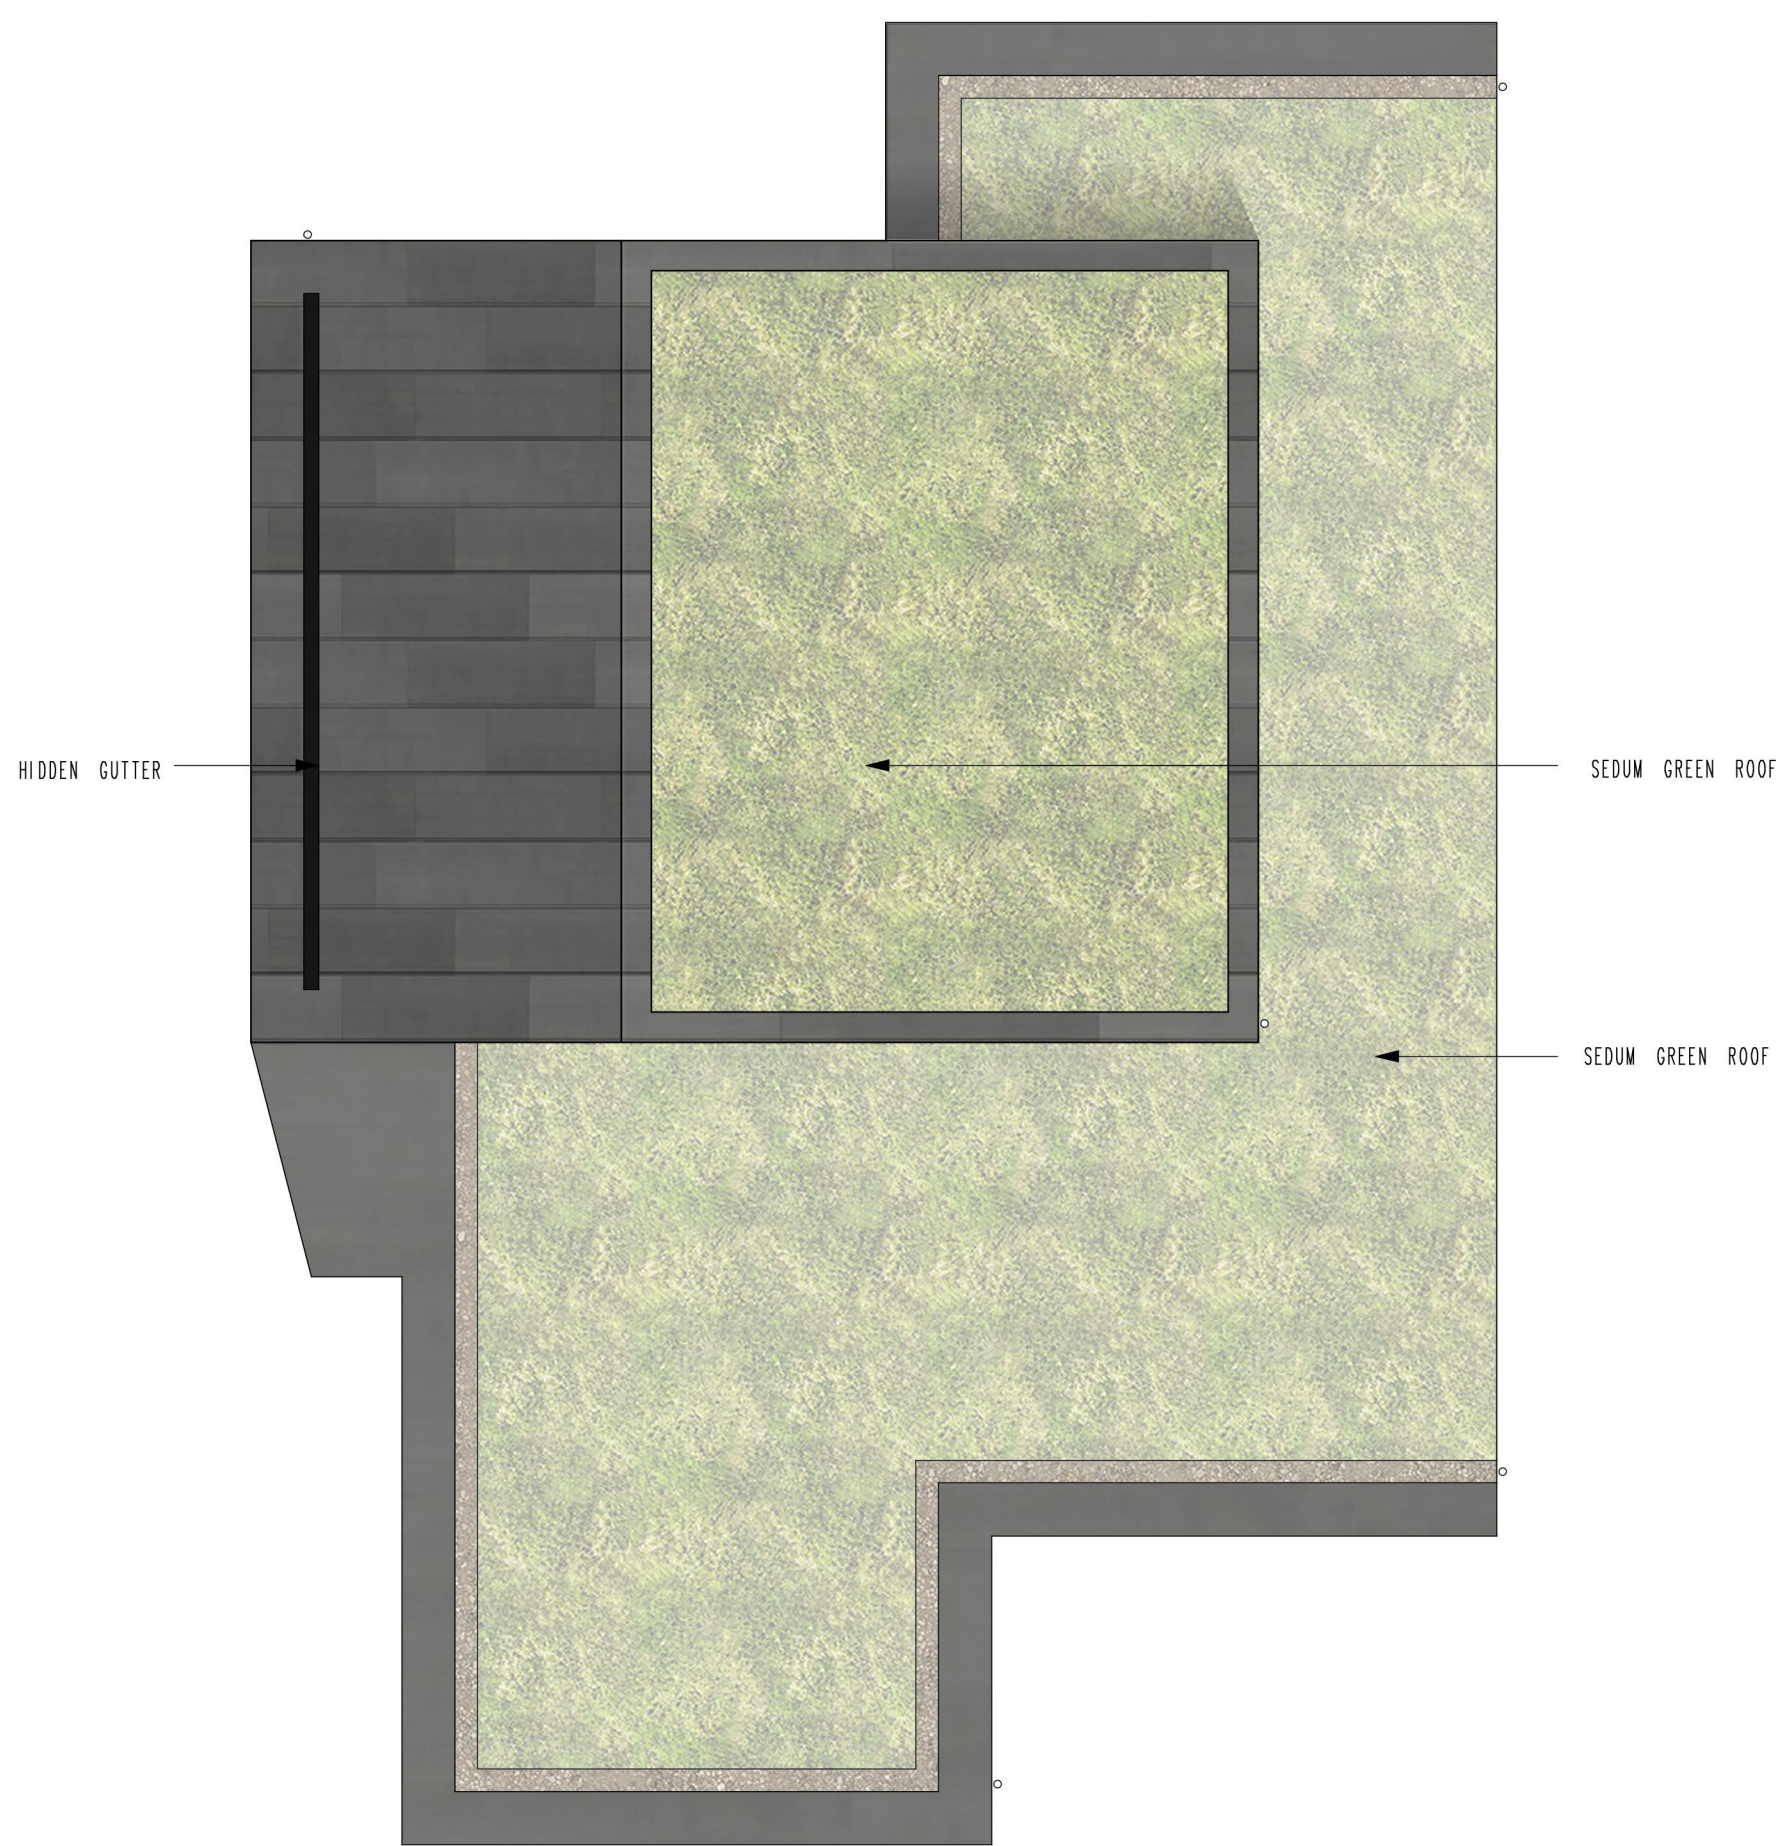

ROOF PLAN

PLANNING

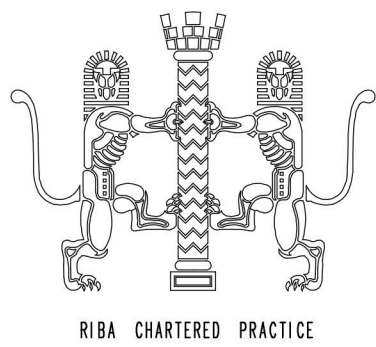

GIFA 94.5M2

3 BED 5 PERSON OVER TWO STOREYS



No.	Date	By	Contents
-----	------	----	----------

Revisions			
Site Address LAND TO SIDE AND REAR OF 1 WHITTINGTON ROAD LONDON N22 8YS			

Job Title DEMOLITION OF EXISTING GARAGE AND ERECTION OF TWO DETACHED HOUSES			
--	--	--	--

Drawing Title PROPSOED PLANS AND SECTION			
Scale 1:50@A1	Date 09/25	Drawn by RCC	

**Alan Cox**
Architects
Architectural & Planning Consultants
TEL: 020 - 8440 - 7777
Web: coxassociates.co.uk

Org.No. 571725 063	Rev. -
-----------------------	-----------