


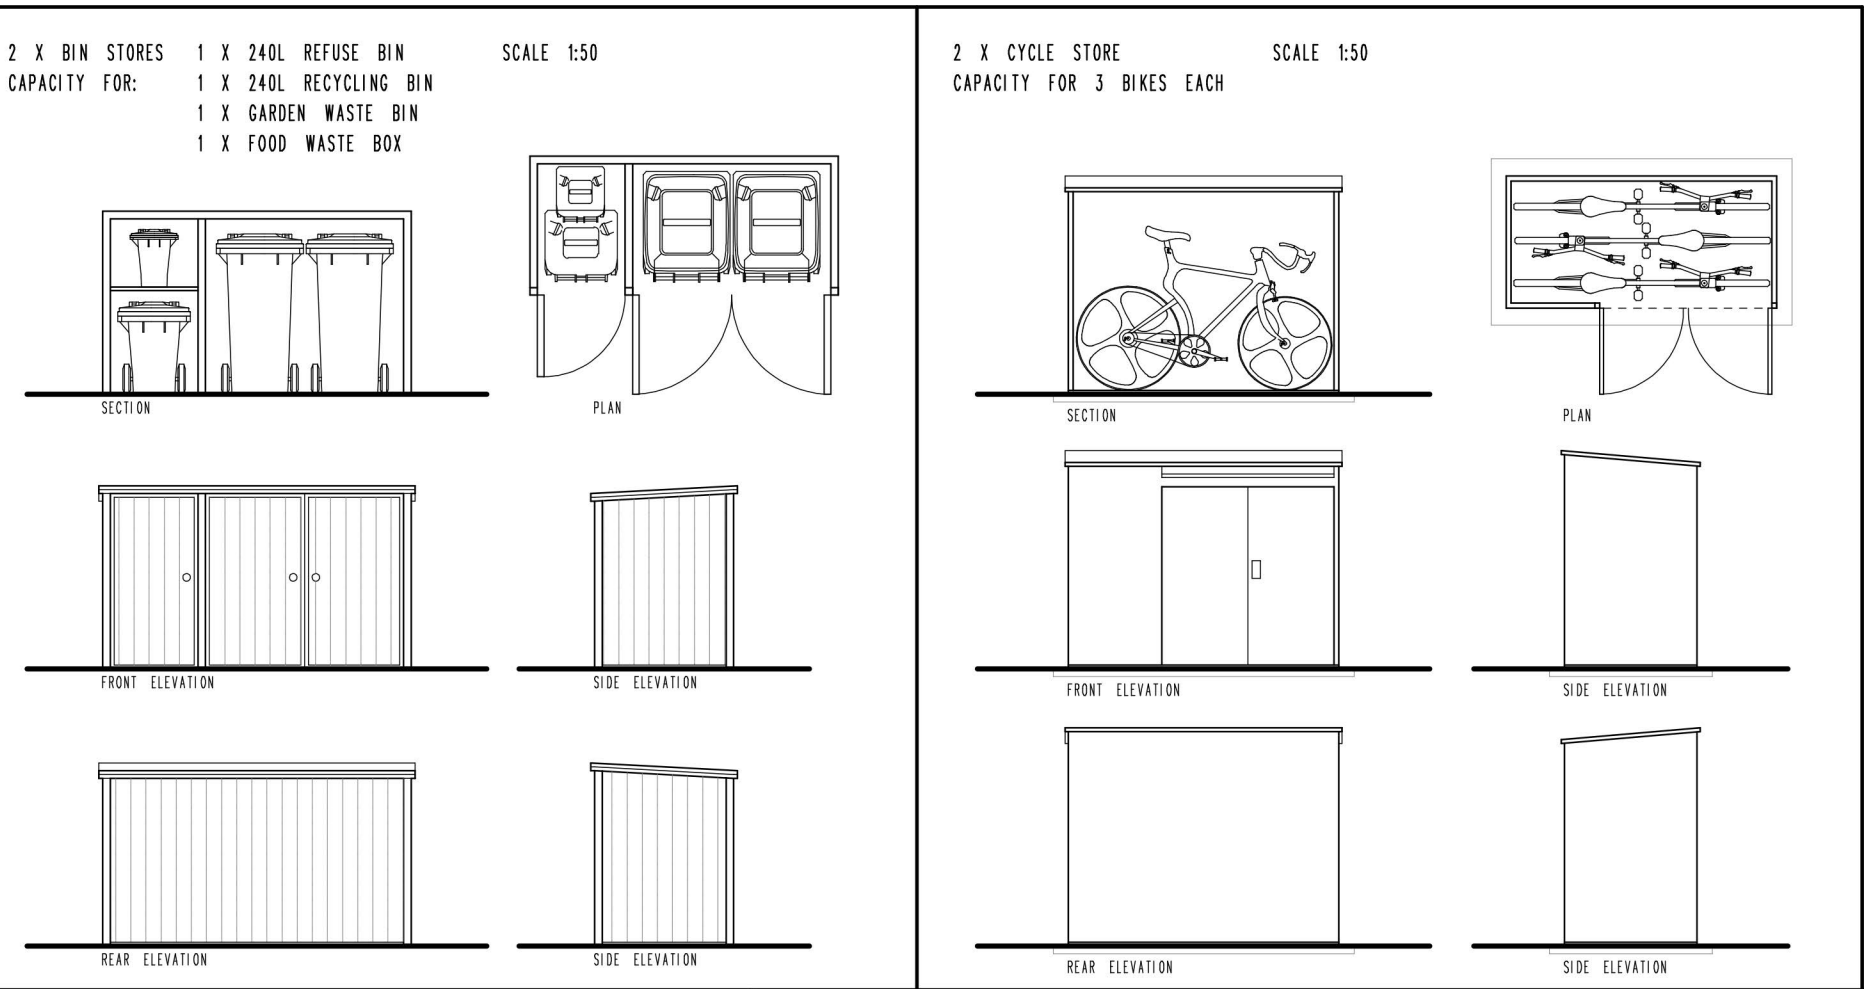

PLANNING

RIBA CHARTERED PRACTICE

No.	Date	By	Contents
Revisions			

Job Title
DEMOLITION OF EXISTING GARAGE
AND ERECTION OF TWO
DETACHED HOUSES

Site Address
LAND TO SIDE AND REAR OF
1 WHITTINGTON ROAD
LONDON
N22 8YS

1 10
SCALE AT 1:100

1 5
SCALE AT 1:50

Drawing Title
PROPOSED SITE PLAN

Scale 1:100@A1
1:50@A1

Date 09/25

Drawn by RCC

Alan Cox
Architects
Architectural & Planning Consultants
TEL: 020 - 8440 - 7777
Web: coxassociates.co.uk

Drg.No. 571725 062

Rev. -