




SCALE 1:100 @ A3

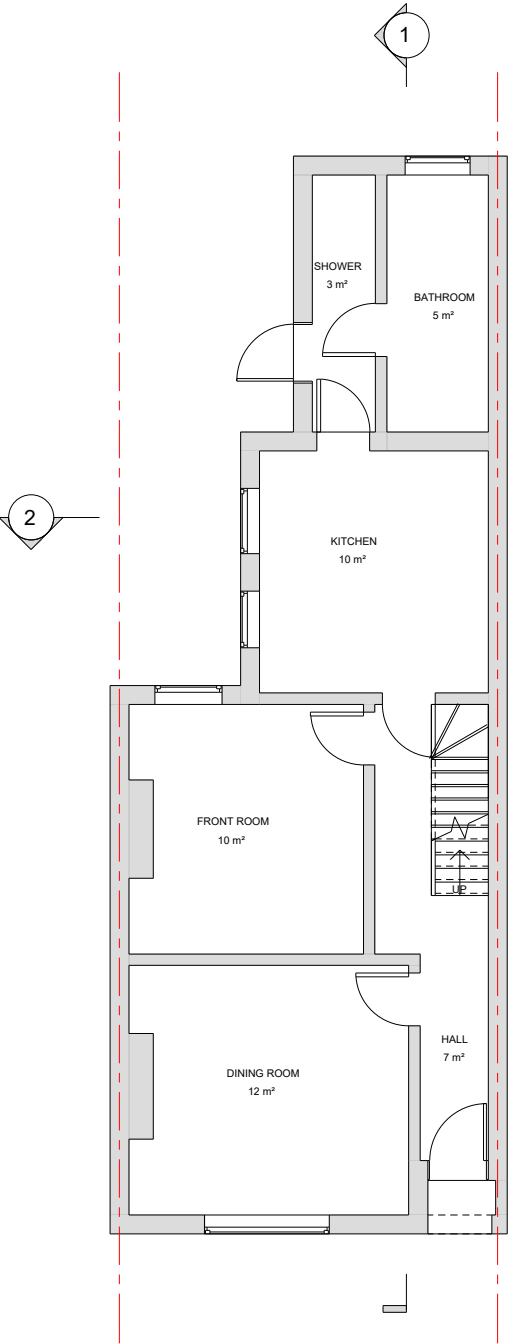


GROUND FLOOR PLAN

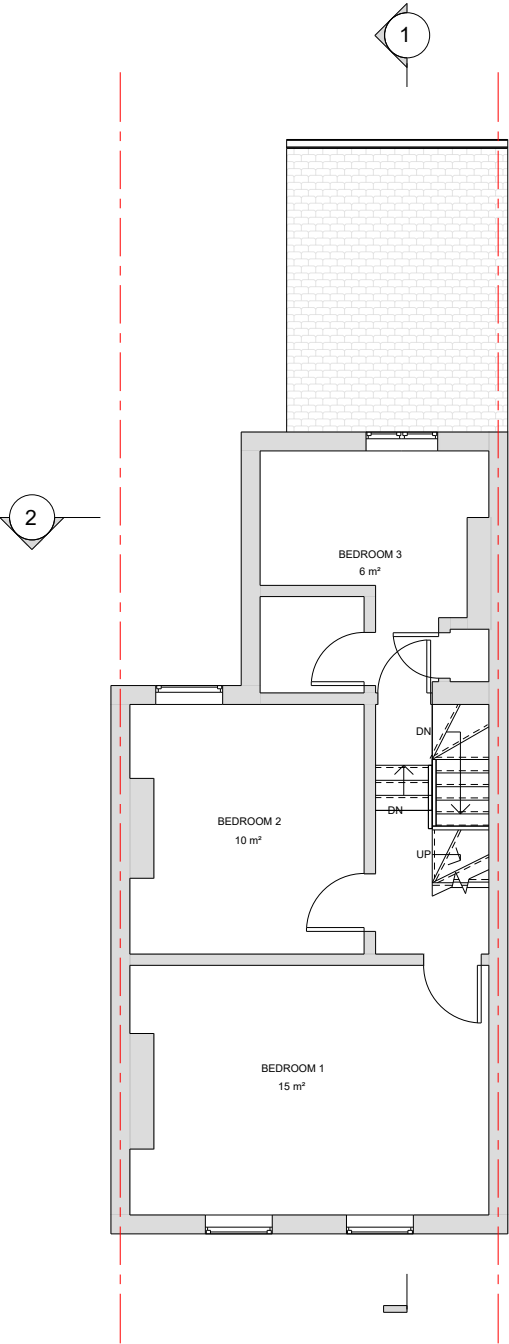

FIRST FLOOR PLAN

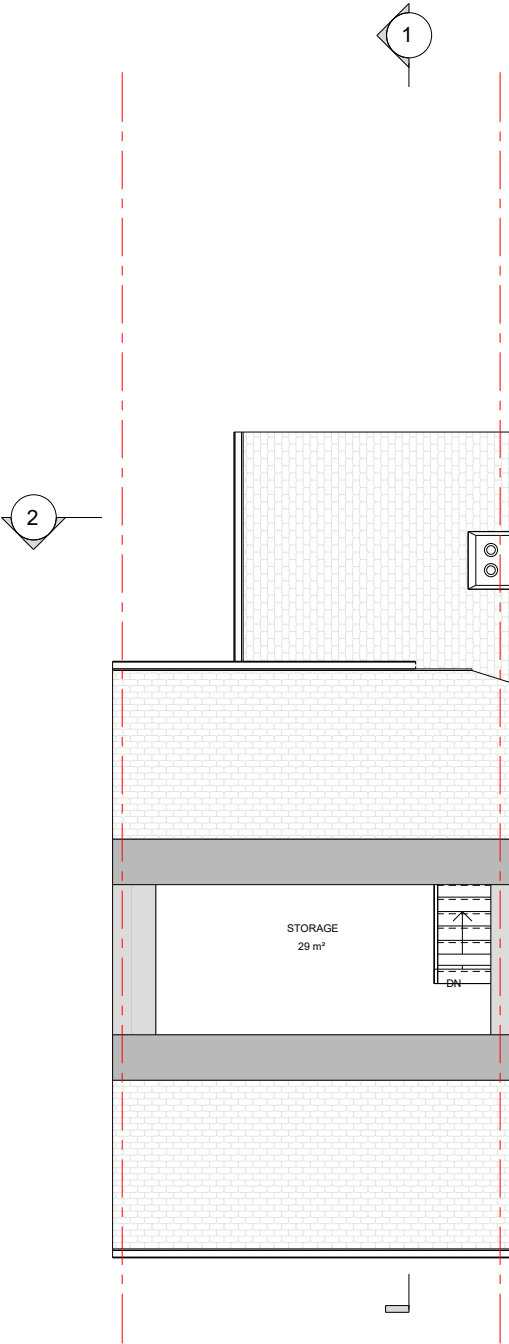


LOFT FLOOR PLAN

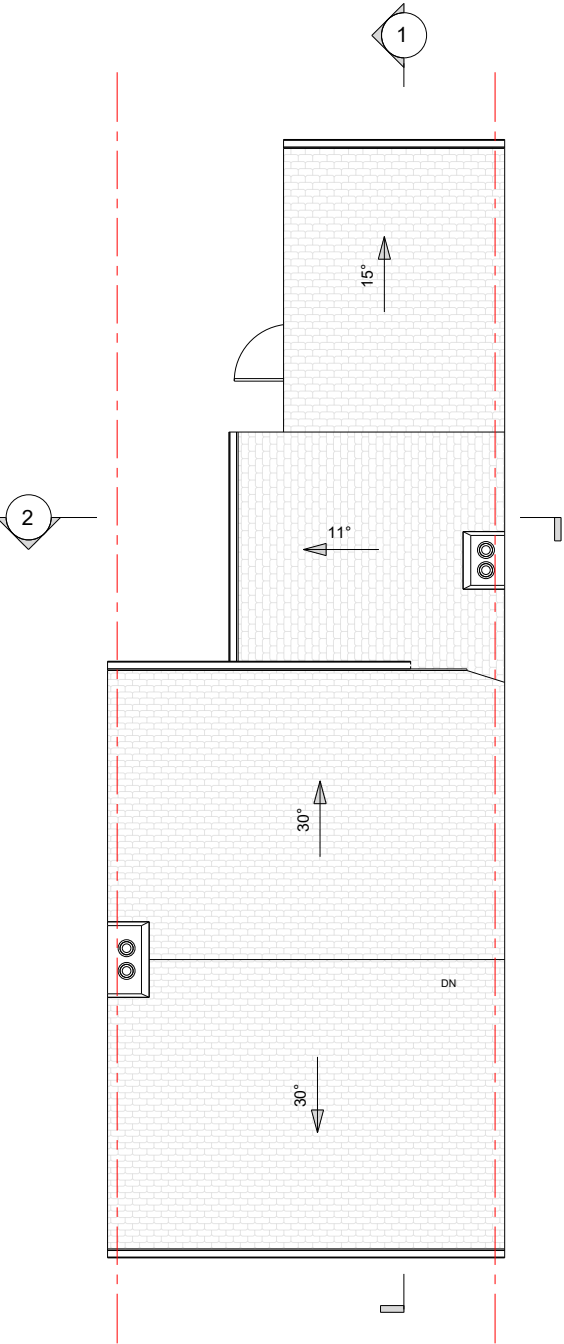


ROOF PLAN


NOTE: - DRAWINGS NOT TO BE SCALED FOR CONSTRUCTION. - CONTRACTOR TO CHECK ALL DIMENSIONS BEFORE ORDERING ANY STEEL WORK. - ALL MATERIALS AND WORKMANSHIP MUST FULLY COMPLY WITH ALL CURRENT BRITISH STANDARDS AND CODES OF PRACTICE.	Client Name	Section	Drawing Title		LEGEND STRUCTURE TO BE DEMOLISHED PROPOSED STRUCTURE	Project No.	N22 8PP
	Elif Ocaý	Rear Extension	EXISTING PLANS			Drawing No.	A-001
	Project Address	Stage	Drawing Status			Revision	-
	68 Nightingale Road, Wood Green, London N22 8PP	ARCHITECTURAL PLANNING	For Planning Approval			Scale at A3	1:100
						Date	21/08/2026

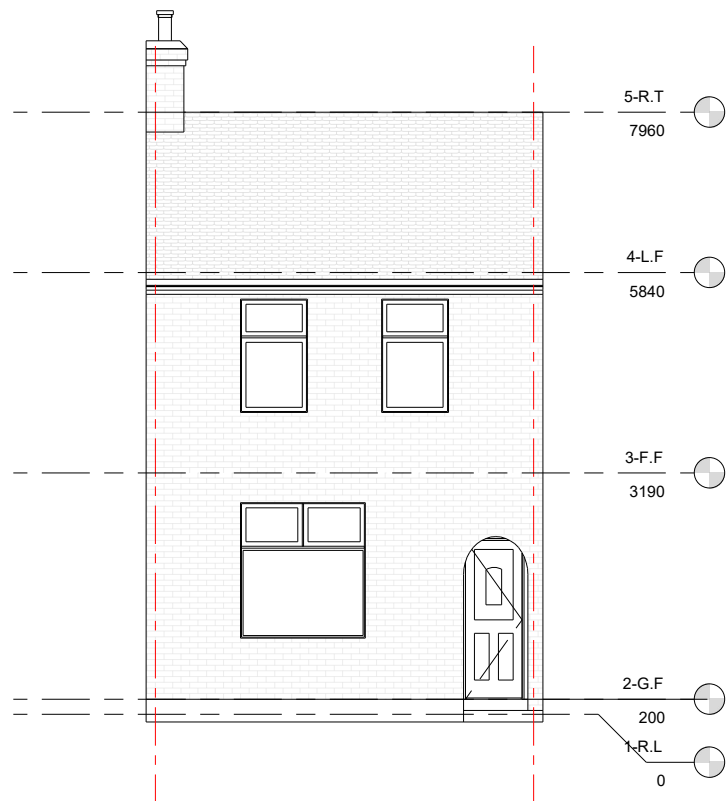


FRONT ELEVATION

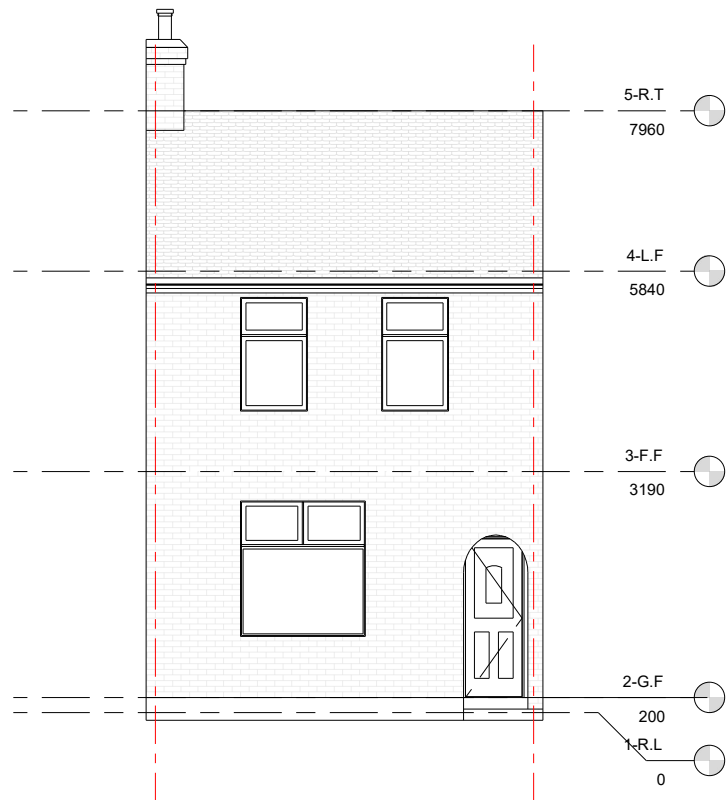


REAR ELEVATION

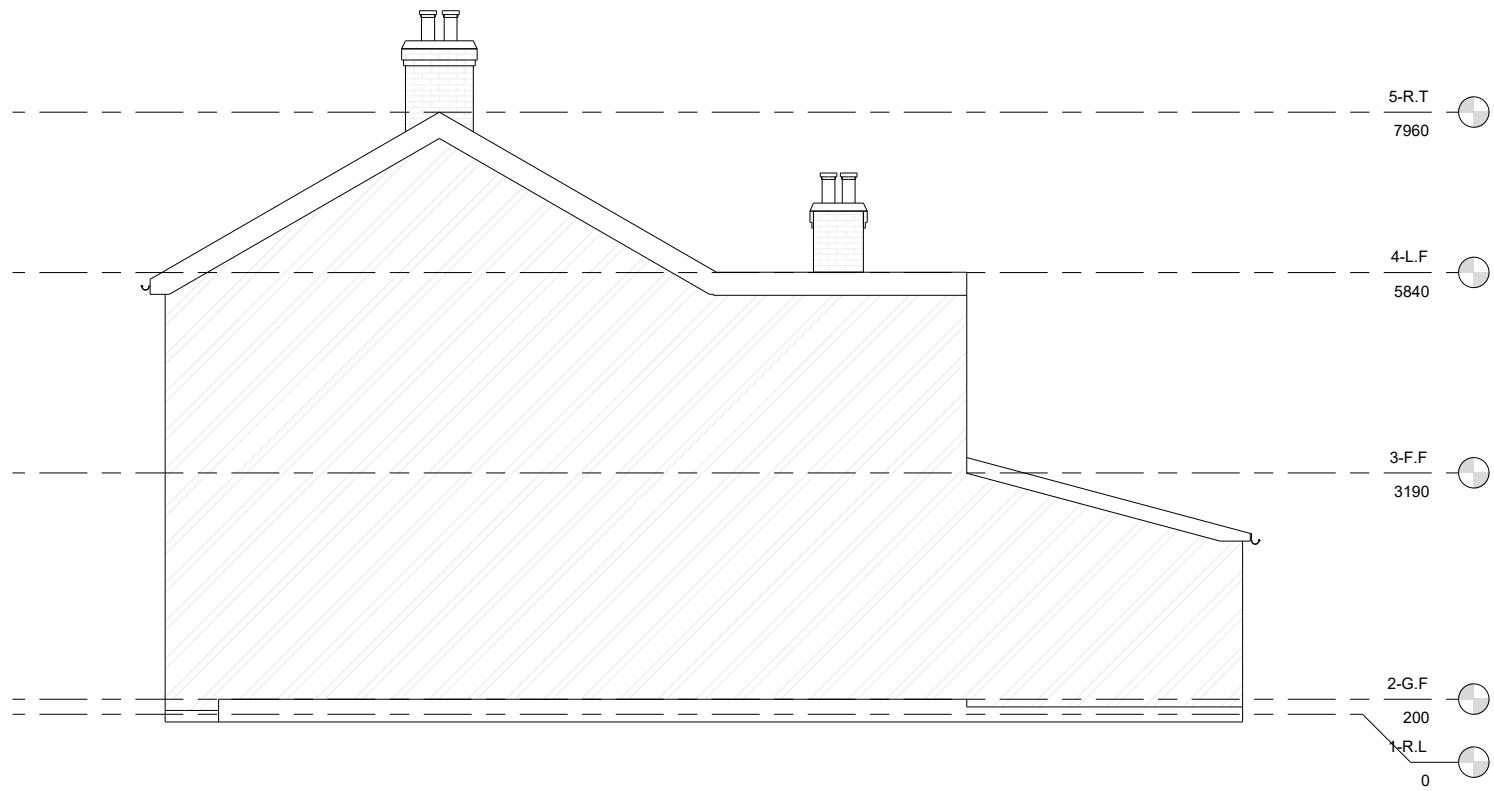

RIGHT SIDE ELEVATION

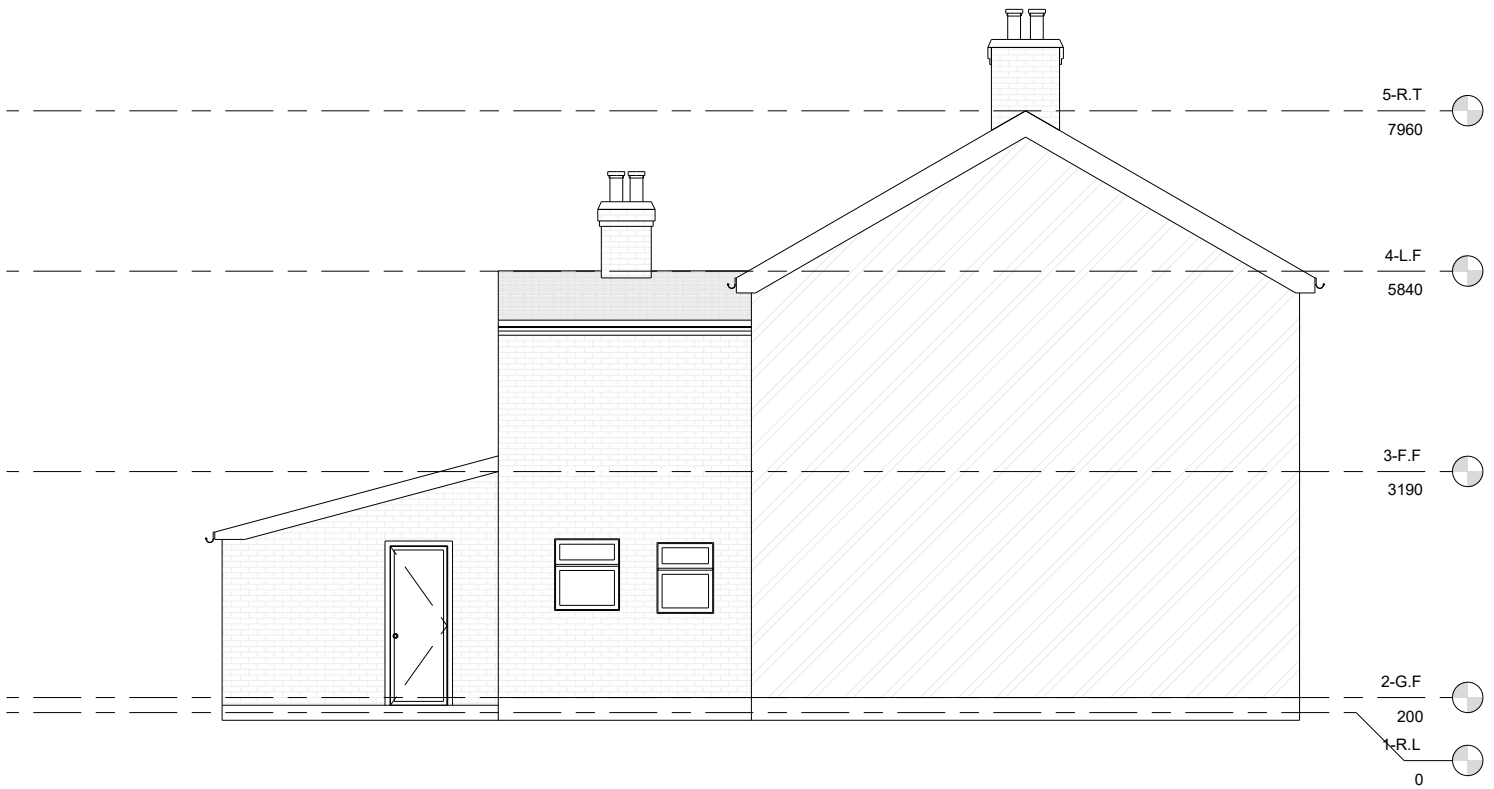

LEFT SIDE ELEVATION

 

SCALE 1:100 @ A3

NOTE:

- DRAWINGS NOT TO BE SCALED FOR CONSTRUCTION.
- CONTRACTOR TO CHECK ALL DIMENSIONS BEFORE ORDERING ANY STEEL WORK.
- ALL MATERIALS AND WORKMANSHIP MUST FULLY COMPLY WITH ALL CURRENT BRITISH STANDARDS AND CODES OF PRACTICE.

Client Name

Elif Oçay

Section

Rear Extension

Drawing Title

EXISTING ELEVATIONS

Project Address

68 Nightingale Road, Wood Green, London N22 8PP

Stage

ARCHITECTURAL PLANNING

Drawing Status

For Planning Approval



LEGEND

- STRUCTURE TO BE DEMOLISHED
- PROPOSED STRUCTURE

Designed

Drawn

Project No.

N22 8PP

Drawing No.

A-002

Revision


-

Scale at A3


1:100

Date


21/08/2026

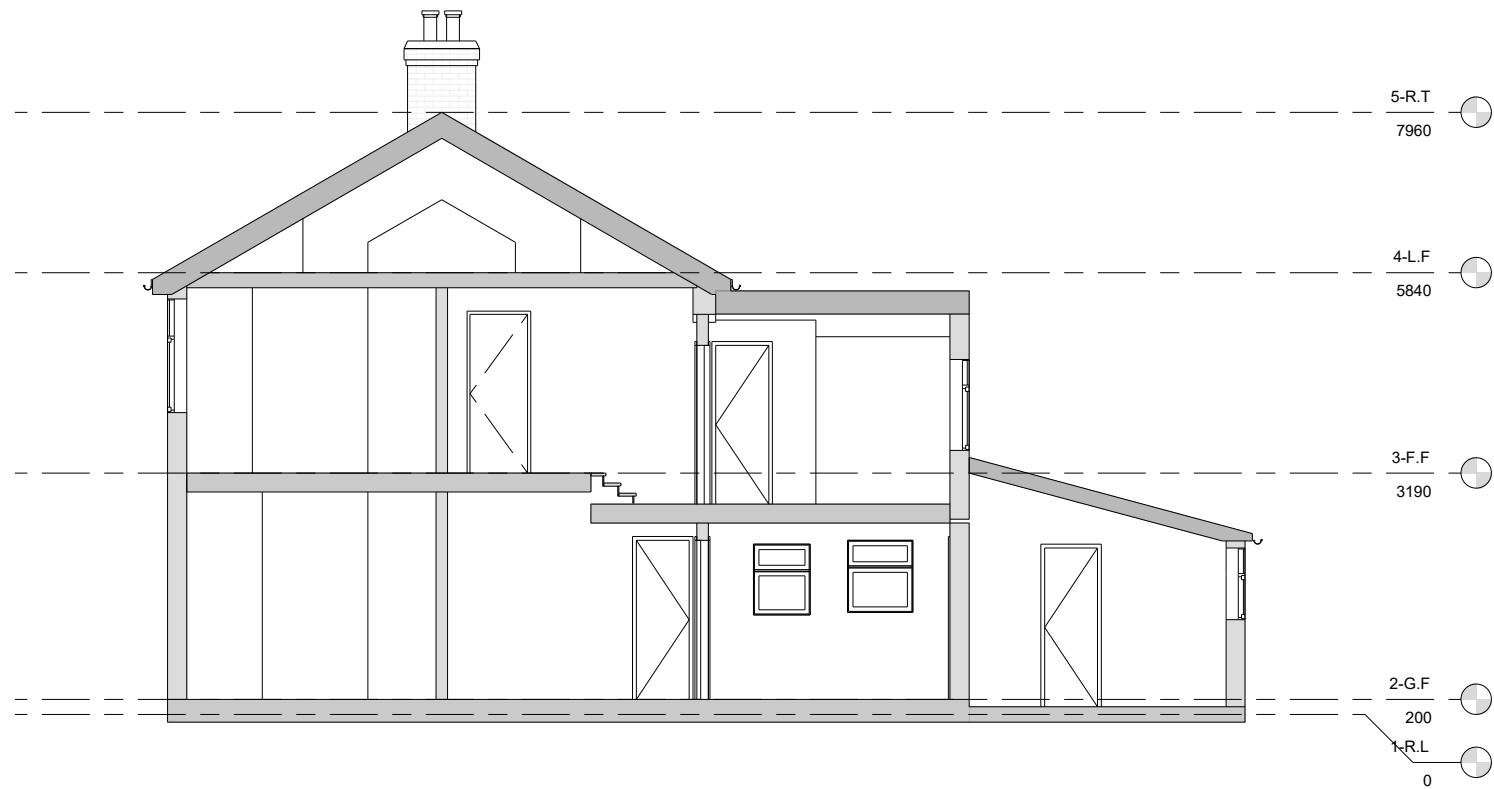

SECTION 1

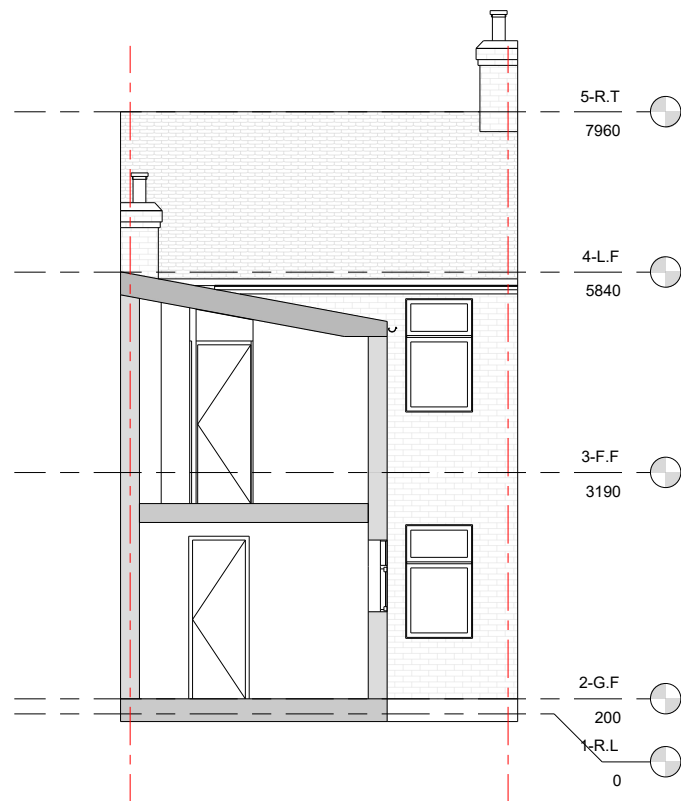


SECTION 2

 


SCALE 1:100 @ A3


NOTE: - DRAWINGS NOT TO BE SCALED FOR CONSTRUCTION. - CONTRACTOR TO CHECK ALL DIMENSIONS BEFORE ORDERING ANY STEEL WORK. - ALL MATERIALS AND WORKMANSHIP MUST FULLY COMPLY WITH ALL CURRENT BRITISH STANDARDS AND CODES OF PRACTICE.	Client Name	Section	Drawing Title		LEGEND STRUCTURE TO BE DEMOLISHED PROPOSED STRUCTURE Designed Drawn	Project No.	N22 8PP
	Elif Ocay	Rear Extension	EXISTING SECTIONS			Drawing No.	A-003
	Project Address	Stage	Drawing Status			Revision	-
	68 Nightingale Road, Wood Green, London N22 8PP	ARCHITECTURAL PLANNING	For Planning Approval			Scale at A3	1:100
						Date	21/08/2026

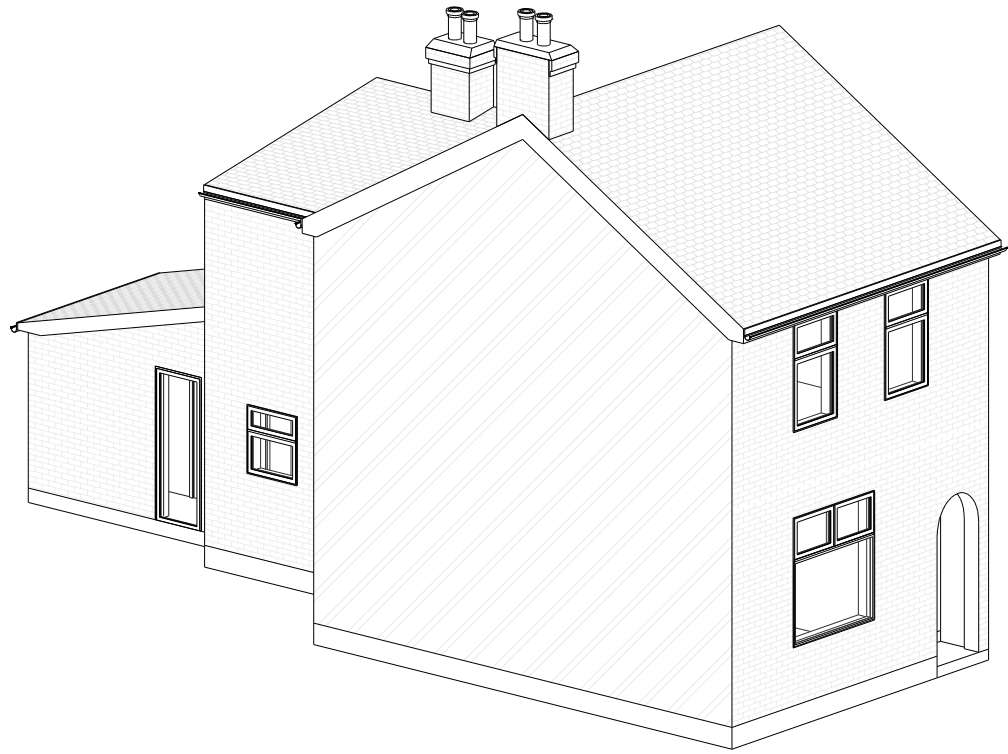

3D VIEW 1

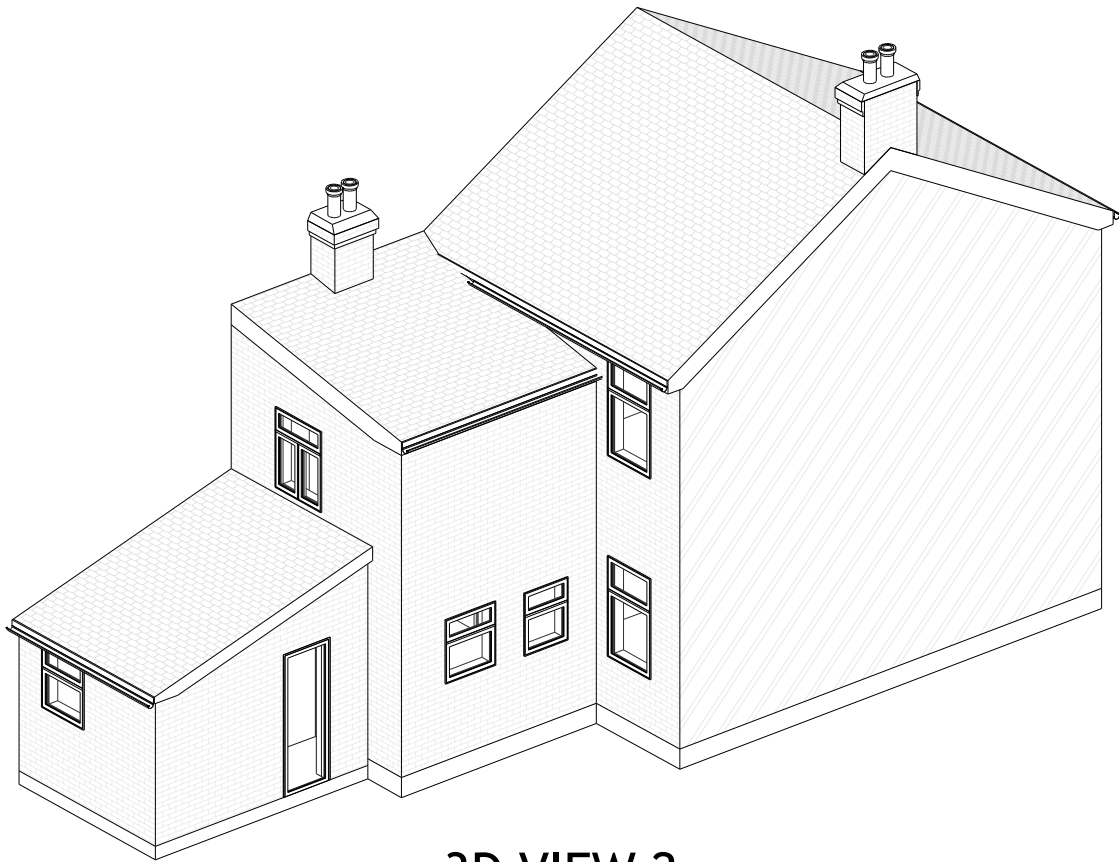

3D VIEW 2

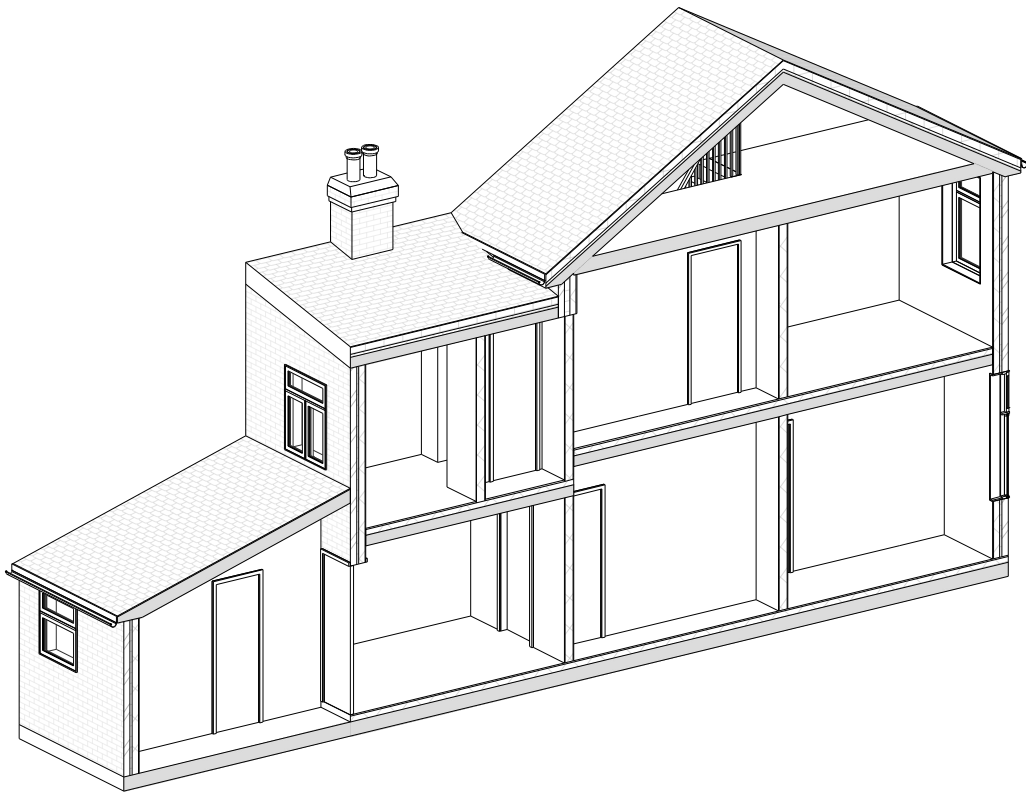


3D SECTIONAL VIEW 3




SCALE 1:100 @ A3


NOTE: - DRAWINGS NOT TO BE SCALED FOR CONSTRUCTION. - CONTRACTOR TO CHECK ALL DIMENSIONS BEFORE ORDERING ANY STEEL WORK. - ALL MATERIALS AND WORKMANSHIP MUST FULLY COMPLY WITH ALL CURRENT BRITISH STANDARDS AND CODES OF PRACTICE.	Client Name	Section	Drawing Title		LEGEND STRUCTURE TO BE DEMOLISHED PROPOSED STRUCTURE	Project No.	N22 8PP
	Elif Ocay	Rear Extension	EXISTING 3D VIEWS			Drawing No.	A-004
	Project Address	Stage	Drawing Status			Revision	-
	68 Nightingale Road, Wood Green, London N22 8PP	ARCHITECTURAL PLANNING	For Planning Approval			Scale at A3	1:100
					Designed	Date	21/08/2026
					Drawn		

 


SCALE 1:100 @ A3

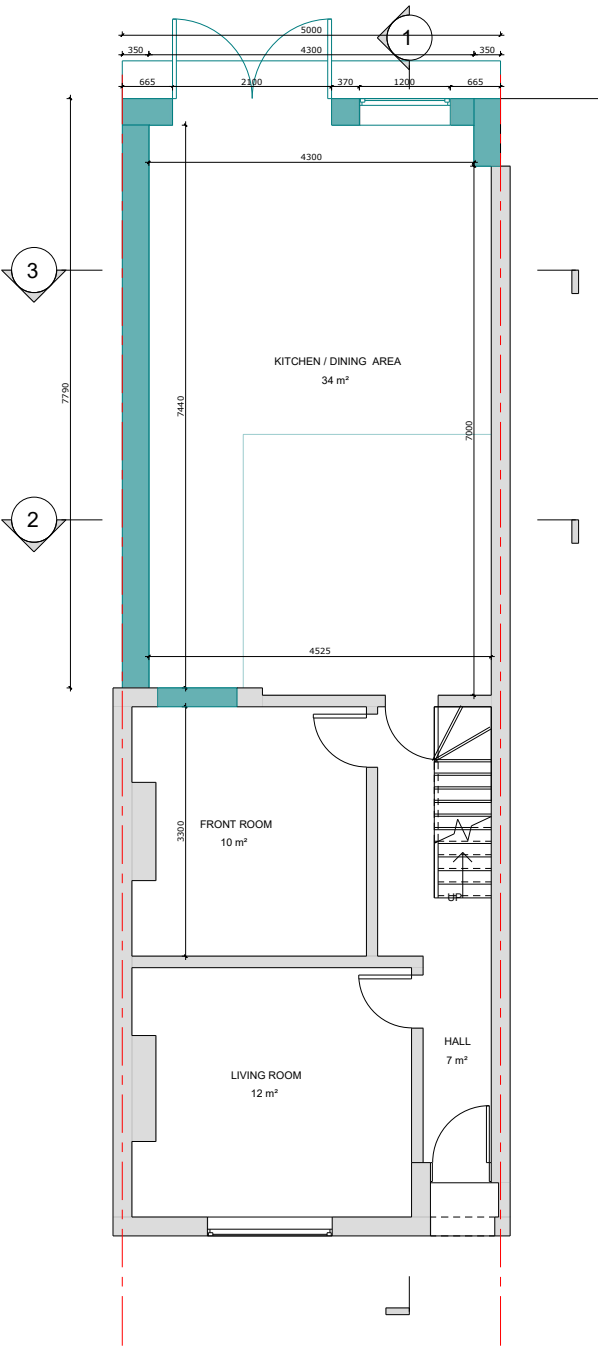


GROUND FLOOR PLAN

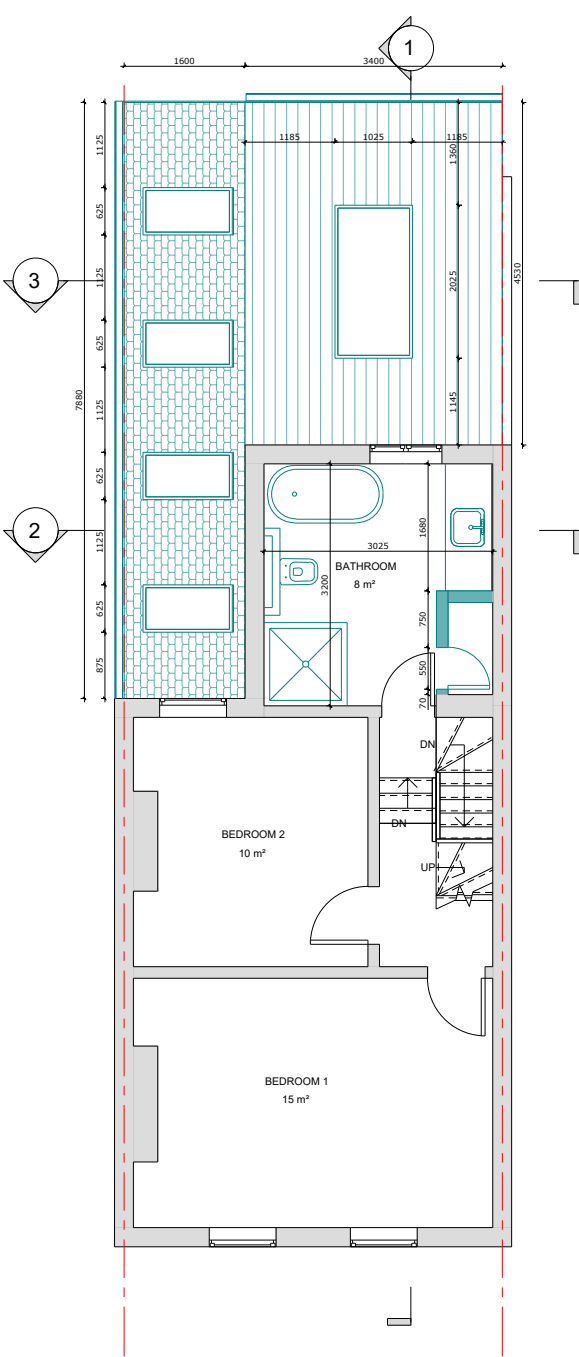

FIRST FLOOR PLAN

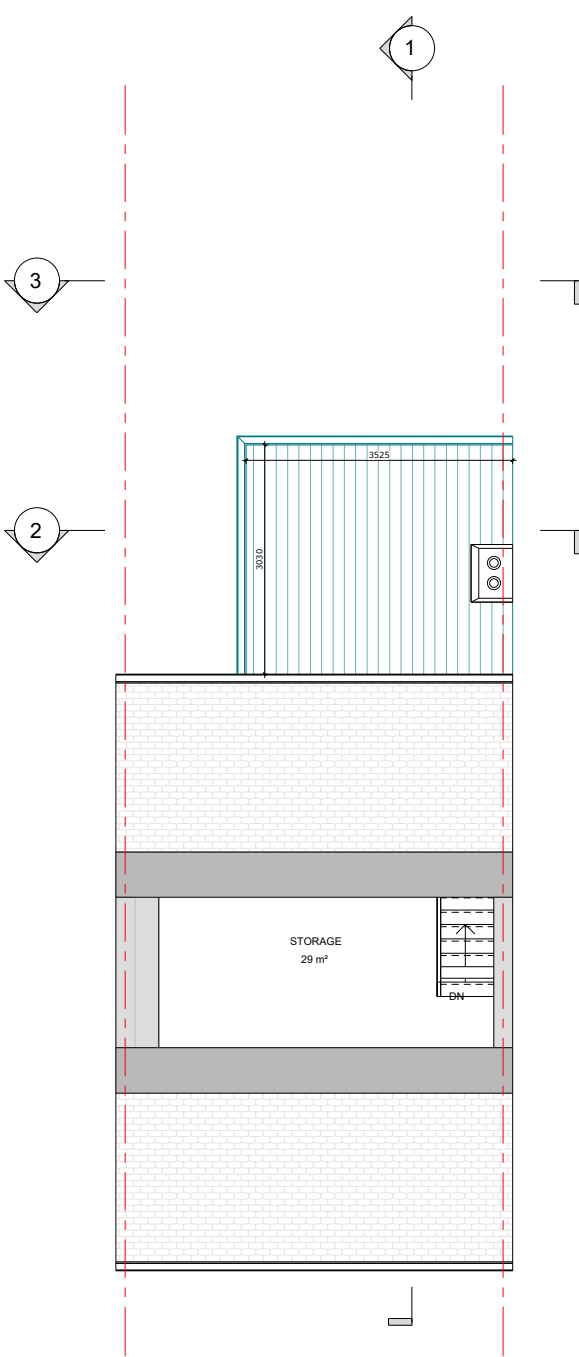

LOFT FLOOR PLAN

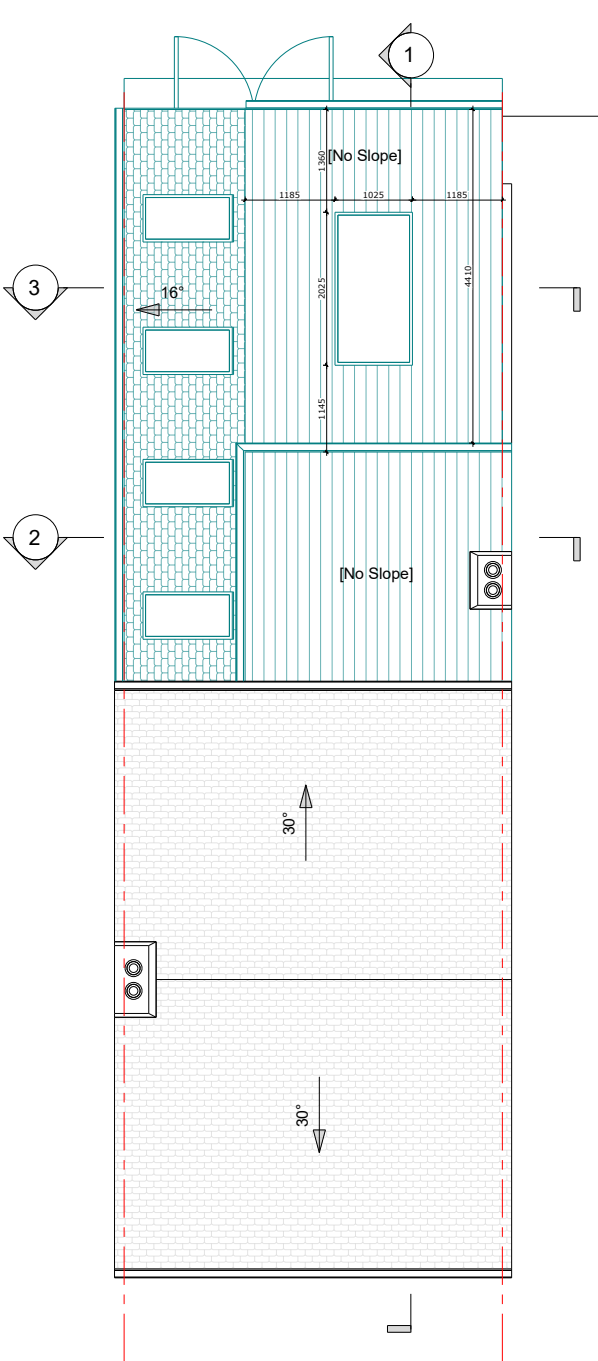

ROOF PLAN

NOTE:

- DRAWINGS NOT TO BE SCALED FOR CONSTRUCTION.
- CONTRACTOR TO CHECK ALL DIMENSIONS BEFORE ORDERING ANY STEEL WORK.
- ALL MATERIALS AND WORKMANSHIP MUST FULLY COMPLY WITH ALL CURRENT BRITISH STANDARDS AND CODES OF PRACTICE.

Client Name

Elif Ocaý

Section

Rear Extension

Drawing Title

PROPOSED PLANS

Project Address

68 Nightingale Road, Wood Green, London N22 8PP

Stage

ARCHITECTURAL PLANNING

Drawing Status

For Planning Approval



LEGEND

- STRUCTURE TO BE DEMOLISHED
- PROPOSED STRUCTURE

Designed

Drawn

Project No.

N22 8PP

Drawing No.

A-005

Revision


-

Scale at A3


1:100

Date


21/08/2026

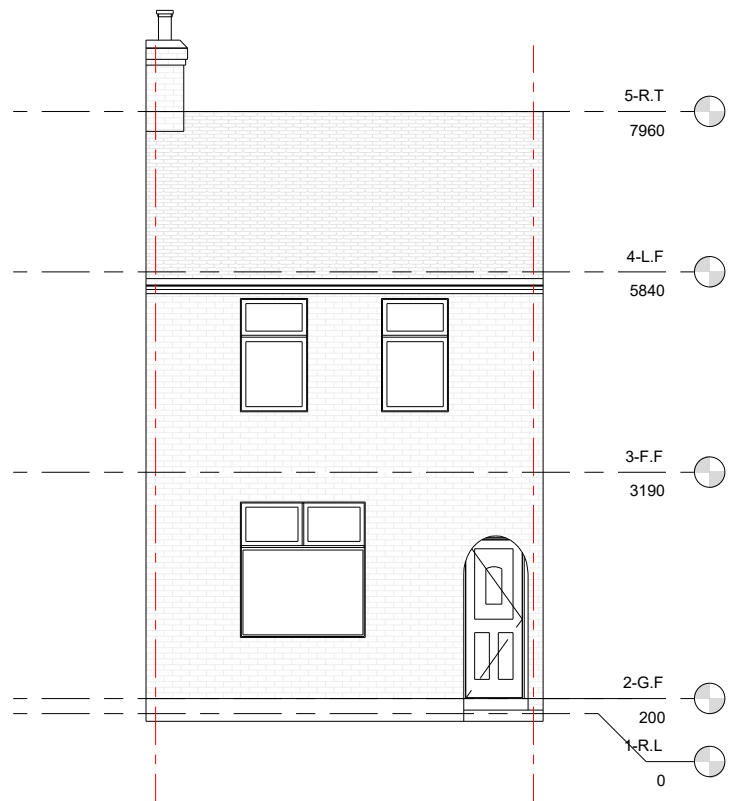


FRONT ELEVATION

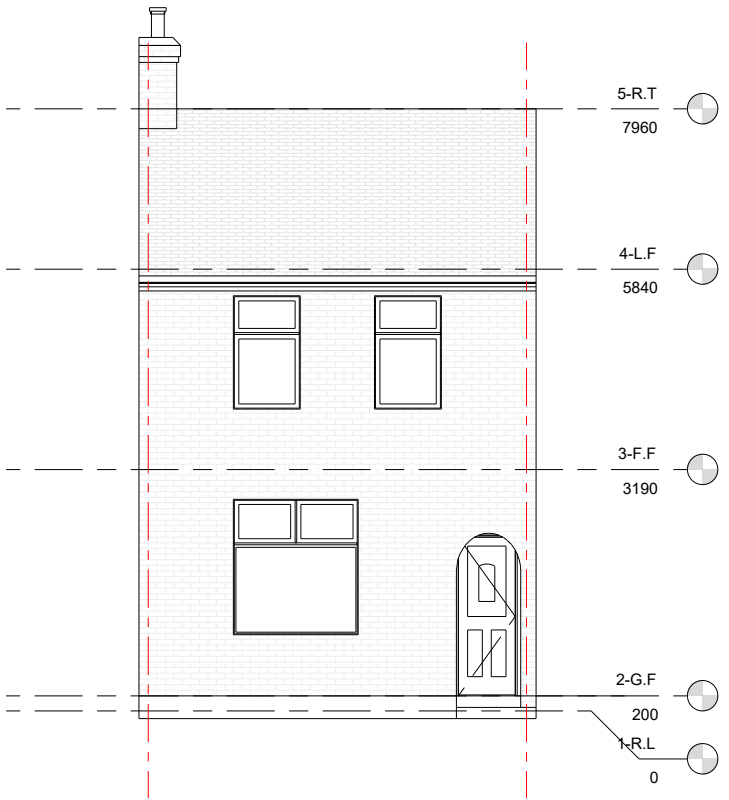

REAR ELEVATION

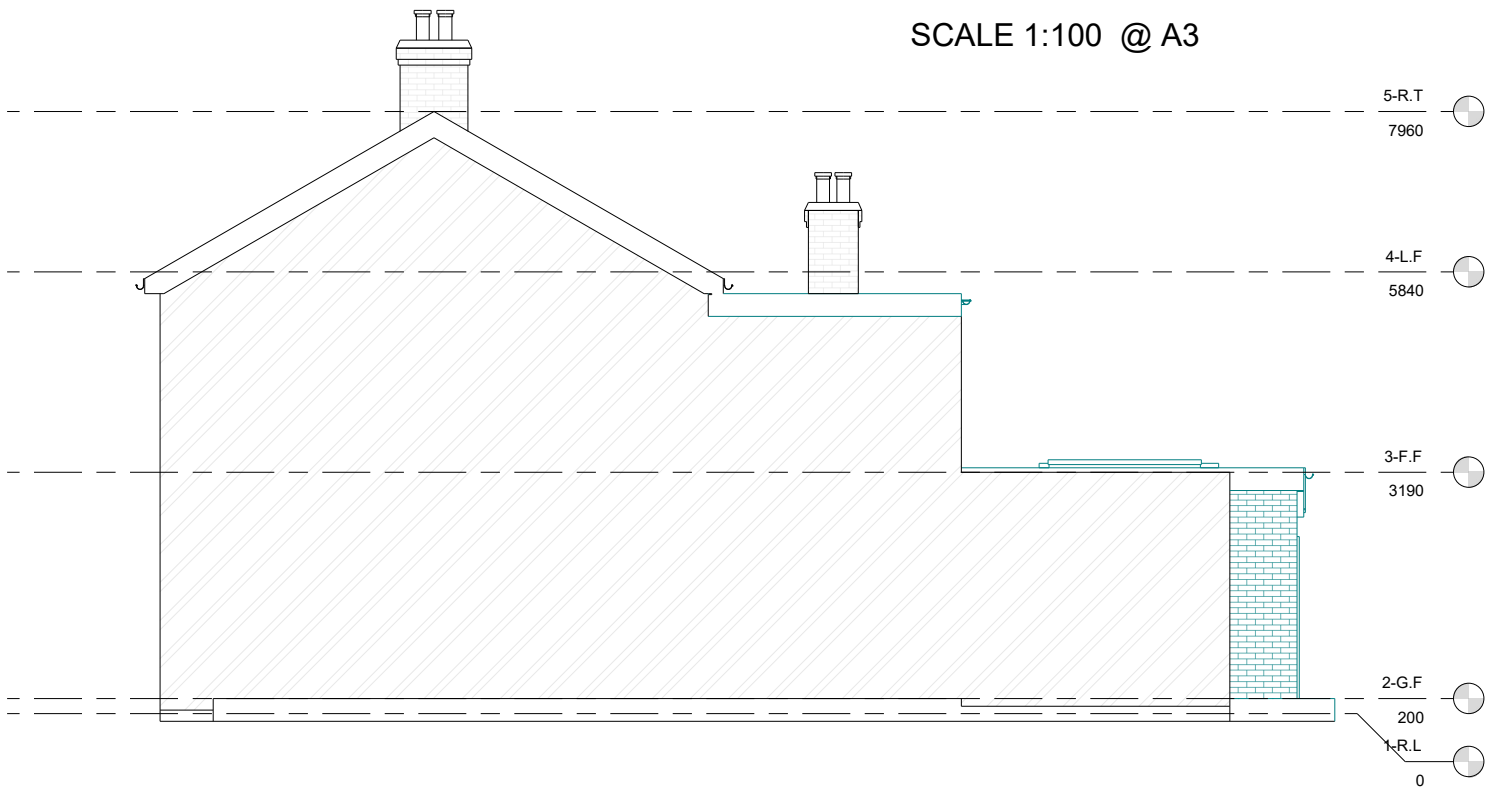

RIGHT SIDE ELEVATION

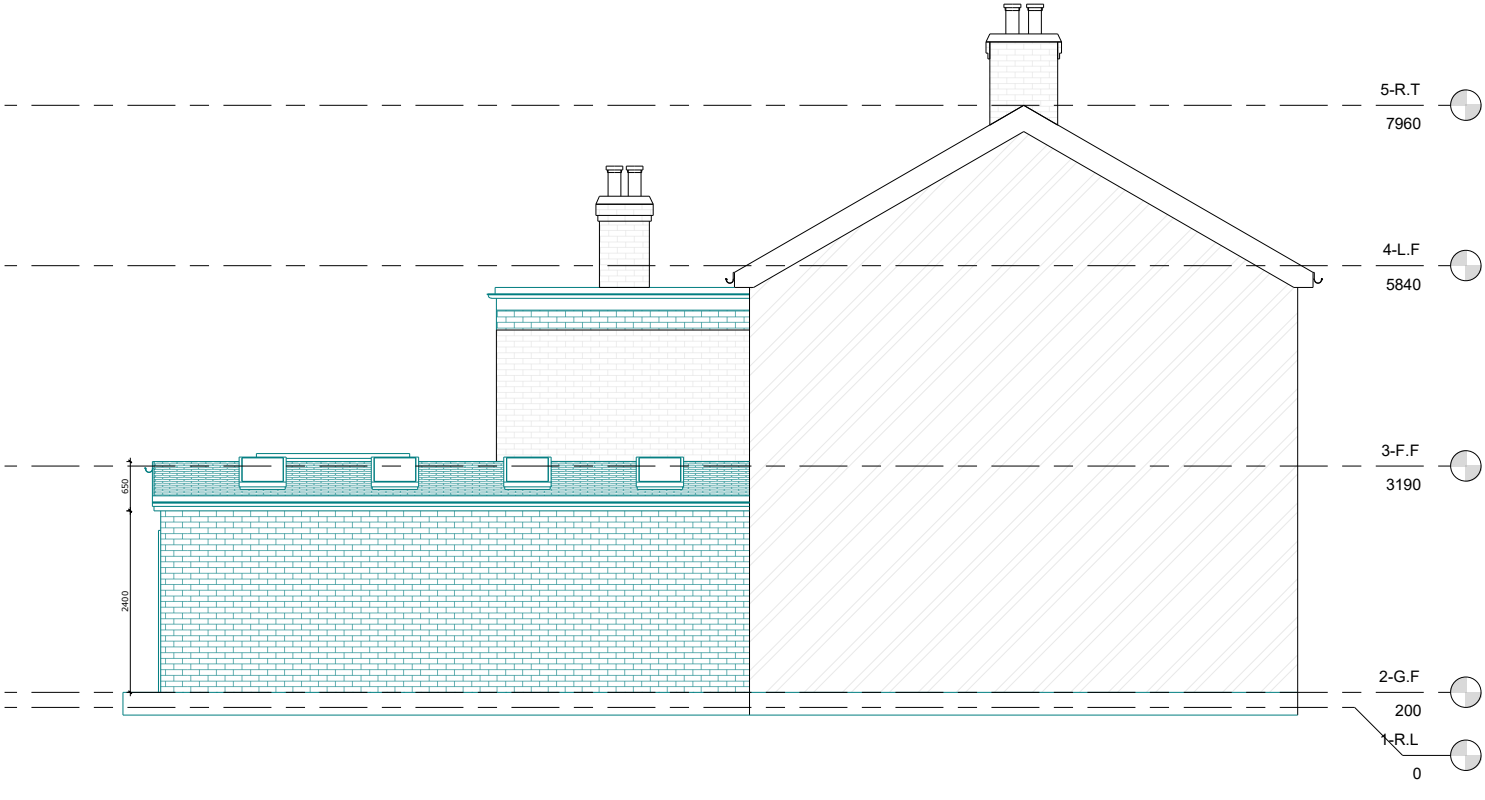

LEFT SIDE ELEVATION

NOTE:

- DRAWINGS NOT TO BE SCALED FOR CONSTRUCTION.
- CONTRACTOR TO CHECK ALL DIMENSIONS BEFORE ORDERING ANY STEEL WORK.
- ALL MATERIALS AND WORKMANSHIP MUST FULLY COMPLY WITH ALL CURRENT BRITISH STANDARDS AND CODES OF PRACTICE.

Client Name

Elif Oca

Section

Rear Extension

Drawing Title

PROPOSED PLANS

Drawing Status

For Planning Approval

Stage

ARCHITECTURAL PLANNING

Project Address

68 Nightingale Road, Wood Green, London N22 8PP



LEGEND

- STRUCTURE TO BE DEMOLISHED
- PROPOSED STRUCTURE

Designed

Drawn

Project No.

N22 8PP

Drawing No.

A-006

Revision


-

Scale at A3


1:100

Date


21/08/2026

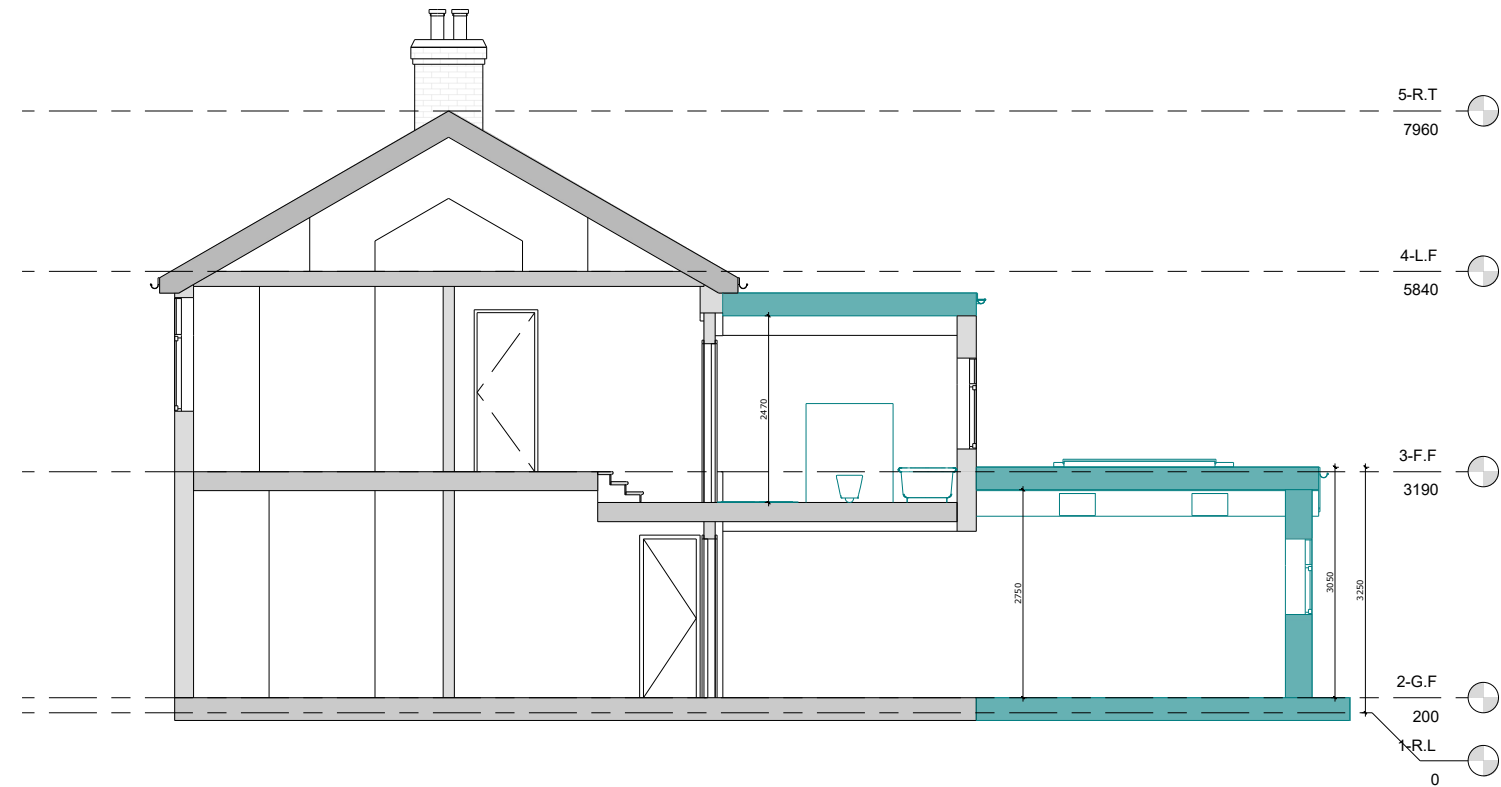


SECTION 1

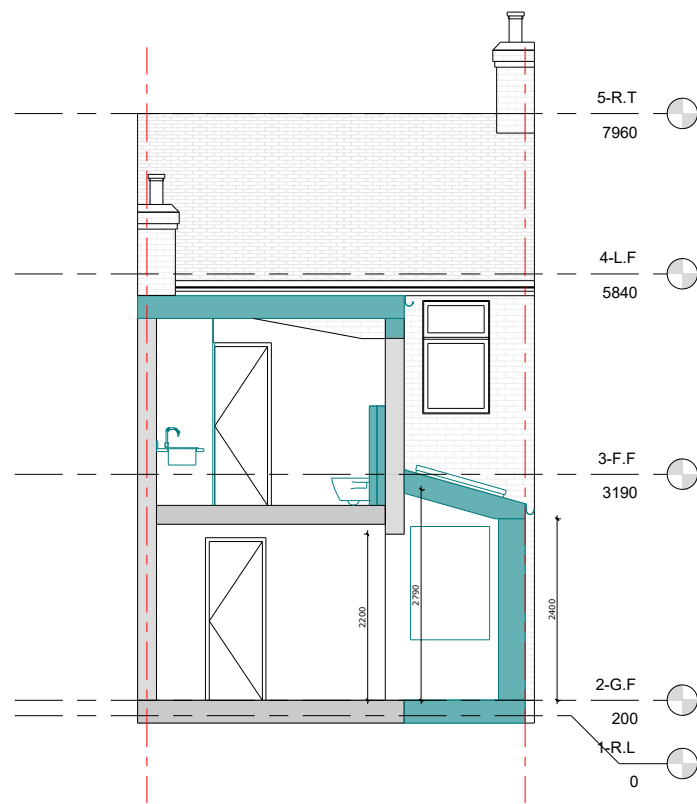

SECTION 2

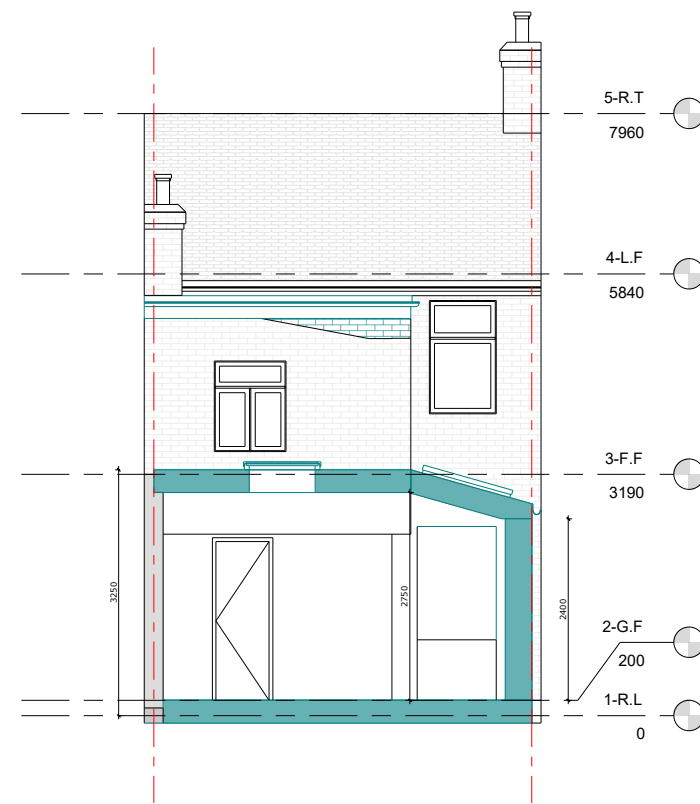

SECTION 3

 

SCALE 1:100 @ A3

NOTE:

- DRAWINGS NOT TO BE SCALED FOR CONSTRUCTION.
- CONTRACTOR TO CHECK ALL DIMENSIONS BEFORE ORDERING ANY STEEL WORK.
- ALL MATERIALS AND WORKMANSHIP MUST FULLY COMPLY WITH ALL CURRENT BRITISH STANDARDS AND CODES OF PRACTICE.

Client Name

Elif Ocay

Section

Rear Extension

Drawing Title

PROPOSED SECTIONS

Drawing Status

For Planning Approval

Stage

ARCHITECTURAL PLANNING

Project Address

68 Nightingale Road, Wood Green, London N22 8PP



LEGEND

- STRUCTURE TO BE DEMOLISHED
- PROPOSED STRUCTURE

Designed

Drawn

Project No.

N22 8PP

Drawing No.

A-007

Revision




-

Scale at A3

1:100

Date

21/08/2026

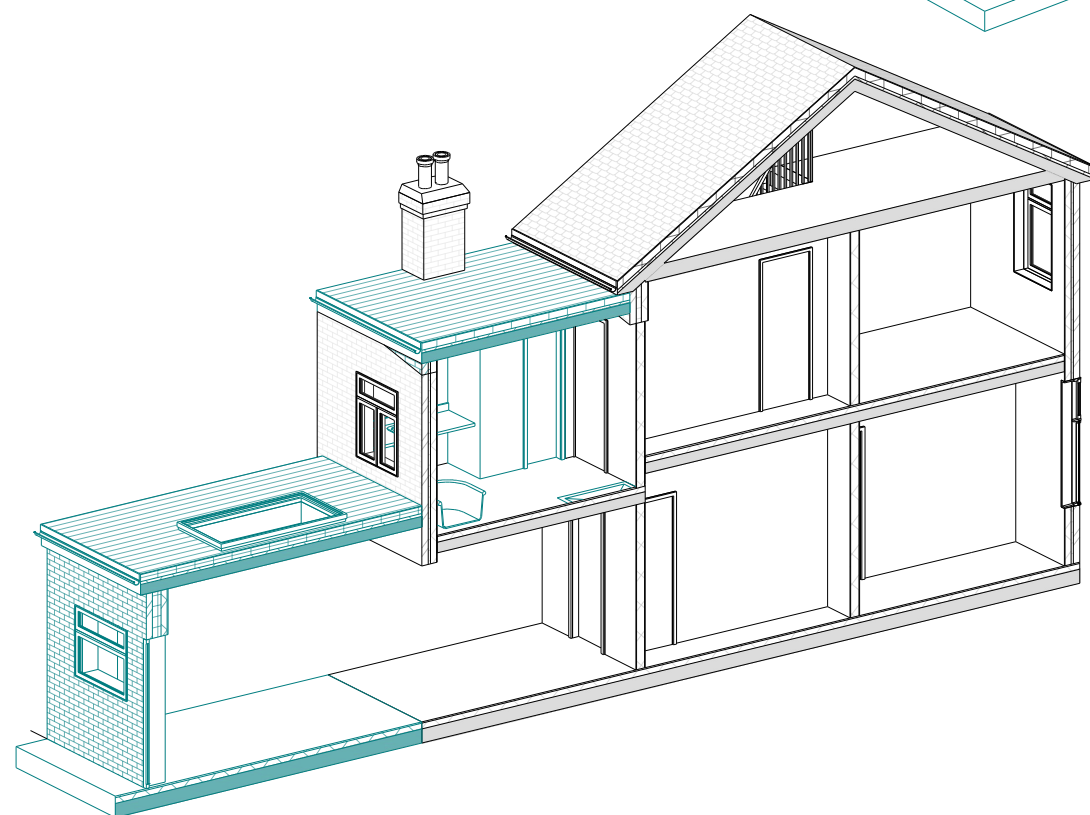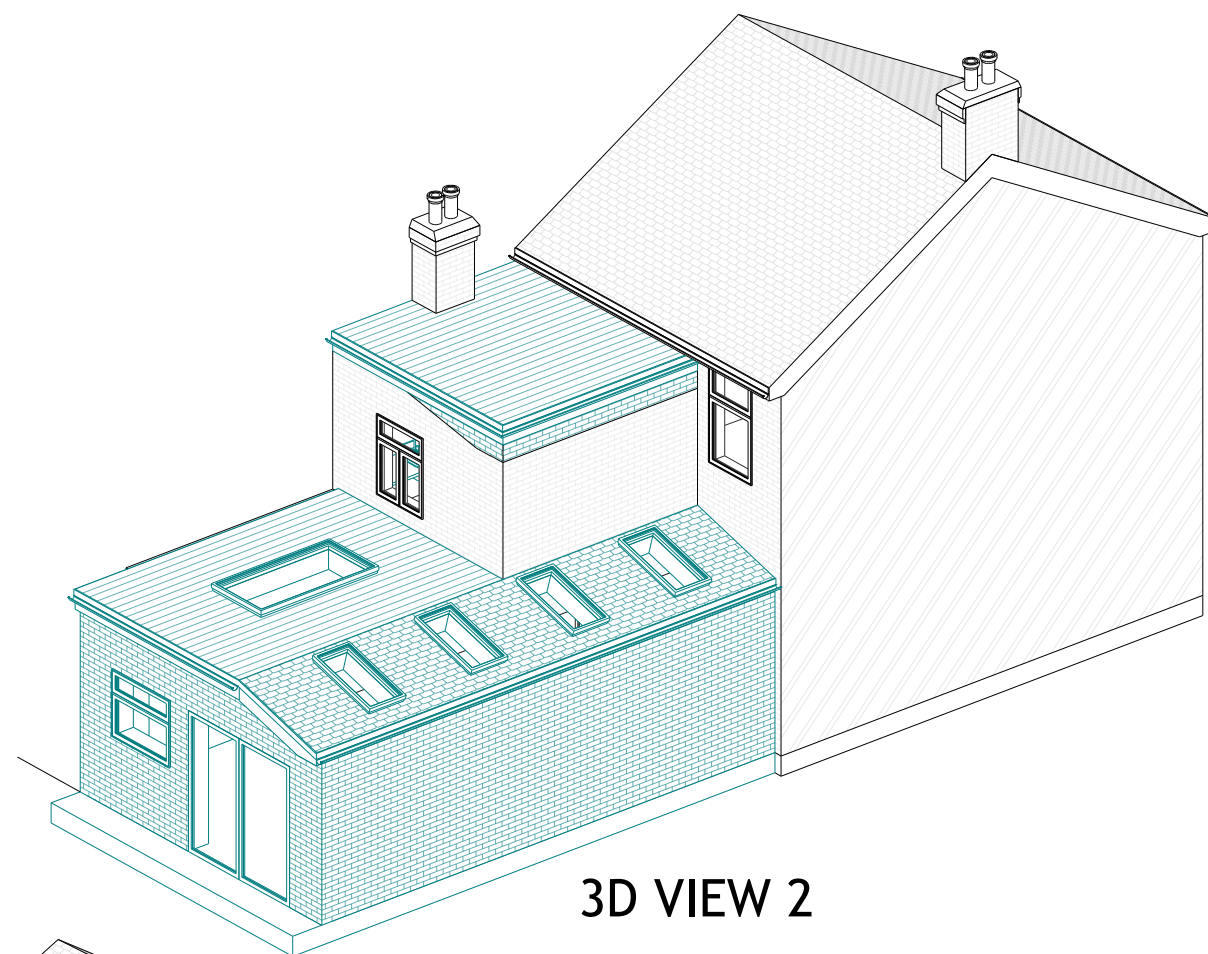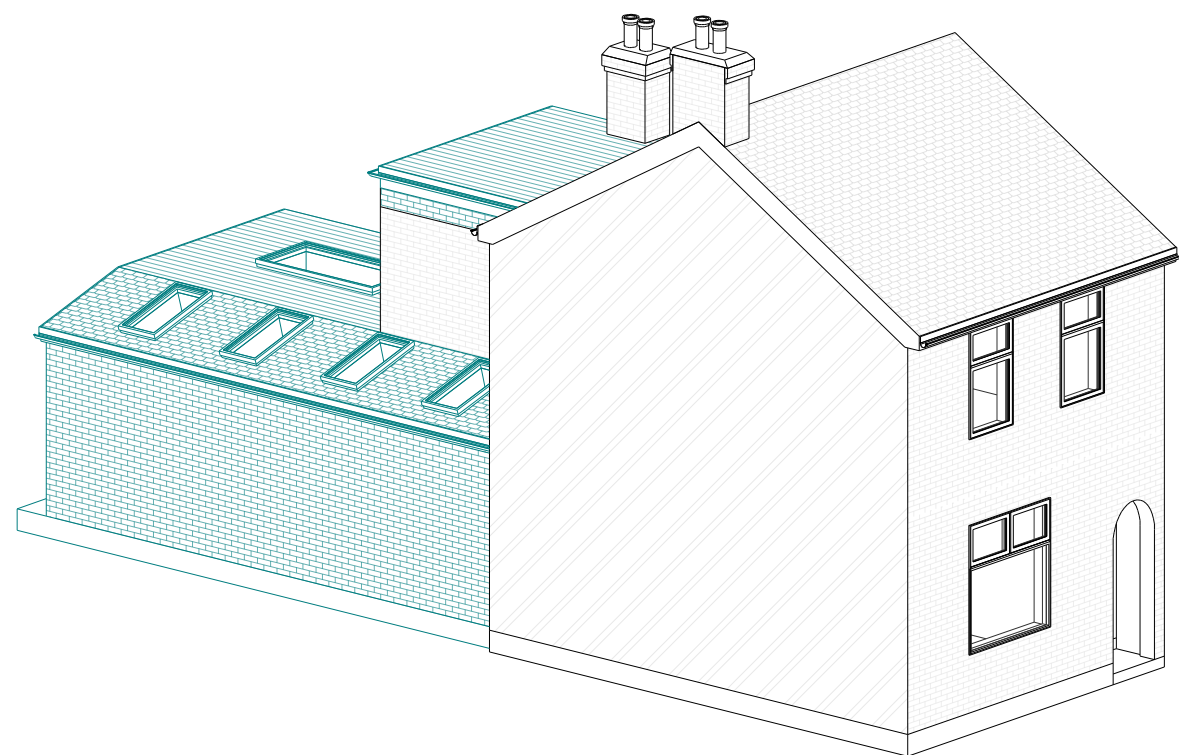

SCALE 1:100 @ A3

NOTE: - DRAWINGS NOT TO BE SCALED FOR CONSTRUCTION. - CONTRACTOR TO CHECK ALL DIMENSIONS BEFORE ORDERING ANY STEEL WORK. - ALL MATERIALS AND WORKMANSHIP MUST FULLY COMPLY WITH ALL CURRENT BRITISH STANDARDS AND CODES OF PRACTICE.	Client Name	Section	Drawing Title		LEGEND STRUCTURE TO BE DEMOLISHED PROPOSED STRUCTURE	Project No.	N22 8PP
	Elif Ocay	Rear Extension	PROPOSED 3D VIEWS			Drawing No.	A-008
	Project Address	Stage	Drawing Status			Revision	-
	68 Nightingale Road, Wood Green, London N22 8PP	ARCHITECTURAL PLANNING	For Planning Approval			Scale at A3	1:100
						Date	21/08/2026
						Designed	
						Drawn	