



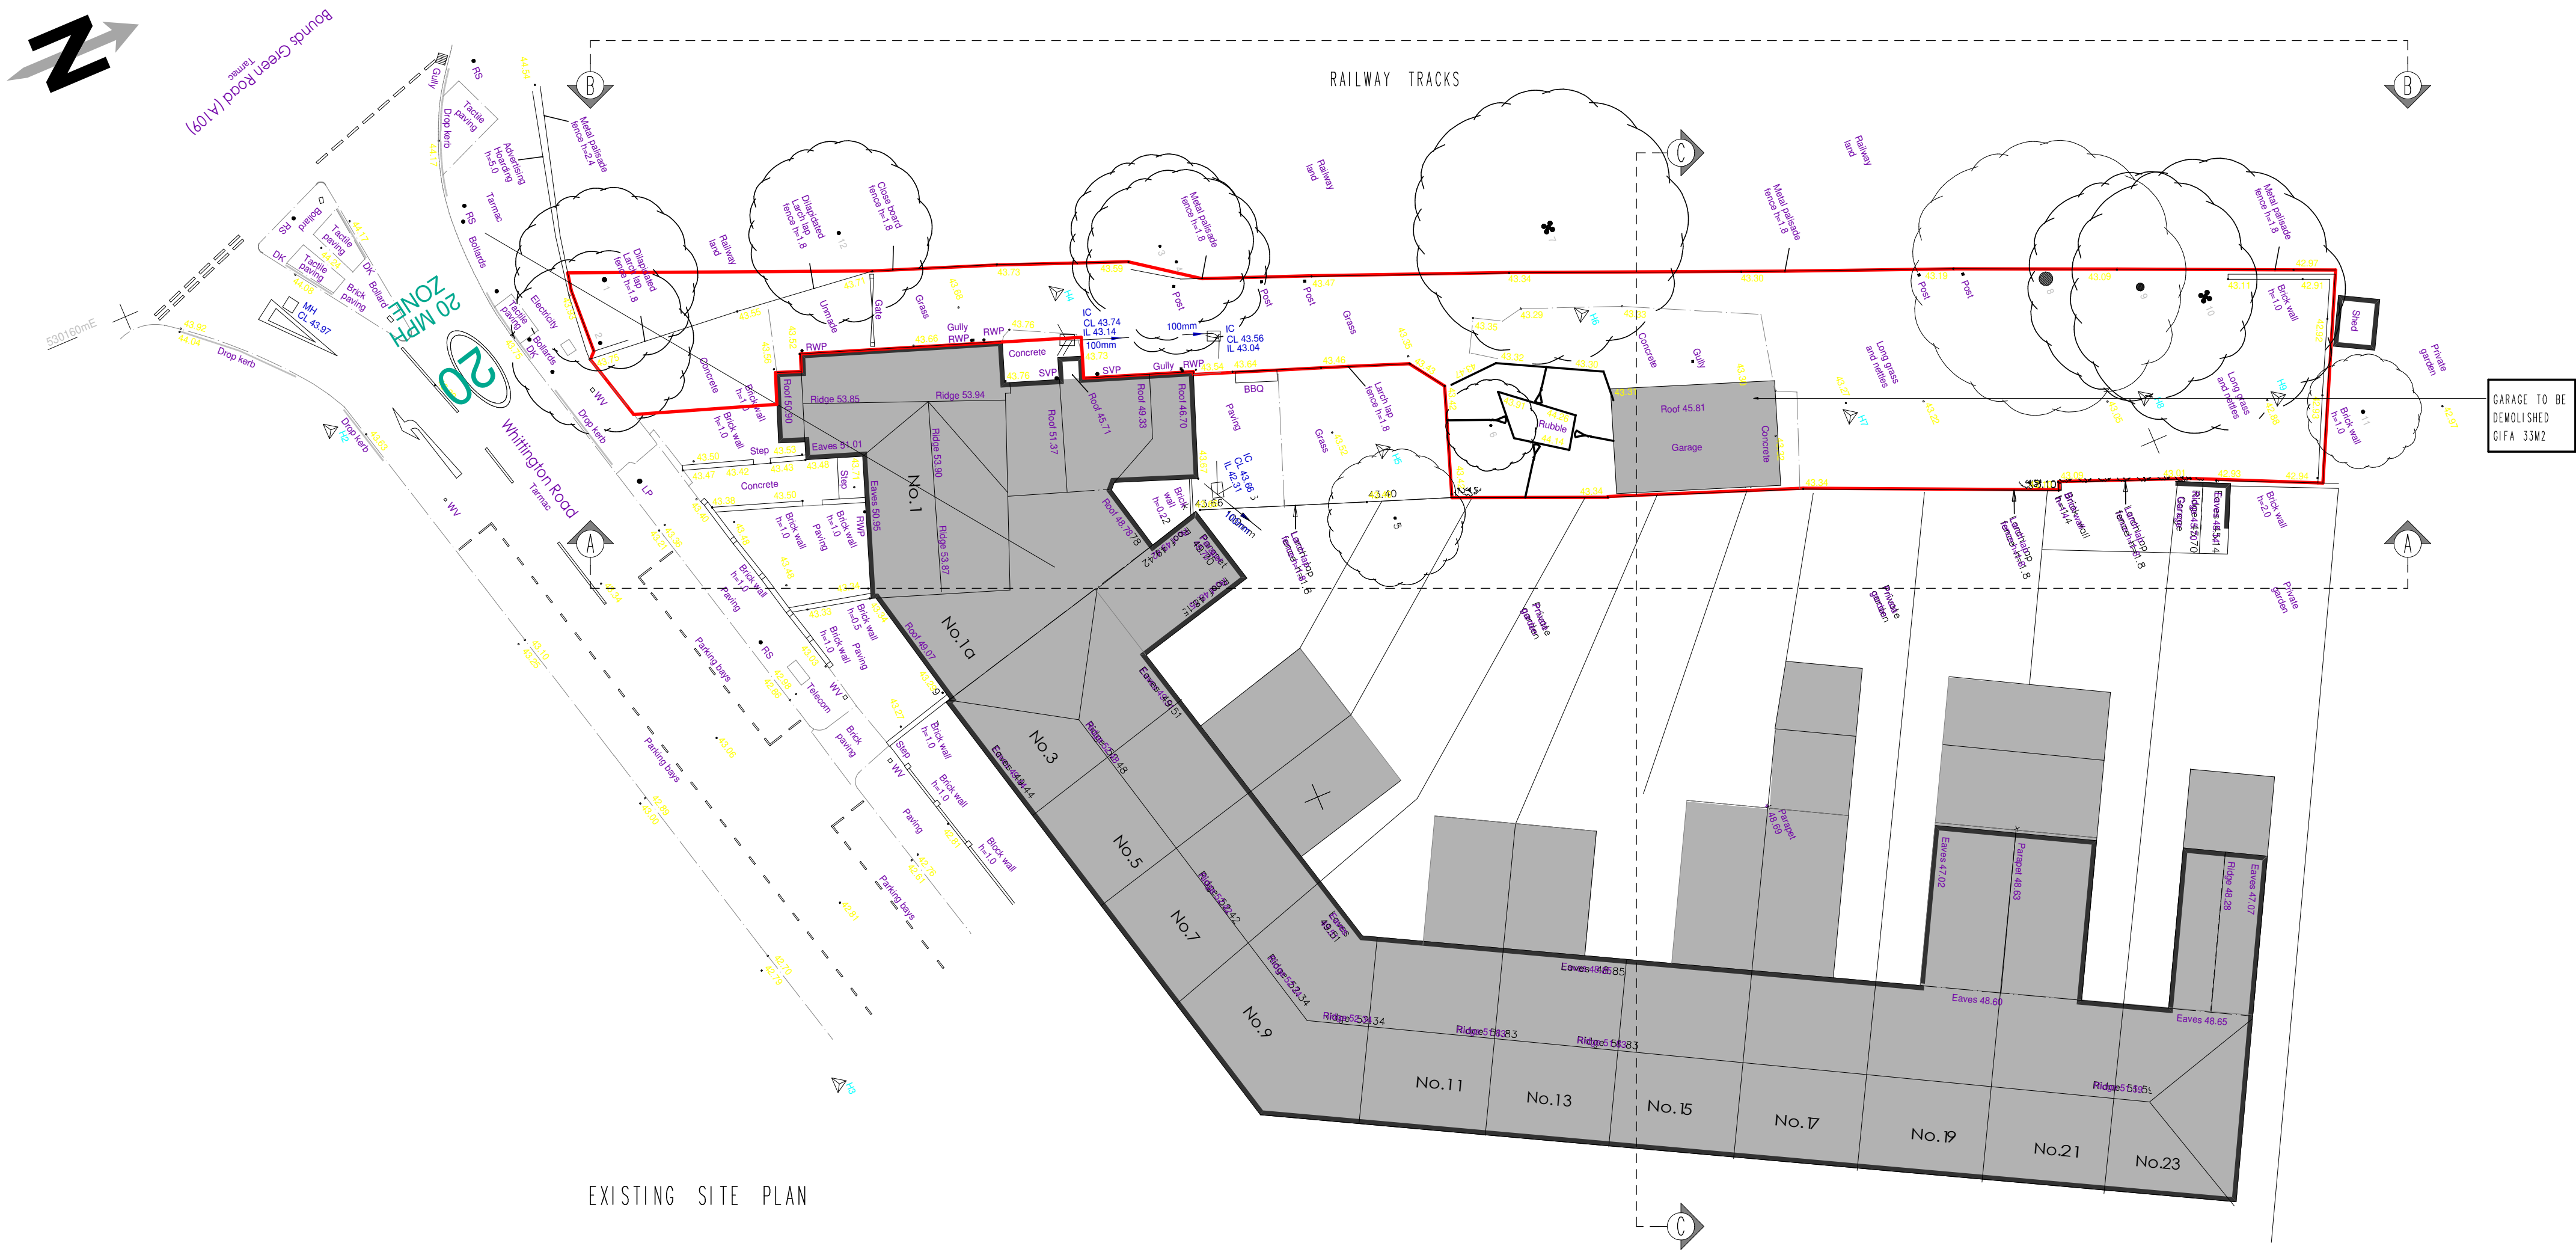


Tree Schedule			
1	Ash	d=0.2	h=12
2	Sycamore	d=0.15	h=12
3	Ash	d=0.1	h=12
4	Ash	d=0.1	h=12
5	Unknown	d=0.1	h=5
6	Ash	d=0.1	h=10
7	Sycamore	multibole	h=13
8	Sycamore	d=0.6	h=13
9	Sycamore	d=0.35	h=12
10	Sycamore	multibole	h=13
11	Fruit	d=0.15	h=6
12	Sycamore	d=0.15	h=13

Survey control			
Stn	Easting	Northing	Height
H1	530228.418	191269.557	42.144
H2	530168.128	191246.371	43.720
H3	530203.361	191255.691	42.673
H4	530175.069	191278.137	43.590
H5	530187.082	191288.647	43.469
H6	530184.989	191299.029	43.306
H7	530193.745	191308.160	43.271
H8	530198.093	191320.416	43.174
H9	530200.396	191325.802	42.926


Any setting-out should be undertaken using these control stations and any setting-out using GPS should be transformed to this control.

PLANNING

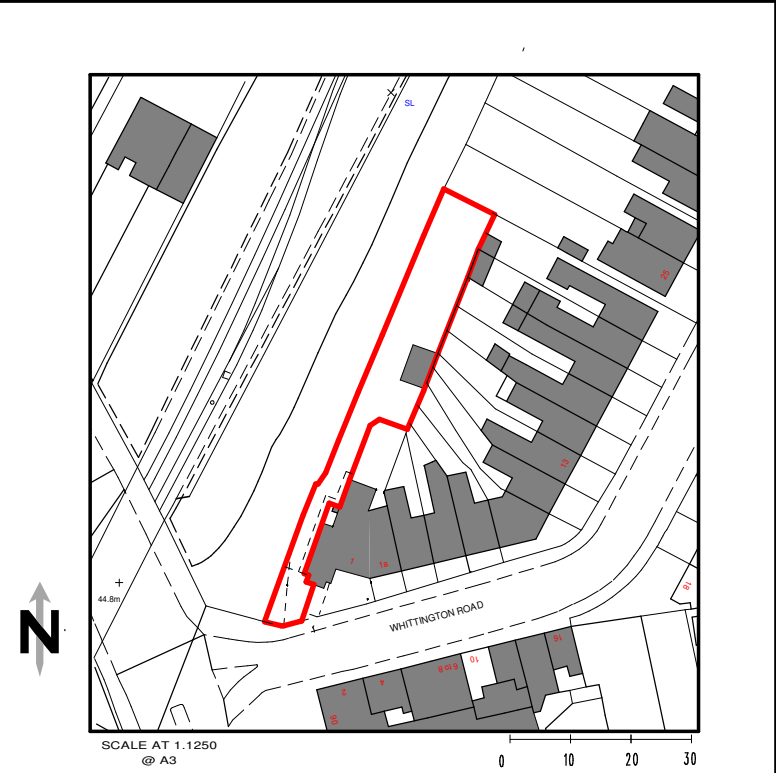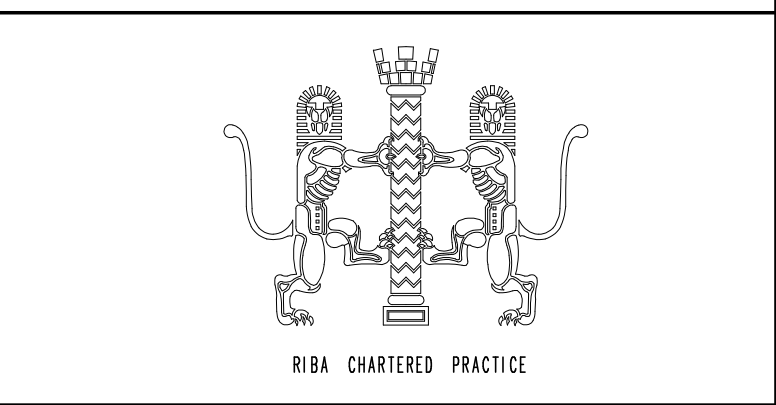

EXISTING LOCATION PLAN (1:1250)

SITE AREA 535M2

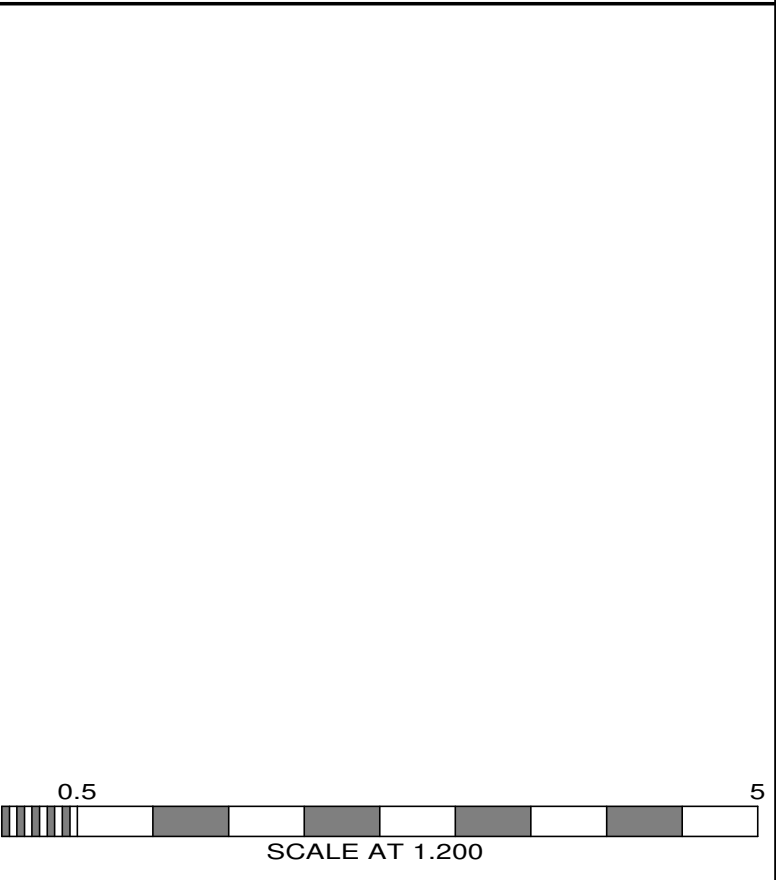

No. Date By Contents

Revisions

Site Address
LAND TO SIDE AND REAR OF
1 WHITTINGTON ROAD
LONDON
N22 8YS

Job Title
DEMOLITION OF EXISTING GARAGE
AND ERECTION OF TWO
DETACHED HOUSES

Drawing Title
EXISTING SITE PLAN AND
SITE SECTIONS

Scale 1:200@A1 Date 09/25 Drawn by RCC

Alan Cox
Architects
Architectural & Planning Consultants
TEL: 020 - 8440 - 7777
Web: coxassociates.co.uk

Dwg.No. 571725 060 Rev. -

