



- NOTES
- 1. COPYRIGHT RESERVED.
 - 2. DIMENSIONS SHOULD BE CHECKED ON-SITE.
 - 3. ANY DISCREPANCIES TO BE NOTIFIED TO OHMA STUDIO.

OHMA STUDIO

OHMASTUDIO.CO.UK
Hello@homastudio.co.uk

CLIENT

Private Client

PROJECT

3 Grosvenor Road,
N10 2DR

SCALE

SIZE

A3

DATE

22/06/26

REV


1

DRAWING TITTLE

SITE PLAN


DRAWING NUMBER

2610-OHMA- PL-00

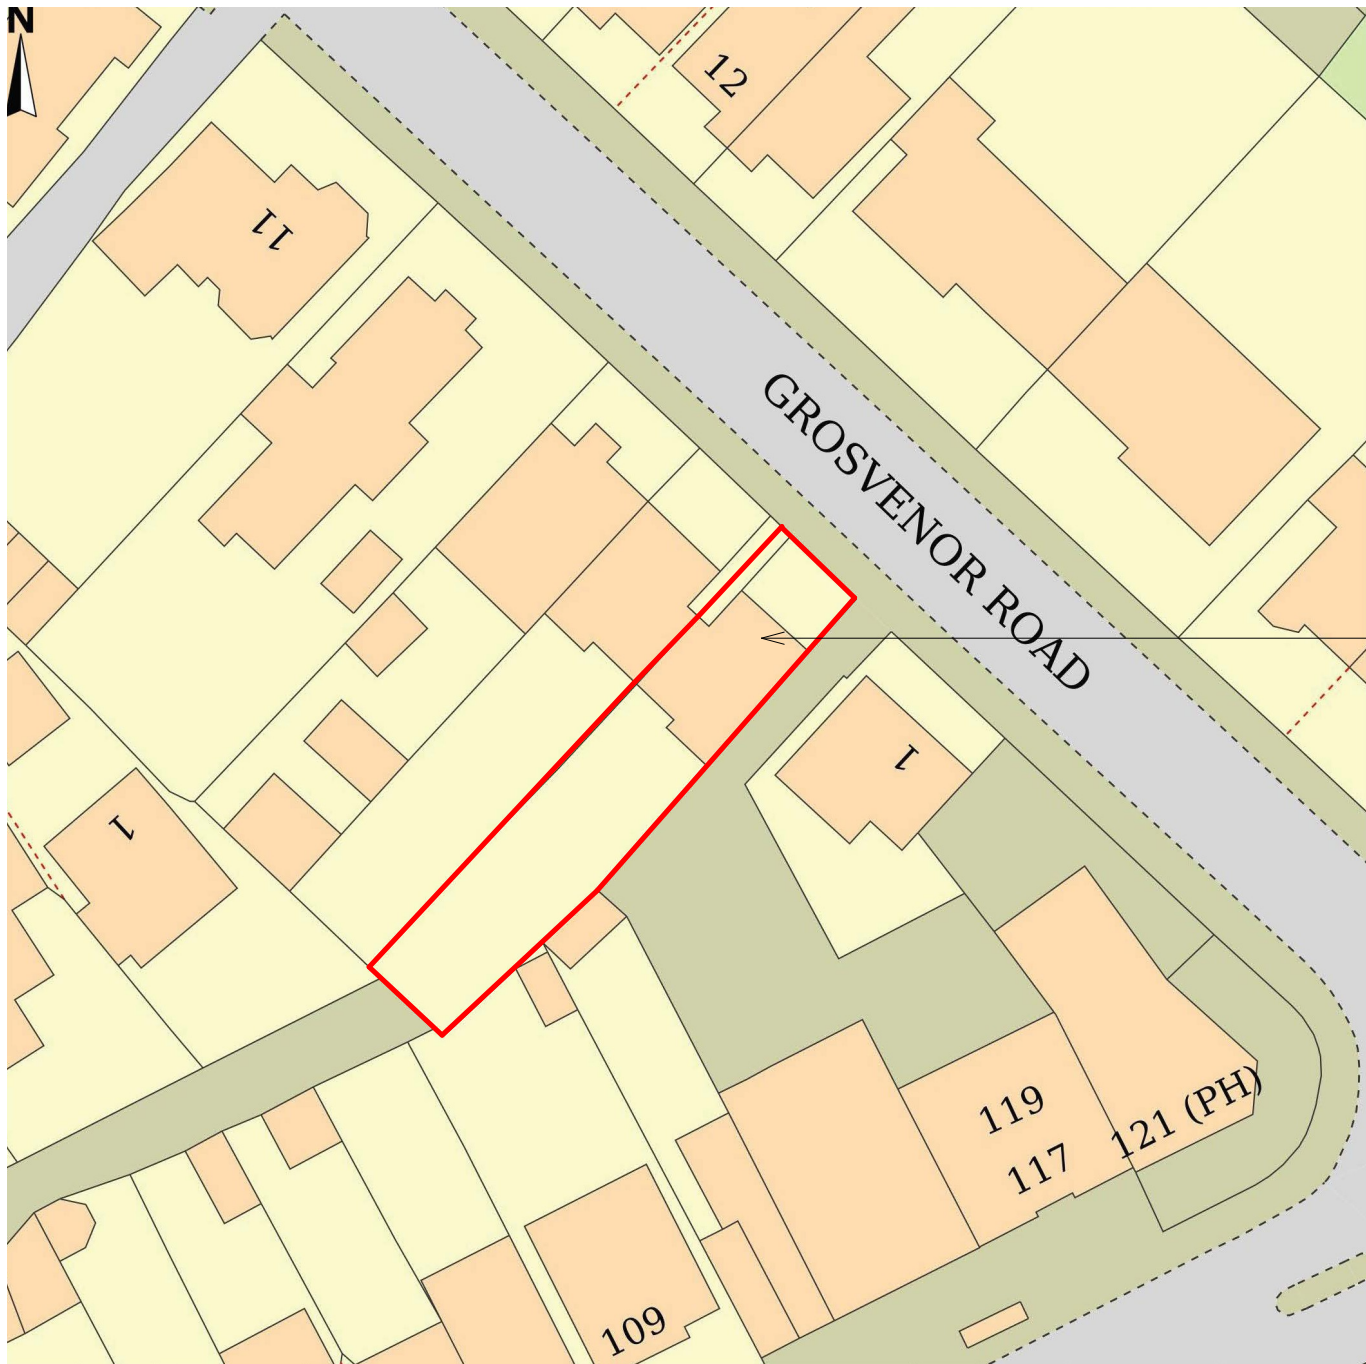

3 GROSVENOR ROAD
N10 2DR

SITE PLAN
1:500

 



- NOTES
- 1. COPYRIGHT RESERVED.
 - 2. DIMENSIONS SHOULD BE CHECKED ON-SITE.
 - 3. ANY DISCREPANCIES TO BE NOTIFIED TO OHMA STUDIO.

OHMA STUDIO

OHMASTUDIO.CO.UK
Hello@homastudio.co.uk

CLIENT
Private Client


PROJECT
**3 Grosvenor Road,
N10 2DR**

SCALE
SIZE
A3


DATE
22/06/26
REV
1

DRAWING TITTLE
**GROUND FLOOR
PLAN**


DRAWING NUMBER
2610-OHMA- PL-01

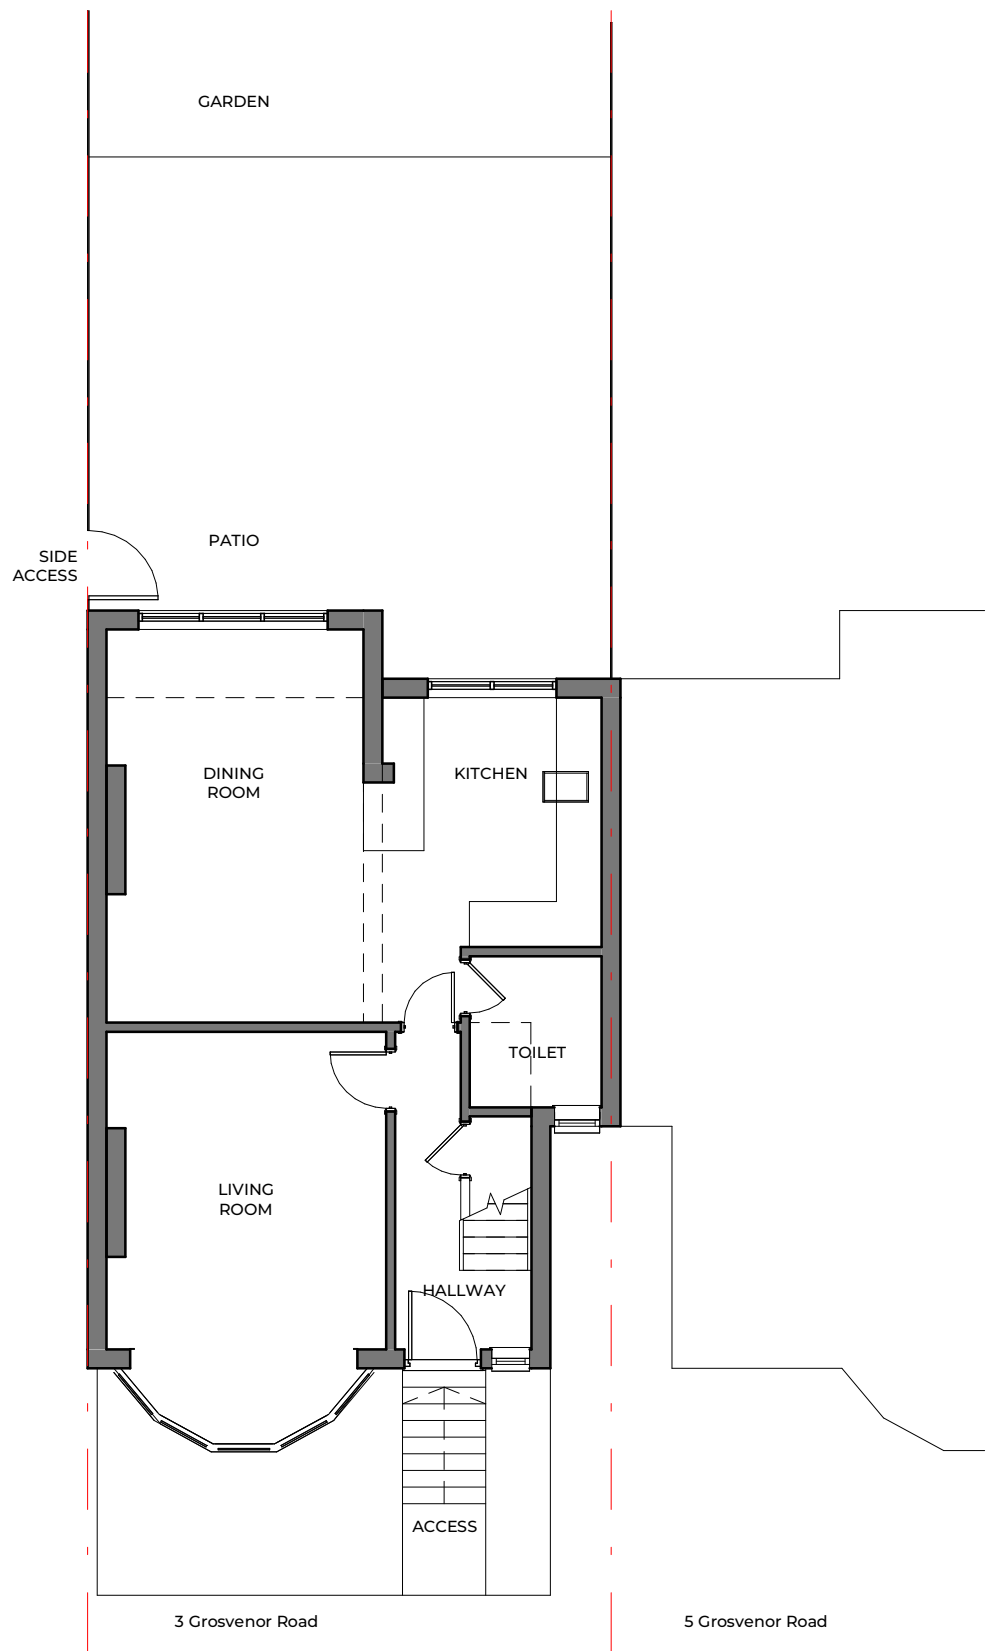

EXISTING GROUND FLOOR
1:100

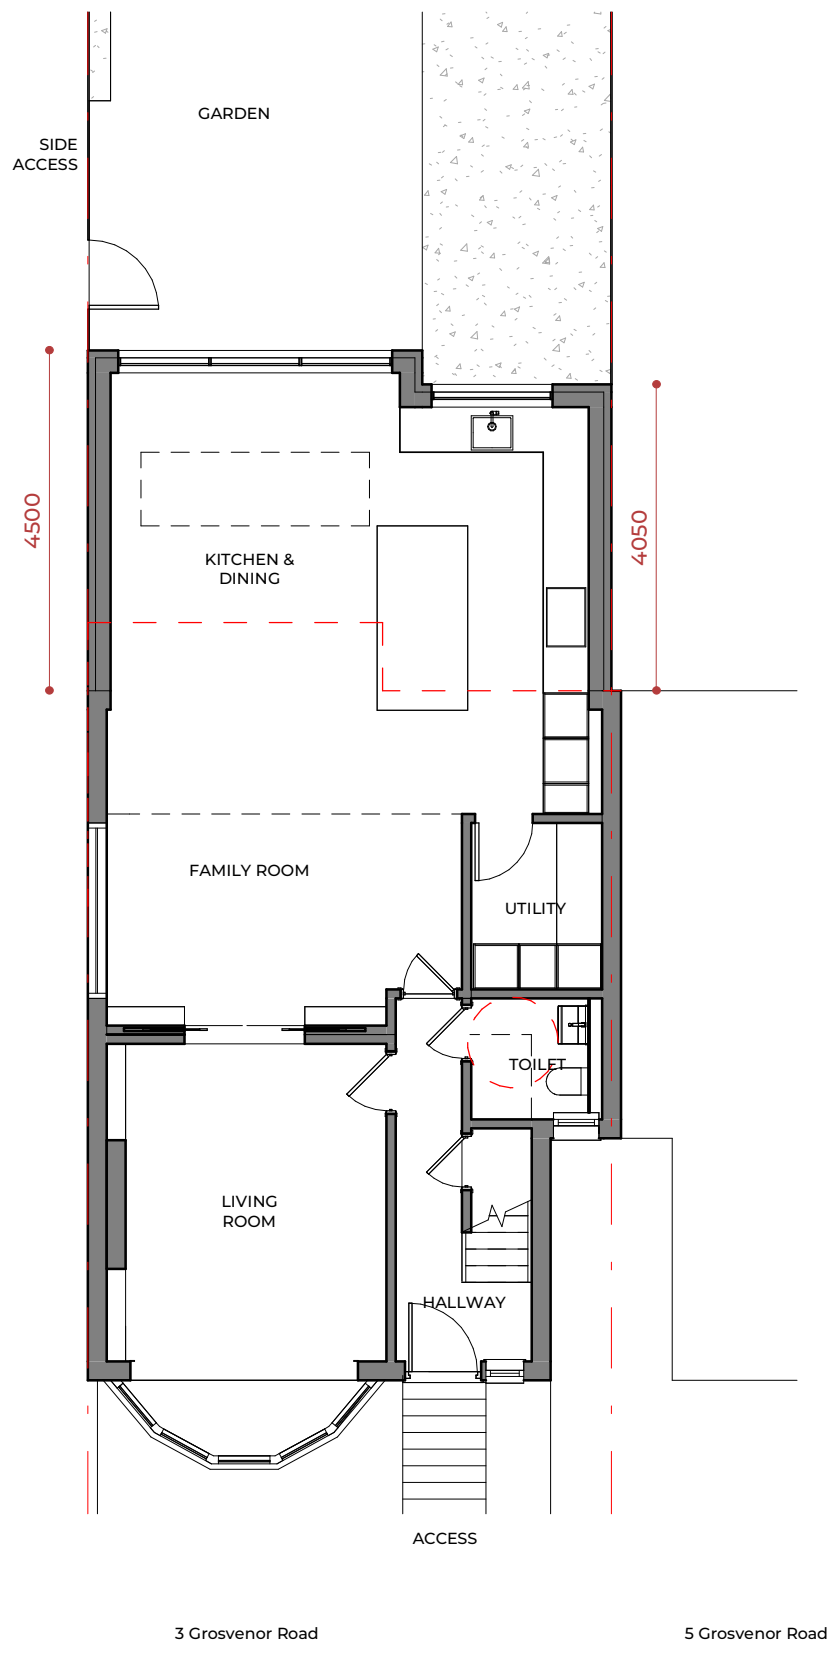

PROPOSED GROUND FLOOR
1:100

 



- NOTES
- 1. COPYRIGHT RESERVED.
 - 2. DIMENSIONS SHOULD BE CHECKED ON-SITE.
 - 3. ANY DISCREPANCIES TO BE NOTIFIED TO OHMA STUDIO.

OHMA STUDIO

OHMASTUDIO.CO.UK
Hello@homastudio.co.uk

CLIENT

Private Client

PROJECT

3 Grosvenor Road,
N10 2DR

SCALE

1 : 100

SIZE

A3

DATE

01/04/26

REV


1

DRAWING TITTLE


FIRST FLOOR PLANS

DRAWING NUMBER

2610-OHMA- PL-02

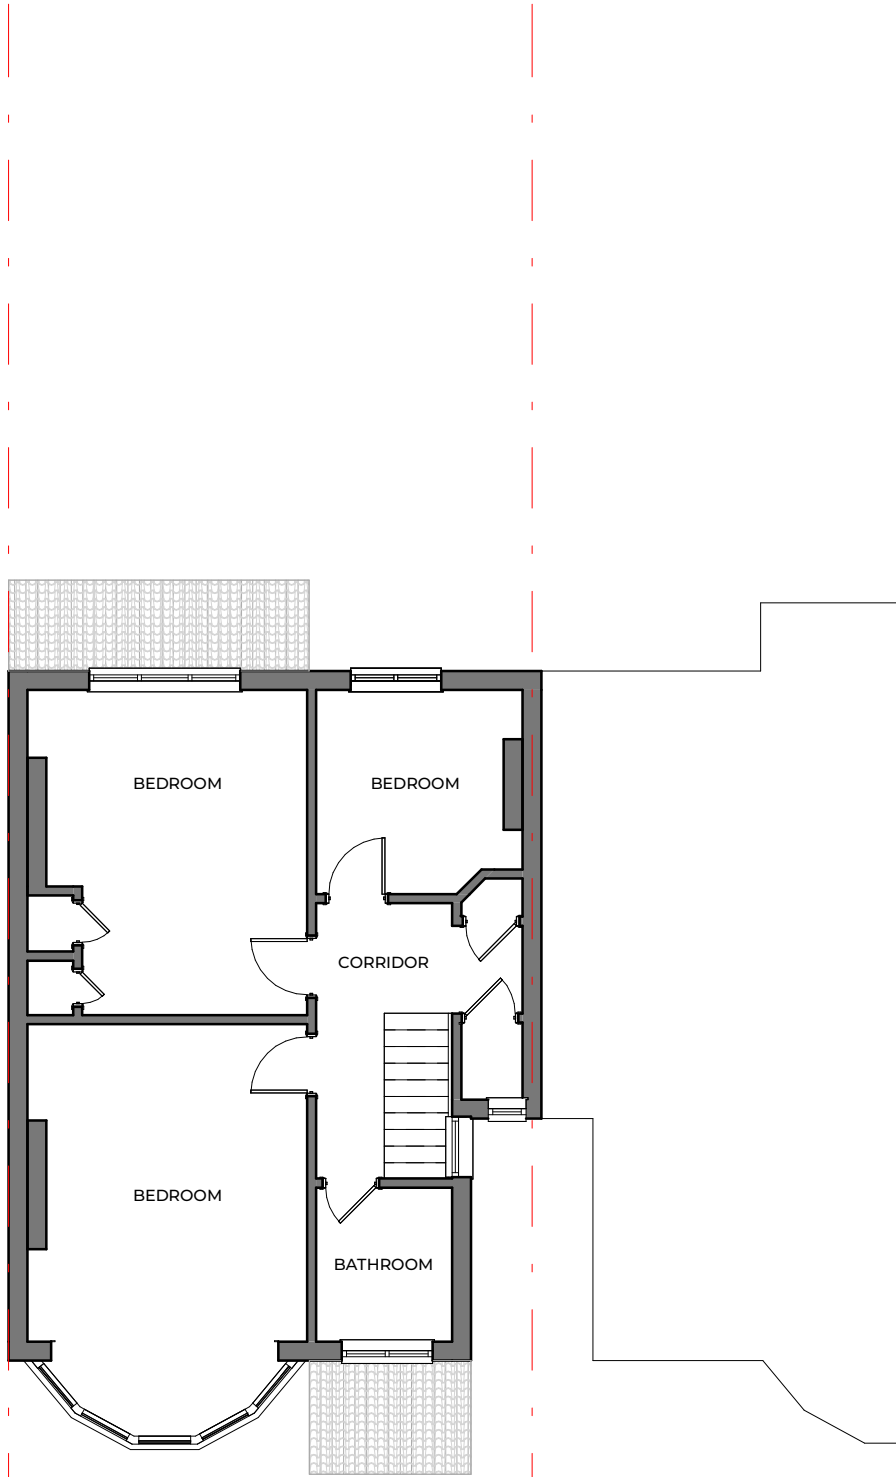

EXISTING FIRST FLOOR
1:100

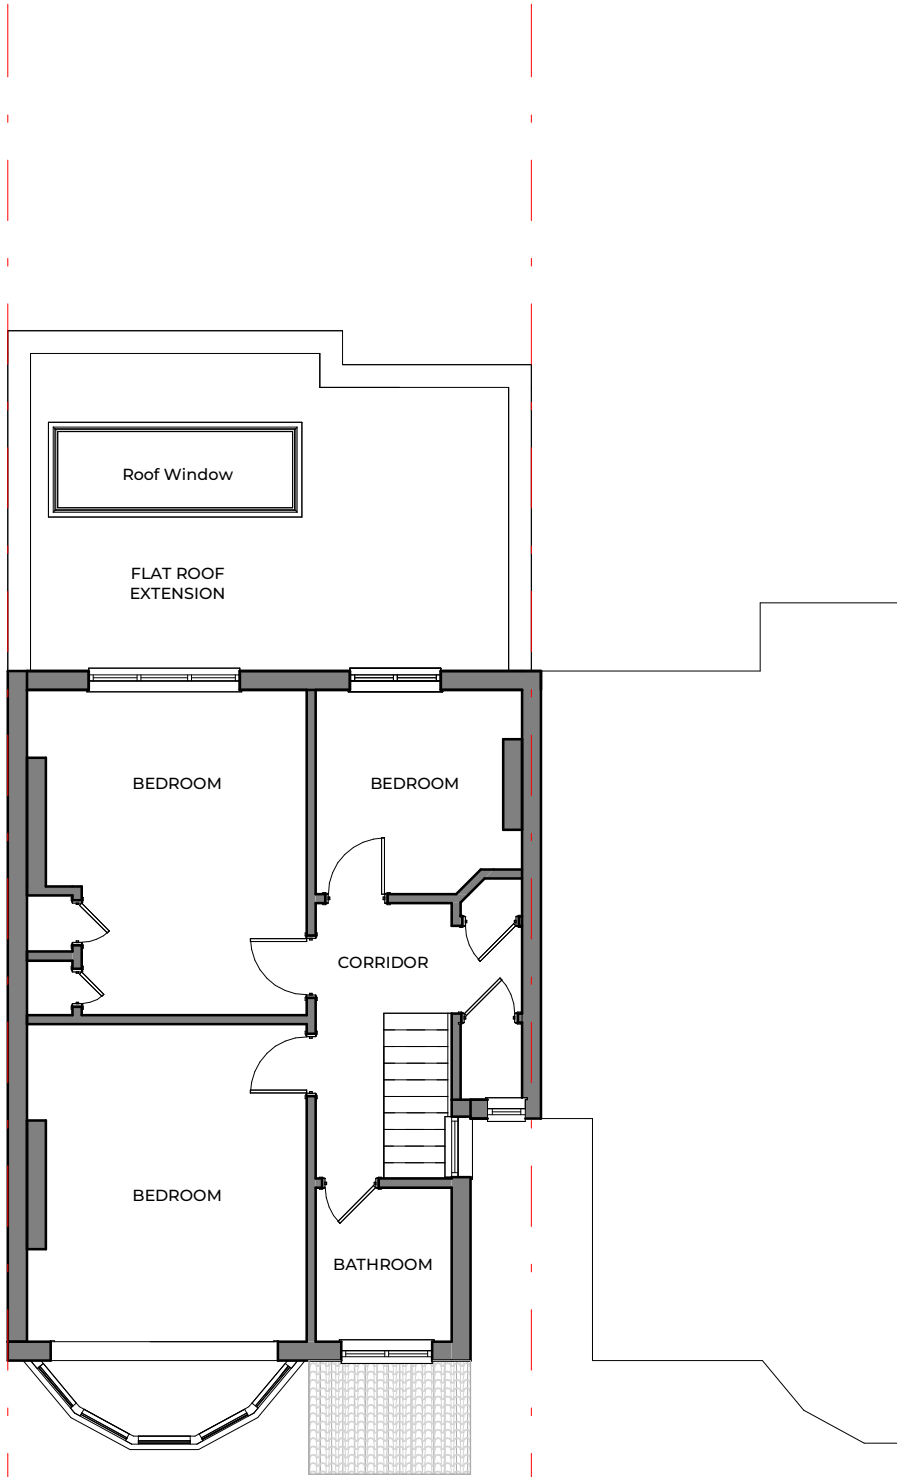

PROPOSED FIRST FLOOR
1:100



- NOTES
- 1. COPYRIGHT RESERVED.
 - 2. DIMENSIONS SHOULD BE CHECKED ON-SITE.
 - 3. ANY DISCREPANCIES TO BE NOTIFIED TO OHMA STUDIO.

OHMA STUDIO

OHMASTUDIO.CO.UK
Hello@homastudio.co.uk

CLIENT
Private Client


PROJECT
**3 Grosvenor Road,
N10 2DR**

SCALE
SIZE
A3


DATE
22/06/26
REV
1

DRAWING TITTLE
LOFT PLAN


DRAWING NUMBER
2610-OHMA- PL-03

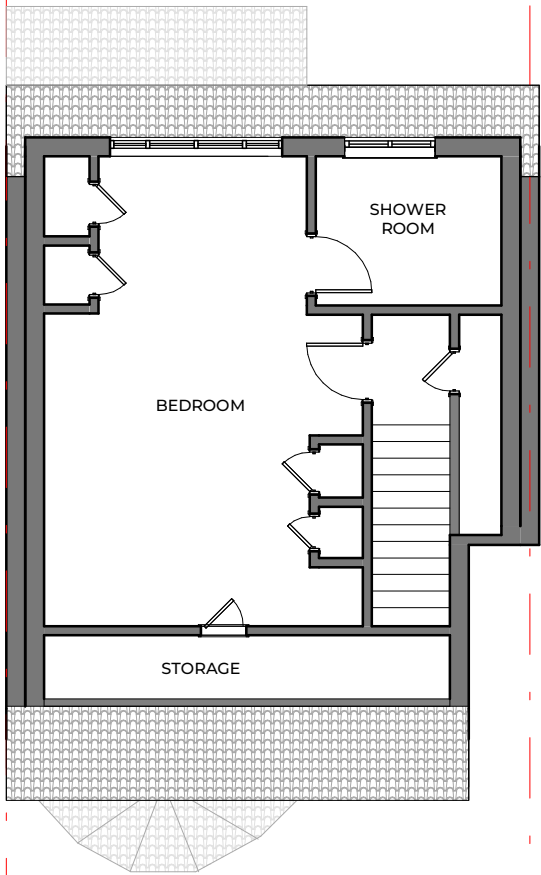

EXISTING LOFT
1:100

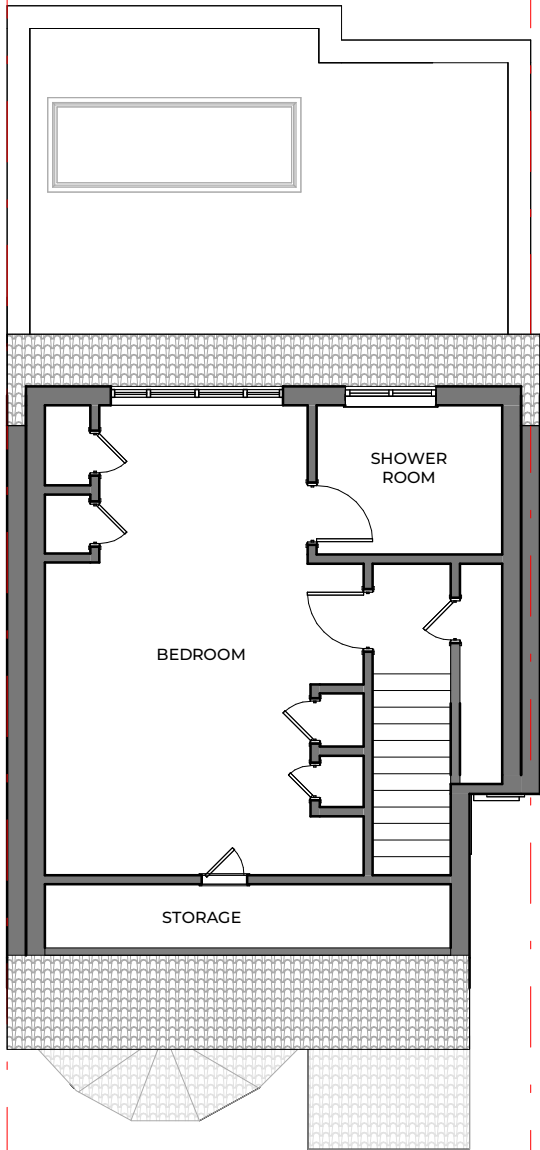

PROPOSED LOFT LEVEL
1:100

 



- NOTES
- 1. COPYRIGHT RESERVED.
 - 2. DIMENSIONS SHOULD BE CHECKED ON-SITE.
 - 3. ANY DISCREPANCIES TO BE NOTIFIED TO OHMA STUDIO.

OHMA STUDIO

OHMASTUDIO.CO.UK
Hello@homastudio.co.uk

CLIENT

Private Client

PROJECT

3 Grosvenor Road,
N10 2DR

SCALE

1 : 100

SIZE

A3

DATE

01/04/26

REV


1

DRAWING TITTLE


ROOF PLANS

DRAWING NUMBER


2610-OHMA- PL-04

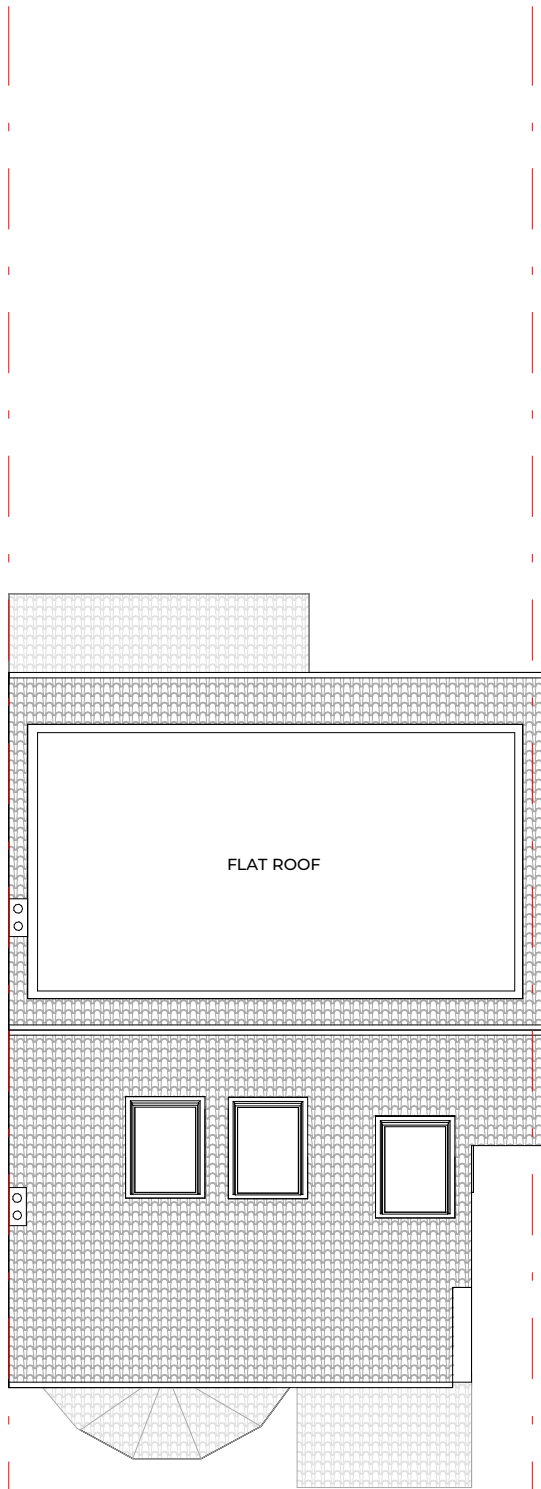

EXISTING ROOF PLAN
1:100

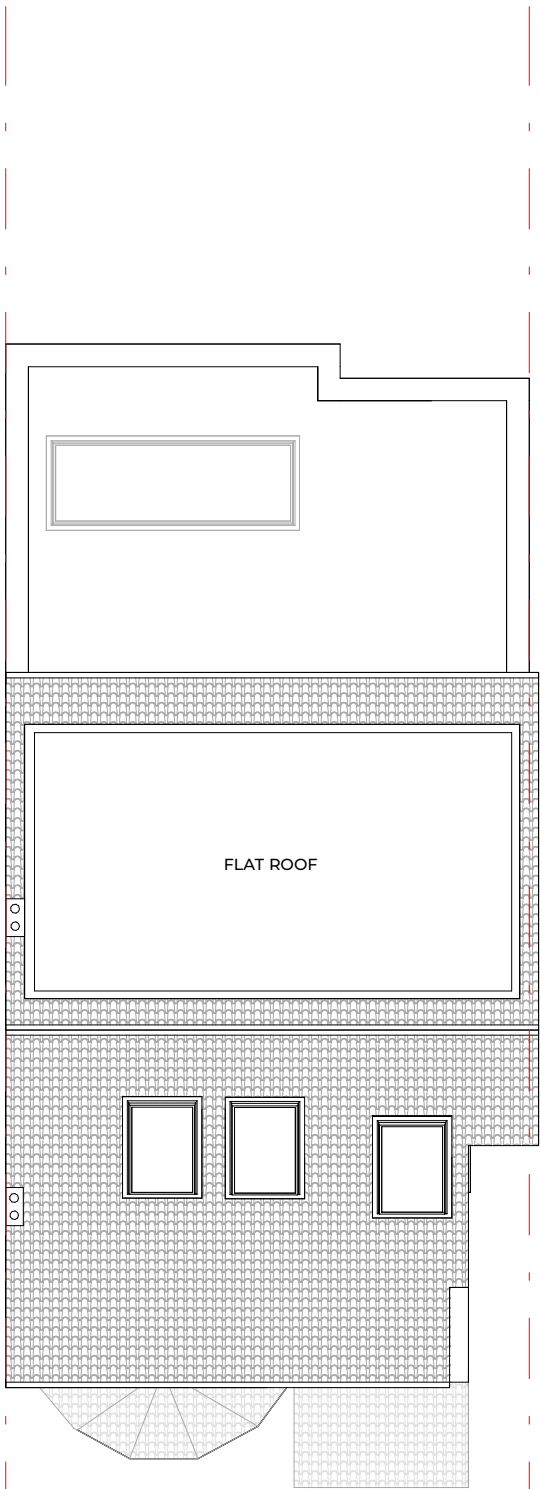



PROPOSED ROOF LEVEL
1:100

 




EXISTING FRONT ELEVATION
1:100

NO CHANGES ON THE
FRONT ELEVATION

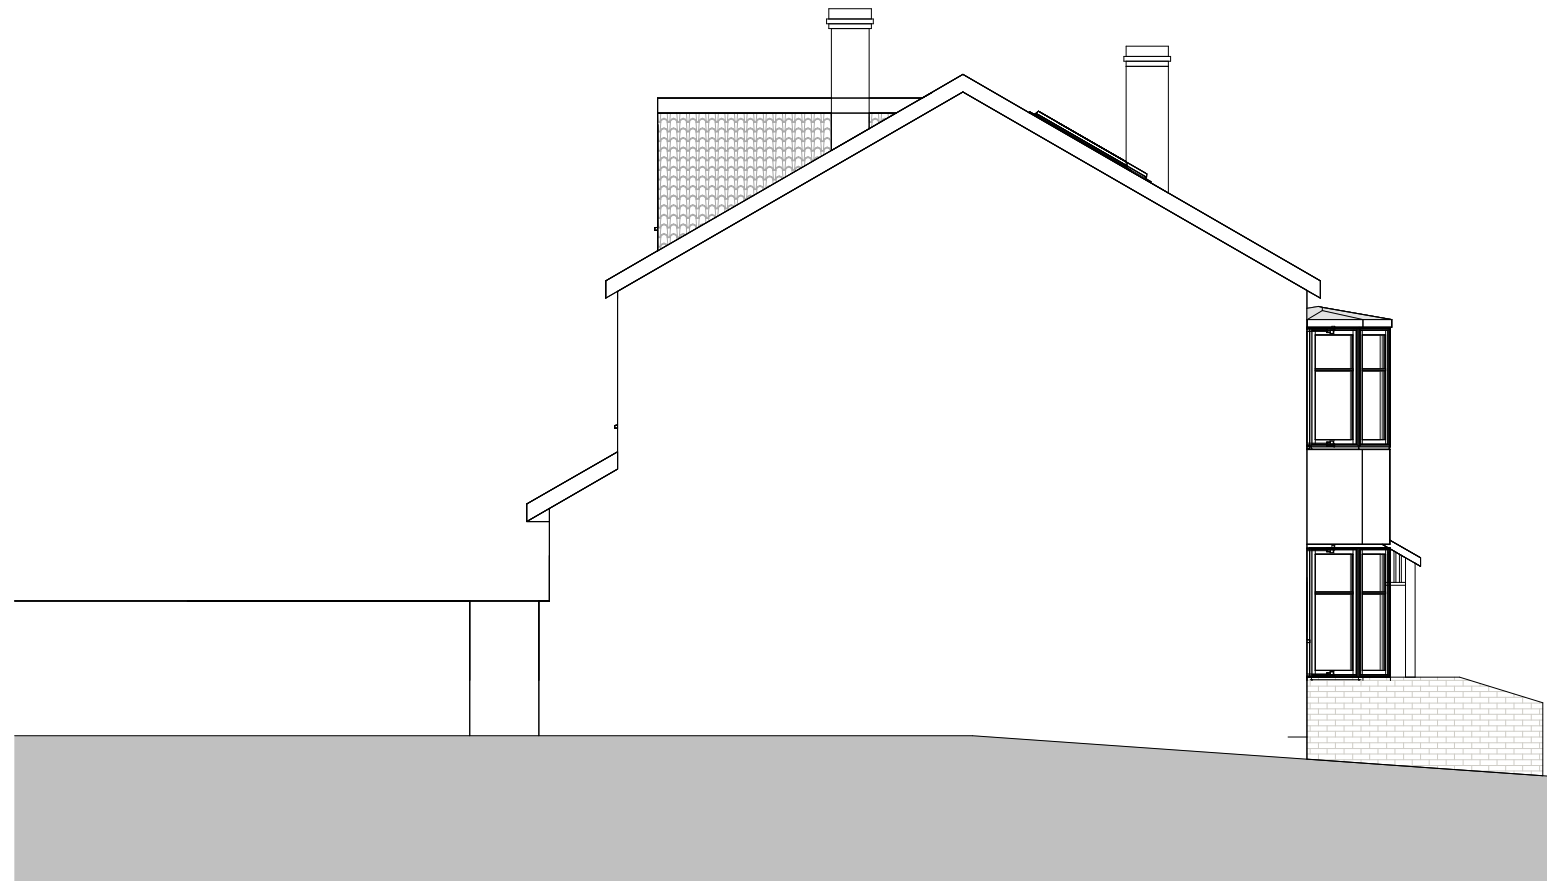 

EXISTING SIDE ELEVATION
1:100

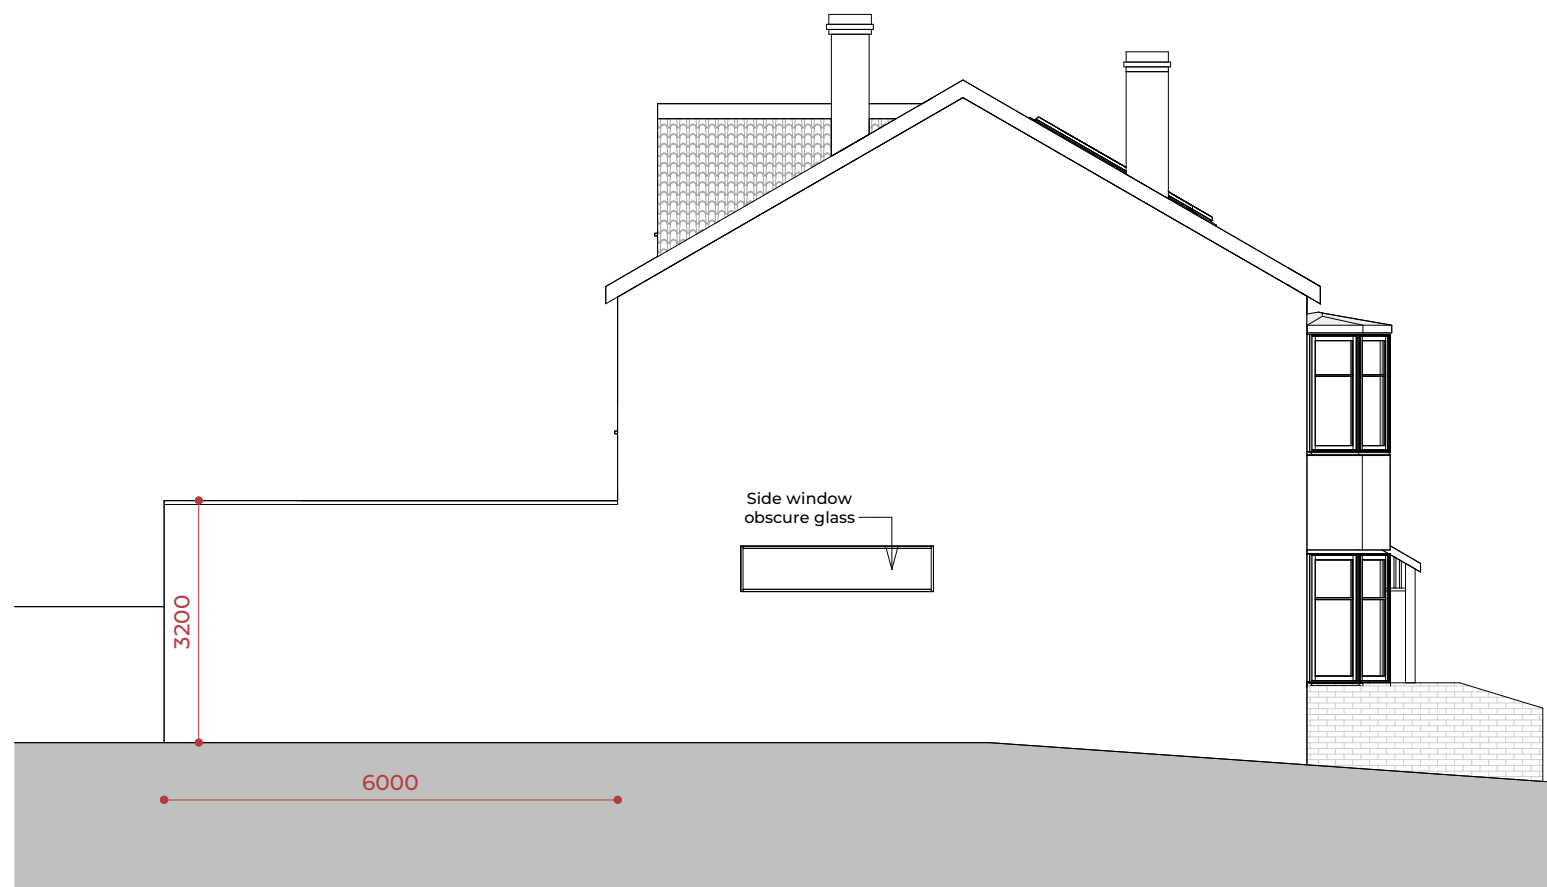

PROPOSED SIDE ELEVATION
1:100



- NOTES
1. COPYRIGHT RESERVED.
 2. DIMENSIONS SHOULD BE CHECKED ON-SITE.
 3. ANY DISCREPANCIES TO BE NOTIFIED TO OHMA STUDIO.

OHMA STUDIO

OHMASTUDIO.CO.UK
Hello@homastudio.co.uk

CLIENT
Private Client

PROJECT
**3 Grosvenor Road,
N10 2DR**

SCALE
1 : 100

SIZE
A3

DATE
22/06/26

REV
1

DRAWING TITTLE
**SIDE & FRONT
ELEVATIONS**

DRAWING NUMBER
2610-OHMA- PL-05



EXISTING REAR ELEVATION
1:100




PROPOSED REAR ELEVATION
1:100



EXISTING SECTION
1:100



PROPOSED SECTION
1:100

 

- NOTES
1. COPYRIGHT RESERVED.
 2. DIMENSIONS SHOULD BE CHECKED ON-SITE.
 3. ANY DISCREPANCIES TO BE NOTIFIED TO OHMA STUDIO.

OHMA STUDIO

OHMASTUDIO.CO.UK
Hello@homastudio.co.uk

CLIENT
Private Client

PROJECT
**3 Grosvenor Road,
N10 2DR**

SCALE
1 : 100

SIZE
A3

DATE
05/05/26

REV
.

DRAWING TITTLE
**SECTION & REAR
ELEVATION**

DRAWING NUMBER
2610-OHMA- PL-06