





Front Elevation (Curzon Road) 1:50

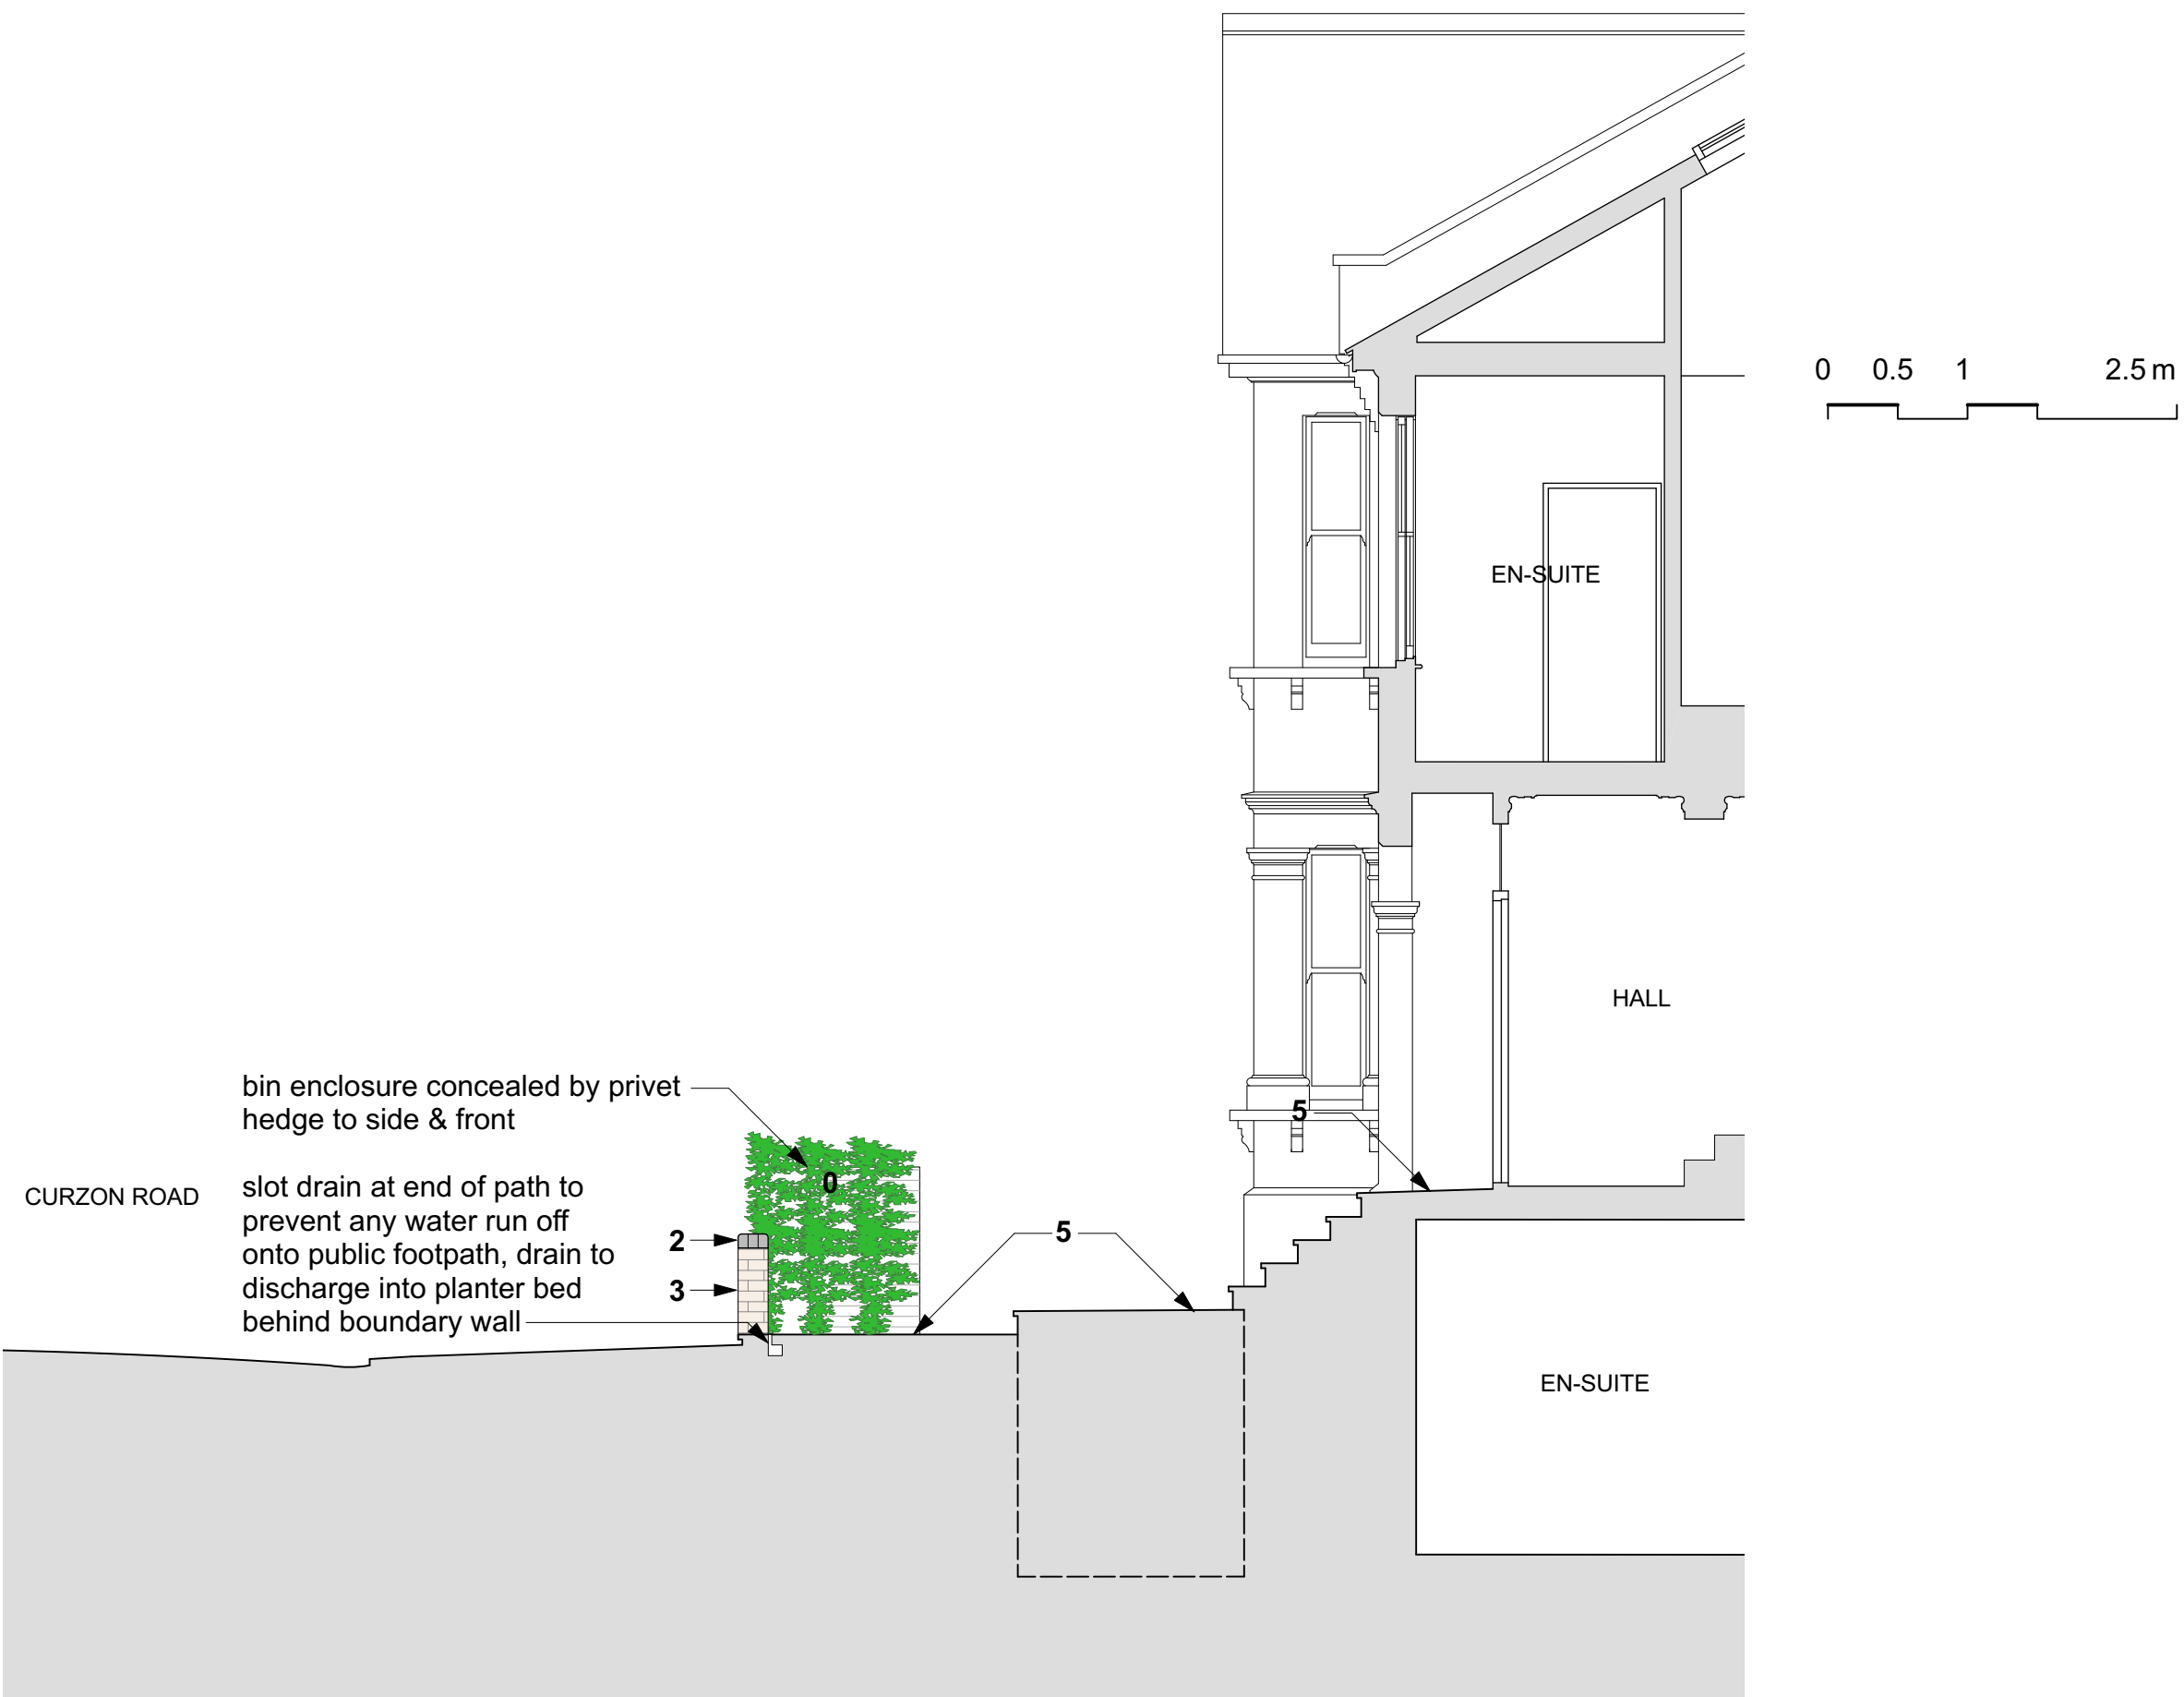

Section C-C 1:50

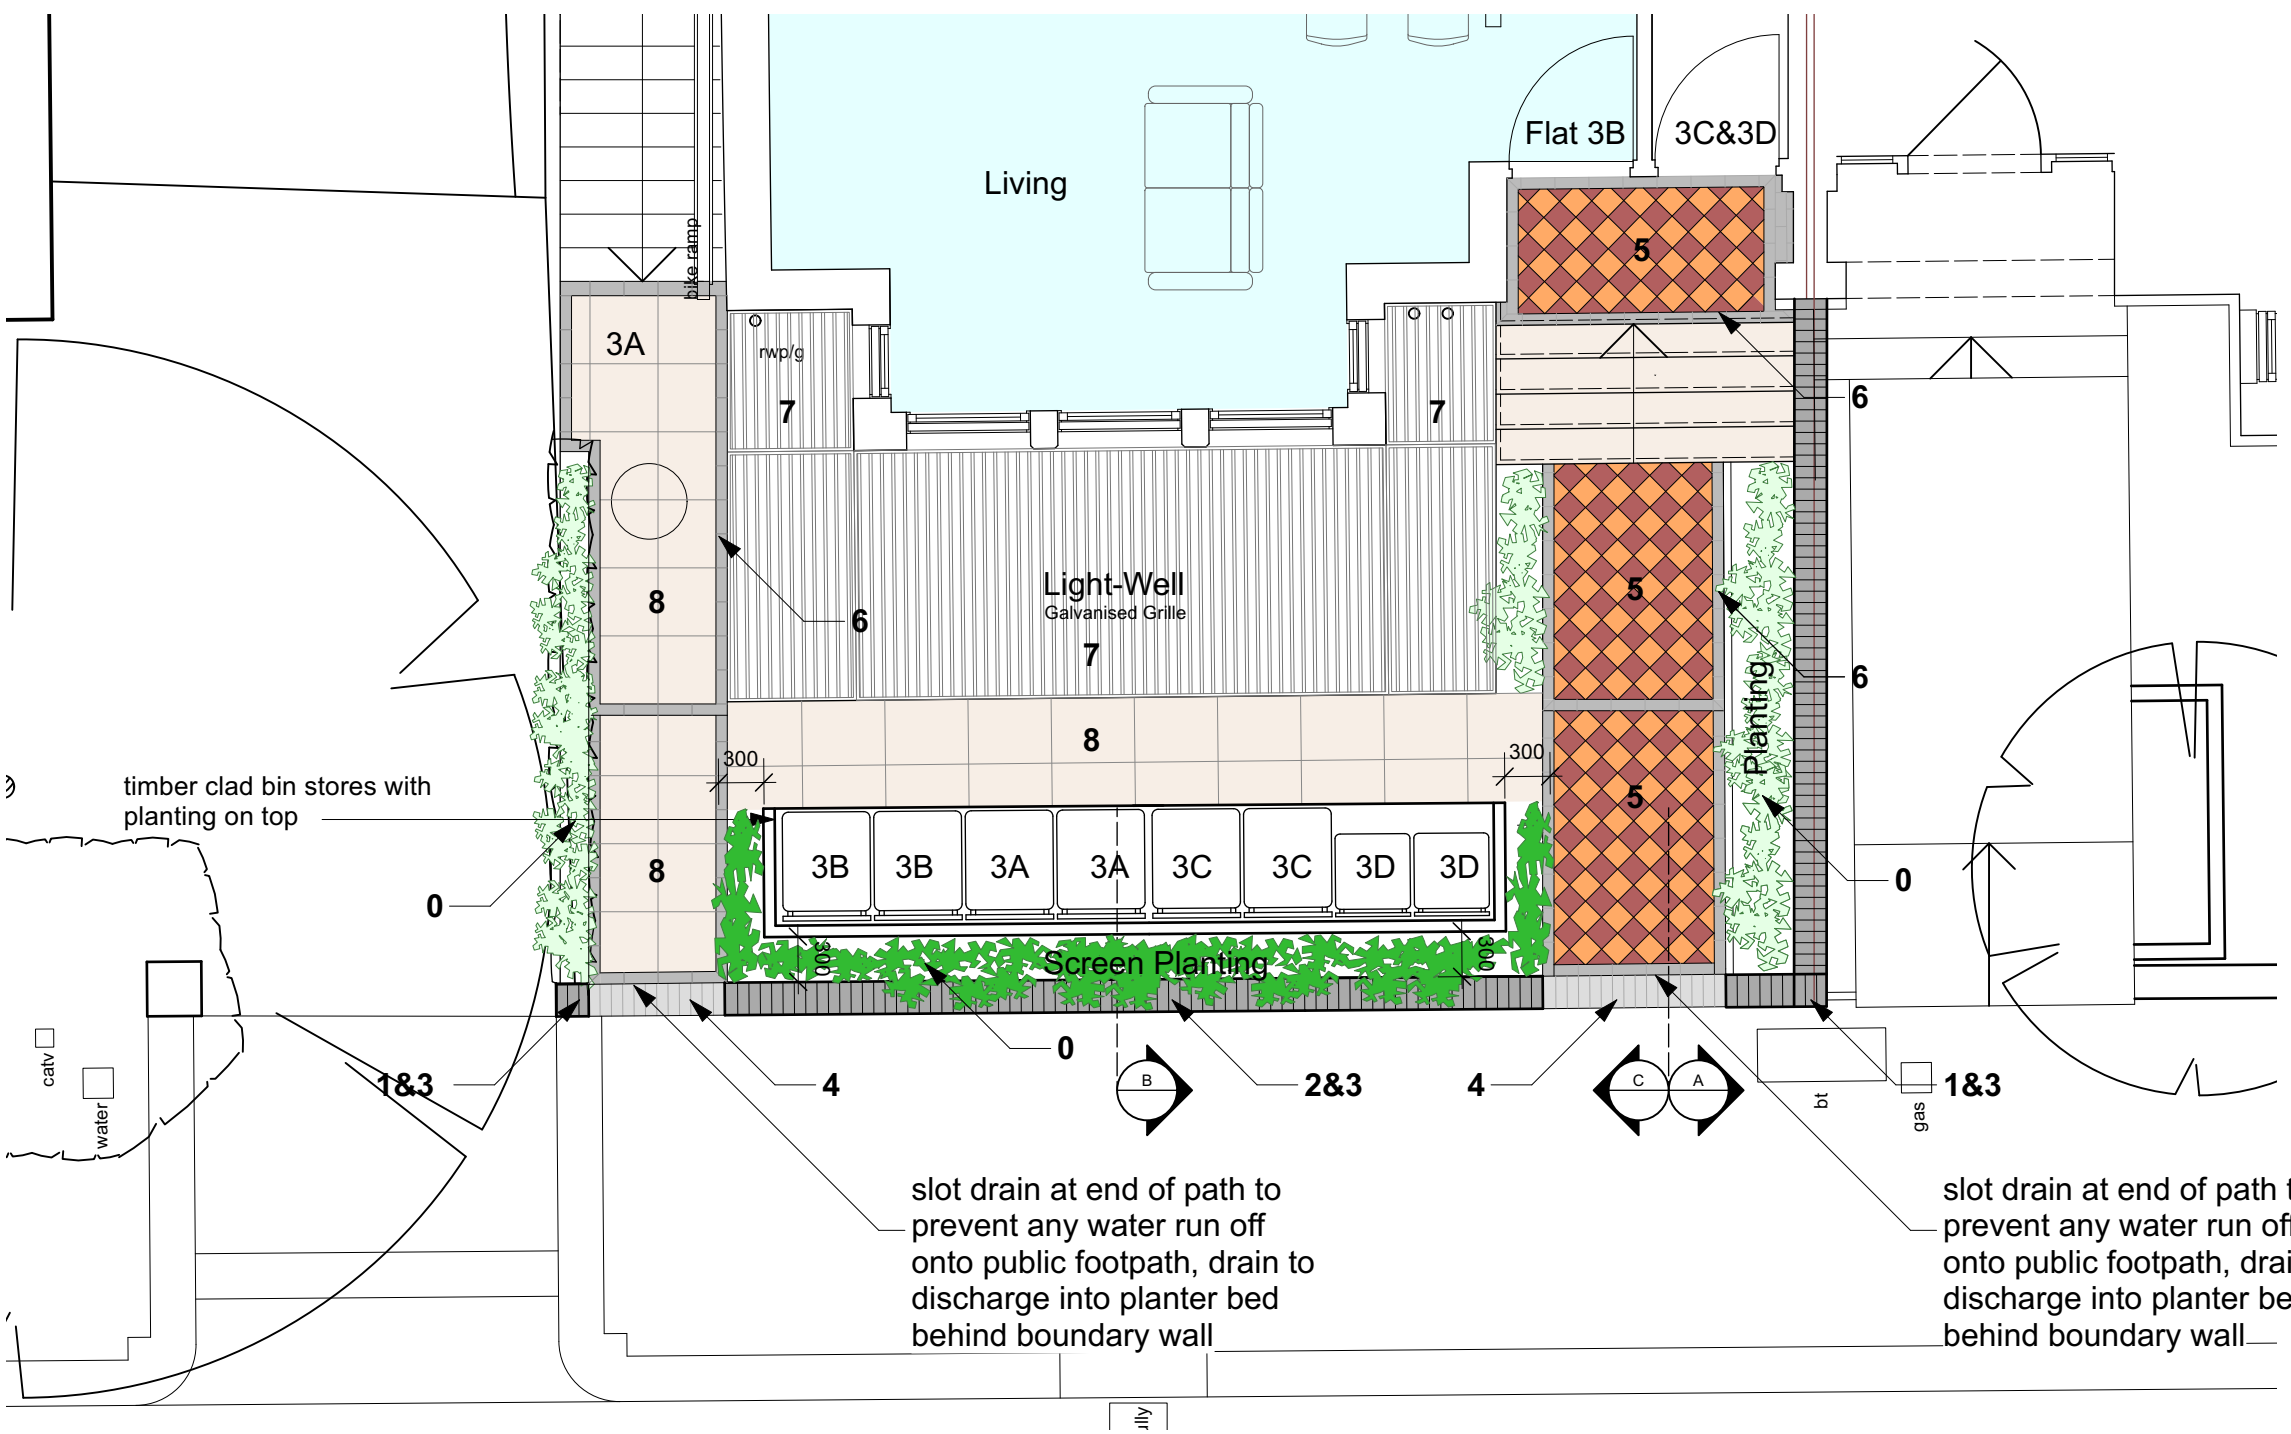

Plan 1:50
(indicating boundary wall, bin enclosure, paving & planing)



7 - galvanised steel grille to lightwell, flush with paving



0 - Privet hedging to screen bin enclosure behind wall, height of hedge maintained at 1.2 - 1.5m high, within min 300mm wide plating bed

1- dark grey bullnose brick on edge caping detail to top of gate post


2 - dark grey bullnose brick on edge caping detail to top of wall

3 - buff multi (London) blend facing brickwork to boundary wall

4 - dark grey brick on edge detail to edge of path

5 - traditional chequer tiles in diagonal pattern (dark grey and tan colour)

6 - dark grey edge tile

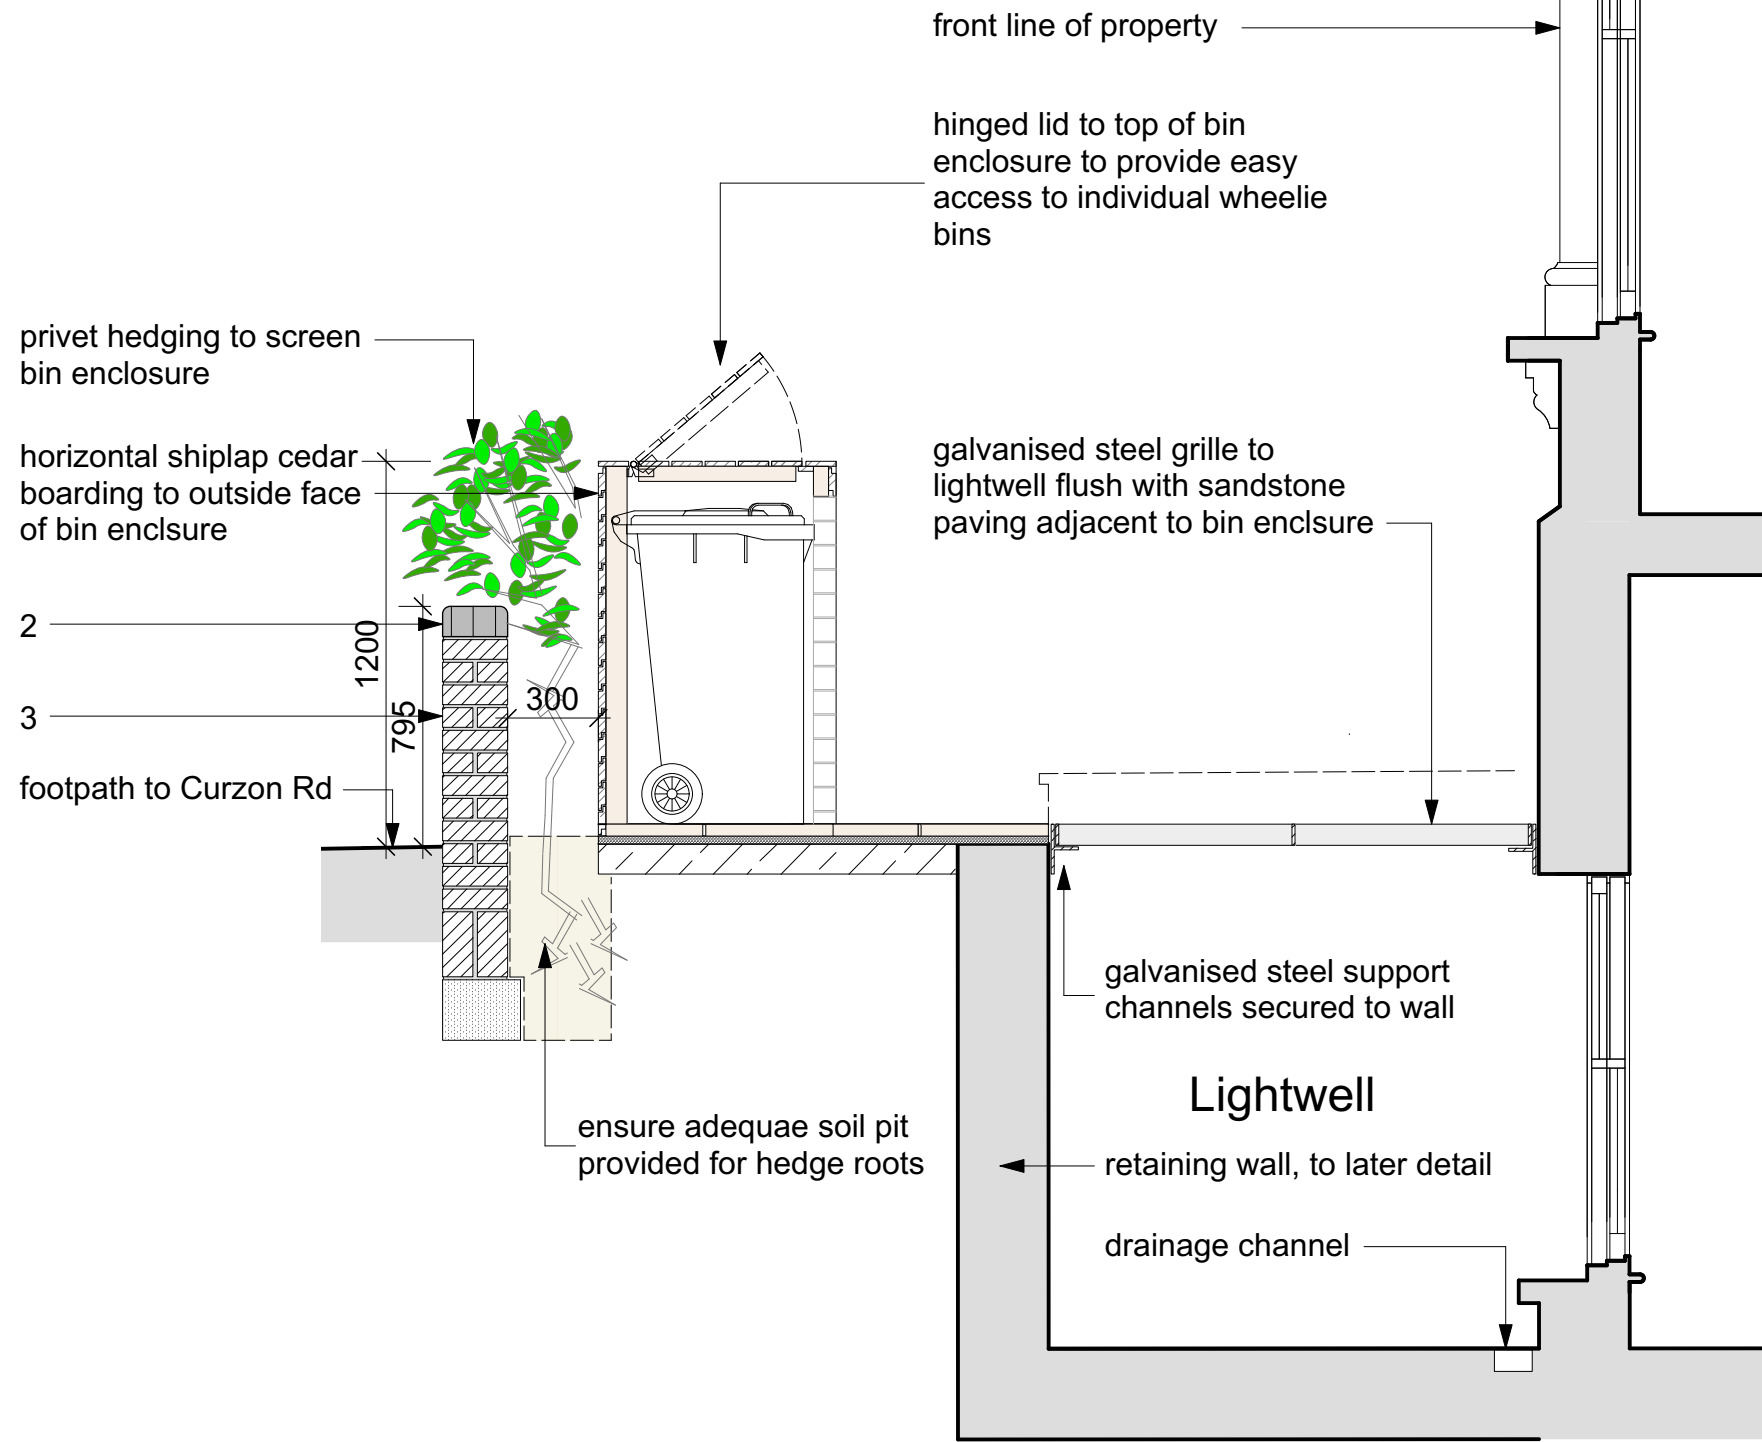

Bin Enclosure Detail 1:25

**FOR MATERIALS SPECIFICATION
REFER TO DRAWING 0632-100.07**

- NOTES:
- 1 - COPYRIGHT OF THIS DRAWING IS THE PROPERTY OF THE ARCHITECTS AND MAY NOT BE REPRODUCED WITHOUT THEIR PERMISSION.
 - 2 - WRITTEN DIMENSIONS TO BE USED IN PREFERENCE TO SCALED DIMENSIONS AT ALL TIMES.
 - 3 - ALL DIMENSIONS AND LEVELS TO BE VERIFIED BY THE CONTRACTOR ON SITE AND ANY DISCREPANCIES REPORTED TO THE ARCHITECTS.
 - 4 - DRAWINGS ARE BASED ON THE ASSUMPTION THAT ADEQUATE LOAD BEARING CAPACITY STRUTUM WILL BE ENCOUNTERED AT THE DEPTHS INDICATED. IF THIS IS FOUND NOT TO BE THE CASE, THE DEPTHS MUST BE INCREASED TO THE SATISFACTION OF THE LOCAL AUTHORITY BUILDING INSPECTOR AND BUILDING REGULATION REQUIREMENTS.
 - 5 - ALL STRUCTURAL TIMBER IS TO BE TANALISED OR SIMILARLY TREATED.
 - 6 - D.P.G TO BE PLACED AT ALL CAVITY CLOSURES AND TO BE APPROVED BY THIS OFFICE PRIOR TO INSTALLATION.
 - 7 - ALL DIMENSIONS INDICATED ON THIS DRAWING ARE STRUCTURAL DIMENSIONS AND DO NOT ALLOW FOR THICKNESS OF FINISHES.

A	Planting increased & updated with material refs	11/09/2026
REV	DESCRIPTION	DATE

bellis | architects

London t: 020 8152 3982 www.bellisarchitects.com

CONTRACT
**3 Curzon Road
Muswell Hill
London
N10 2RB**

PROJECT STATUS Planning		
DRAWING TITLE Proposed Bin Store plus Front Hard & Soft Landscaping		
DRAWN BY DB	DATE 25/02/26	CHECKED DB
SCALE 1:50	SHEET SIZE ISO A1	
DRAWING No 0632	- 100.05	REV A

HH A member of the Royal Institute of British Architects