


Note


Floor areas:

Ground floor = 70.02 m²
First floor = 57.91 m²


GIA = 127.93 m²

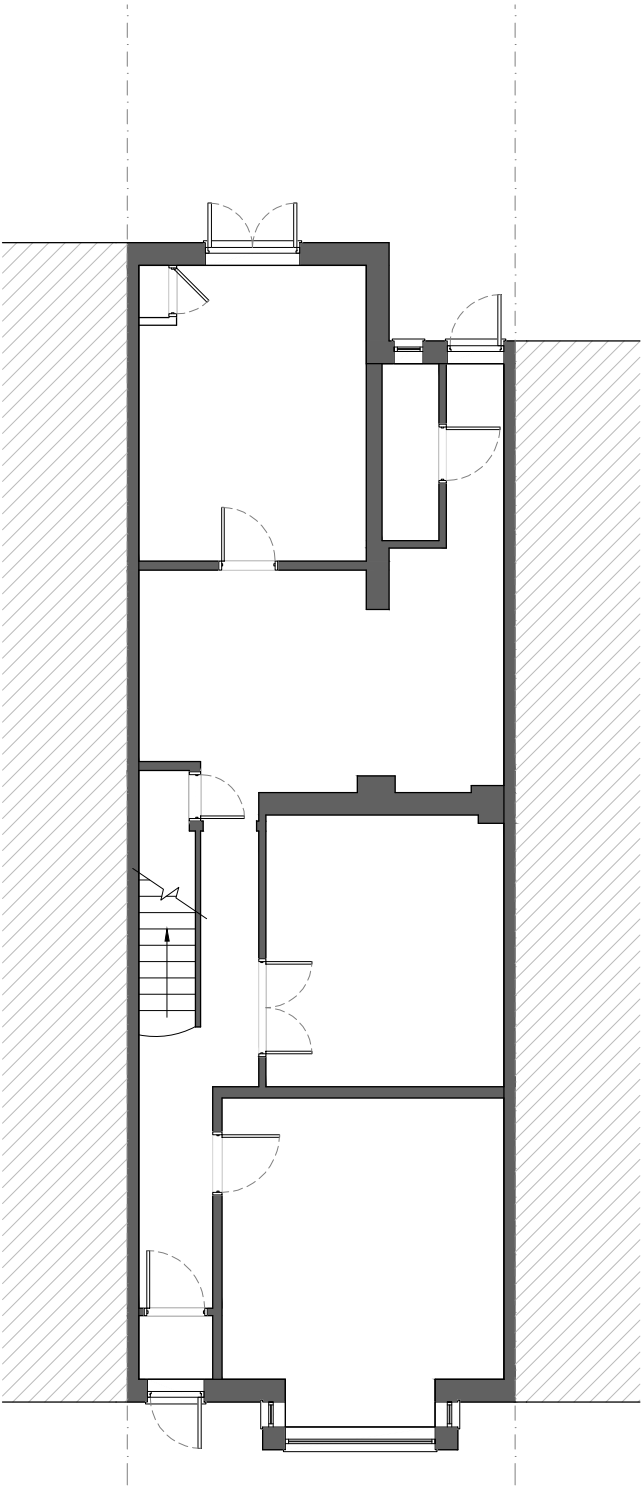

EXISTING
GROUND FLOOR PLAN

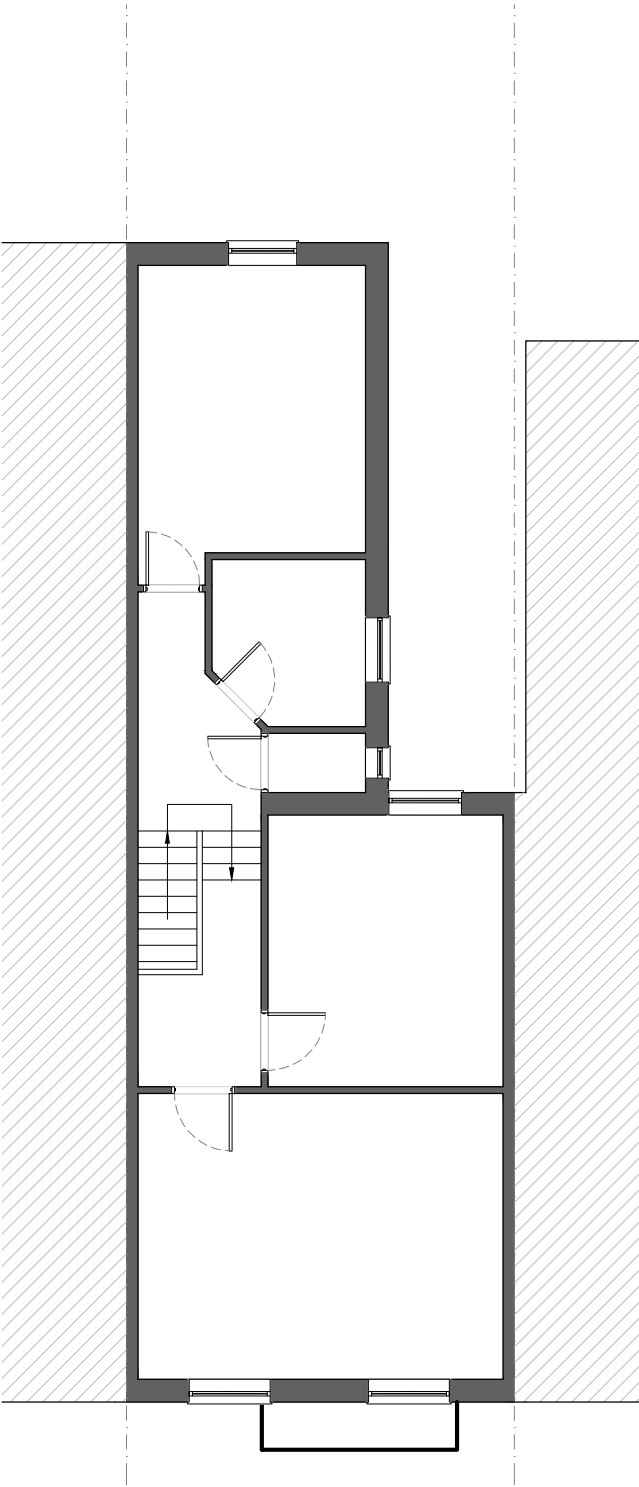

EXISTING
FIRST FLOOR PLAN

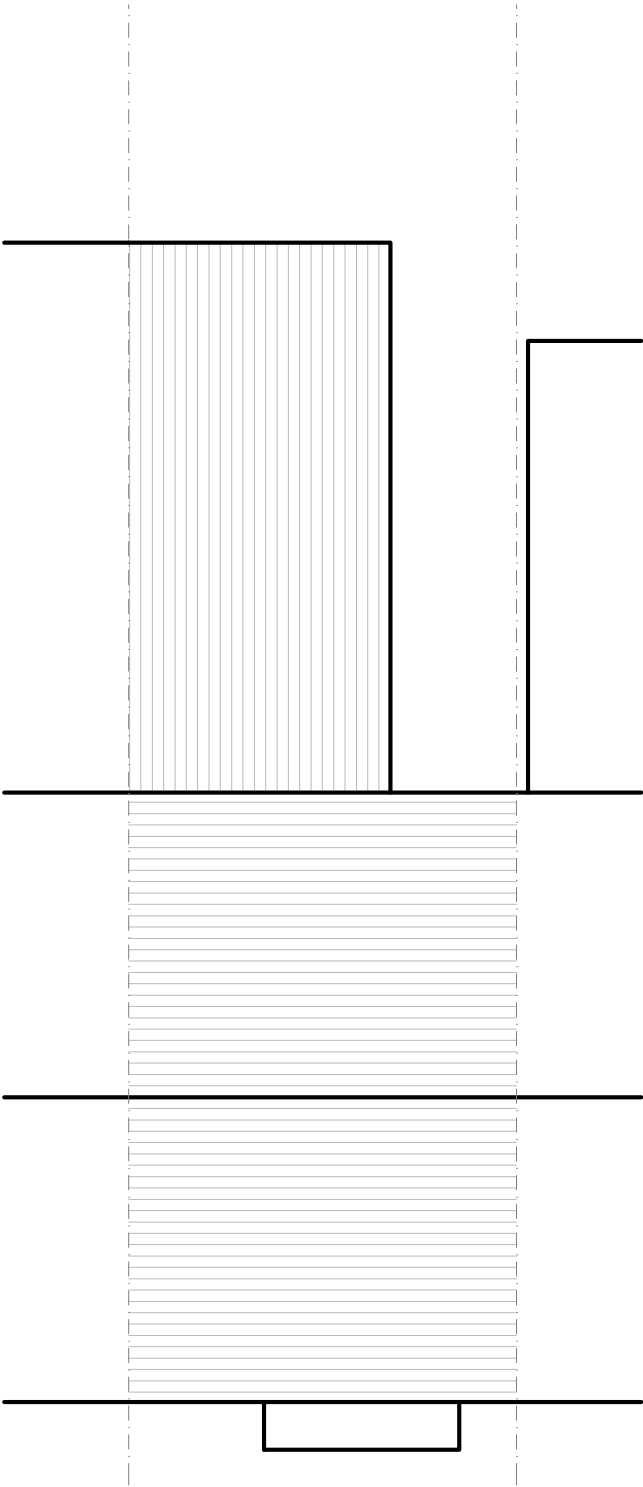

EXISTING
ROOF PLAN

Copyright


All rights to the drawings and designs are held by Bashkal Development Consultancy Limited. Reproducing, sharing, or storing any part of this content, either in 2D or 3D format, by any method – including digital, photocopying, or other mechanical processes – without written consent from the copyright holder is strictly prohibited.

The content cannot be saved in any digital storage system without the copyright holder's written agreement. The rights and identification of the original creator for these designs are reserved.

The drawings and designs were produced by the copyright holder under an exclusive agreement for a specific client. Use of this content is restricted to this client based on the license's terms. Any permissions granted by the copyright holder under this license cease once the license ends or if the licensee faces insolvency issues.

Bashkal Development Consultancy Limited disclaims any liability for unauthorised or unlicensed use of the designs and for any actions based on them. Construction based on these designs is not allowed unless there's explicit written approval from the copyright holder.

Scale & Orientation

 

 www.bashkal.com  20-22 Wenlock Road, London, N1 7GU  020 3740 7041 info@bashkal.com

Project. 63 PARK RIDINGS, N8 0LB

Drawing No. 001

Workstage.1

Note.

Revision. R3

Paper. A3

Drawn. MTN


Checked. HP

Scale. 1:100


Client. Mr F Hulkorey

Date. 11.09.2026


Existing Floor Plans

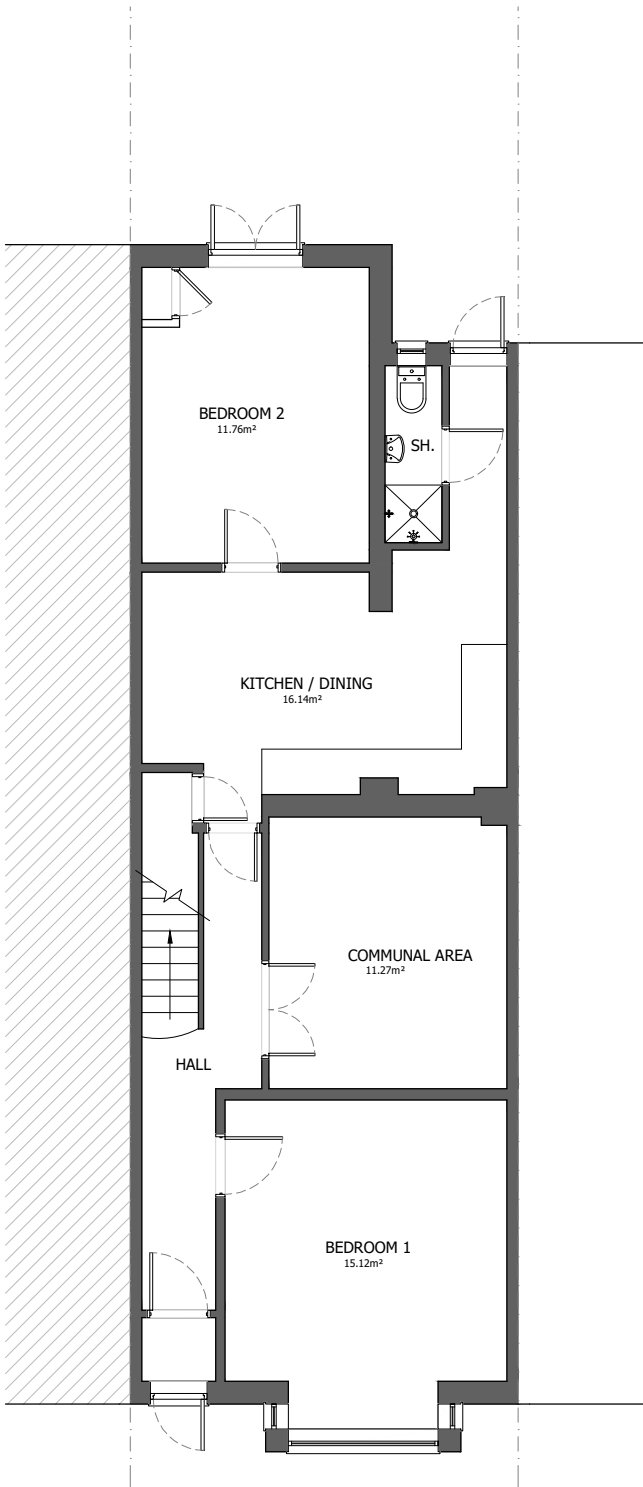

PROPOSED
GROUND FLOOR PLAN

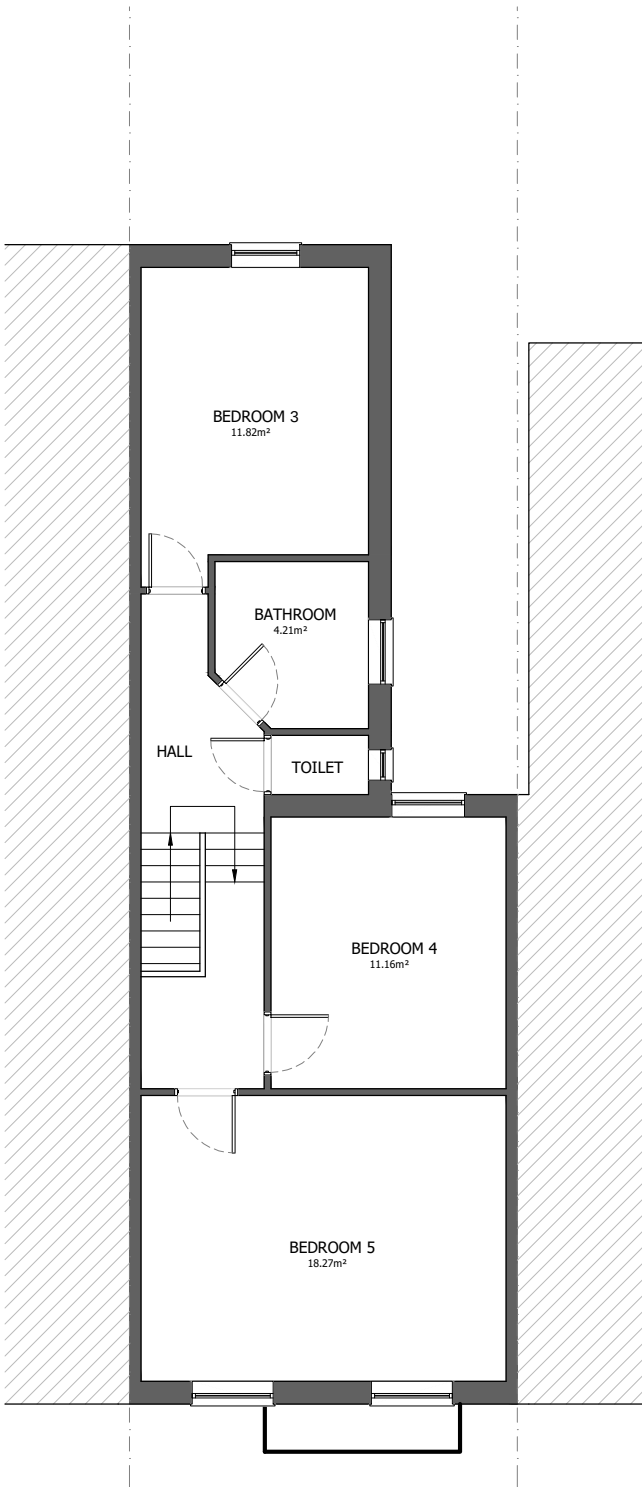

PROPOSED
FIRST FLOOR PLAN

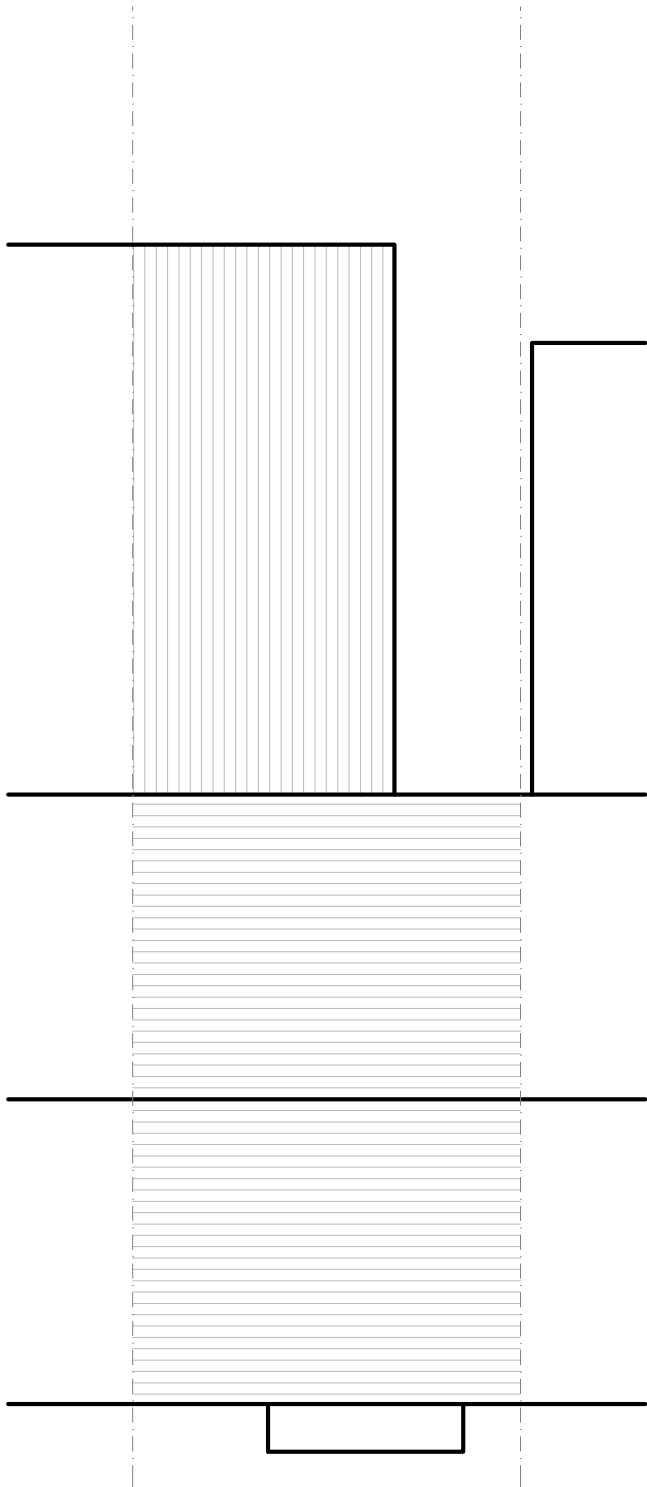

PROPOSED
ROOF PLAN

Note

Floor areas:

Ground floor = 70.02 m²
First floor = 57.91 m²

GIA = 127.93 m²

SCHEDULE OF ACCOMMODATION

ROOM	FLOOR	AREA	OCCUPANCY	MINIMUM
Bedroom 1	Ground	15.12 m2	1 person	7.50 m2
Bedroom 2	Ground	11.76 m2	1 person	7.50 m2
Bedroom 3	First	11.82 m2	1 person	7.50 m2
Bedroom 4	First	11.16 m2	1 person	7.50 m2
Bedroom 5	First	18.27 m2	2 persons	11.50 m2

5 LETTING ROOMS. MAXIMUM 6 PERSONS. USE CLASS C4.

SHARED ACCOMMODATION

Kitchen / dining	16.14 m2	Ground floor
Communal living	11.27 m2	Ground floor
Total shared living space	27.41 m2	4.57 m2 per person

Rear garden retained in its existing form as private amenity space for the household.

SANITARY PROVISION

Ground floor shower room	Shower, WC, WHB
First floor bathroom	Bath with shower over, WHB
First floor separate WC	WC

2 baths or showers, 2 WCs and 2 wash hand basins for 6 persons. Haringey Standards for Houses in Multiple Occupation, December 2017, paras 2.1 and 2.2, require a minimum of one of each per five occupiers sharing, that is two of each. No letting room is more than one floor from a bathroom or WC (para 2.4).

SHARED KITCHEN FACILITIES

Two full sets of kitchen facilities to be provided within the kitchen / dining room, each set comprising a sink and drainer, a cooking appliance with oven, grill and four burners, and 2000 mm of impervious work surface. One food storage cupboard and one refrigerator with freezer compartment per letting room, 5 no. Haringey HMO Standards para 3.3: one set of facilities per a maximum of three lettings.

NOTES

1. No extension, no alteration to any elevation, no new opening and no alteration to the roof. External works are limited to the bin store (BIN02) and cycle store (CYC06).
2. Every letting room is served by a window in an external wall. No room is lit only by a rooflight and no room lies within a roof space or beneath a sloping ceiling.
3. Room areas are net internal, measured to the internal face of the enclosing walls. Gross internal area 127.93 m2, being 70.02 m2 at ground floor and 57.91 m2 at first floor.
4. Occupation is proposed to be limited to a maximum of six persons and the applicant invites a condition to that effect.
5. Refuse: 2 no. 240 litre bins in a timber enclosure within the front forecourt, see drawings BIN02 and 004.
6. Cycles: 6 no. long stay spaces on 3 no. Sheffield stands in a secure covered store in the rear garden, see CYC06 and 004.

Copyright


All rights to the drawings and designs are held by Bashkal Development Consultancy Limited. Reproducing, sharing, or storing any part of this content, either in 2D or 3D format, by any method – including digital, photocopying, or other mechanical processes – without written consent from the copyright holder is strictly prohibited.

The content cannot be saved in any digital storage system without the copyright holder's written agreement. The rights and identification of the original creator for these designs are reserved.

The drawings and designs were produced by the copyright holder under an exclusive agreement for a specific client. Use of this content is restricted to this client based on the license's terms. Any permissions granted by the copyright holder under this license cease once the license ends or if the licensee faces insolvency issues.

Bashkal Development Consultancy Limited disclaims any liability for unauthorised or unlicensed use of the designs and for any actions based on them. Construction based on these designs is not allowed unless there's explicit written approval from the copyright holder.

Scale & Orientation

 

www.bashkal.com 20-22 Wenlock Road, London, N1 7GU 020 3740 7041 info@bashkal.com

Project. 63 PARK RIDINGS, N8 0LB

Drawing No. 002

Workstage.1

Note.

Revision. R3

Paper. A3

Drawn. MTN

Checked. HP

Scale. 1:100

Client. Mr F Hulkorey

Date. 11.09.2026


Proposed Floor Plans



EXISTING AND PROPOSED
FRONT ELEVATION
(NO CHANGES)



EXISTING AND PROPOSED
REAR ELEVATION
(NO CHANGES)

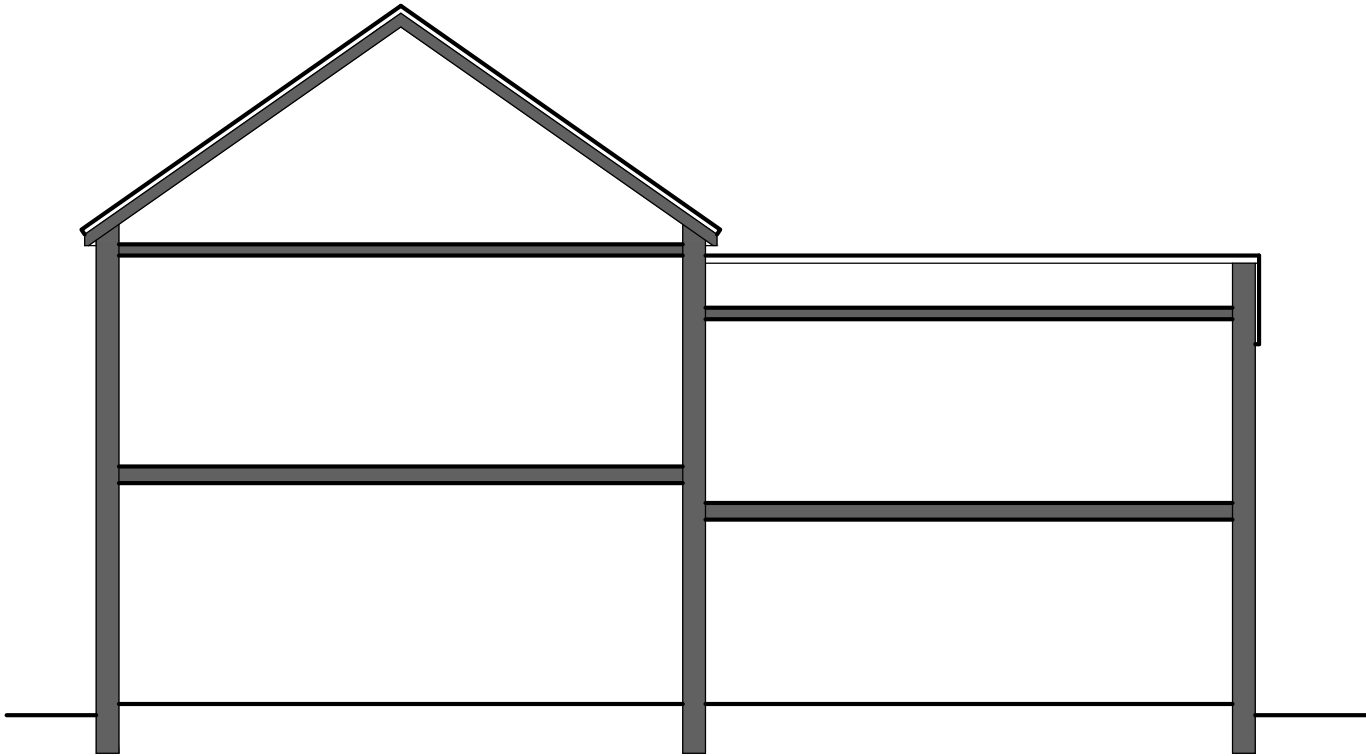

EXISTING AND PROPOSED
SECTION
(NO CHANGES)

Note

Floor areas:

Ground floor = 70.02 m²
First floor = 57.91 m²

GIA = 127.93 m²

Copyright


All rights to the drawings and designs are held by Bashkal Development Consultancy Limited. Reproducing, sharing, or storing any part of this content, either in 2D or 3D format, by any method – including digital, photocopying, or other mechanical processes – without written consent from the copyright holder is strictly prohibited.

The content cannot be saved in any digital storage system without the copyright holder's written agreement. The rights and identification of the original creator for these designs are reserved.

The drawings and designs were produced by the copyright holder under an exclusive agreement for a specific client. Use of this content is restricted to this client based on the license's terms. Any permissions granted by the copyright holder under this license cease once the license ends or if the licensee faces insolvency issues.

Bashkal Development Consultancy Limited disclaims any liability for unauthorised or unlicensed use of the designs and for any actions based on them. Construction based on these designs is not allowed unless there's explicit written approval from the copyright holder.

Scale & Orientation

 

www.bashkal.com 20-22 Wenlock Road, London, N1 7GU 020 3740 7041 info@bashkal.com

Project. 63 PARK RIDINGS, N8 0LB

Drawing No. 003 Workstage.1

Note. Revision. R3

Paper. A3 Drawn. MTN Checked. HP Scale. 1:100

Client. Mr F Hulkorey Date. 11.09.2026

Existing And Proposed Elevations