




Sheet Index				
Layout ID	Layout Name	Subset Name	Drawing Scales	Size
000	Location Plan	(Existing) Plans	1:1250	420 / 297
010	Block Plan	(Existing) Plans	1:200	420 / 297
020	(Existing) Front Elevation (E1)	(Existing) Elevations	1:50	420 / 297
100	(Proposed) Site Plan	(Proposed) Plans	1:200	420 / 297
110	(Proposed) Ground Floor	(Proposed) Plans	1:50	420 / 297
120	(Proposed) First Floor	(Proposed) Plans	1:50	420 / 297
130	(Proposed) Roof Plan	(Proposed) Plans	1:50	420 / 297
140	(Proposed) Front Elevation (E1)	(Proposed) Elevations	1:50	420 / 297
150	(Proposed) Side Elevation (E2)	(Proposed) Elevations	1:50	420 / 297
160	(Proposed) Rear Elevation (E3)	(Proposed) Elevations	1:50	420 / 297
170	(Proposed) Side Elevation (E4)	(Proposed) Elevations	1:50	420 / 297
180	(Proposed) Section A-A	(Proposed) Sections	1:50	420 / 297
200	Daylight and Sunlight - 25 Degree Test	Proposed	1:50	594 / 420
300	Previous vs Proposed Massing 1	Proposed	1:50	420 / 297
310	Previous vs Proposed Massing 2	Proposed	1:50	420 / 297
400	Refuse And Bike Storage	Proposed	1:25	420 / 297

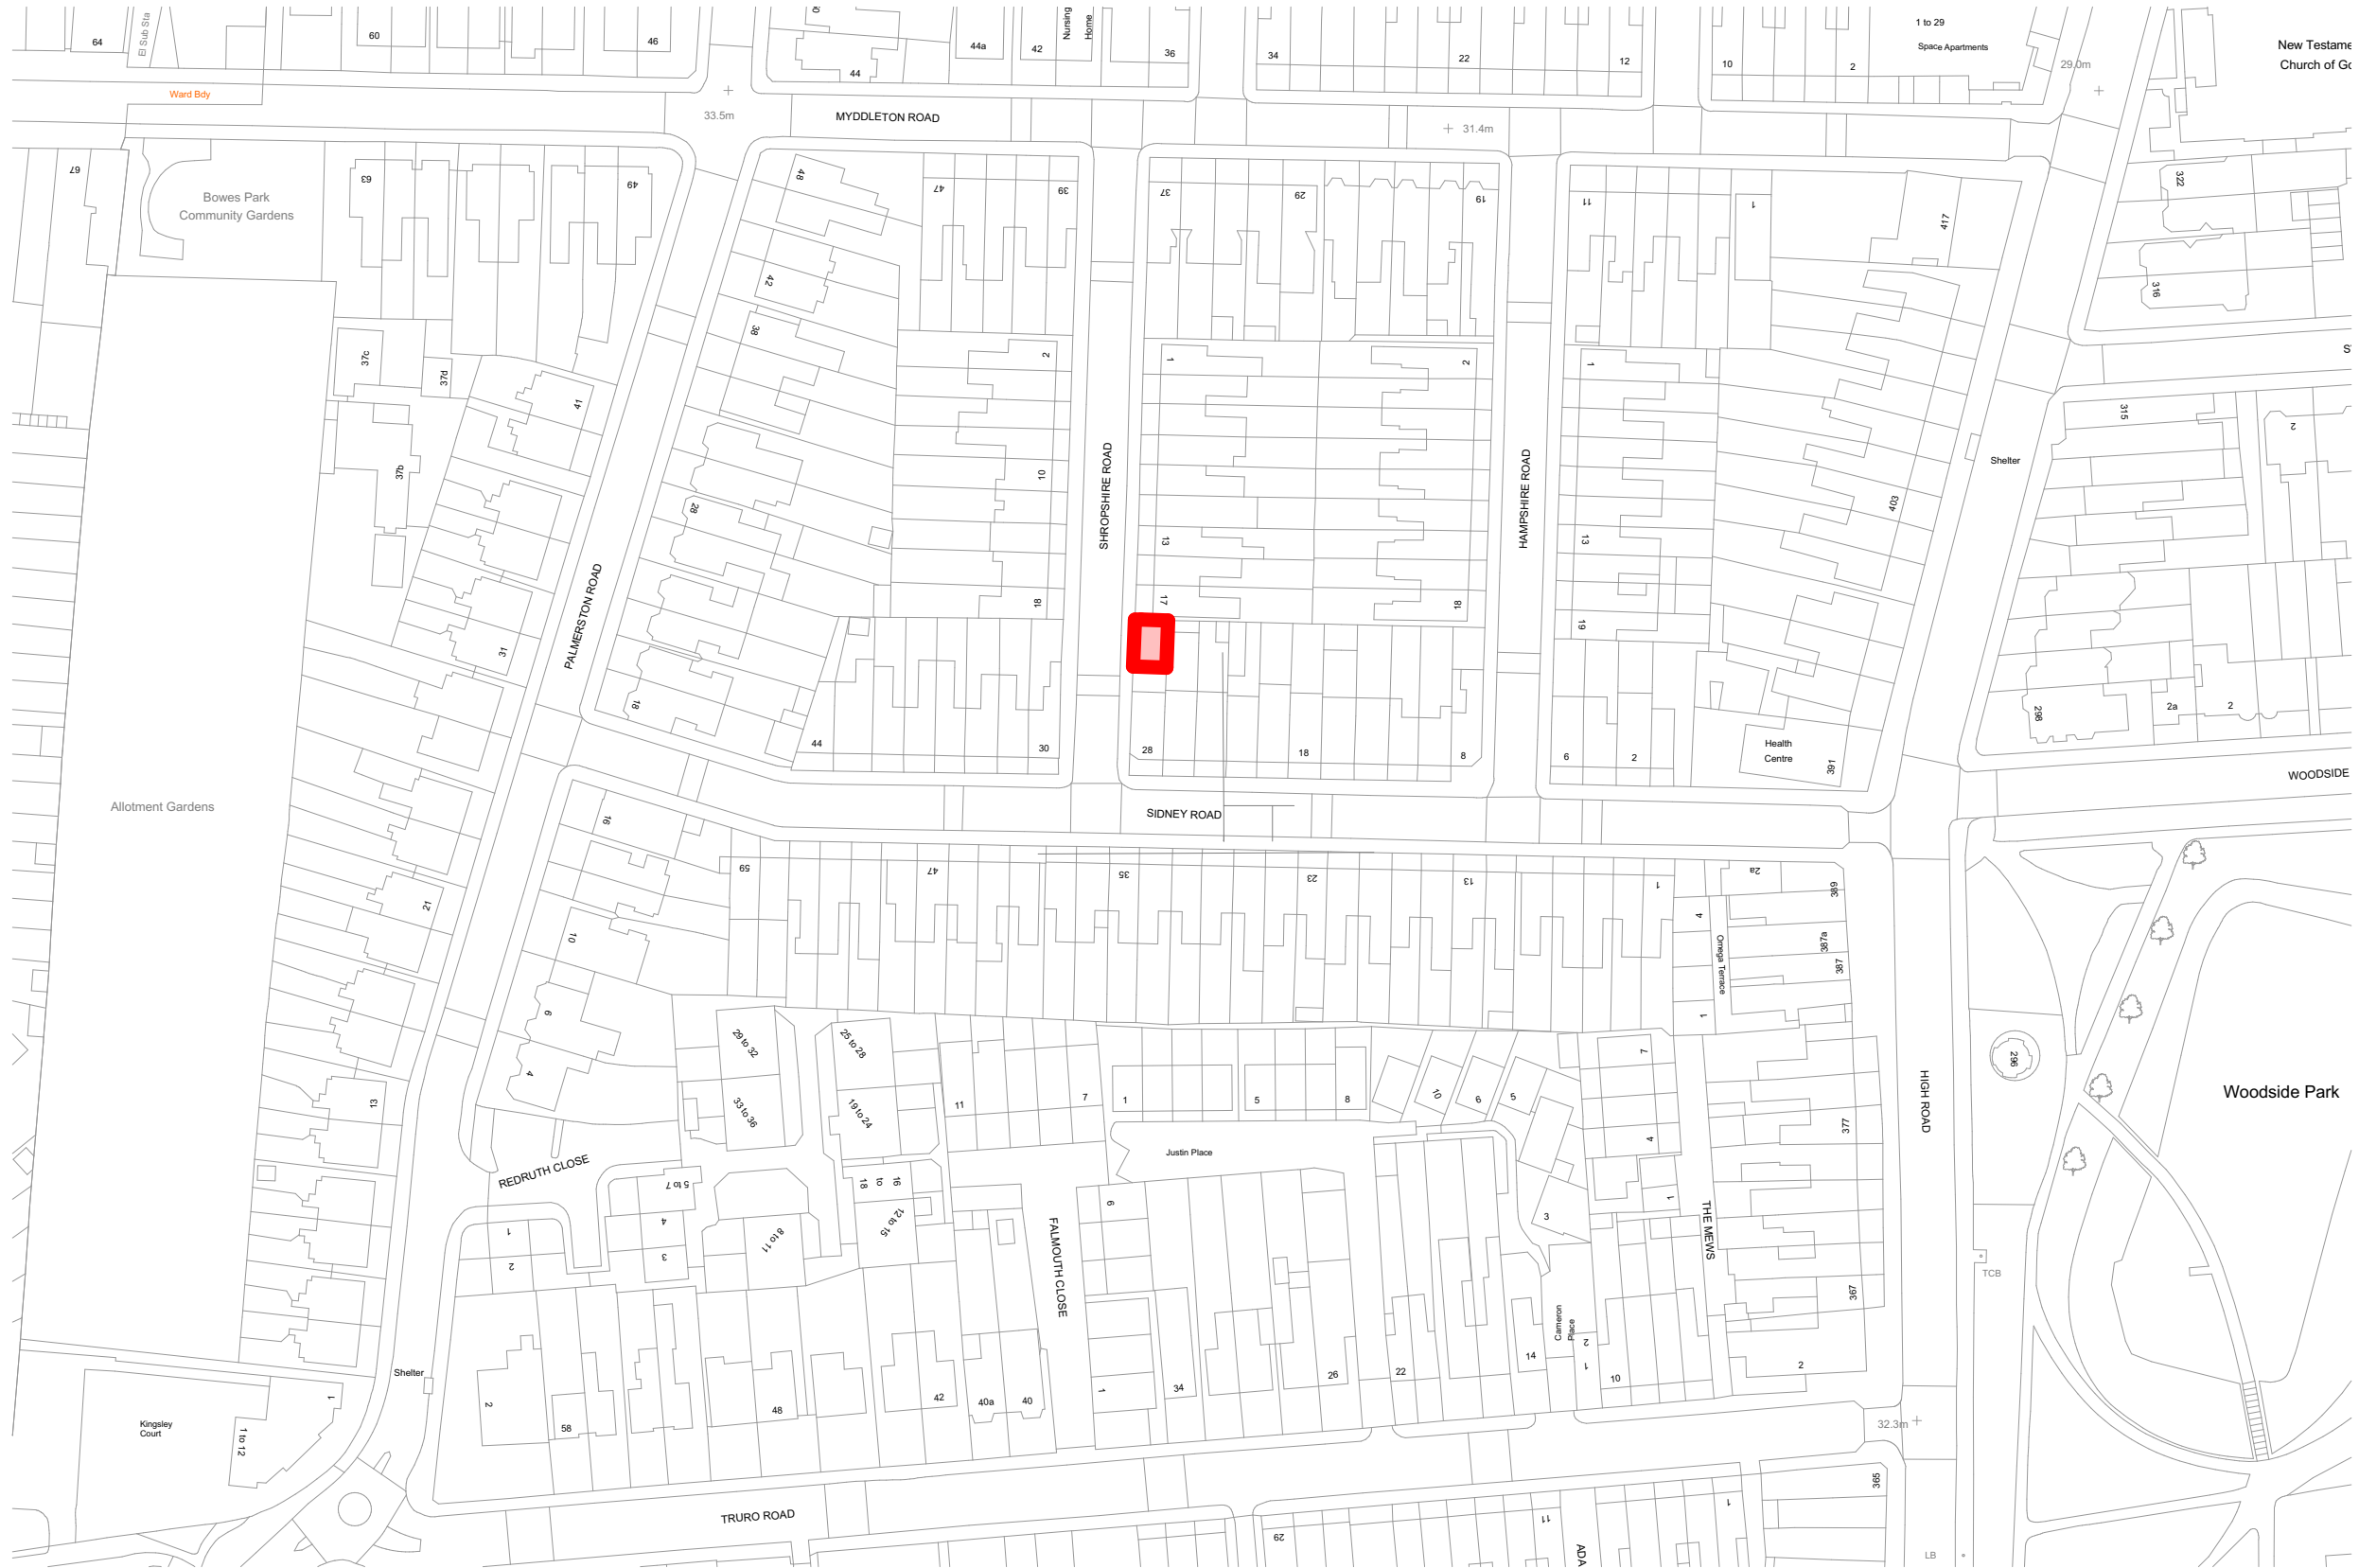


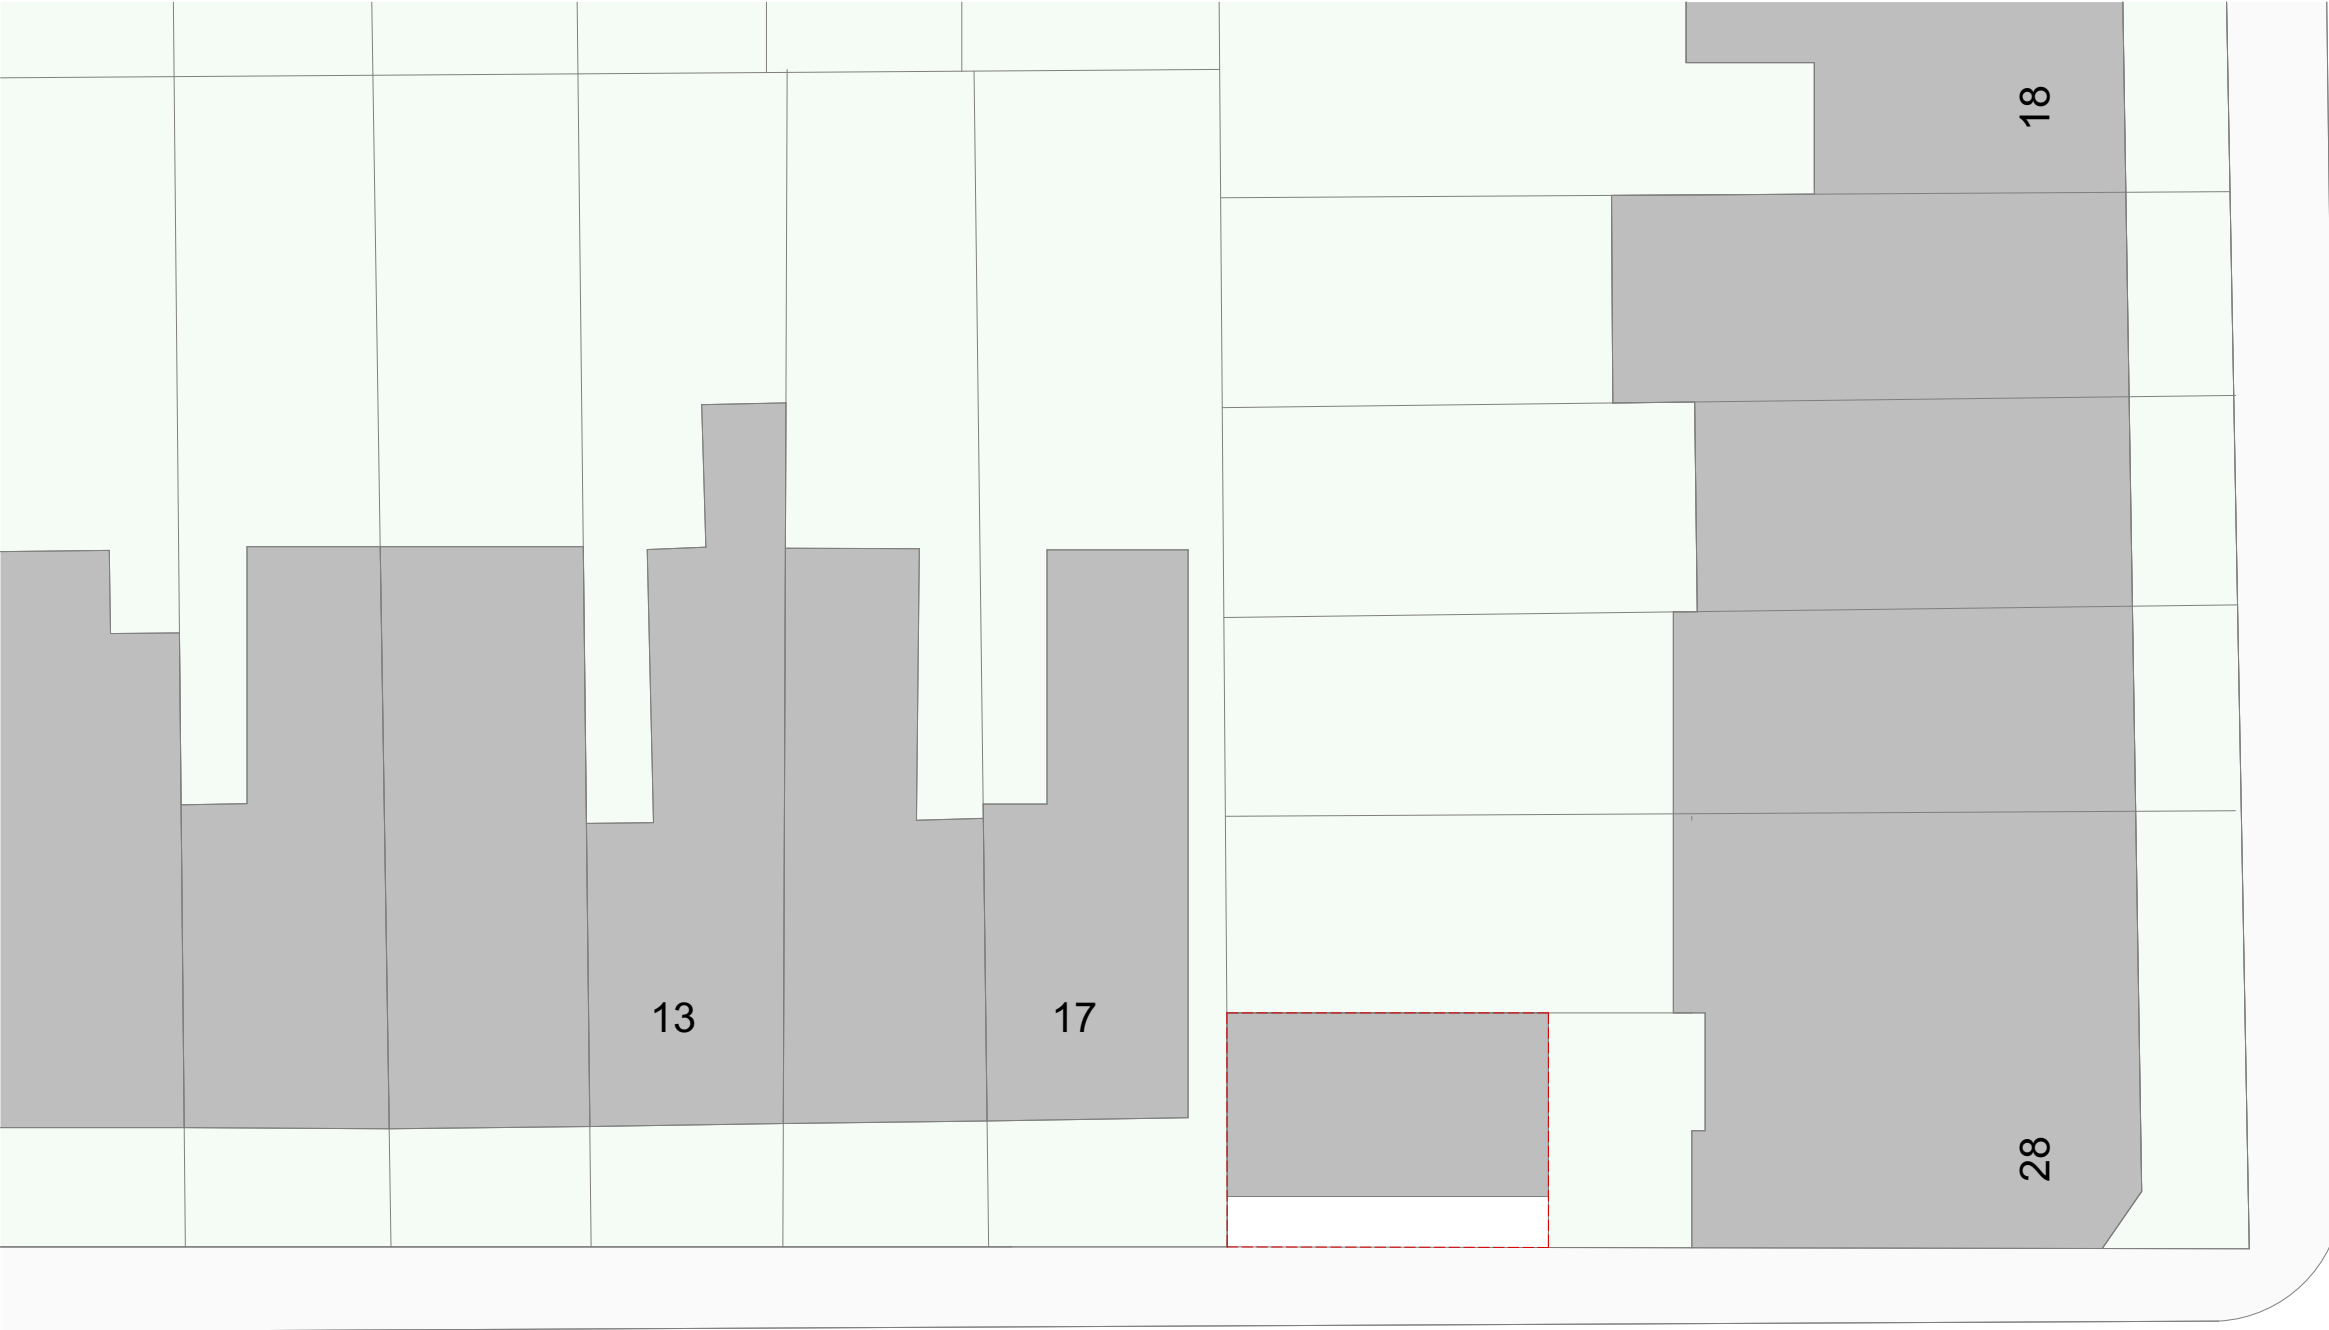

SIDNEY ROAD

SHROPSHIRE ROAD

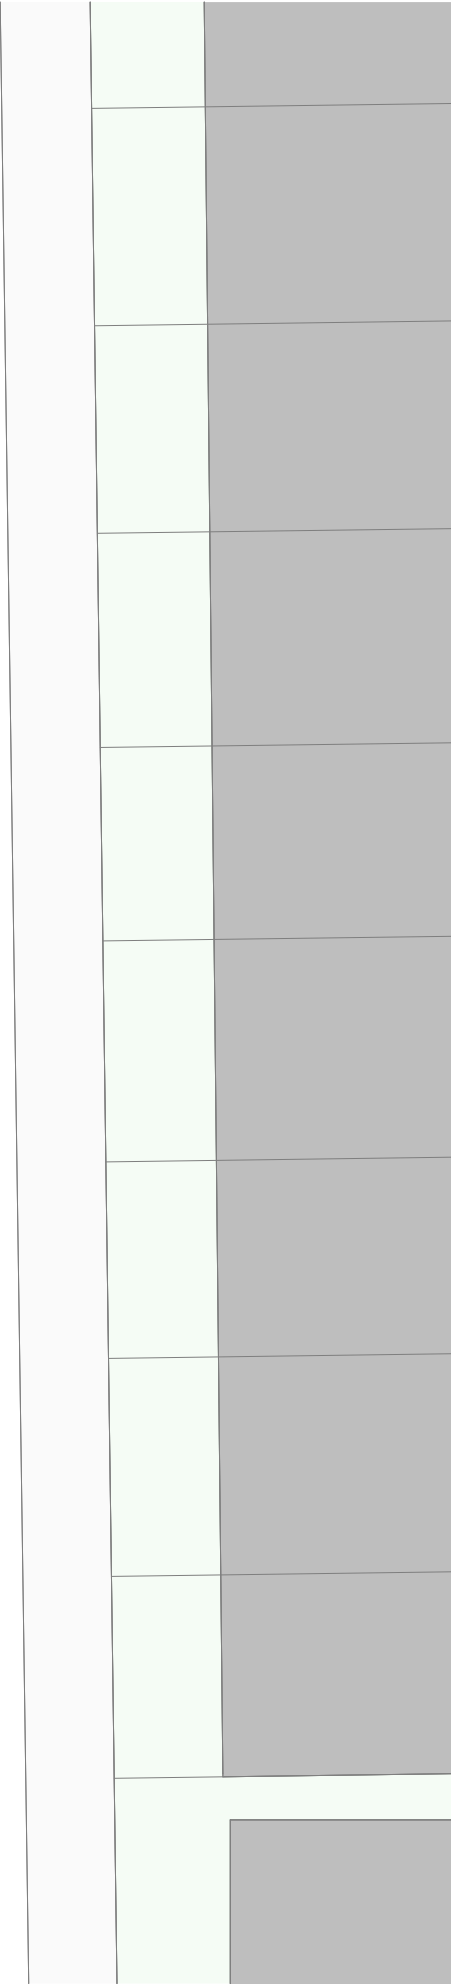

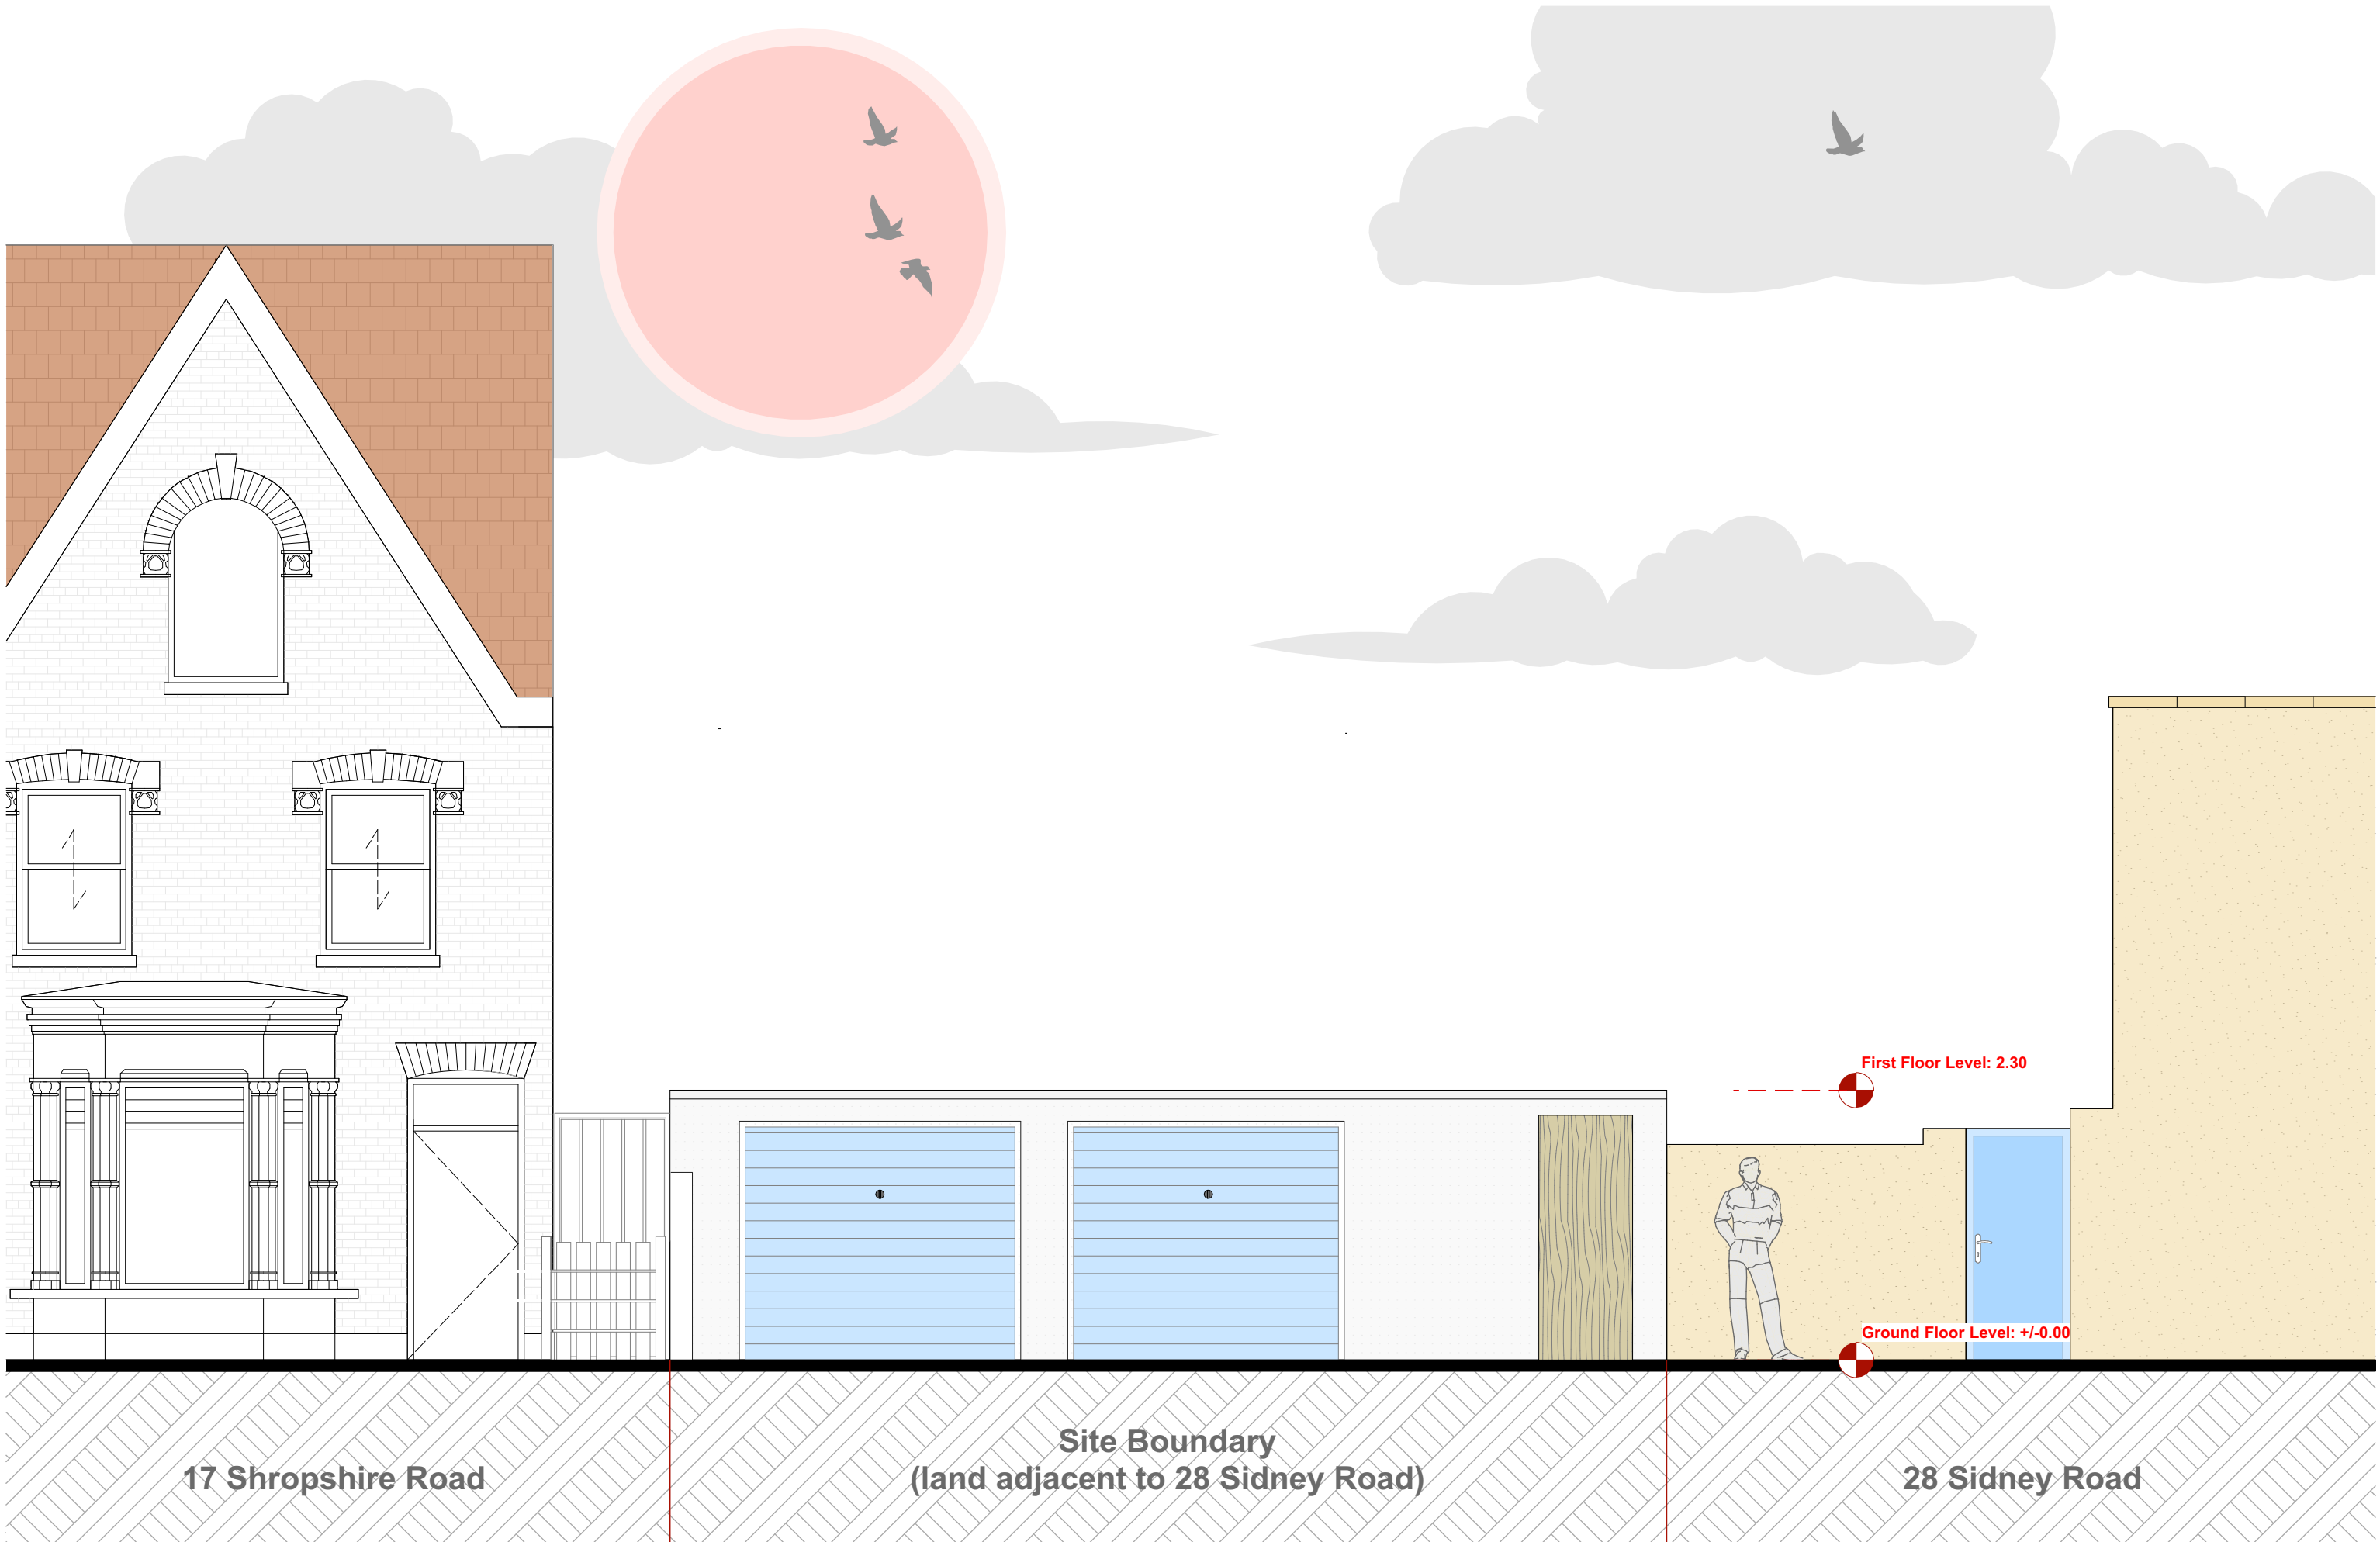



**CRAWFORD
PARTNERSHIP**

Architecture &
Interior Design

a. 1a Muswell Hill
London, N10 3TH
t. 0208 444 2070
w. crawfordpartnership.co.uk

PROJECT: Sidney Road		CLIENT: Adnan Sllamniku	
DRAWING NO.: 2025-395/020		REVISION:	
DRAWN: AGS		CHECKED: AC	
		DATE: 11 September 2026	

SCALE: 1:50 @ A3

SCALE BAR:

0

1000


2000

3000

4000


Millimetres (mm)


(Existing) Front Elevation (E1)

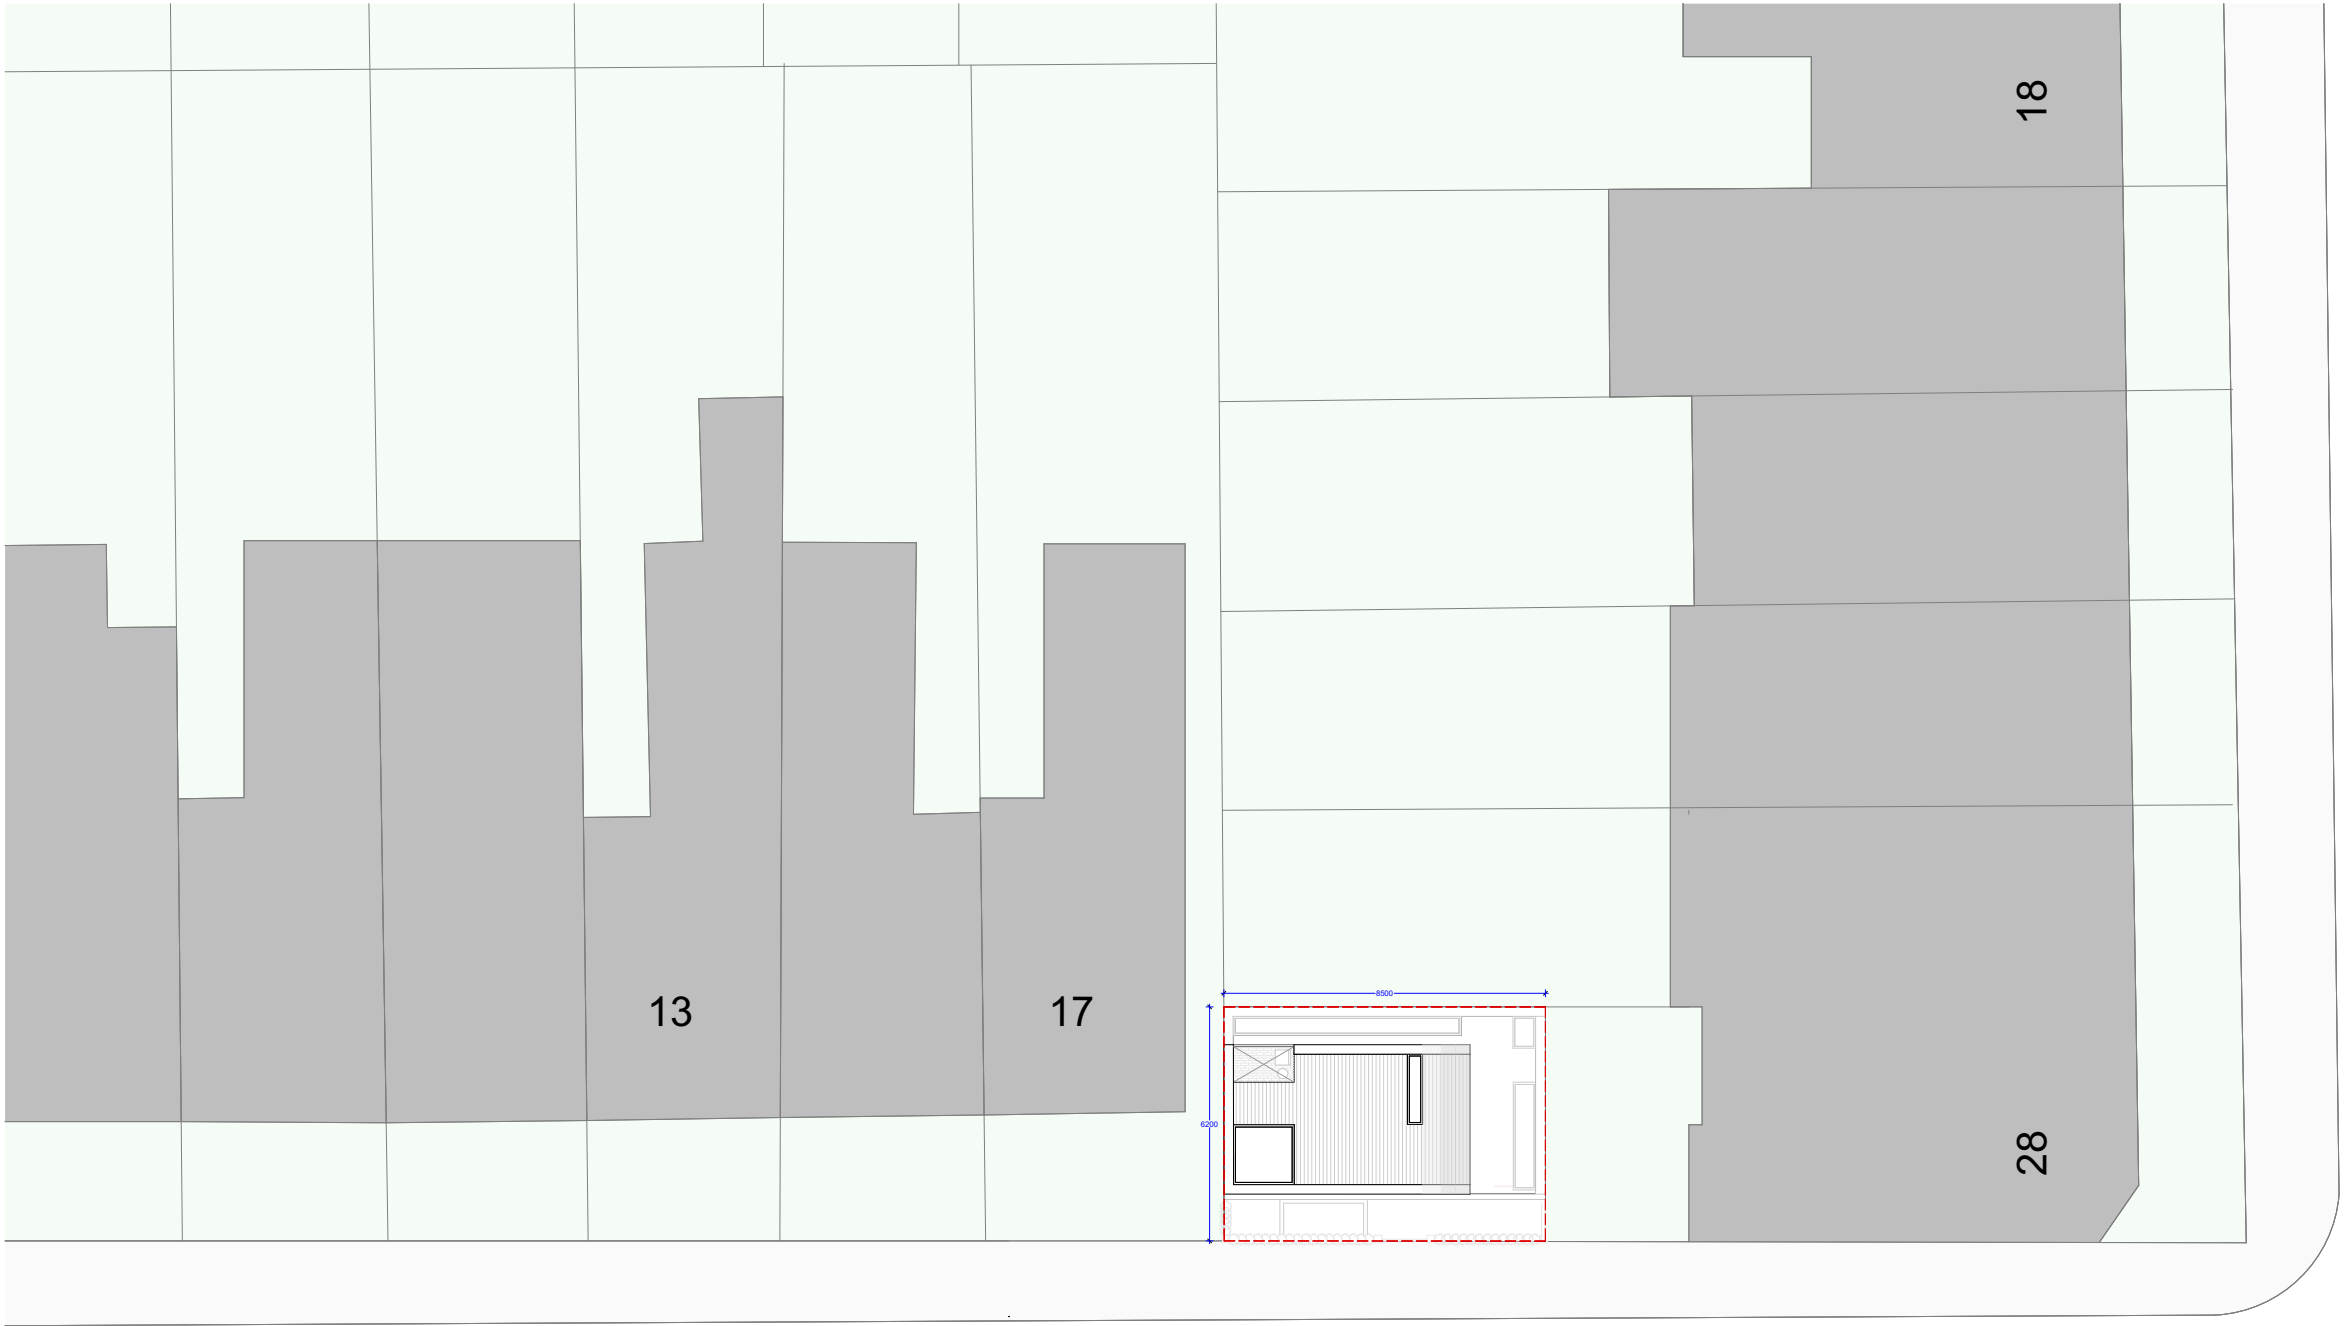


SIDNEY ROAD


SHROPSHIRE ROAD

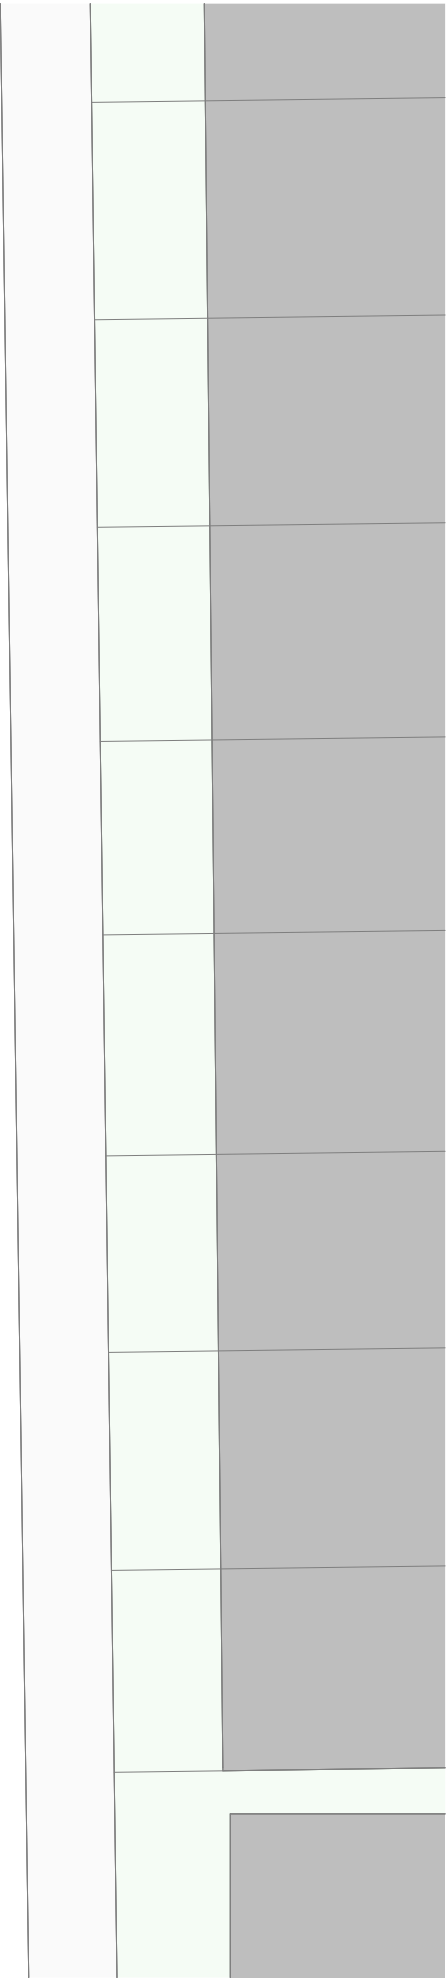


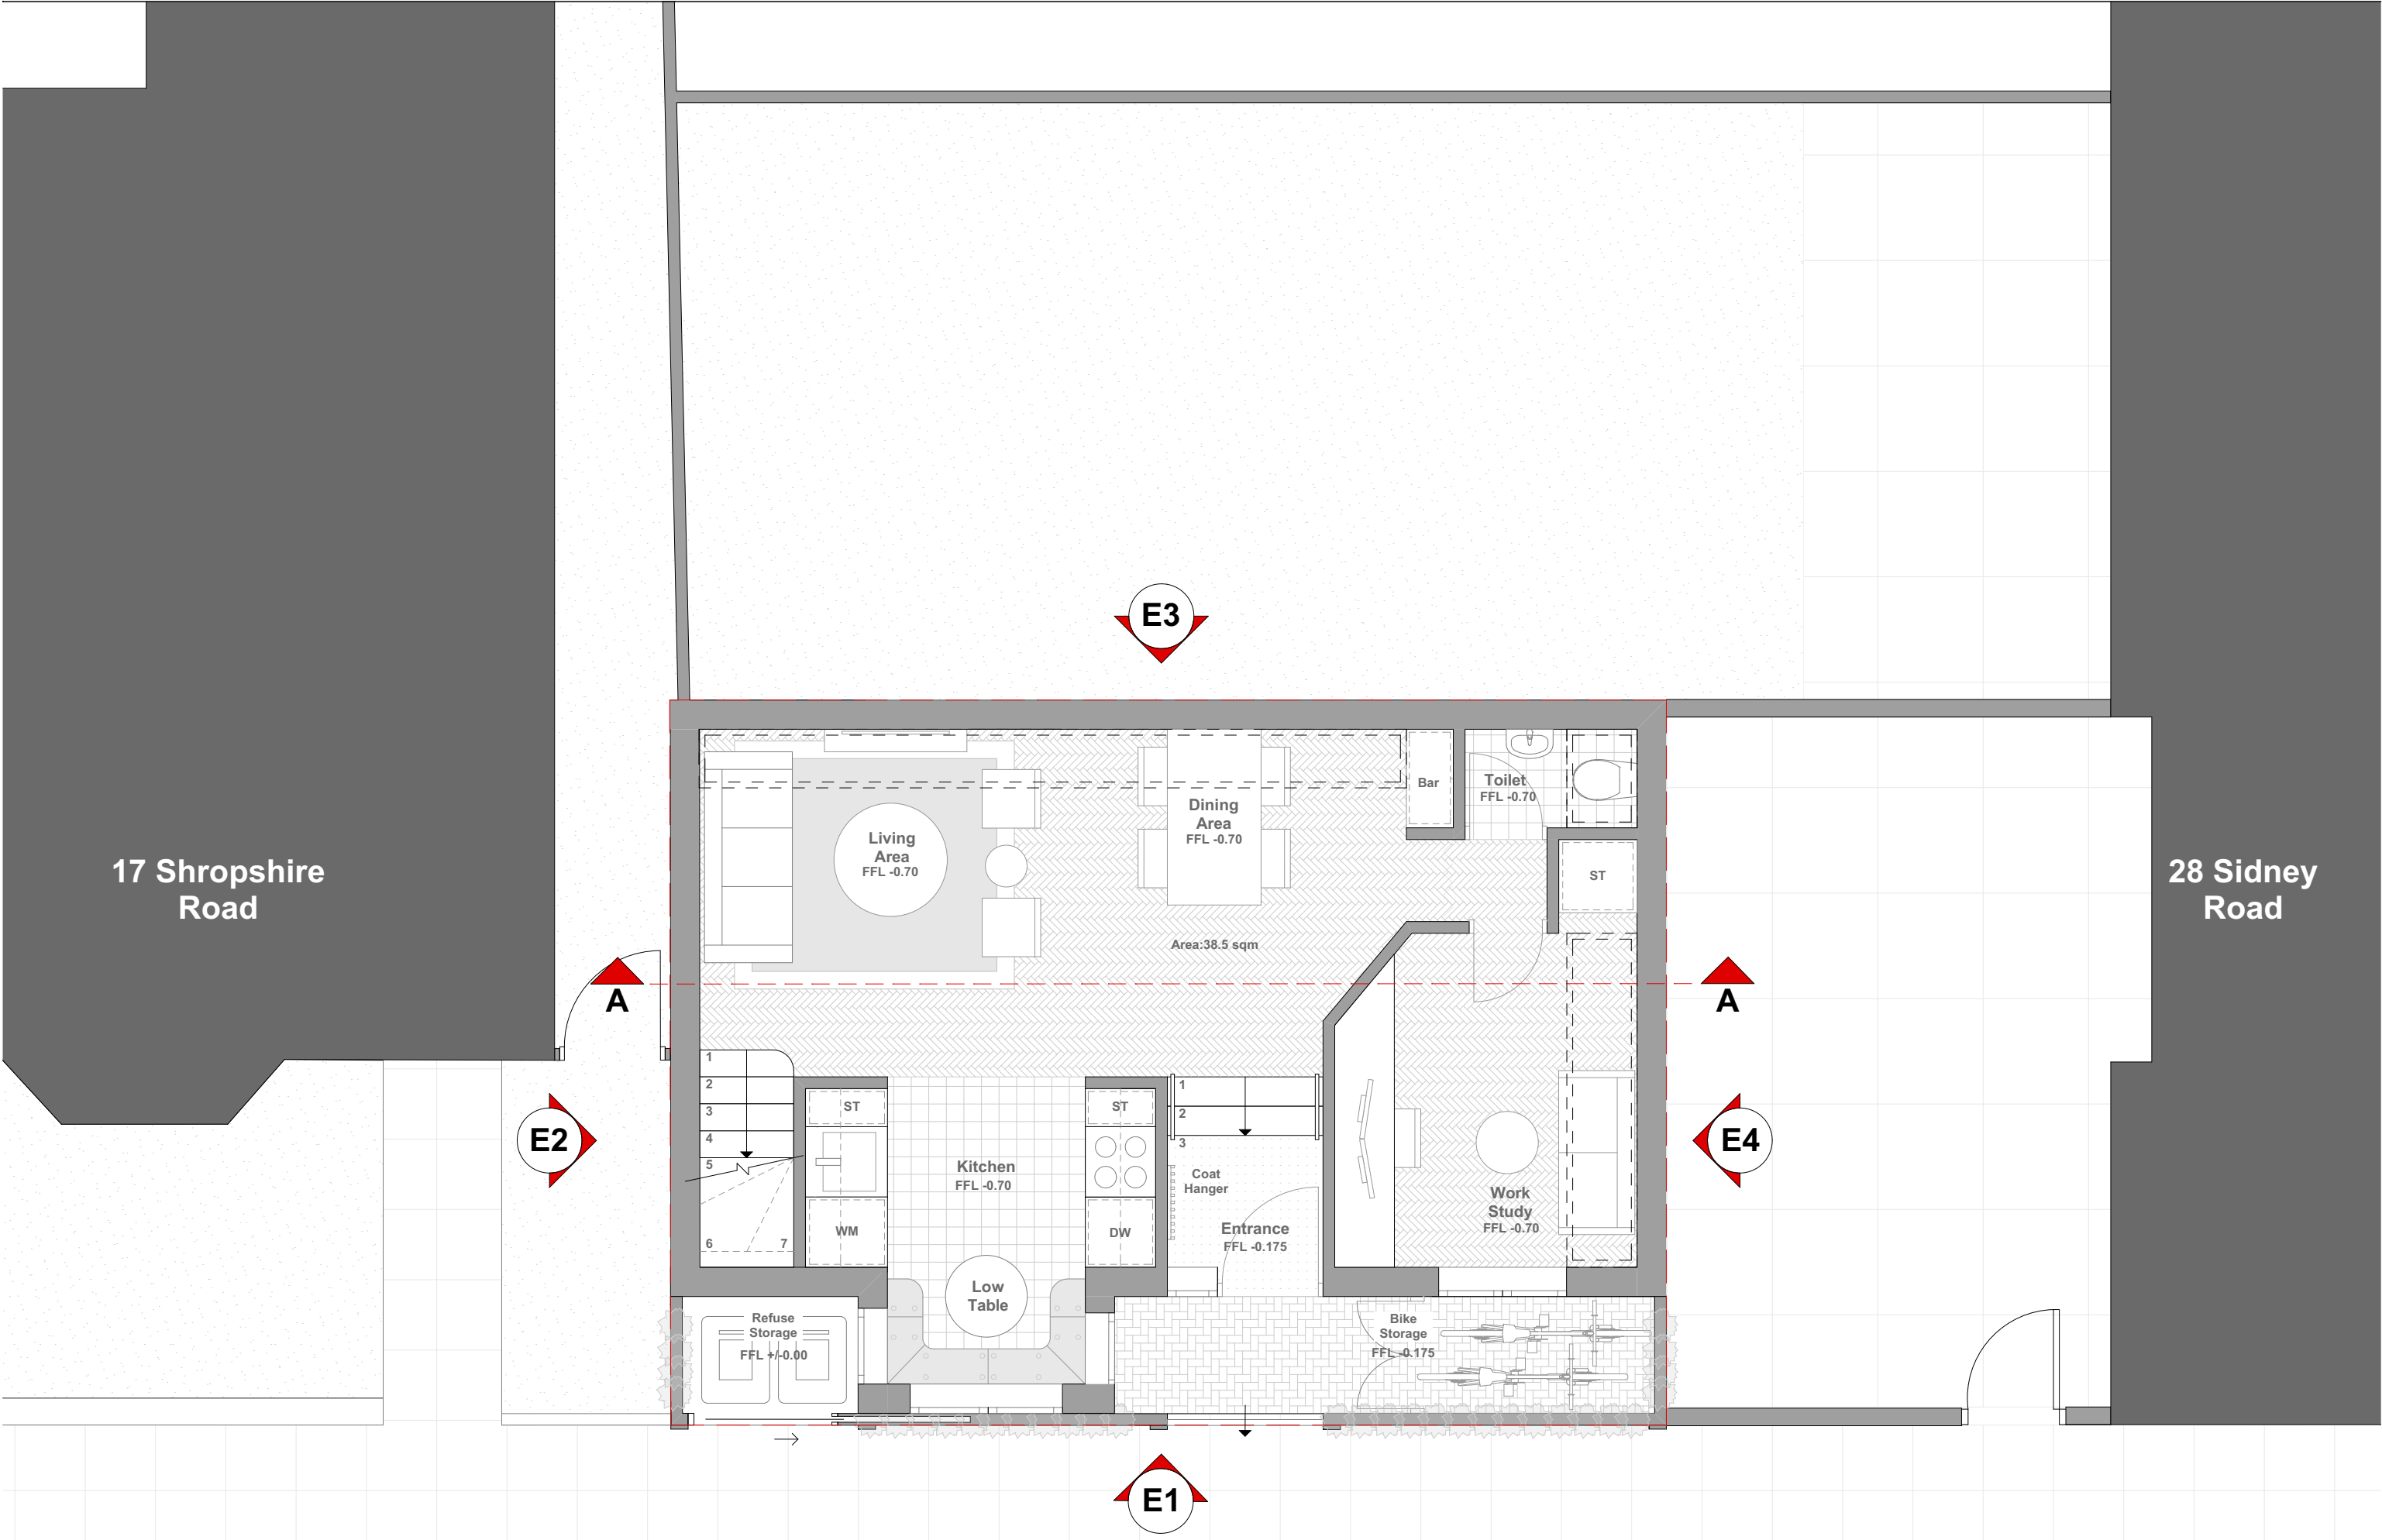



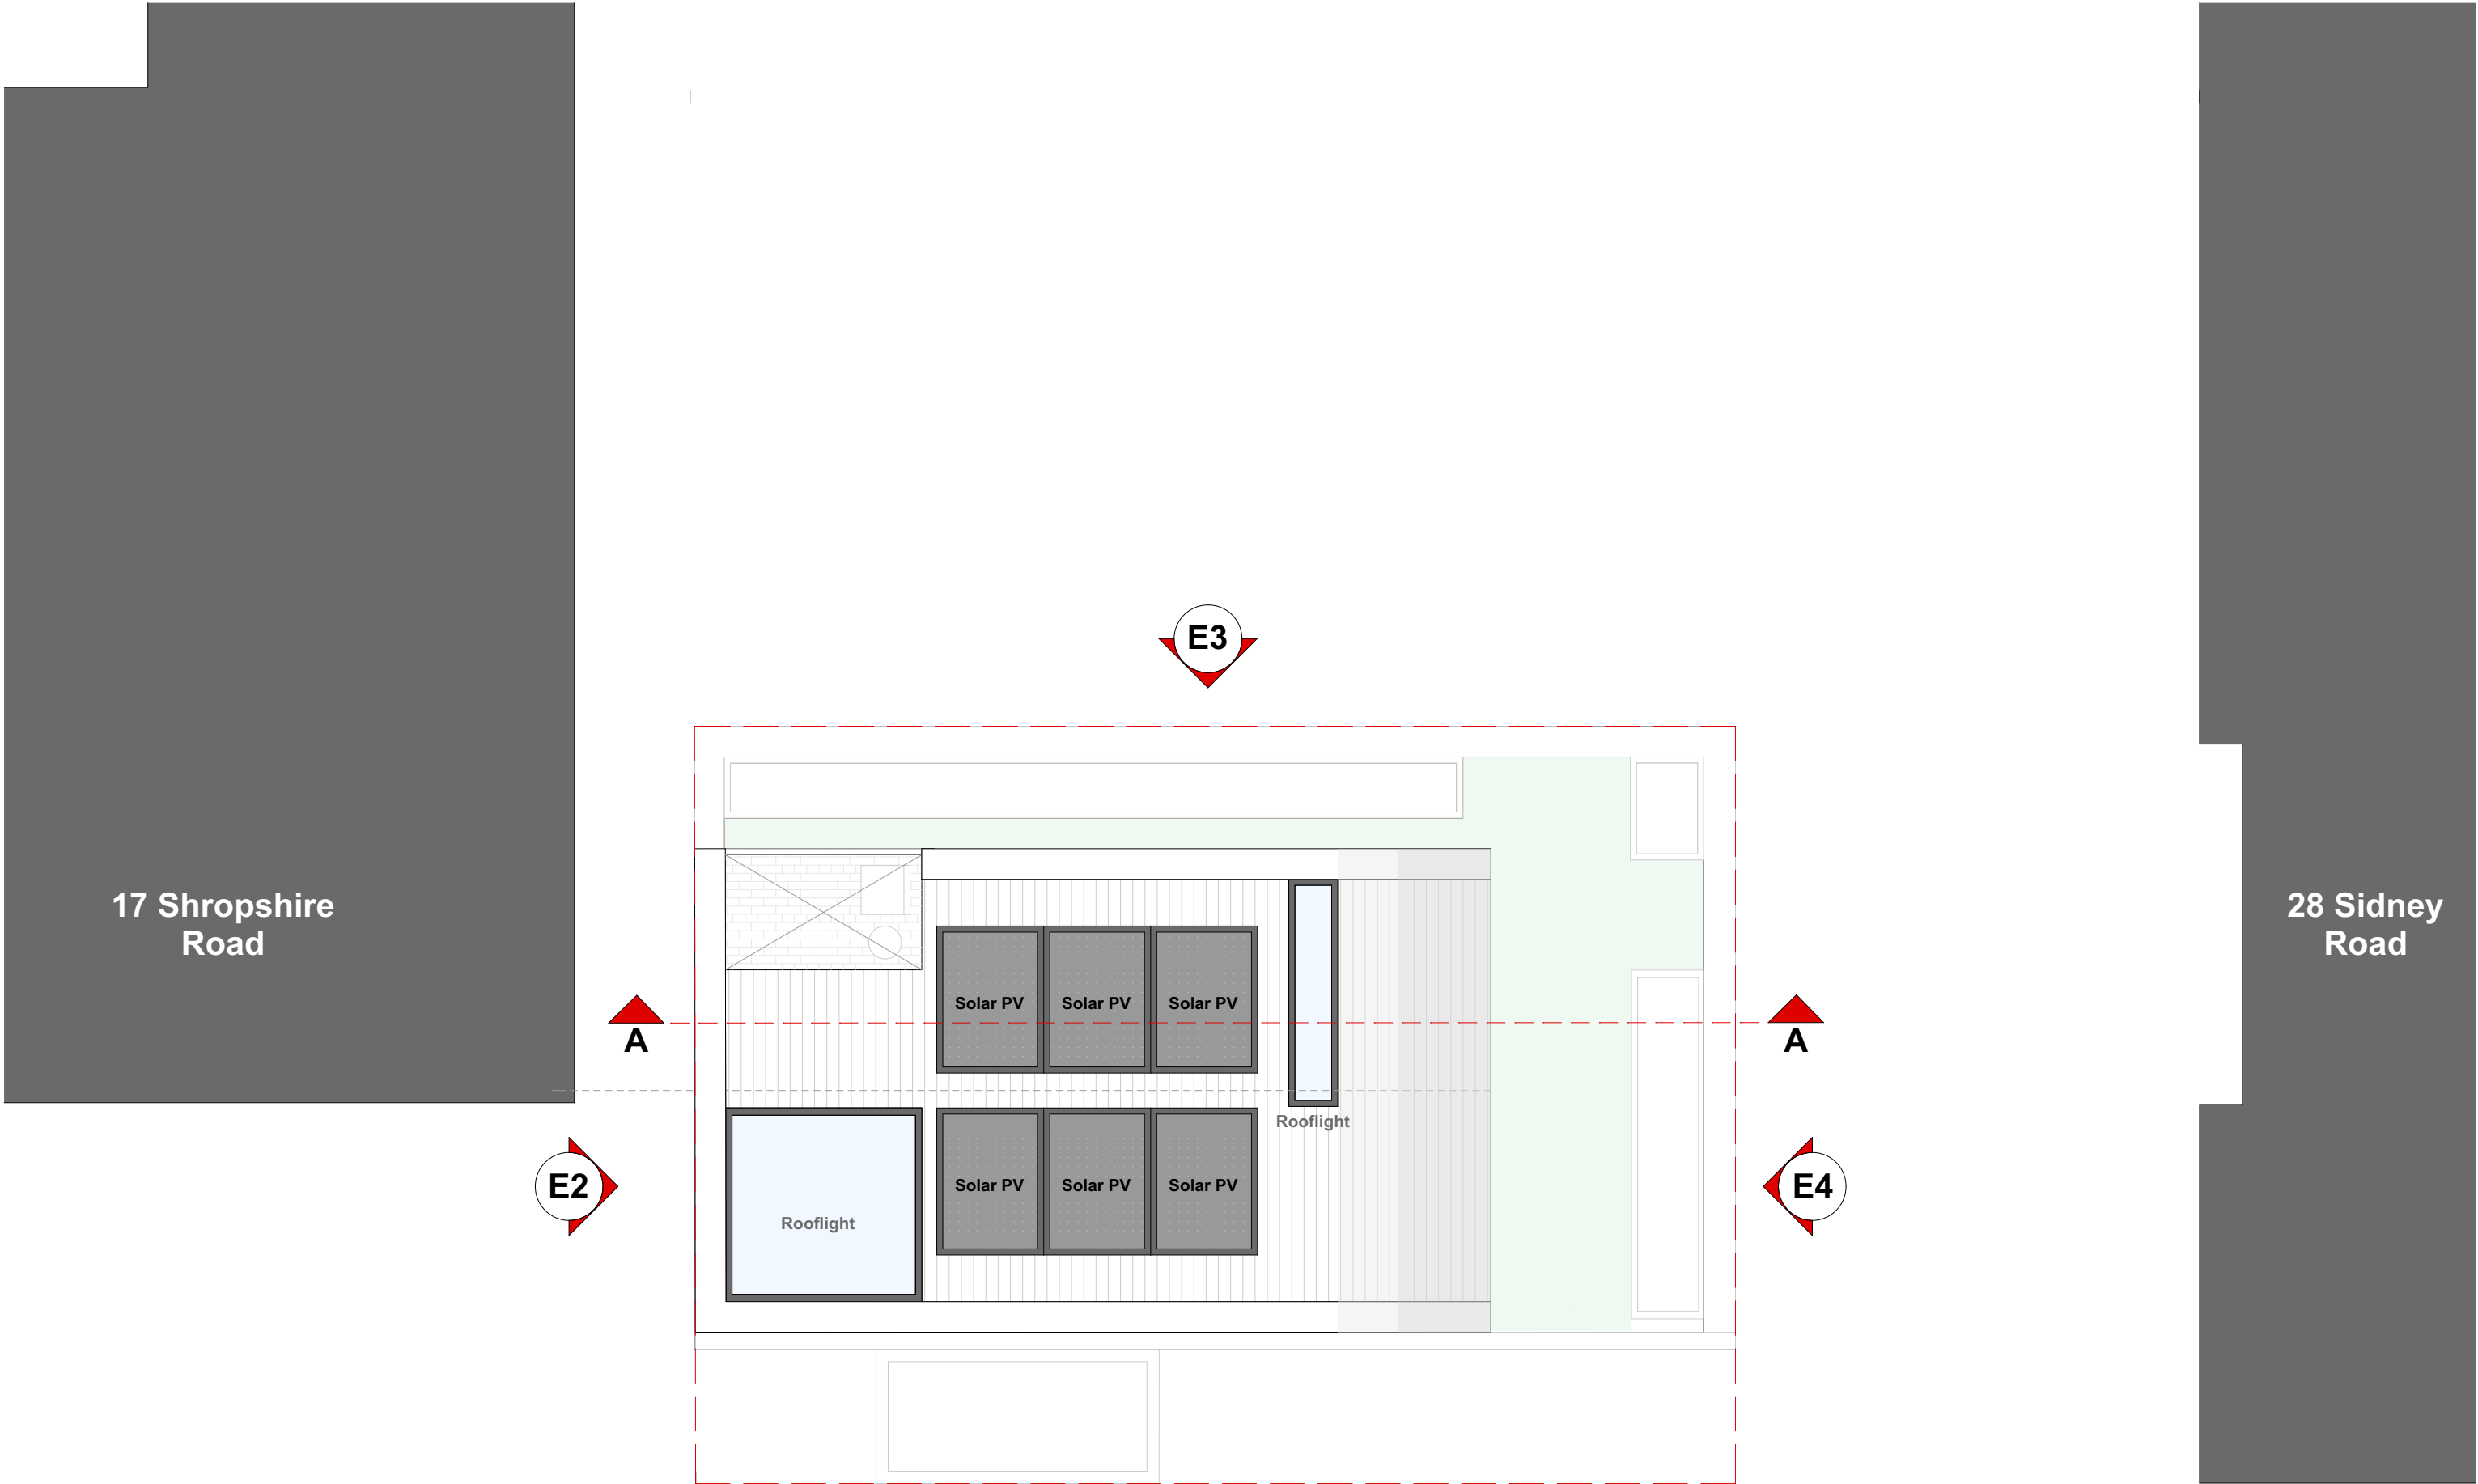

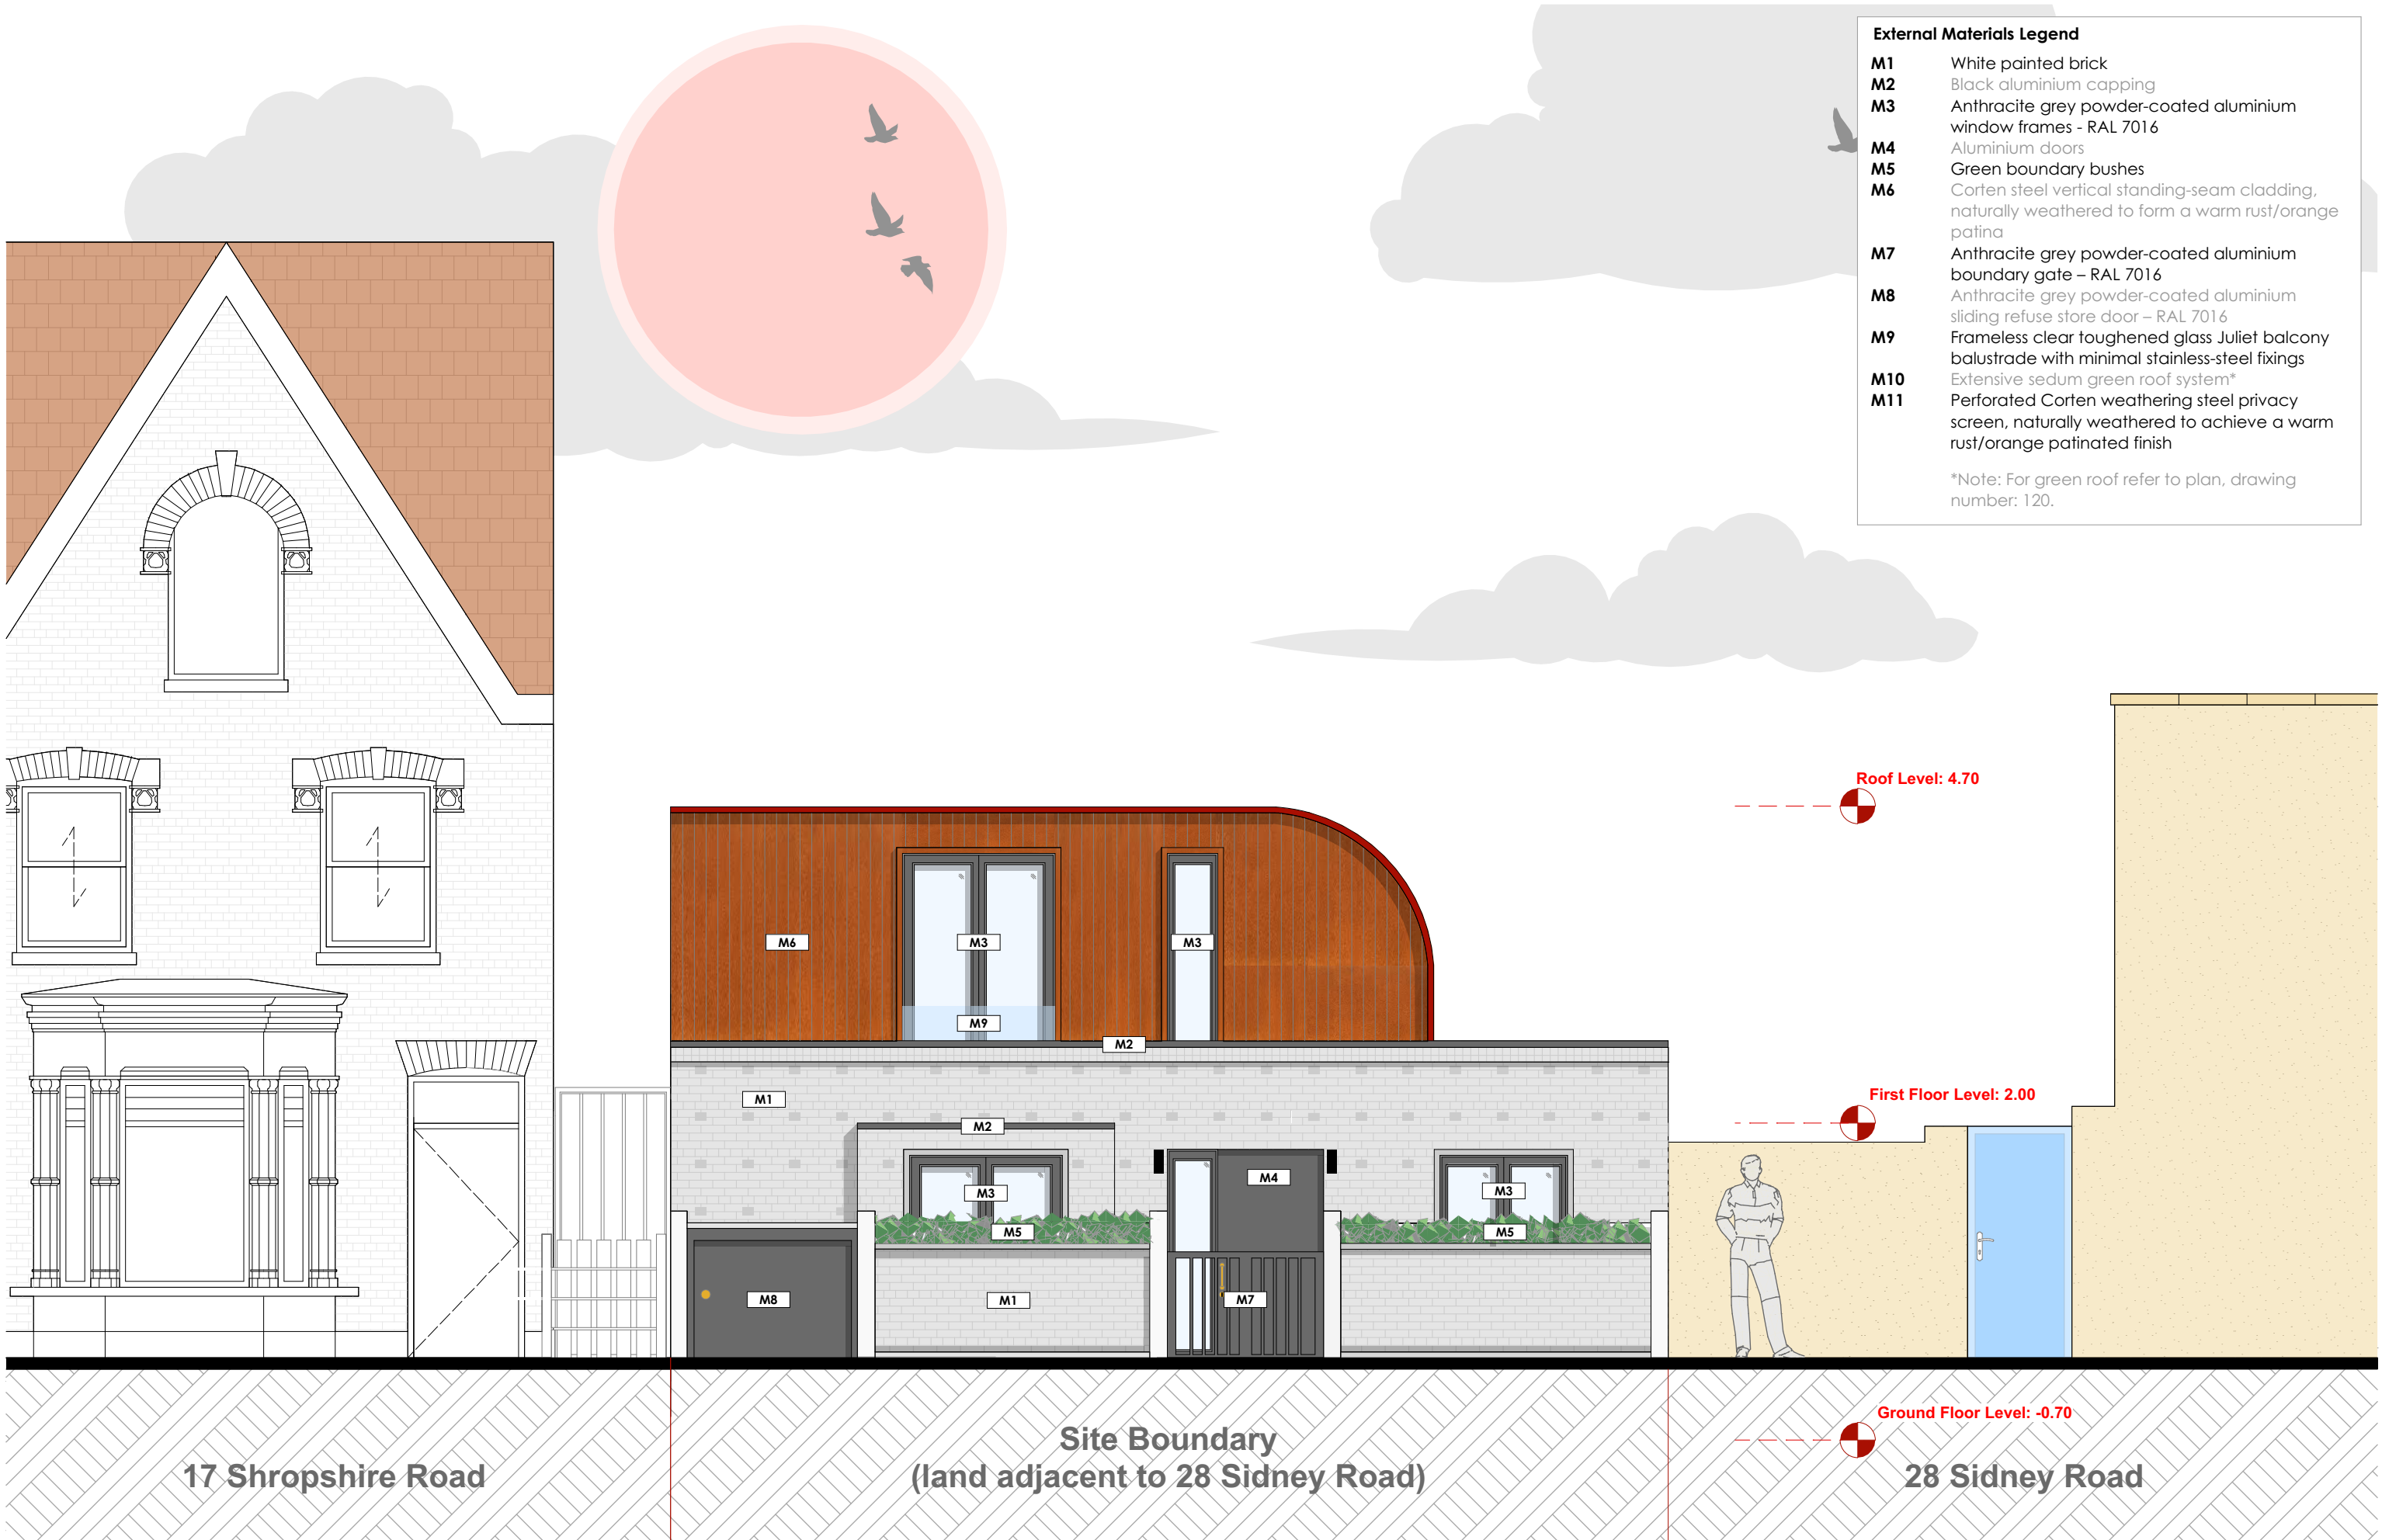


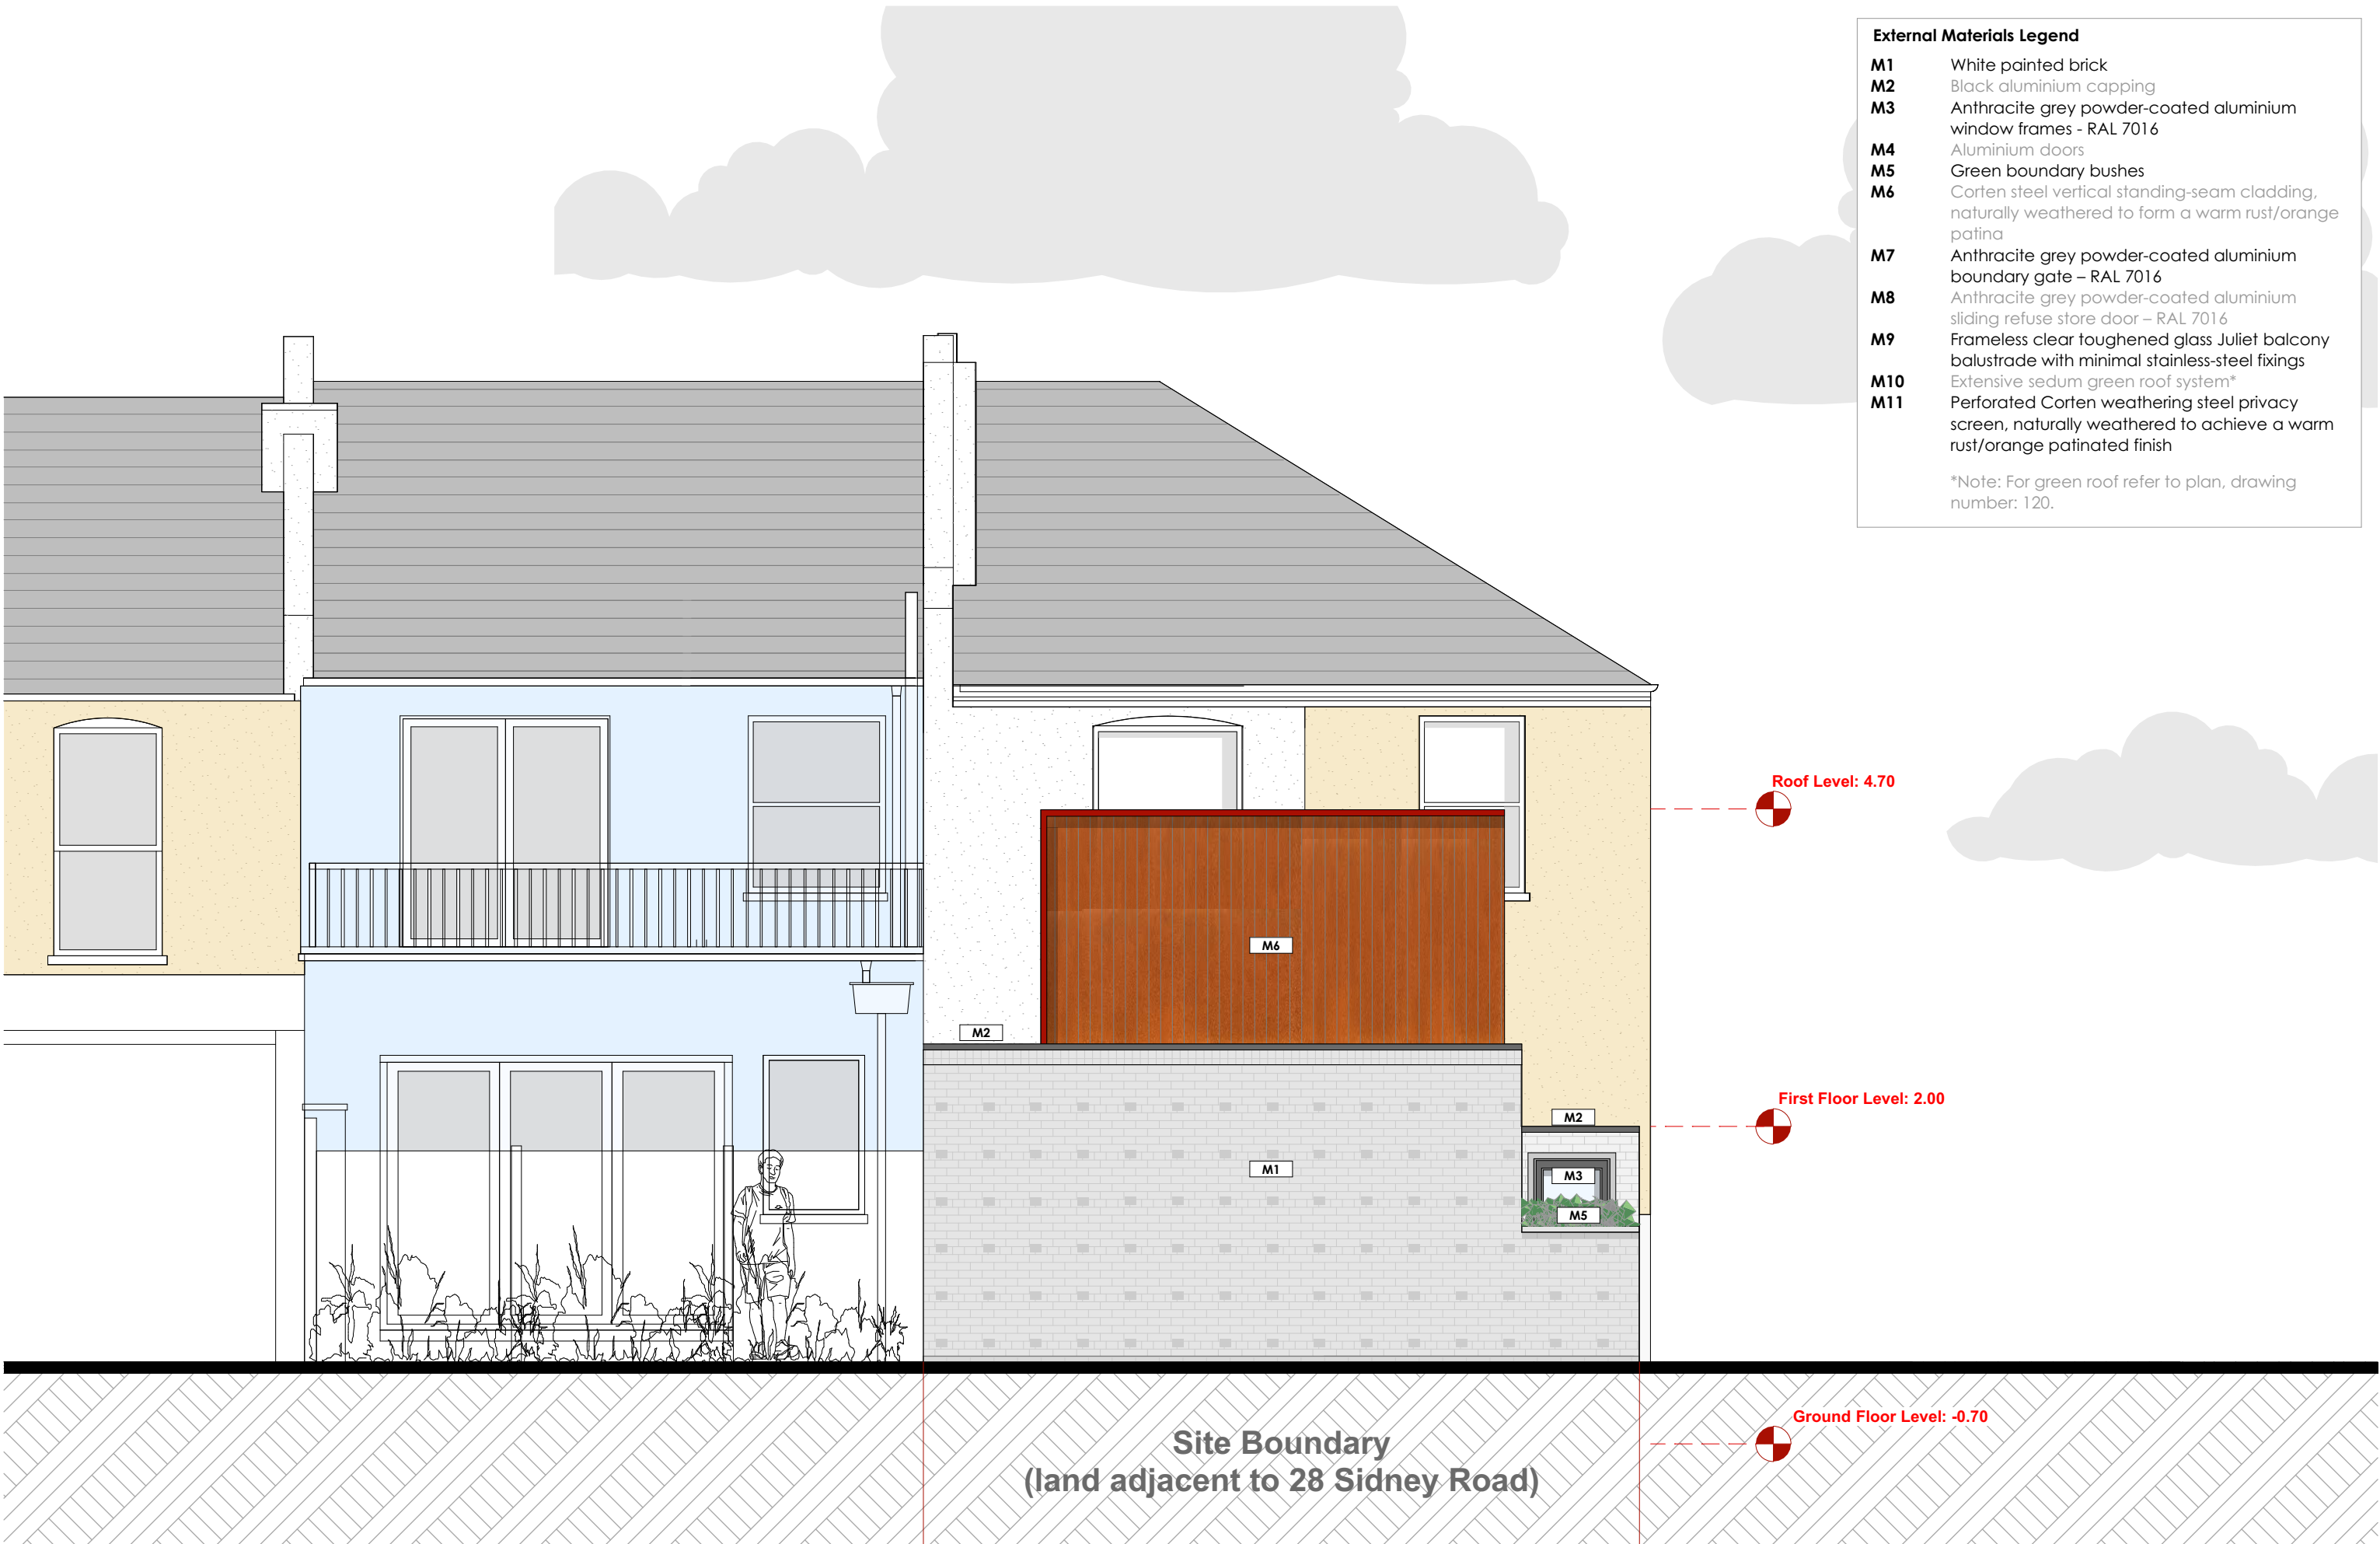


External Materials Legend

- M1** White painted brick
- M2** Black aluminium capping
- M3** Anthracite grey powder-coated aluminium window frames - RAL 7016
- M4** Aluminium doors
- M5** Green boundary bushes
- M6** Corten steel vertical standing-seam cladding, naturally weathered to form a warm rust/orange patina
- M7** Anthracite grey powder-coated aluminium boundary gate – RAL 7016
- M8** Anthracite grey powder-coated aluminium sliding refuse store door – RAL 7016
- M9** Frameless clear toughened glass Juliet balcony balustrade with minimal stainless-steel fixings
- M10** Extensive sedum green roof system*
- M11** Perforated Corten weathering steel privacy screen, naturally weathered to achieve a warm rust/orange patinated finish


*Note: For green roof refer to plan, drawing number: 120.

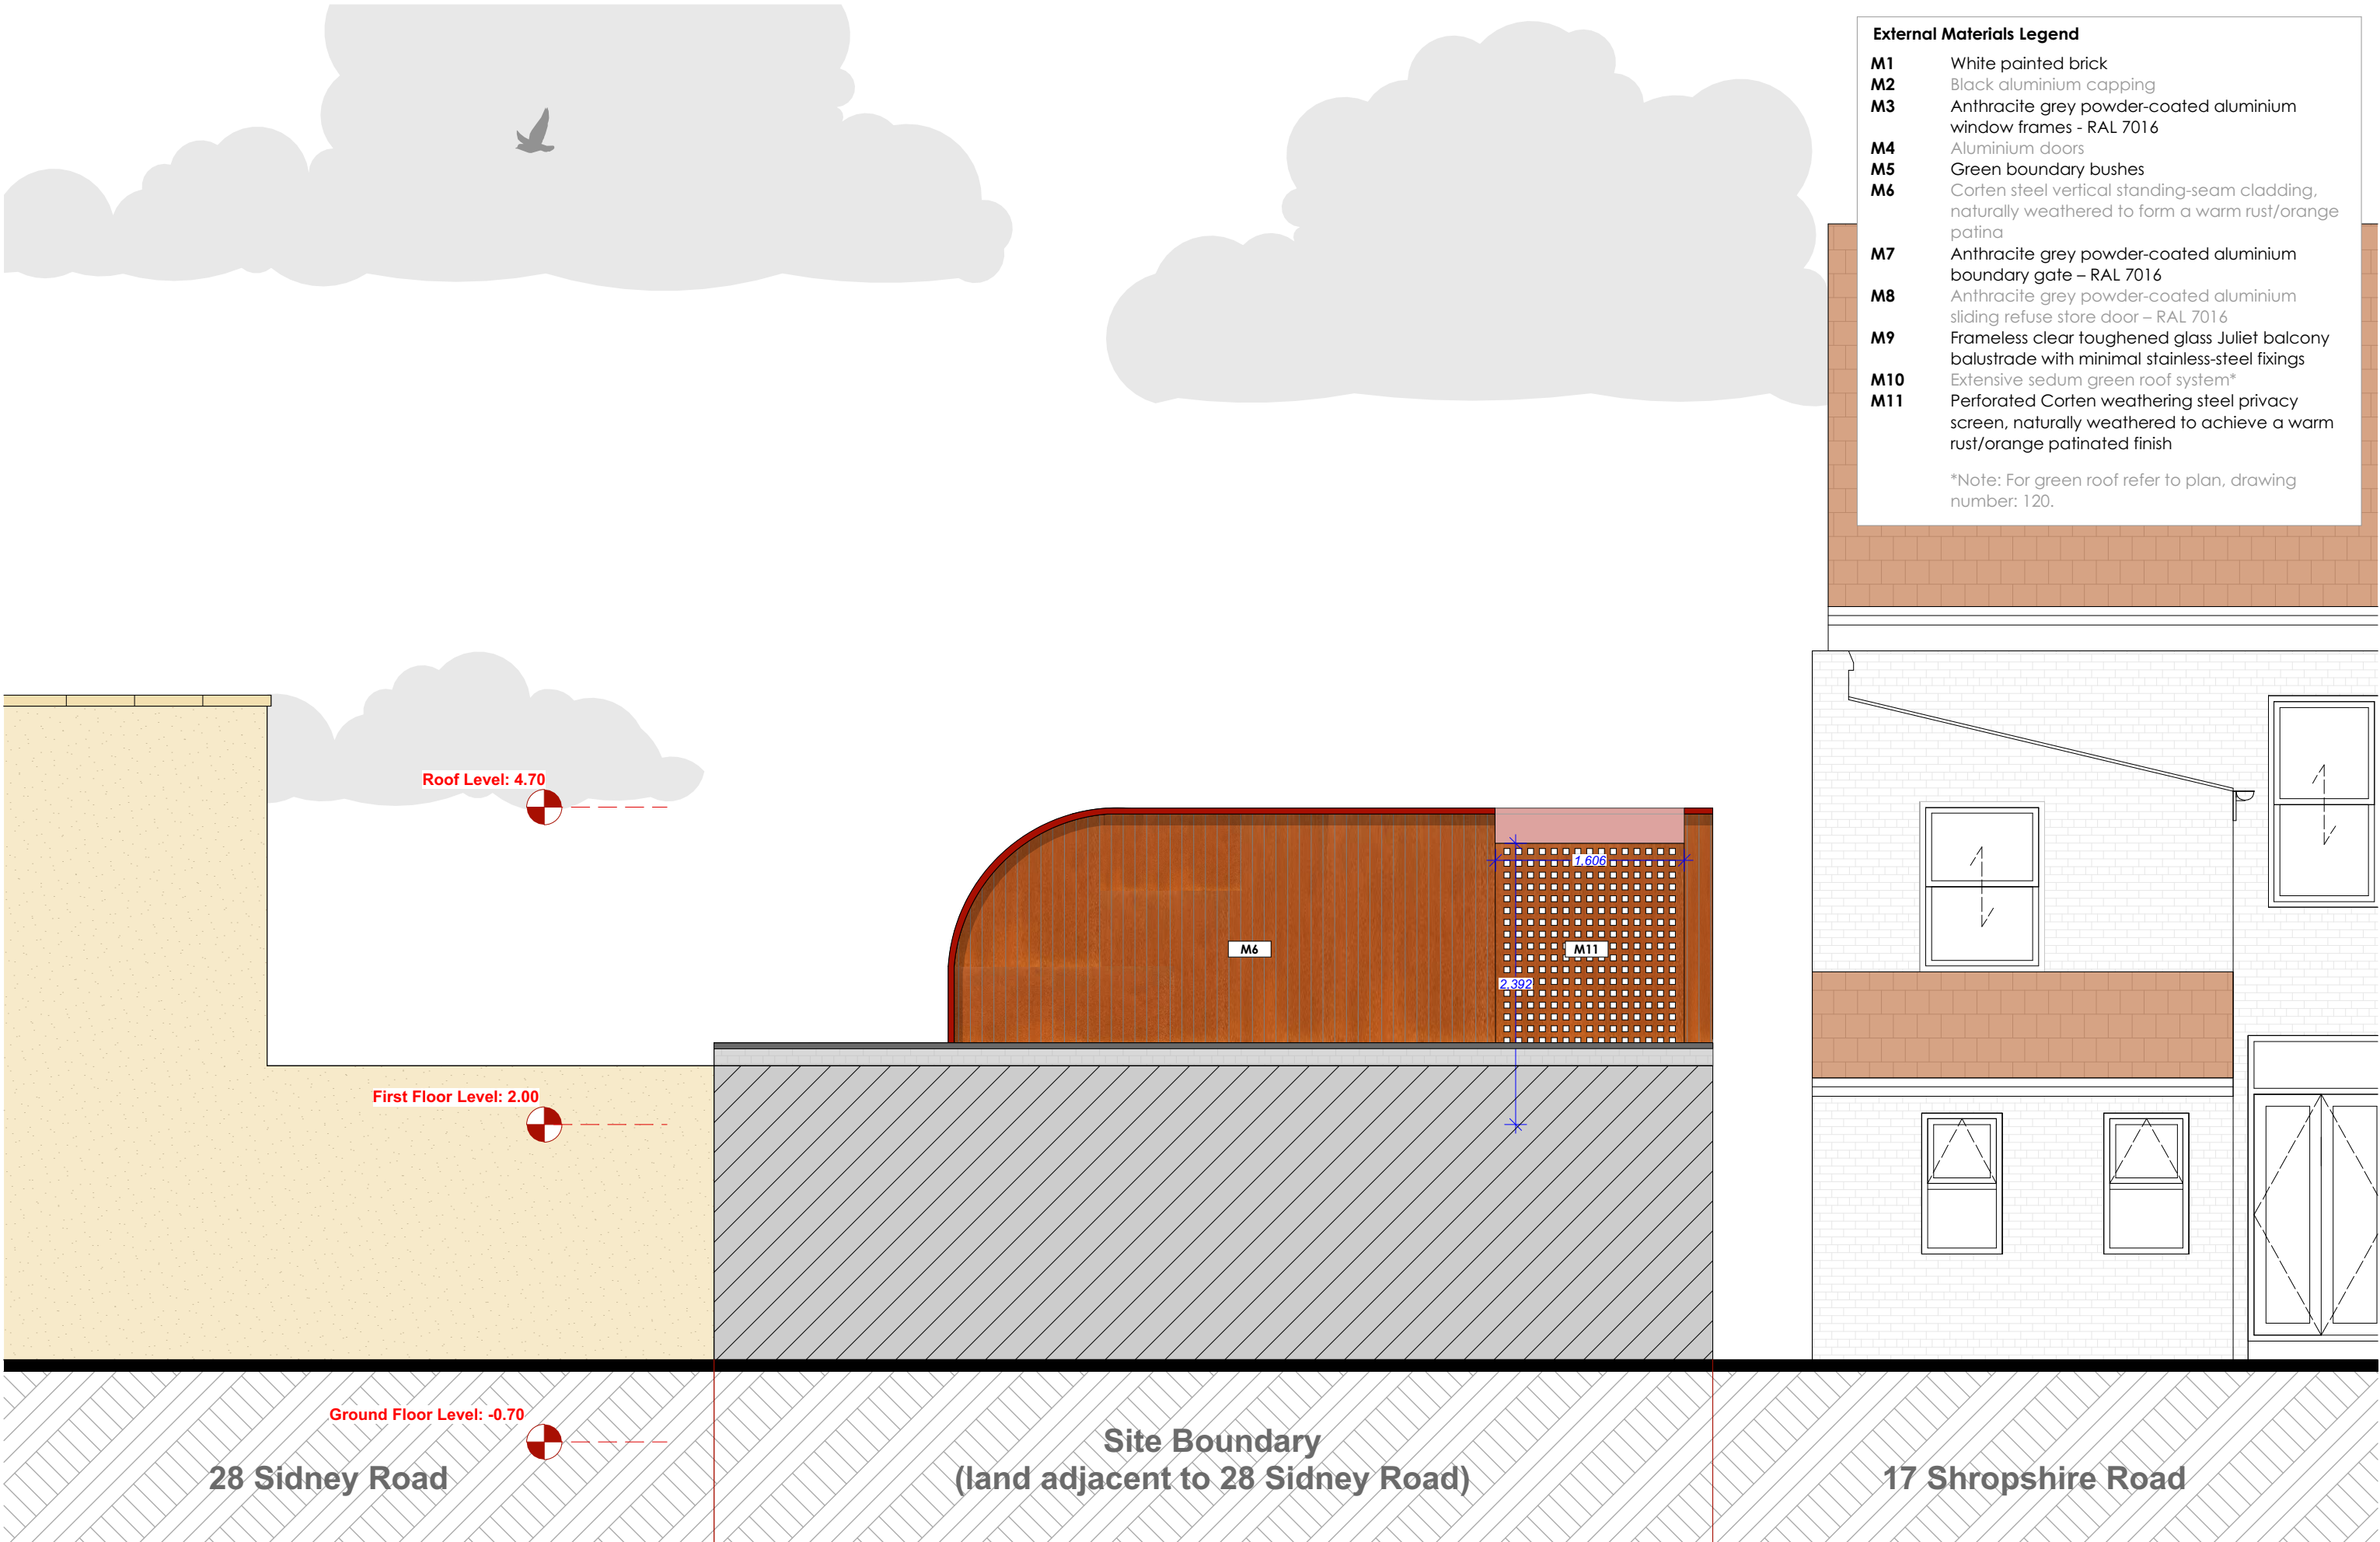



External Materials Legend	
M1	White painted brick
M2	Black aluminium capping
M3	Anthracite grey powder-coated aluminium window frames - RAL 7016
M4	Aluminium doors
M5	Green boundary bushes
M6	Corten steel vertical standing-seam cladding, naturally weathered to form a warm rust/orange patina
M7	Anthracite grey powder-coated aluminium boundary gate – RAL 7016
M8	Anthracite grey powder-coated aluminium sliding refuse store door – RAL 7016
M9	Frameless clear toughened glass Juliet balcony balustrade with minimal stainless-steel fixings
M10	Extensive sedum green roof system*
M11	Perforated Corten weathering steel privacy screen, naturally weathered to achieve a warm rust/orange patinated finish
*Note: For green roof refer to plan, drawing number: 120.	

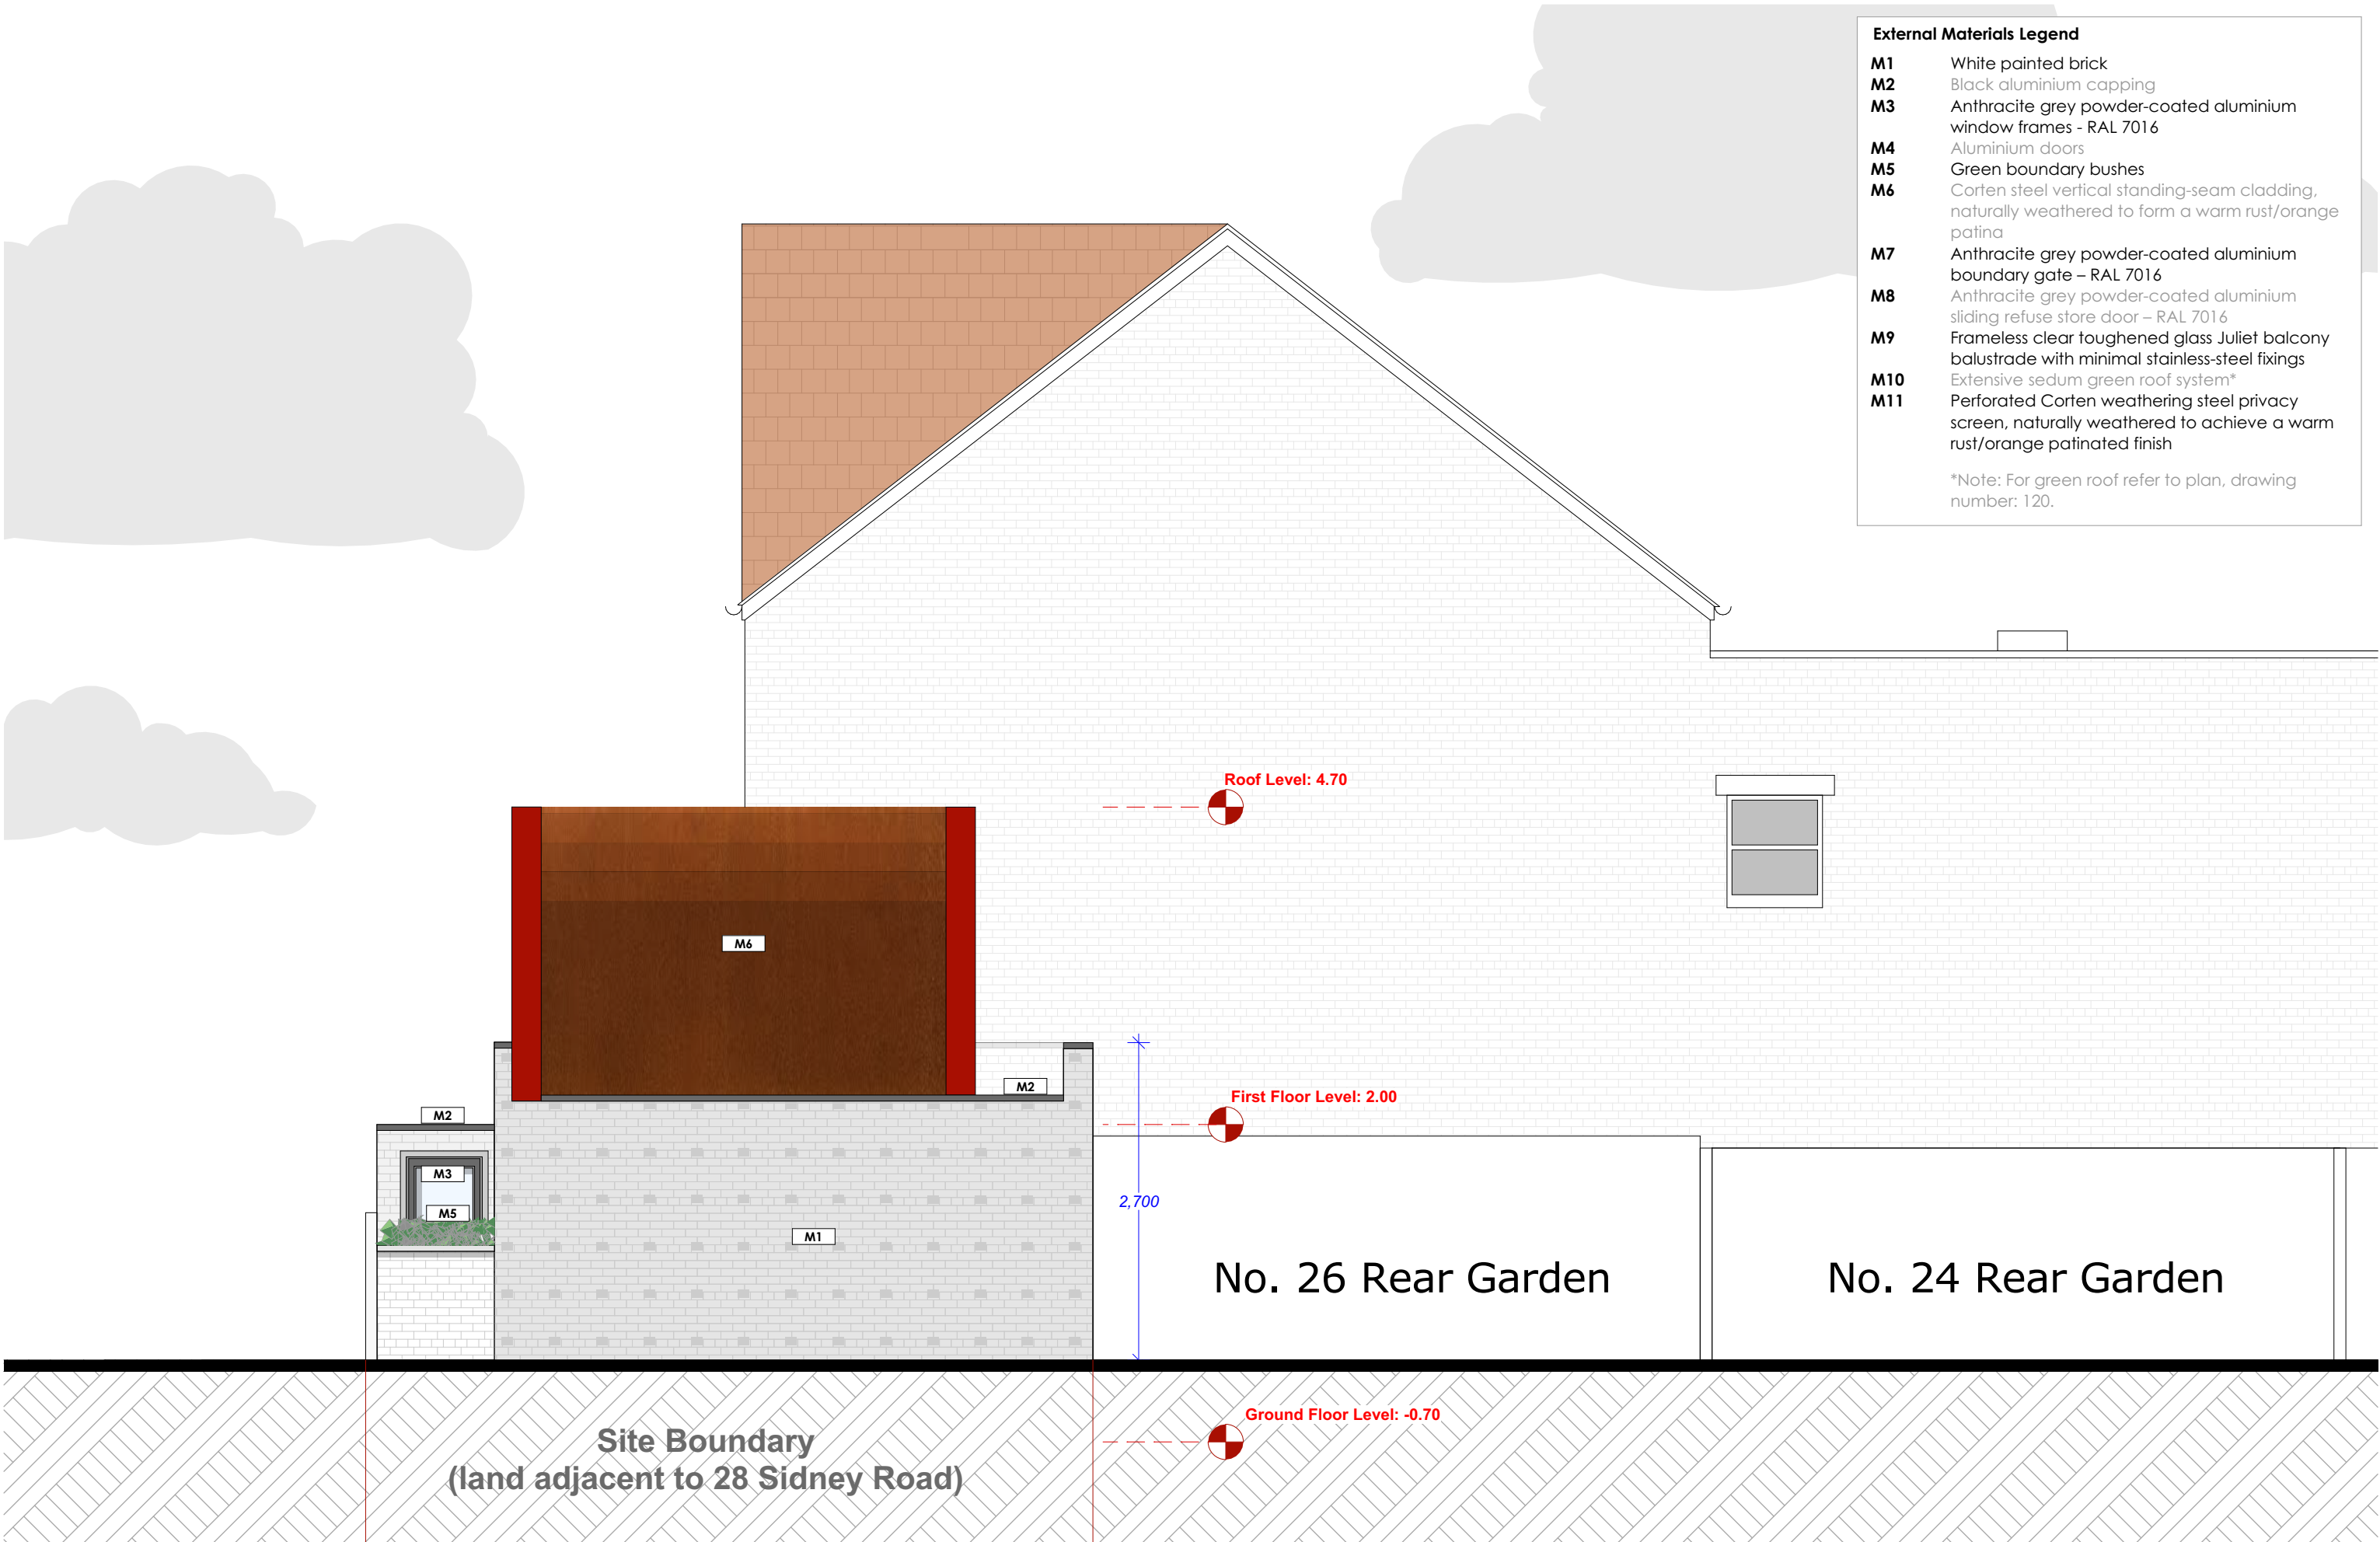


- External Materials Legend**
- M1** White painted brick
 - M2** Black aluminium capping
 - M3** Anthracite grey powder-coated aluminium window frames - RAL 7016
 - M4** Aluminium doors
 - M5** Green boundary bushes
 - M6** Corten steel vertical standing-seam cladding, naturally weathered to form a warm rust/orange patina
 - M7** Anthracite grey powder-coated aluminium boundary gate – RAL 7016
 - M8** Anthracite grey powder-coated aluminium sliding refuse store door – RAL 7016
 - M9** Frameless clear toughened glass Juliet balcony balustrade with minimal stainless-steel fixings
 - M10** Extensive sedum green roof system*
 - M11** Perforated Corten weathering steel privacy screen, naturally weathered to achieve a warm rust/orange patinated finish
- *Note: For green roof refer to plan, drawing number: 120.

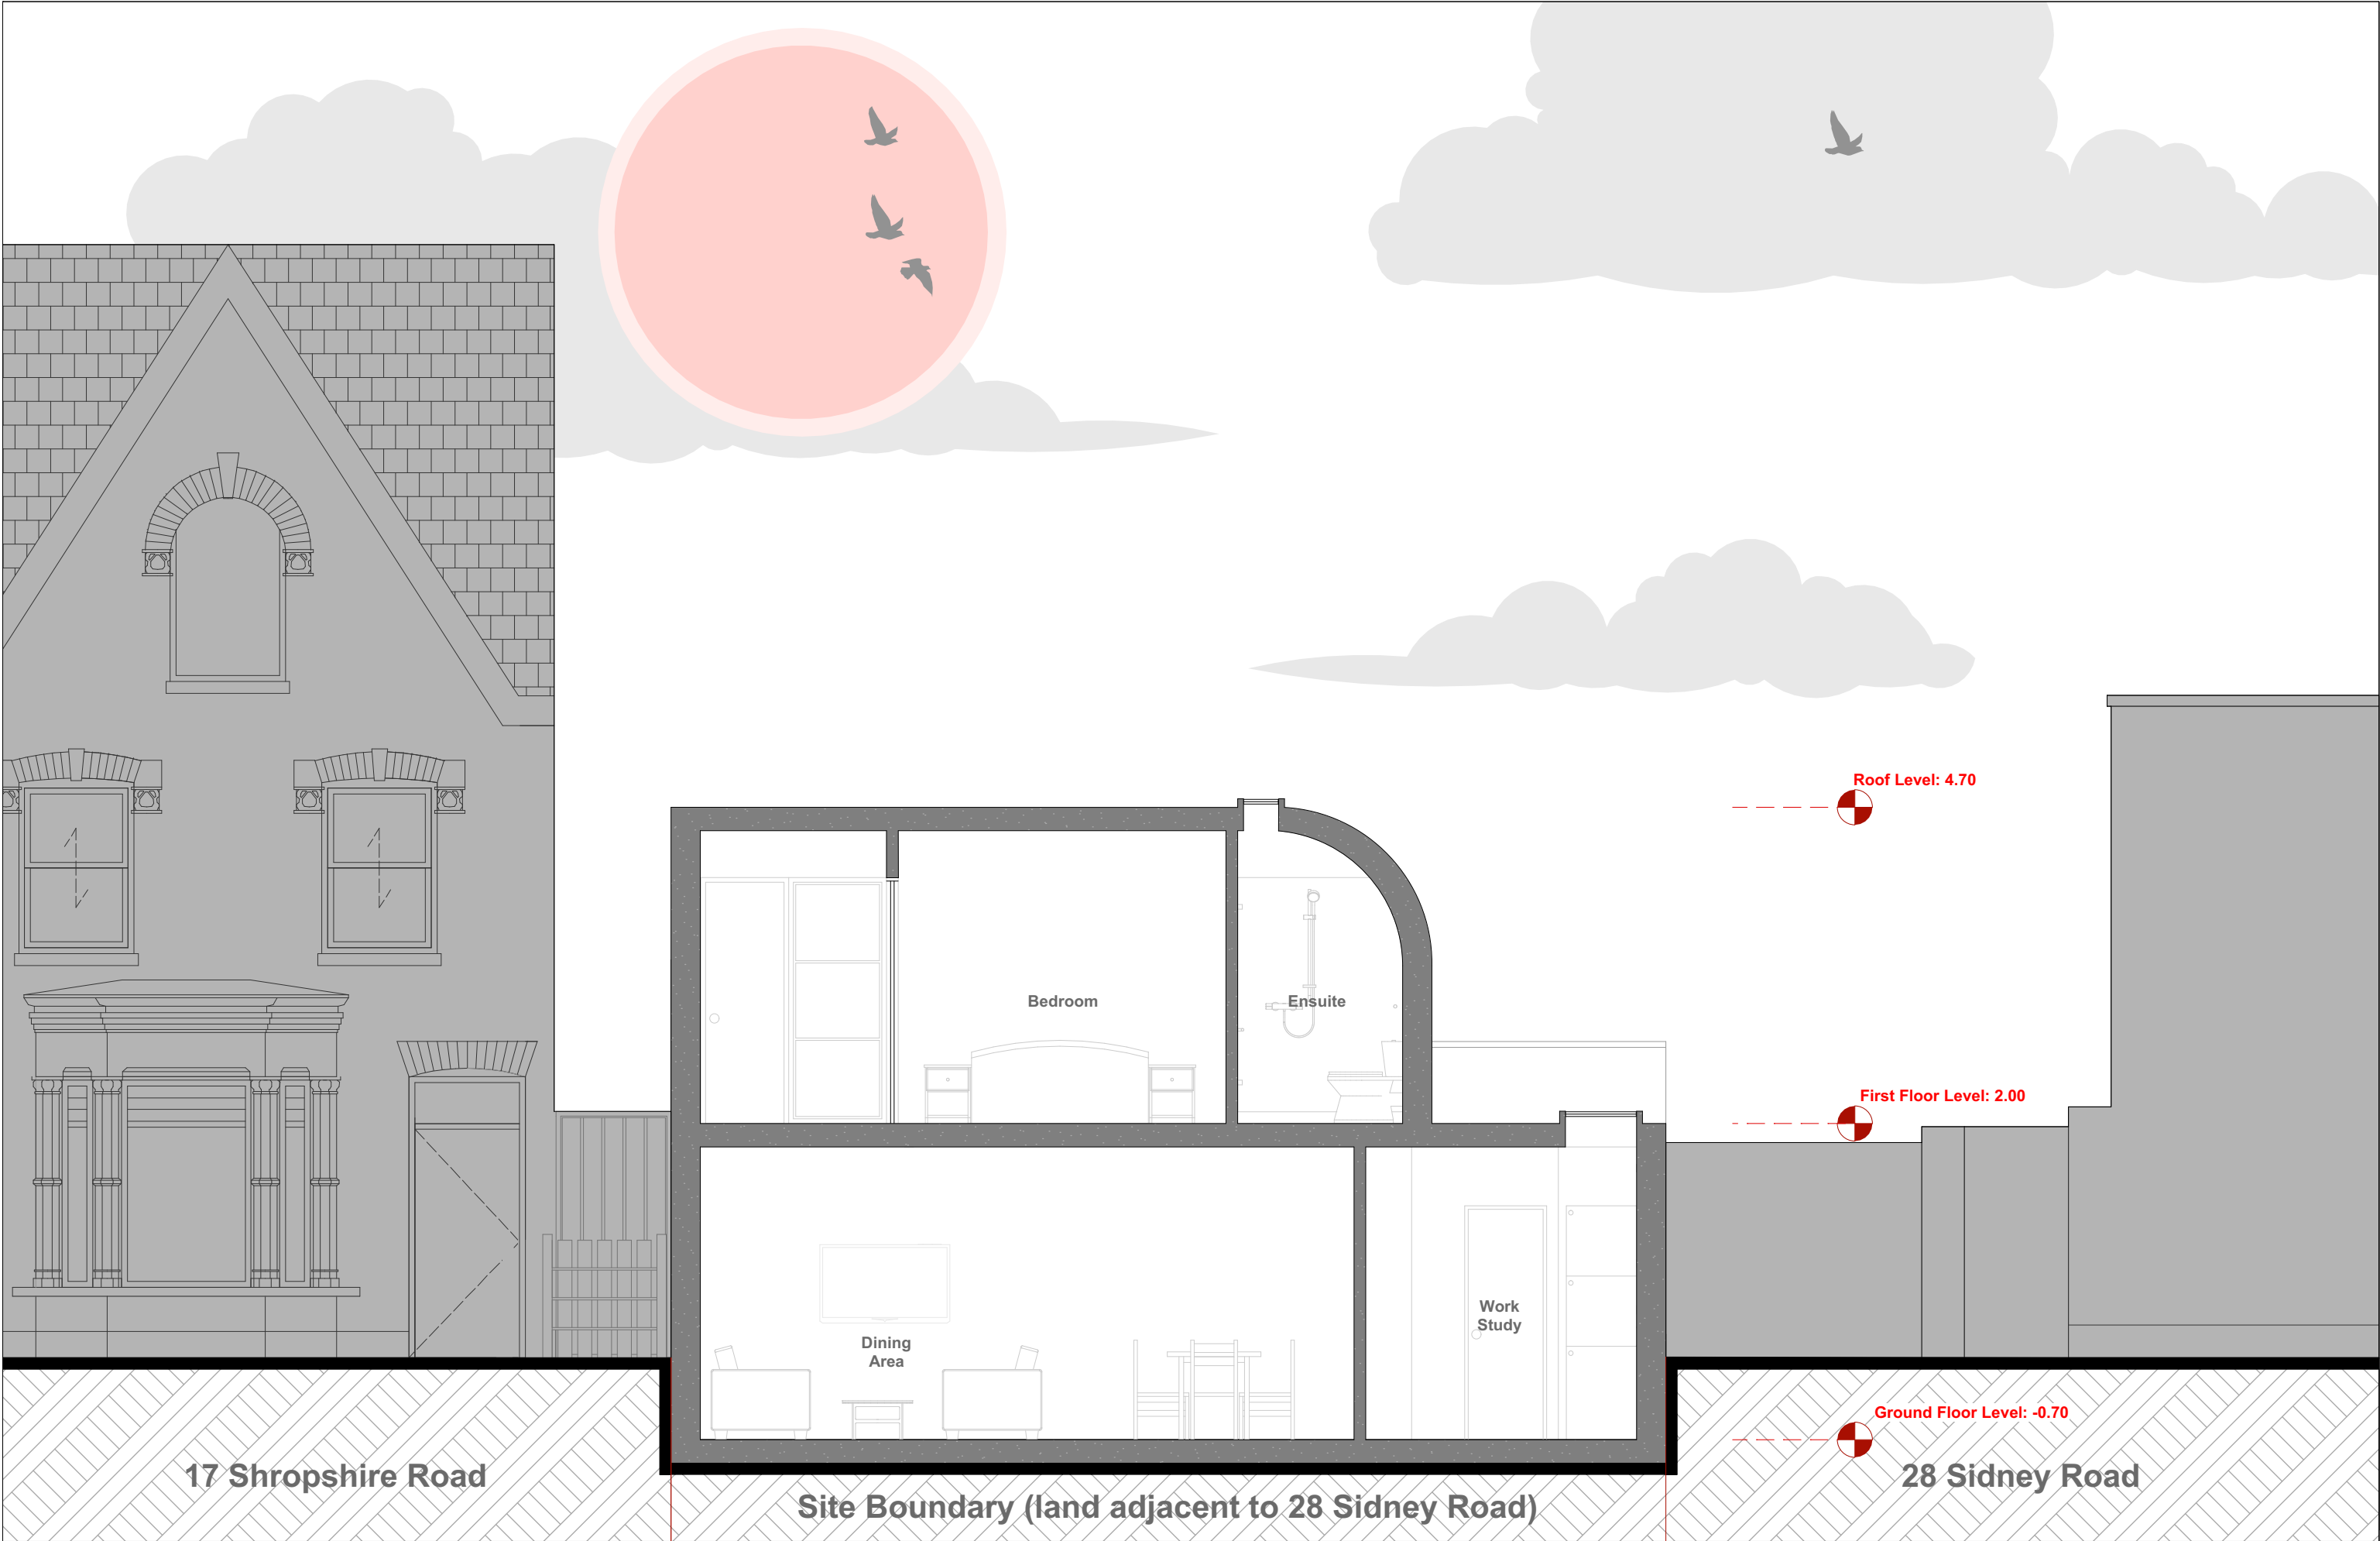


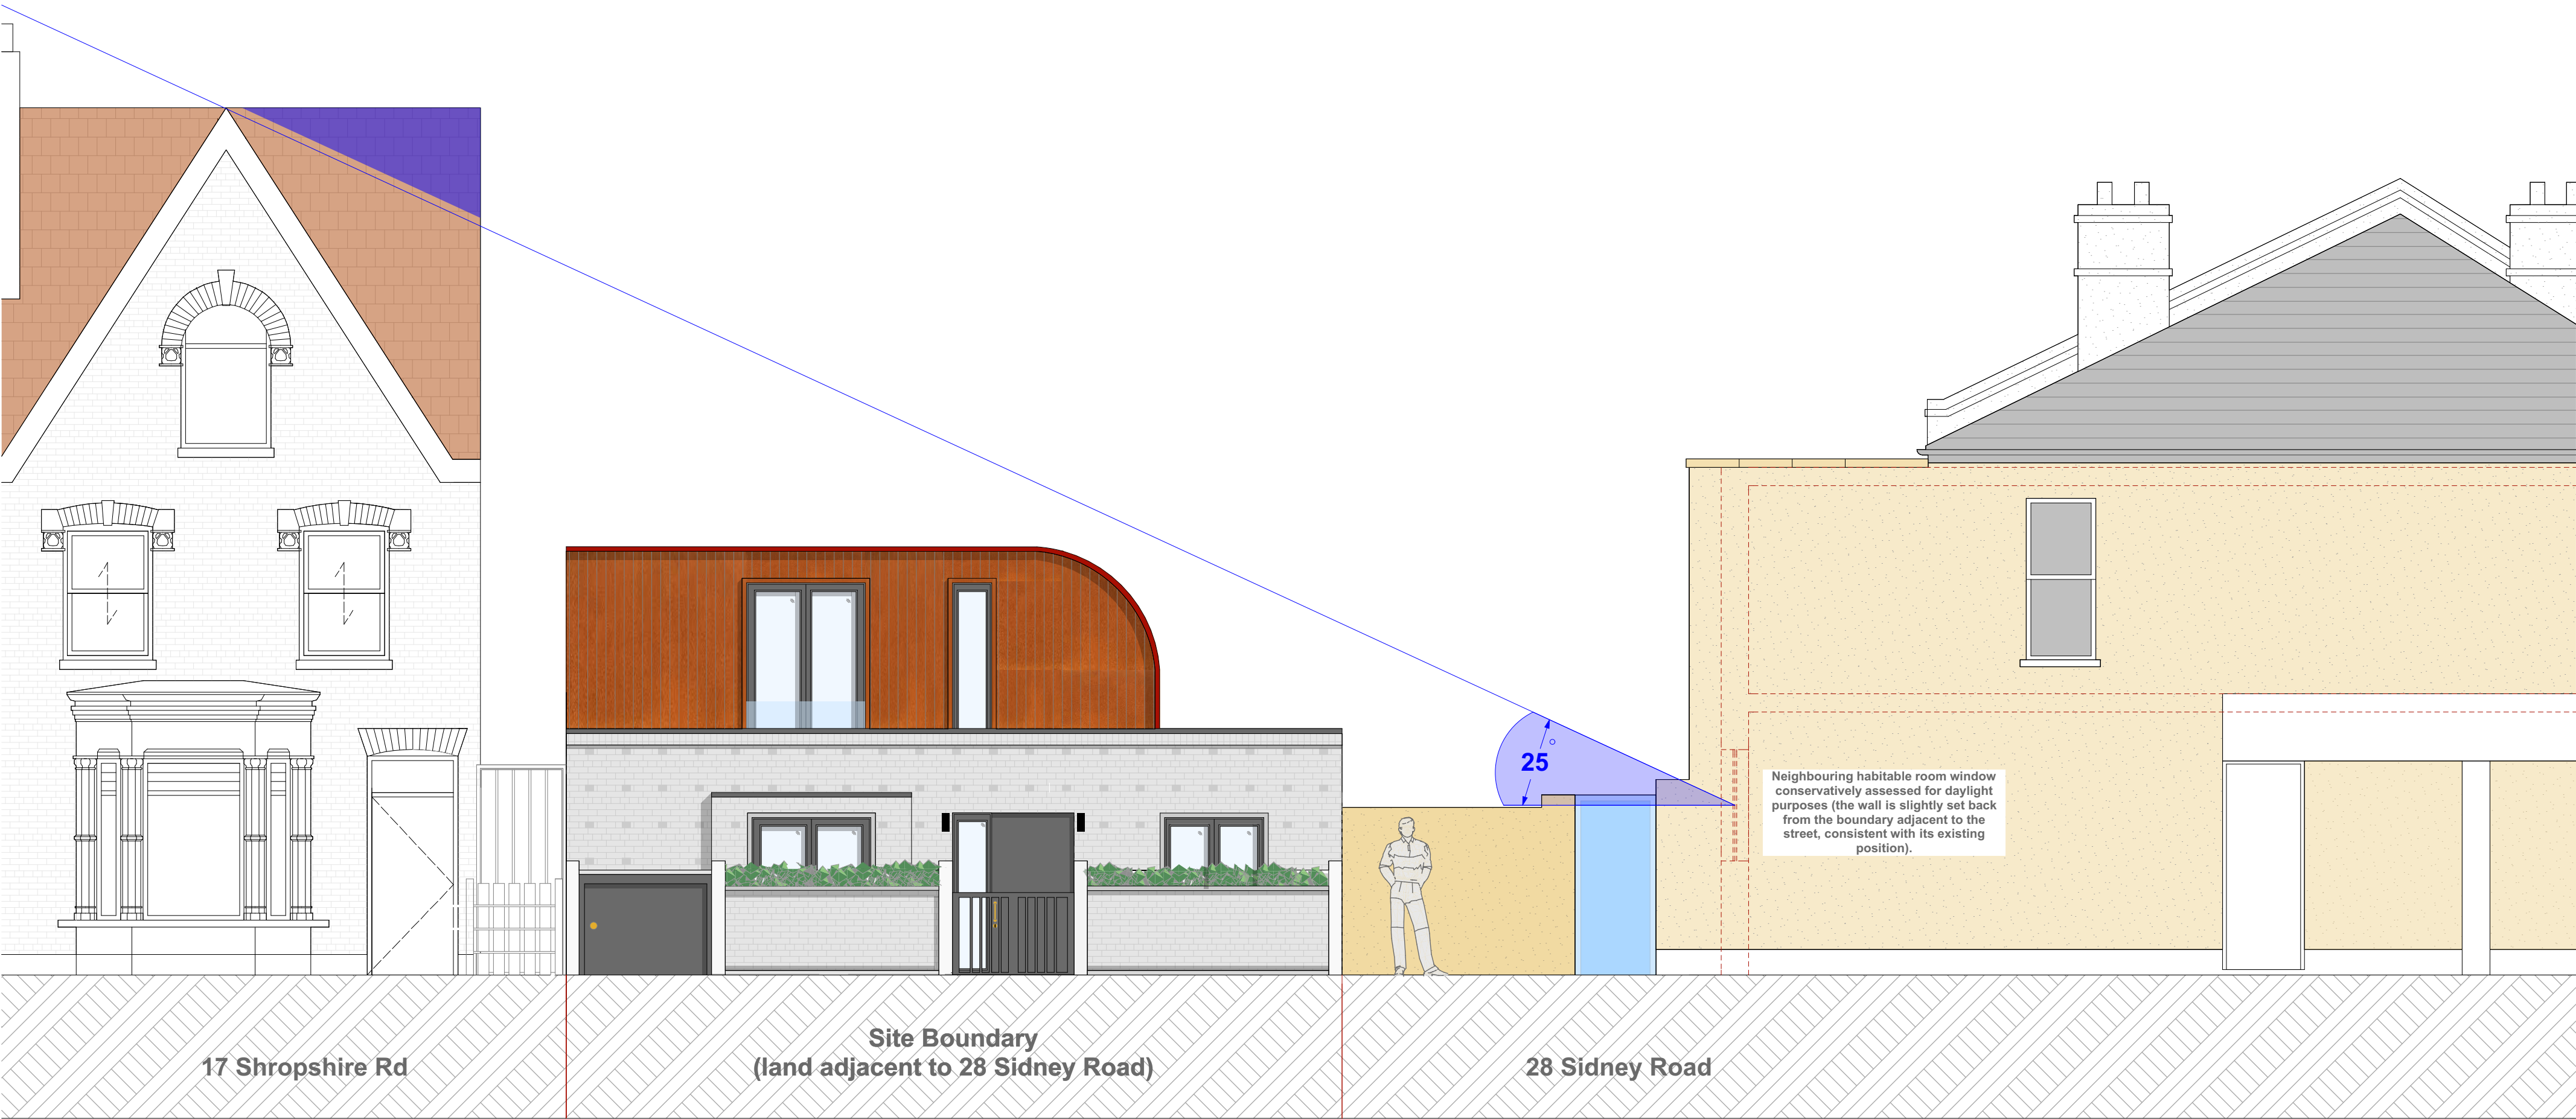

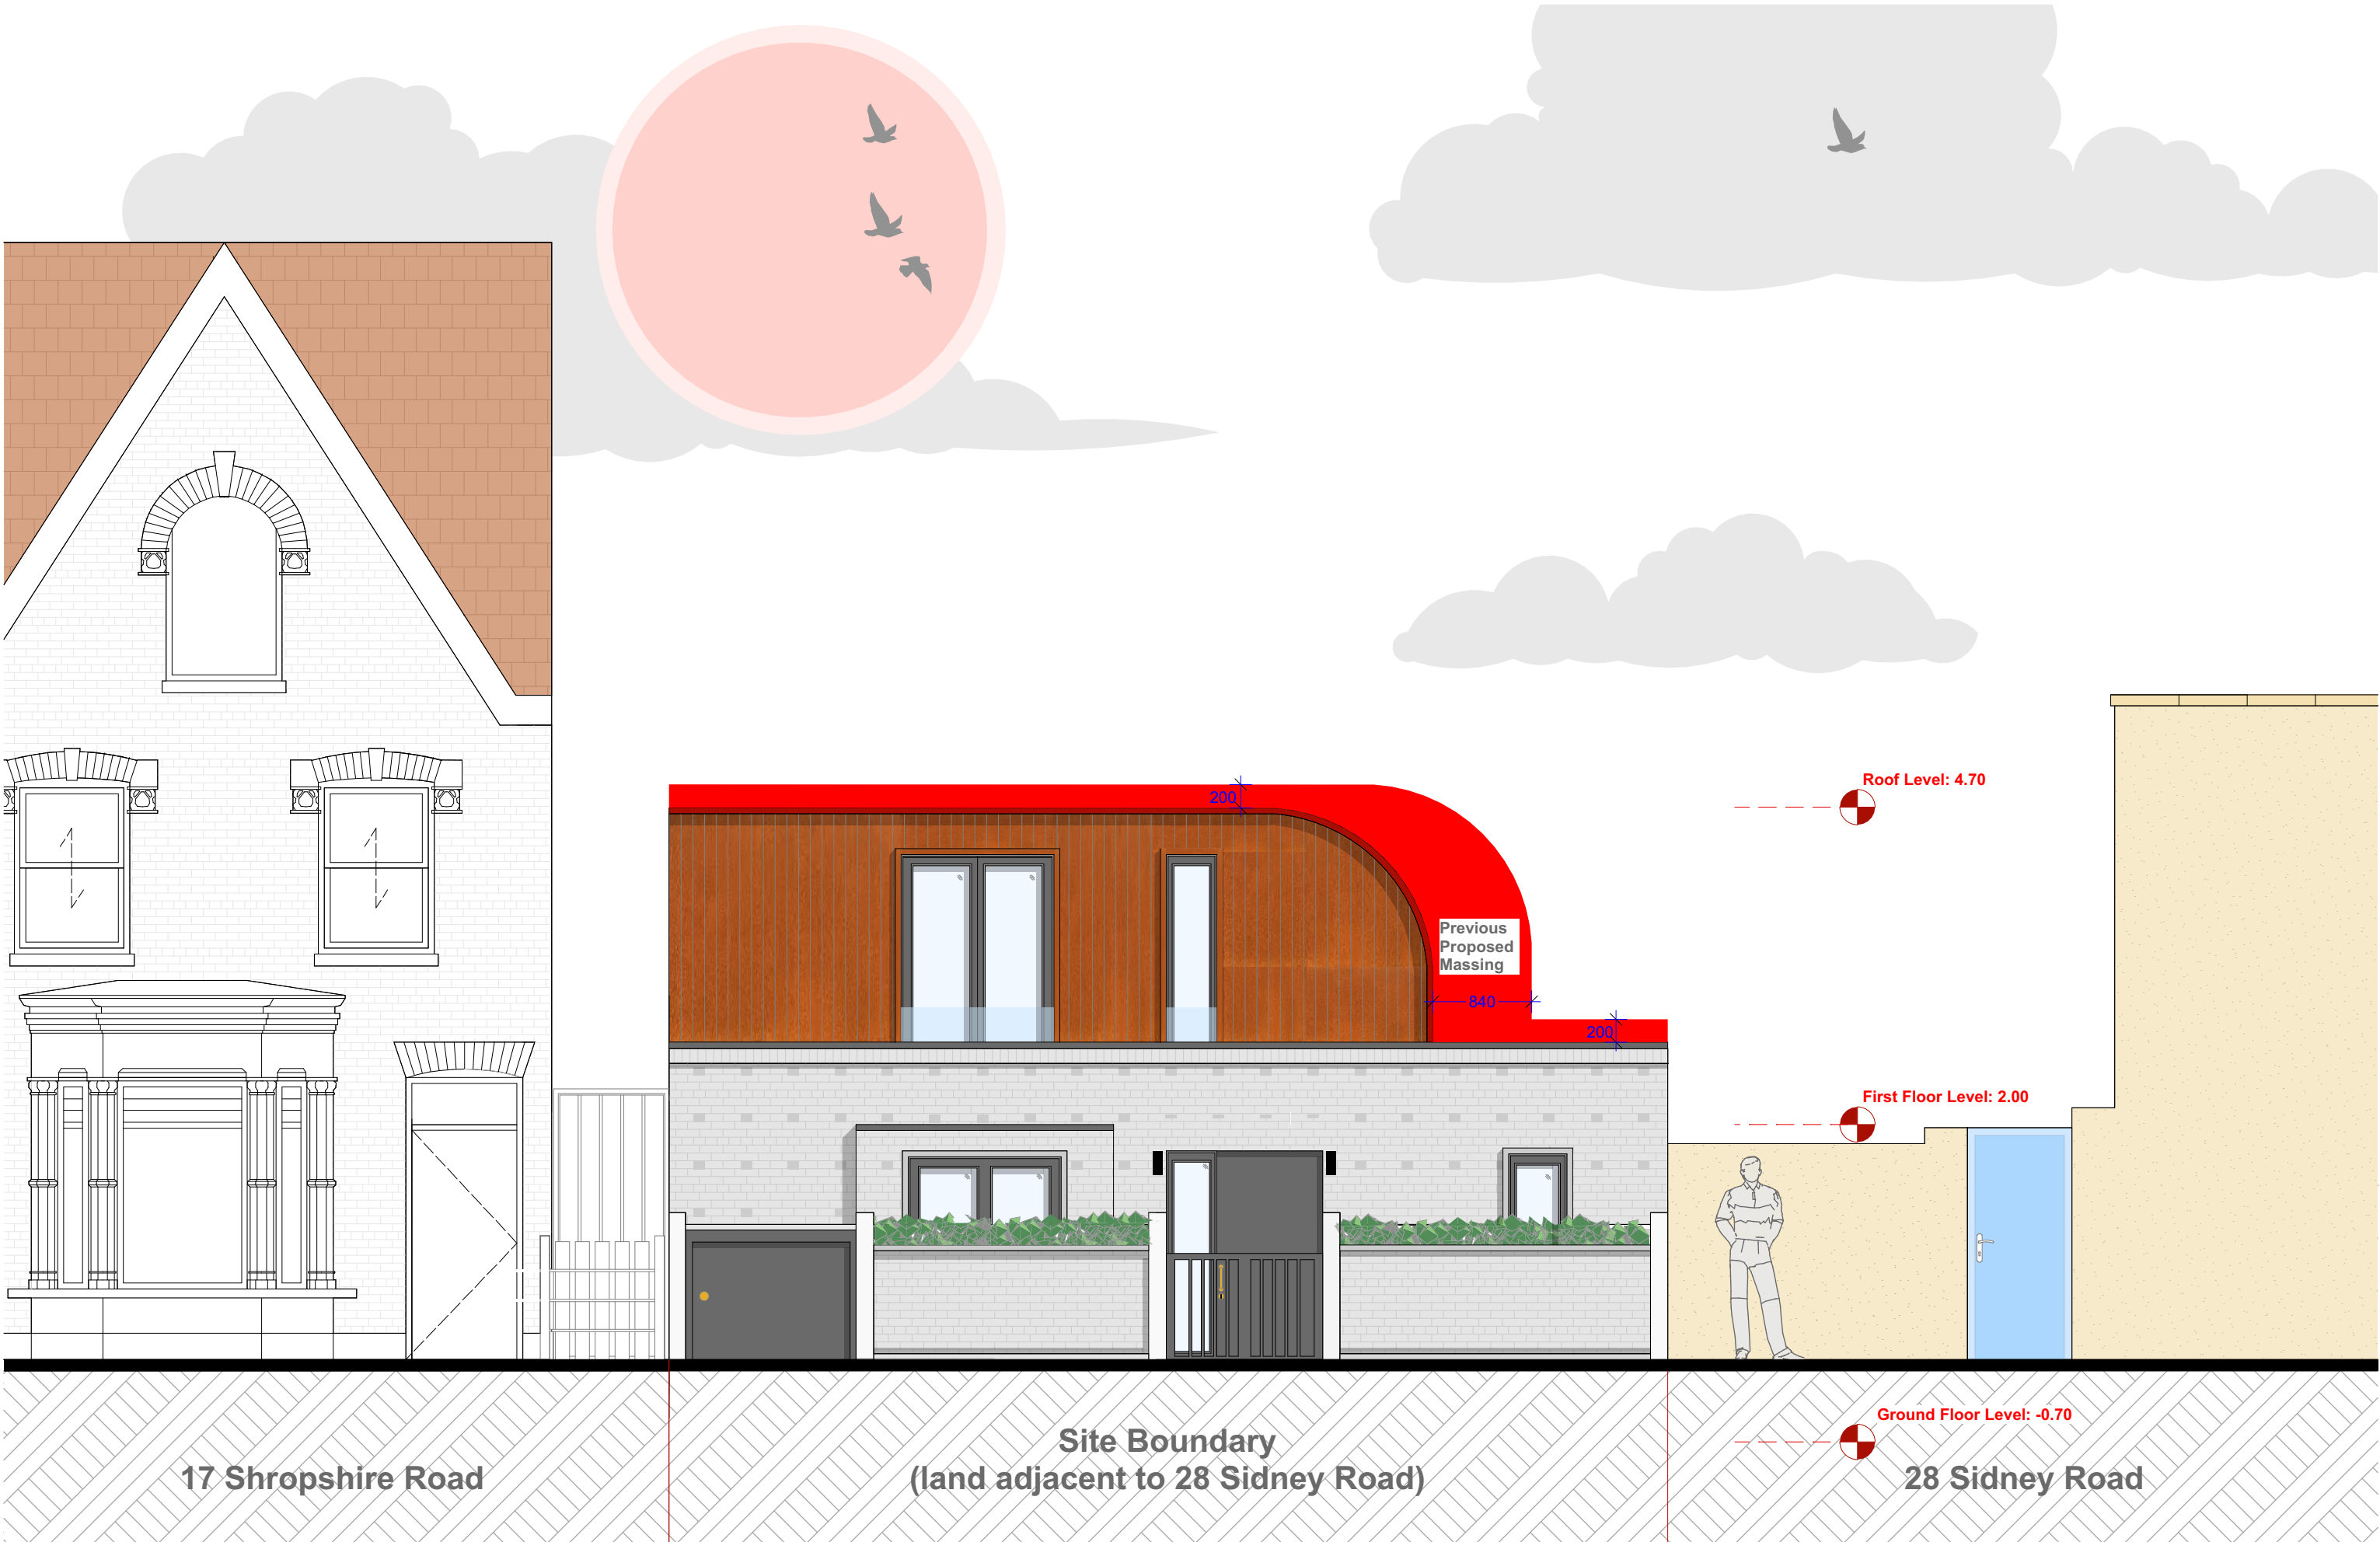

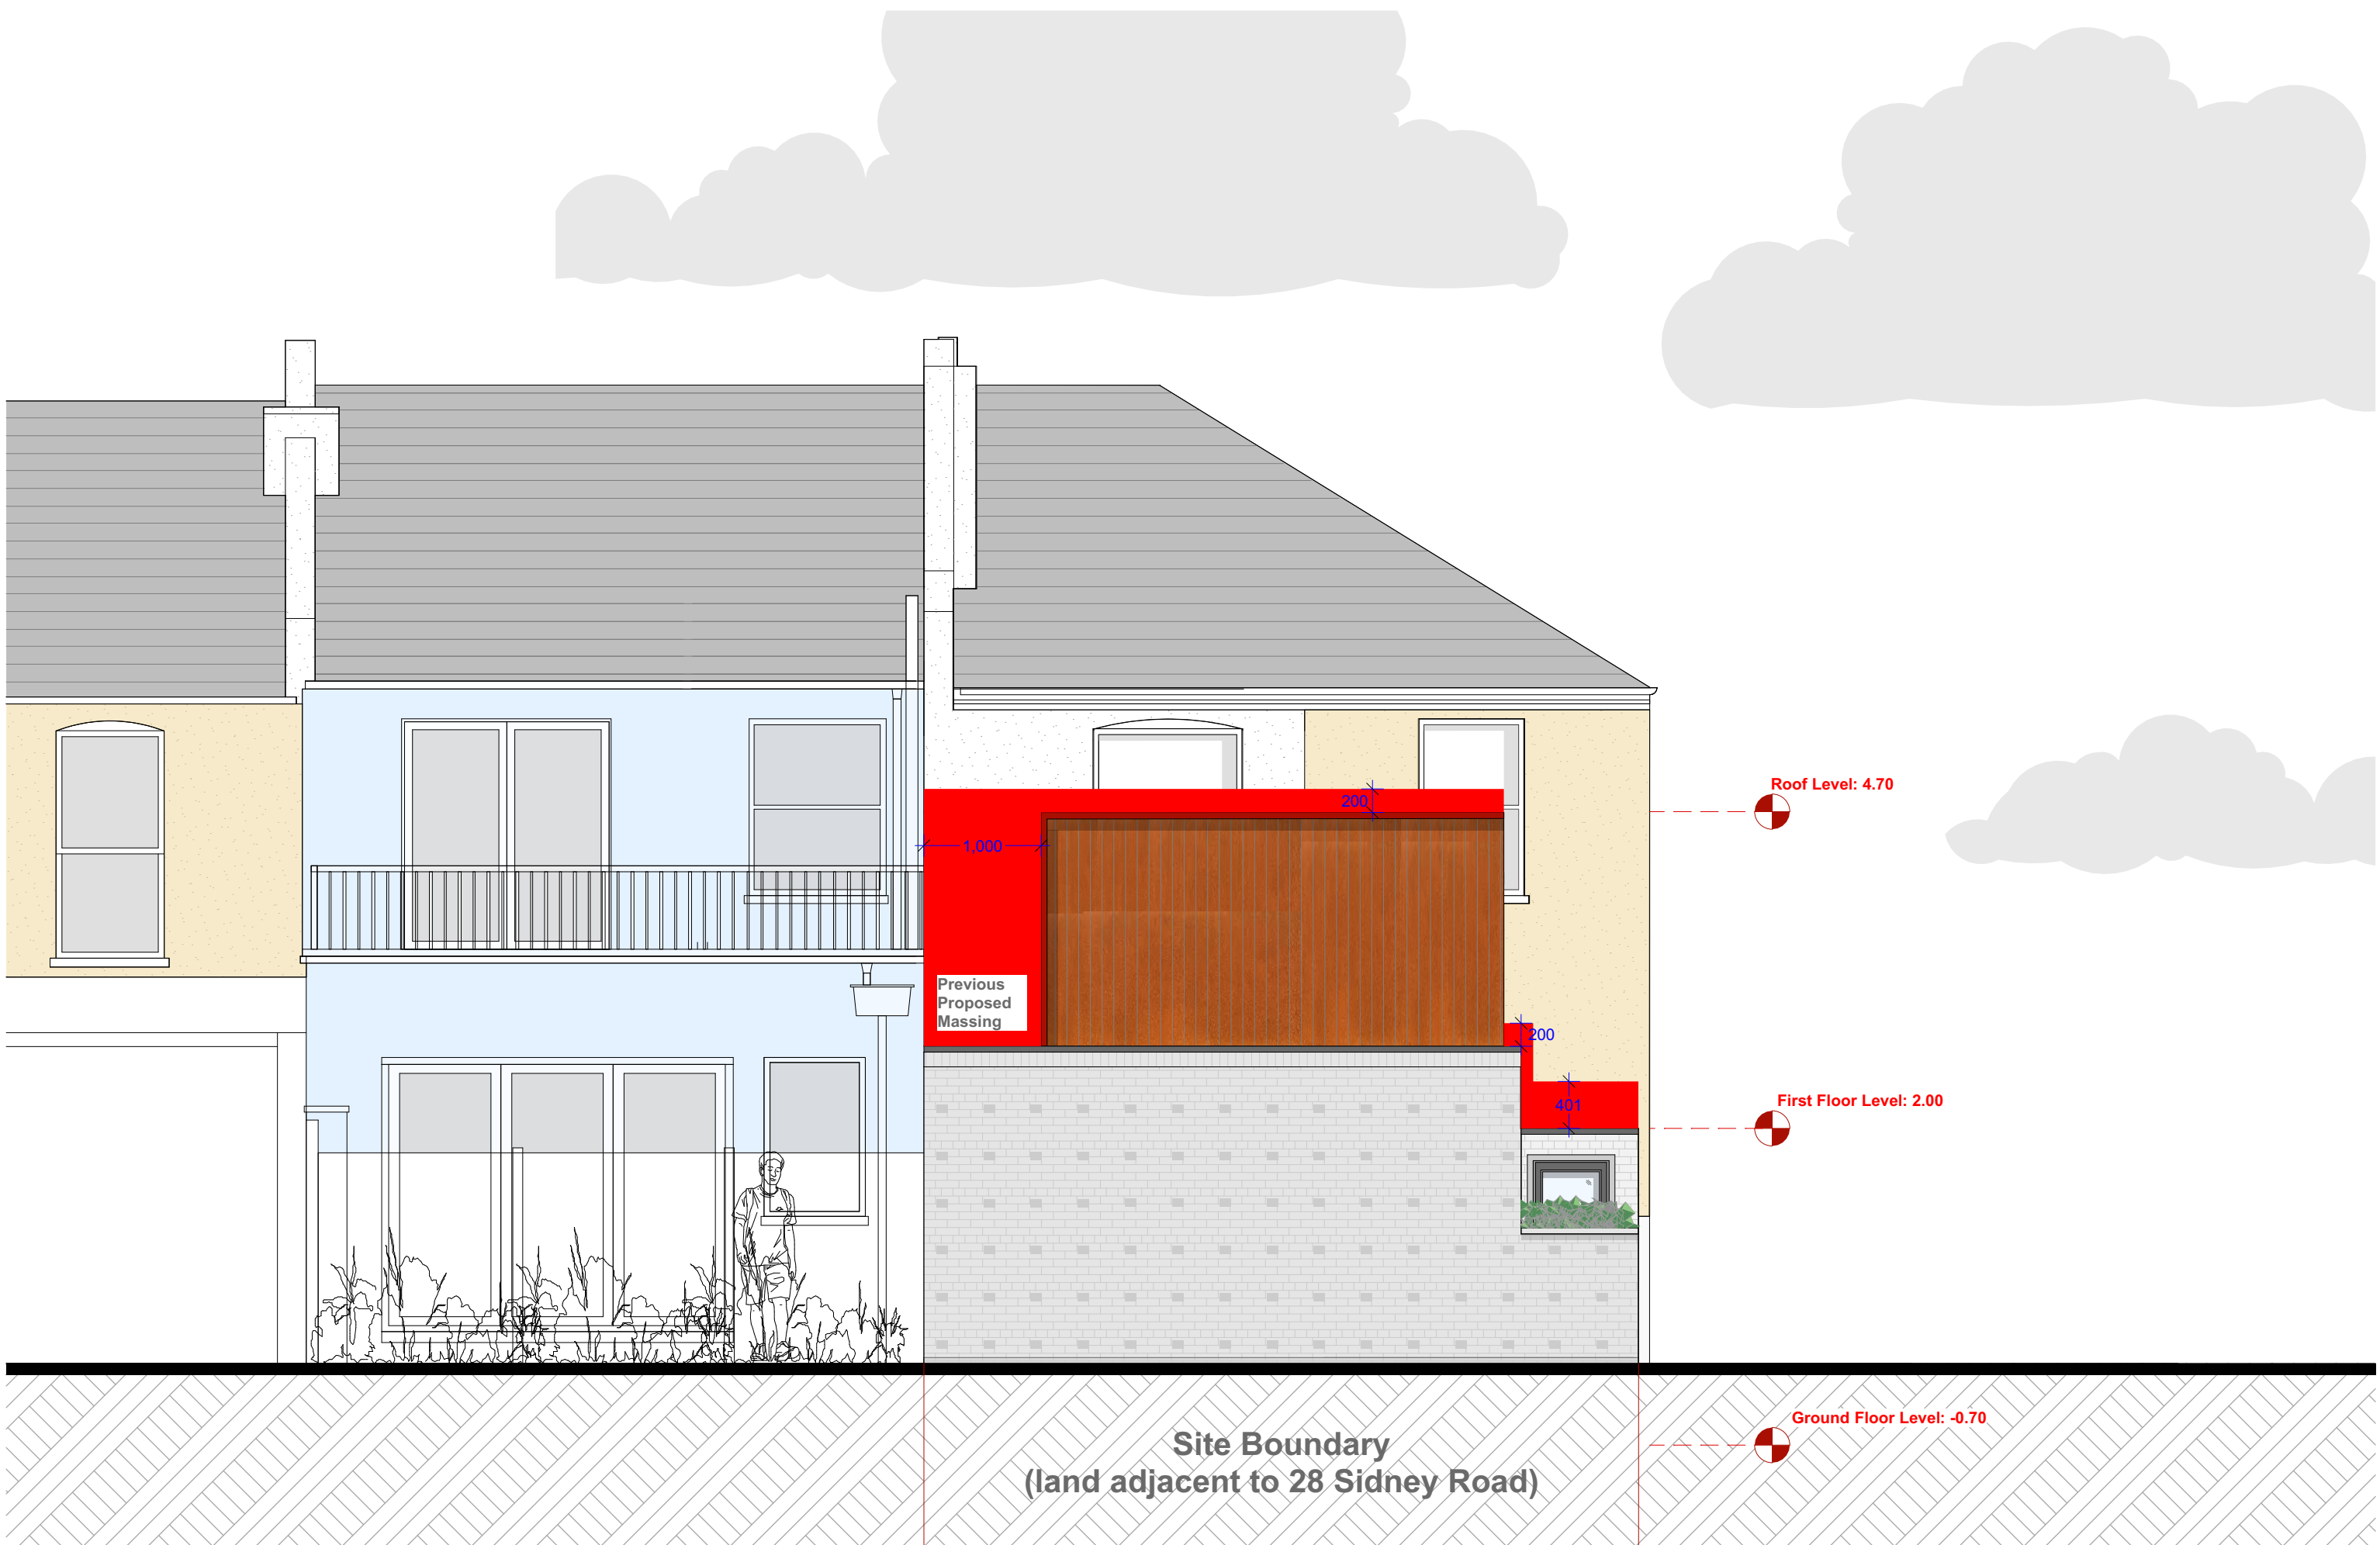


Refuse Storage

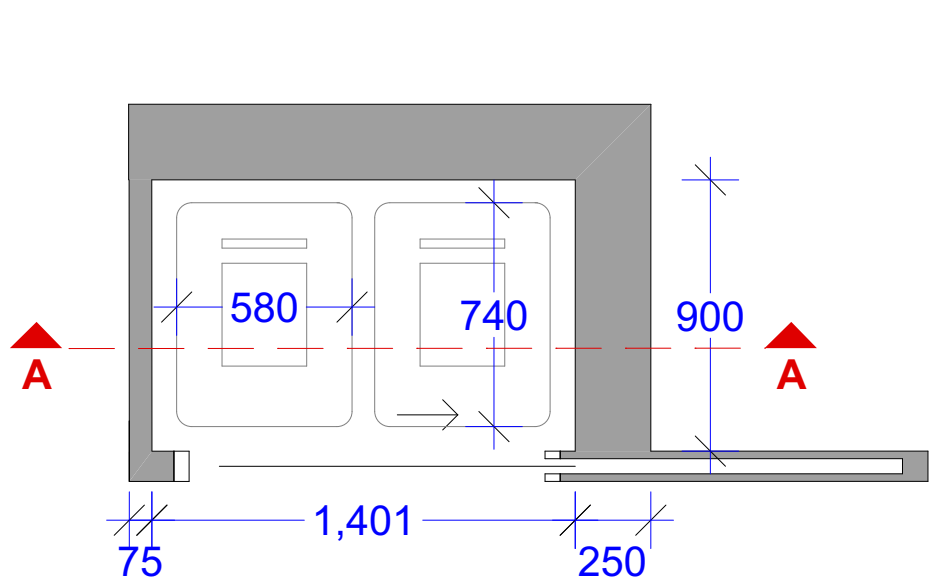


Floor Plan


Bike Storage

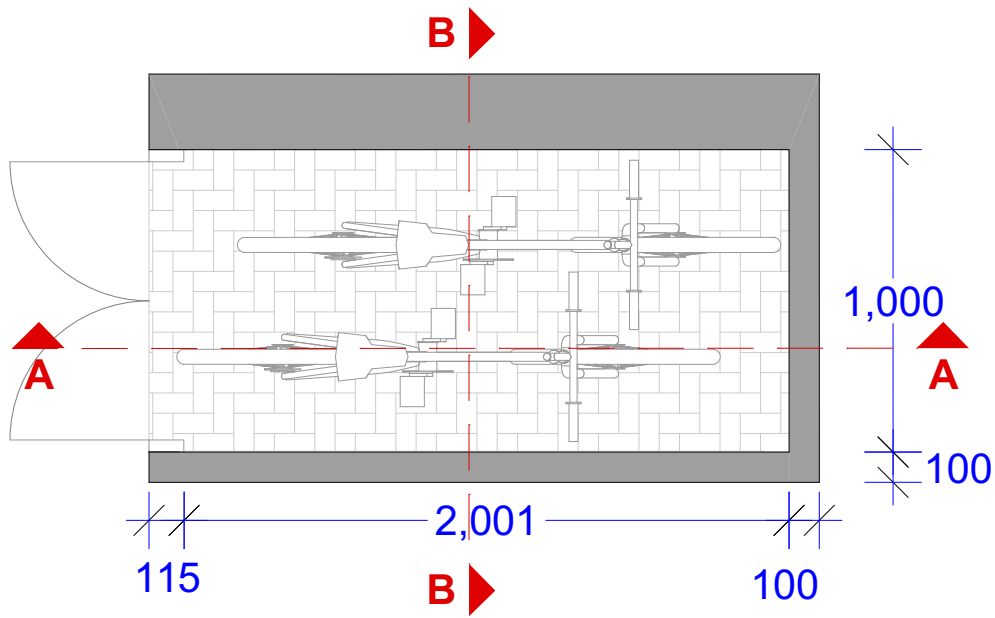


Floor Plan

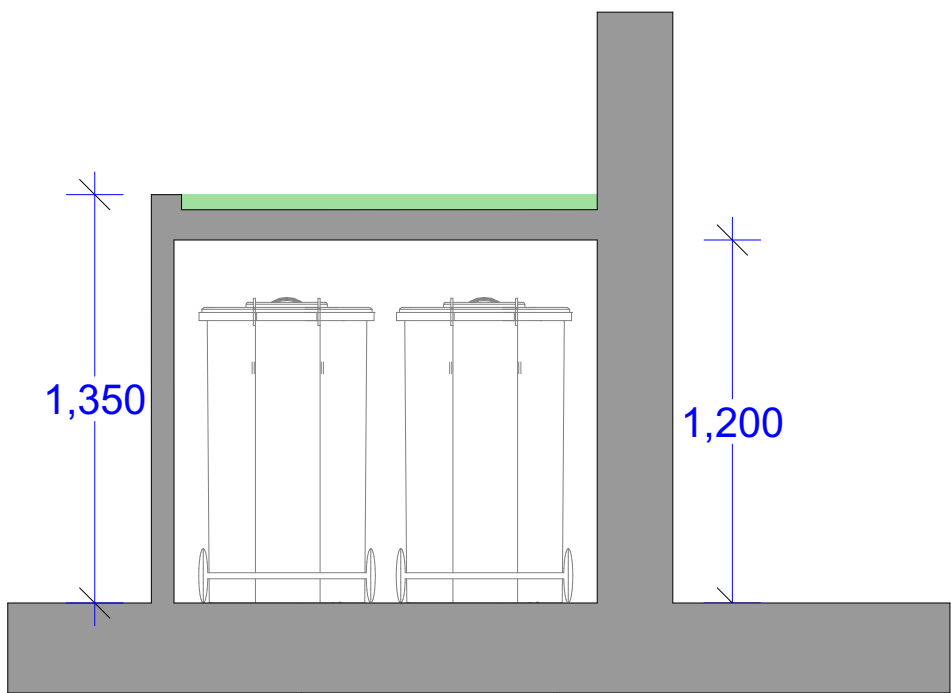

Section A

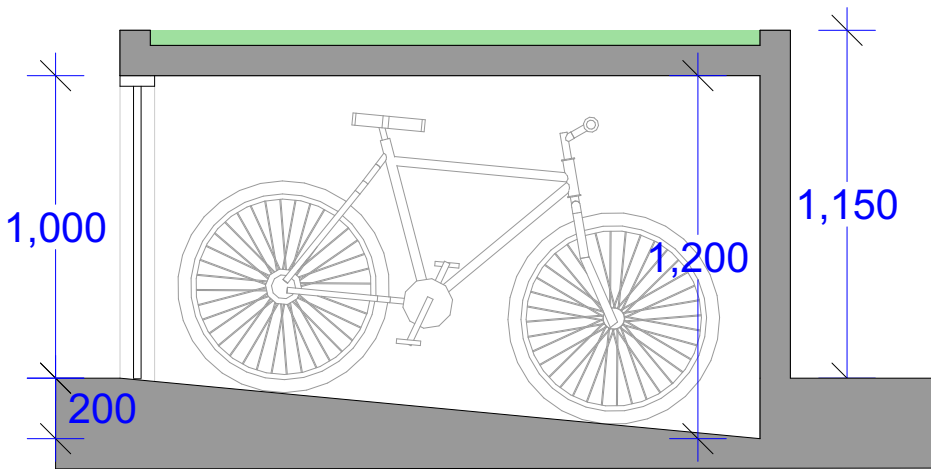

Section A

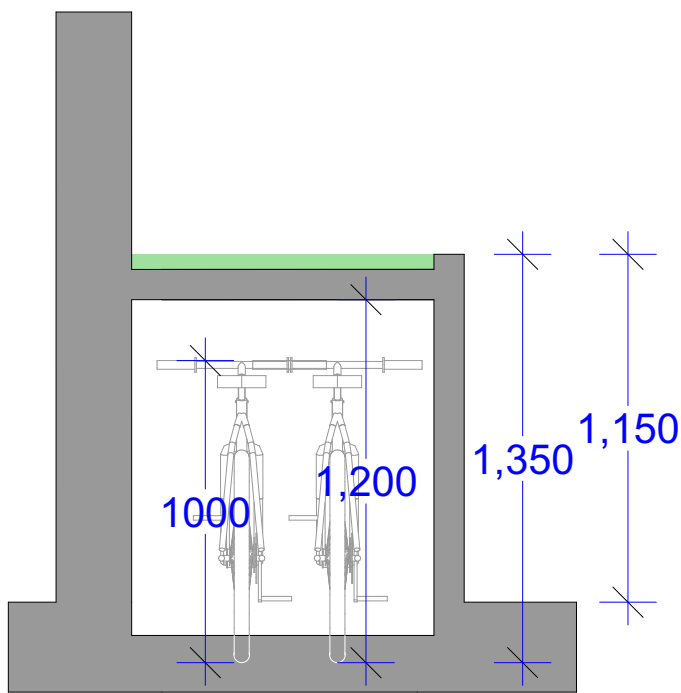

Section B