



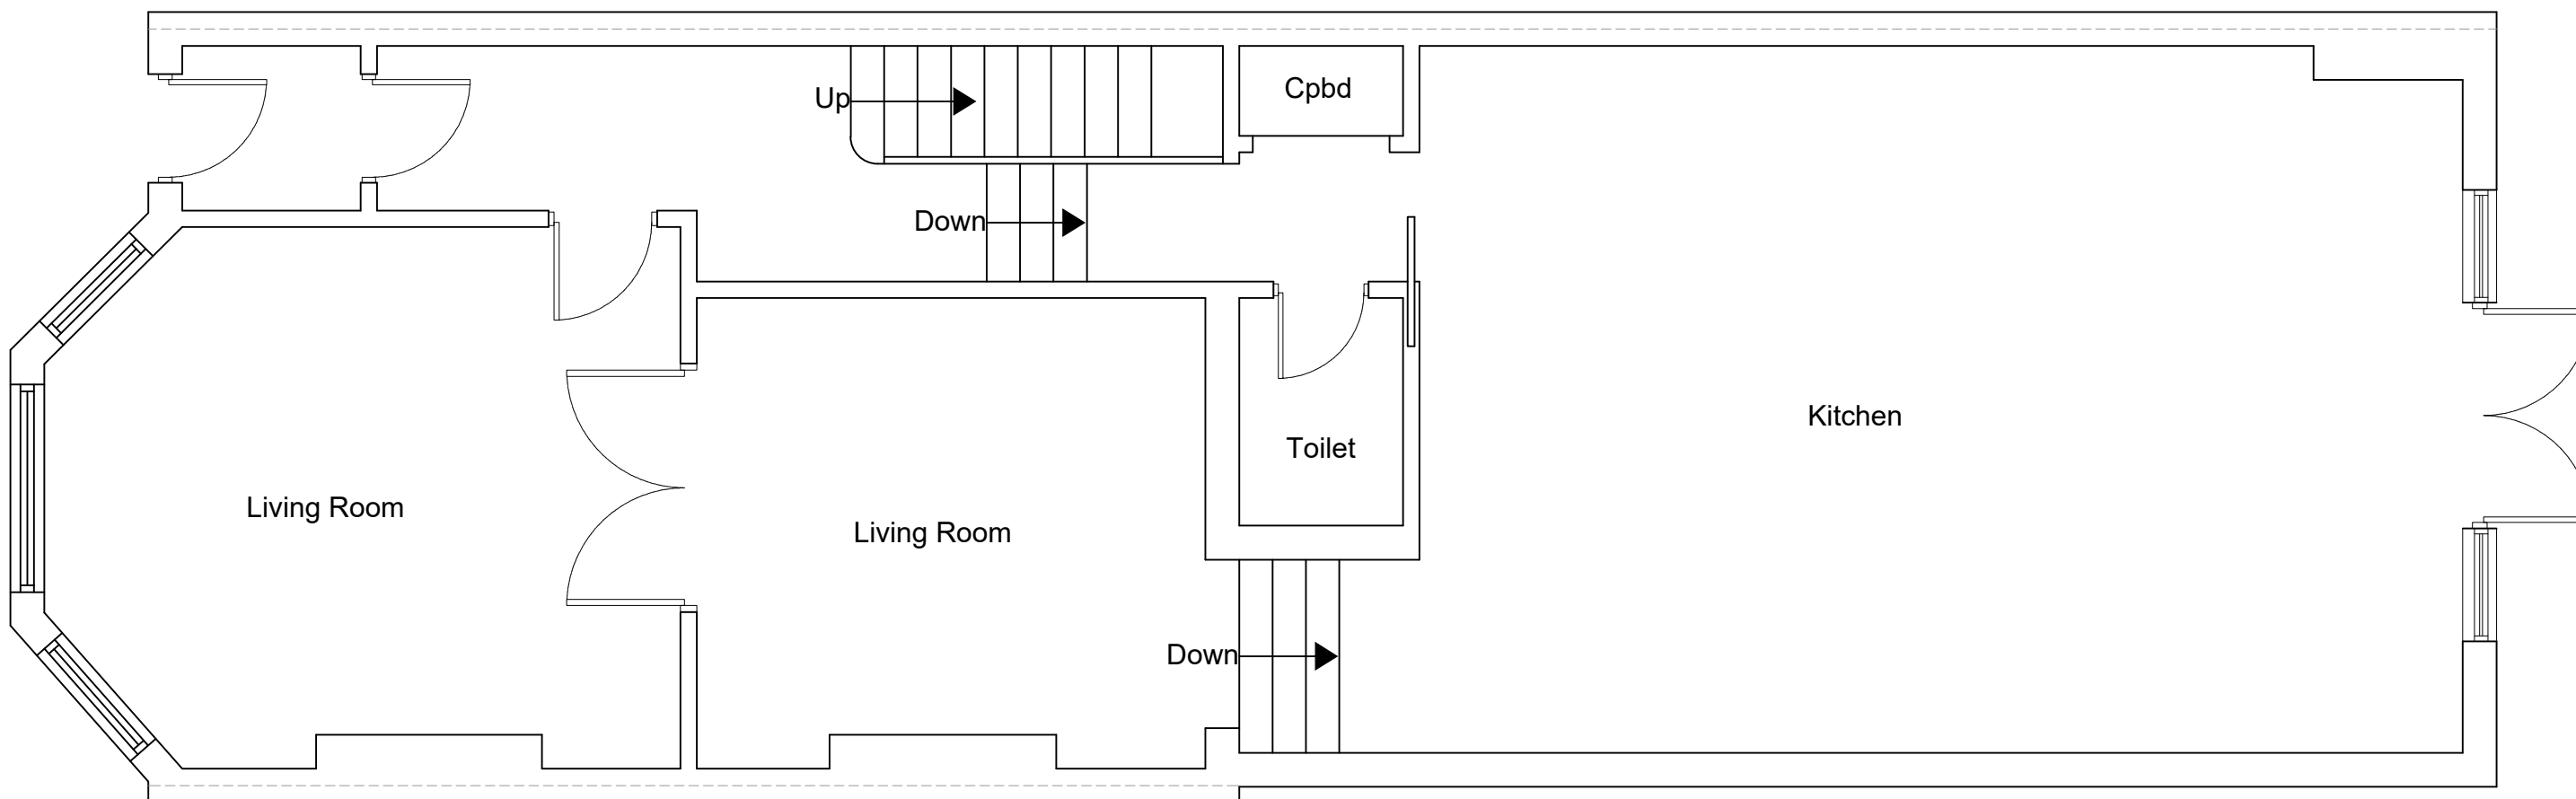

EXISTING GROUND FLOOR PLAN
SCALE 1:50

 

www.FastPlansUK.co.uk

Project: Loft Conversion with
Dormer to Rear.

Address:
99 PEMBERTON ROAD N4 1AY

Scale:
1:50 @ A3


Dwg. no:
A01

Drawn by:
O.B.S

Date Drawn:
29-AUG-2026

For Drawings Tel: 0208 154 5569

E-mail: plans@FastPlansUK.co.uk

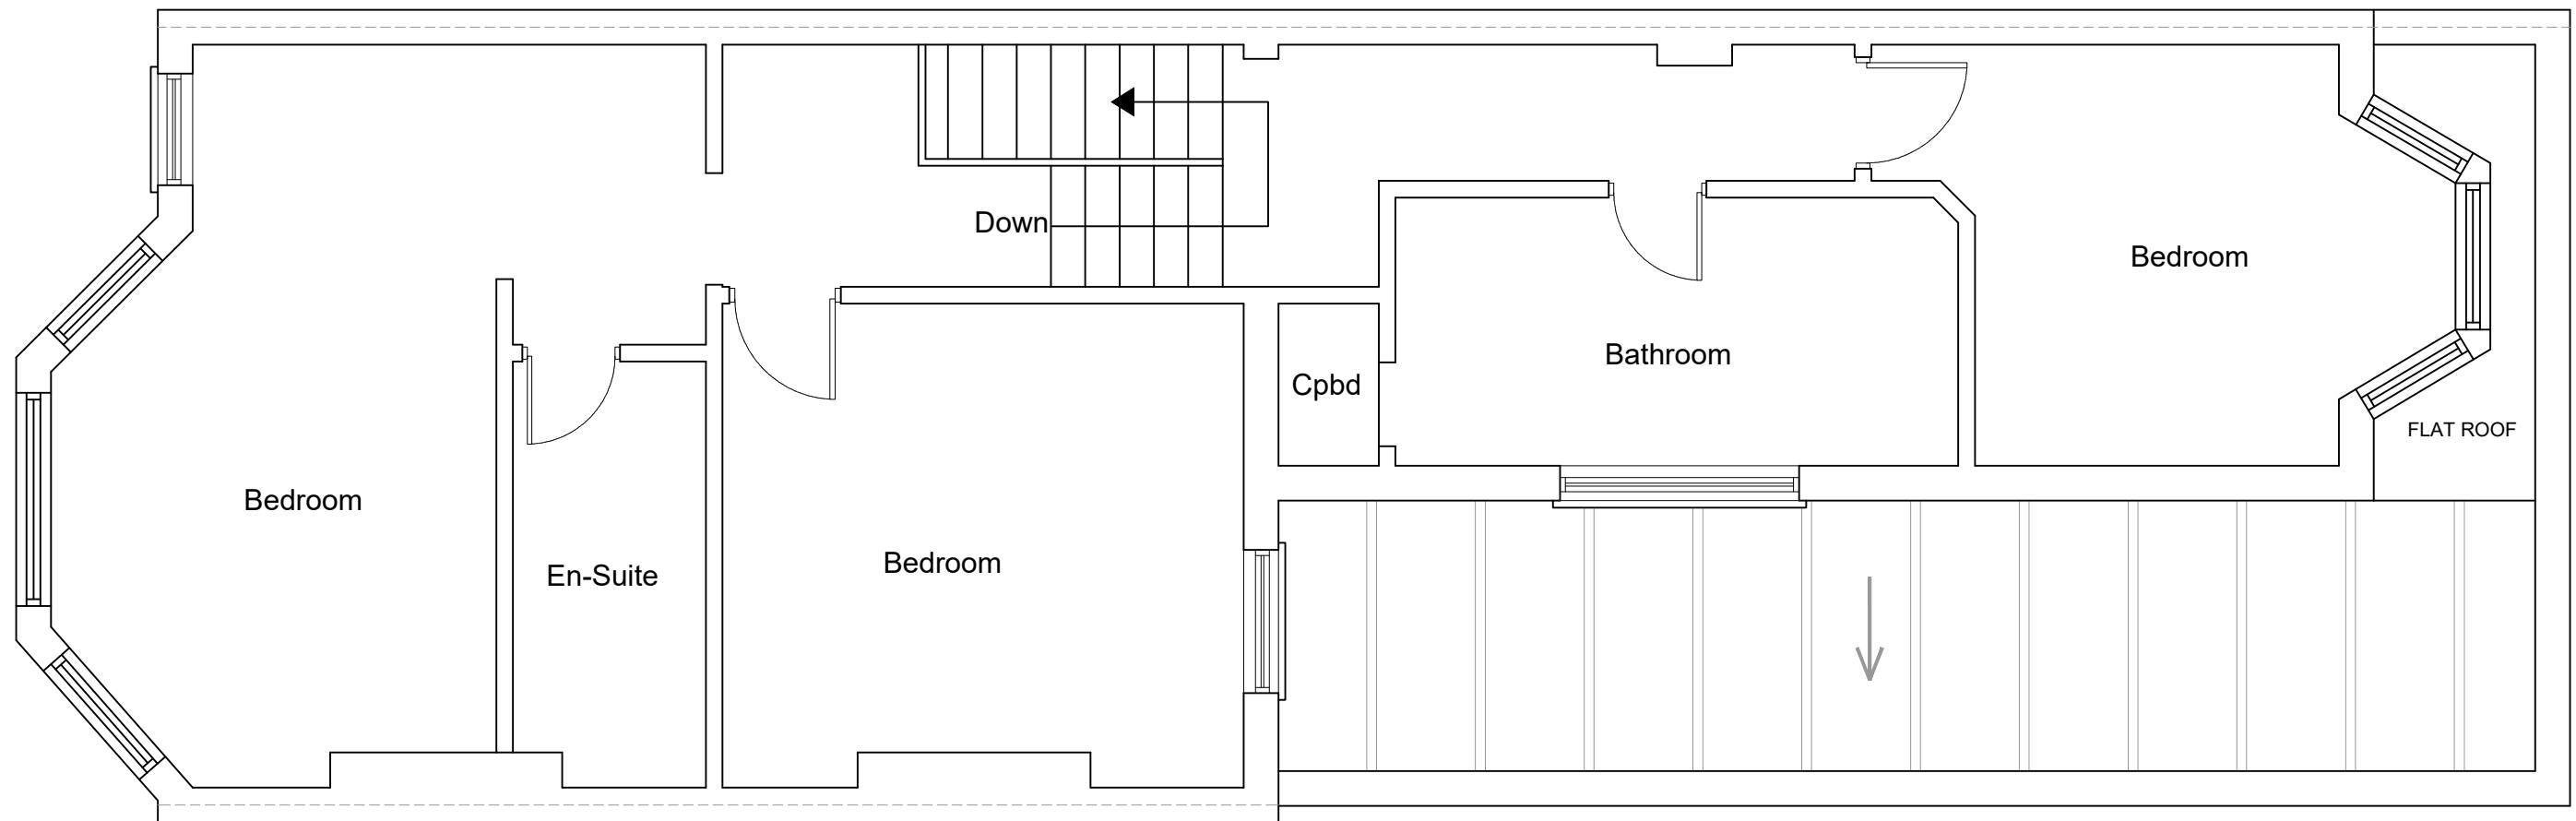

EXISTING FIRST FLOOR PLAN
SCALE 1:50



www.FastPlansUK.co.uk

Project: Loft Conversion with
Dormer to Rear.


Address:
99 PEMBERTON ROAD N4 1AY


Scale: 1:50 @ A3 Dwg. no: A02

Drawn by: O.B.S Date Drawn: 29-AUG-2026

For Drawings Tel: 0208 154 5569

E-mail: plans@FastPlansUK.co.uk

 

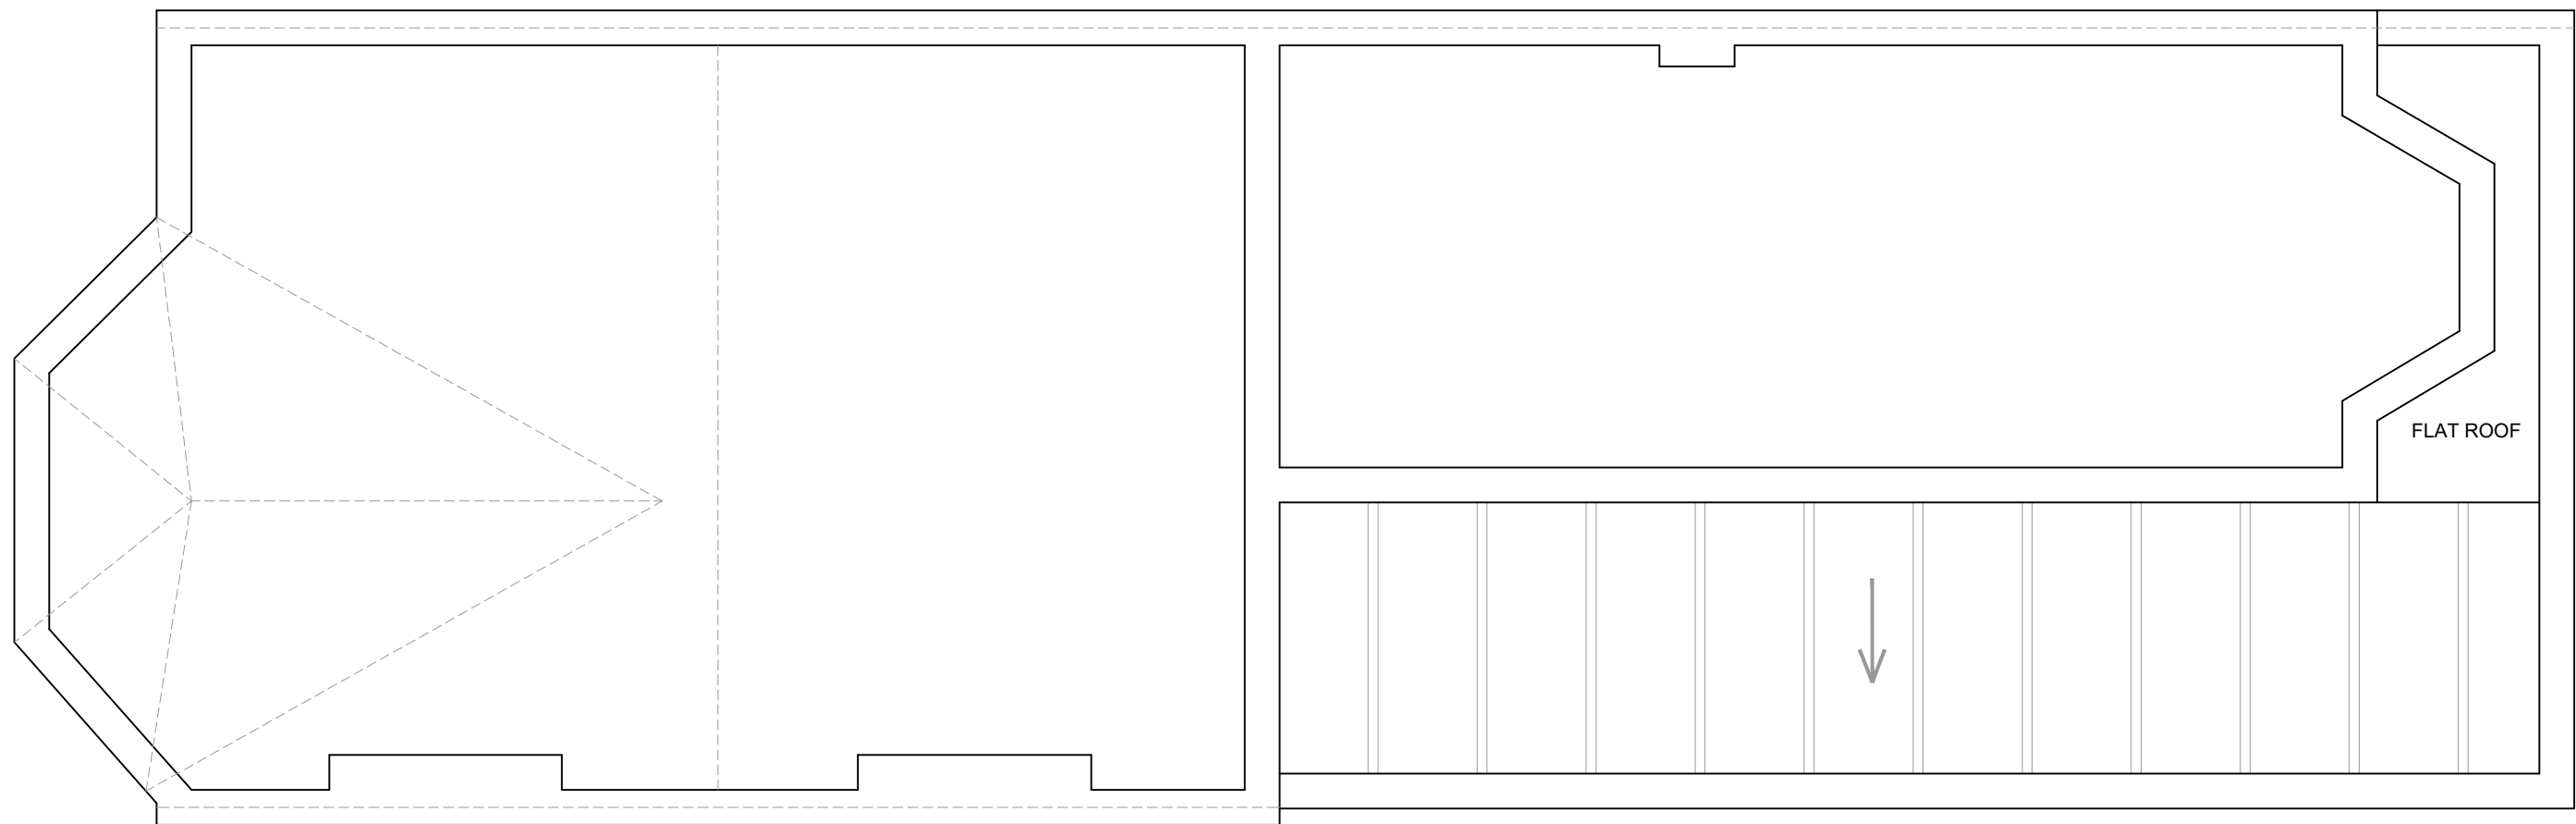

EXISTING LOFT PLAN
SCALE 1:50



www.FastPlansUK.co.uk

Project: Loft Conversion with
Dormer to Rear.

Address:
99 PEMBERTON ROAD N4 1AY

Scale:
1:50 @ A3


Dwg. no:
A03


Drawn by:
O.B.S

Date Drawn:
29-AUG-2026

For Drawings Tel: 0208 154 5569

E-mail: plans@FastPlansUK.co.uk

 

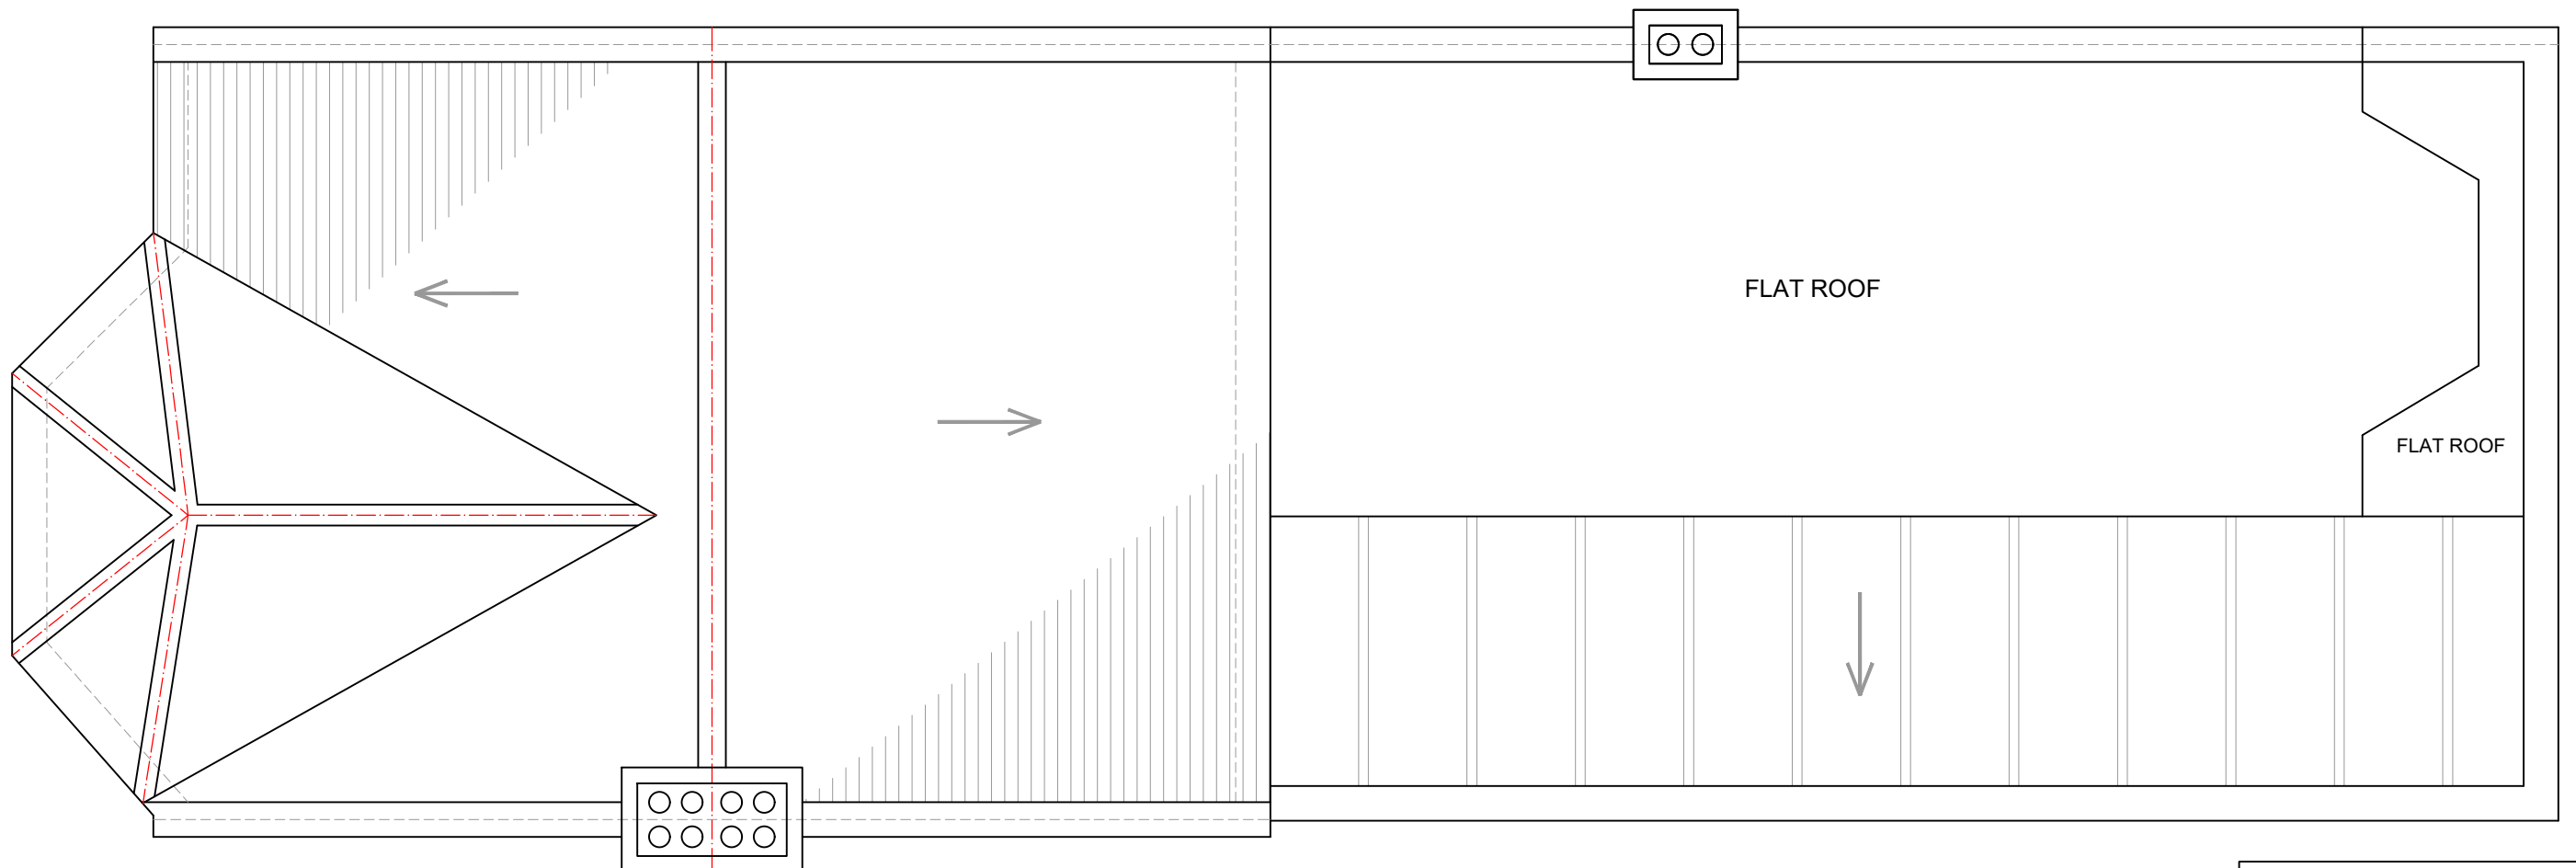

EXISTING ROOF PLAN
SCALE 1:50



www.FastPlansUK.co.uk


Project: Loft Conversion with
Dormer to Rear.


Address:
99 PEMBERTON ROAD N4 1AY

Scale: 1:50 @ A3	Dwg. no: A04
Drawn by: O.B.S	Date Drawn: 29-AUG-2026


For Drawings Tel: 0208 154 5569

E-mail: plans@FastPlansUK.co.uk

 

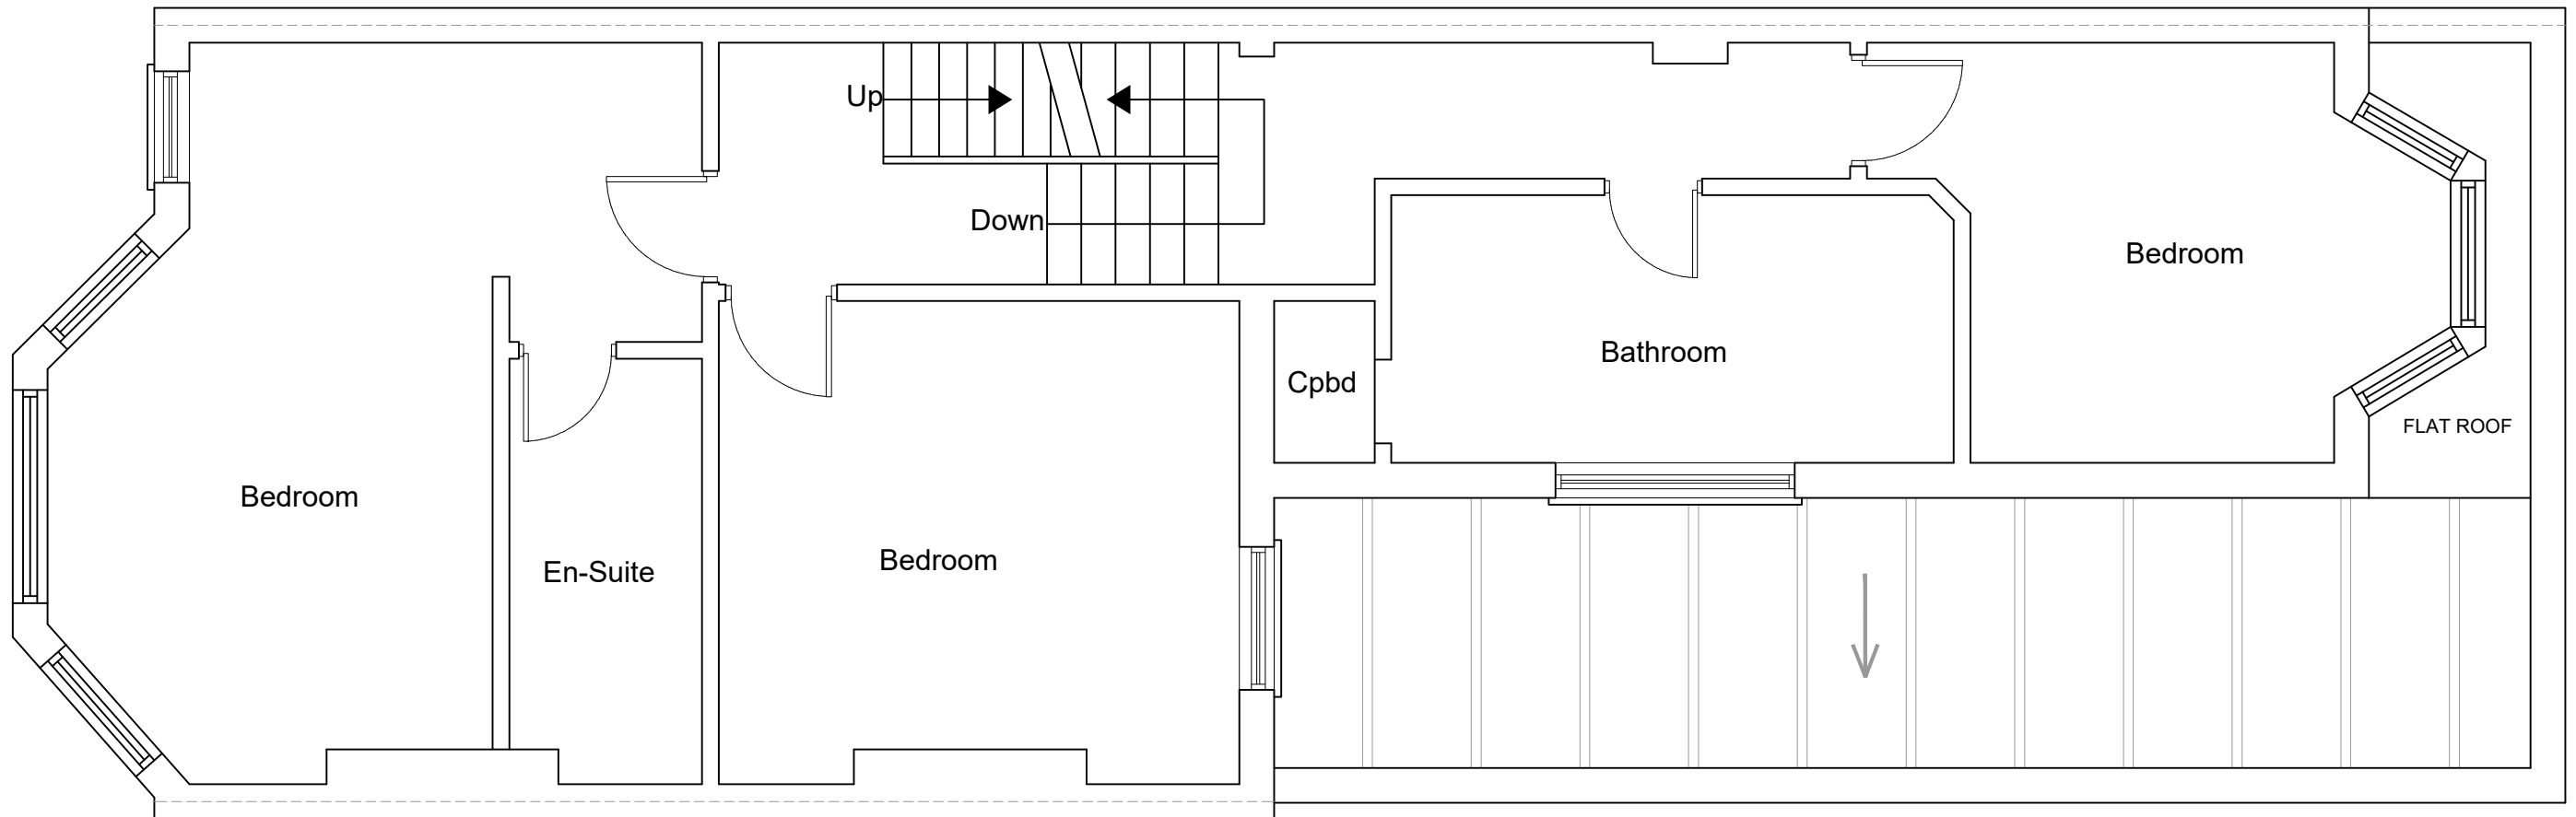

PROPOSED FIRST FLOOR PLAN
SCALE 1:50

 

www.FastPlansUK.co.uk


Project: Loft Conversion with
Dormer to Rear.

Address:
99 PEMBERTON ROAD N4 1AY

Scale: 1:50 @ A3	Dwg. no: A05
Drawn by: O.B.S	Date Drawn: 29-AUG-2026


For Drawings Tel: 0208 154 5569

E-mail: plans@FastPlansUK.co.uk

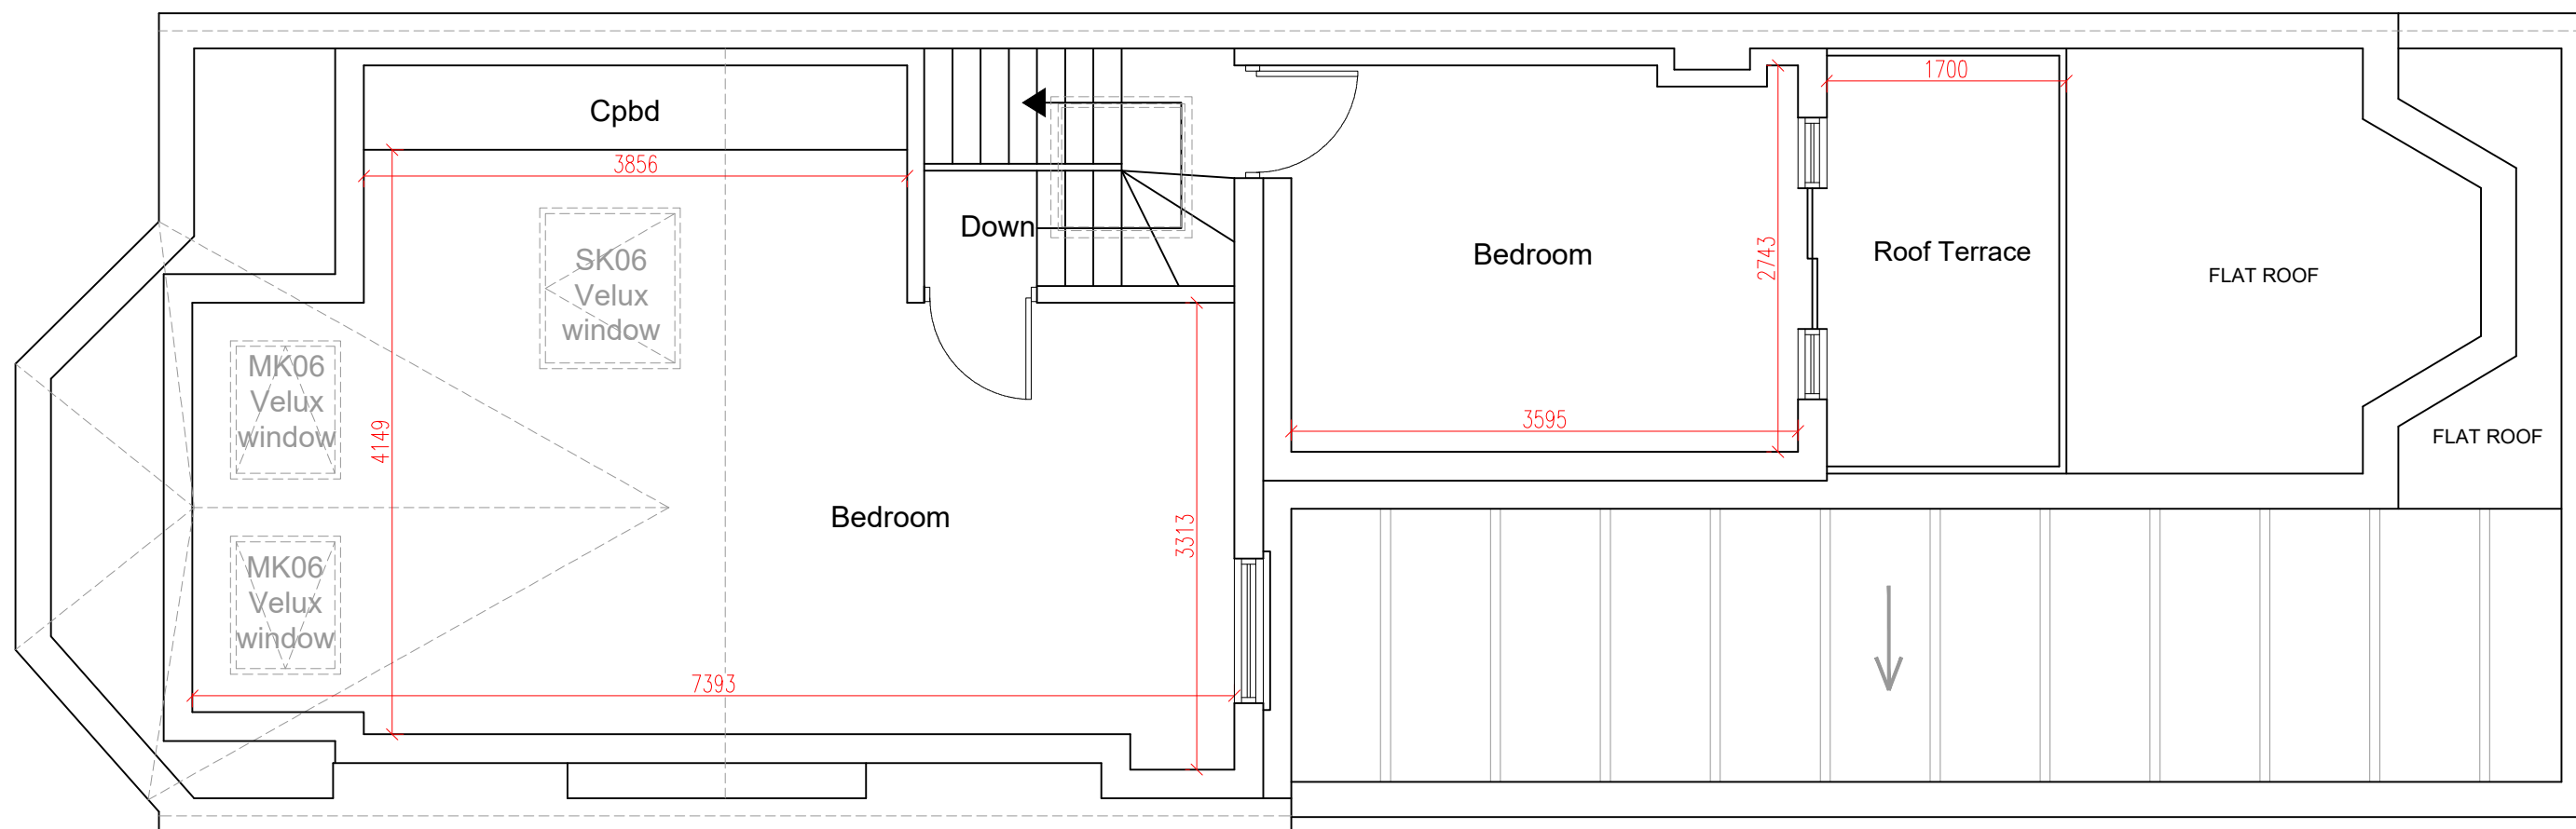

PROPOSED LOFT PLAN
SCALE 1:50

ALL DIMENSIONS ARE APPROXIMATE
AND MUST BE CHECKED ON SITE

 

www.FastPlansUK.co.uk

Project: Loft Conversion with
Dormer to Rear.

Address: 99 PEMBERTON ROAD N4 1AY

Scale: 1:50 @ A3


Dwg. no: A06

Drawn by: O.B.S

Date Drawn: 29-AUG-2026

For Drawings Tel: 0208 154 5569

E-mail: plans@FastPlansUK.co.uk

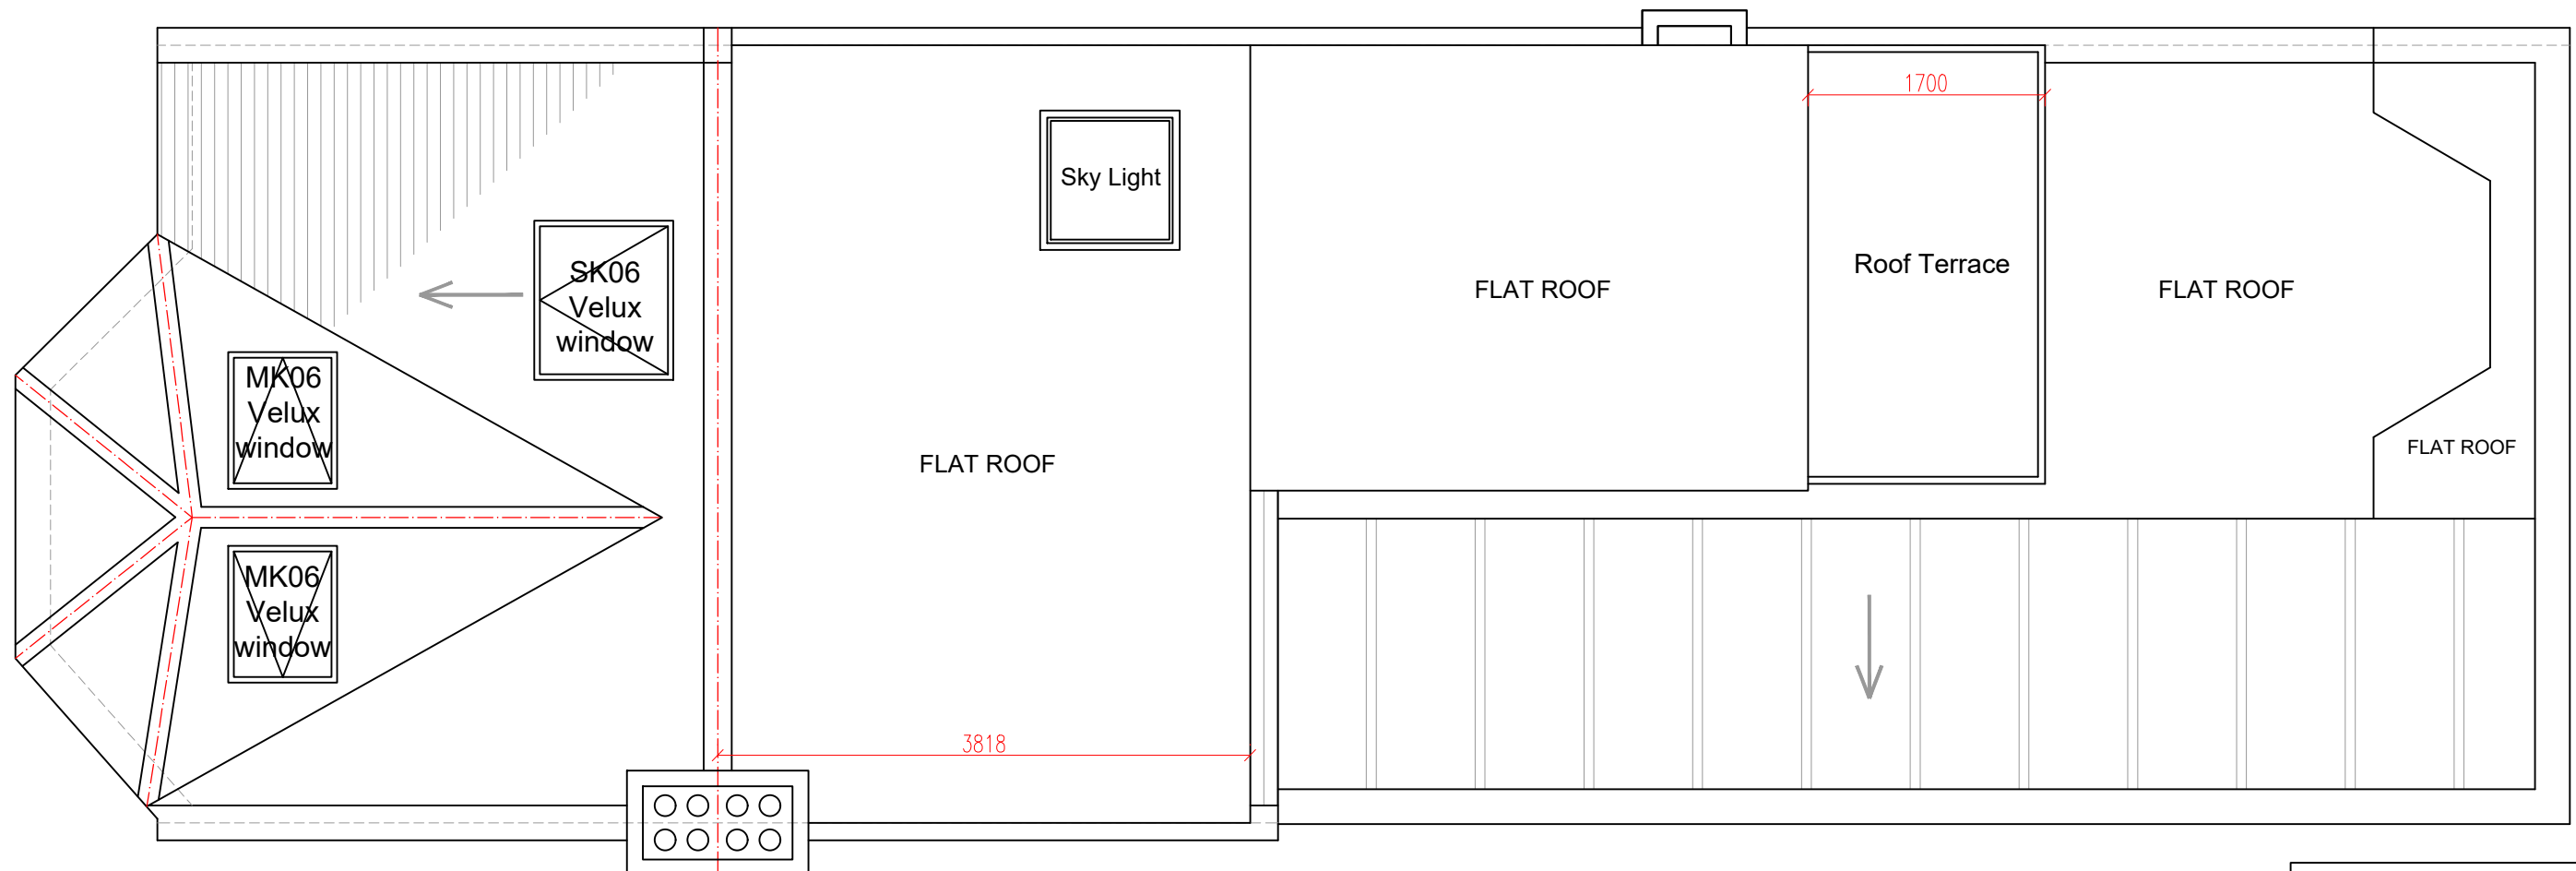

PROPOSED ROOF PLAN
SCALE 1:50



www.FastPlansUK.co.uk

Project: Loft Conversion with
Dormer to Rear.

Address:
99 PEMBERTON ROAD N4 1AY

Scale:
1:50 @ A3


Dwg. no:
A07

Drawn by:
O.B.S

Date Drawn:
29-AUG-2026

For Drawings Tel: 0208 154 5569

E-mail: plans@FastPlansUK.co.uk

 



EXISTING FRONT ELEVATION
SCALE 1:100



EXISTING REAR ELEVATION
SCALE 1:100

5m 1:50
10m 1:100



www.FastPlansUK.co.uk



Project: Loft Conversion with
Dormer to Rear.

Address:
99 PEMBERTON ROAD N4 1AY

Scale: 1:100 @ A3	Dwg. no: A08
Drawn by: O.B.S	Date Drawn: 29-AUG-2026

For Drawings Tel: 0208 154 5569

E-mail: plans@FastPlansUK.co.uk

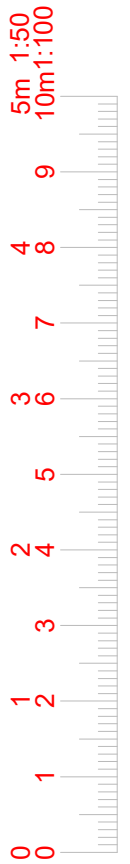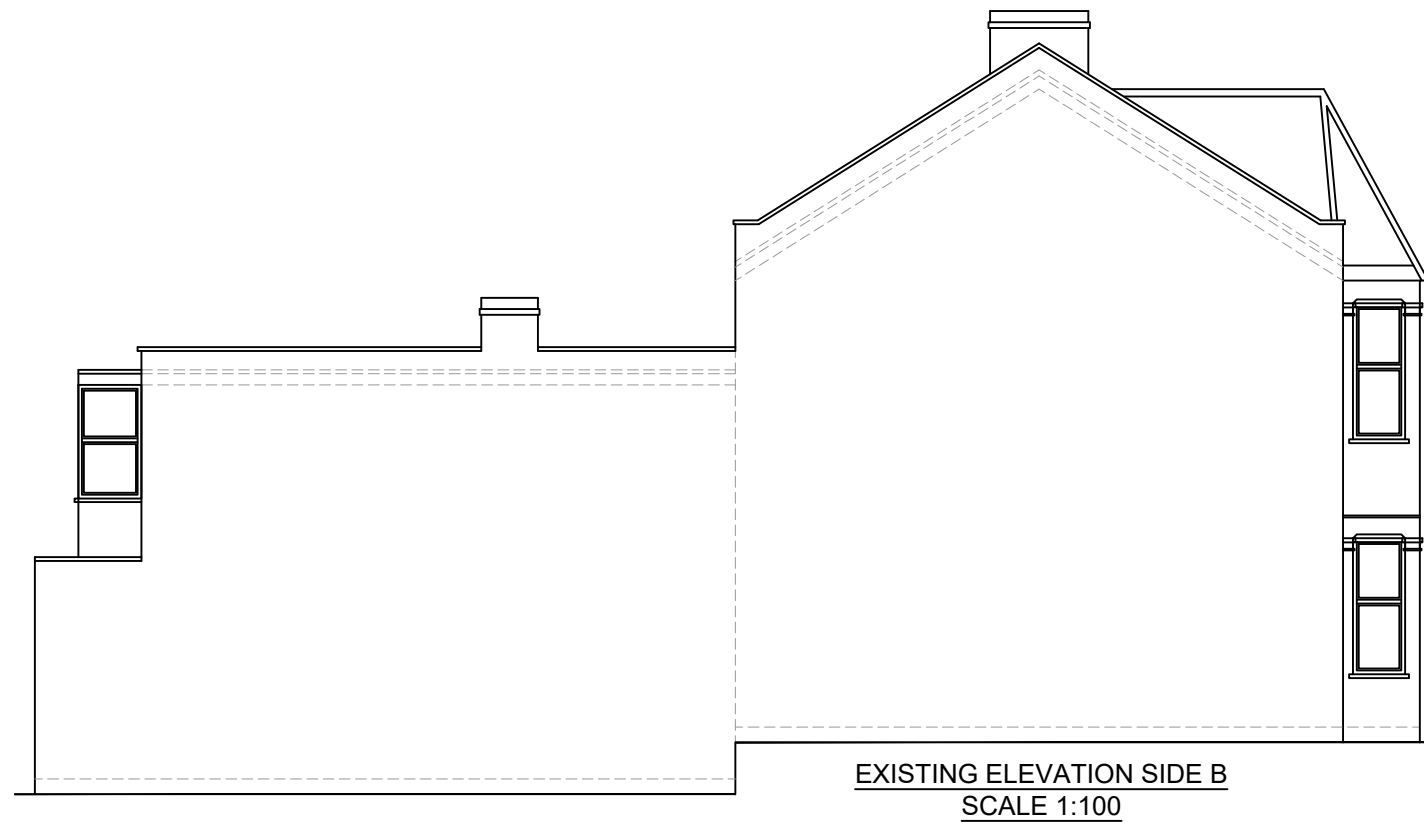

www.FastPlansUK.co.uk

Project: Loft Conversion with
Dormer to Rear.

Address:
99 PEMBERTON ROAD N4 1AY

Scale: 1:100 @ A3	Dwg. no: A09
Drawn by: O.B.S	Date Drawn: 29-AUG-2026

For Drawings Tel: 0208 154 5569

E-mail: plans@FastPlansUK.co.uk



PROPOSED FRONT ELEVATION
SCALE 1:100



PROPOSED REAR ELEVATION
SCALE 1:100

5m 1:50
10m 1:100



www.FastPlansUK.co.uk



Project: Loft Conversion with
Dormer to Rear.

Address: 99 PEMBERTON ROAD N4 1AY

Scale: 1:100 @ A3	Dwg. no: A10
Drawn by: O.B.S	Date Drawn: 29-AUG-2026

For Drawings Tel: 0208 154 5569

E-mail: plans@FastPlansUK.co.uk

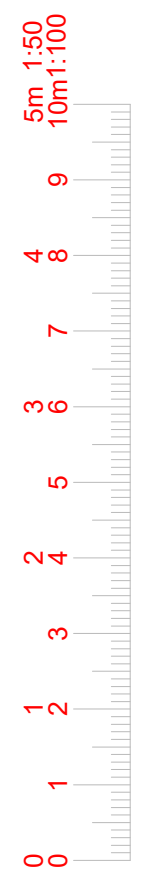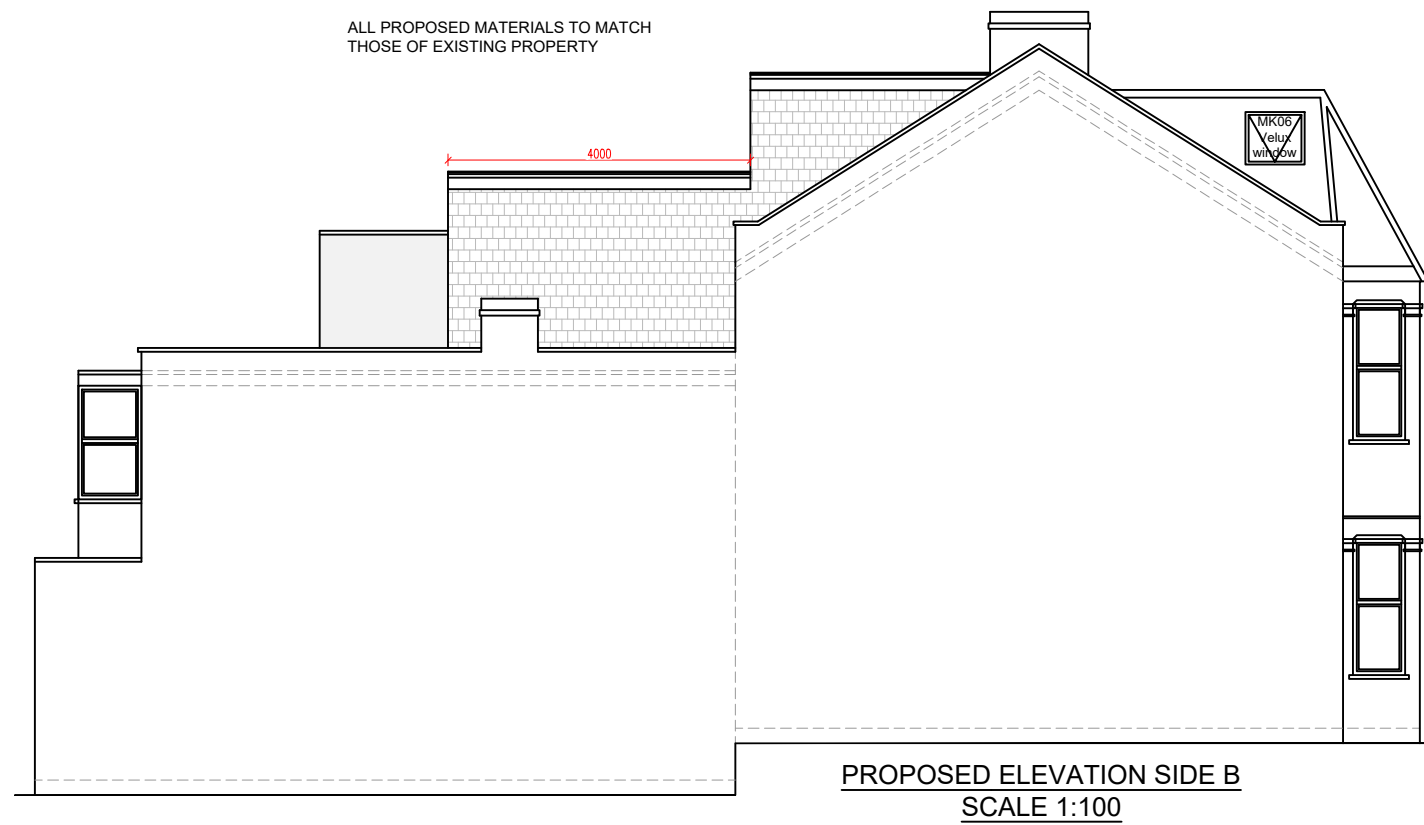

www.FastPlansUK.co.uk


Project: Loft Conversion with
Dormer to Rear.

Address:
99 PEMBERTON ROAD N4 1AY


Scale: 1:100 @ A3	Dwg. no: A11
----------------------	-----------------

Drawn by: O.B.S	Date Drawn: 29-AUG-2026
--------------------	----------------------------

For Drawings Tel: 0208 154 5569	
E-mail: plans@FastPlansUK.co.uk	

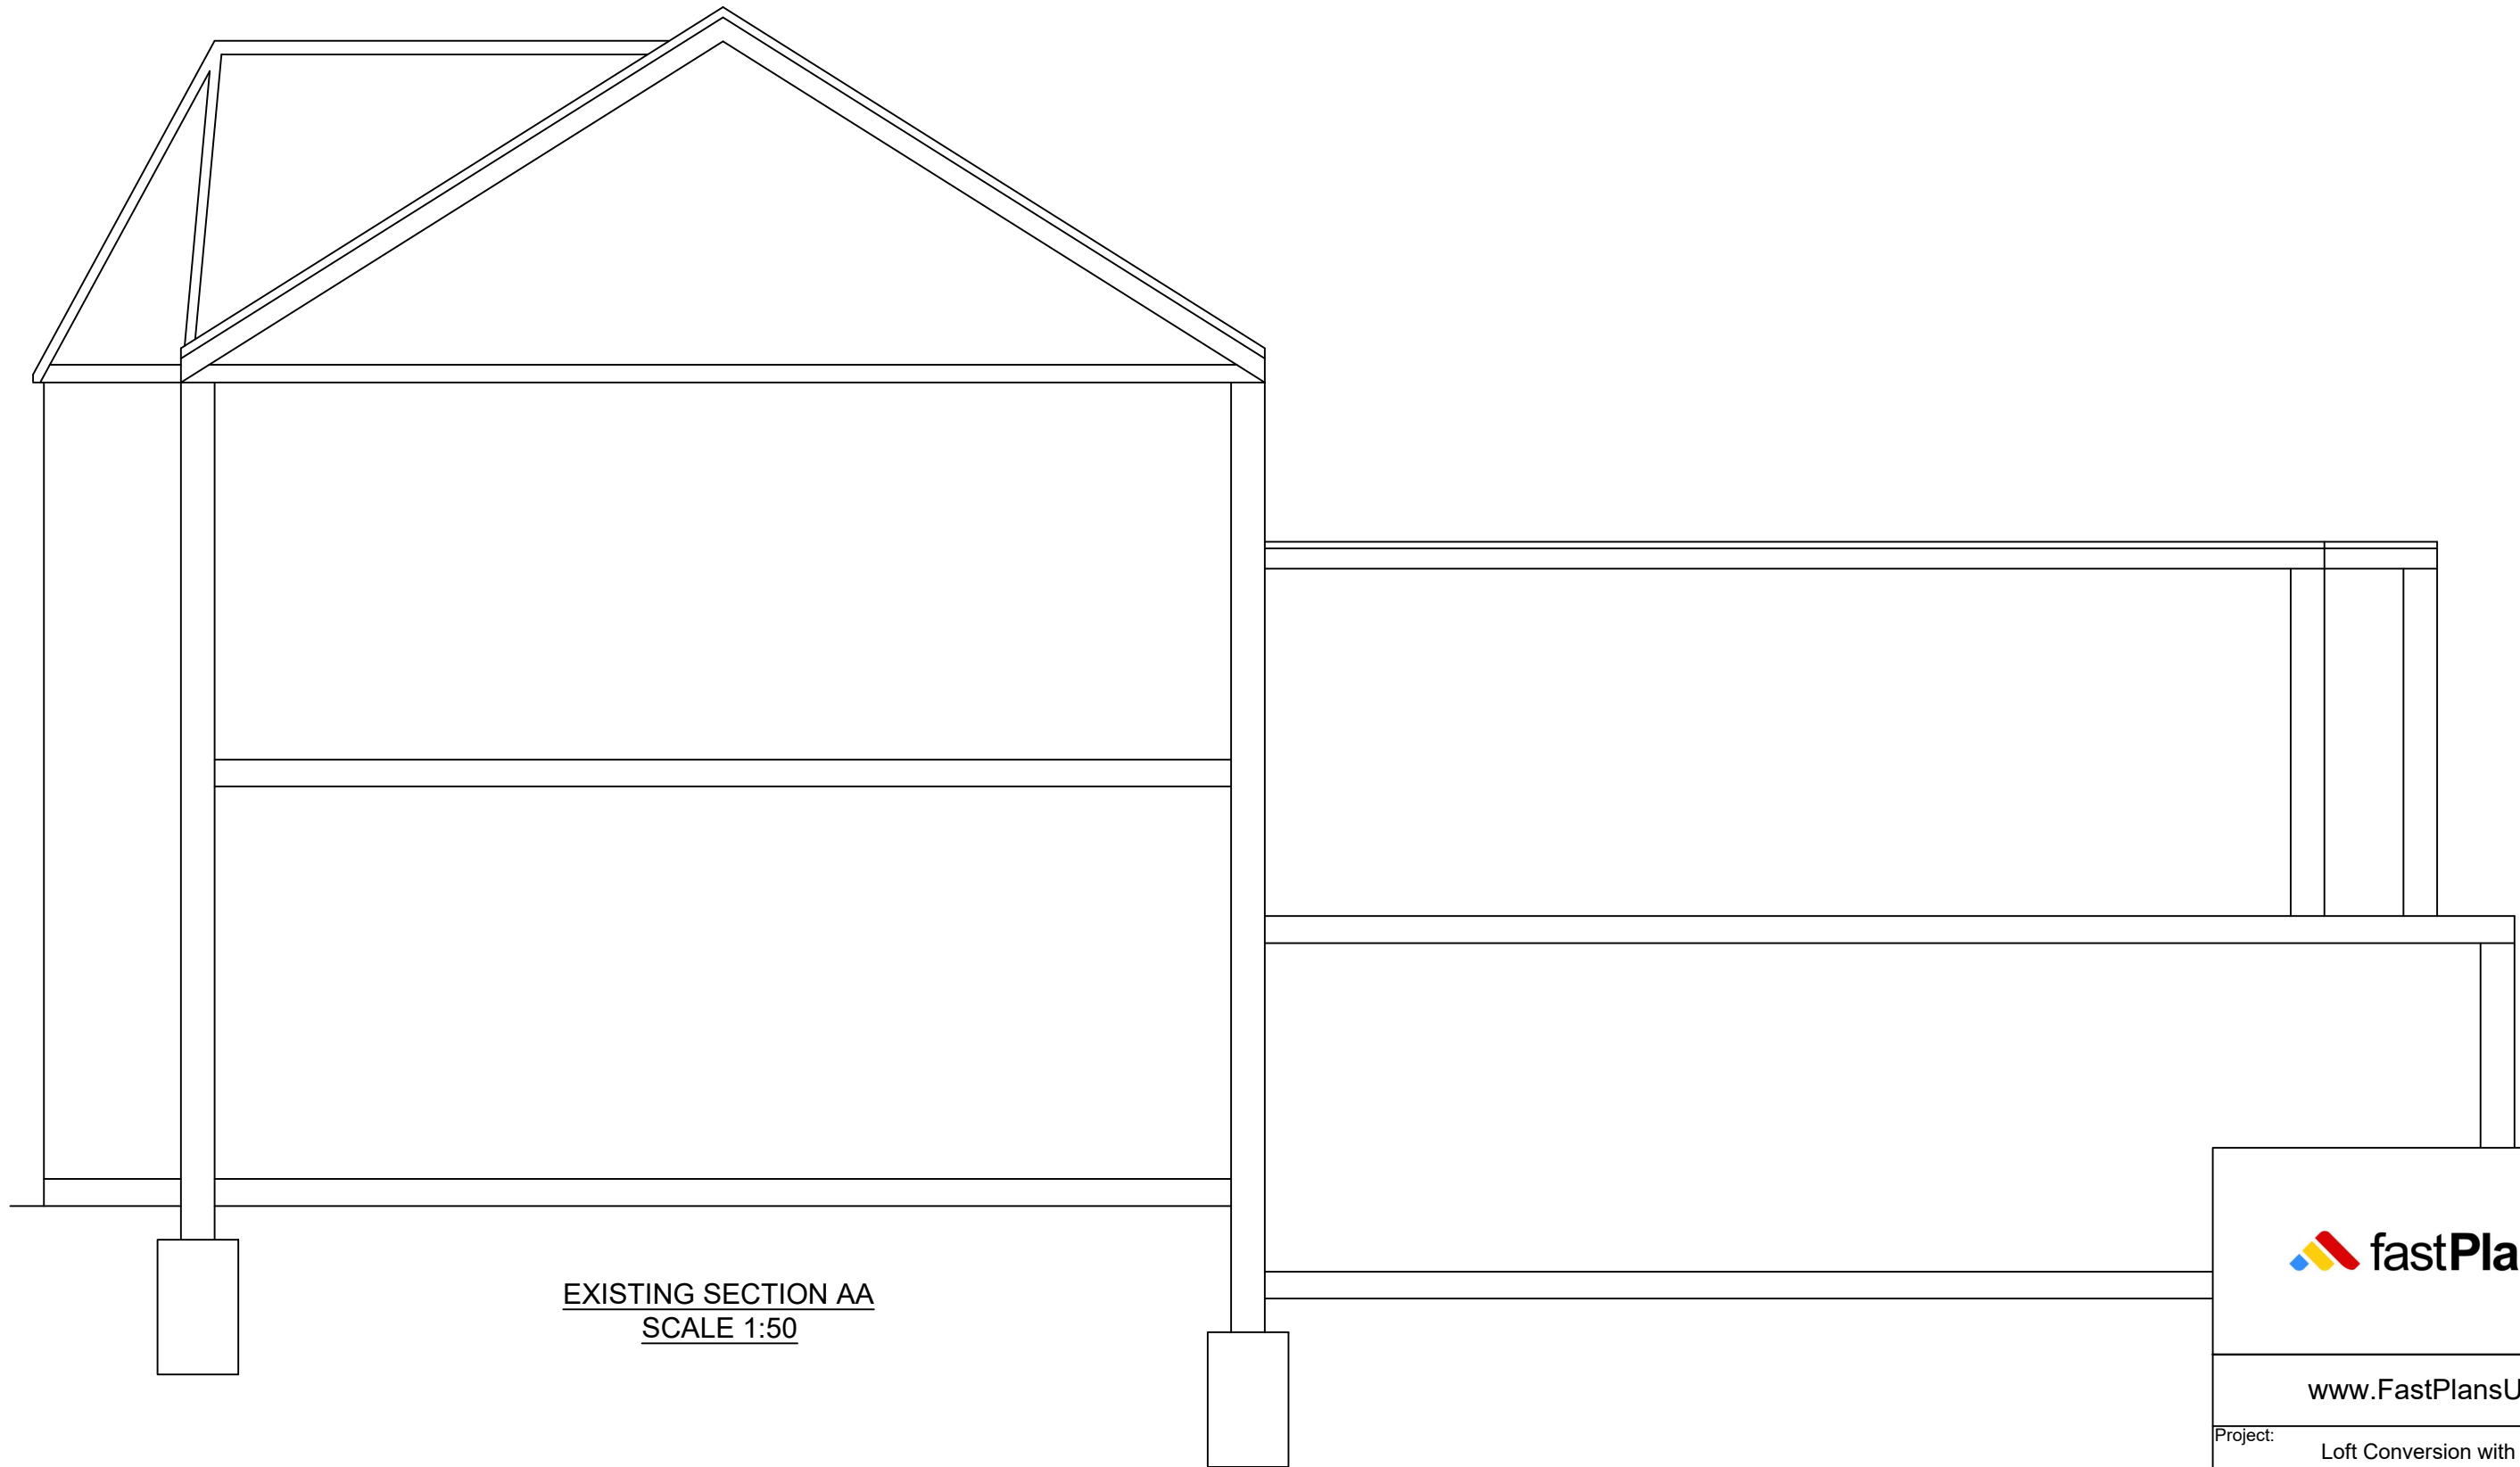

EXISTING SECTION AA
SCALE 1:50

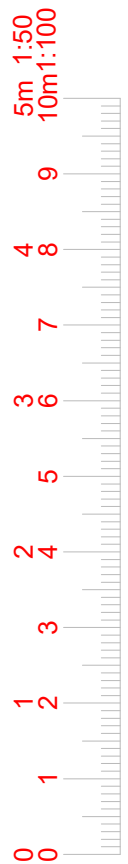

www.FastPlansUK.co.uk


Project: Loft Conversion with
Dormer to Rear.

Address:
99 PEMBERTON ROAD N4 1AY

Scale: 1:50 @ A3	Dwg. no: A12
---------------------	-----------------

Drawn by: O.B.S	Date Drawn: 29-AUG-2026
--------------------	----------------------------

For Drawings Tel: 0208 154 5569	
E-mail: plans@FastPlansUK.co.uk	

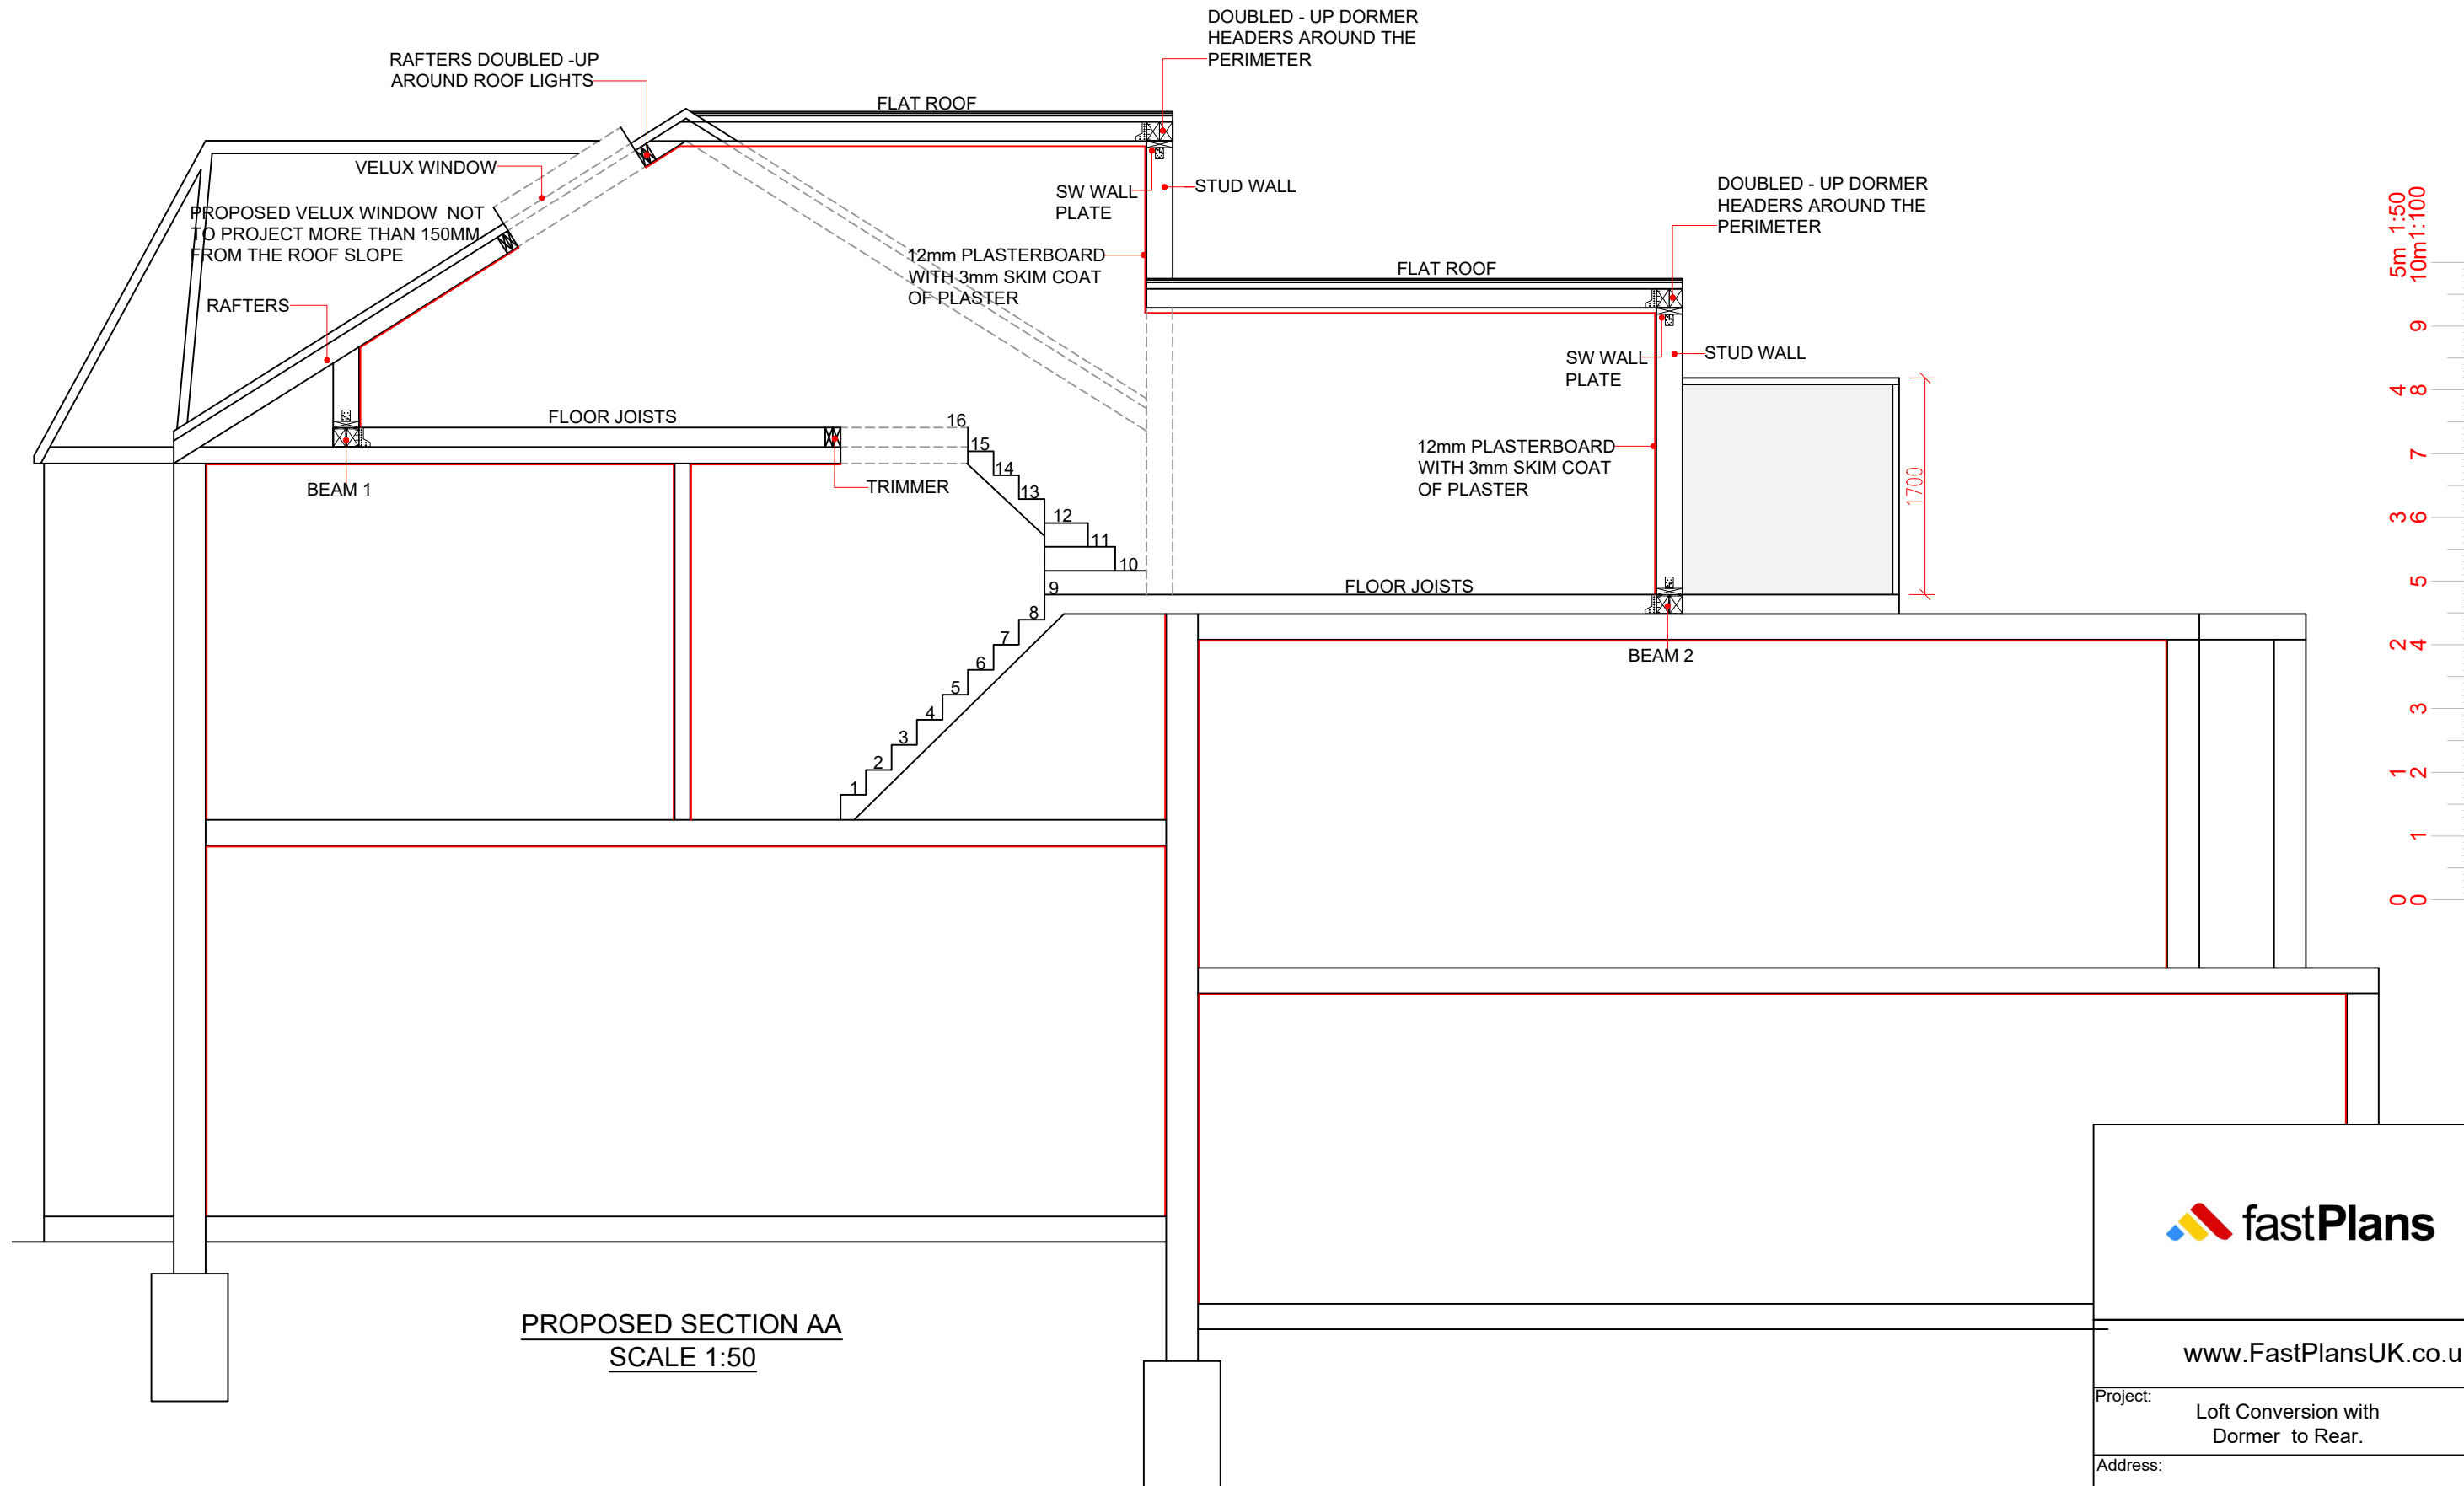

PROPOSED SECTION AA
SCALE 1:50



www.FastPlansUK.co.uk

Project: Loft Conversion with
Dormer to Rear.


Address:
99 PEMBERTON ROAD N4 1AY

Scale: 1:50 @ A3	Dwg. no: A13
---------------------	-----------------

Drawn by: O.B.S	Date Drawn: 29-AUG-2026
--------------------	----------------------------

For Drawings Tel: 0208 154 5569


E-mail: plans@FastPlansUK.co.uk

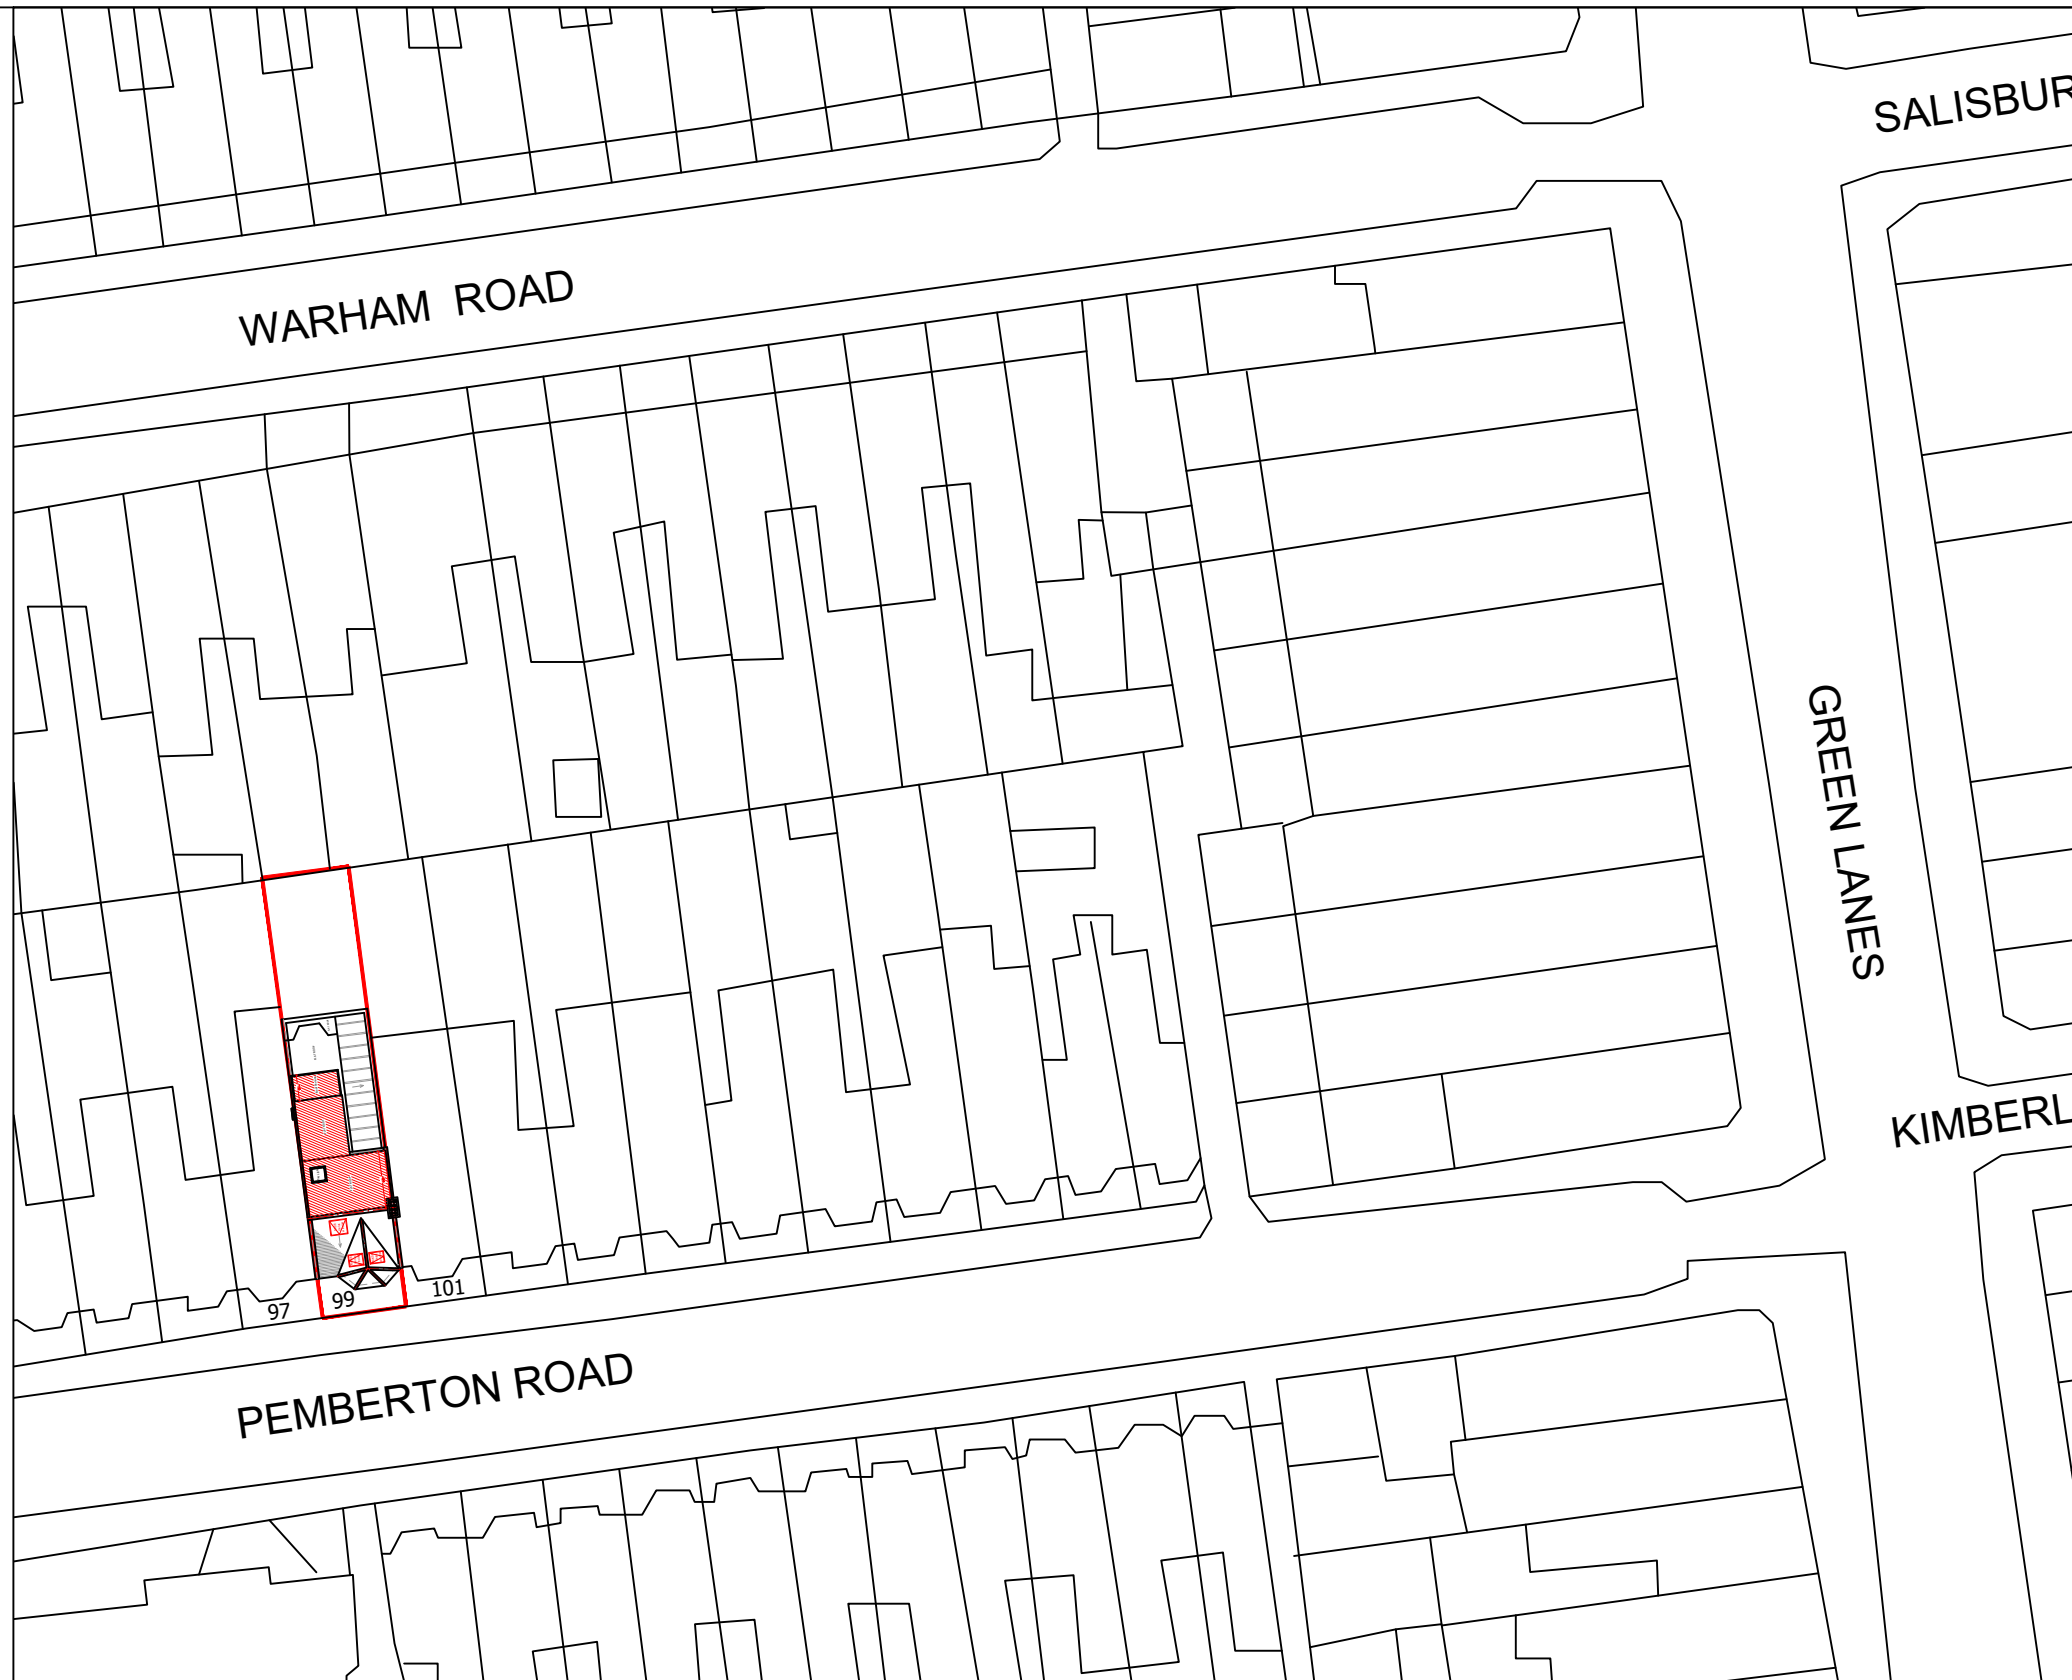

BLOCK PLAN
SCALE 1:500



LOCATION PLAN
SCALE 1:1250

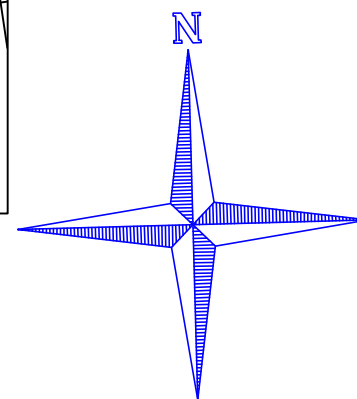

www.FastPlansUK.co.uk

Project: Loft Conversion with
Dormer to Rear.

Address:
99 PEMBERTON ROAD N4 1AY

Scale: 1:500 @ A3	Dwg. no: A14
Drawn by: O.B.S	Date Drawn: 29-AUG-2026

For Drawings Tel: 0208 154 5569

E-mail: plans@FastPlansUK.co.uk