

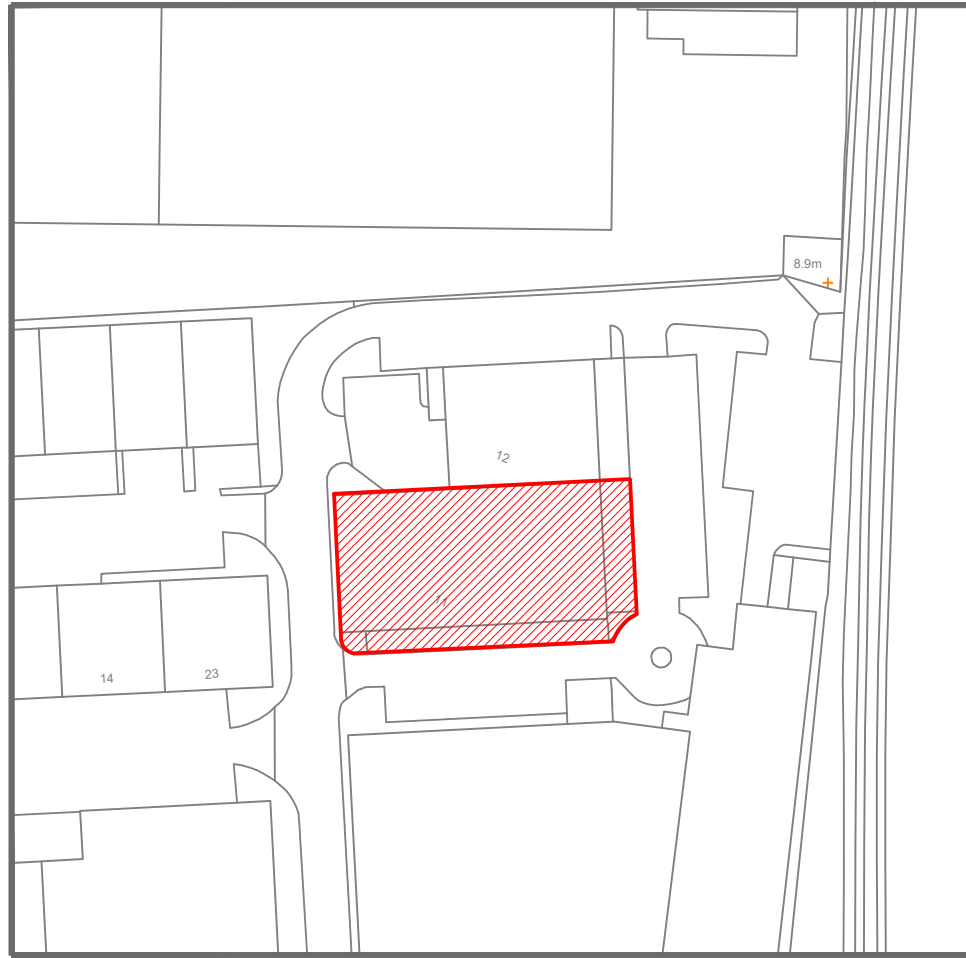


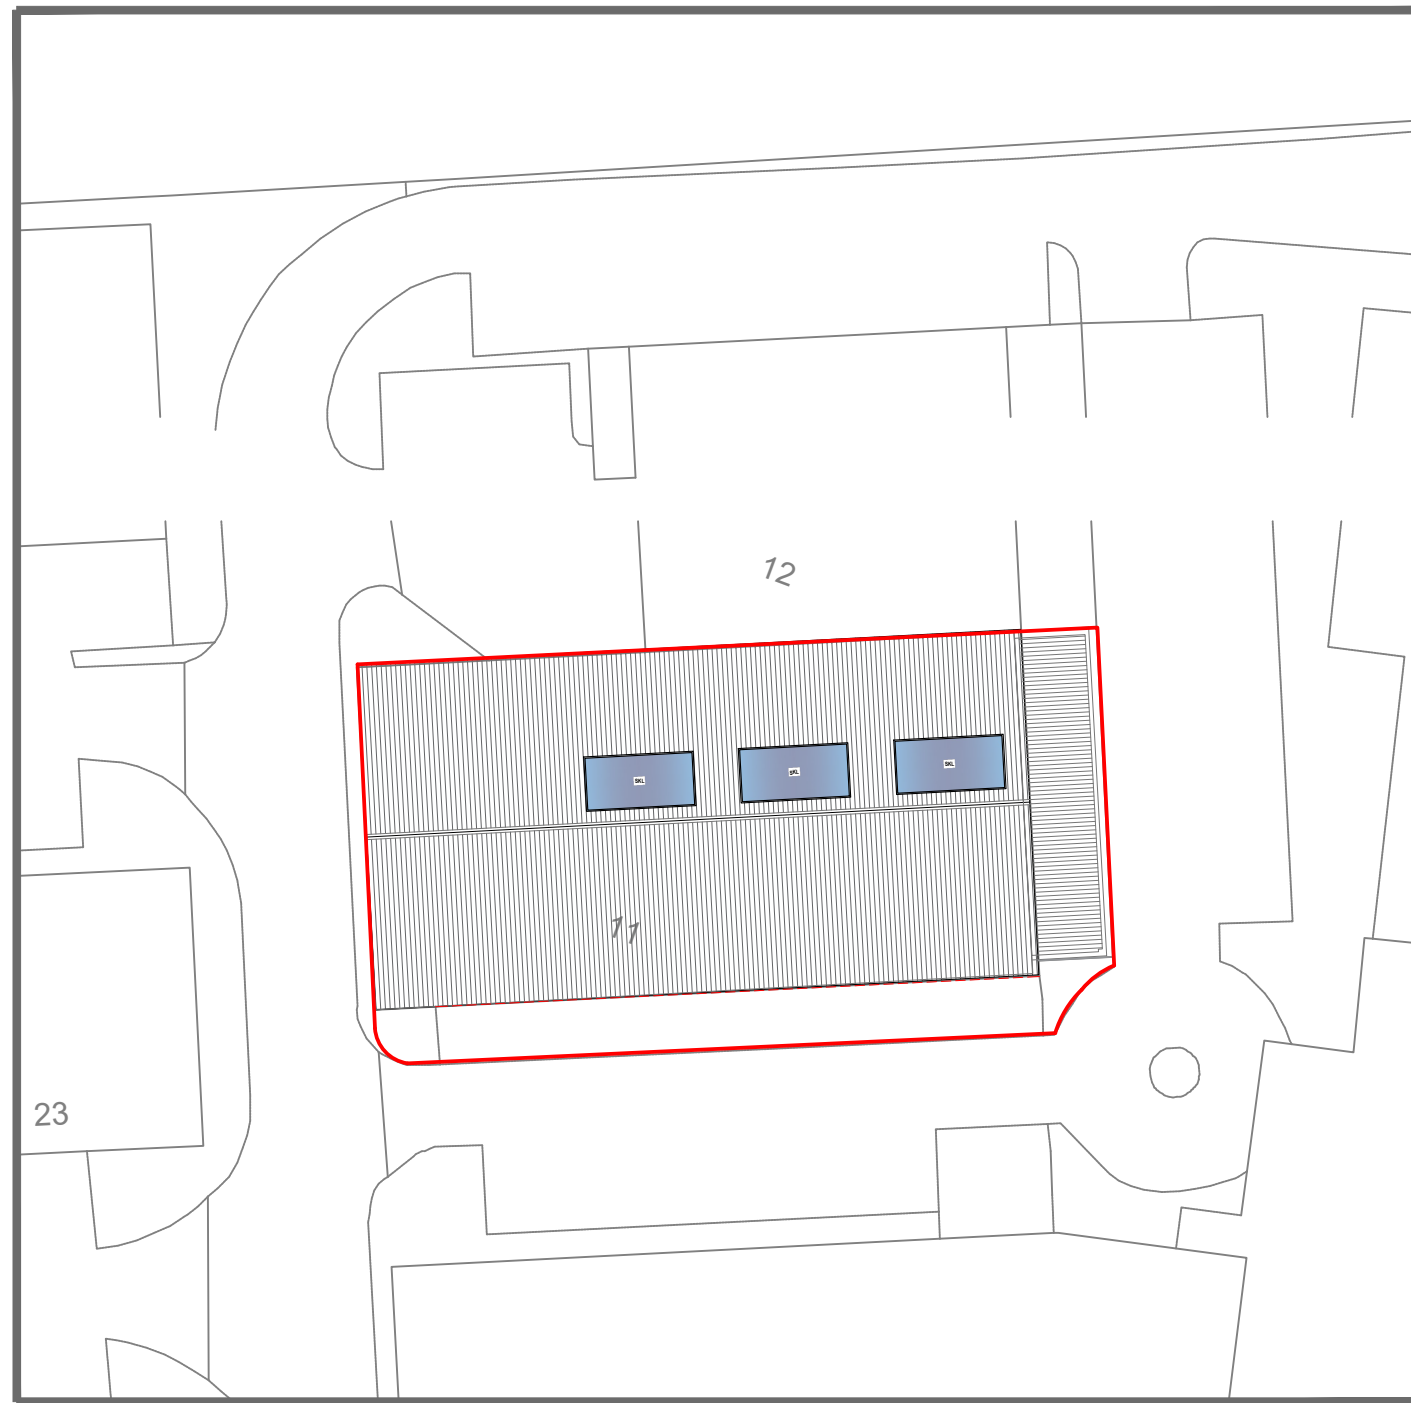


0m 20m 40m 60m 80m 100m

LOCATION PLAN
1:1250 @ A3

 

0m 20m 40m 60m 80m 100m

BLOCK SITE PLAN
1:500 @ A3

 

Prestige Planning Ltd.
Unit 6 Grosvenor Way
London
E5 9ND

T: 020 3935 3434
E: Planning@thepgroups.co.uk

PROJECT DETAILS
SITE BOUNDARY



PROPERTY ADDRESS
UNIT 11 THE HIGH CROSS
CENTRE, FOUNTAYNE ROAD
N15 4QL

DRAWING TITLE
LOCATION AND BLOCK PLAN

REVISION	DRAWING NO.
R01	PROS

SCALE

0 1 2 scale
1:100 @A3

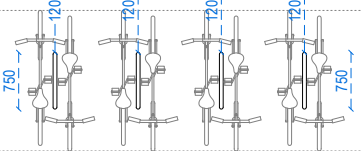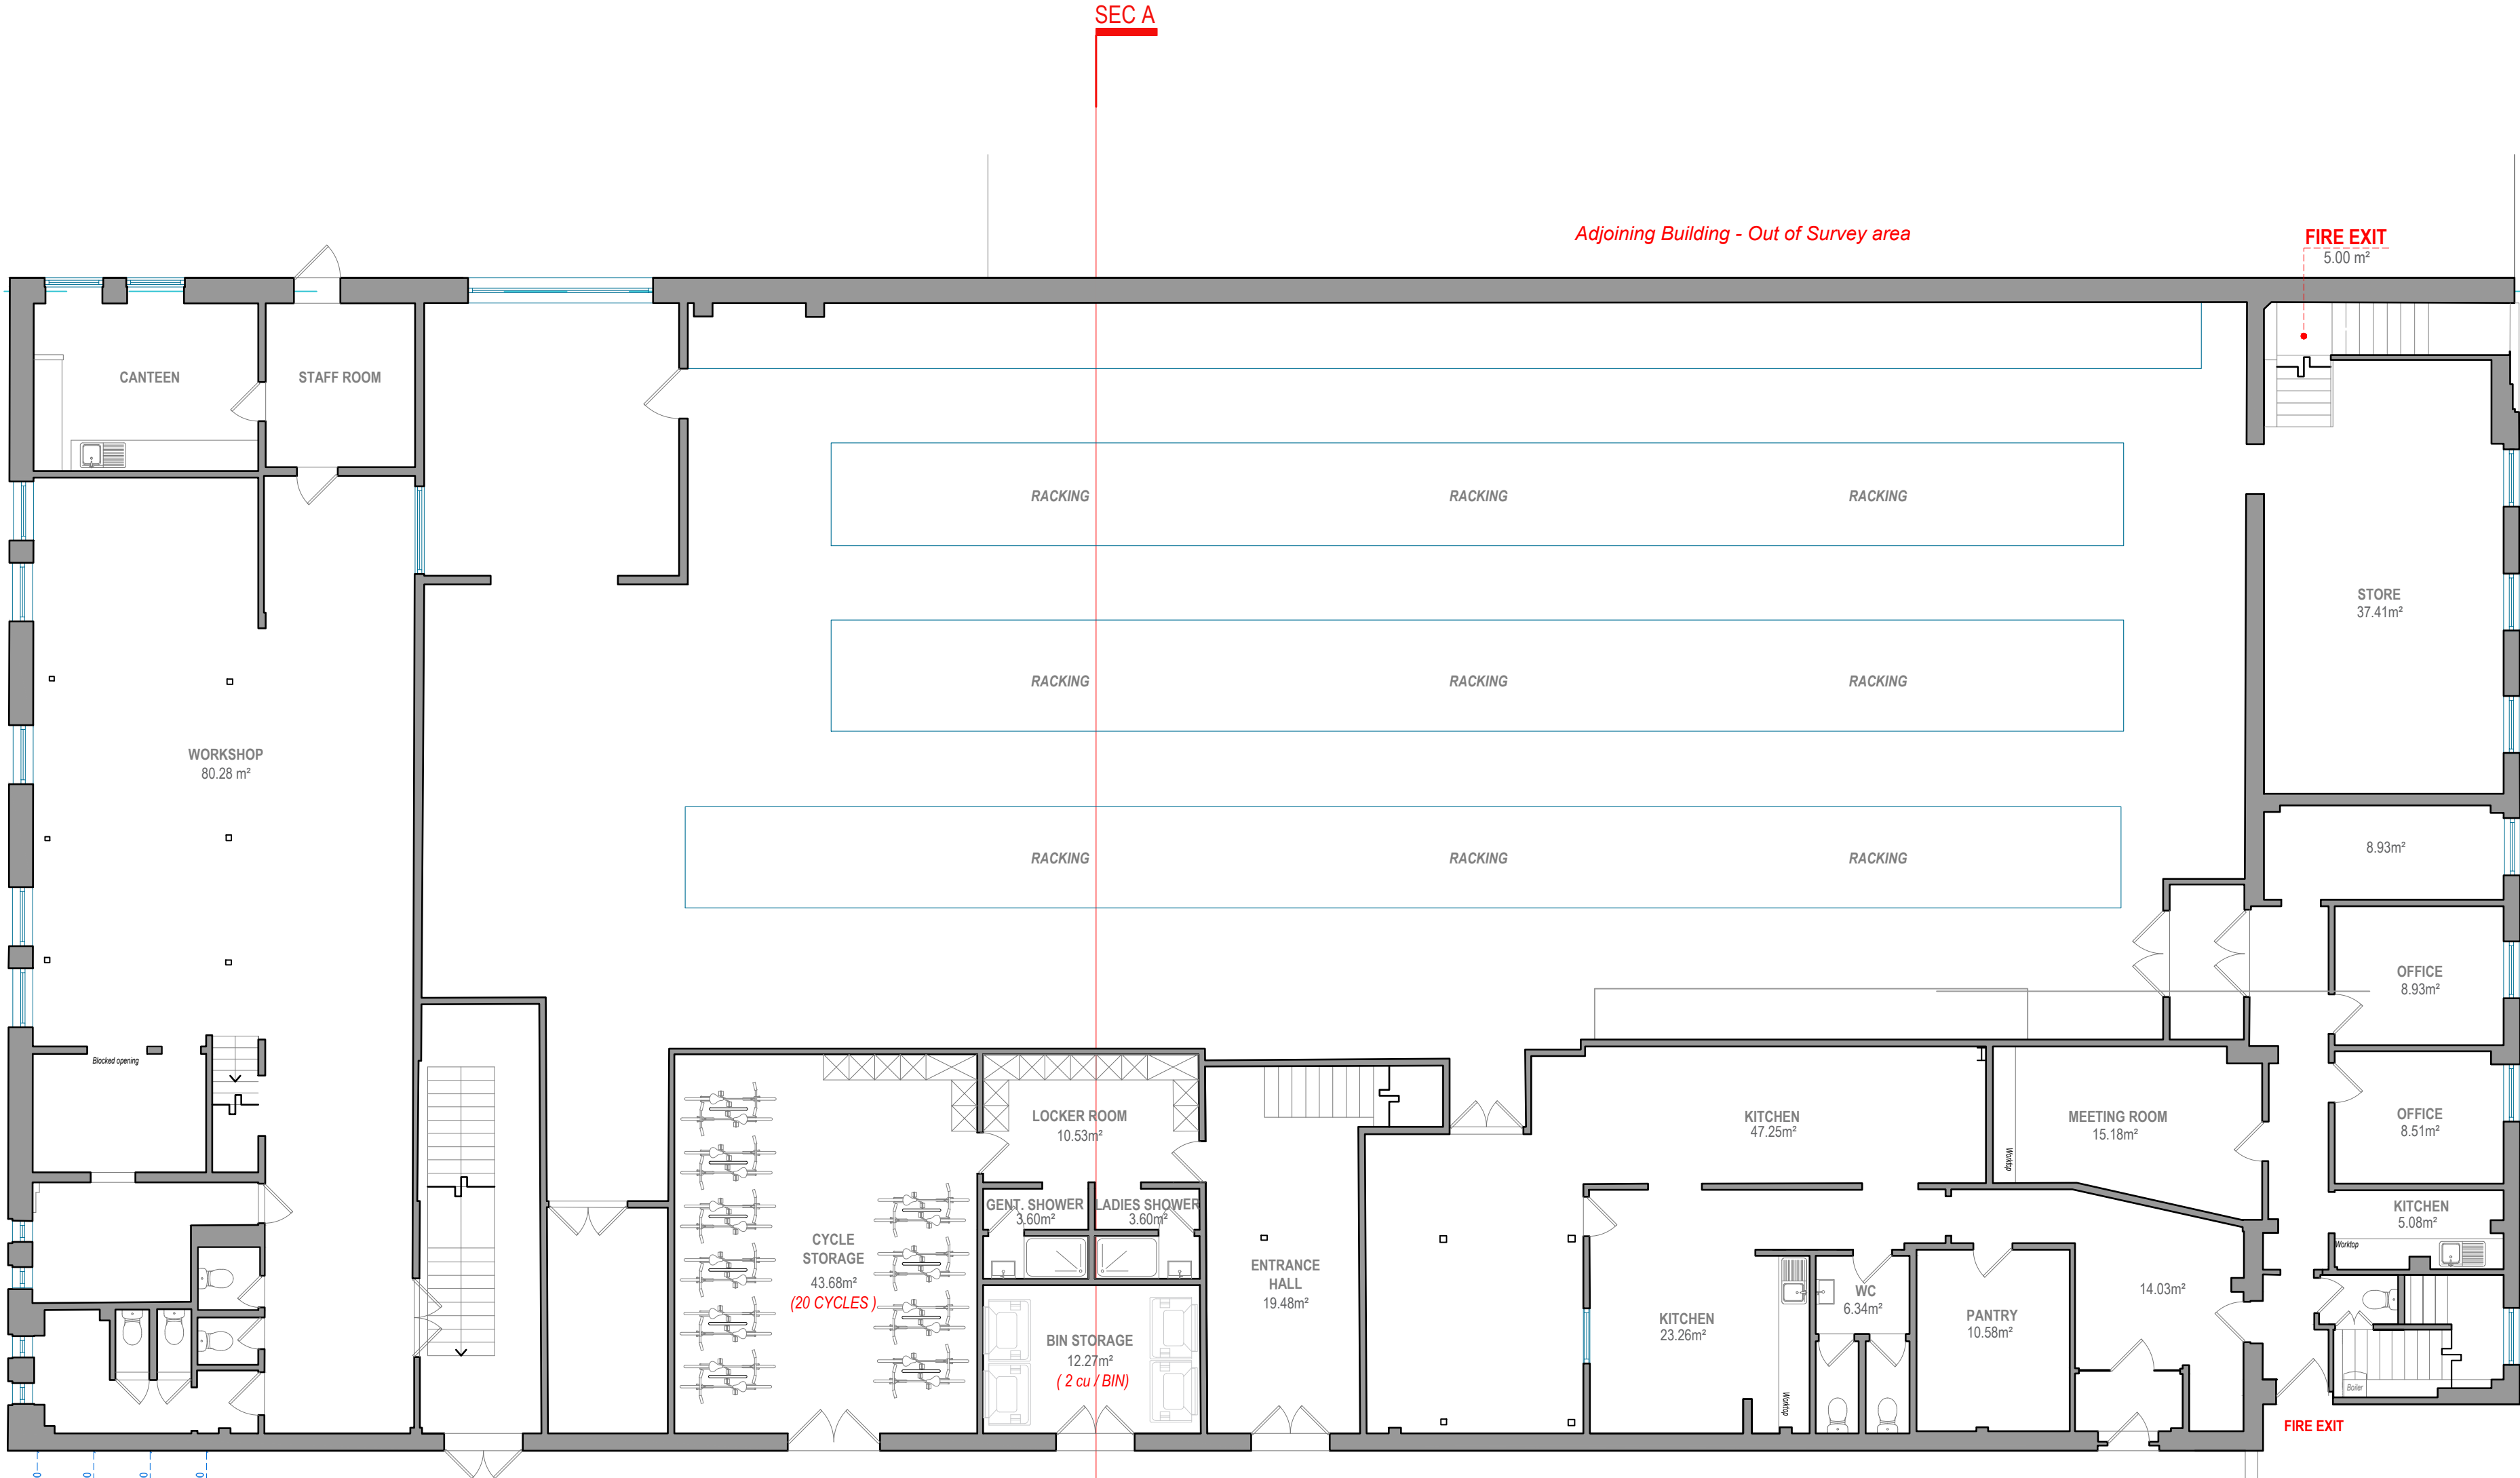

CYCLE STORAGE:
FOUR (4) SETS OF GALVANISED
SHEFFIELD CYCLE STAND OVER
GROUND FIX FOR EIGHT (8) CYCLES

PROPOSED GROUND FLOOR PLAN

GIA : 1056.54m²



PRESTIGE
PLANNING & BUILDING SERVICES

Prestige Planning Ltd.
Unit 6 Grosvenor Way
London
E5 9ND

T: 020 3935 3434
E: Planning@thepgroups.co.uk

PROJECT DETAILS
TO EXTEND FIRST FLOOR HEIGHT
AND ADDITIONAL SECOND FLOOR


PROPERTY ADDRESS
UNIT 11 THE HIGH CROSS
CENTRE, FOUNTAYNE ROAD
N15 4QL

DRAWING TITLE
PROPOSED GROUND FLOOR
PLAN

REVISION R01	DRAWING NO. PR01
------------------------	----------------------------

SCALE
0 1 2
scale
1:100 @A2

N
N

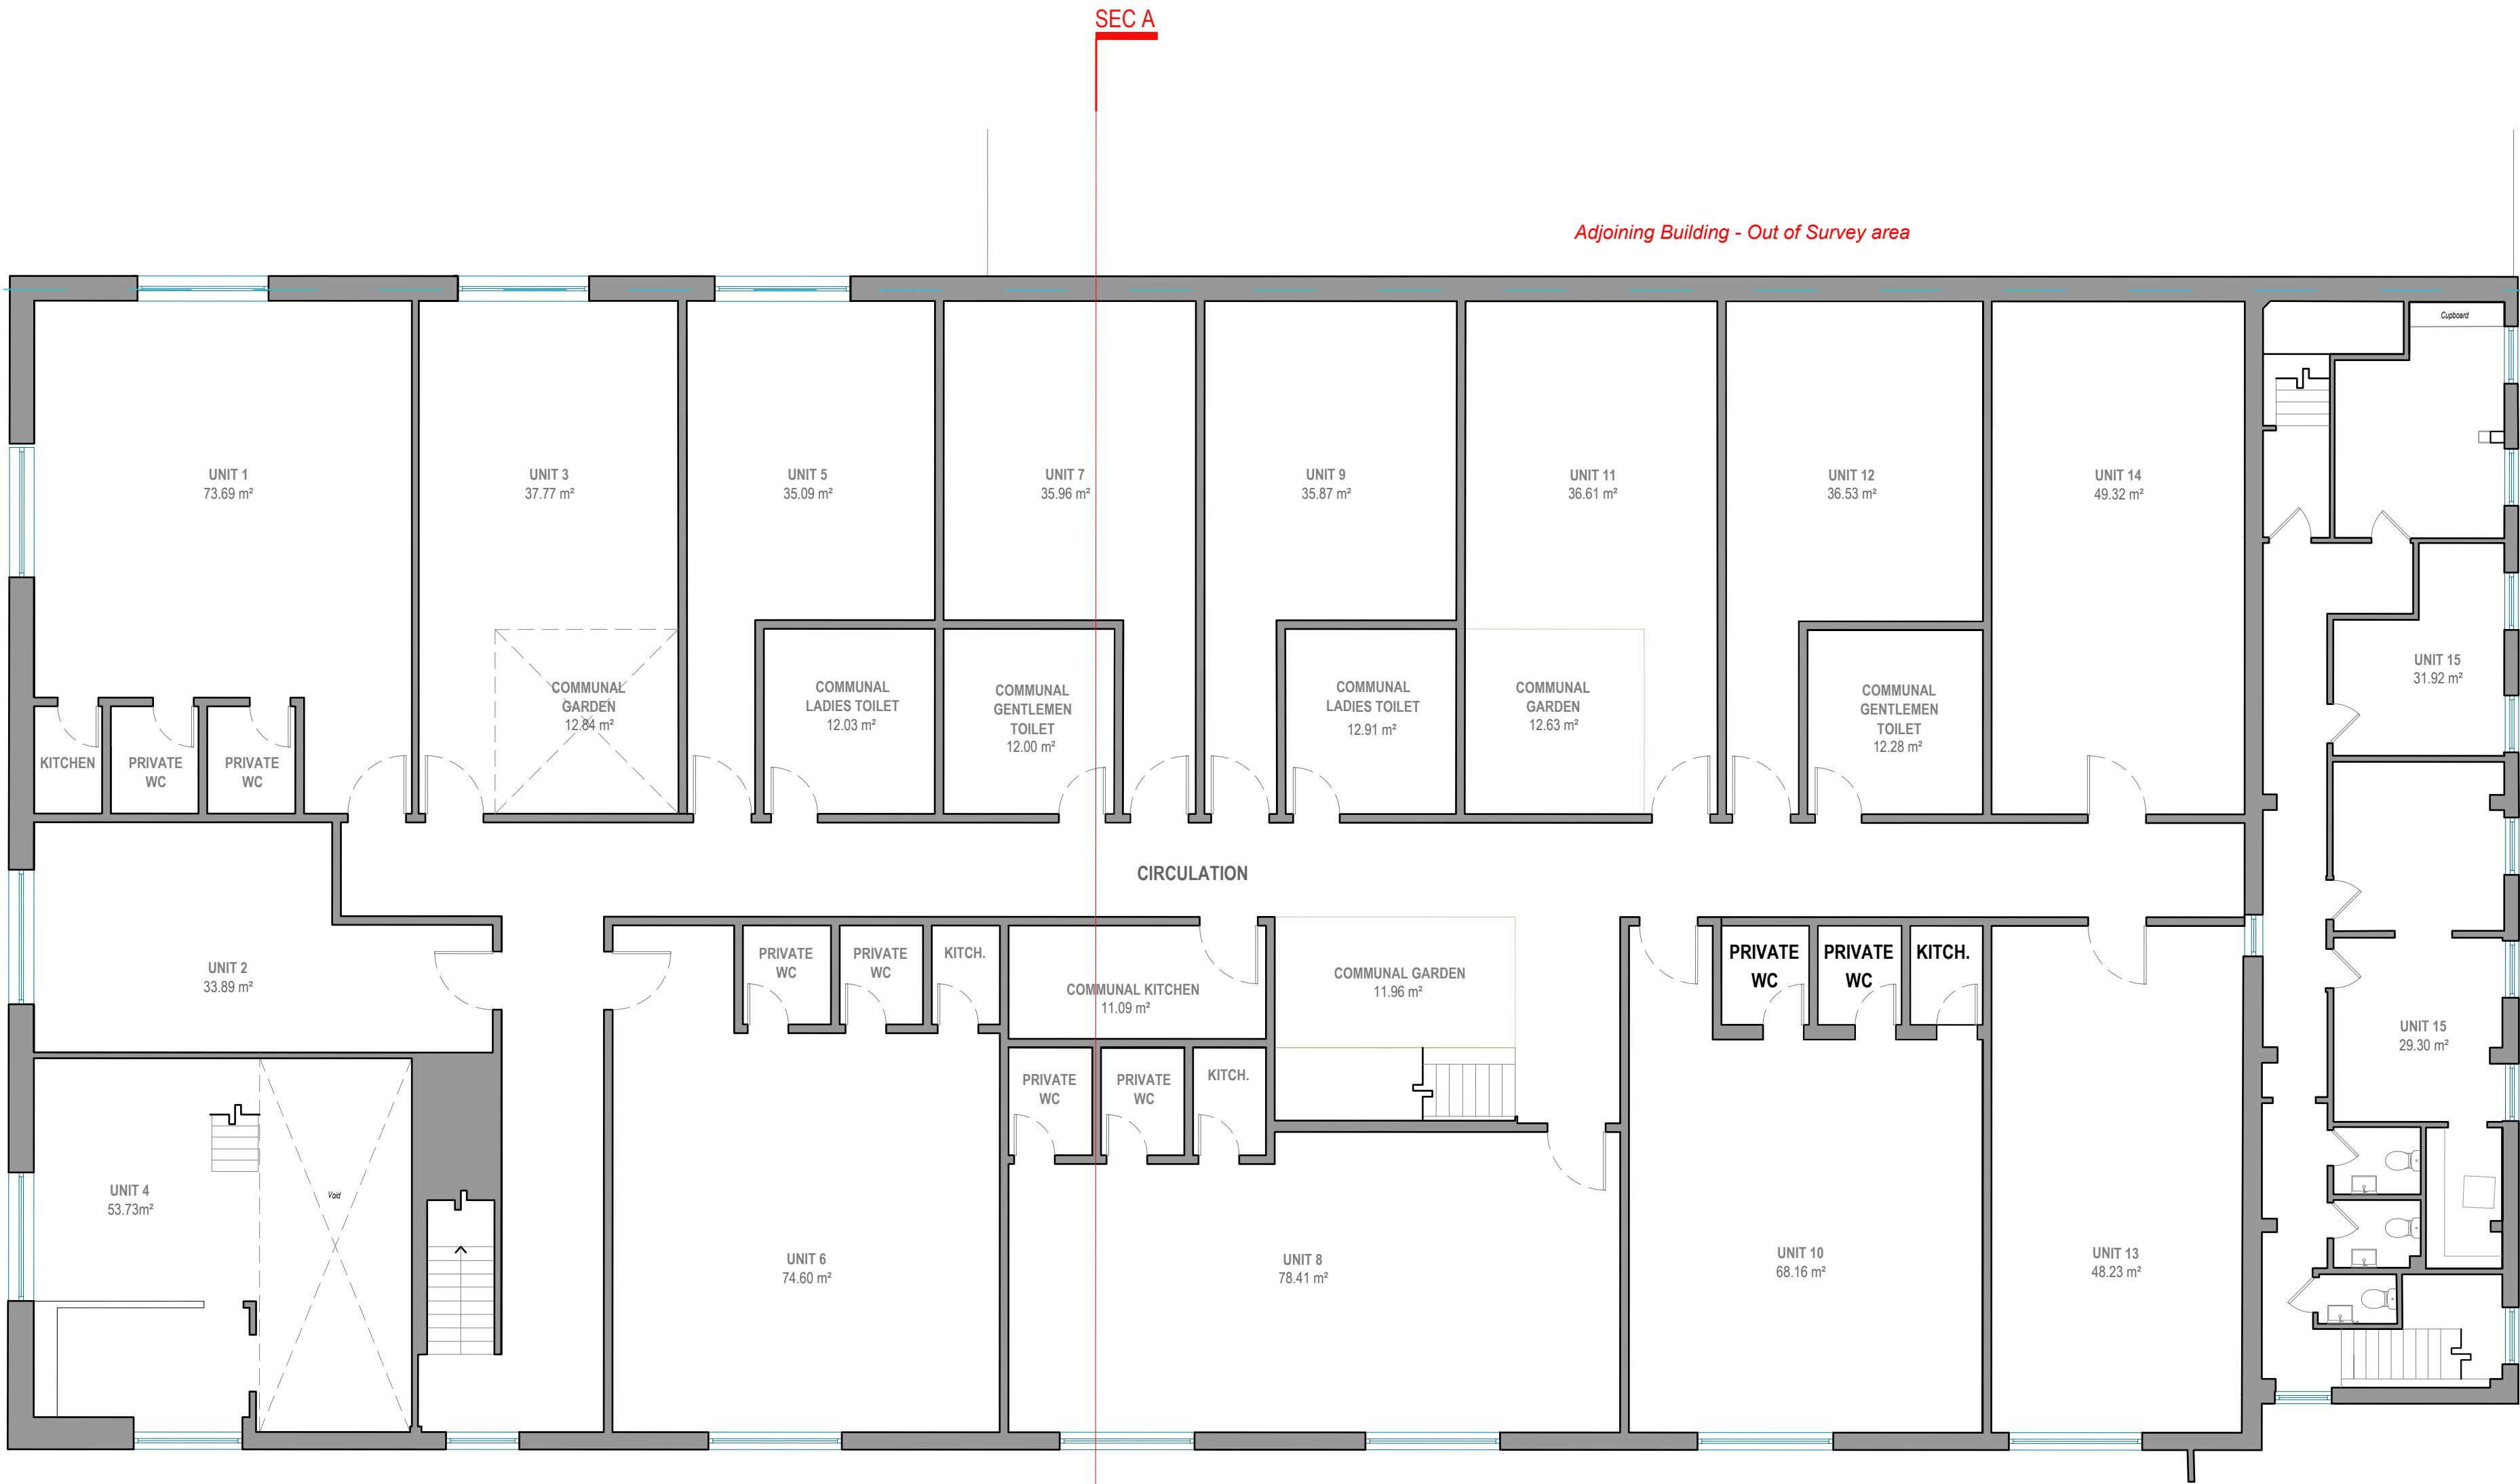

PROPOSED FIRST FLOOR PLAN

GIA : 1055.58m²



Prestige Planning Ltd.
Unit 6 Grosvenor Way
London
E5 9ND

T: 020 3935 3434
E: Planning@thepgroups.co.uk

PROJECT DETAILS

TO EXTEND FIRST FLOOR HEIGHT
AND ADDITIONAL SECOND FLOOR

PROPERTY ADDRESS

UNIT 11 THE HIGH CROSS
CENTRE, FOUNTAYNE ROAD
N15 4QL

DRAWING TITLE

PROPOSED FIRST FLOOR
PLAN

REVISION

R01


DRAWING NO.

PR02

SCALE


0 1 2
scale
1:100 @A2



 

scale
1:100 @A2



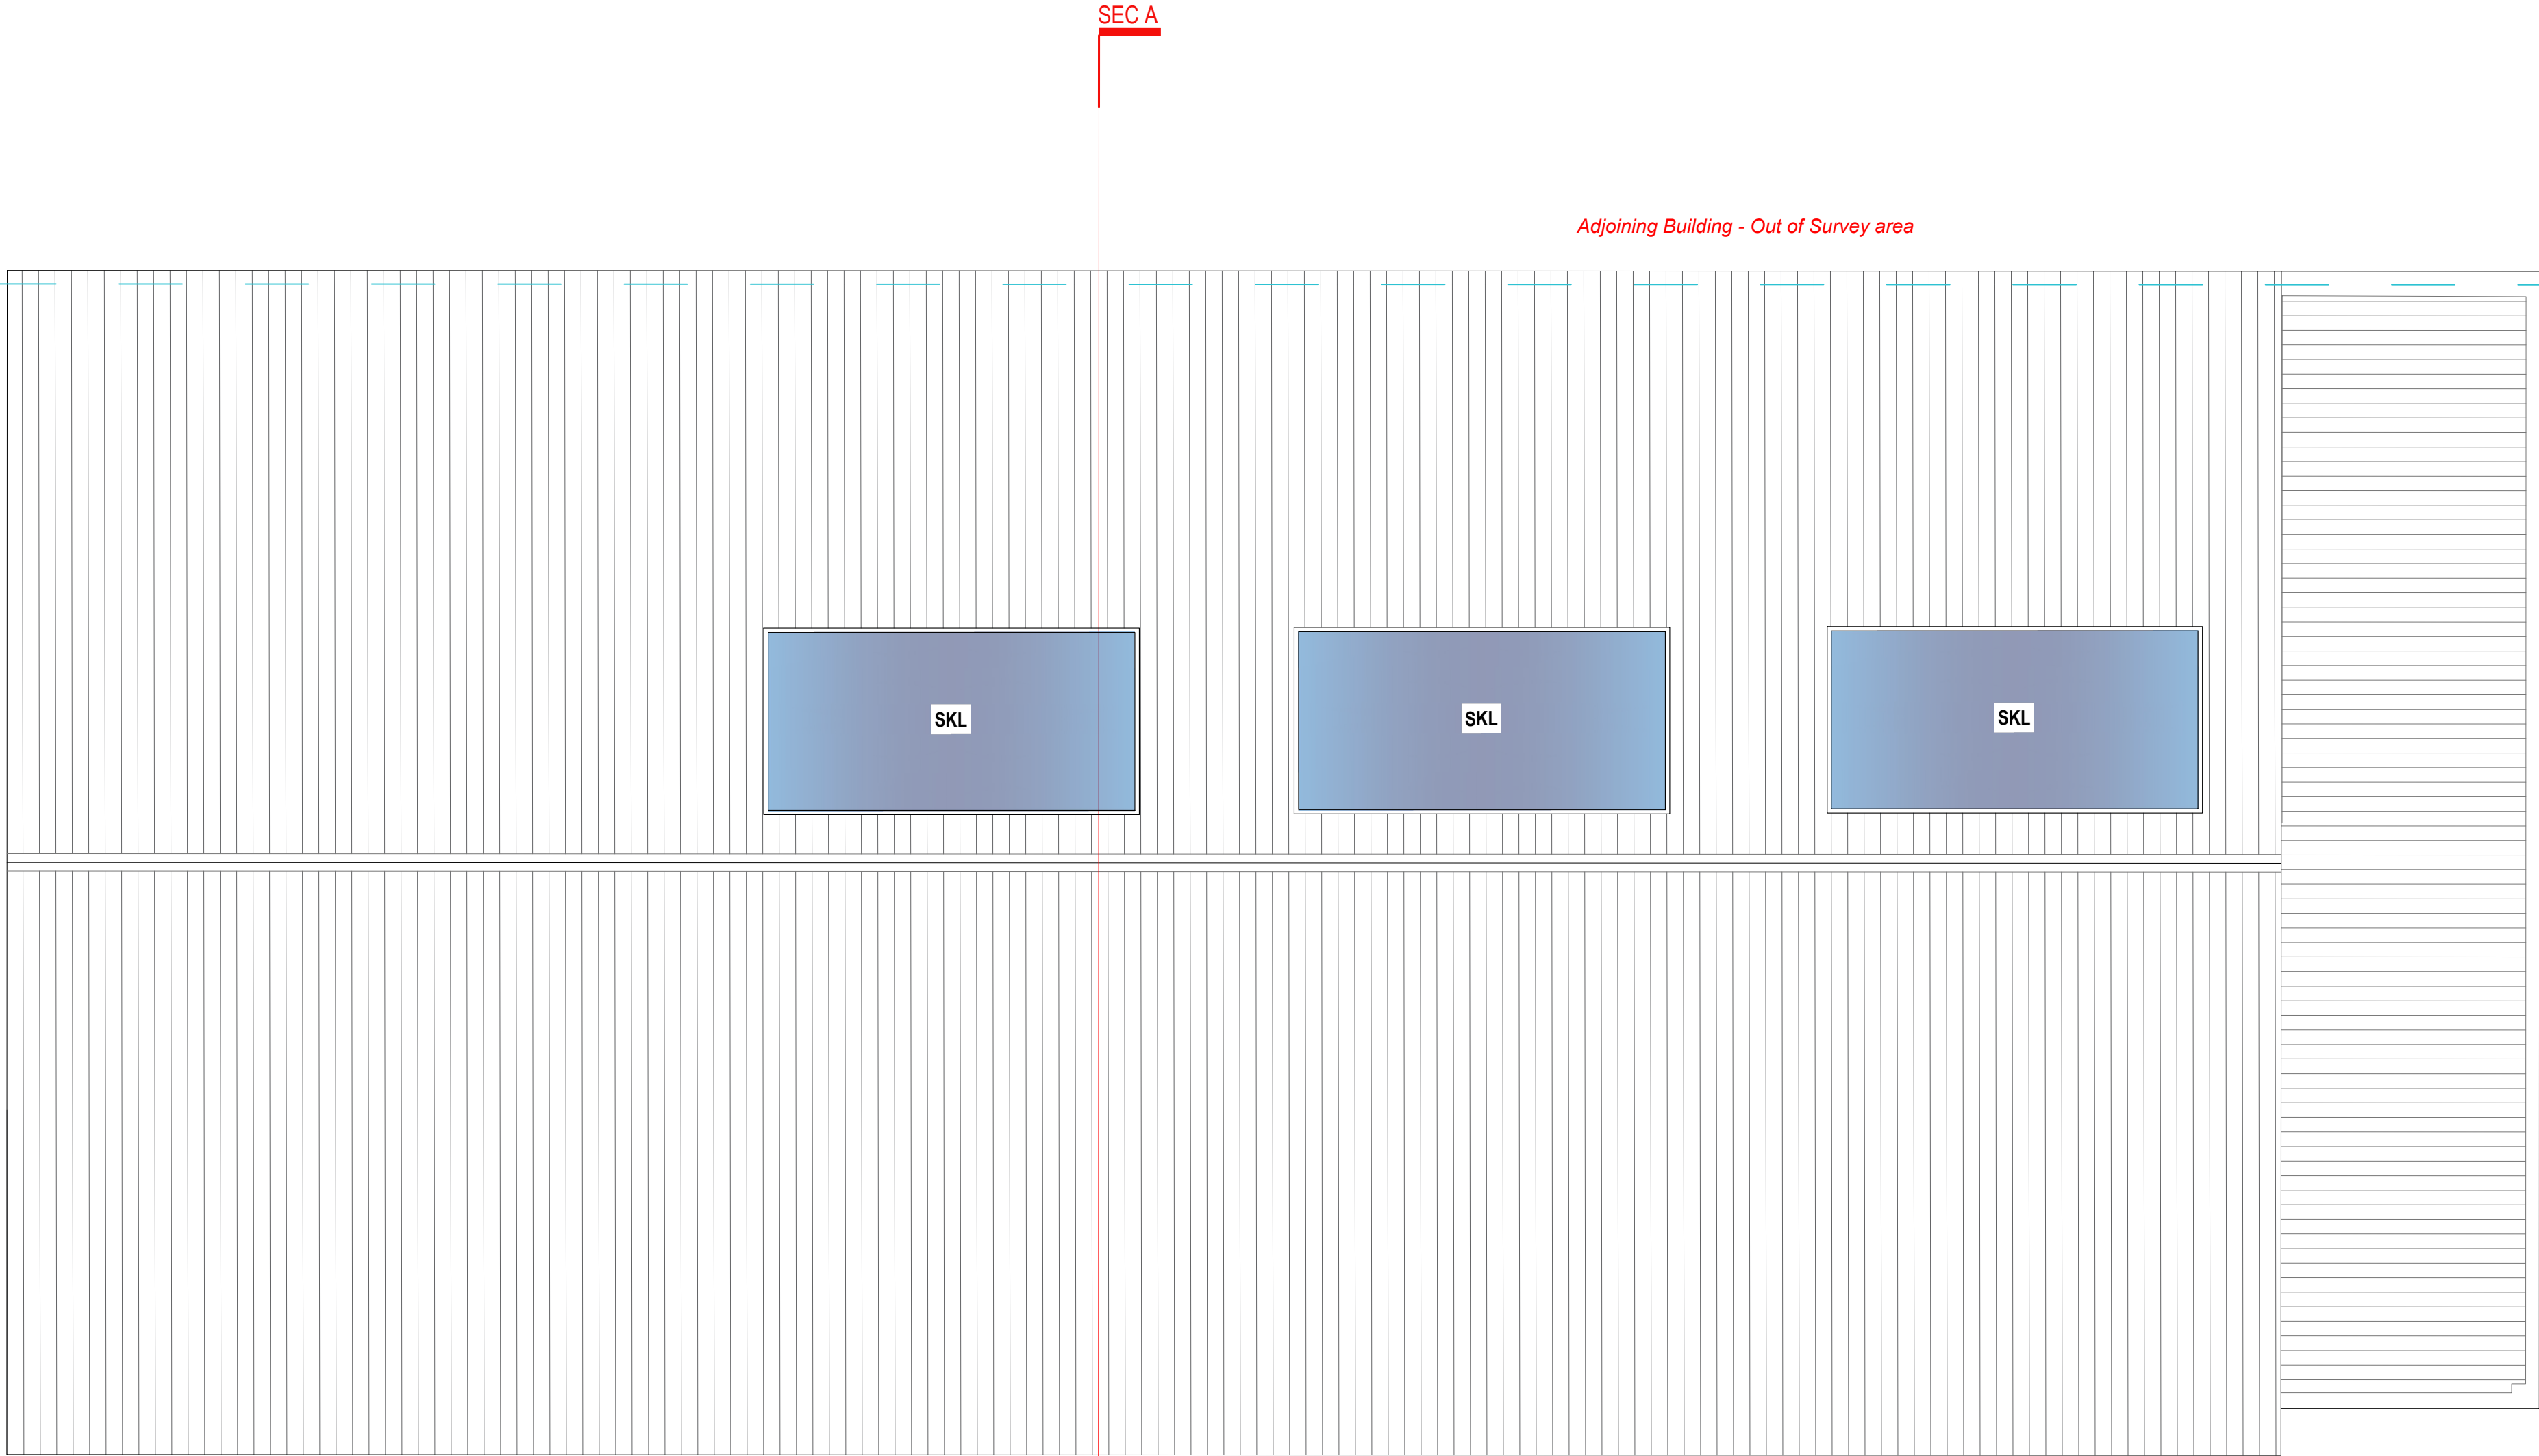

PROPOSED ROOF PLAN



PRESTIGE
PLANNING & BUILDING SERVICES

Prestige Planning Ltd.
Unit 6 Grosvenor Way
London
E5 9ND

T: 020 3935 3434
E: Planning@thepgroups.co.uk

PROJECT DETAILS
TO EXTEND FIRST FLOOR HEIGHT
AND ADDITIONAL SECOND FLOOR

PROPERTY ADDRESS
UNIT 11 THE HIGH CROSS
CENTRE, FOUNTAYNE ROAD
N15 4QL

DRAWING TITLE
PROPOSED ROOF PLAN

REVISION R01	DRAWING NO. PR04
------------------------	----------------------------

SCALE

012


scale

1:100 @A2

N



SOUTH SIDE ELEVATION

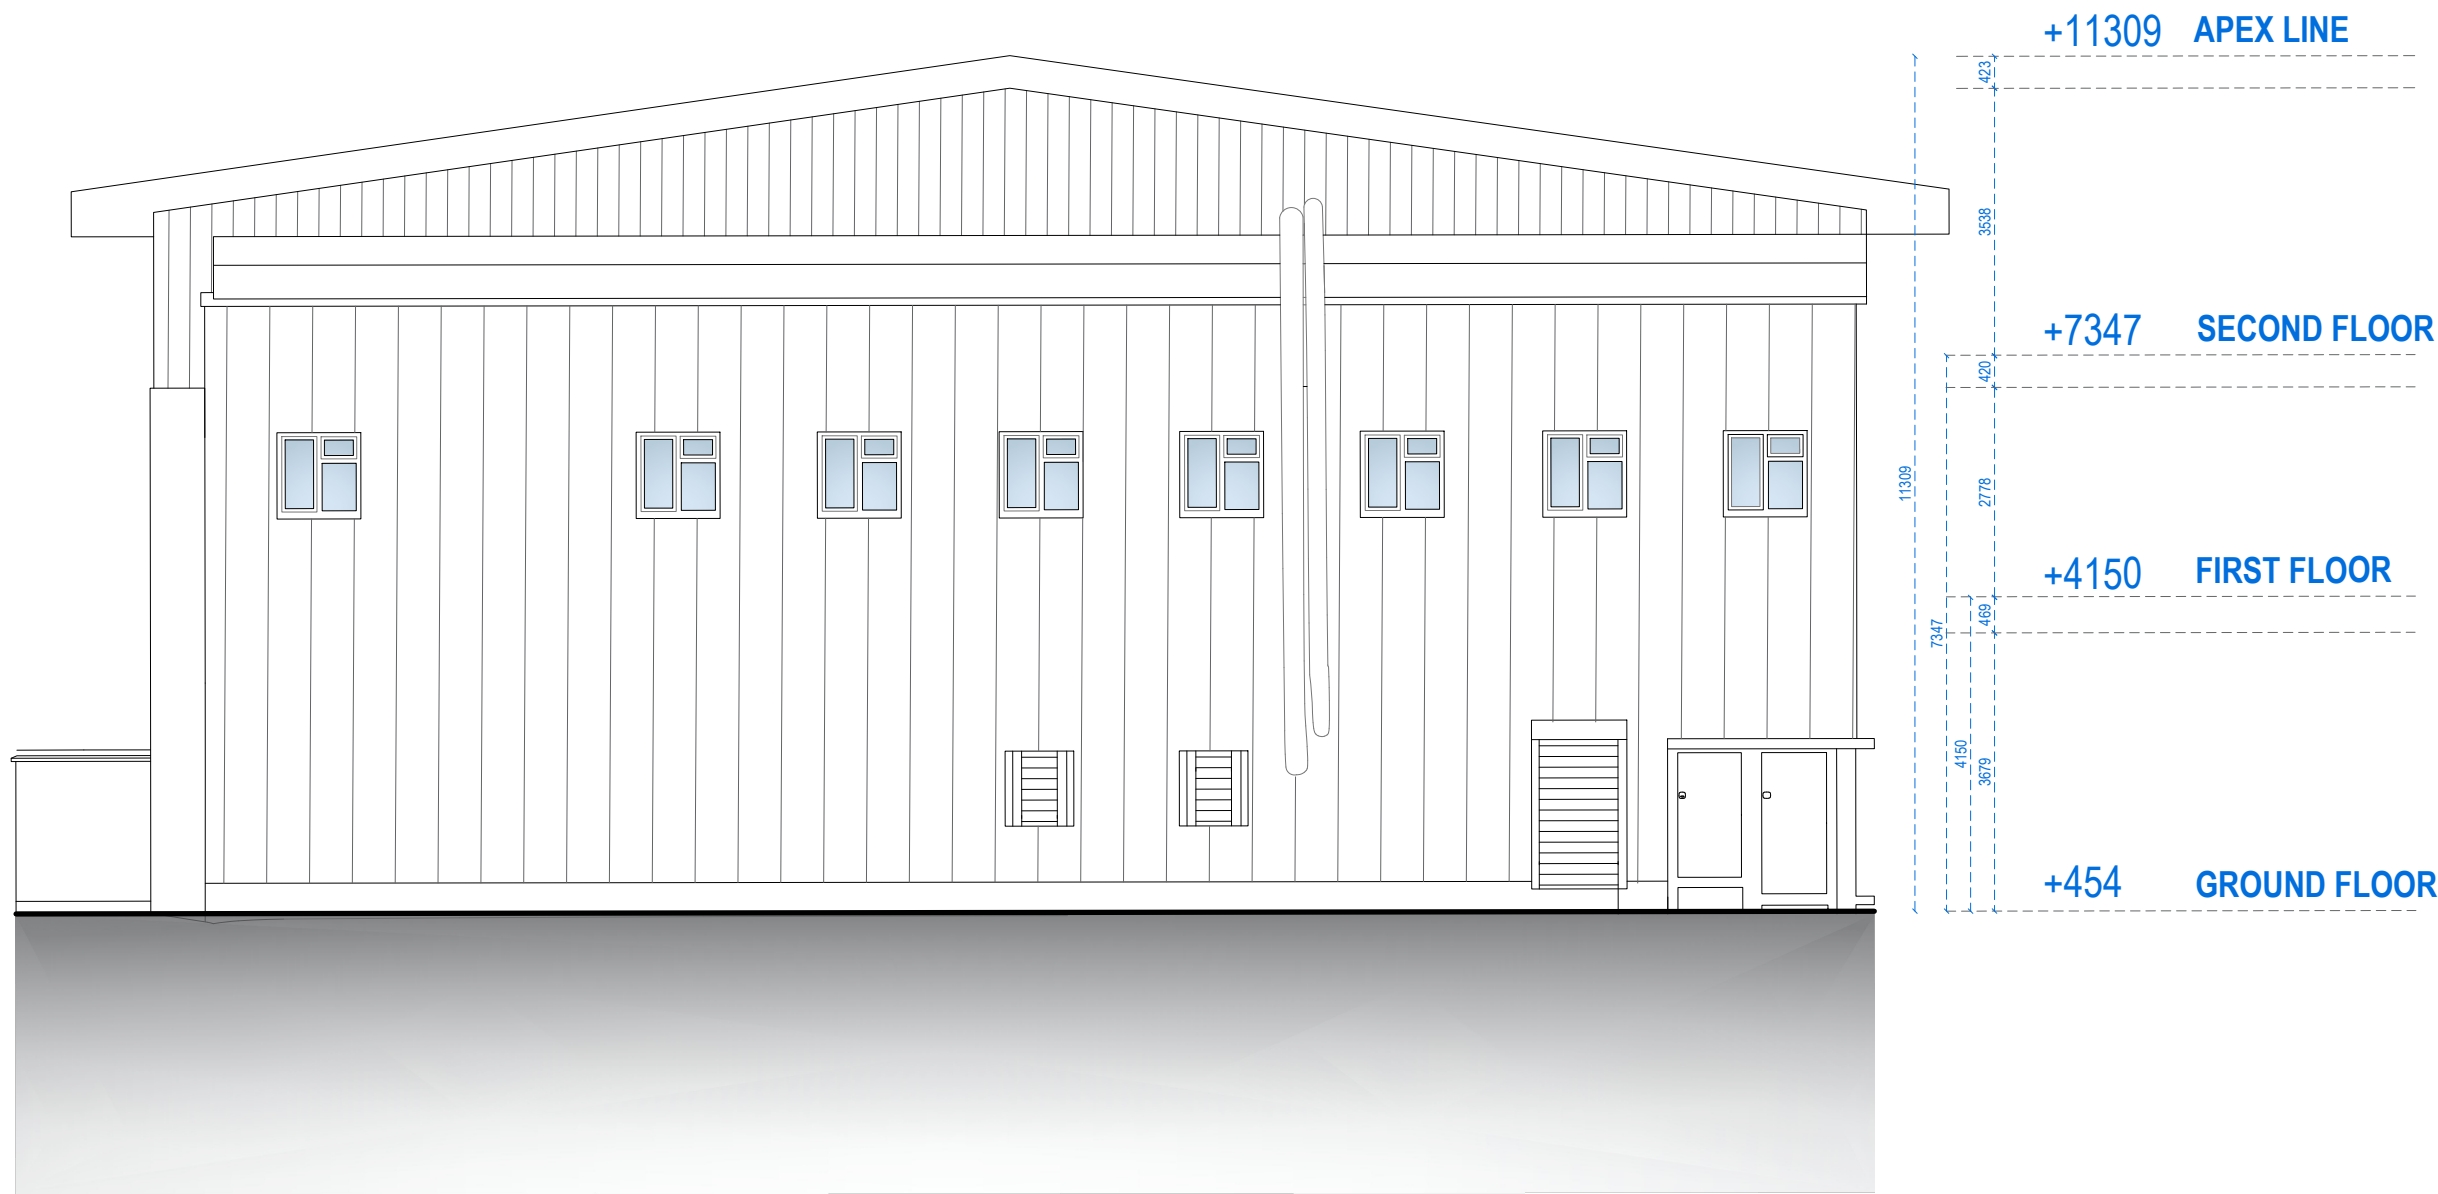

EAST SIDE ELEVATION



NORTH SIDE ELEVATION



PRESTIGE
PLANNING & BUILDING SERVICES

Prestige Planning Ltd.
Unit 6 Grosvenor Way
London
E5 9ND

T: 020 3935 3434
E: Planning@thepgroups.co.uk


PROJECT DETAILS
TO EXTEND FIRST FLOOR HEIGHT
AND ADDITIONAL SECOND FLOOR

PROPERTY ADDRESS
UNIT 11 THE HIGH CROSS
CENTRE, FOUNTAYNE ROAD
N15 4QL


DRAWING TITLE
PROPOSED ELEVATIONS

REVISION R01	DRAWING NO. PR05
------------------------	----------------------------

SCALE
0 1 2
scale
1:100 @A2

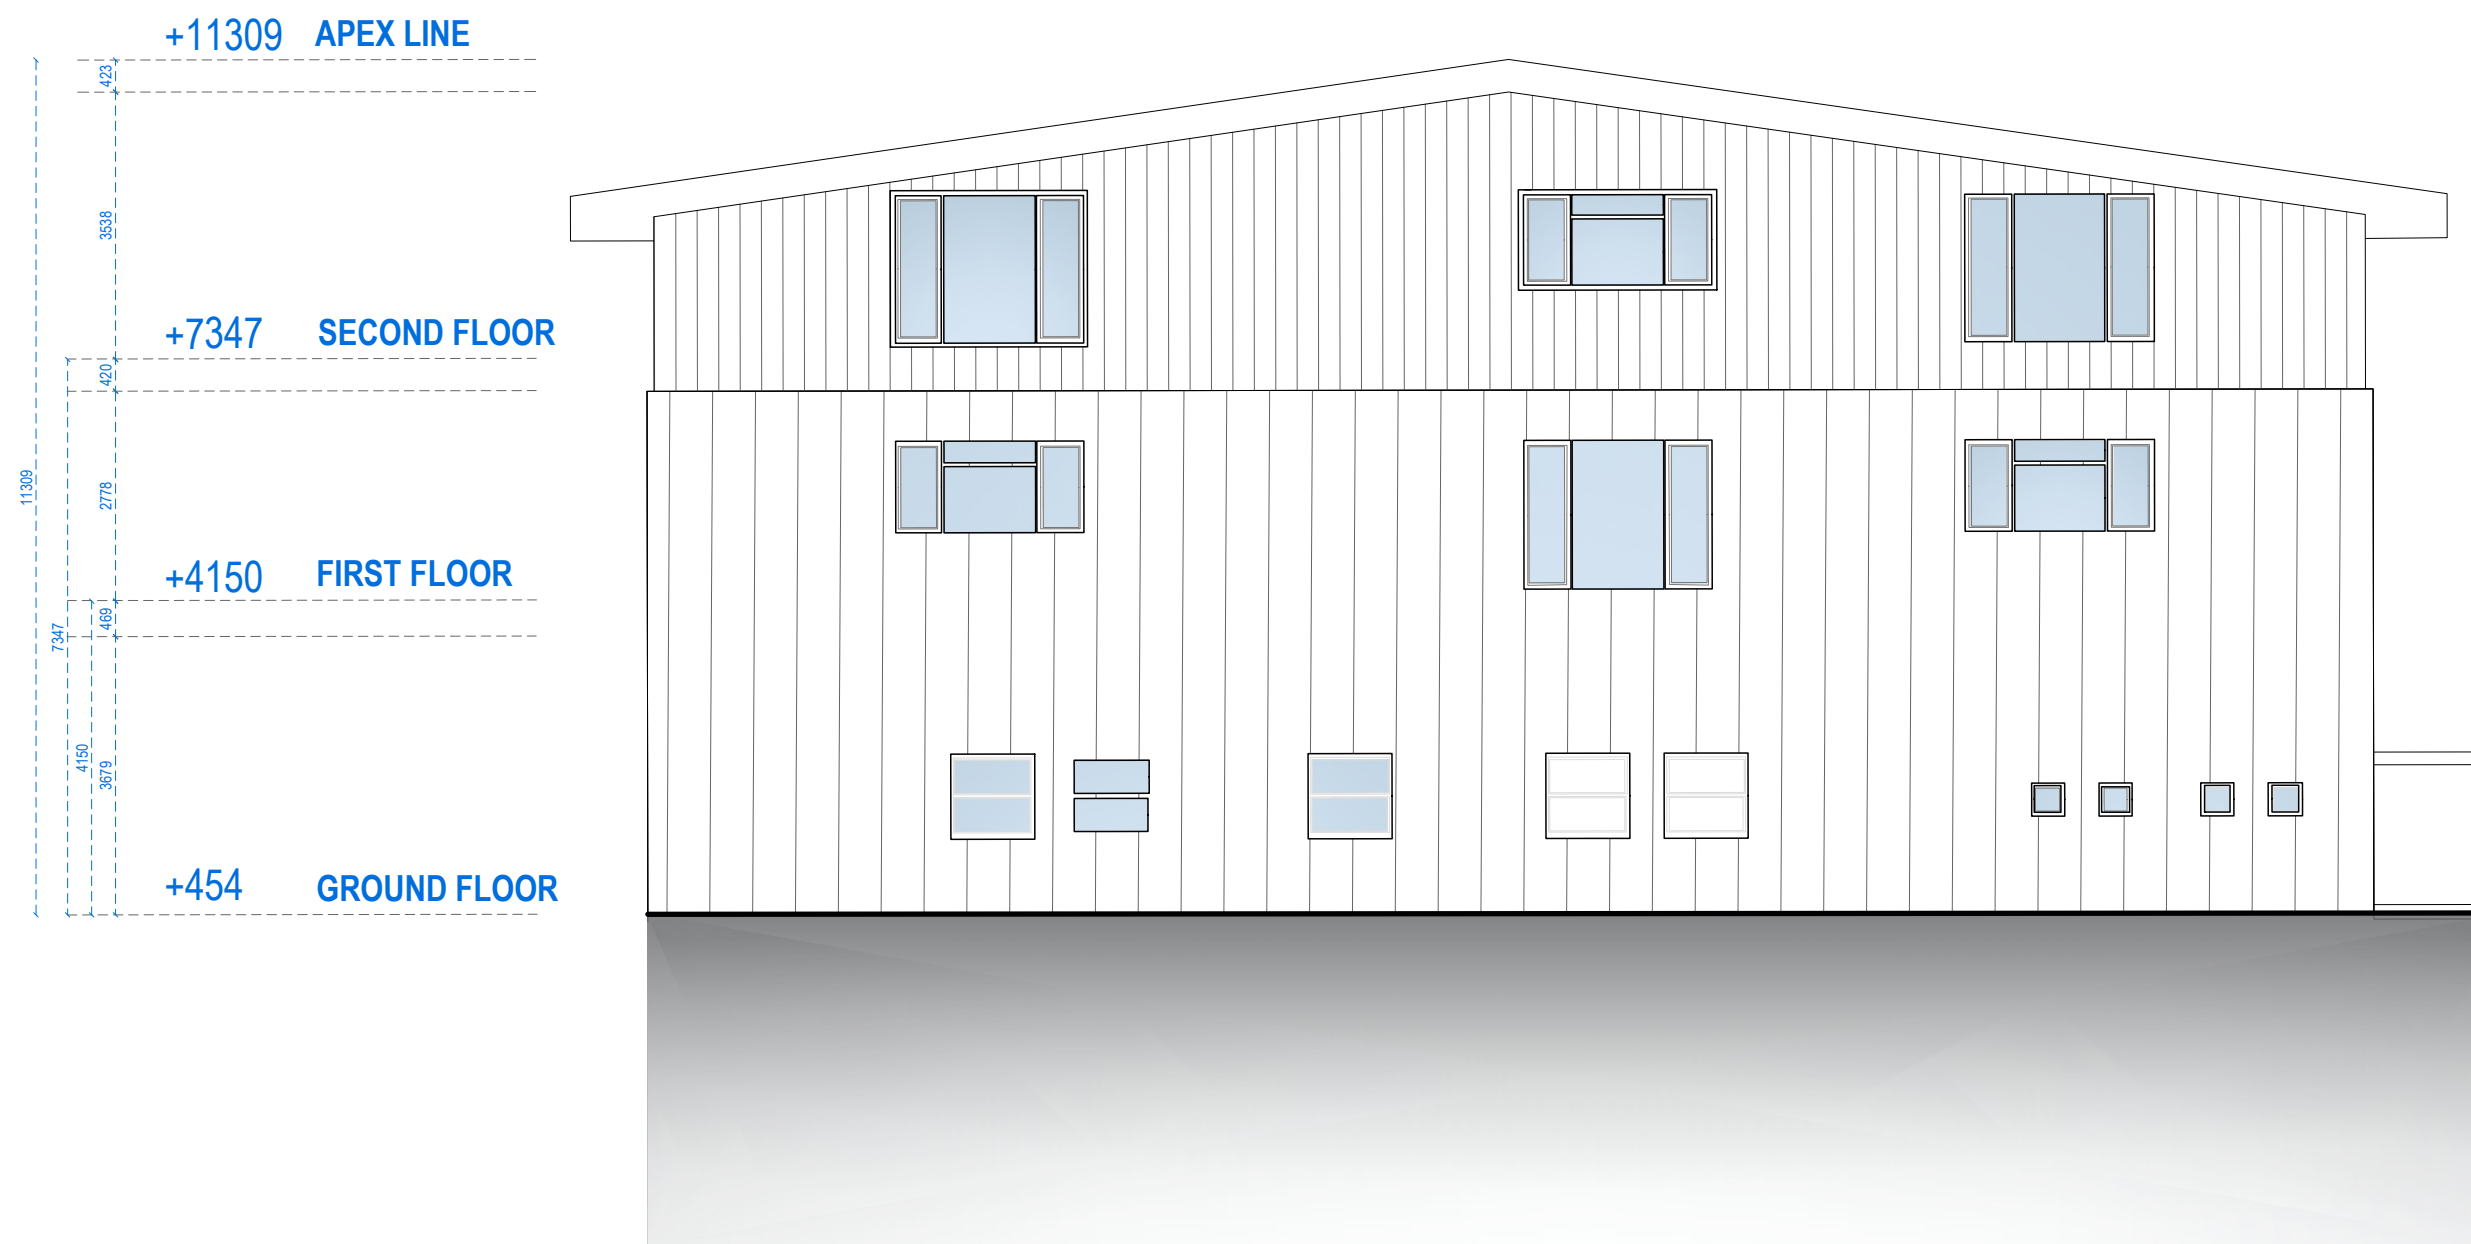

WEST SIDE ELEVATION

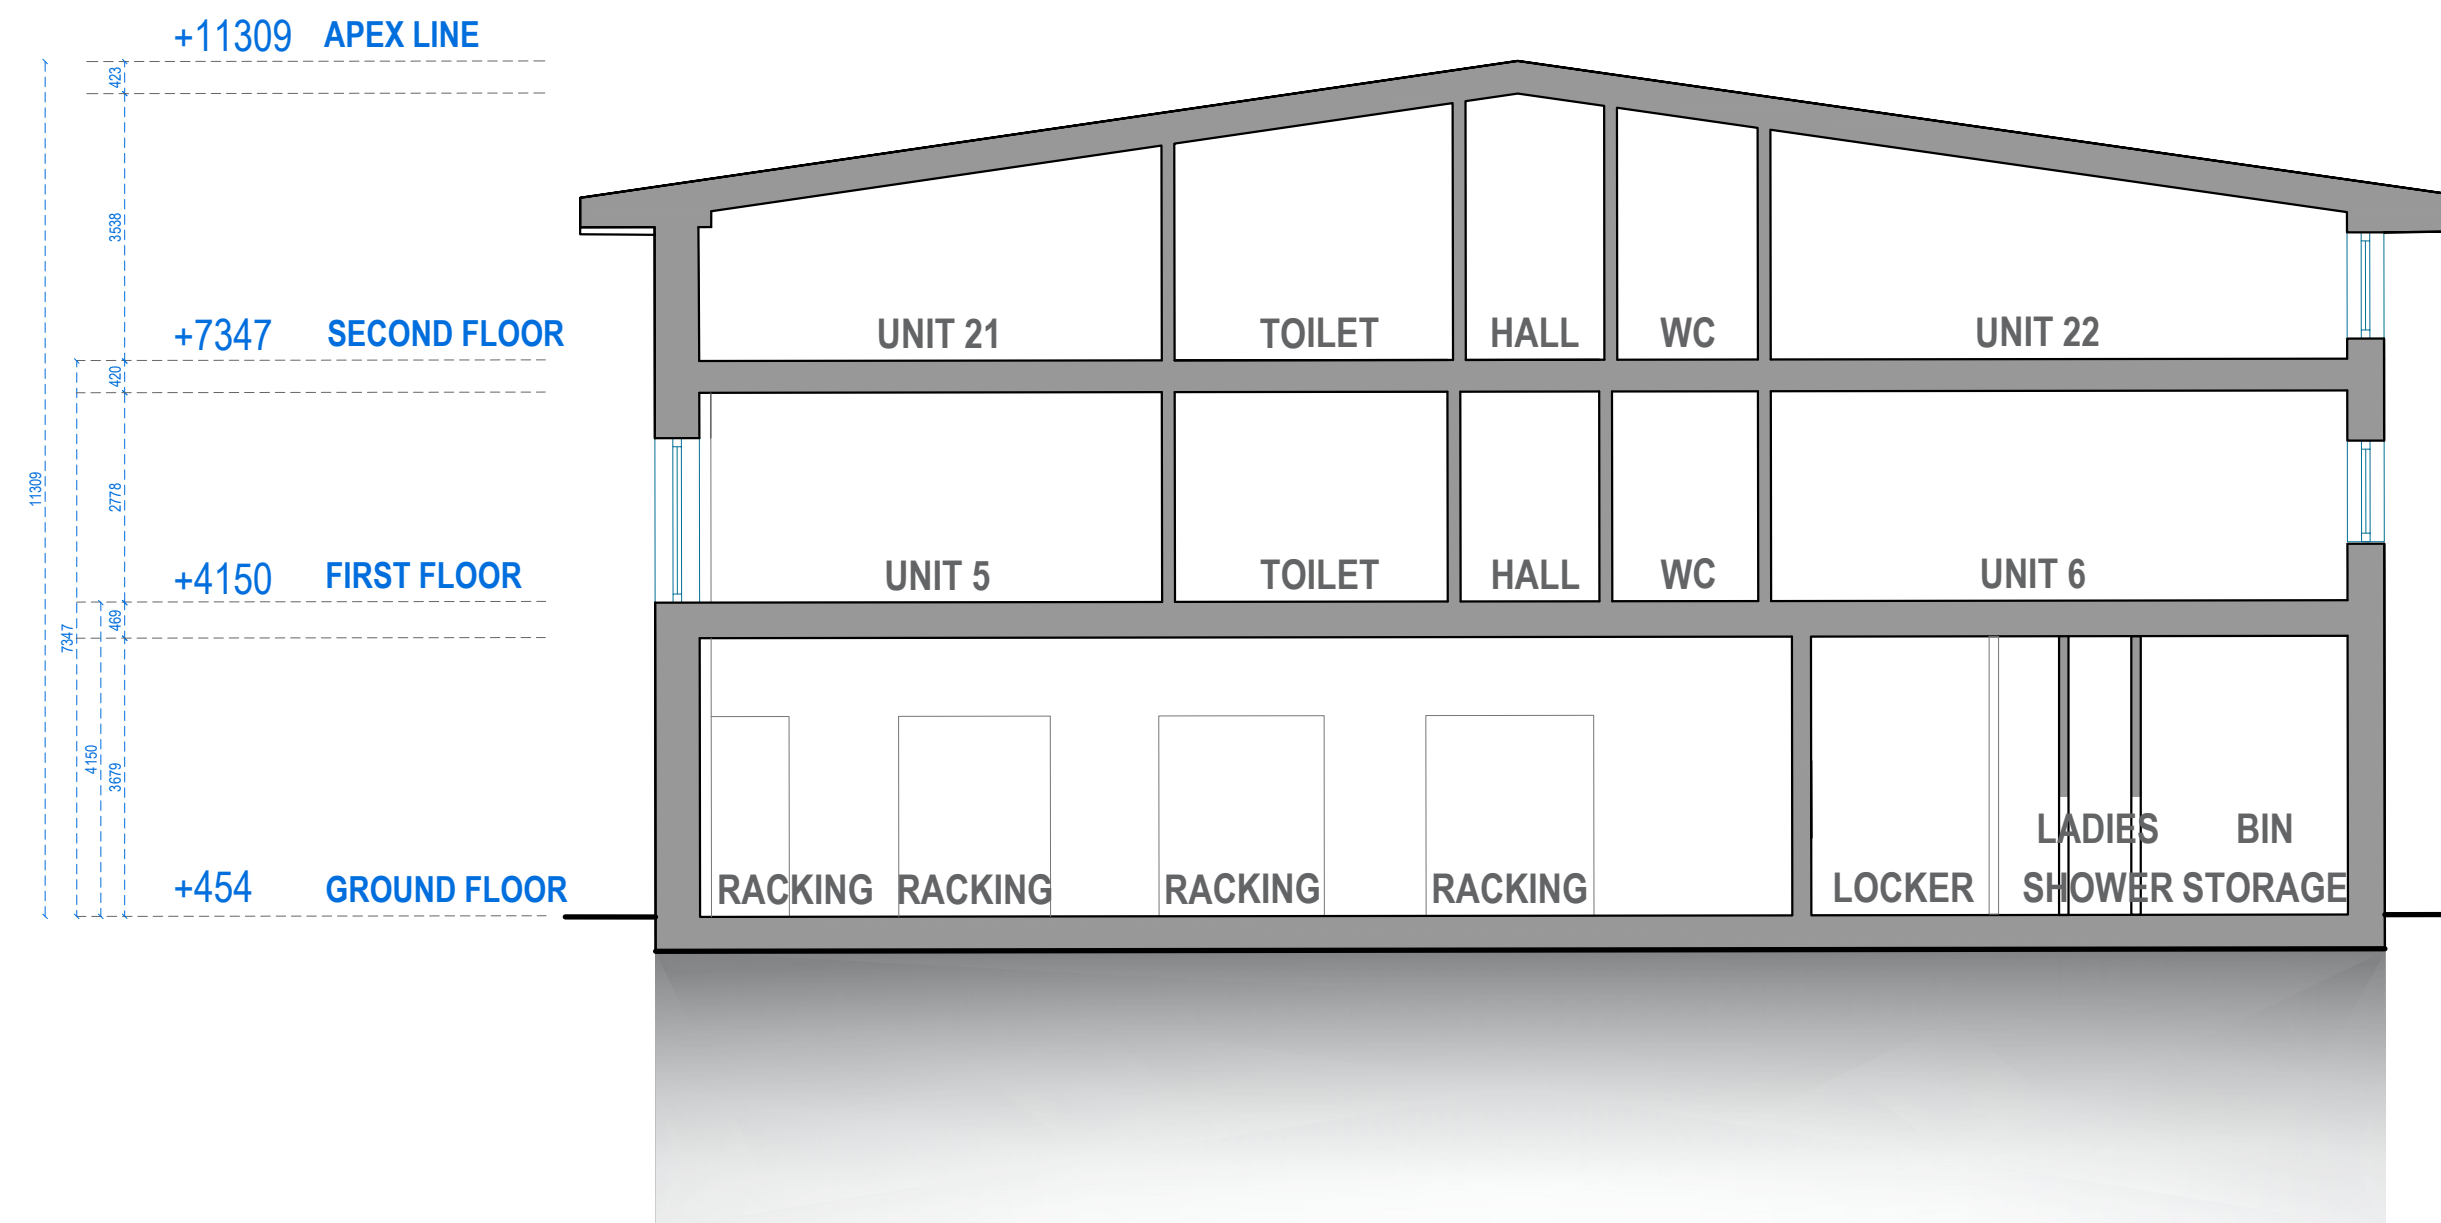

SECTION A-A



PRESTIGE
PLANNING & BUILDING SERVICES

Prestige Planning Ltd.
Unit 6 Grosvenor Way
London
E5 9ND

T: 020 3935 3434
E: Planning@thepgroups.co.uk

PROJECT DETAILS
TO EXTEND FIRST FLOOR HEIGHT
AND ADDITIONAL SECOND FLOOR

PROPERTY ADDRESS
UNIT 11 THE HIGH CROSS
CENTRE, FOUNTAYNE ROAD
N15 4QL

DRAWING TITLE
PROPOSED ELEVATION AND
SECTION

REVISION	DRAWING NO.
R01	PR06

SCALE

0 1 2 scale
1:100 @A2