



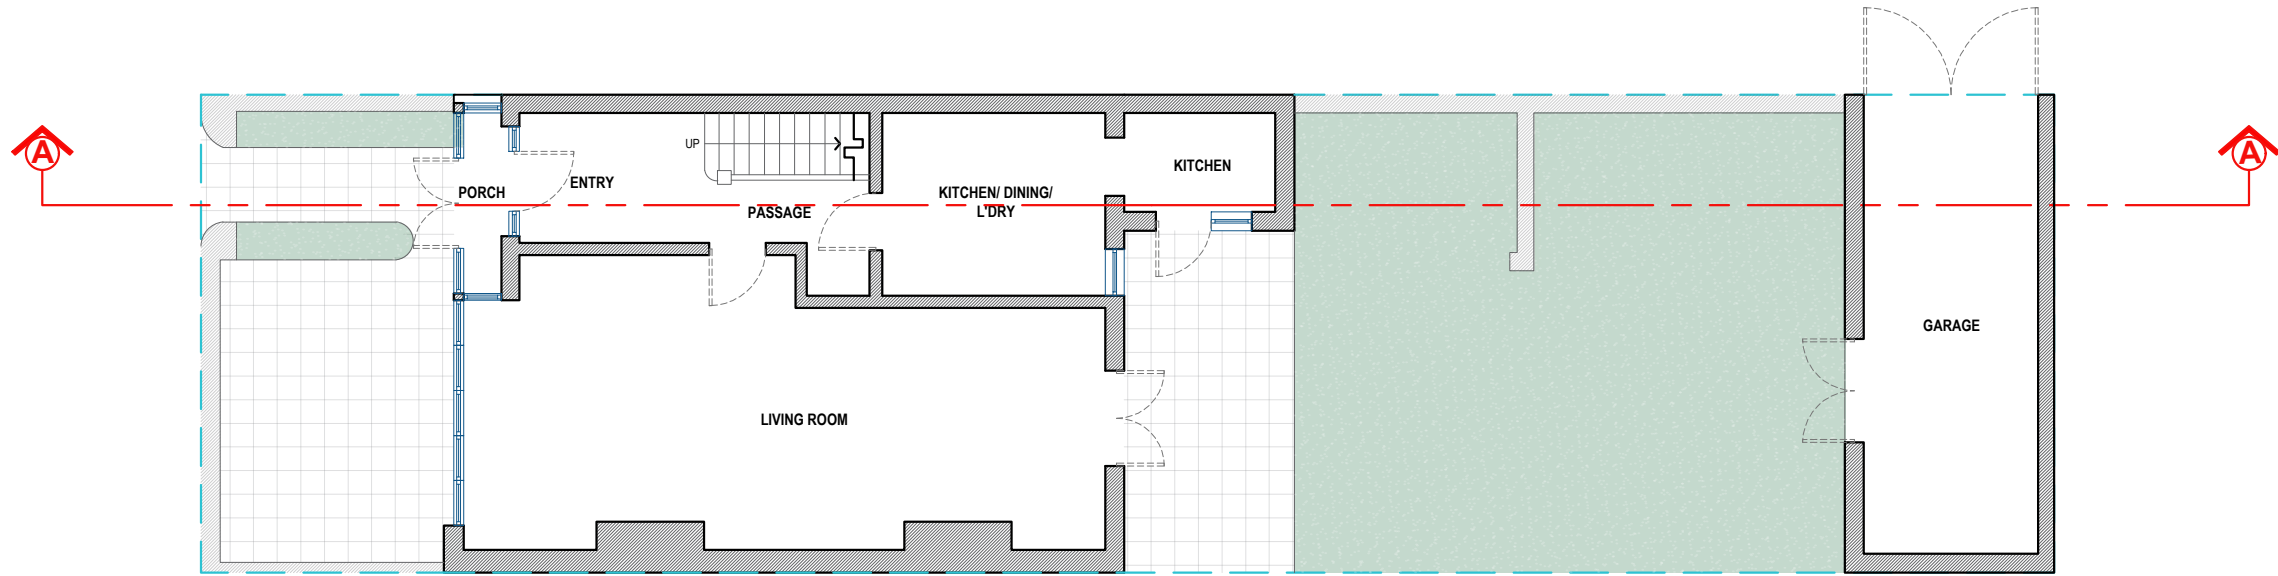

EXISTING GROUND
FLOOR PLAN

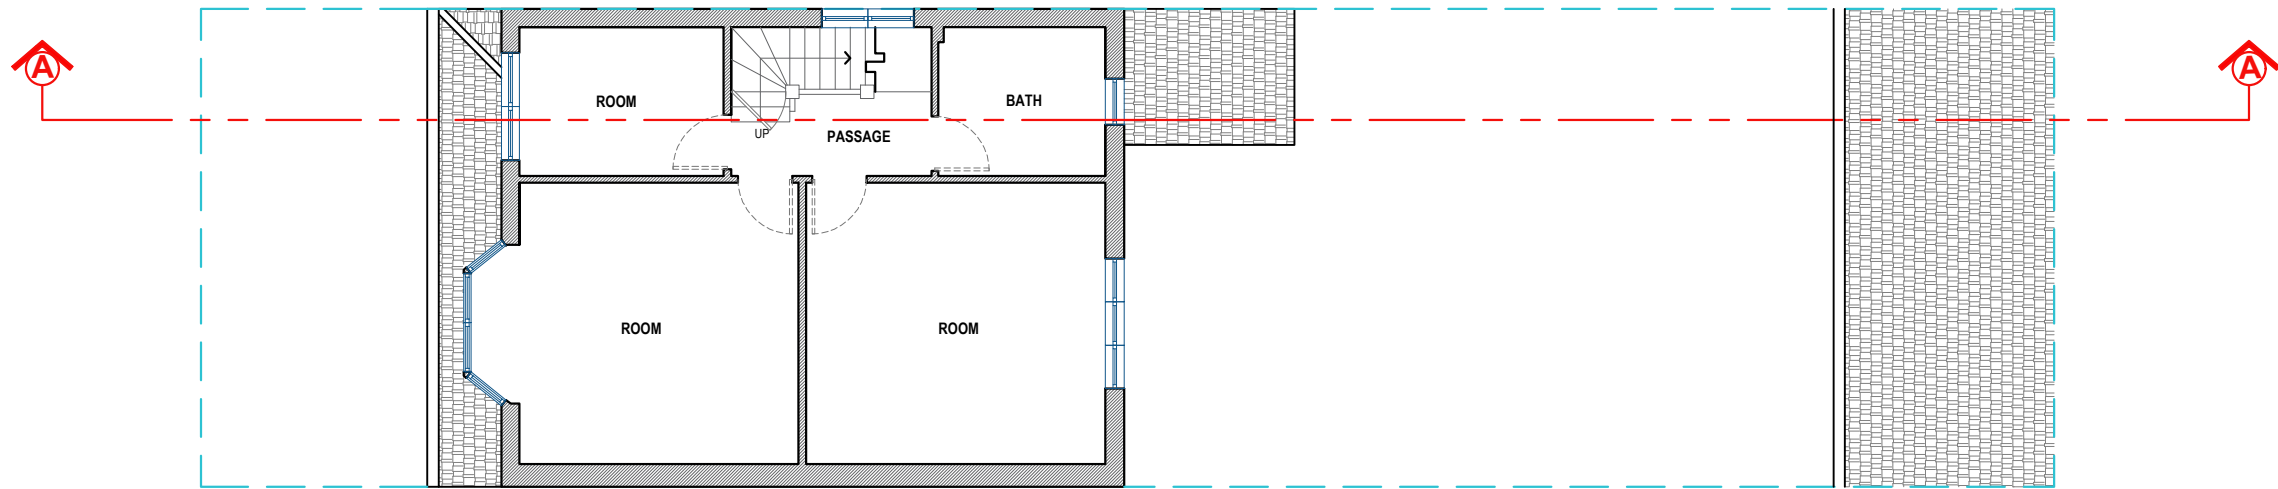

EXISTING FIRST
FLOOR PLAN





PRESTIGE
PLANNING & BUILDING SERVICES

Prestige Planning Ltd.
Unit 6 Grosvenor Way
London
E5 9ND


T: 020 3935 3434
E: info@thepgroups.co.uk

PROJECT DETAILS	
-	
PROPERTY ADDRESS	
84 Wellington Avenue, N15 6BB	
DRAWING TITLE	
Existing Ground Floor Plan Existing First Floor Plan	

 REVISION	DRAWING NO.
RV00	EX01
SCALE	
1:100	
[@ A3]	
	

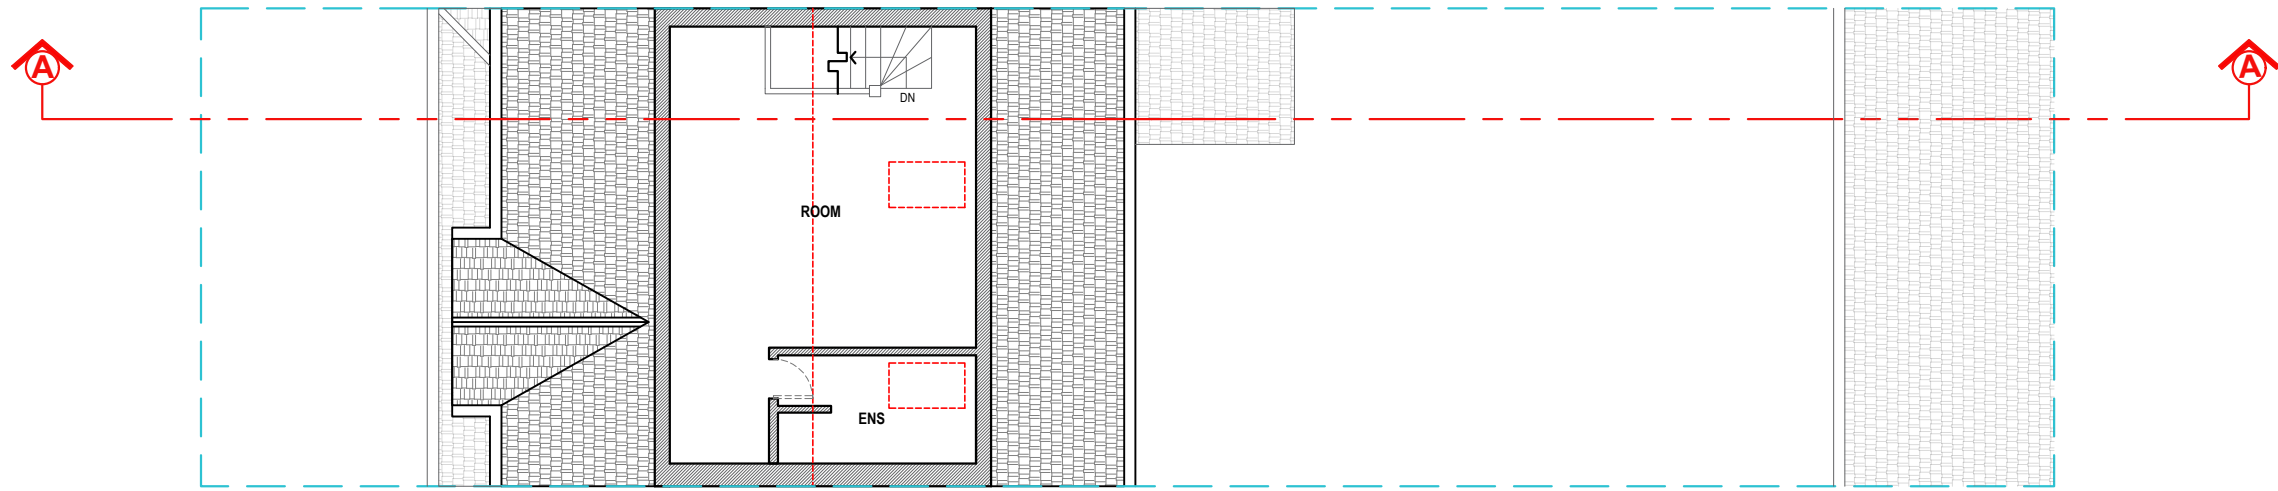

EXISTING SECOND FLOOR PLAN

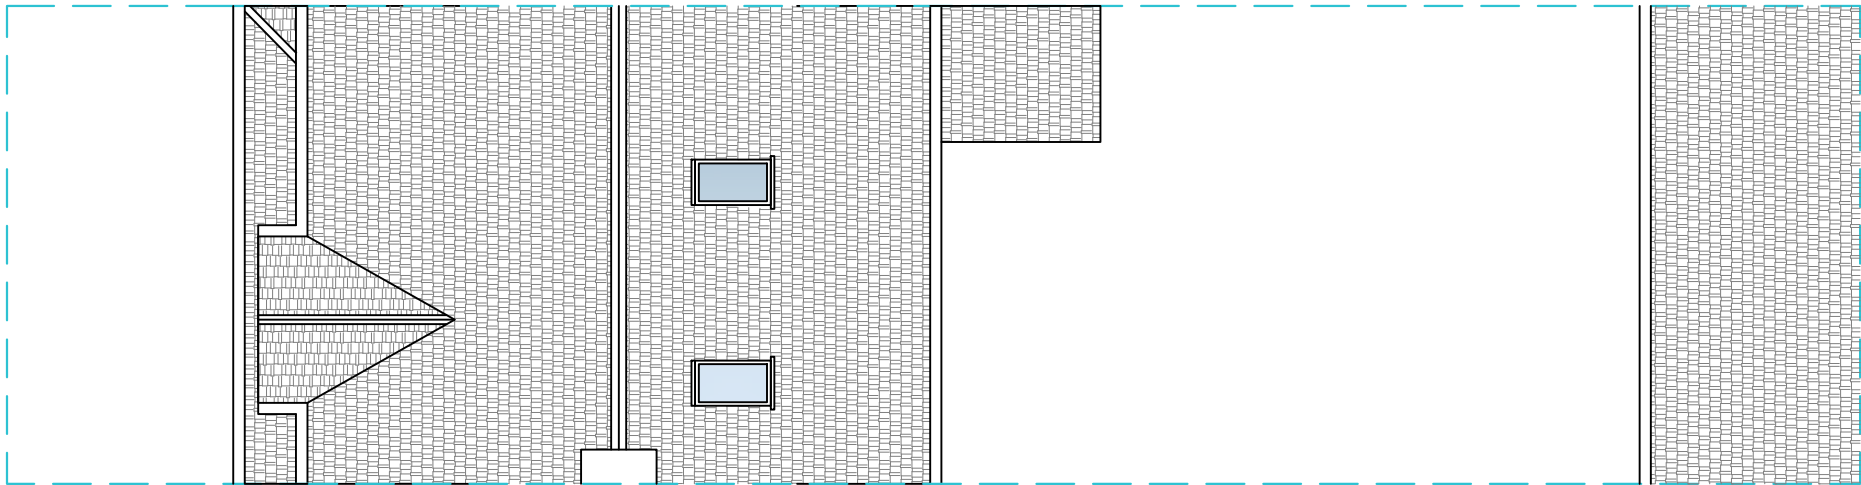

EXISTING ROOF PLAN



PRESTIGE
PLANNING & BUILDING SERVICES

Prestige Planning Ltd.
Unit 6 Grosvenor Way
London
E5 9ND

T: 020 3935 3434
E: info@thepgroups.co.uk

PROJECT DETAILS

-

PROPERTY ADDRESS

84 Wellington Avenue,
N15 6BB

DRAWING TITLE


Existing Second Floor Plan
Existing Roof Plan

<u>REVISION</u>	<u>DRAWING NO.</u>
RV00	EX02

SCALE




1:100

[@ A3]

 




**EXISTING FRONT
ELEVATION**

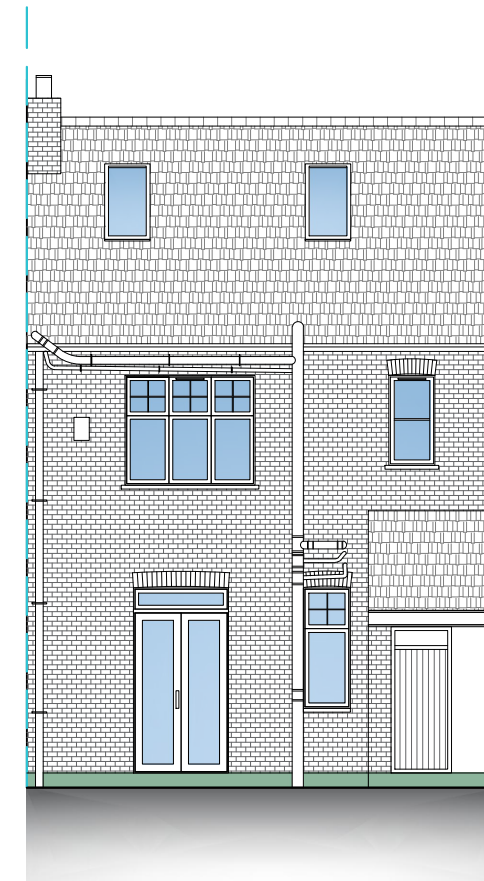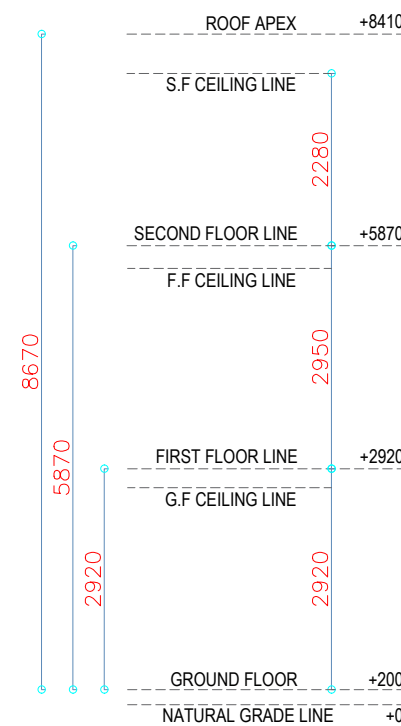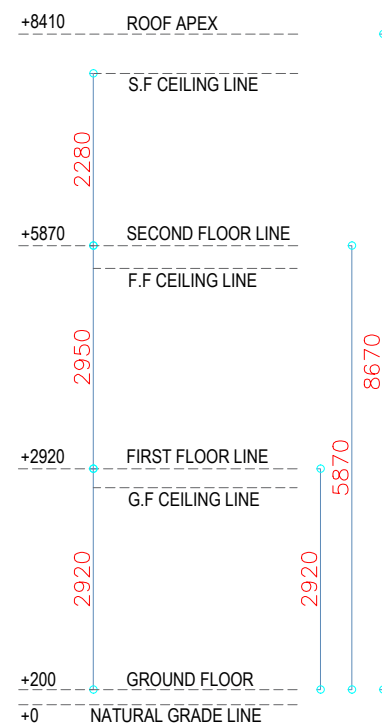

**EXISTING REAR
ELEVATION**

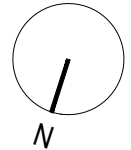

Prestige Planning Ltd.
Unit 6 Grosvenor Way
London
E5 9ND

T: 020 3935 3434
E: info@thepgroups.co.uk

PROJECT DETAILS

-

PROPERTY ADDRESS

84 Wellington Avenue,
N15 6BB

DRAWING TITLE

Existing Front Elevation
Existing Rear Elevation

REVISION

RV00

DRAWING NO.




EX03

SCALE



1:100

[@ A3]



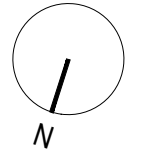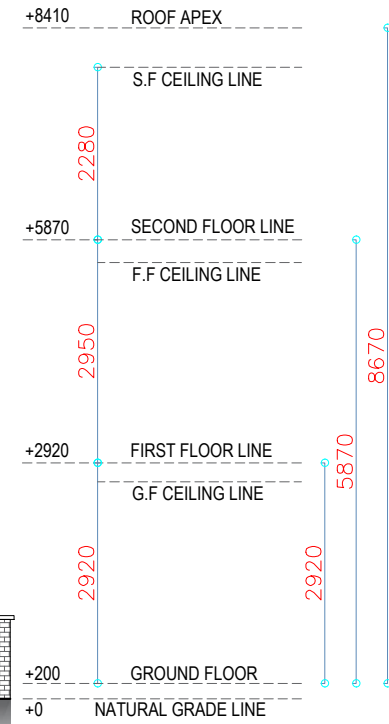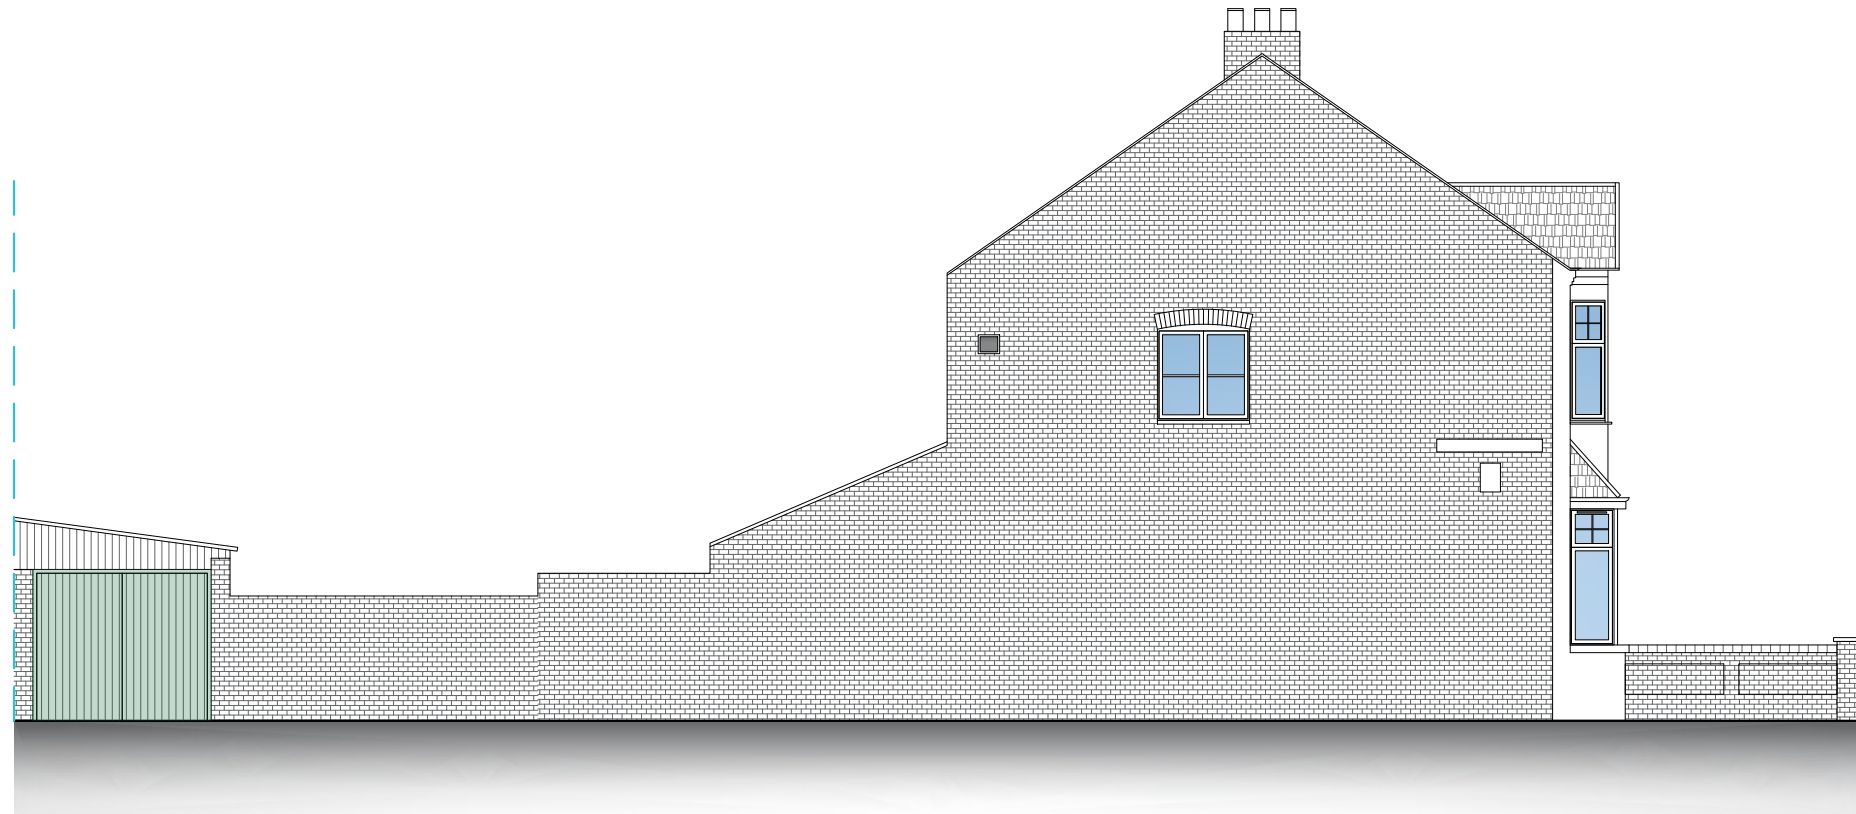

**EXISTING RIGHT SIDE
ELEVATION**

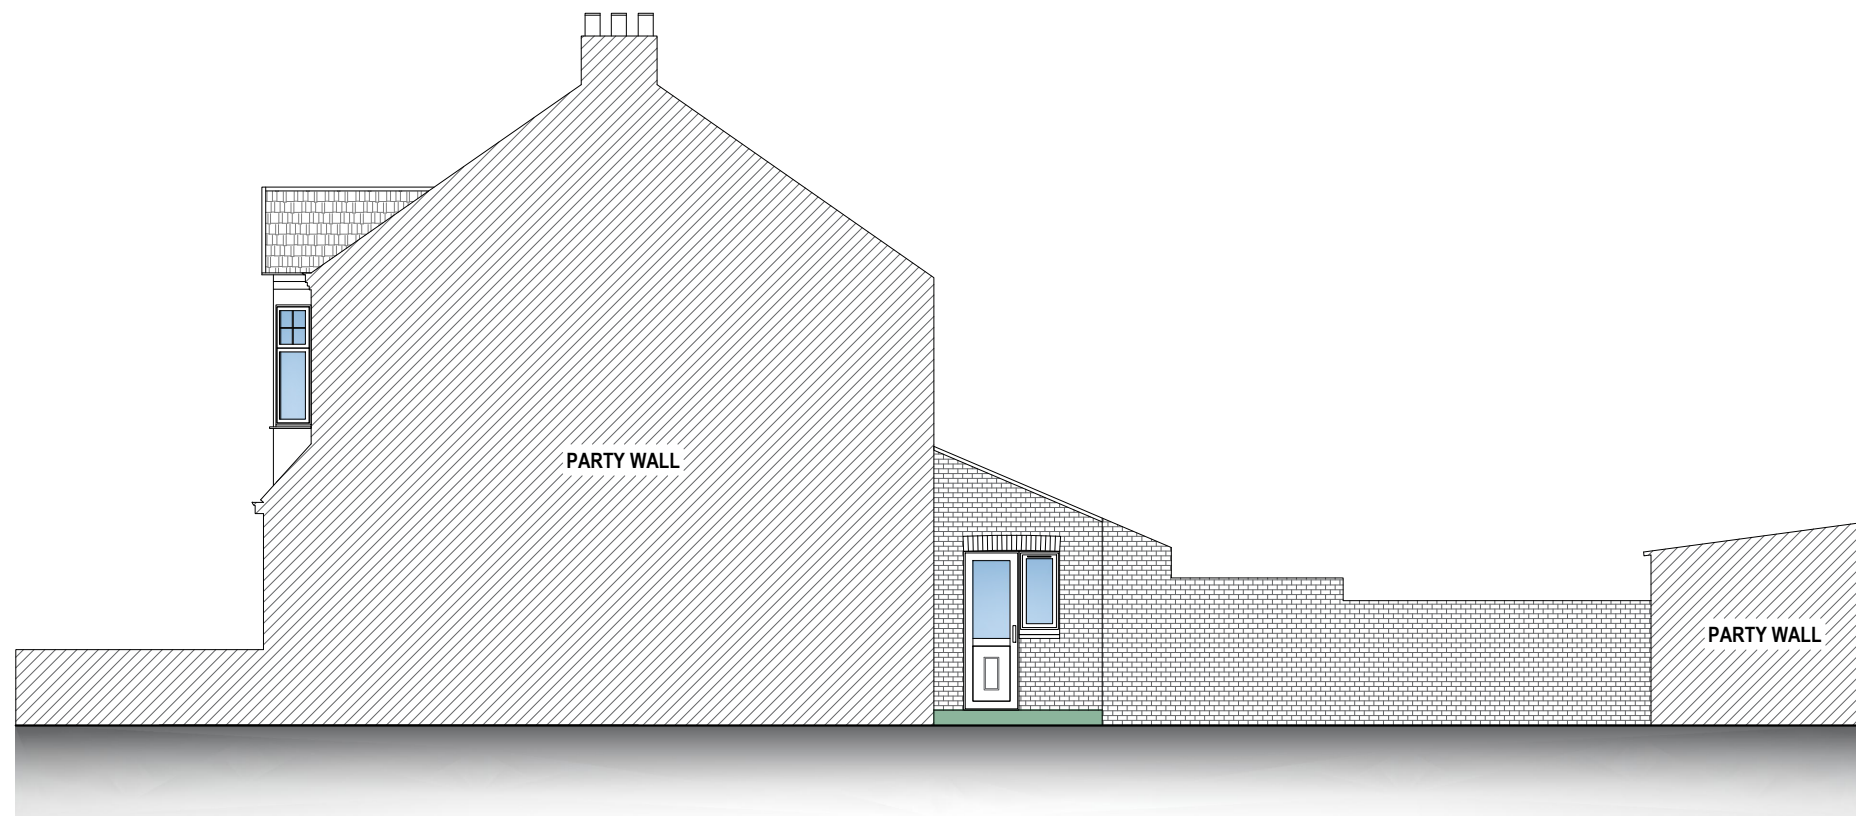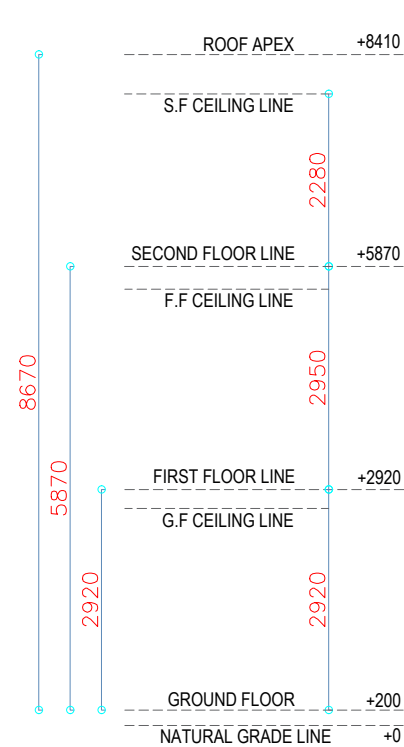

**EXISTING LEFT SIDE
ELEVATION**



Prestige Planning Ltd.
Unit 6 Grosvenor Way
London
E5 9ND

T: 020 3935 3434
E: info@thepgroups.co.uk

PROJECT DETAILS

-

PROPERTY ADDRESS

84 Wellington Avenue,
N15 6BB

DRAWING TITLE

Existing Right Side Elevation
Existing Left Side Elevation

REVISION

RV00


DRAWING NO.



EX04

SCALE


1:100

[@ A3]

 

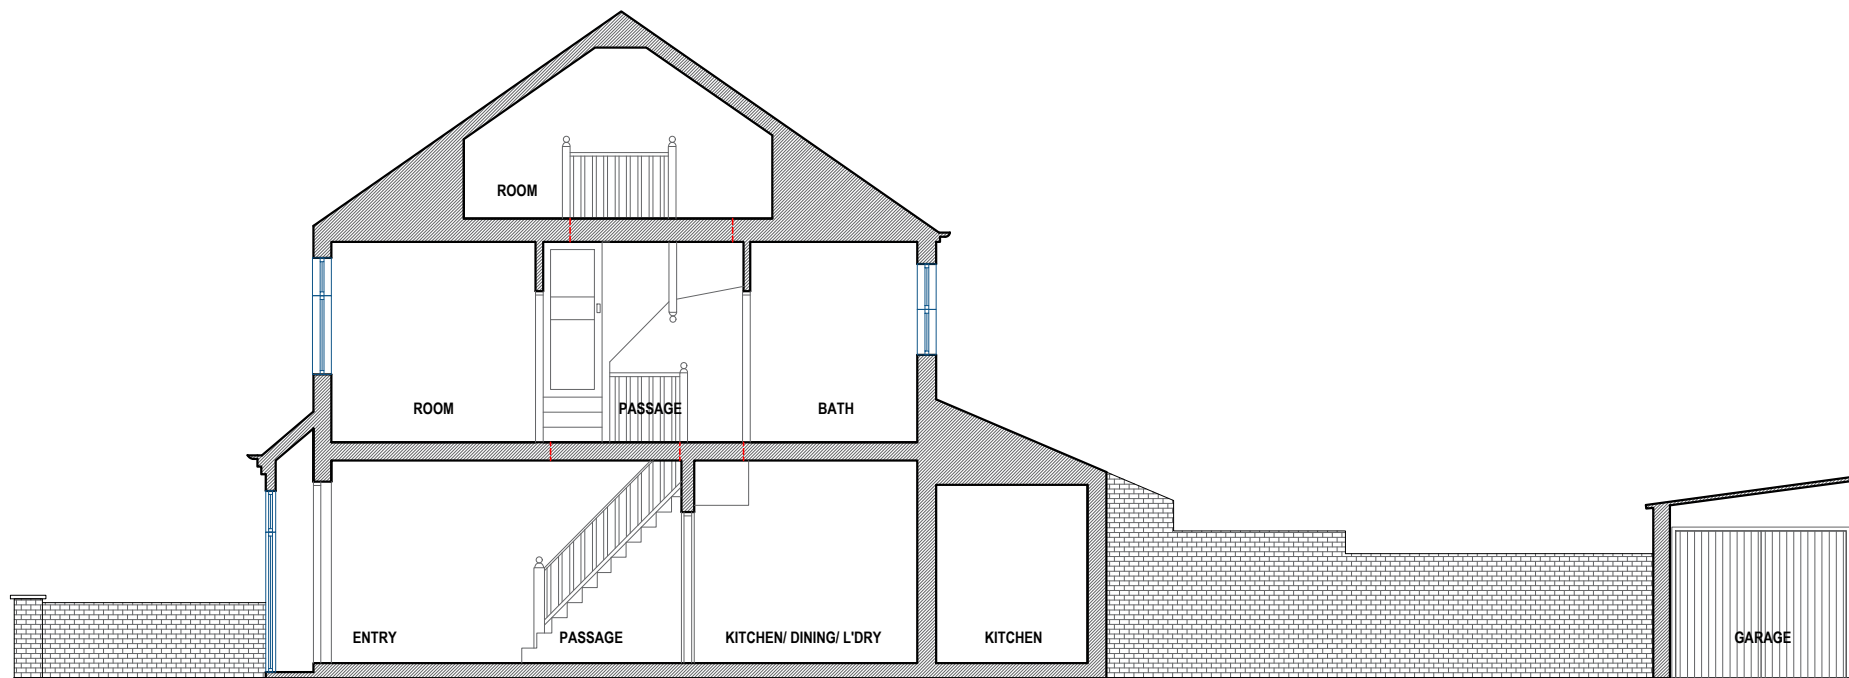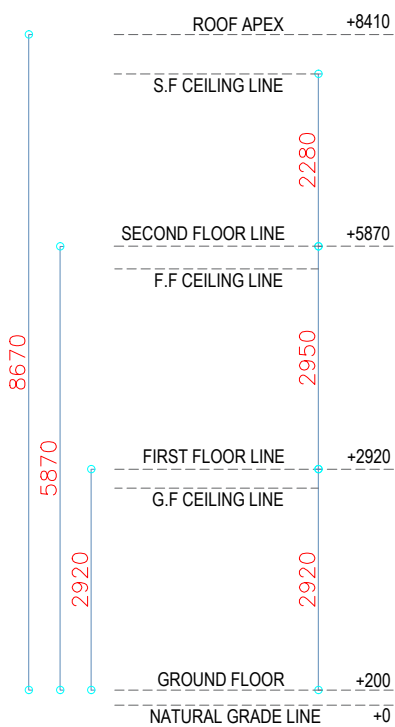

SECTION A-A

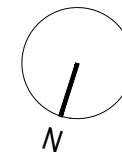

PRESTIGE
PLANNING & BUILDING SERVICES

Prestige Planning Ltd.
Unit 6 Grosvenor Way
London
E5 9ND

T: 020 3935 3434
E: info@thepgroups.co.uk

PROJECT DETAILS

-

PROPERTY ADDRESS

84 Wellington Avenue,
N15 6BB

DRAWING TITLE

Section A-A

REVISION

RV00

DRAWING NO.

EX05

SCALE

1:100

[@ A3]

