
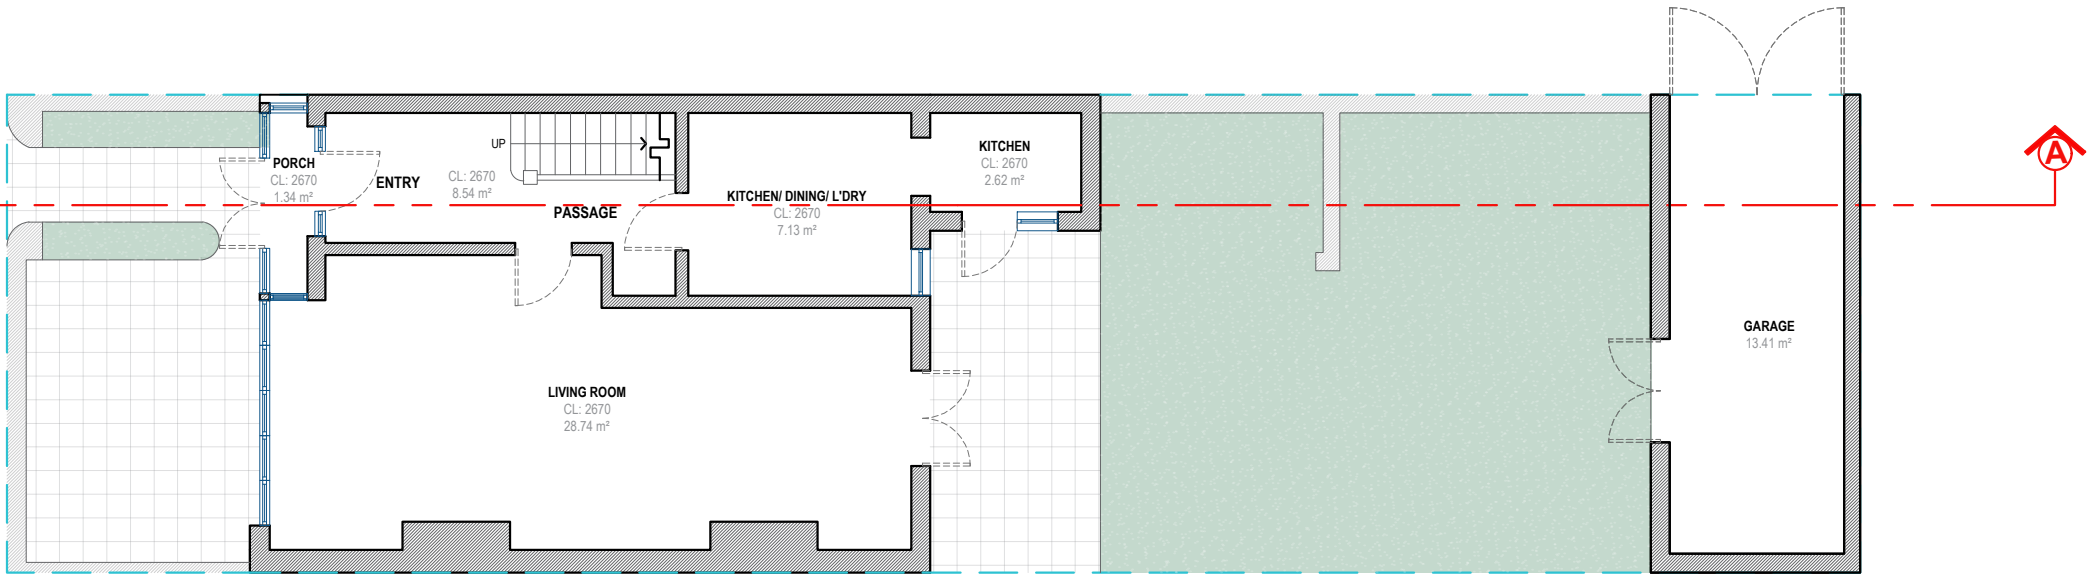


LEGEND:


PROPOSED EXTENSION

AREAS:

Proposed Ground Floor Plan GIA: 50.96 sqm
Proposed First Floor Plan GIA: 45.94 sqm
Proposed Second Floor Plan GIA: 45.94 sqm
Proposed Attic Floor GIA: 23.40 sqm
TOTAL GIA: 166.24 sqm

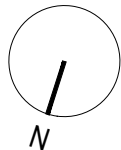

PROPOSED GROUND
FLOOR PLAN

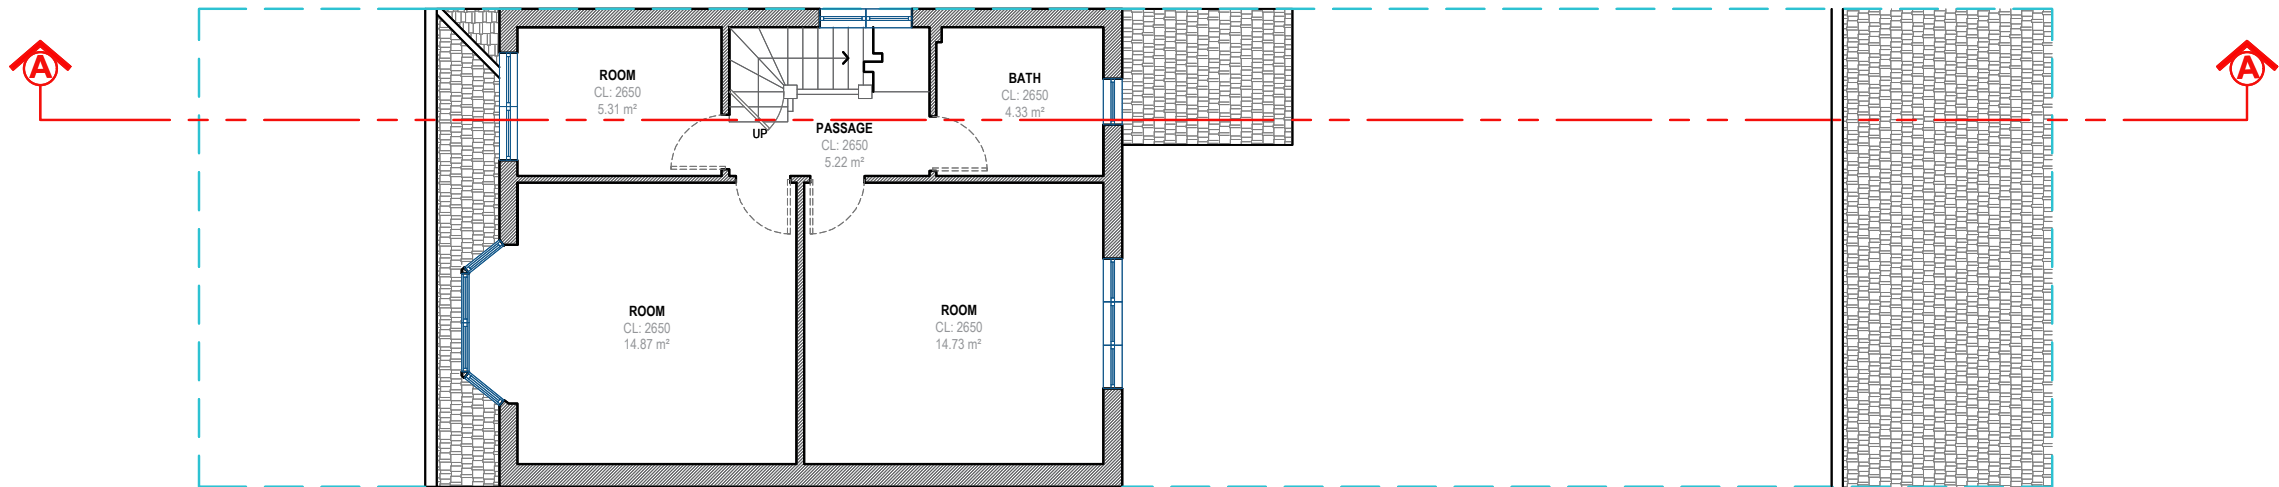

PROPOSED FIRST
FLOOR PLAN



Prestige Planning Ltd.
Unit 6 Grosvenor Way
London
E5 9ND

T: 020 3935 3434
E: info@thepgroups.co.uk

PROJECT DETAILS

-

PROPERTY ADDRESS

84 Wellington Avenue,
N15 6BB

DRAWING TITLE

Proposed Ground Floor Plan
Proposed First Floor Plan

REVISION

RV00

DRAWING NO.


PR01

SCALE


1:100

[@ A3]




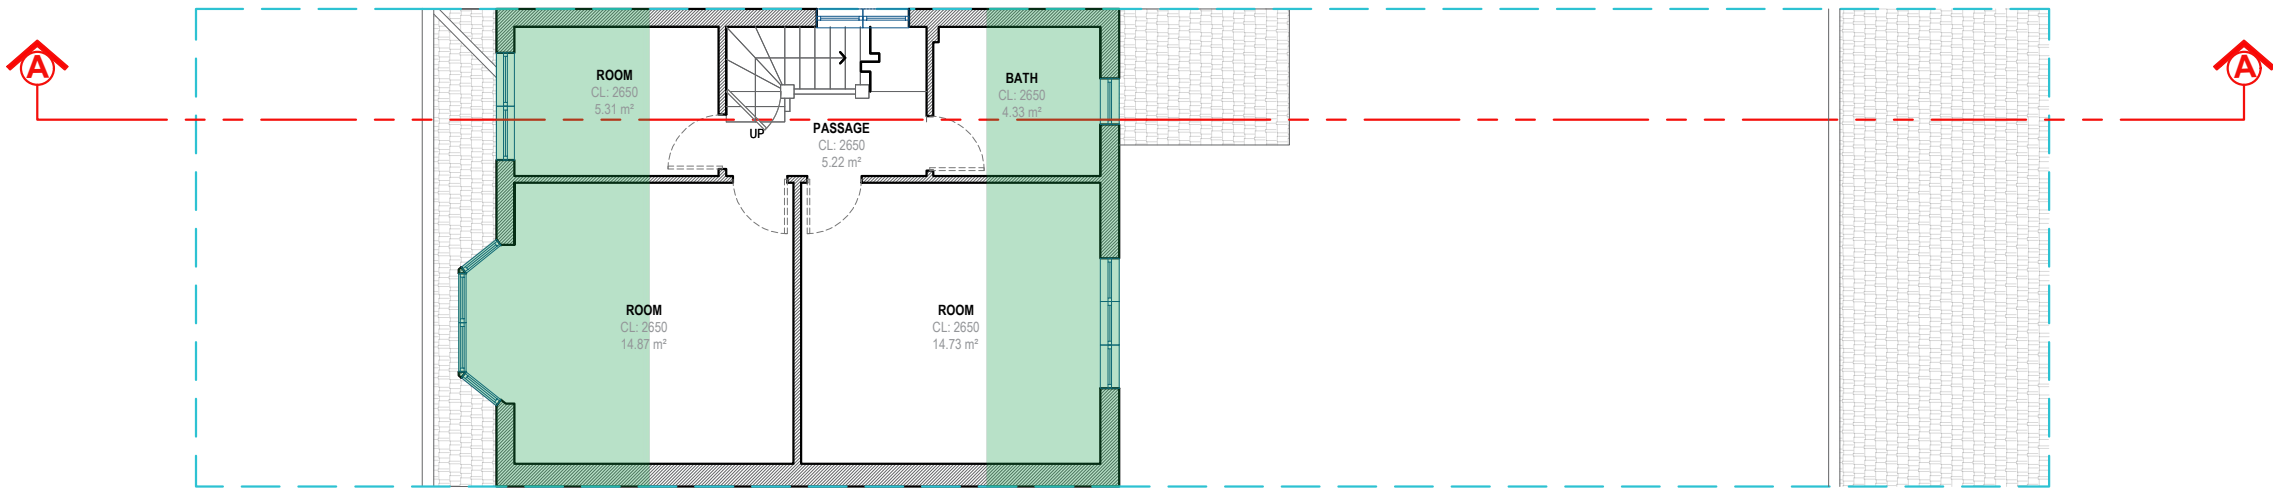

PROPOSED SECOND FLOOR PLAN

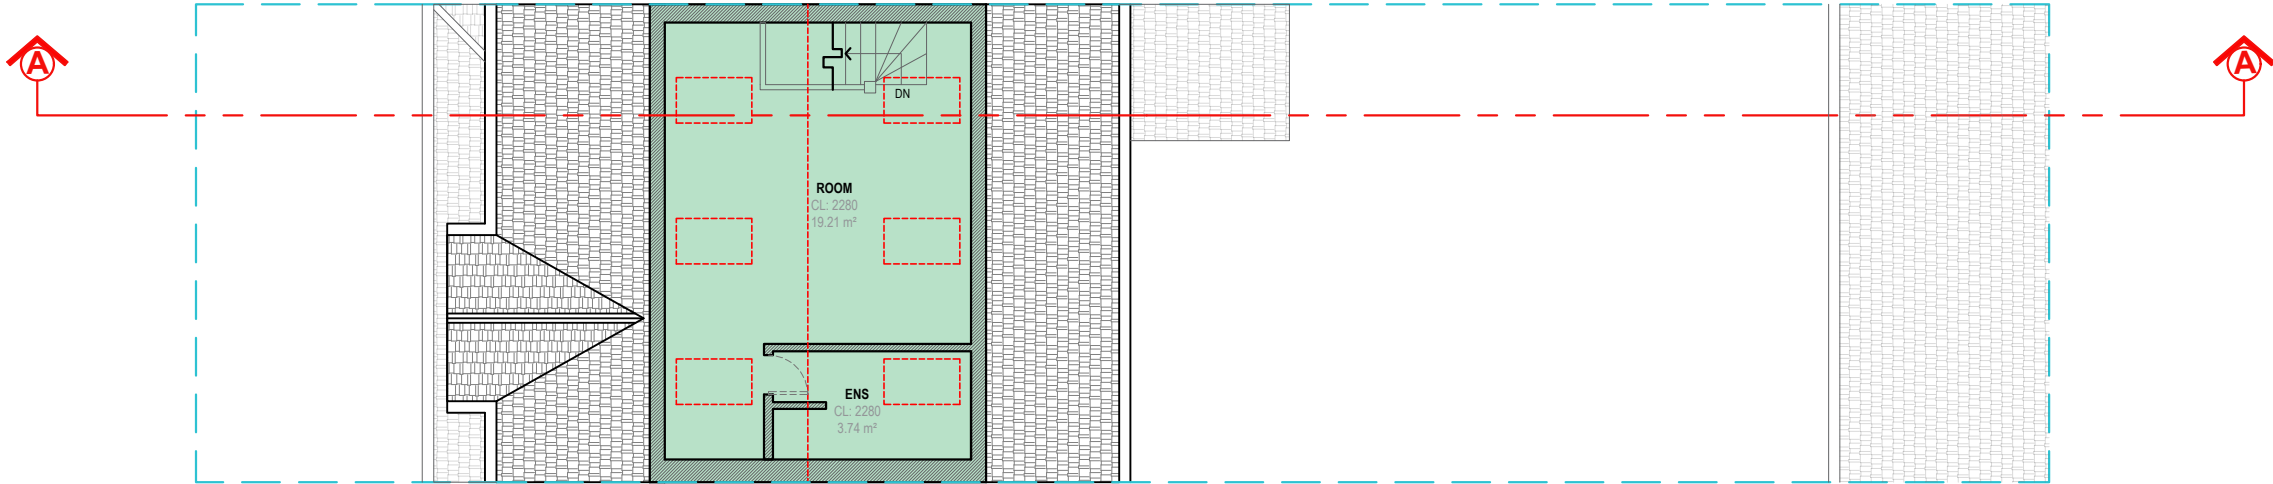

PROPOSED ATTIC FLOOR PLAN

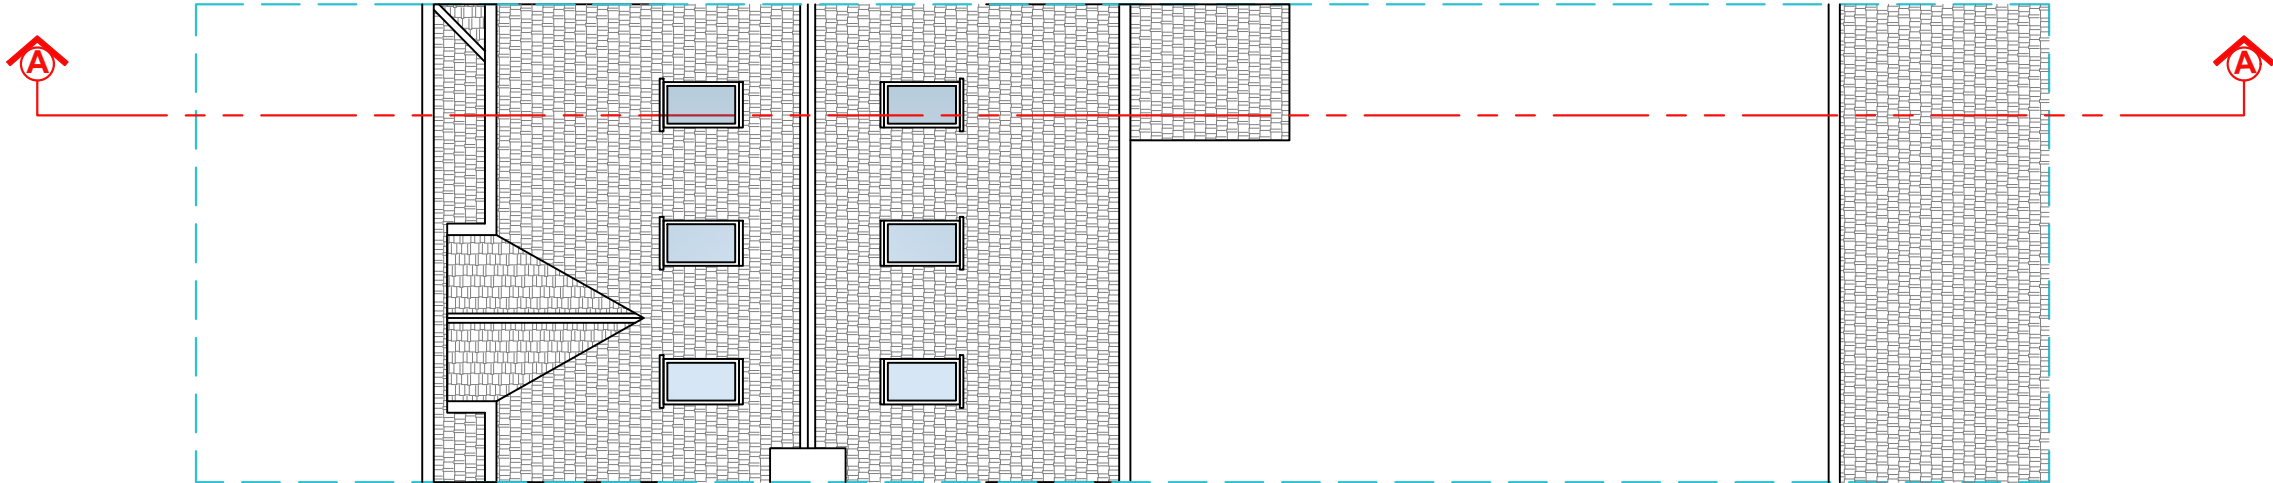


PROPOSED ROOF PLAN

LEGEND:

PROPOSED EXTENSION

AREAS:

Proposed Ground Floor Plan GIA:	50.96 sqm
Proposed First Floor Plan GIA:	45.94 sqm
Proposed Second Floor Plan GIA:	45.94 sqm
Proposed Attic Floor GIA:	23.40 sqm
TOTAL GIA:	166.24 sqm

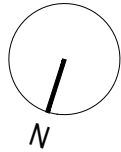

PRESTIGE
PLANNING & BUILDING SERVICES

Prestige Planning Ltd.
Unit 6 Grosvenor Way
London
E5 9ND

T: 020 3935 3434
E: info@thepgroups.co.uk

PROJECT DETAILS

-

PROPERTY ADDRESS

84 Wellington Avenue,
N15 6BB

DRAWING TITLE

Proposed Second Floor Plan
Proposed Attic Floor Plan
Proposed Roof Plan

REVISION	DRAWING NO.
RV00	PR02

SCALE



1:100

[@ A3]


0 1 2 3 Metres



**PROPOSED FRONT
ELEVATION**

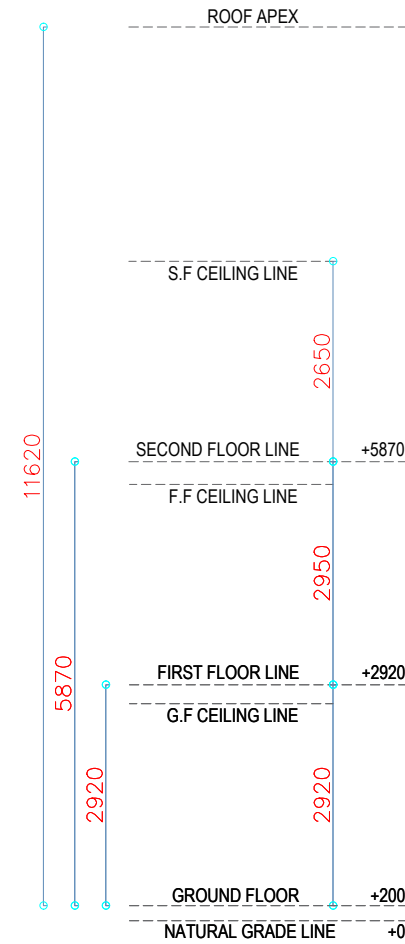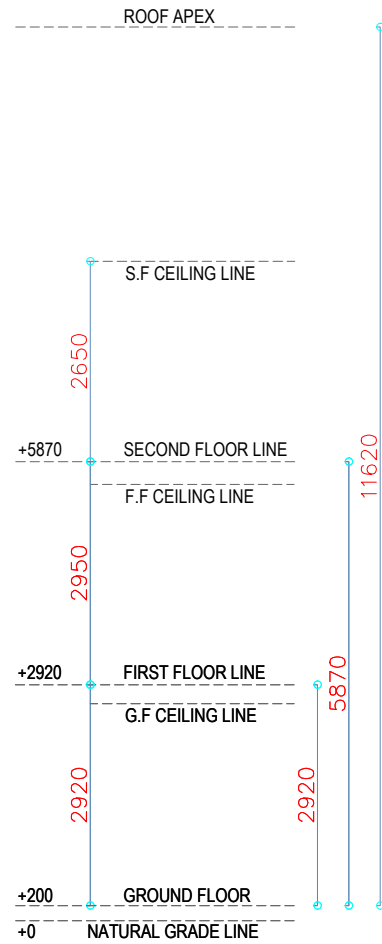

**PROPOSED REAR
ELEVATION**

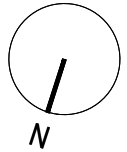

Prestige Planning Ltd.
Unit 6 Grosvenor Way
London
E5 9ND

T: 020 3935 3434
E: info@thepgroups.co.uk

PROJECT DETAILS

-

PROPERTY ADDRESS

84 Wellington Avenue,
N15 6BB

DRAWING TITLE

Proposed Front Elevation
Proposed Rear Elevation

REVISION

RV00

DRAWING NO.


PR03

SCALE

1:100

[@ A3]



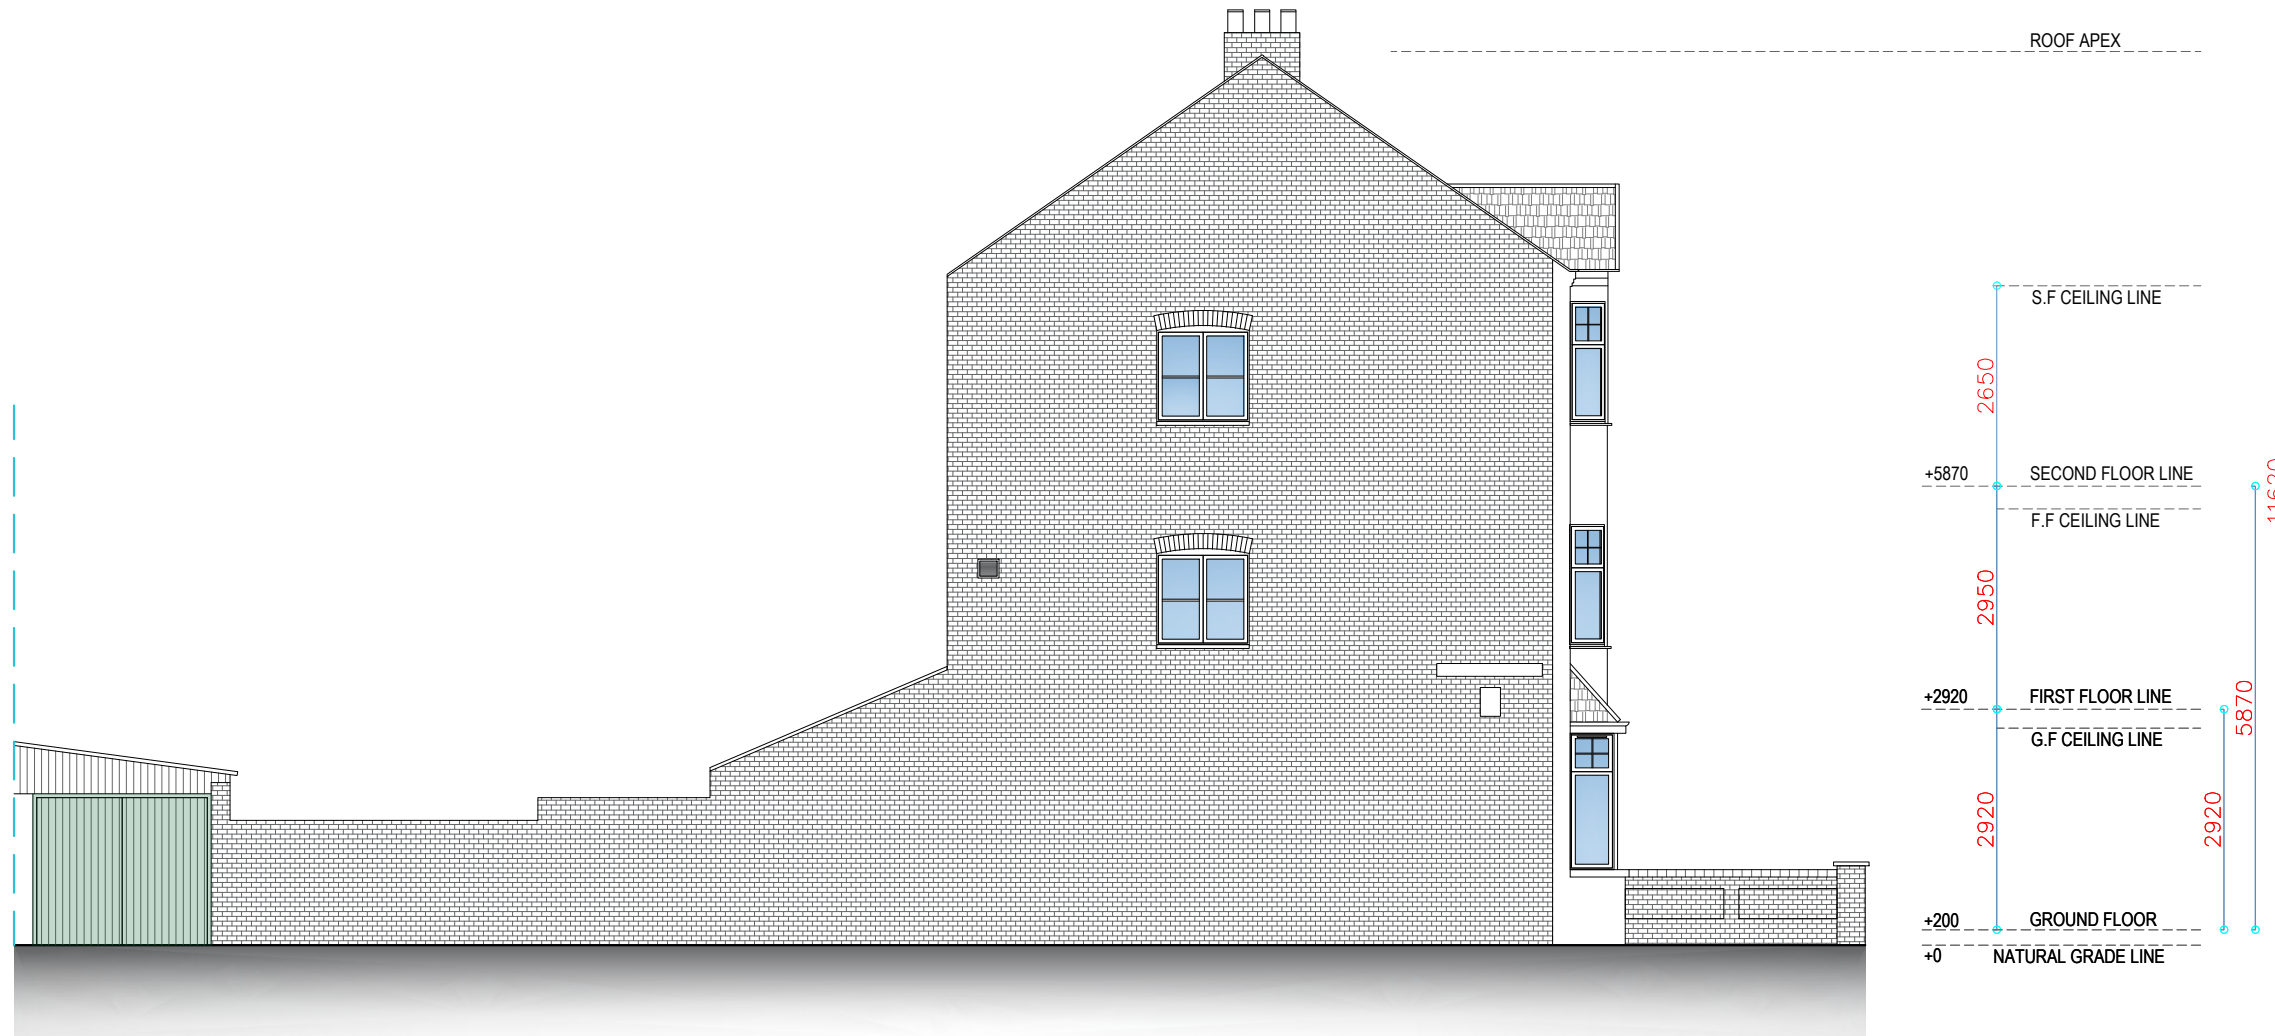

PROPOSED RIGHT SIDE
ELEVATION



Prestige Planning Ltd.
Unit 6 Grosvenor Way
London
E5 9ND

T: 020 3935 3434
E: info@thepgroups.co.uk

PROJECT DETAILS

-

PROPERTY ADDRESS

84 Wellington Avenue,
N15 6BB

DRAWING TITLE

Proposed Right Side Elevation

REVISION

RV00


DRAWING NO.



PR04

SCALE


1:100

[@ A3]

 

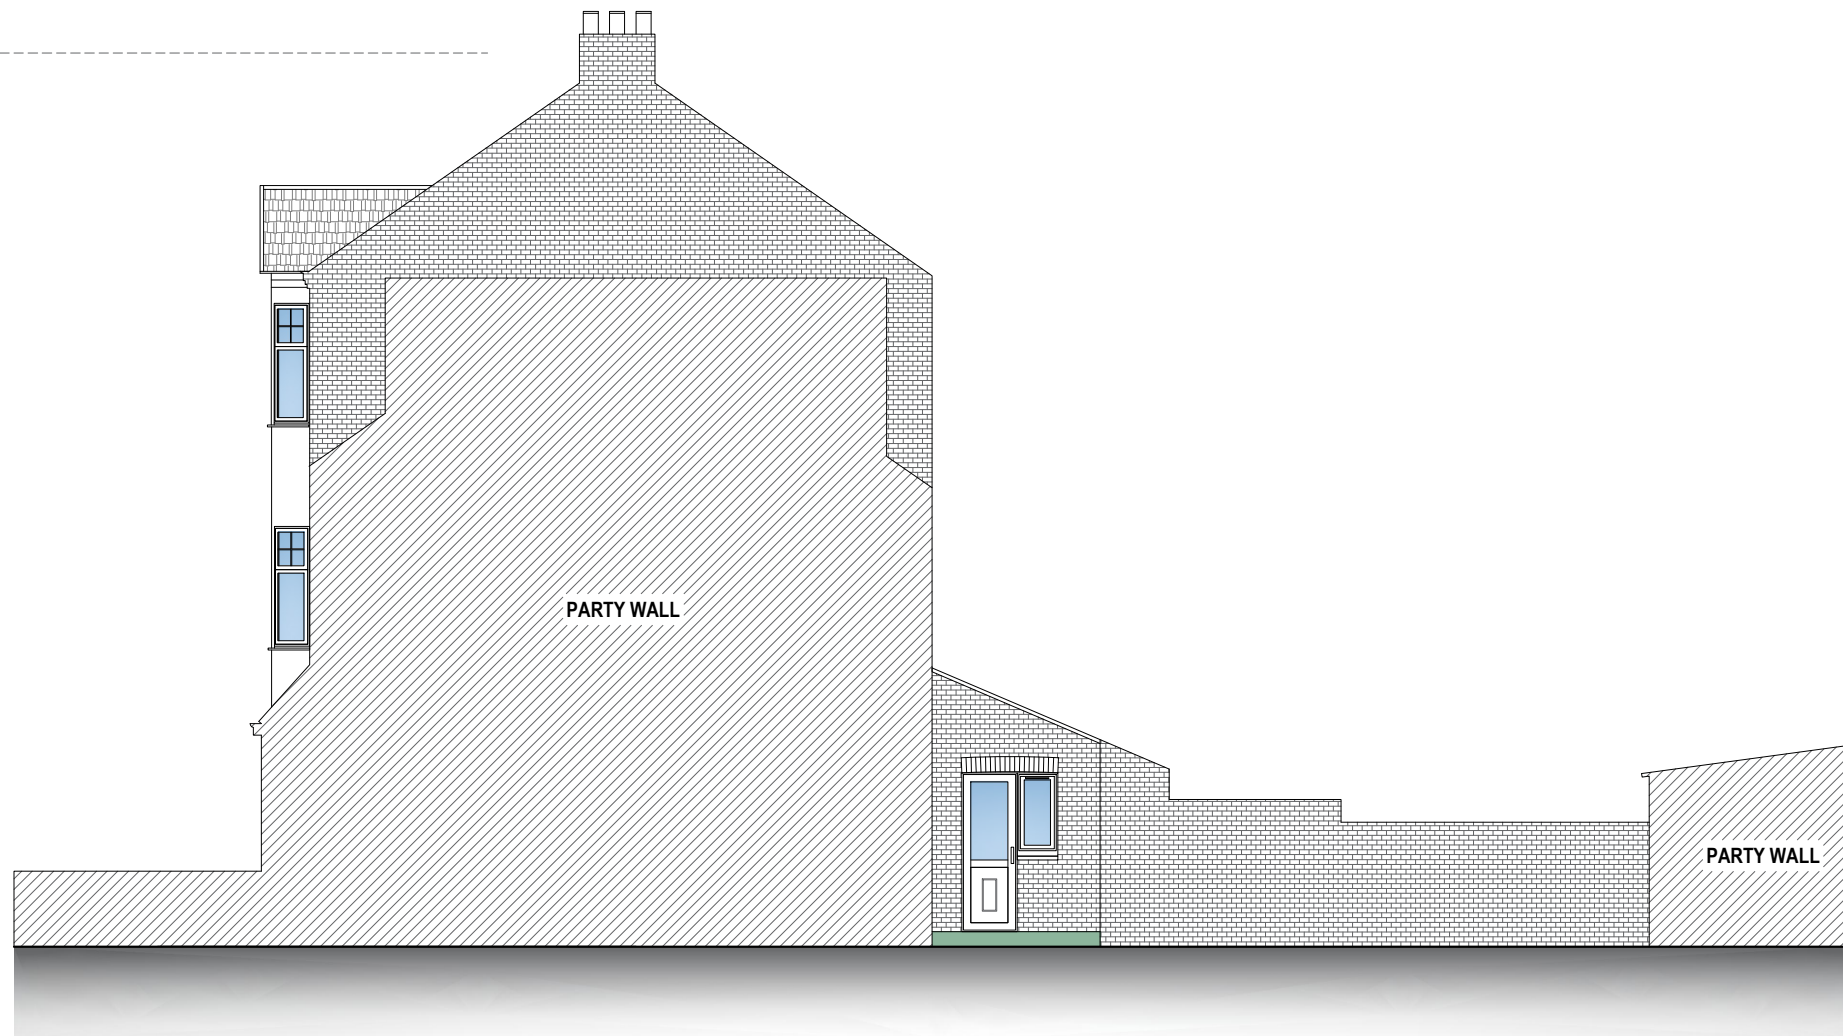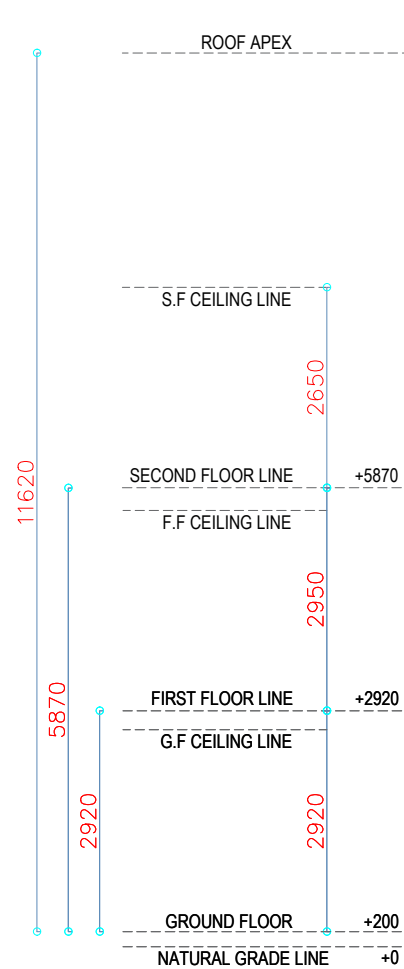

**PROPOSED RIGHT SIDE
ELEVATION**

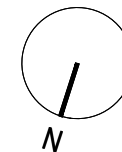

PRESTIGE
PLANNING & BUILDING SERVICES

Prestige Planning Ltd.
Unit 6 Grosvenor Way
London
E5 9ND

T: 020 3935 3434
E: info@thepgroups.co.uk

PROJECT DETAILS

-

PROPERTY ADDRESS

84 Wellington Avenue,
N15 6BB

DRAWING TITLE

Proposed Left Side Elevation

REVISION

RV00

DRAWING NO.


PR05

SCALE


1:100

[@ A3]



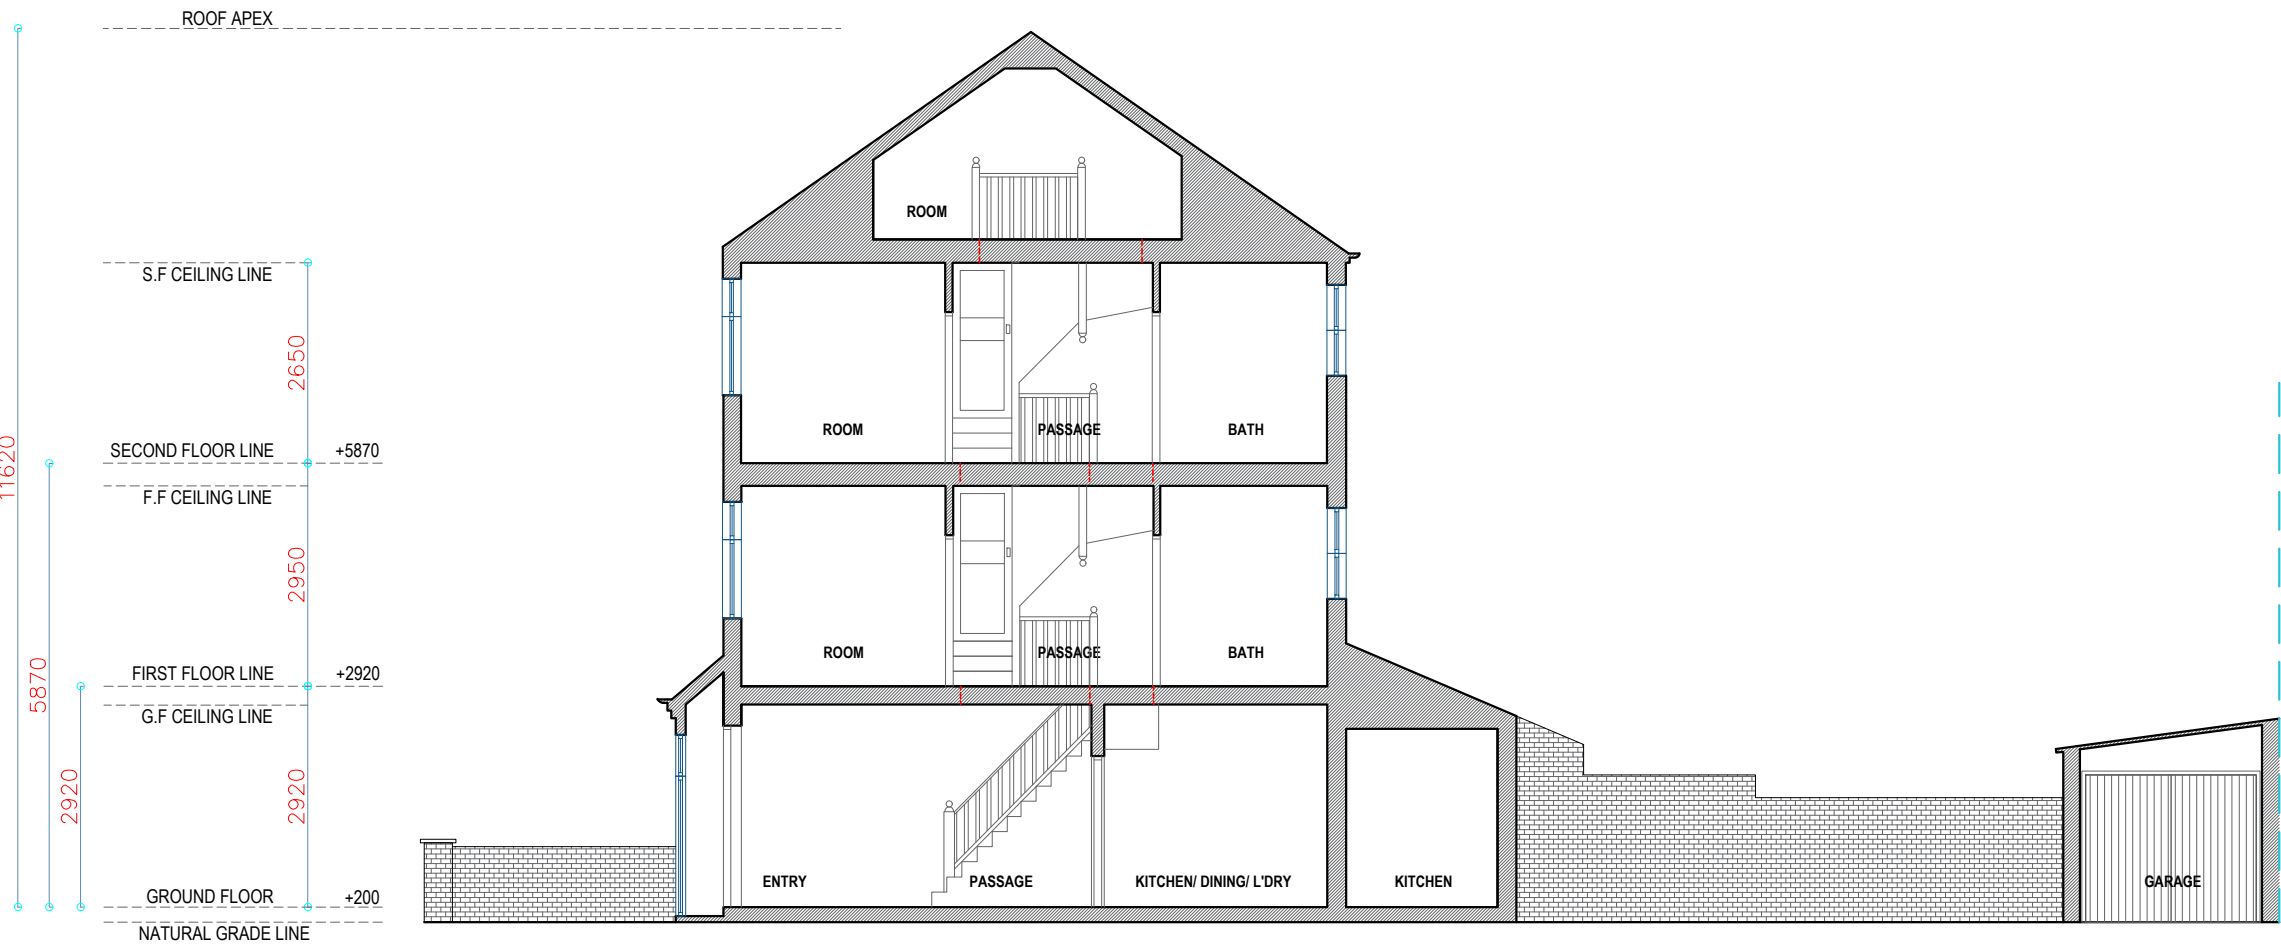

SECTION A-A

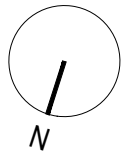

Prestige Planning Ltd.
Unit 6 Grosvenor Way
London
E5 9ND

T: 020 3935 3434
E: info@thepgroups.co.uk

PROJECT DETAILS

-

PROPERTY ADDRESS

84 Wellington Avenue,
N15 6BB

DRAWING TITLE

Section A-A

REVISION

RV00

DRAWING NO.

PR06

SCALE

1:100

[@ A3]

