

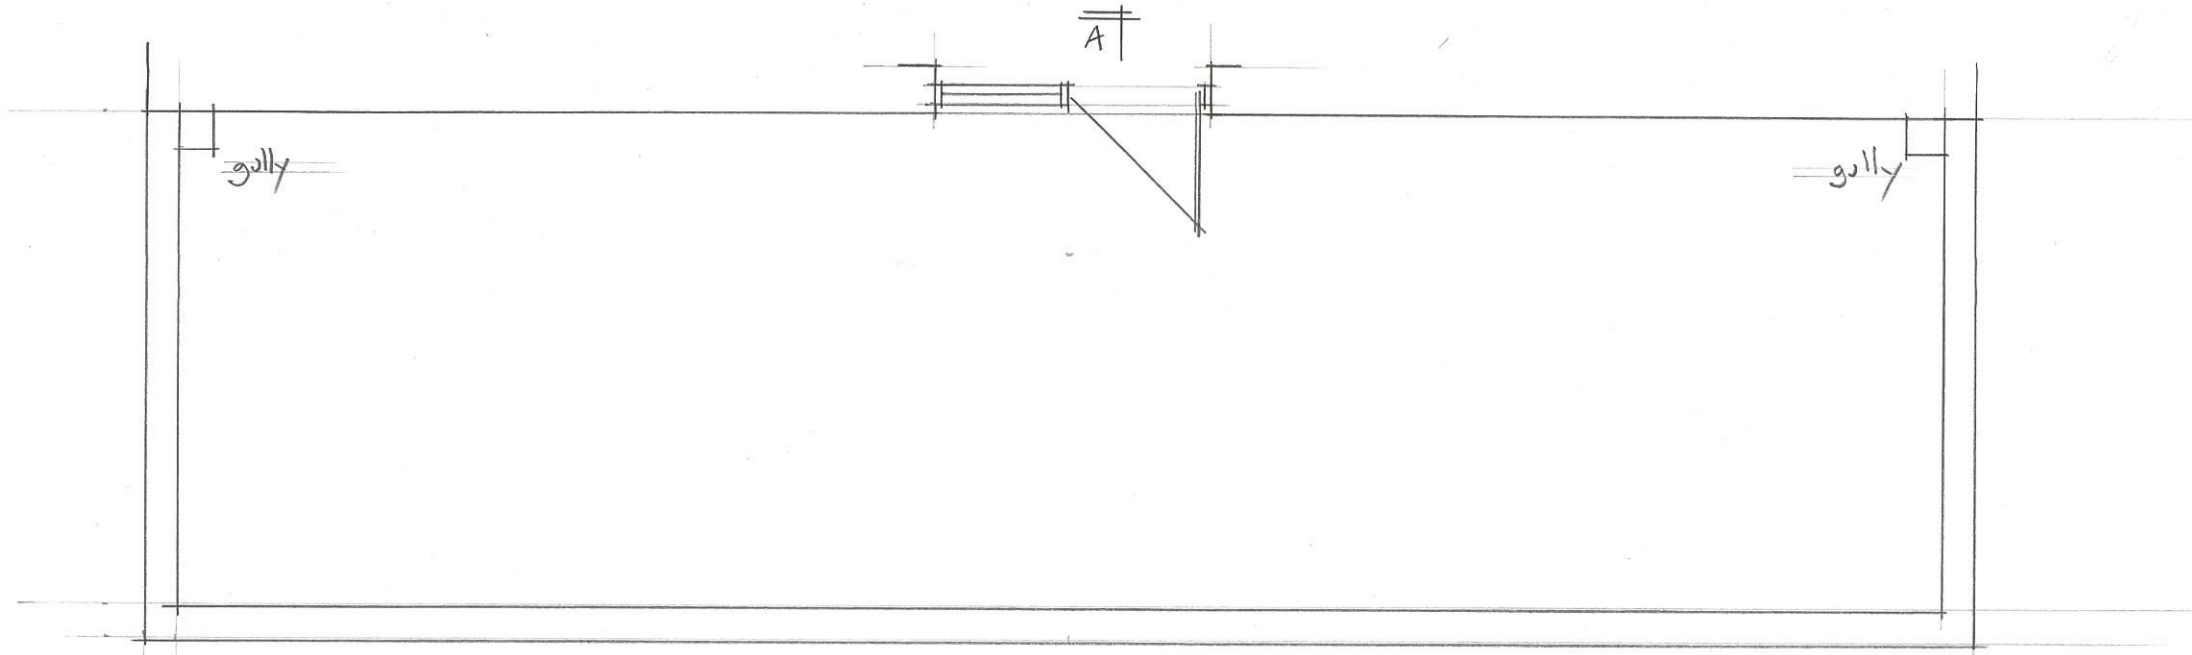


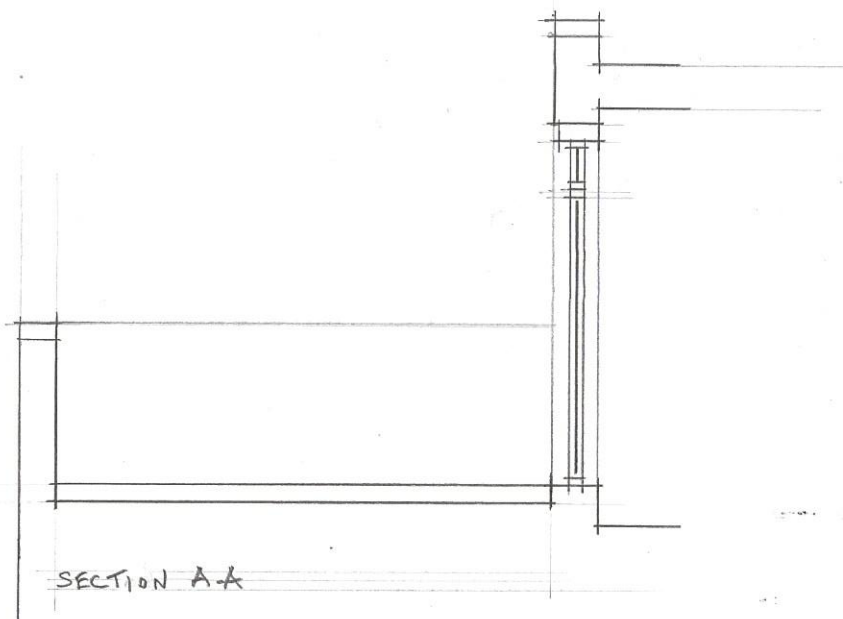

TERACE ROOF PLAN

A

 

SECTION A-A

Metcalf Briggs Surveyors
Building Surveyors – CDM Co-ordinators
Project Managers – Party Wall Surveyors
Gwynfa House, 677 Princes Road, Dartford, Kent
DA2 6EF
Tel: 01732 852258

Project: 4 Crescent Road, London N8 8AT

Title: Existing Roof Plan & Section

Drawing No. 11585/01

Scale: 1:50 @ A4 **Date:** 24 August 2026