

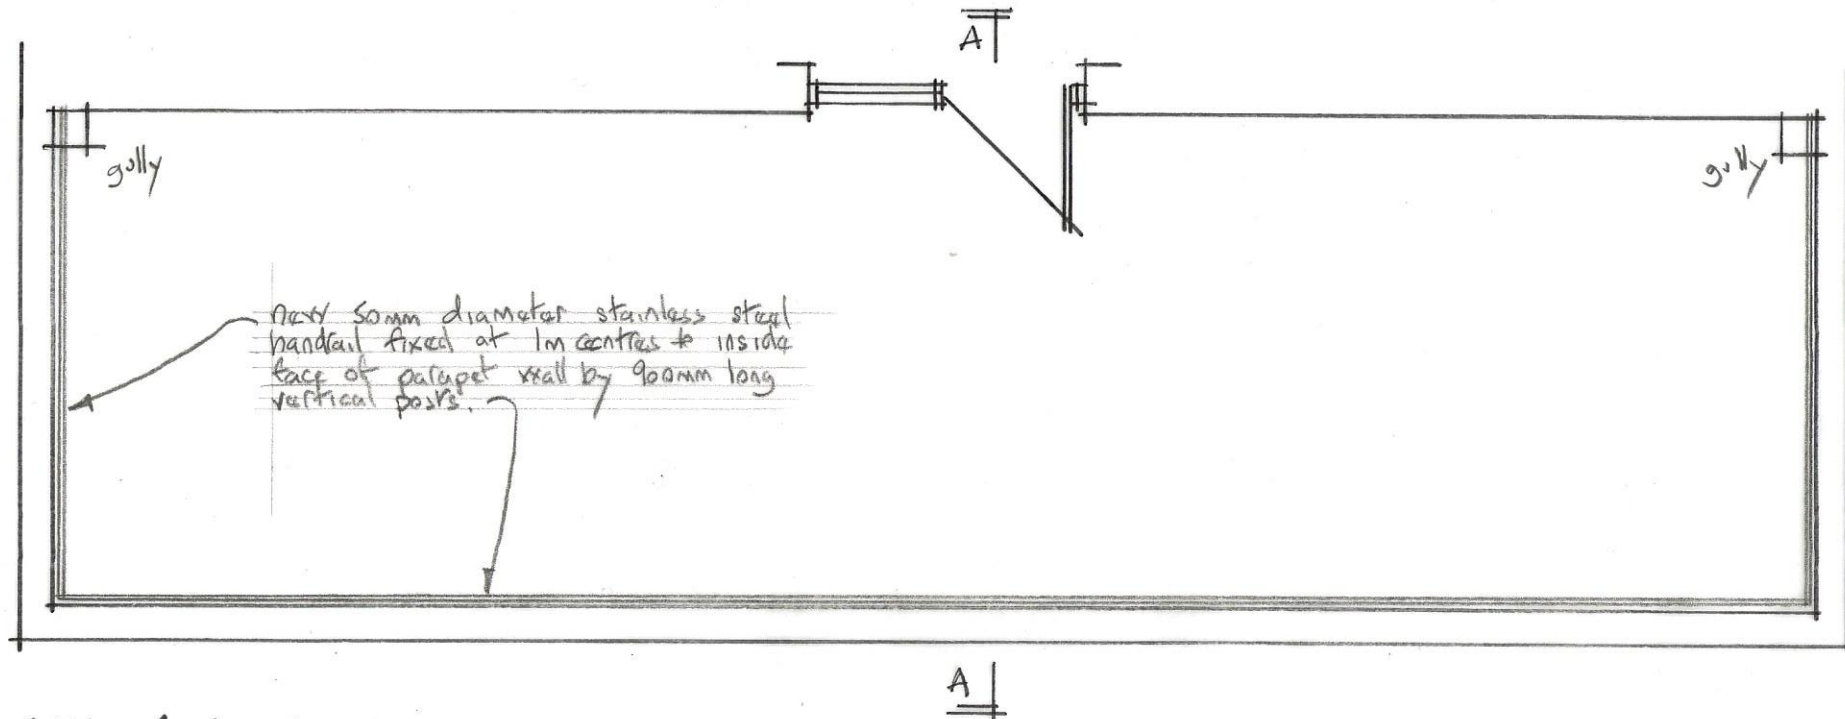


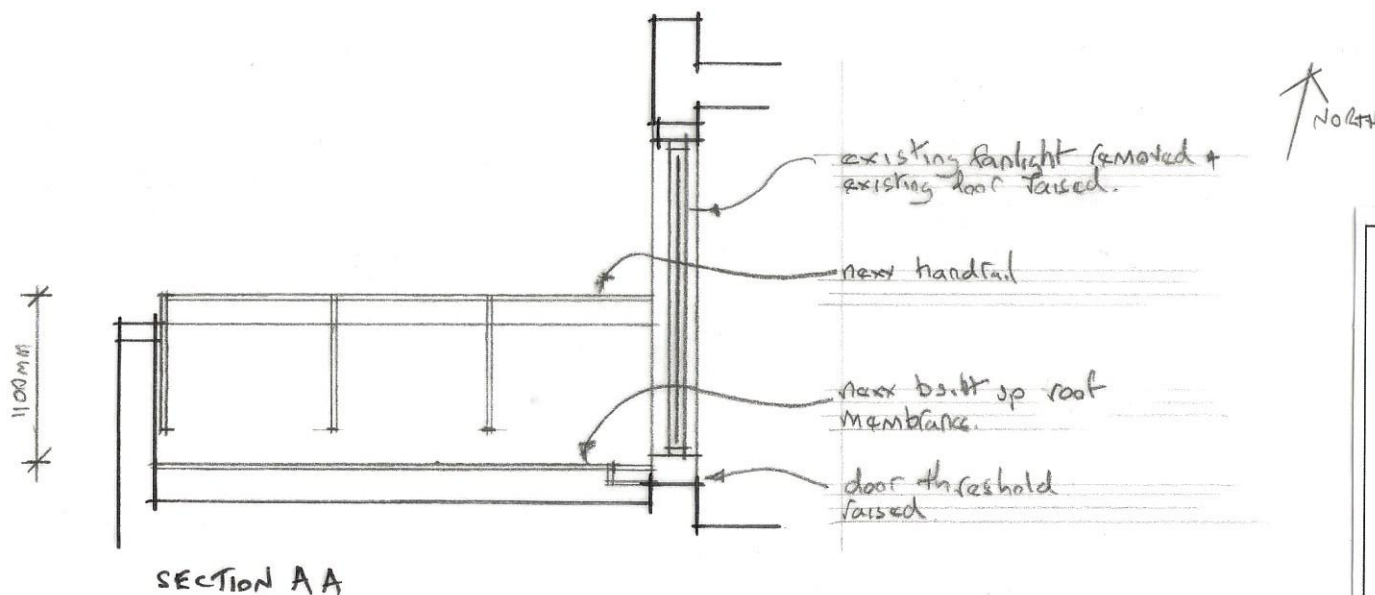

TERRACE ROOF PLAN

 

Metcalf Briggs Surveyors
 Building Surveyors - CDM Co-ordinators
 Project Managers - Party Wall Surveyors
 Gwynfa House, 677 Princes Road, Dartford, Kent
 DA2 6EF
 Tel: 01732 852258

Project: 4 Crescent Road, London N8 8AT

Title: Proposed Roof Plan & Section

Drawing No. 11585/02

Scale: 1:50 @ A4

Date: 24 August 2026