




1:50k

SITE LOCATION
(Scale 1:50000)

Based upon Ordnance Survey map extract with the permission of the Controller of His Majesty's Stationery Office.
Crown Copyright.
Licence No. 100020449



SITE PHOTOGRAPH

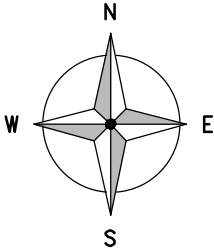

WHAT3WORDS:
third.king.oiled

SITE LOCATION



DETAILED SITE LOCATION
(Scale 1:1250)

Based upon Ordnance Survey map extract with the permission of the Controller of His Majesty's Stationery Office.
Crown Copyright.
Licence No. 100020449



1:1250

ALL DIMENSIONS ARE IN mm UNLESS NOTED OTHERWISE


N.G.R | E:529747 | N: 191034

IMPORTANT NOTE:

PROPOSED LOCATION IS BASED ON SURVEY INFORMATION FROM DOCUMENT:
RP26047.ENGR.DESG.734776

DRAWINGS HAVE BEEN COMPLETED FOR PLANNING PURPOSES ONLY & AS SUCH THE PROPOSED LOCATION IS SUBJECT TO MINOR CHANGES AT DETAILED DESIGN STAGE FOLLOWING CONFIRMATION OF LOCATION OF UNDERGROUND SERVICES & SUITABILITY OF GROUND CONDITIONS TO SUPPORT THE REQUIRED STRUCTURE.

A	PLANNING ISSUE	KL	DB	09.09.26
REV	MODIFICATION	BY	CH	DATE

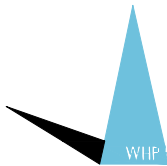

WHP Telecoms Ltd
Faraday Court
401 Faraday Street
Birchwood Park
Warrington WA3 6GA
Tel: 01925 424100 Fax: 01925 424101
e-mail: info@whptelecoms.com



Site Name	Opt.
WOOD GREEN TUNNEL LONDON END	A

Site ID No		
FRESHWAVE	NETWORK RAIL	TELENT
KGX920LE1	OP183558	RP26047

Site Address / Contact Details	
BASE STATION HOTEL & TUNNEL CLUSTER BARNET WOOD GREEN TUNNELS GREATER LONDON N22 7RY	


Drawing Title:	SITE LOCATION MAPS
----------------	--------------------

Purpose of issue:	PLANNING	Dwg Rev:
-------------------	----------	----------

Drawing Number:	100	A
-----------------	-----	---

Surveyed By:	TELENT	Original Sheet Size:	A3	Pack Issue:
--------------	--------	----------------------	----	-------------

Drawn:	KL	Date:	09.09.26	Checked:	BD	Date:	09.09.26	A
--------	----	-------	----------	----------	----	-------	----------	---

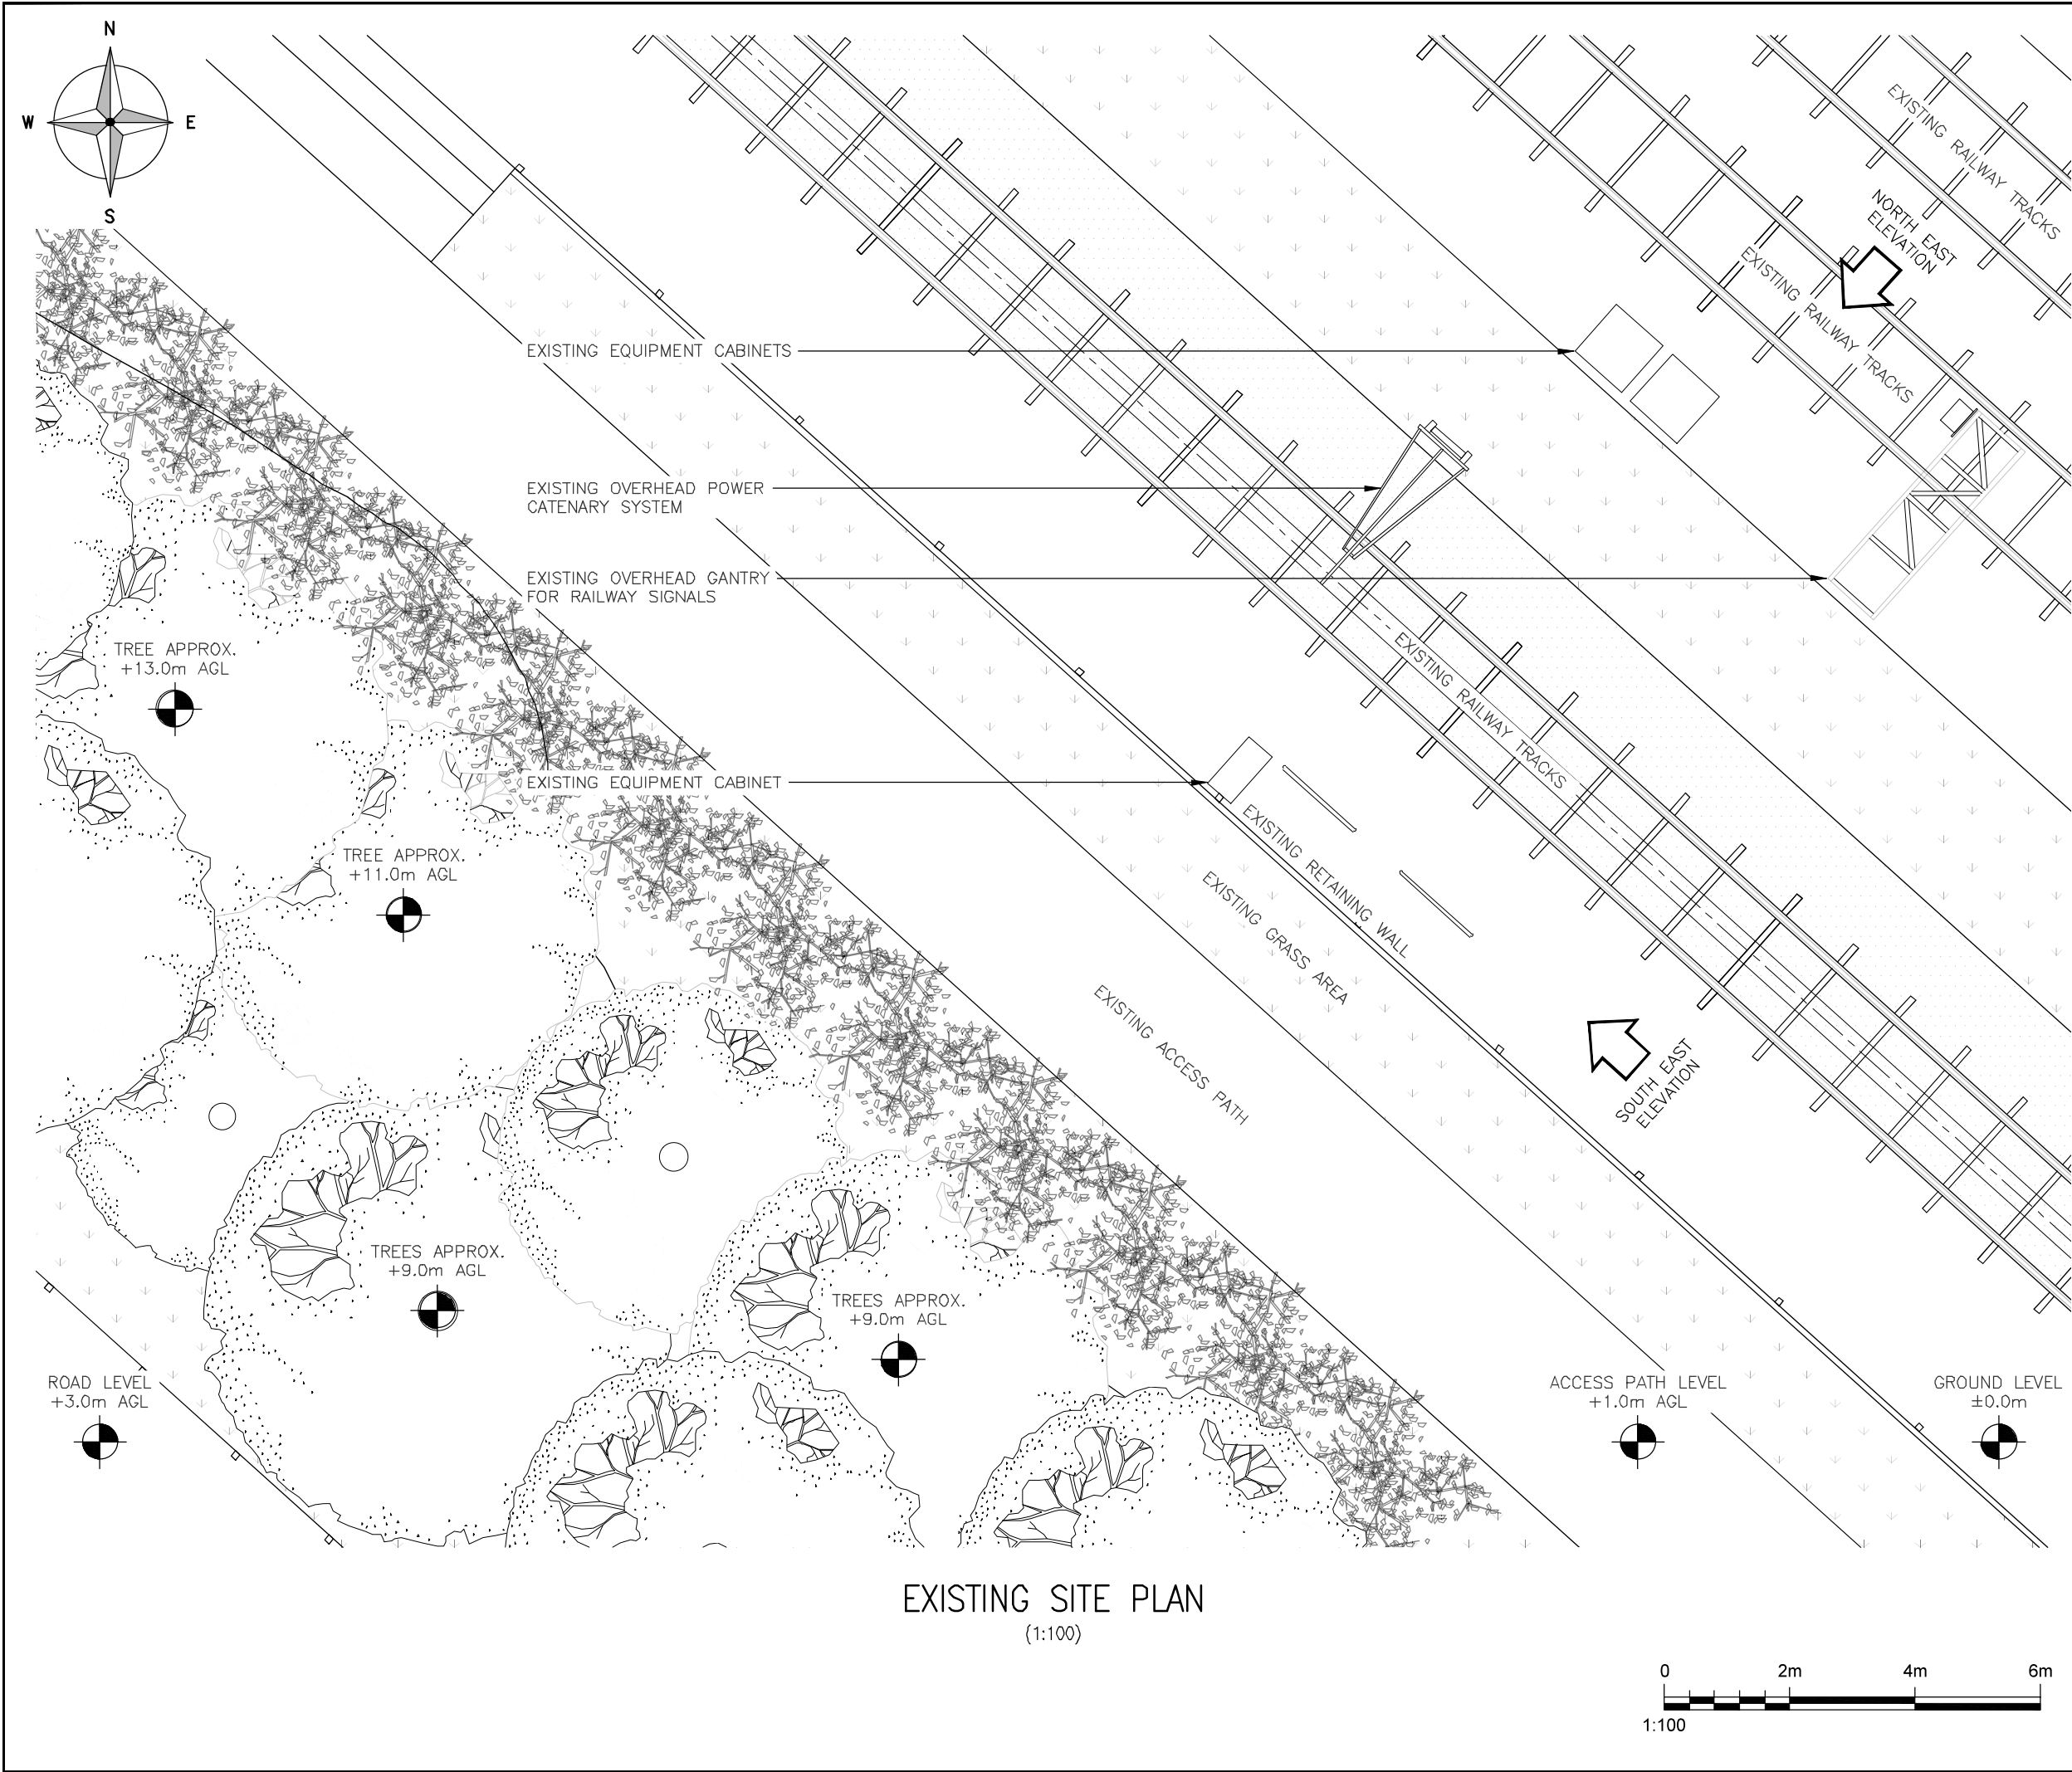

ALL DIMENSIONS ARE IN mm UNLESS NOTED OTHERWISE


N.G.R E:529747 N: 191034

IMPORTANT NOTE:

PROPOSED LOCATION IS BASED ON SURVEY INFORMATION FROM DOCUMENT: RP26047.ENGR.DESG.734776

DRAWINGS HAVE BEEN COMPLETED FOR PLANNING PURPOSES ONLY & AS SUCH THE PROPOSED LOCATION IS SUBJECT TO MINOR CHANGES AT DETAILED DESIGN STAGE FOLLOWING CONFIRMATION OF LOCATION OF UNDERGROUND SERVICES & SUITABILITY OF GROUND CONDITIONS TO SUPPORT THE REQUIRED STRUCTURE.

A	PLANNING ISSUE	KL	DB	09.09.26
REV	MODIFICATION	BY	CH	DATE

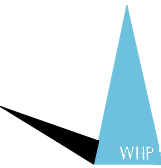

WHP Telecoms Ltd
Faraday Court
401 Faraday Street
Birchwood Park
Warrington WA3 6GA
Tel: 01925 424100 Fax: 01925 424101
e-mail: info@whptelecoms.com




Site Name	Opt.
WOOD GREEN TUNNEL LONDON END	A

Site ID No		
FRESHWAVE	NETWORK RAIL	TELENT
KGX920LE1	OP183558	RP26047

Site Address / Contact Details	
BASE STATION HOTEL & TUNNEL CLUSTER BARNET WOOD GREEN TUNNELS GREATER LONDON N22 7RY	

Drawing Title:		EXISTING SITE PLAN	
Purpose of issue:		PLANNING	Dwg Rev:
Drawing Number:		200	A
Surveyed By:		TELENT	Original Sheet Size: A3
Drawn:	Date:	Checked:	Date:
KL	09.09.26	BD	09.09.26
		Pack Issue:	
		A	

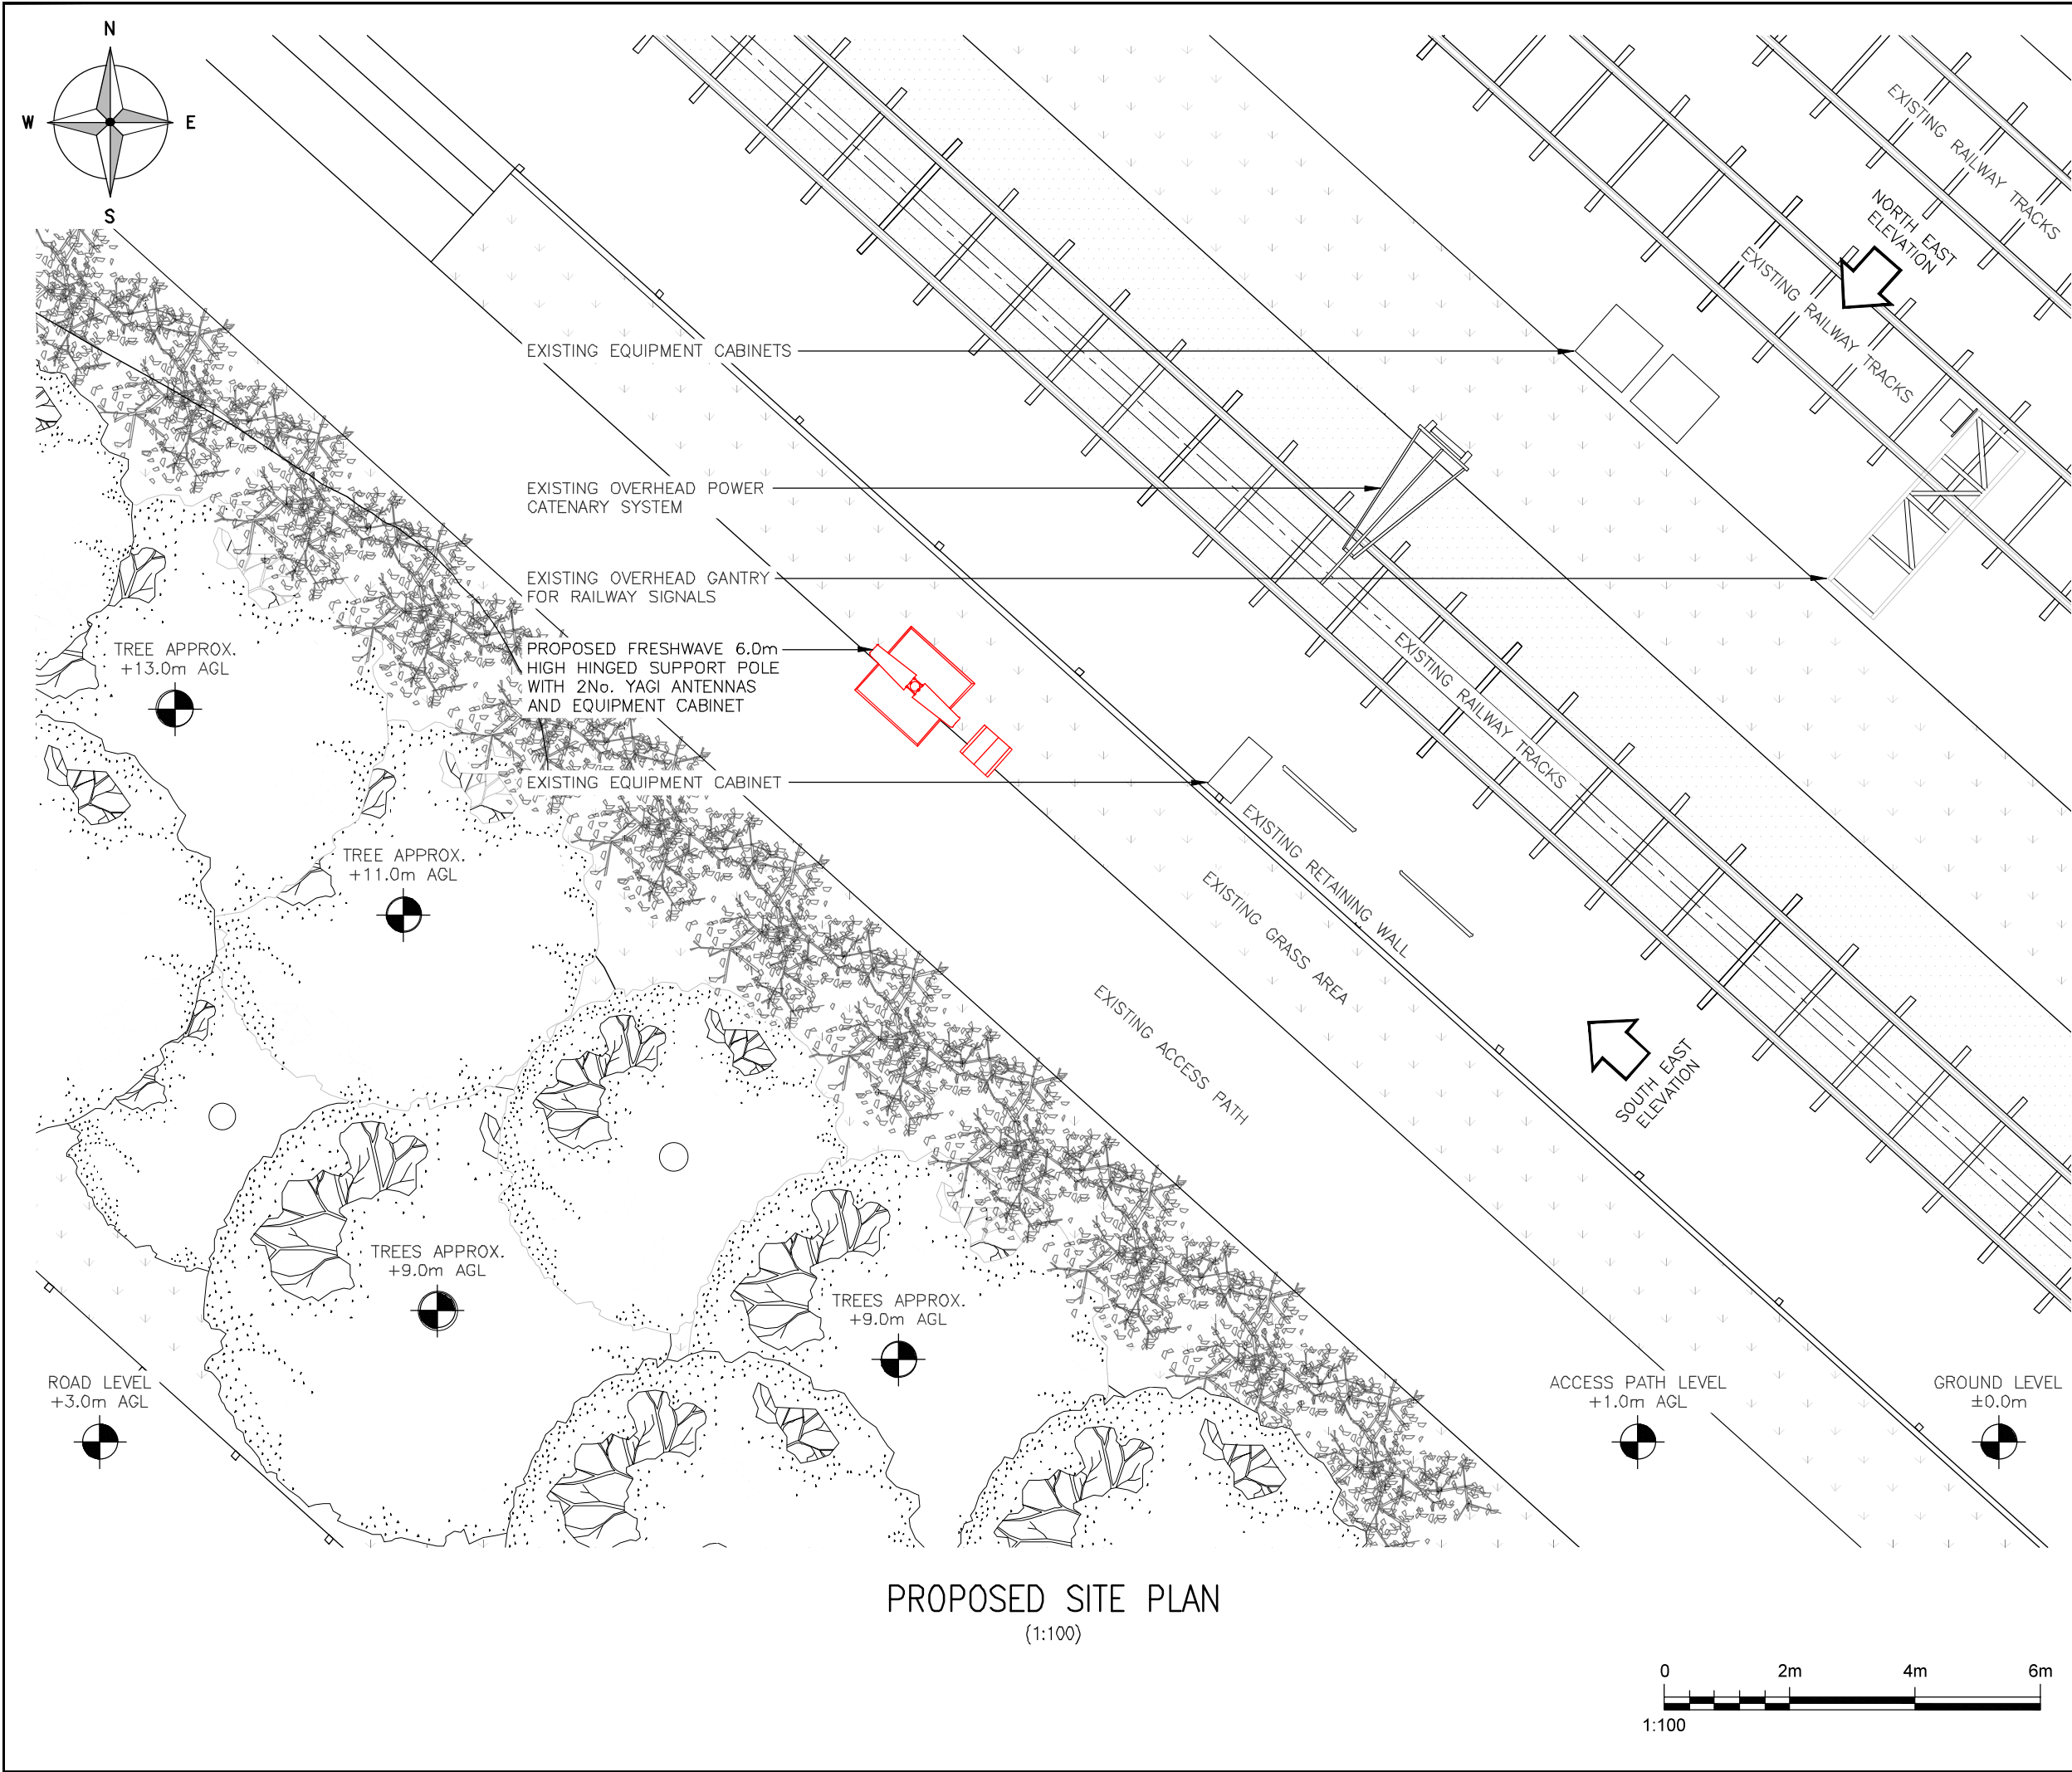

ALL DIMENSIONS ARE IN mm UNLESS NOTED OTHERWISE


N.G.R E:529747 N: 191034

IMPORTANT NOTE:

PROPOSED LOCATION IS BASED ON SURVEY INFORMATION FROM DOCUMENT: RP26047.ENGR.DESG.734776

DRAWINGS HAVE BEEN COMPLETED FOR PLANNING PURPOSES ONLY & AS SUCH THE PROPOSED LOCATION IS SUBJECT TO MINOR CHANGES AT DETAILED DESIGN STAGE FOLLOWING CONFIRMATION OF LOCATION OF UNDERGROUND SERVICES & SUITABILITY OF GROUND CONDITIONS TO SUPPORT THE REQUIRED STRUCTURE.

A	PLANNING ISSUE	KL	DB	09.09.26
REV	MODIFICATION	BY	CH	DATE

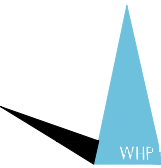

WHP Telecoms Ltd
Faraday Court
401 Faraday Street
Birchwood Park
Warrington WA3 6GA
Tel: 01925 424100 Fax: 01925 424101
e-mail: info@whptelecoms.com




Site Name	Opt.
WOOD GREEN TUNNEL LONDON END	A

Site ID No		
FRESHWAVE	NETWORK RAIL	TELENT
KGX920LE1	OP183558	RP26047

Site Address / Contact Details	
BASE STATION HOTEL & TUNNEL CLUSTER BARNET WOOD GREEN TUNNELS GREATER LONDON N22 7RY	

Drawing Title:		PROPOSED SITE PLAN	
Purpose of issue:		PLANNING	Dwg Rev:
Drawing Number:		201	A
Surveyed By:	TELENT	Original Sheet Size:	A3
Drawn:	KL	Date:	09.09.26
Checked:	BD	Date:	09.09.26
Pack Issue:		A	

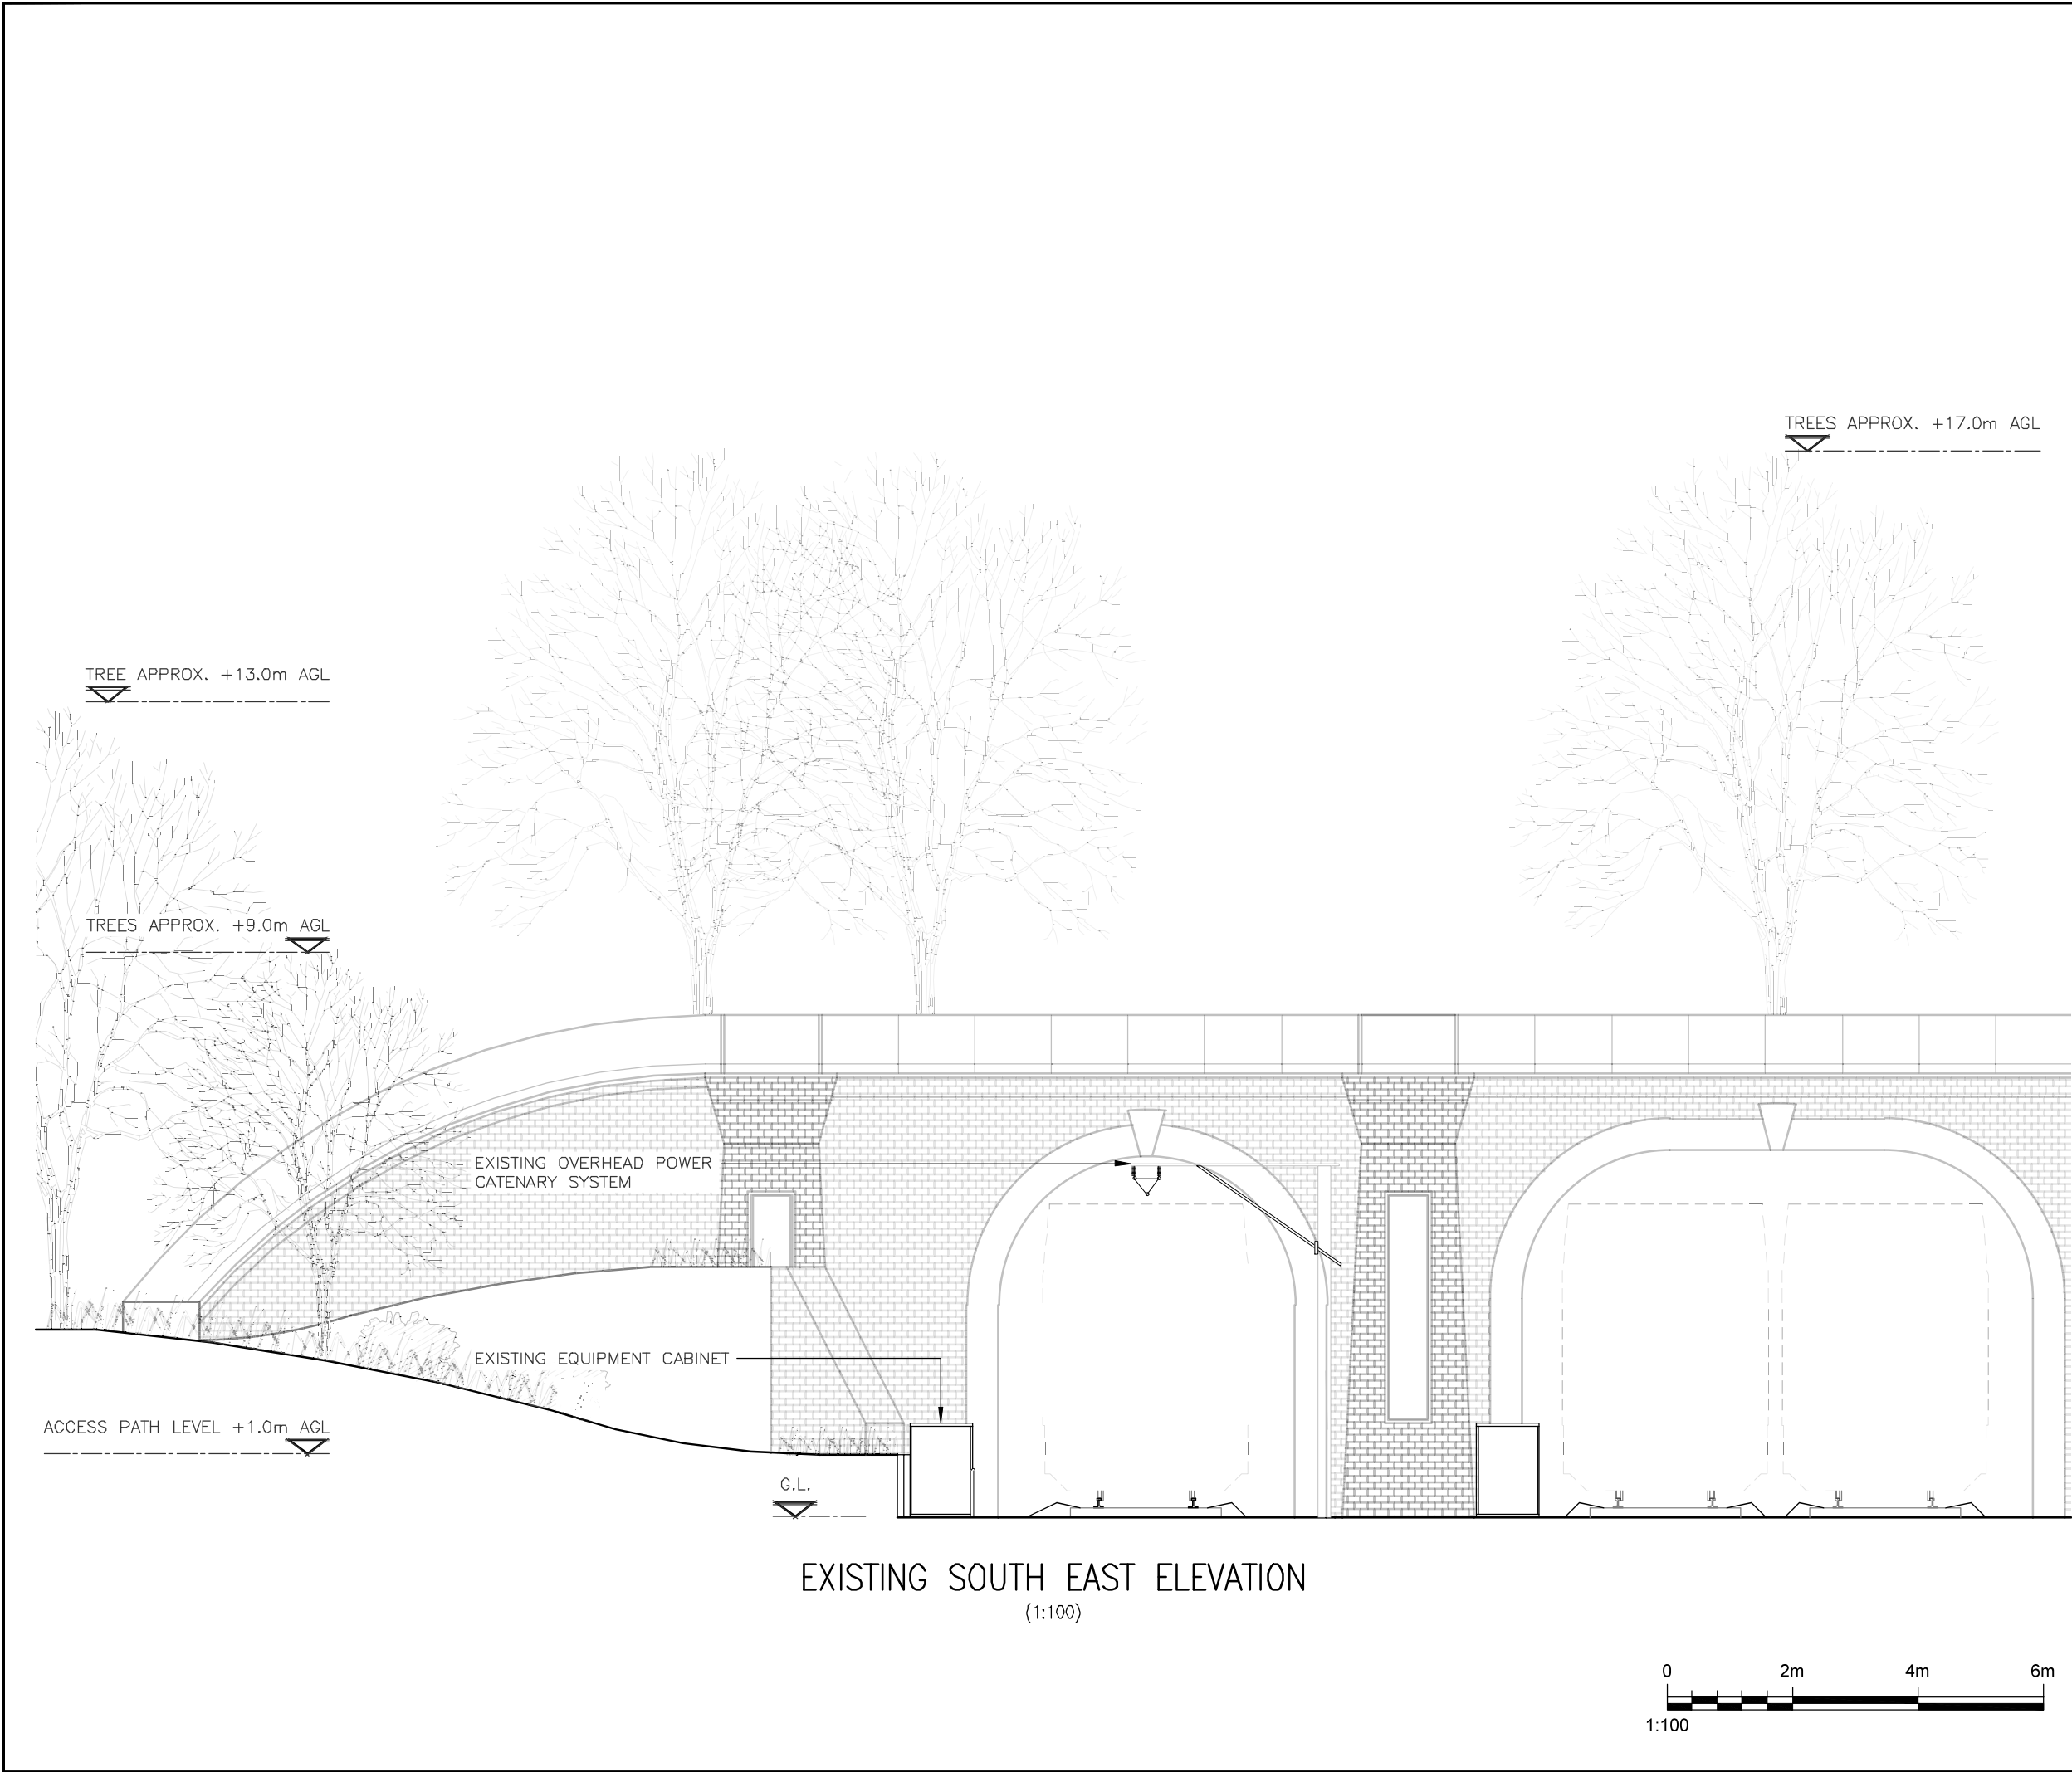

ALL DIMENSIONS ARE IN mm UNLESS NOTED OTHERWISE


N.G.R E:529747N: 191034

IMPORTANT NOTE:

PROPOSED LOCATION IS BASED ON SURVEY INFORMATION FROM DOCUMENT: RP26047.ENGR.DESG.734776

DRAWINGS HAVE BEEN COMPLETED FOR PLANNING PURPOSES ONLY & AS SUCH THE PROPOSED LOCATION IS SUBJECT TO MINOR CHANGES AT DETAILED DESIGN STAGE FOLLOWING CONFIRMATION OF LOCATION OF UNDERGROUND SERVICES & SUITABILITY OF GROUND CONDITIONS TO SUPPORT THE REQUIRED STRUCTURE.


A	PLANNING ISSUE	KL	DB	09.09.26
REV	MODIFICATION	BY	CH	DATE

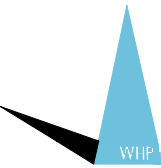

WHP Telecoms Ltd
Faraday Court
401 Faraday Street
Birchwood Park
Warrington WA3 6GA
Tel: 01925 424100 Fax: 01925 424101
e-mail: info@whptelecoms.com



Site Name			Opt.
WOOD GREEN TUNNEL LONDON END			A
Site ID No			
FRESHWAVE	NETWORK RAIL	TELENT	
KGX920LE1	OP183558	RP26047	
Site Address / Contact Details			
BASE STATION HOTEL & TUNNEL CLUSTER BARNET WOOD GREEN TUNNELS GREATER LONDON N22 7RY			
Drawing Title: EXISTING SITE ELEVATION SOUTH EAST			
Purpose of issue: PLANNING			Dwg Rev:
Drawing Number: 300			A
Surveyed By: TELENT		Original Sheet Size: A3	
Pack Issue:			
Drawn: KL	Date: 09.09.26	Checked: BD	Date: 09.09.26
			A

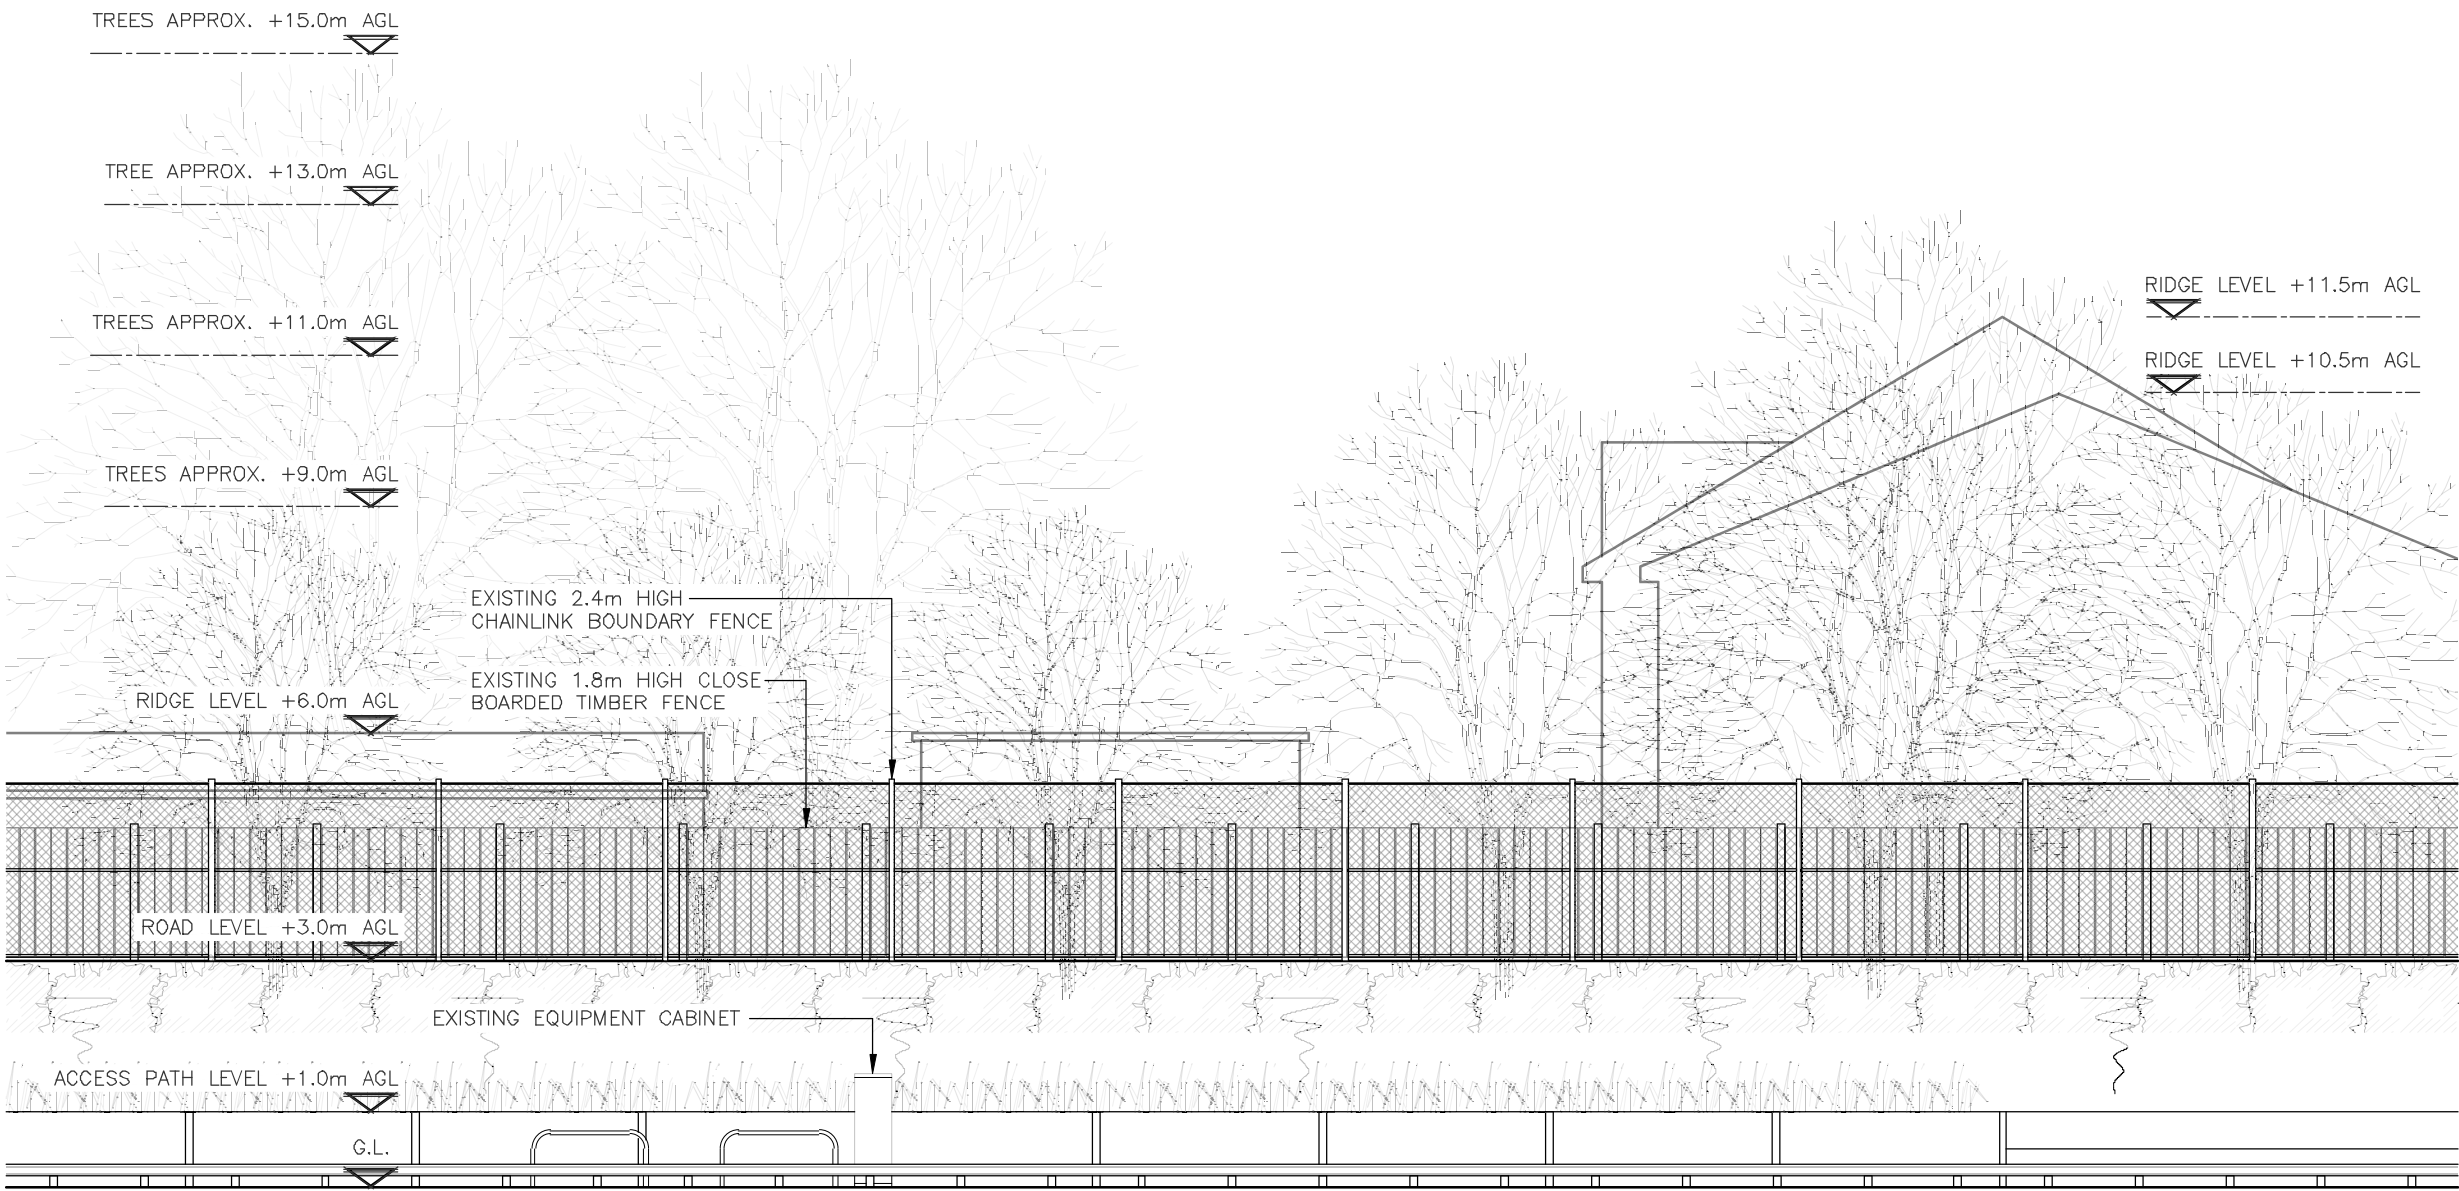

EXISTING NORTH EAST ELEVATION
(1:100)



ALL DIMENSIONS ARE IN mm UNLESS NOTED OTHERWISE


N.G.R E:529747 N: 191034

IMPORTANT NOTE:

PROPOSED LOCATION IS BASED ON SURVEY INFORMATION FROM DOCUMENT: RP26047.ENGR.DESG.734776

DRAWINGS HAVE BEEN COMPLETED FOR PLANNING PURPOSES ONLY & AS SUCH THE PROPOSED LOCATION IS SUBJECT TO MINOR CHANGES AT DETAILED DESIGN STAGE FOLLOWING CONFIRMATION OF LOCATION OF UNDERGROUND SERVICES & SUITABILITY OF GROUND CONDITIONS TO SUPPORT THE REQUIRED STRUCTURE.

A	PLANNING ISSUE	KL	DB	09.09.26
REV	MODIFICATION	BY	CH	DATE

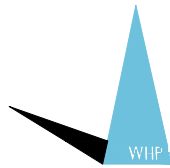

WHP Telecoms Ltd
Faraday Court
401 Faraday Street
Birchwood Park
Warrington WA3 6GA
Tel: 01925 424100 Fax: 01925 424101
e-mail: info@whptelecoms.com




Site Name	Opt.
WOOD GREEN TUNNEL LONDON END	A

Site ID No		
FRESHWAVE	NETWORK RAIL	TELENT
KGX920LE1	OP183558	RP26047

Site Address / Contact Details	
BASE STATION HOTEL & TUNNEL CLUSTER BARNET WOOD GREEN TUNNELS GREATER LONDON N22 7RY	

Drawing Title: EXISTING SITE ELEVATION NORTH EAST			
Purpose of issue: PLANNING			Dwg Rev: A
Drawing Number: 301			Pack Issue: A
Surveyed By: TELENT	Original Sheet Size: A3		Pack Issue: A
Drawn: KL	Date: 09.09.26	Checked: BD	Date: 09.09.26

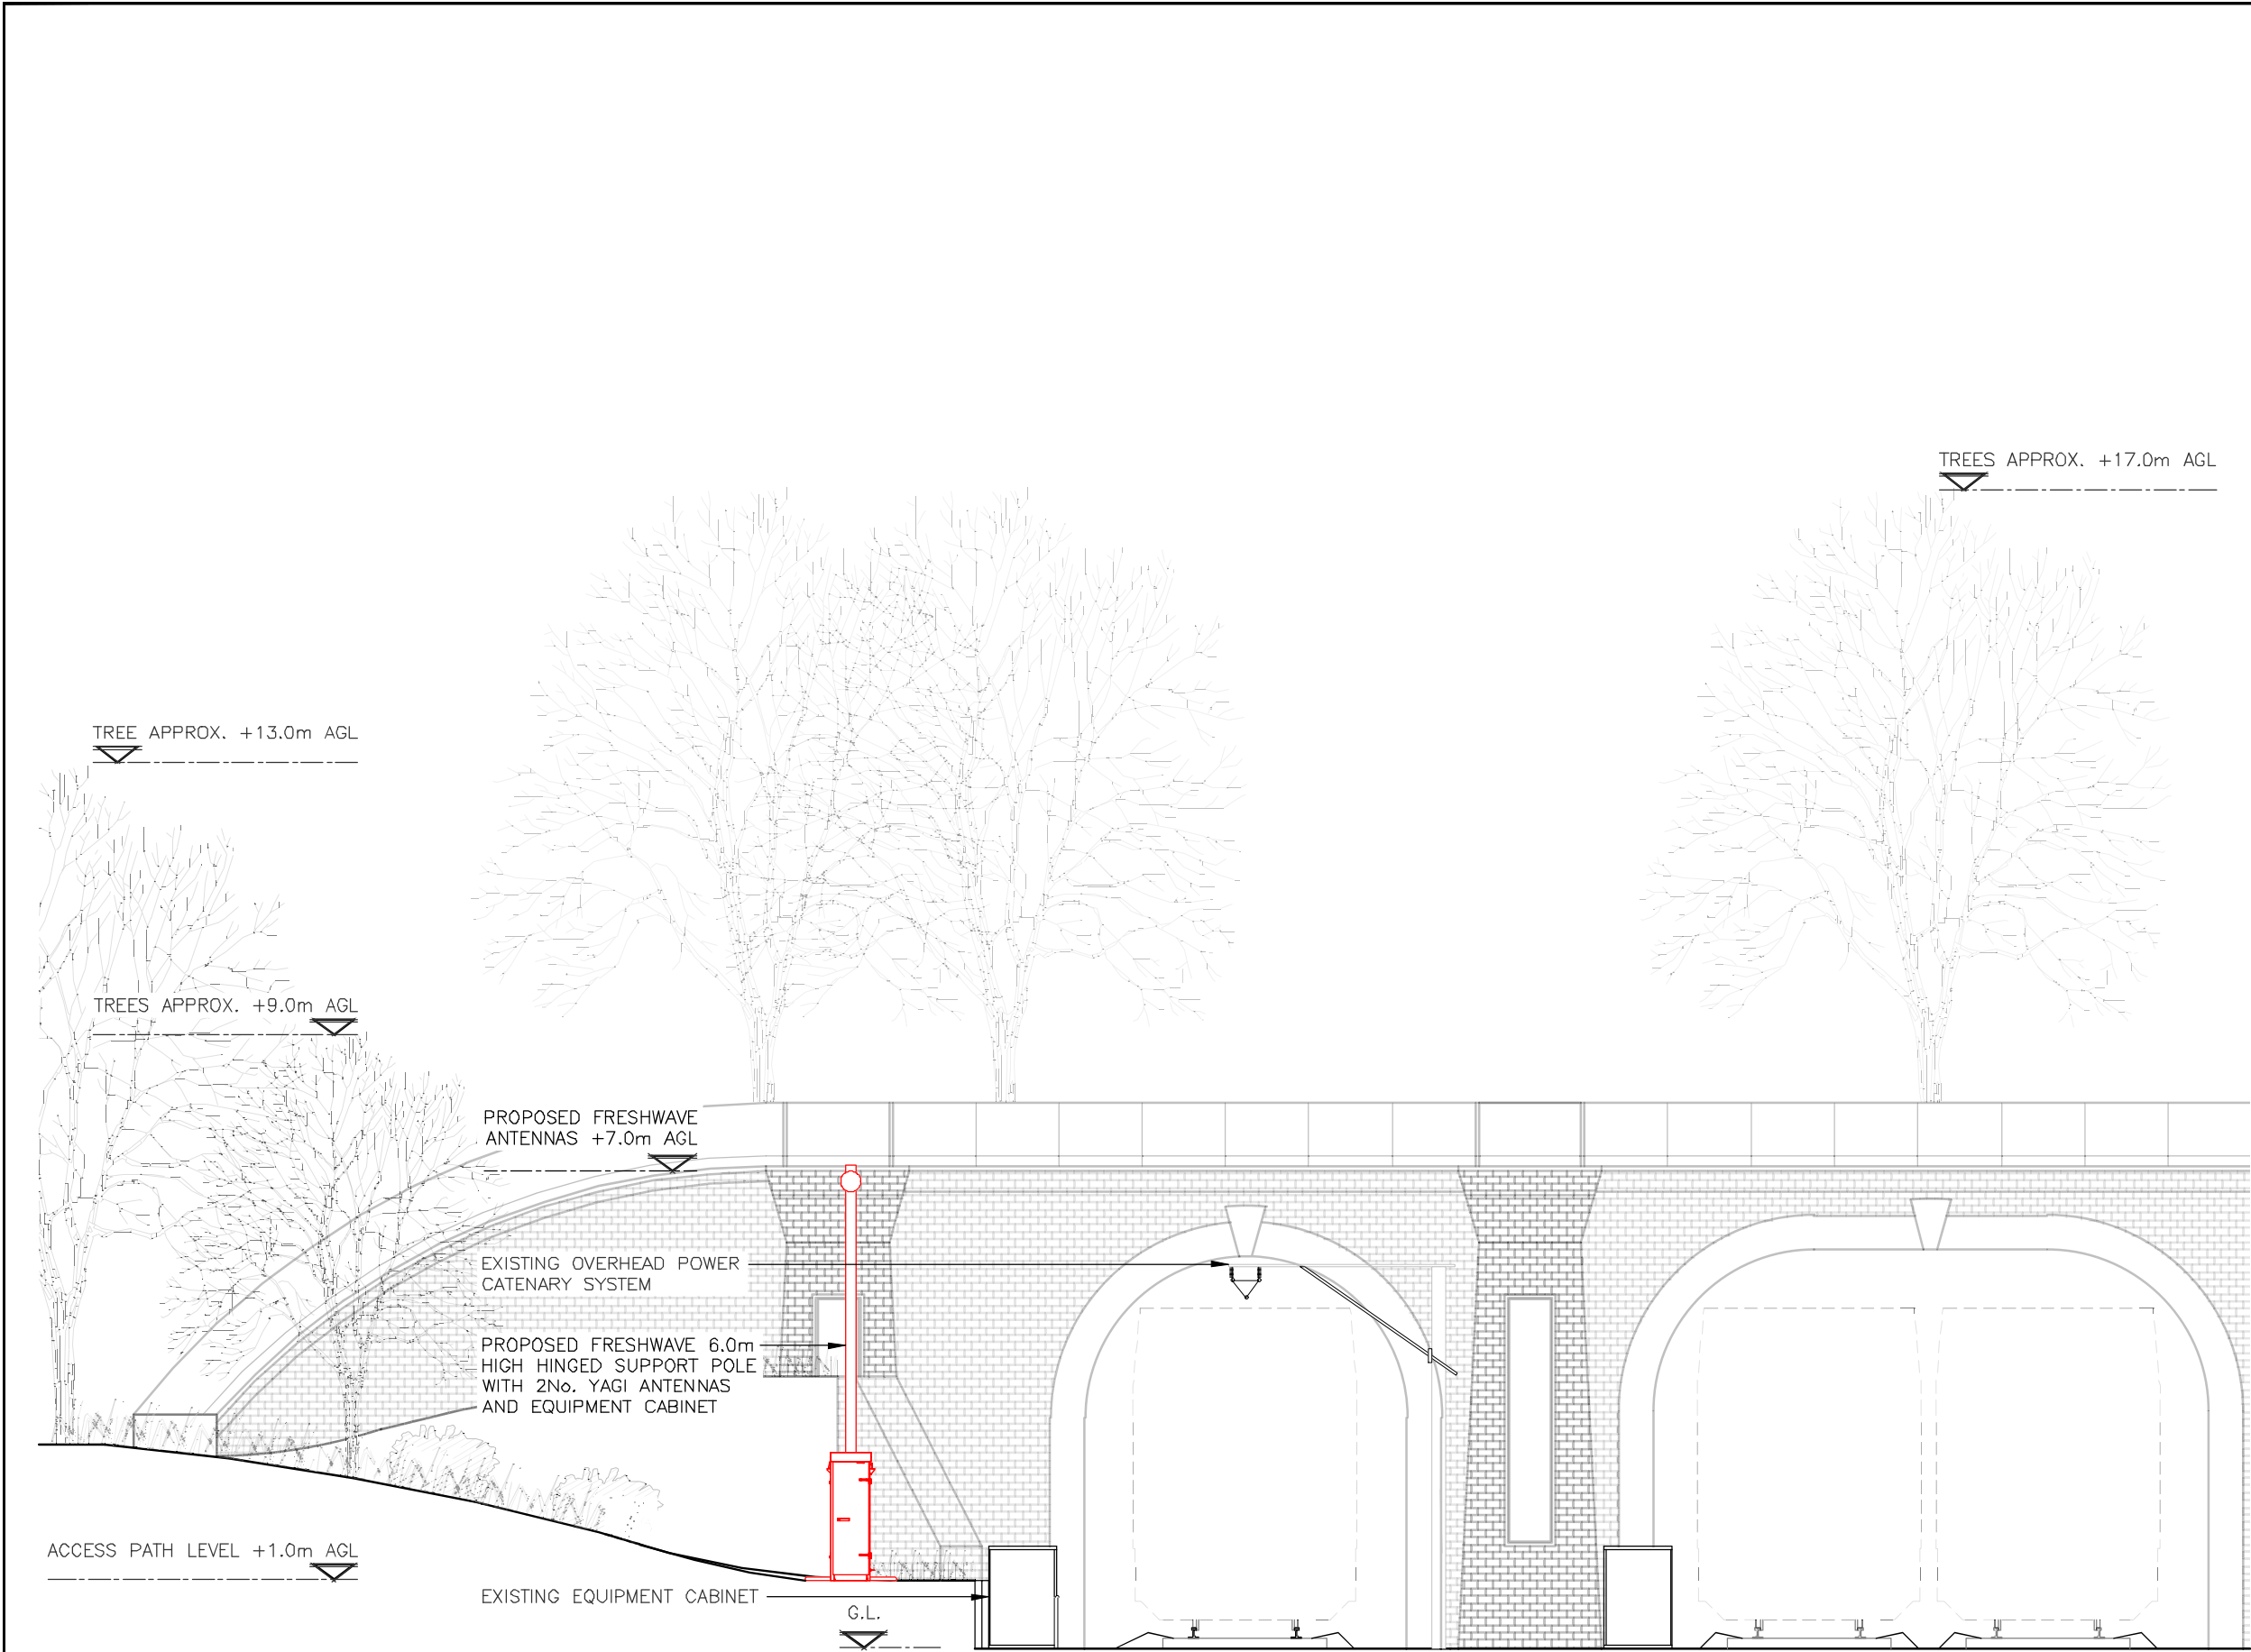

PROPOSED SOUTH EAST ELEVATION
(1:100)




ALL DIMENSIONS ARE IN mm UNLESS NOTED OTHERWISE

N.G.R E:529747N: 191034

IMPORTANT NOTE:
PROPOSED LOCATION IS BASED ON SURVEY INFORMATION FROM DOCUMENT: RP26047.ENGR.DESG.734776
DRAWINGS HAVE BEEN COMPLETED FOR PLANNING PURPOSES ONLY & AS SUCH THE PROPOSED LOCATION IS SUBJECT TO MINOR CHANGES AT DETAILED DESIGN STAGE FOLLOWING CONFIRMATION OF LOCATION OF UNDERGROUND SERVICES & SUITABILITY OF GROUND CONDITIONS TO SUPPORT THE REQUIRED STRUCTURE.

A	PLANNING ISSUE	KL	DB	09.09.26
REV	MODIFICATION	BY	CH	DATE

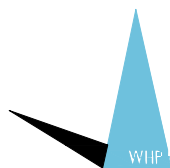WHP Telecoms Ltd
Faraday Court
401 Faraday Street
Birchwood Park
Warrington WA3 6GA
Tel: 01925 424100 Fax: 01925 424101
e-mail: info@whptelecoms.com




Site Name	Opt.
WOOD GREEN TUNNEL LONDON END	A


Site ID No		
FRESHWAVE	NETWORK RAIL	TELENT
KGX920LE1	OP183558	RP26047

Site Address / Contact Details	
BASE STATION HOTEL & TUNNEL CLUSTER BARNET WOOD GREEN TUNNELS GREATER LONDON N22 7RY	

Drawing Title: PROPOSED SITE ELEVATION SOUTH EAST				
Purpose of issue: PLANNING				Dwg Rev:
Drawing Number: 302				A
Surveyed By: TELENT		Original Sheet Size: A3		Pack Issue:
Drawn: KL	Date: 09.09.26	Checked: BD	Date: 09.09.26	A

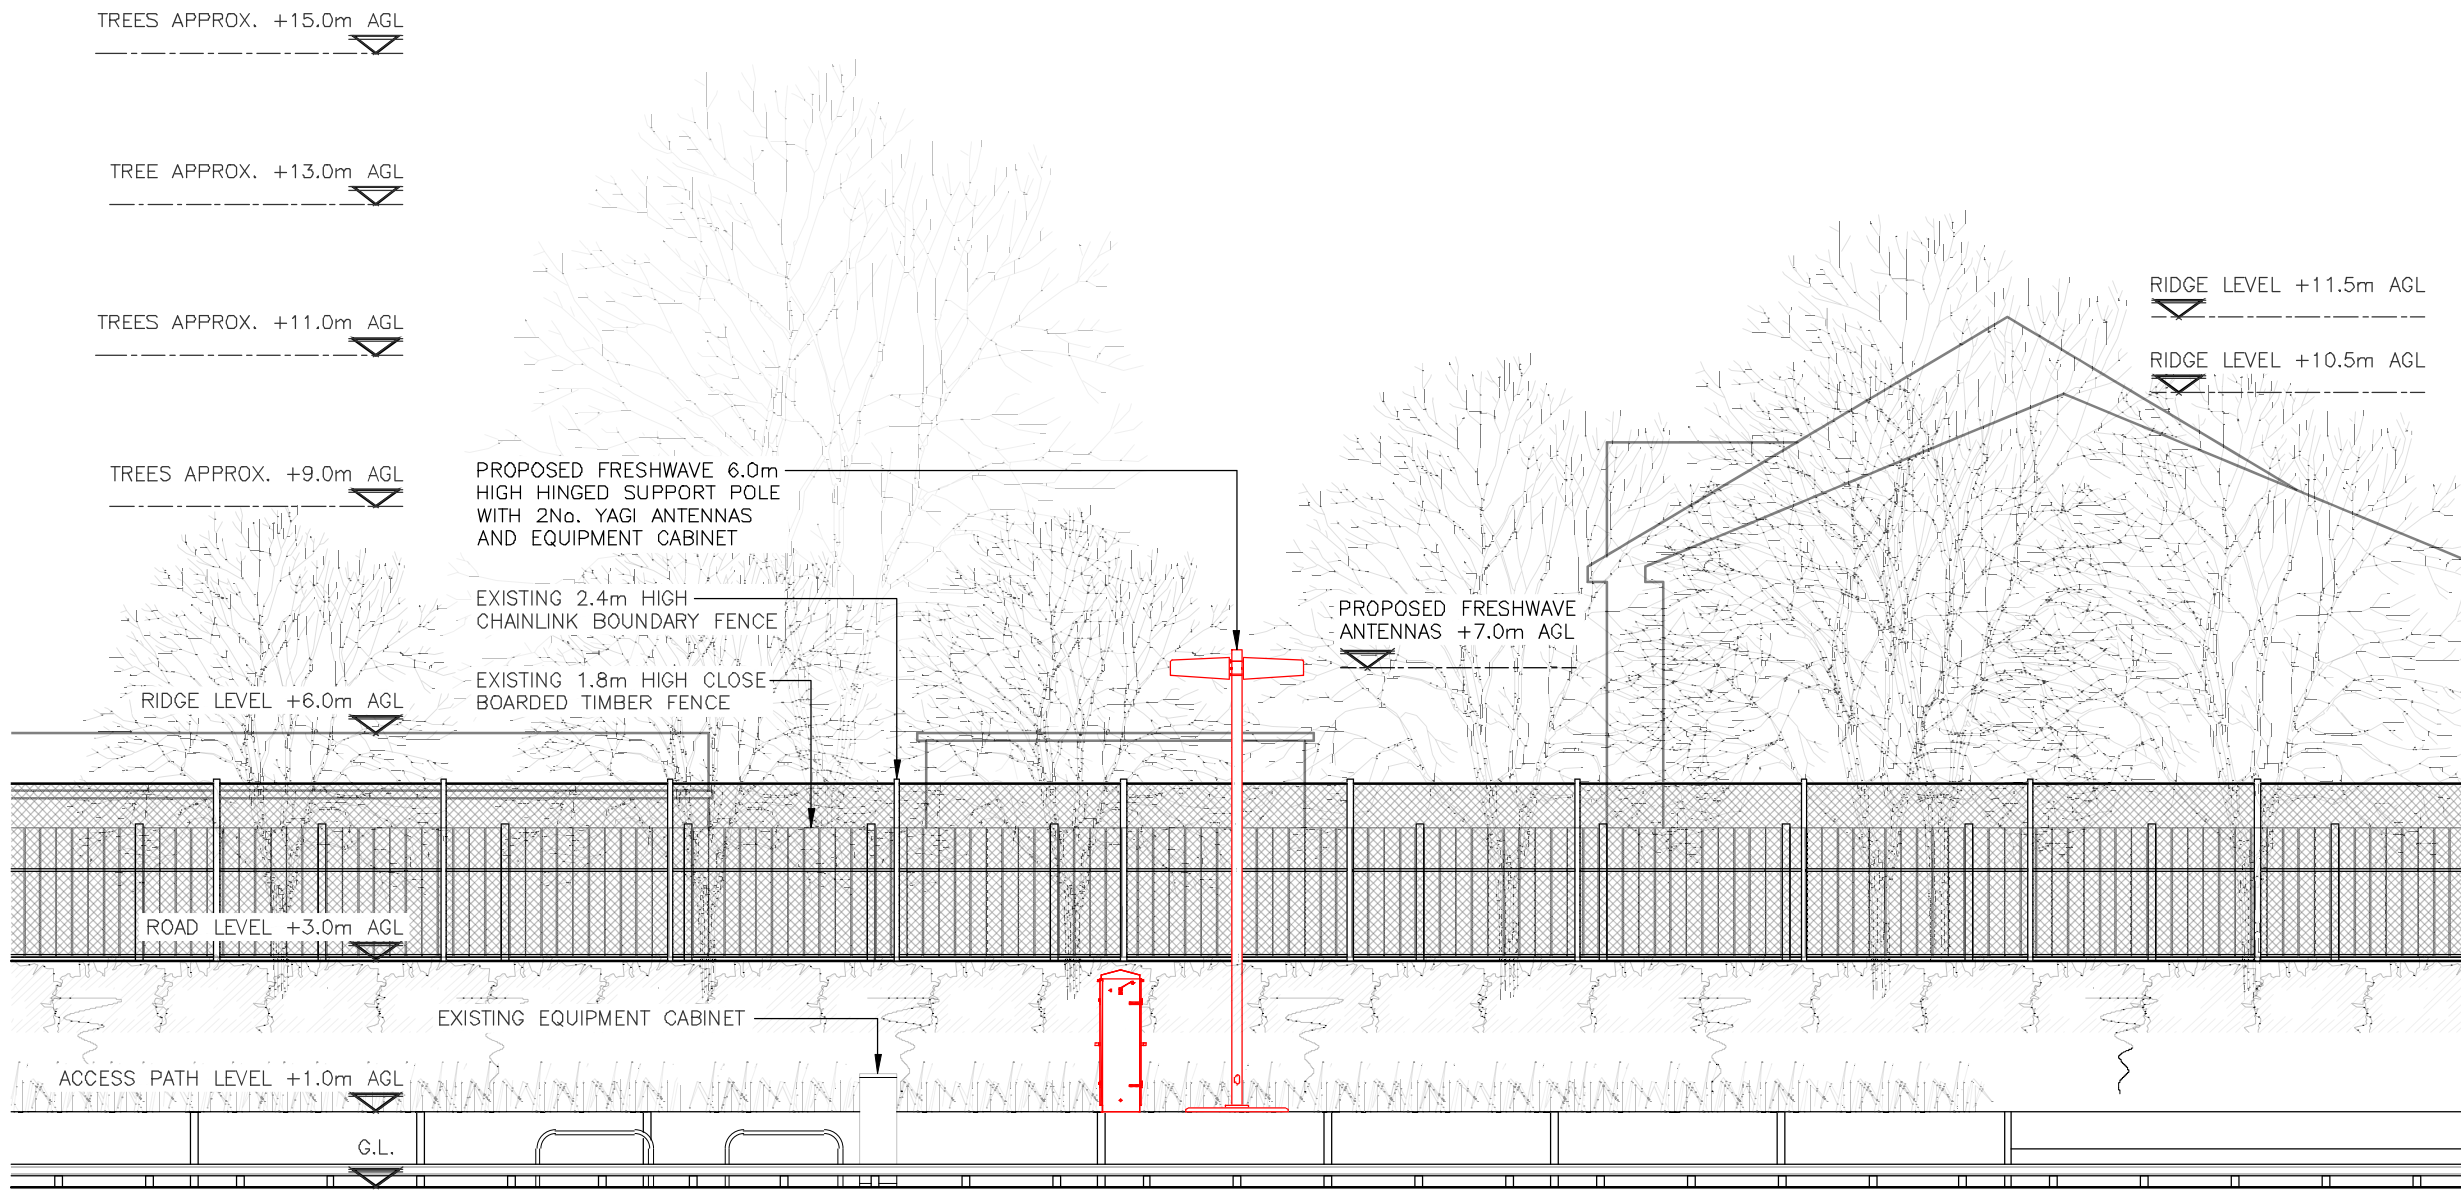

PROPOSED NORTH EAST ELEVATION
(1:100)

 

ALL DIMENSIONS ARE IN mm UNLESS NOTED OTHERWISE


N.G.R E:529747 N: 191034

IMPORTANT NOTE:

PROPOSED LOCATION IS BASED ON SURVEY INFORMATION FROM DOCUMENT: RP26047.ENGR.DESG.734776

DRAWINGS HAVE BEEN COMPLETED FOR PLANNING PURPOSES ONLY & AS SUCH THE PROPOSED LOCATION IS SUBJECT TO MINOR CHANGES AT DETAILED DESIGN STAGE FOLLOWING CONFIRMATION OF LOCATION OF UNDERGROUND SERVICES & SUITABILITY OF GROUND CONDITIONS TO SUPPORT THE REQUIRED STRUCTURE.

A	PLANNING ISSUE	KL	DB	09.09.26
REV	MODIFICATION	BY	CH	DATE

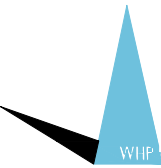

WHP Telecoms Ltd
Faraday Court
401 Faraday Street
Birchwood Park
Warrington WA3 6GA
Tel: 01925 424100 Fax: 01925 424101
e-mail: info@whptelecoms.com



Site Name	Opt.
WOOD GREEN TUNNEL LONDON END	A

Site ID No		
FRESHWAVE	NETWORK RAIL	TELENT
KGX920LE1	OP183558	RP26047

Site Address / Contact Details	
BASE STATION HOTEL & TUNNEL CLUSTER BARNET WOOD GREEN TUNNELS GREATER LONDON N22 7RY	

Drawing Title:
PROPOSED SITE ELEVATION NORTH EAST

Purpose of issue:	PLANNING	Dwg Rev:
Drawing Number:	303	A

Drawing Number:				303		A	
Surveyed By:			Original Sheet Size:			Pack	
TELENT			A3			Issue:	
Drawn:		Date:	Checked:		Date:		A
KL		09.09.26	BD		09.09.26		