


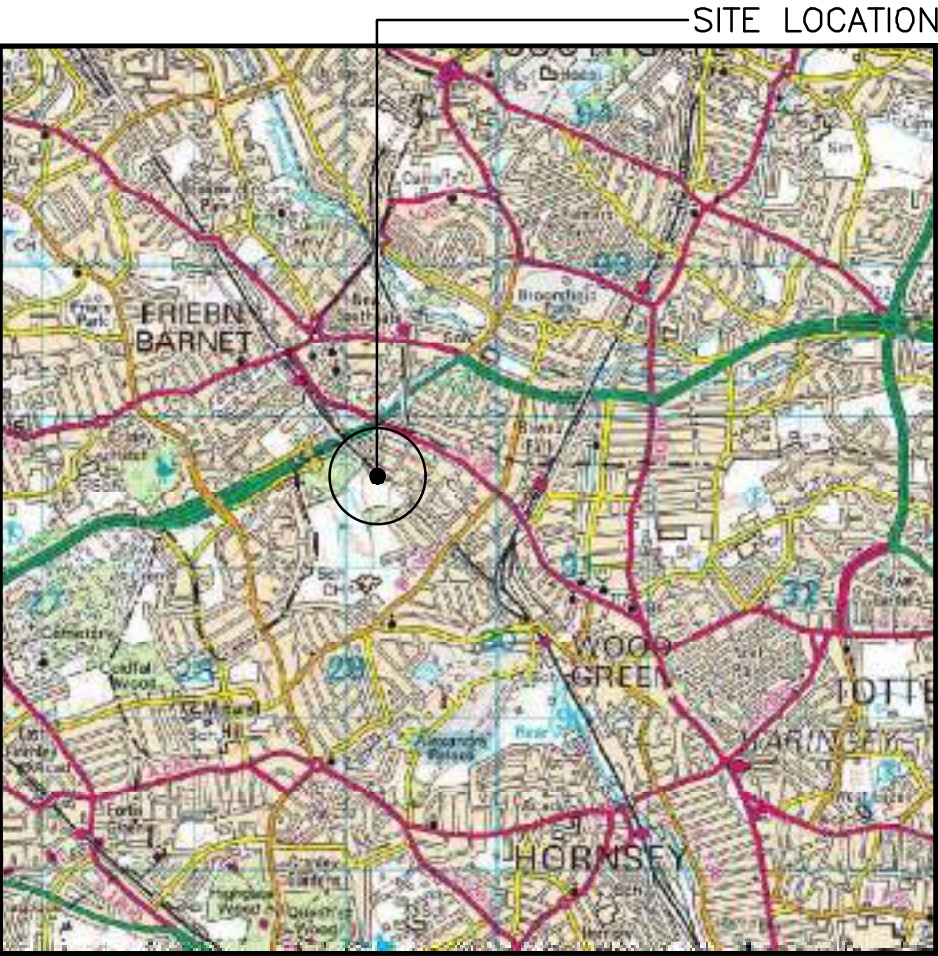



1:50k

SITE LOCATION
(Scale 1:50000)

Based upon Ordnance Survey map extract with the permission of the Controller of His Majesty's Stationery Office.
Crown Copyright.
Licence No. 100020449



SITE PHOTOGRAPH

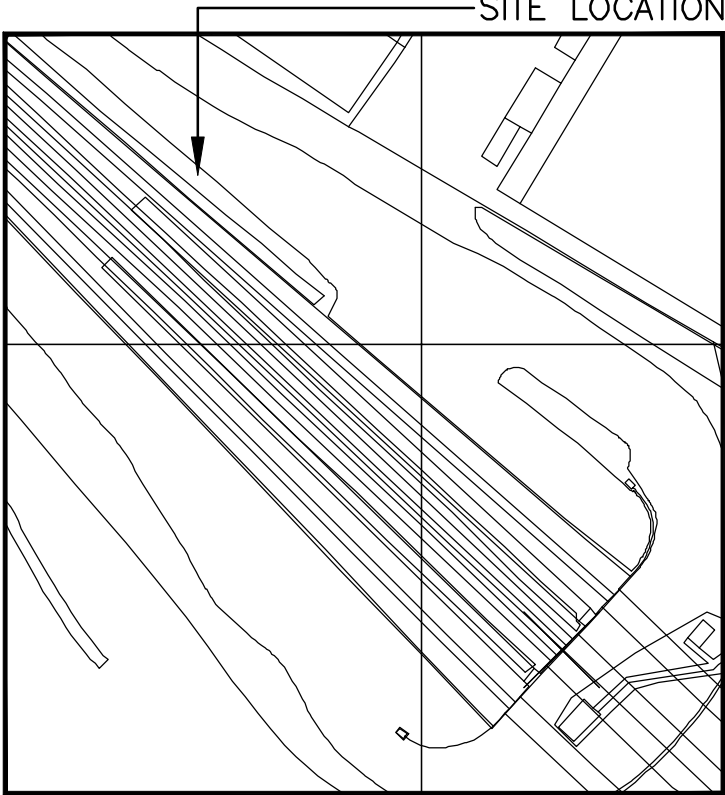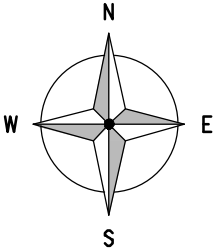

DETAILED SITE LOCATION
(Scale 1:1250)

Based upon Ordnance Survey map extract with the permission of the Controller of His Majesty's Stationery Office.
Crown Copyright.
Licence No. 100020449



1:1250

WHAT3WORDS:
punchy.active.sock

ALL DIMENSIONS ARE IN mm UNLESS NOTED OTHERWISE

N.G.R E:529163 N: 191628

IMPORTANT NOTE:

PROPOSED LOCATION IS BASED ON SURVEY INFORMATION FROM DOCUMENT:
RP26047.ENGR.DESG.734776

DRAWINGS HAVE BEEN COMPLETED FOR PLANNING PURPOSES ONLY & AS SUCH THE PROPOSED LOCATION IS SUBJECT TO MINOR CHANGES AT DETAILED DESIGN STAGE FOLLOWING CONFIRMATION OF LOCATION OF UNDERGROUND SERVICES & SUITABILITY OF GROUND CONDITIONS TO SUPPORT THE REQUIRED STRUCTURE.

A	PLANNING ISSUE	KL	DB	09.09.26
REV	MODIFICATION	BY	CH	DATE



WHP Telecoms Ltd
Faraday Court
401 Faraday Street
Birchwood Park
Warrington WA3 6GA
Tel: 01925 424100 Fax: 01925 424101
e-mail: info@whptelecoms.com




Site Name	Opt.
WOOD GREEN TUNNEL COUNTRY END	A

Site ID No		
FRESHWAVE	NETWORK RAIL	TELENT
KGX920CE1	OP183558	RP26047

Site Address / Contact Details	
BASE STATION HOTEL & TUNNEL CLUSTER BARNET WOOD GREEN TUNNELS GREATER LONDON N11 2FD	

Drawing Title: SITE LOCATION MAPS			
Purpose of issue: PLANNING			Dwg Rev:
Drawing Number: 100			A
Surveyed By: TELENT		Original Sheet Size: A3	
Drawn: KL	Date: 09.09.26	Checked: BD	Date: 09.09.26
			Pack Issue: A

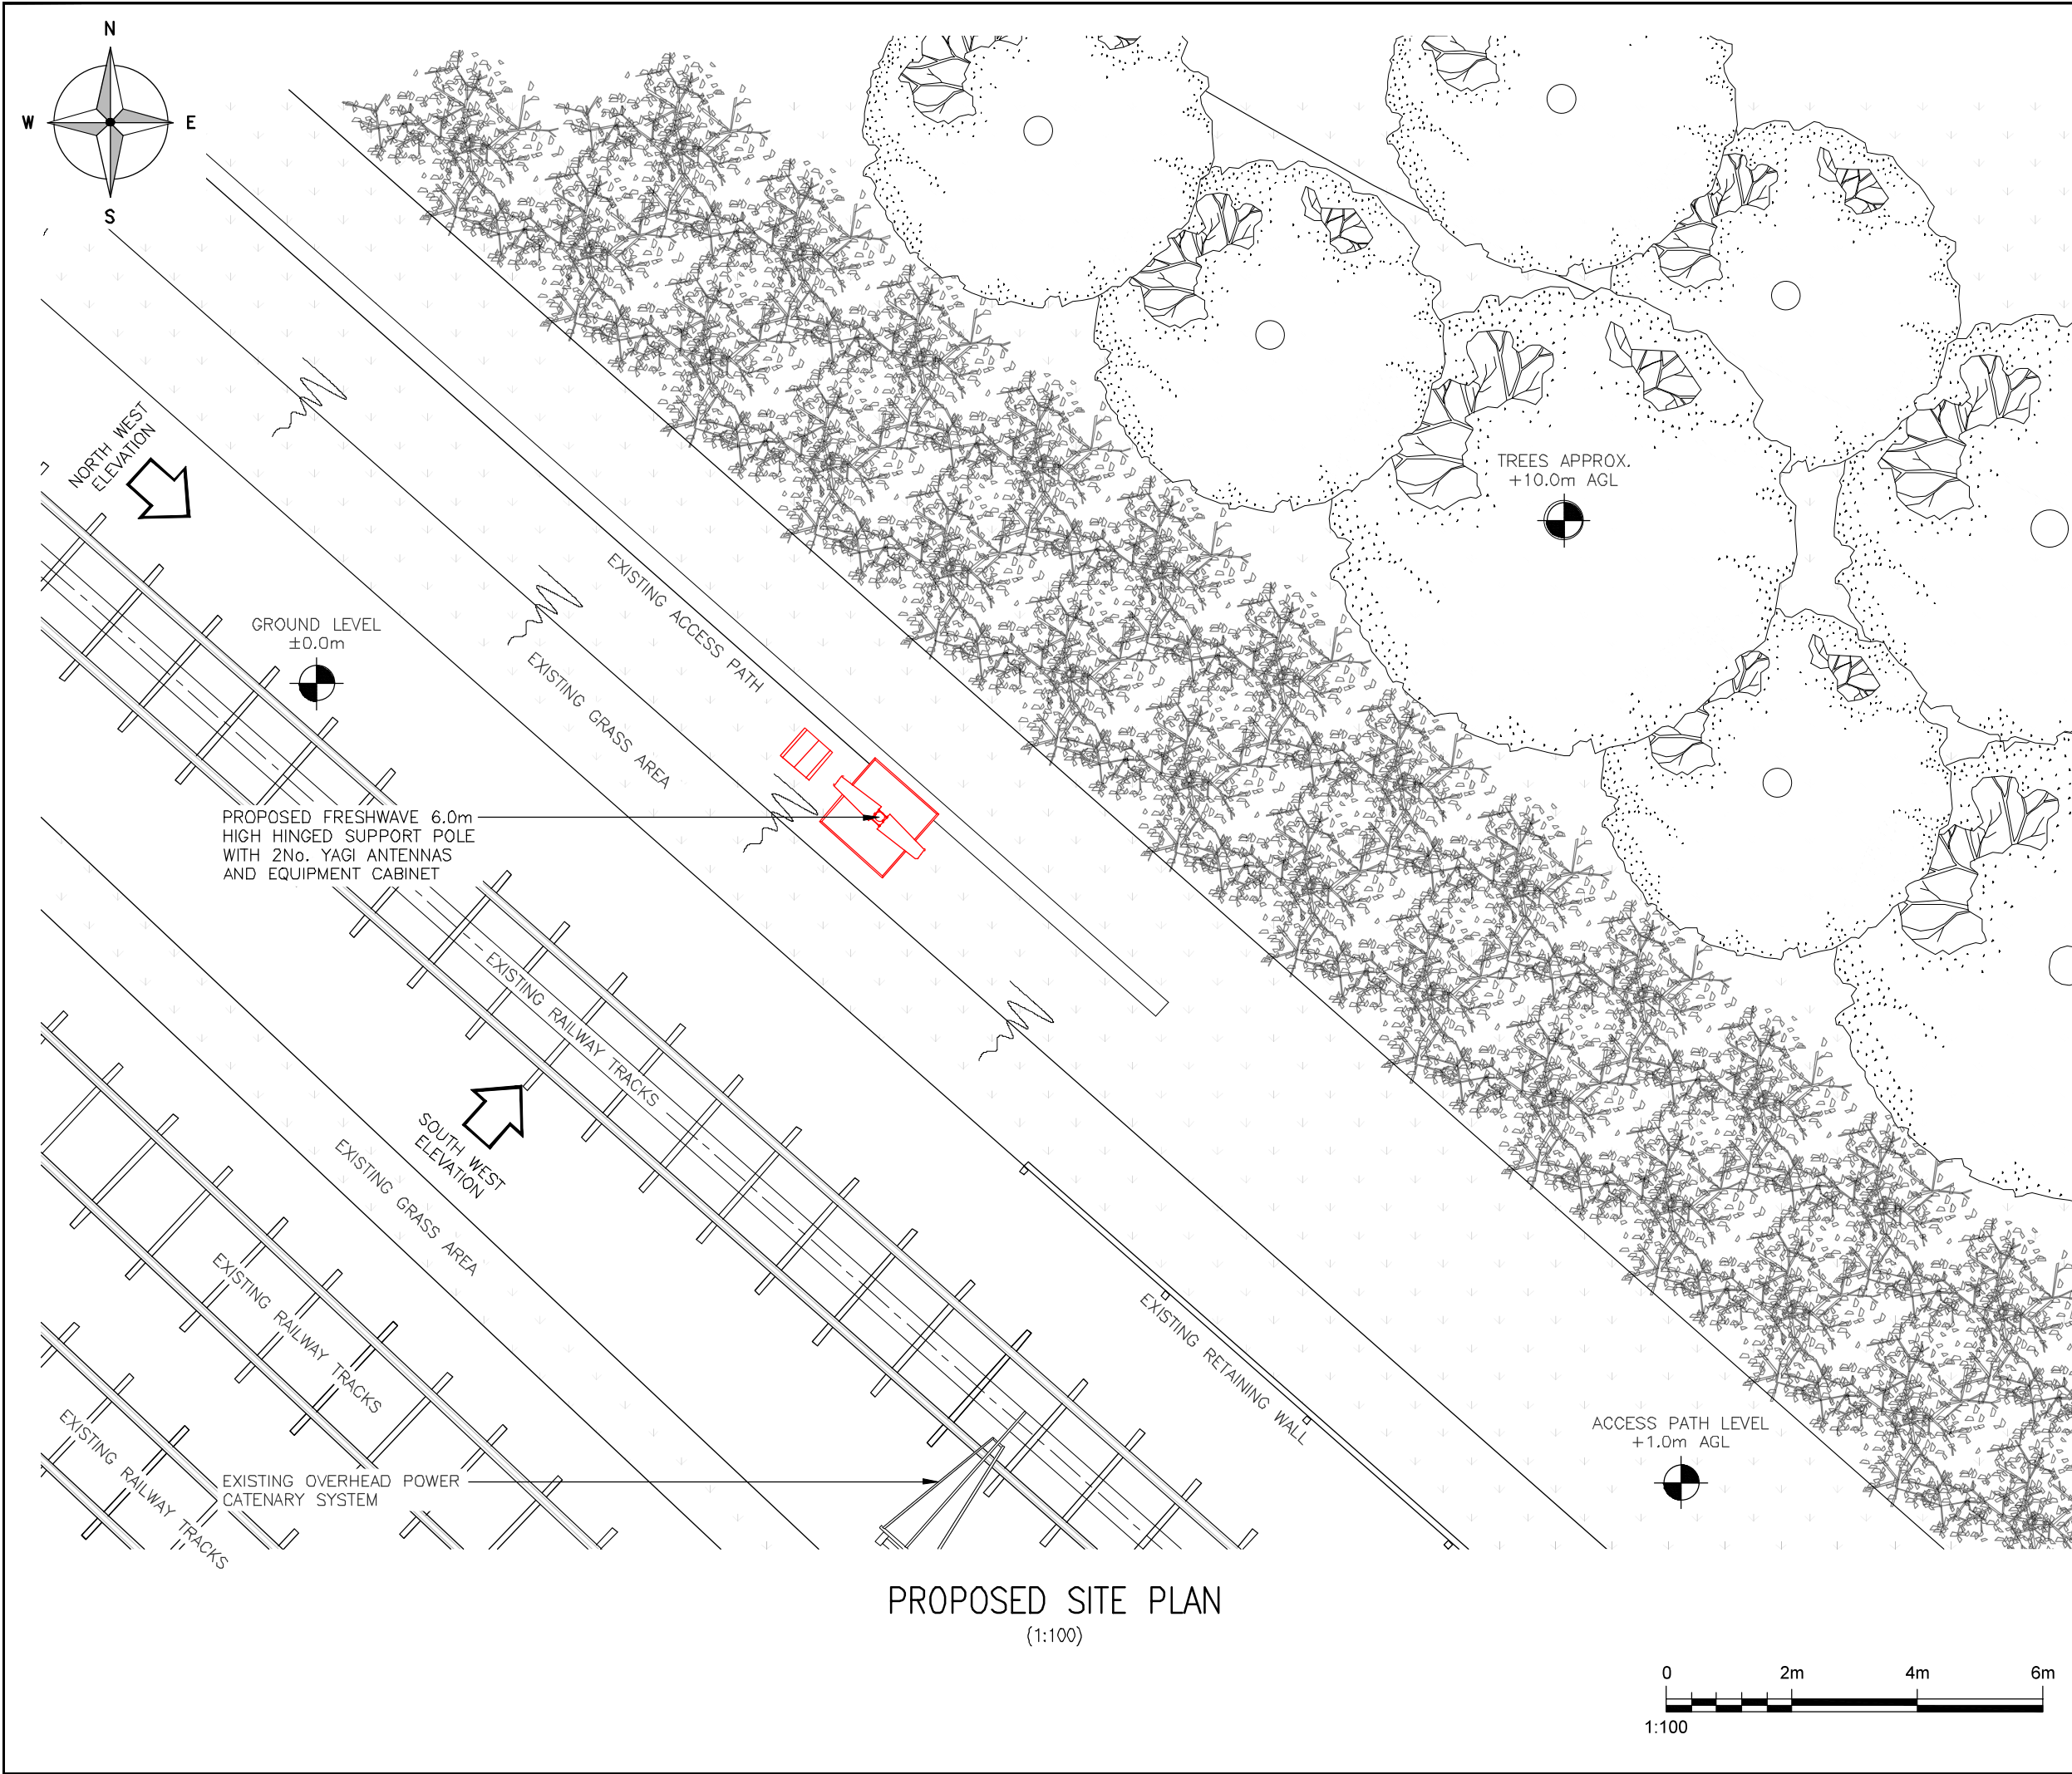

ALL DIMENSIONS ARE IN mm UNLESS NOTED OTHERWISE

N.G.R

E:529163


N: 191628

IMPORTANT NOTE:

PROPOSED LOCATION IS BASED ON SURVEY INFORMATION FROM DOCUMENT: RP26047.ENGR.DESG.734776

DRAWINGS HAVE BEEN COMPLETED FOR PLANNING PURPOSES ONLY & AS SUCH THE PROPOSED LOCATION IS SUBJECT TO MINOR CHANGES AT DETAILED DESIGN STAGE FOLLOWING CONFIRMATION OF LOCATION OF UNDERGROUND SERVICES & SUITABILITY OF GROUND CONDITIONS TO SUPPORT THE REQUIRED STRUCTURE.

A	PLANNING ISSUE	KL	DB	09.09.26
REV	MODIFICATION	BY	CH	DATE

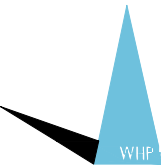

WHP Telecoms Ltd

Faraday Court
401 Faraday Street
Birchwood Park
Warrington WA3 6GA
Tel: 01925 424100 Fax: 01925 424101
e-mail: info@whptelecoms.com



Site Name			Opt.
WOOD GREEN TUNNEL COUNTRY END			A
Site ID No			
FRESHWAVE	NETWORK RAIL	TELENT	
KGX920CE1	OP183558	RP26047	
Site Address / Contact Details			
BASE STATION HOTEL & TUNNEL CLUSTER BARNET WOOD GREEN TUNNELS GREATER LONDON N11 2FD			
Drawing Title: PROPOSED SITE PLAN			
Purpose of issue:			Dwg Rev:
PLANNING			
Drawing Number:			
201			A
Surveyed By:		Original Sheet Size:	Pack Issue:
TELENT		A3	
Drawn:	Date:	Checked:	Date:
KL	09.09.26	BD	09.09.26

TREES APPROX. +22.0m AGL

TREES APPROX. +10.0m AGL

EXISTING EQUIPMENT CABIN

EXISTING OVERHEAD POWER
CATENARY SYSTEM


ACCESS PATH LEVEL +1.0m AGL

G.L.

EXISTING ANTENNA

EXISTING LATTICE TOWER

EXISTING NORTH WEST ELEVATION
(1:100)

 

ALL DIMENSIONS ARE IN mm UNLESS NOTED OTHERWISE

N.G.R E:529163 N: 191628

IMPORTANT NOTE:

PROPOSED LOCATION IS BASED ON SURVEY
INFORMATION FROM DOCUMENT:
RP26047.ENGR.DESG.734776

DRAWINGS HAVE BEEN COMPLETED FOR
PLANNING PURPOSES ONLY & AS SUCH
THE PROPOSED LOCATION IS SUBJECT TO
MINOR CHANGES AT DETAILED DESIGN STAGE
FOLLOWING CONFIRMATION OF LOCATION OF
UNDERGROUND SERVICES & SUITABILITY OF
GROUND CONDITIONS TO SUPPORT THE
REQUIRED STRUCTURE.

A	PLANNING ISSUE	KL	DB	09.09.26
REV	MODIFICATION	BY	CH	DATE



WHP Telecoms Ltd
Faraday Court
401 Faraday Street
Birchwood Park
Warrington WA3 6GA
Tel: 01925 424100 Fax: 01925 424101
e-mail: info@whptelecoms.com




Site Name	Opt.
WOOD GREEN TUNNEL COUNTRY END	A

Site ID No		
FRESHWAVE	NETWORK RAIL	TELENT
KGX920CE1	OP183558	RP26047

Site Address / Contact Details	
BASE STATION HOTEL & TUNNEL CLUSTER BARNET WOOD GREEN TUNNELS GREATER LONDON N11 2FD	

Drawing Title: EXISTING SITE ELEVATION NORTH WEST			
Purpose of issue: PLANNING			Dwg Rev:
Drawing Number: 300			A
Surveyed By: TELENT		Original Sheet Size: A3	
Drawn: KL	Date: 09.09.26	Checked: BD	Date: 09.09.26
			Pack Issue: A

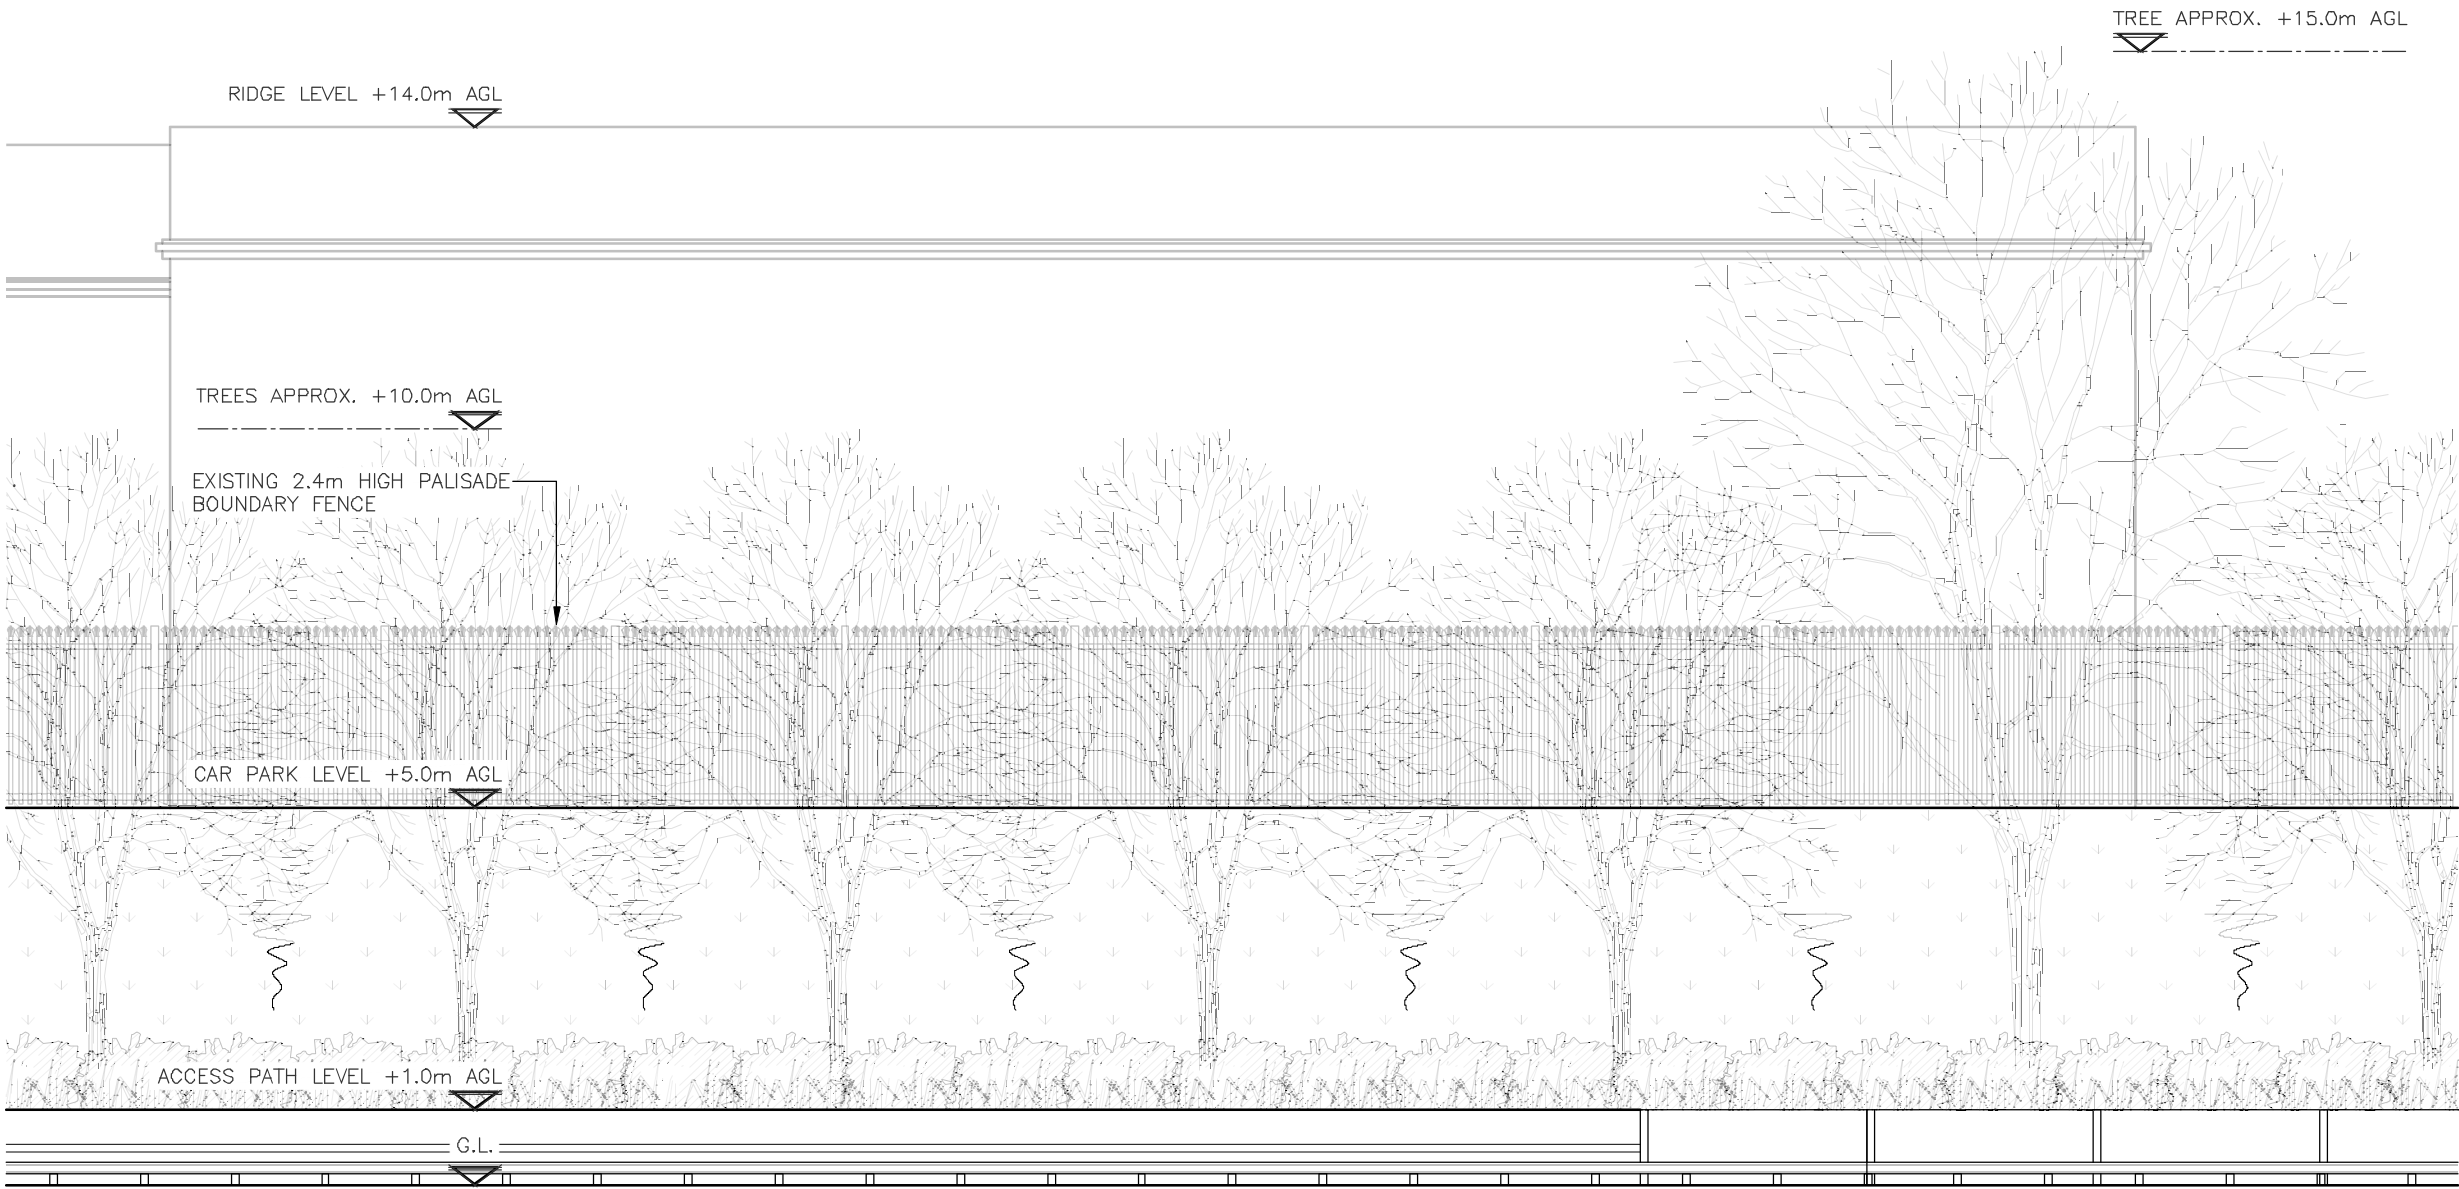

EXISTING SOUTH WEST ELEVATION
(1:100)



ALL DIMENSIONS ARE IN mm UNLESS NOTED OTHERWISE

N.G.R E:529163 N: 191628

IMPORTANT NOTE:

PROPOSED LOCATION IS BASED ON SURVEY INFORMATION FROM DOCUMENT: RP26047.ENGR.DESG.734776

DRAWINGS HAVE BEEN COMPLETED FOR PLANNING PURPOSES ONLY & AS SUCH THE PROPOSED LOCATION IS SUBJECT TO MINOR CHANGES AT DETAILED DESIGN STAGE FOLLOWING CONFIRMATION OF LOCATION OF UNDERGROUND SERVICES & SUITABILITY OF GROUND CONDITIONS TO SUPPORT THE REQUIRED STRUCTURE.

A	PLANNING ISSUE	KL	DB	09.09.26
REV	MODIFICATION	BY	CH	DATE



WHP Telecoms Ltd
Faraday Court
401 Faraday Street
Birchwood Park
Warrington WA3 6GA
Tel: 01925 424100 Fax: 01925 424101
e-mail: info@whptelecoms.com



Site Name	Opt.
WOOD GREEN TUNNEL COUNTRY END	A

Site ID No		
FRESHWAVE	NETWORK RAIL	TELENT
KGX920CE1	OP183558	RP26047

Site Address / Contact Details	
BASE STATION HOTEL & TUNNEL CLUSTER BARNET WOOD GREEN TUNNELS GREATER LONDON N11 2FD	

Drawing Title: EXISTING SITE ELEVATION SOUTH WEST			
Purpose of issue: PLANNING			Dwg Rev: A
Drawing Number: 301			Pack Issue: A
Surveyed By: TELENT	Original Sheet Size: A3		Pack Issue: A
Drawn: KL	Date: 09.09.26	Checked: BD	Date: 09.09.26

TREES APPROX. +22.0m AGL

TREES APPROX. +10.0m AGL

EXISTING EQUIPMENT CABIN

PROPOSED FRESHWAVE
ANTENNAS +6.3m AGL

PROPOSED FRESHWAVE 6.0m
HIGH HINGED SUPPORT POLE
WITH 2No. YAGI ANTENNAS
AND EQUIPMENT CABINET

ACCESS PATH LEVEL +1.0m AGL


G.L.

EXISTING ANTENNA

EXISTING LATTICE TOWER

EXISTING OVERHEAD POWER
CATENARY SYSTEM

PROPOSED NORTH WEST ELEVATION
(1:100)

 

ALL DIMENSIONS ARE IN mm UNLESS NOTED OTHERWISE

N.G.R E:529163 N: 191628

IMPORTANT NOTE:

PROPOSED LOCATION IS BASED ON SURVEY
INFORMATION FROM DOCUMENT:
RP26047.ENGR.DESG.734776

DRAWINGS HAVE BEEN COMPLETED FOR
PLANNING PURPOSES ONLY & AS SUCH
THE PROPOSED LOCATION IS SUBJECT TO
MINOR CHANGES AT DETAILED DESIGN STAGE
FOLLOWING CONFIRMATION OF LOCATION OF
UNDERGROUND SERVICES & SUITABILITY OF
GROUND CONDITIONS TO SUPPORT THE
REQUIRED STRUCTURE.

A	PLANNING ISSUE	KL	DB	09.09.26
REV	MODIFICATION	BY	CH	DATE

WHP Telecoms Ltd
Faraday Court
401 Faraday Street
Birchwood Park
Warrington WA3 6GA
Tel: 01925 424100 Fax: 01925 424101
e-mail: info@whptelecoms.com



Site Name	Opt.
WOOD GREEN TUNNEL COUNTRY END	A

Site ID No		
FRESHWAVE	NETWORK RAIL	TELENT
KGX920CE1	OP183558	RP26047

Site Address / Contact Details	
BASE STATION HOTEL & TUNNEL CLUSTER BARNET WOOD GREEN TUNNELS GREATER LONDON N11 2FD	

Drawing Title: PROPOSED SITE ELEVATION NORTH WEST			
Purpose of issue: PLANNING			Dwg Rev:
Drawing Number: 302			A
Surveyed By: TELENT	Original Sheet Size: A3		Pack Issue:
Drawn: KL	Date: 09.09.26	Checked: BD	Date: 09.09.26 A