
 


SIGNATURE PLANS LTD.


23 NORTHFIELD RD, LONDON N16 5RL

020 3305 9545

INFO@SIGNATUREPLANS.CO.UK

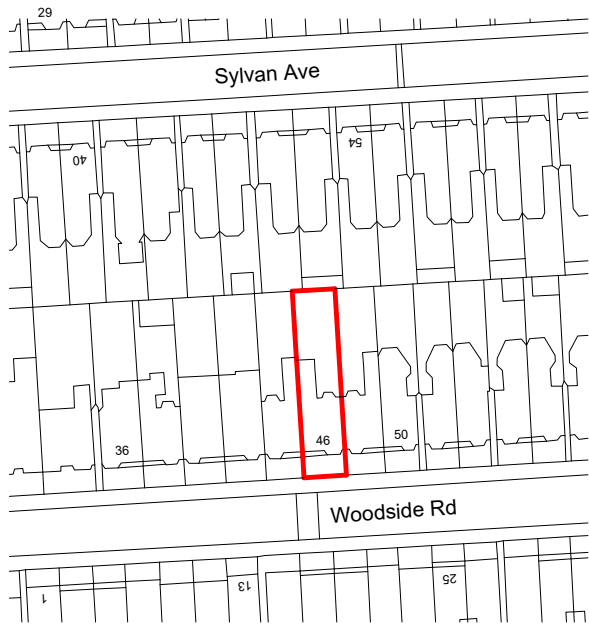

Woodside Rd

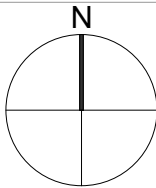

PROPERTY ADDRESS:

46 WOODSIDE RD, LONDON
N22 5HT

PROJECT TITLE:

PROPOSED 3NO. VELUX WINDOWS

SHEET TITLE:

LOCATION AND SITE PLAN

DATE: 10 September 2026

REVISION: RV00

SCALE: 1:200/1:1250 @A3




PAGE NO: PL01

SIGNATURE PLANS LTD.

23 NORTHFIELD RD, LONDON N16 5RL

020 3305 9545

INFO@SIGNATUREPLANS.CO.UK

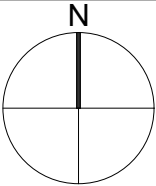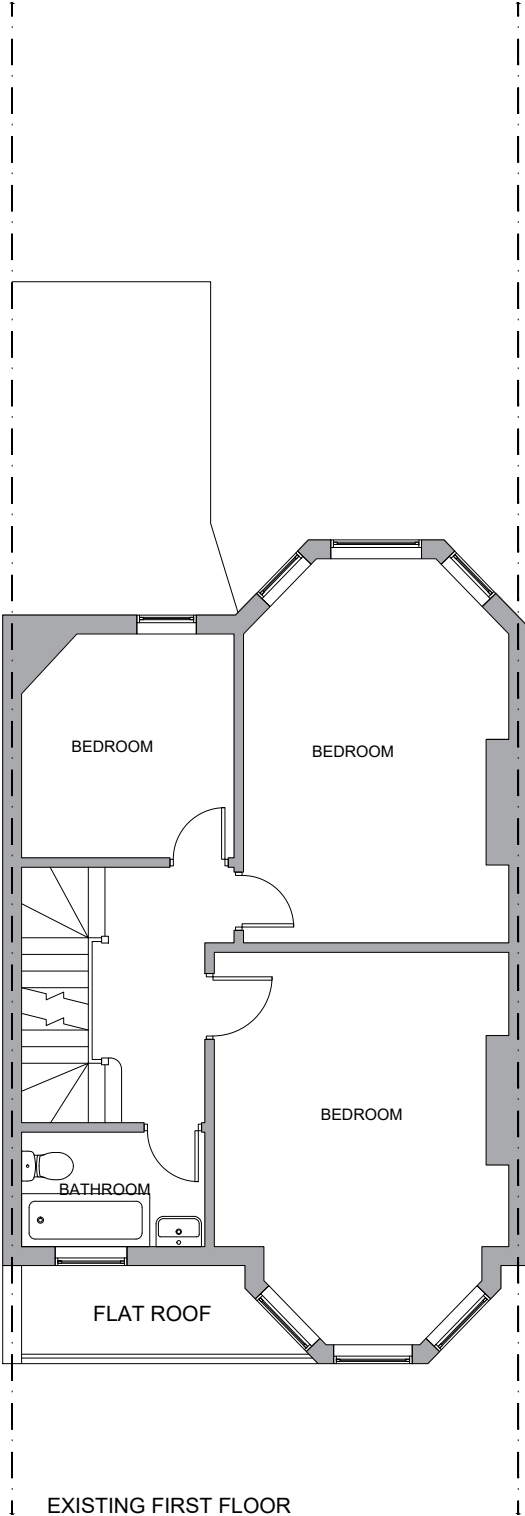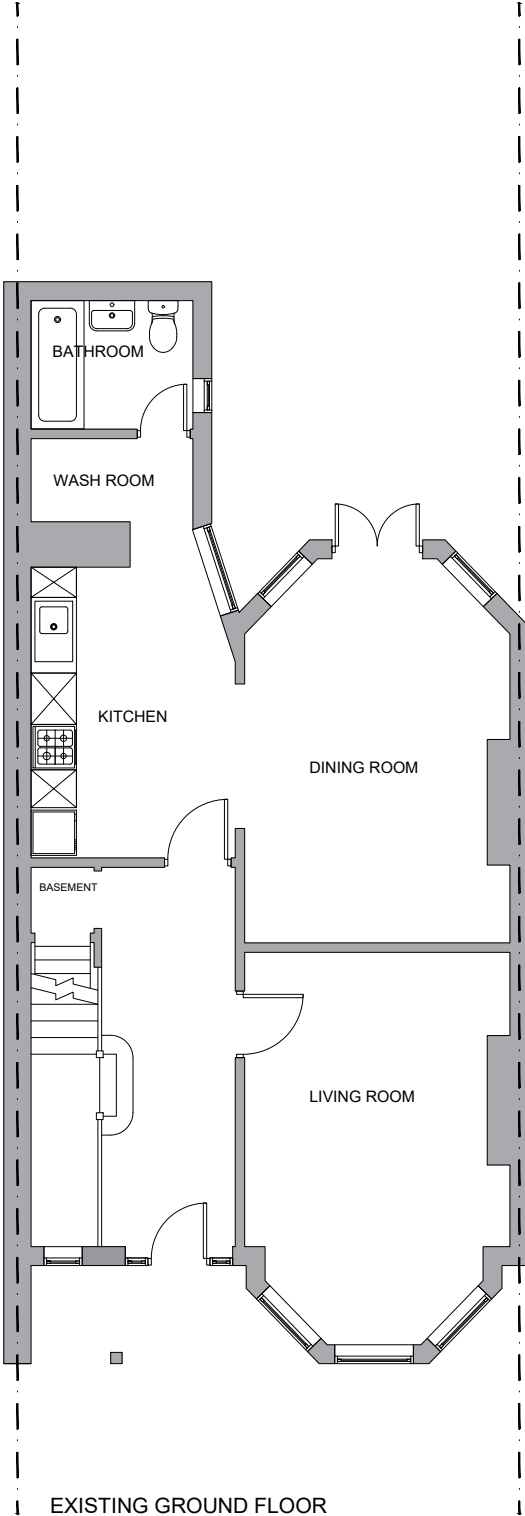

PROPERTY ADDRESS:

46 WOODSIDE RD, LONDON
N22 5HT

PROJECT TITLE:

PROPOSED 3NO. VELUX WINDOWS

SHEET TITLE:

EXISTING FLOOR PLANS

DATE: 14 September 2026

REVISION: RV00

SCALE: 1:100 @A3


PAGE NO: PL02

SIGNATURE PLANS LTD.


23 NORTHFIELD RD, LONDON N16 5RL

020 3305 9545


INFO@SIGNATUREPLANS.CO.UK

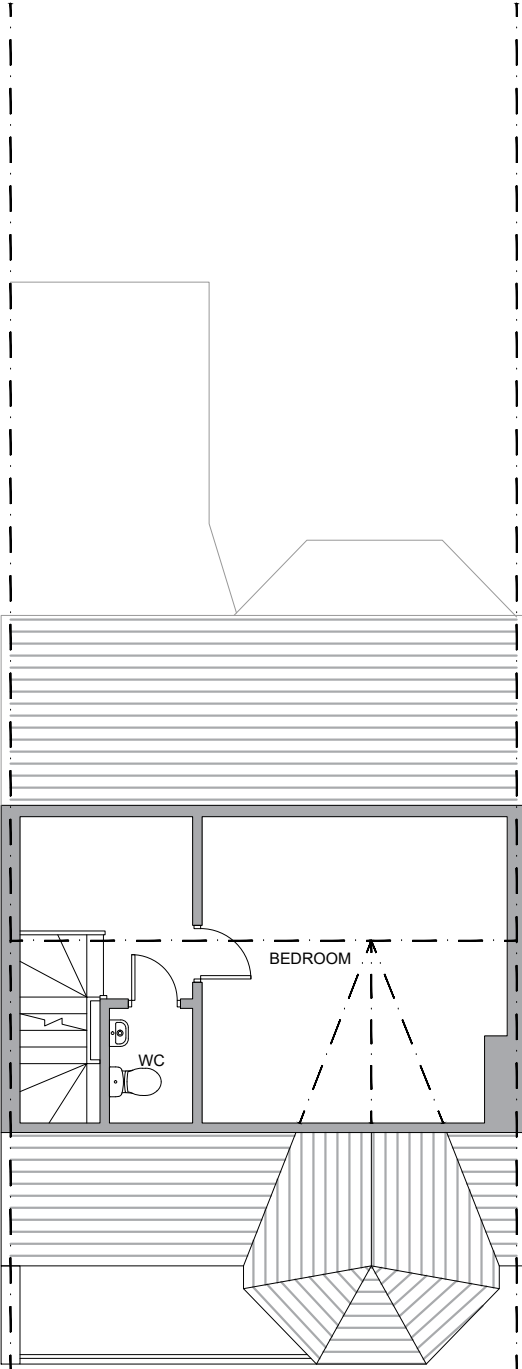

EXISTING LOFT FLOOR

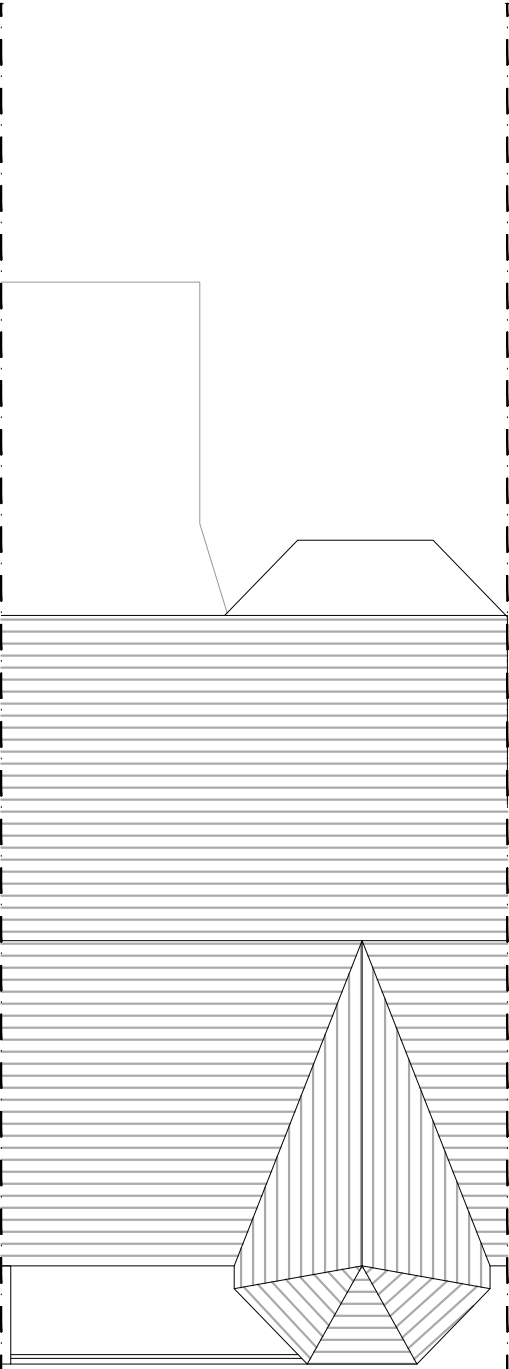

EXISTING ROOF PLAN

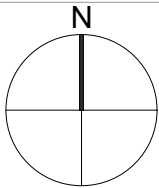

PROPERTY ADDRESS:

46 WOODSIDE RD, LONDON
N22 5HT

PROJECT TITLE:

PROPOSED 3NO. VELUX WINDOWS

SHEET TITLE:

EXISTING FLOOR PLANS

DATE: 10 September 2026

REVISION: RV00

SCALE: 1:100 @A3

PAGE NO: PL03

SIGNATURE PLANS LTD.

23 NORTHFIELD RD, LONDON N16 5RL

020 3305 9545

INFO@SIGNATUREPLANS.CO.UK



EXISTING FRONT ELEVATION



EXISTING REAR ELEVATION



PROPERTY ADDRESS:

46 WOODSIDE RD, LONDON
N22 5HT

PROJECT TITLE:

PROPOSED 3NO. VELUX WINDOWS

SHEET TITLE:

EXISTING ELEVATIONS

DATE: 14 September 2026

REVISION: RV00

SCALE: 1:100 @A3


PAGE NO: PL04

SIGNATURE PLANS LTD.


23 NORTHFIELD RD, LONDON N16 5RL

020 3305 9545


INFO@SIGNATUREPLANS.CO.UK

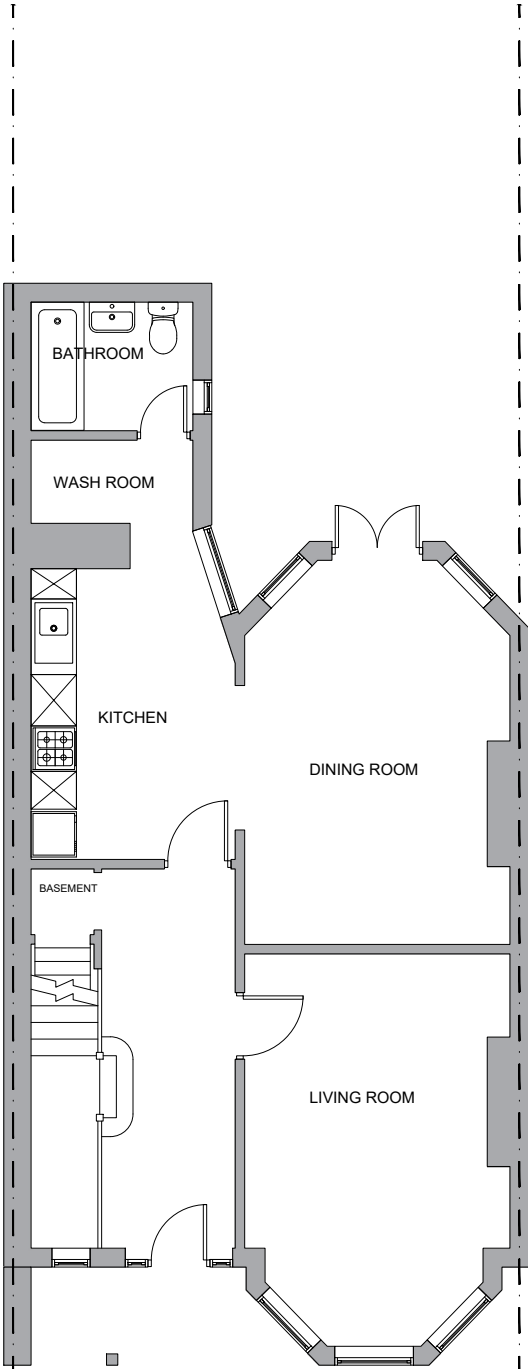

PROPOSED GROUND FLOOR

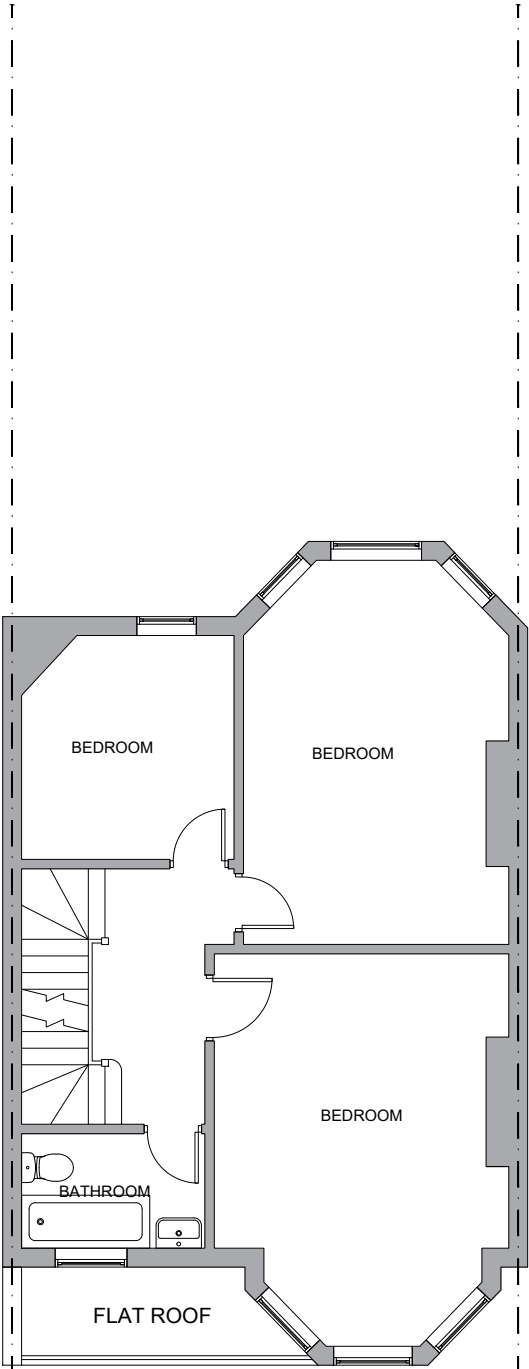

PROPOSED FIRST FLOOR

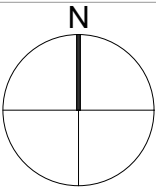

PROPERTY ADDRESS:

46 WOODSIDE RD, LONDON
N22 5HT

PROJECT TITLE:

PROPOSED 3NO. VELUX WINDOWS

SHEET TITLE:

PROPOSED FLOOR PLANS

DATE: 10 September 2026

REVISION: RV00

SCALE: 1:100 @A3


PAGE NO: PL05

SIGNATURE PLANS LTD.


23 NORTHFIELD RD, LONDON N16 5RL

020 3305 9545


INFO@SIGNATUREPLANS.CO.UK

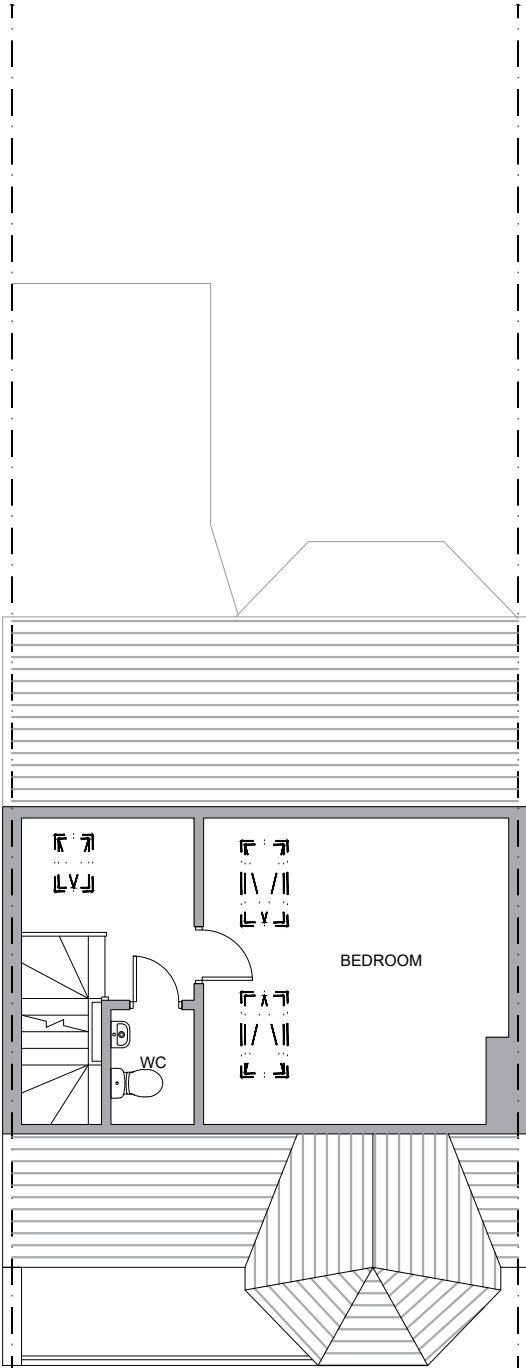

PROPOSED LOFT FLOOR

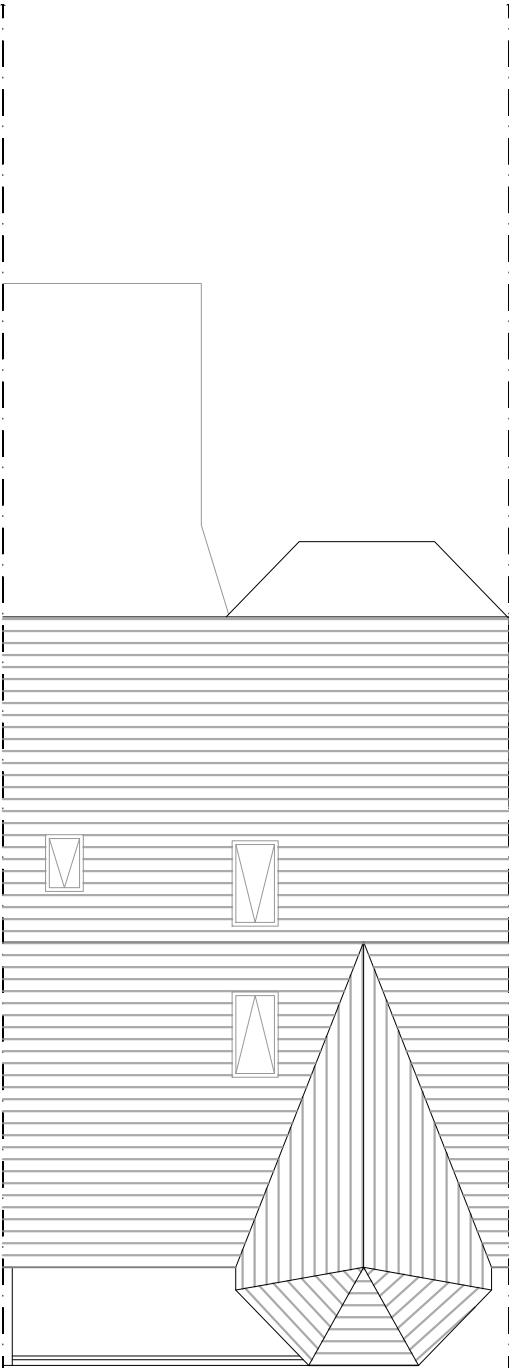

PROPOSED ROOF PLAN

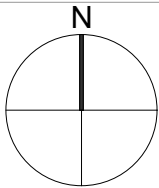

PROPERTY ADDRESS:

46 WOODSIDE RD, LONDON
N22 5HT

PROJECT TITLE:

PROPOSED 3NO. VELUX WINDOWS

SHEET TITLE:

PROPOSED FLOOR PLANS

DATE: 10 September 2026

REVISION: RV00

SCALE: 1:100 @A3

PAGE NO: PL06

SIGNATURE PLANS LTD.

23 NORTHFIELD RD, LONDON N16 5RL

020 3305 9545

INFO@SIGNATUREPLANS.CO.UK



PROPERTY ADDRESS:

46 WOODSIDE RD, LONDON
N22 5HT

PROJECT TITLE:

PROPOSED 3NO. VELUX WINDOWS

SHEET TITLE:

PROPOSED ELEVATIONS

DATE: 10 September 2026

REVISION: RV00

SCALE: 1:100 @A3

PAGE NO: PL07