






Proposed Front Elevation

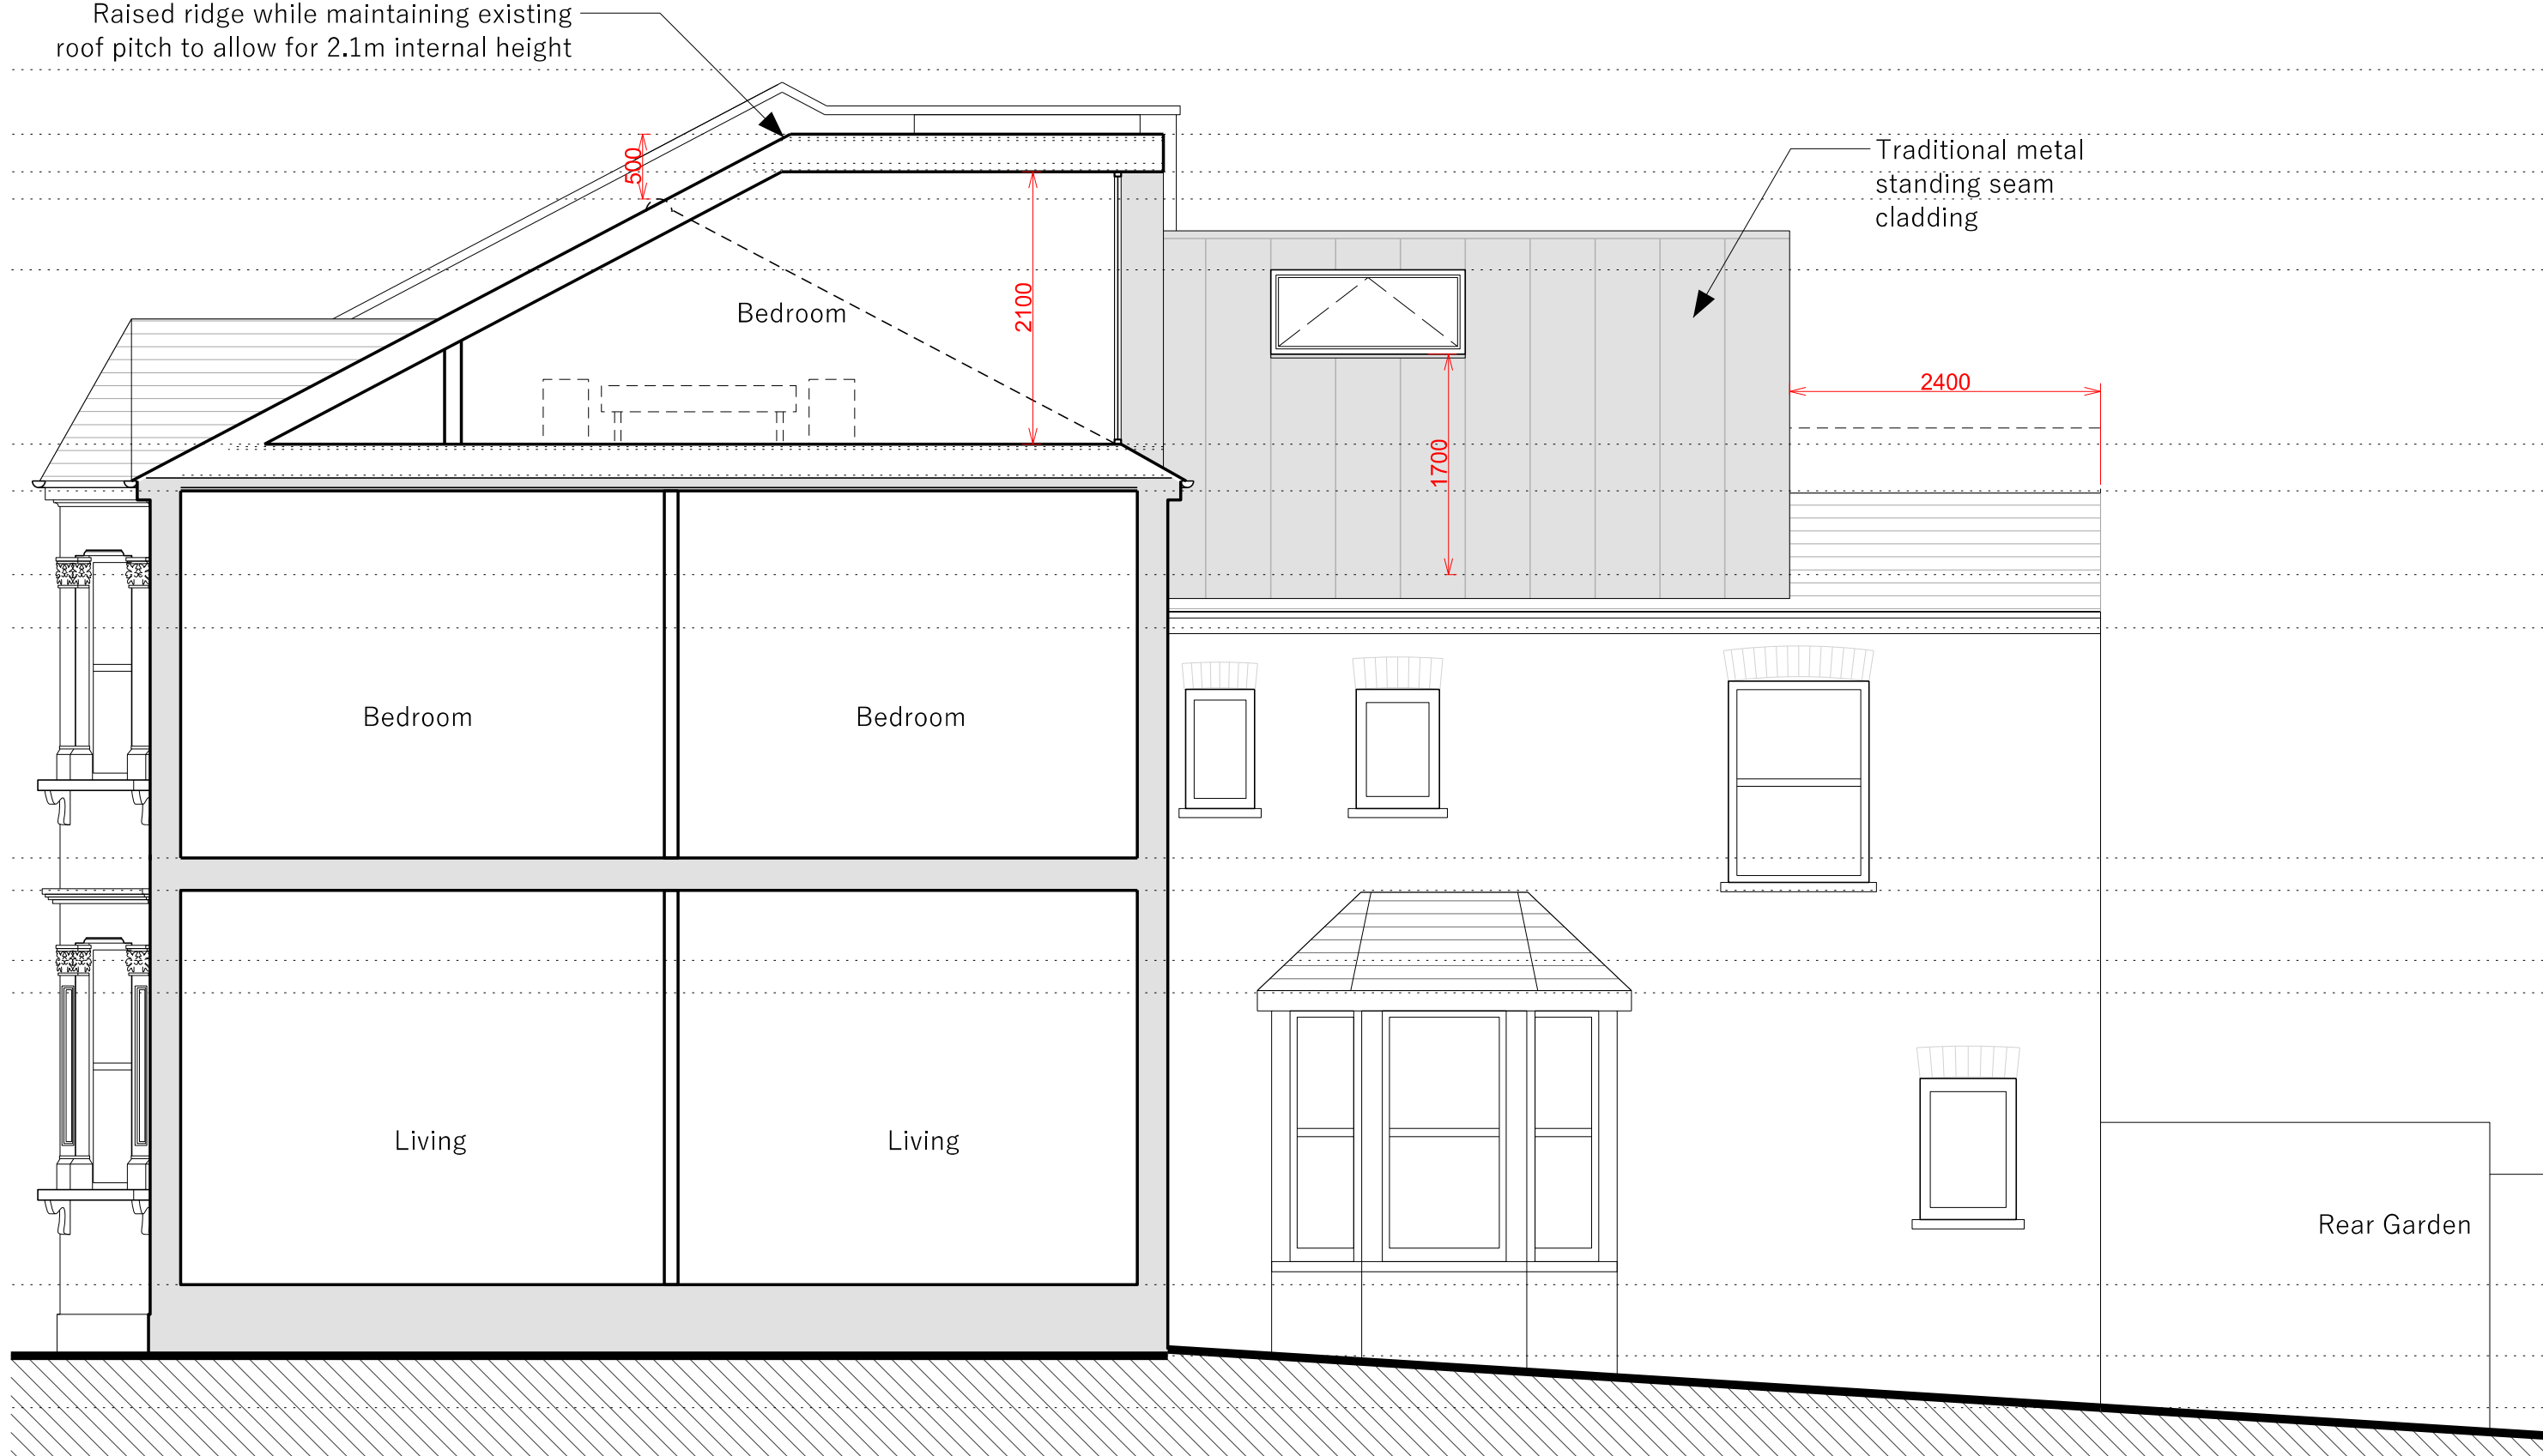


Proposed Section / Side Elevation

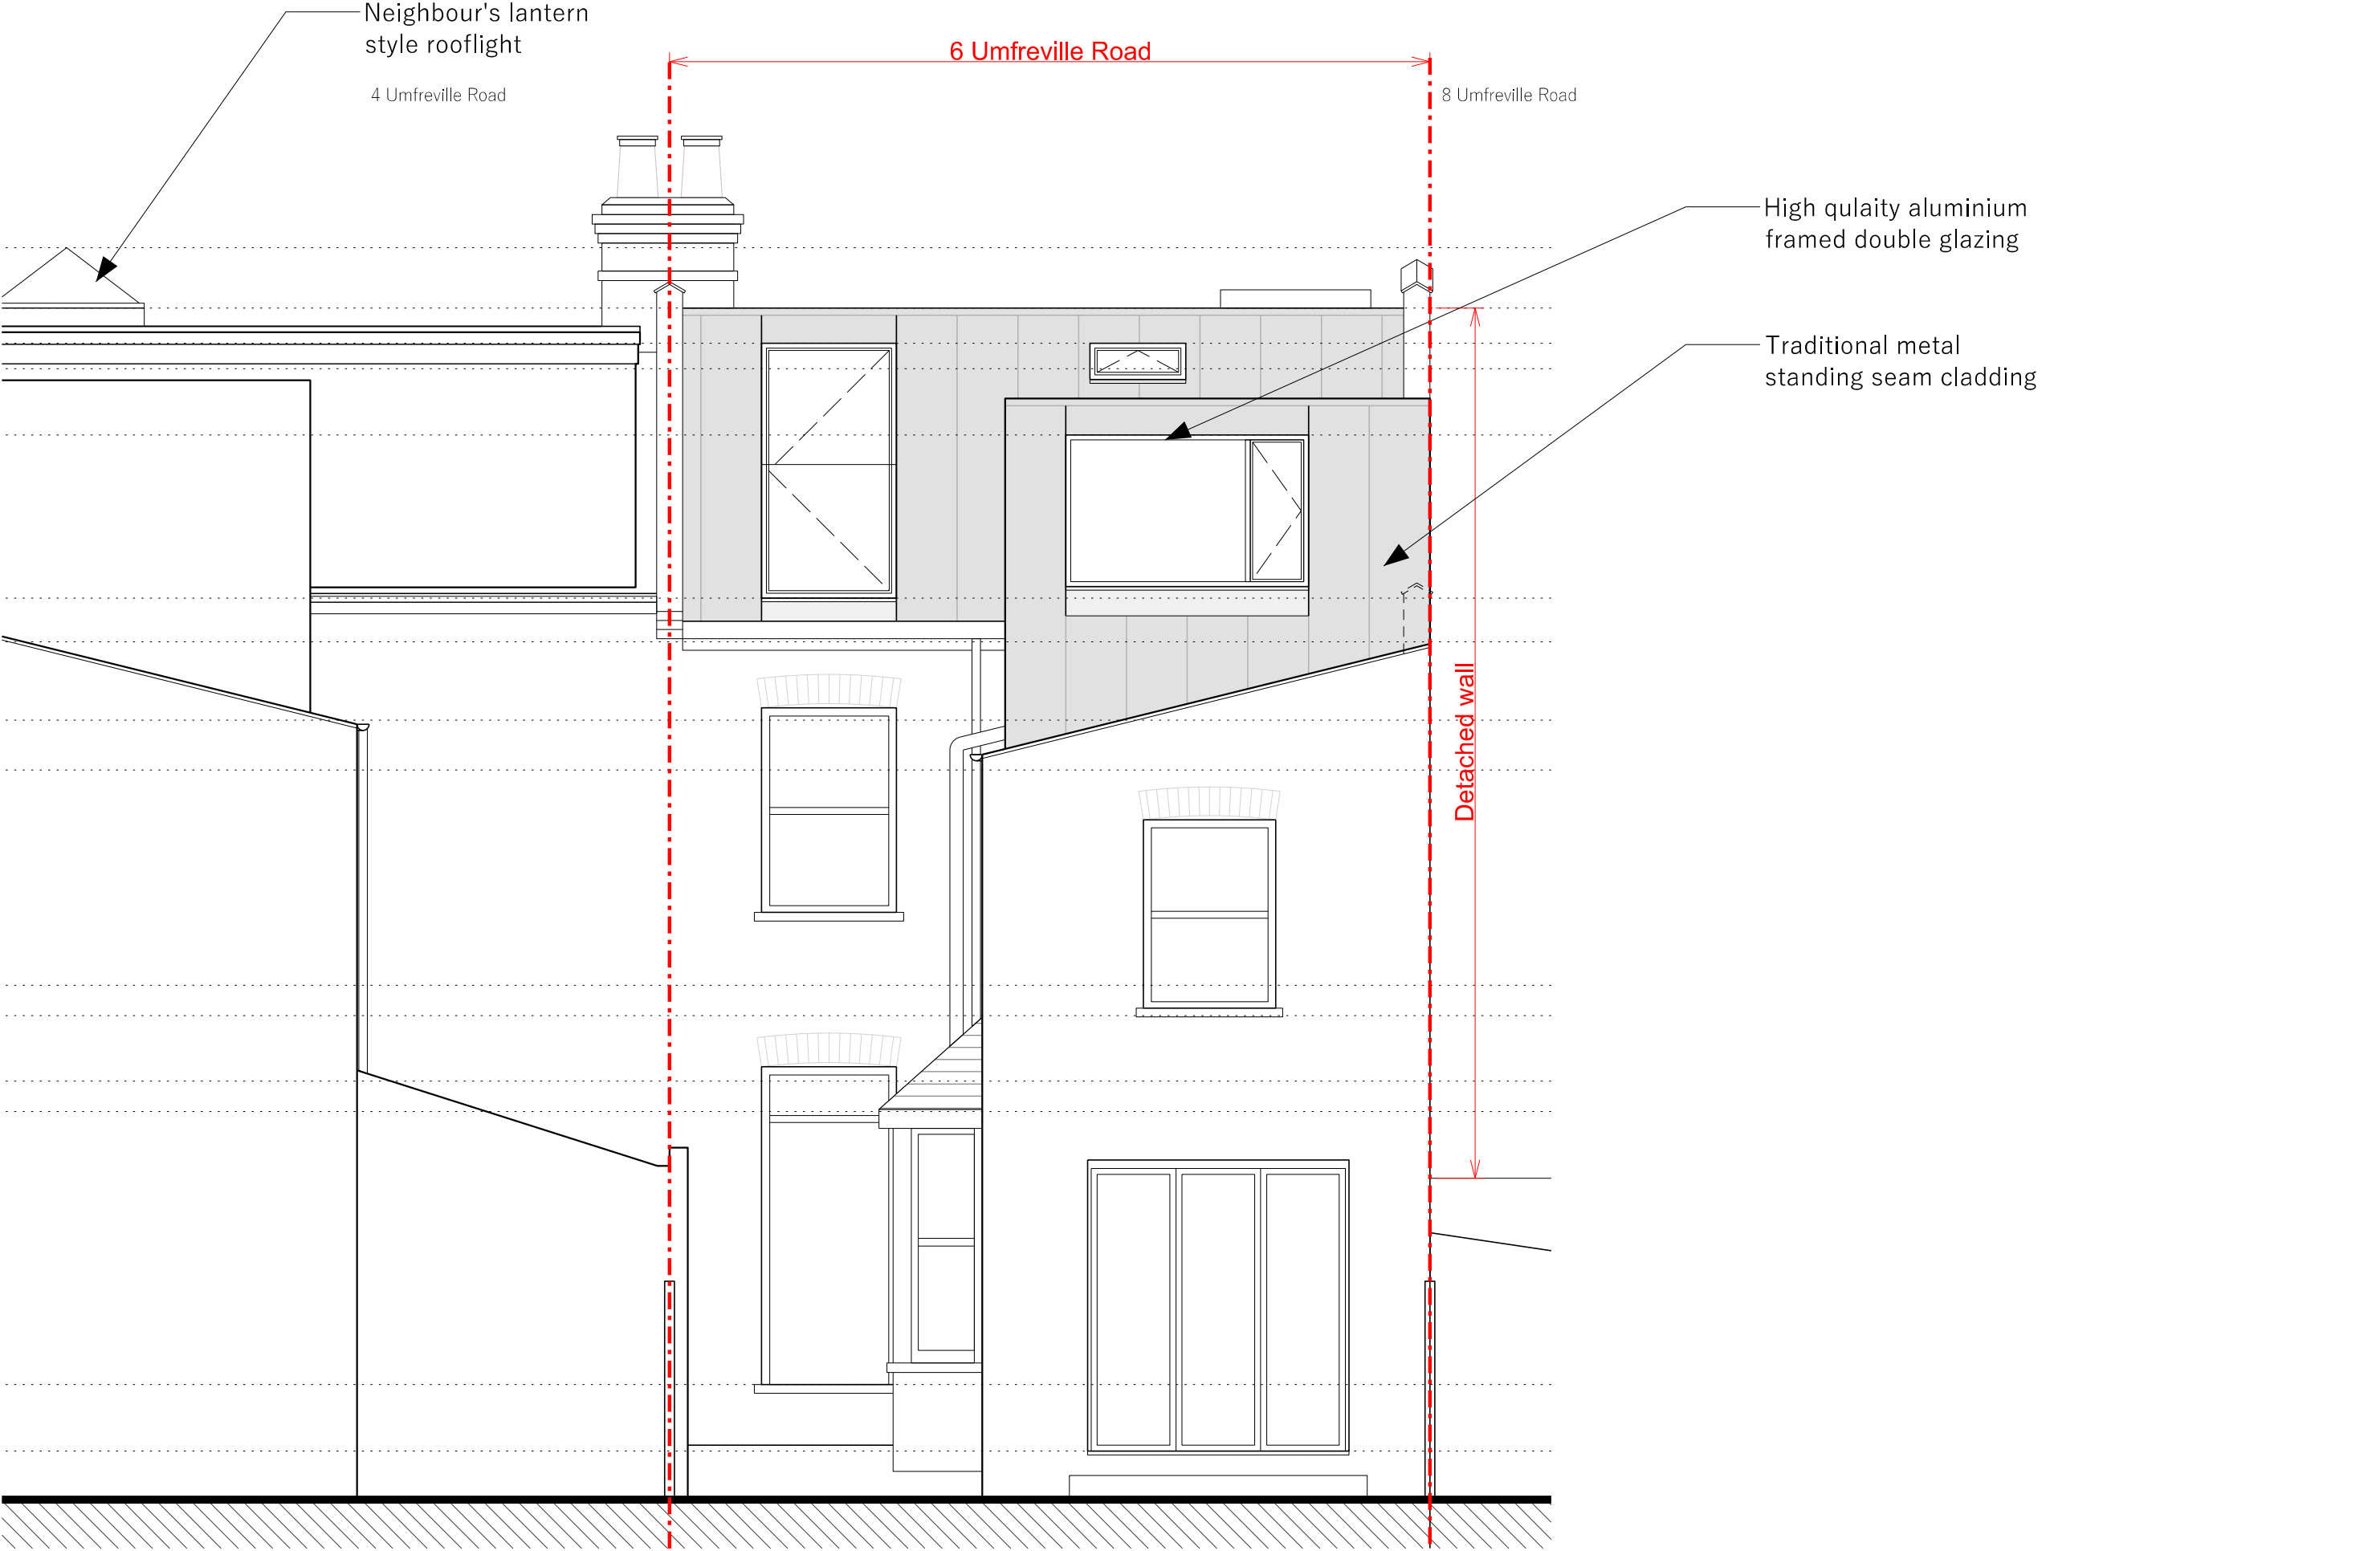

Proposed Rear Elevation

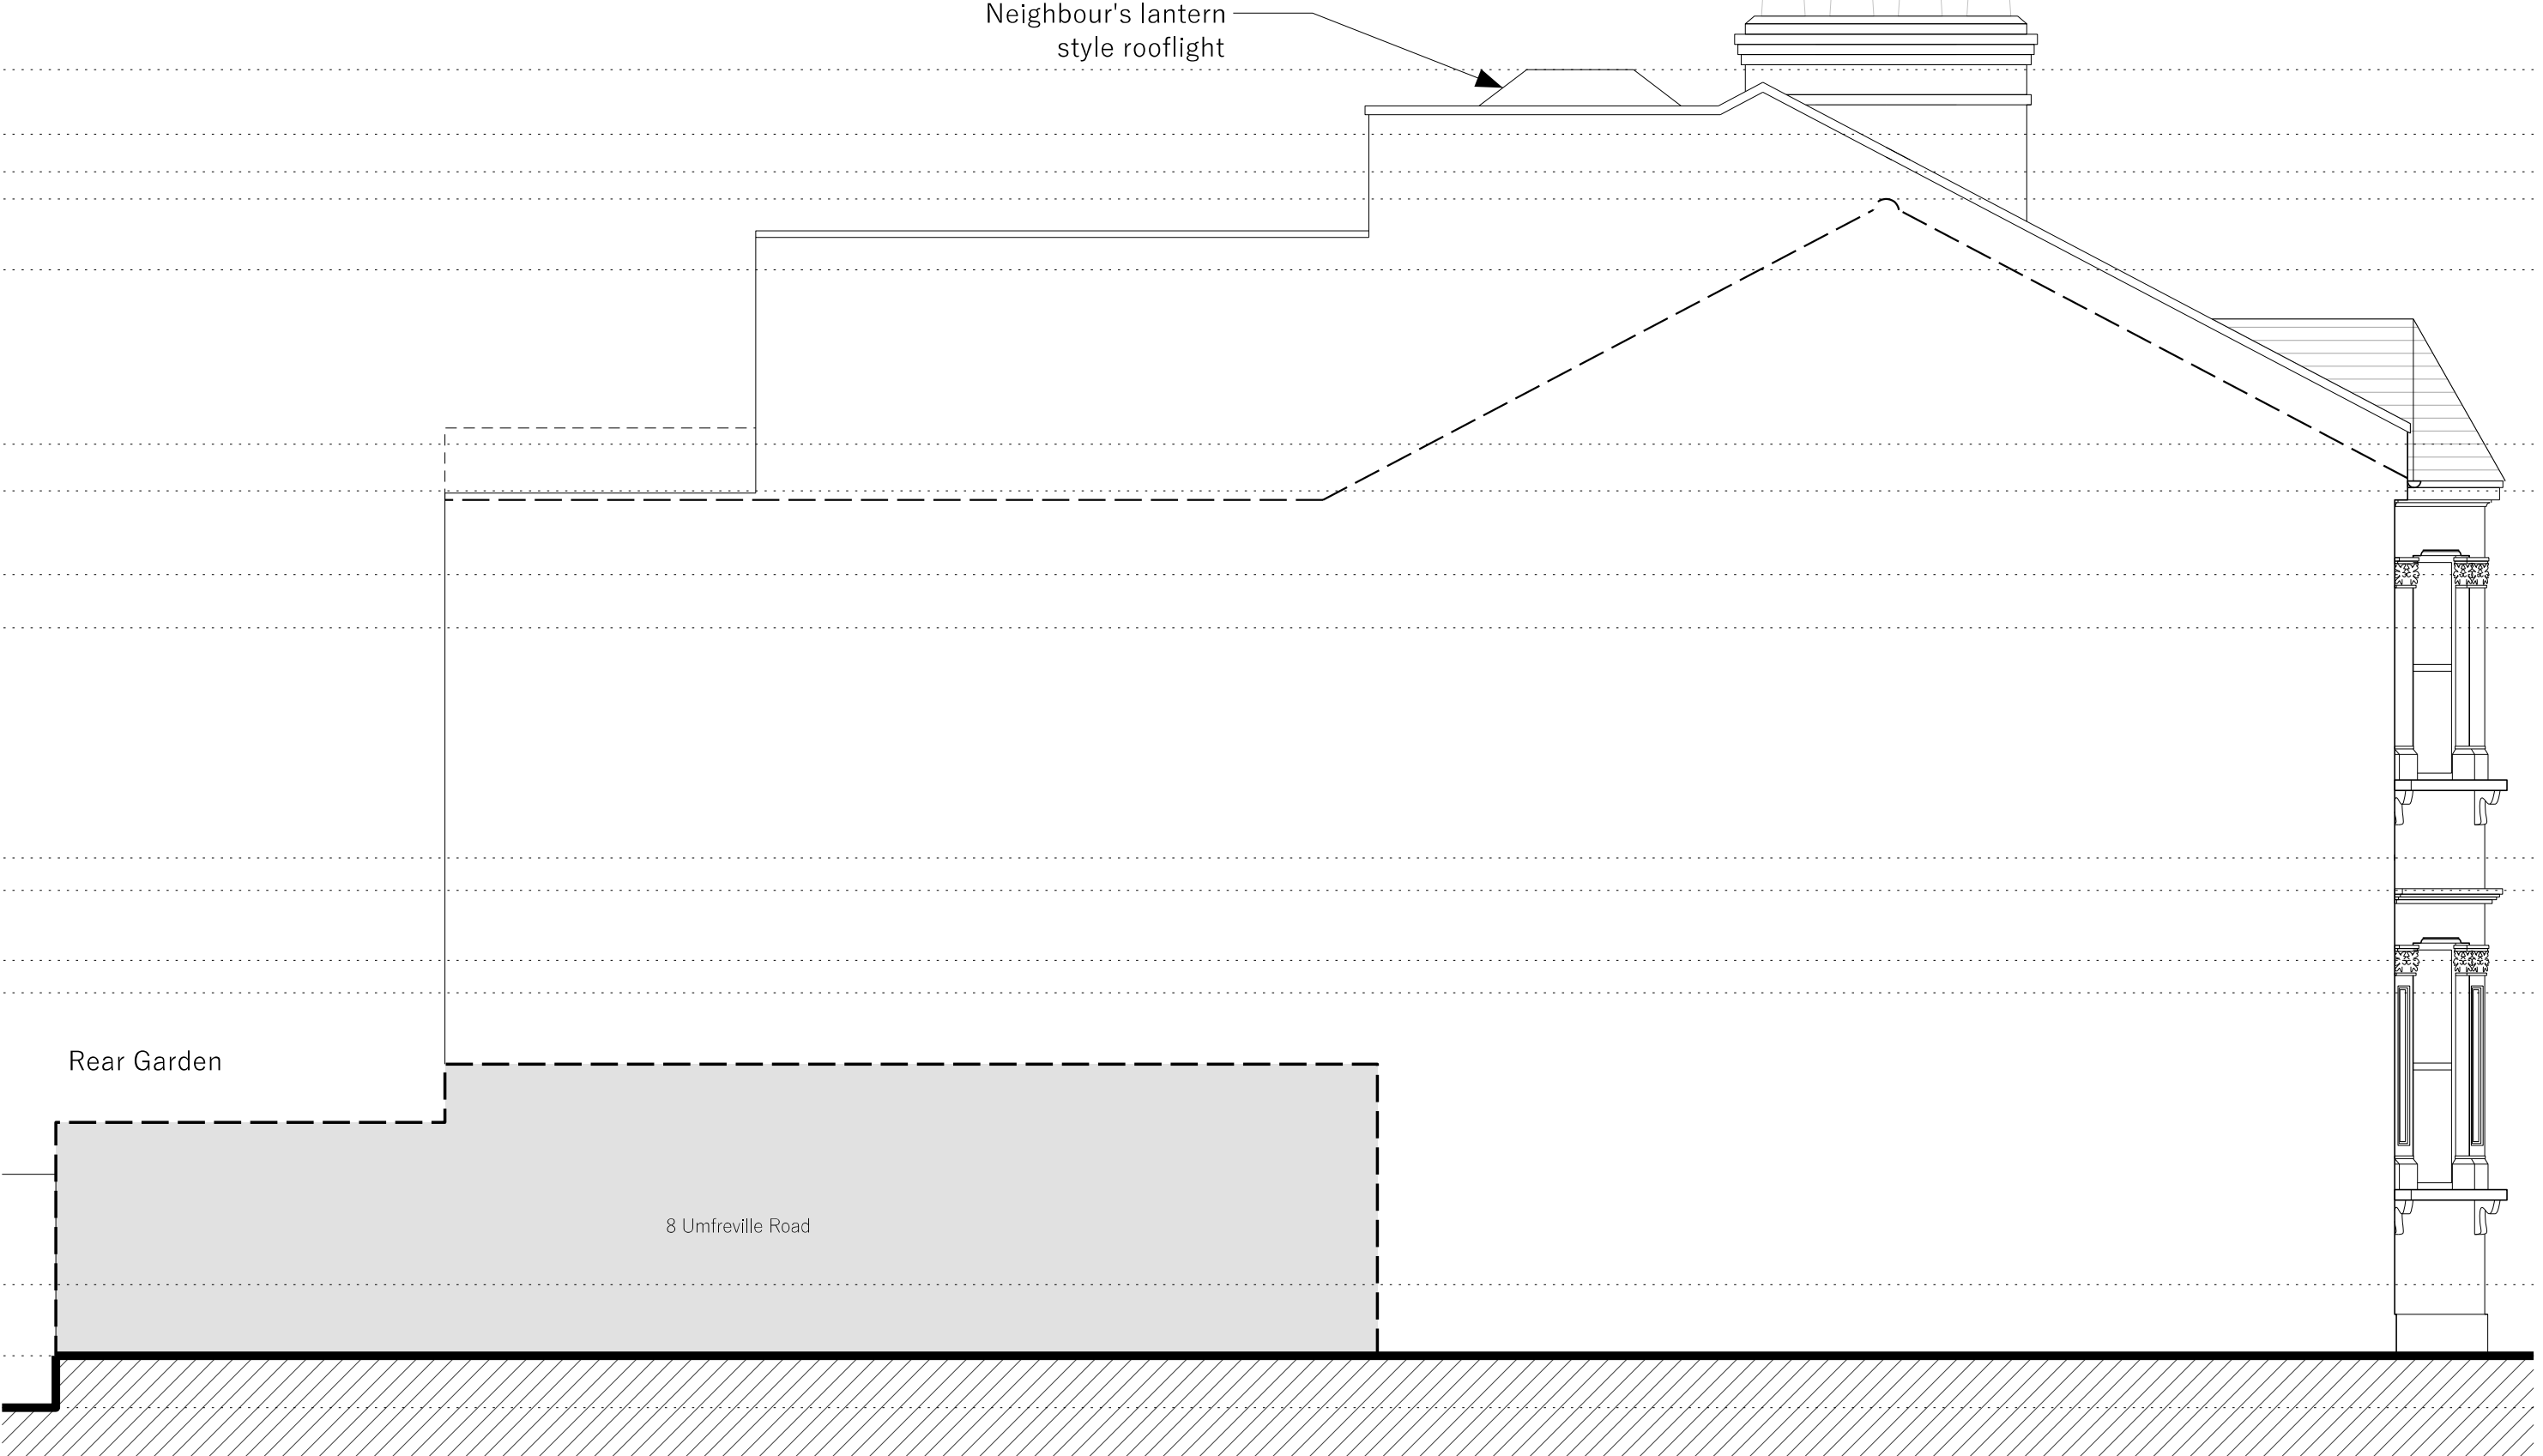

Proposed Side Elevation

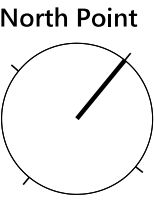

PLANNING

General Arrangement

Project address
6 Umfreville Road, London, N4 1SB

Drawing title
Proposed elevation and section

Scale
1:50 @ A1, 1:100 @ A3

Drawing number
410_103

Rev.	Date	Notes
P-A	05.06.2026	FIRST ISSUE
P-B	19.06.2026	DRAFT
P-C	09.07.2026	PLANNING
P-D	14.09.2026	PLANNING