


10 Quernmore Road, London, N4 4QU




Site Plan shows area bounded by: 530991.0,187976.0 531191.0,188176.0 (at a scale of 1:1250) The representation of a road, track or path is no evidence of a right of way. The representation of features as lines is no evidence of a property boundary.

Produced on 8th May 2014 from the Ordnance Survey National Geographic Database and incorporating surveyed revision available at this date. Reproduction in whole or part is prohibited without the prior permission of Ordnance Survey. © Crown copyright 2014. Supplied by buyaplan.co.uk a licensed Ordnance Survey partner (100053143). Unique plan reference: #00033885-4E1F64


Ordnance Survey and the OS Symbol are registered trademarks of Ordnance Survey, the national mapping agency of Great Britain. Buy A Plan logo, pdf design and the buyaplan.co.uk website are Copyright © Pass Inc Ltd 2014

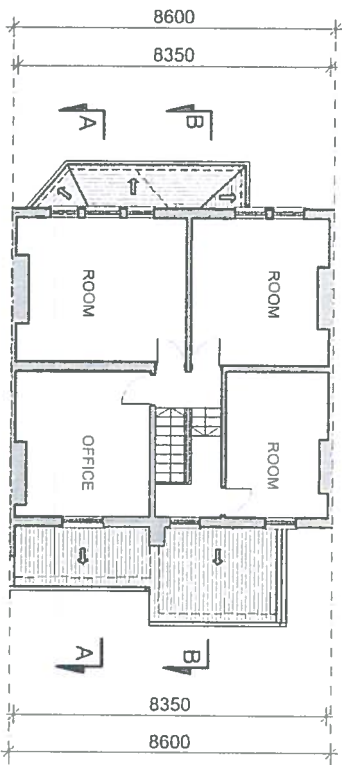


EXISTING FIRST FLOOR PLAN scale 1:200 (A3)

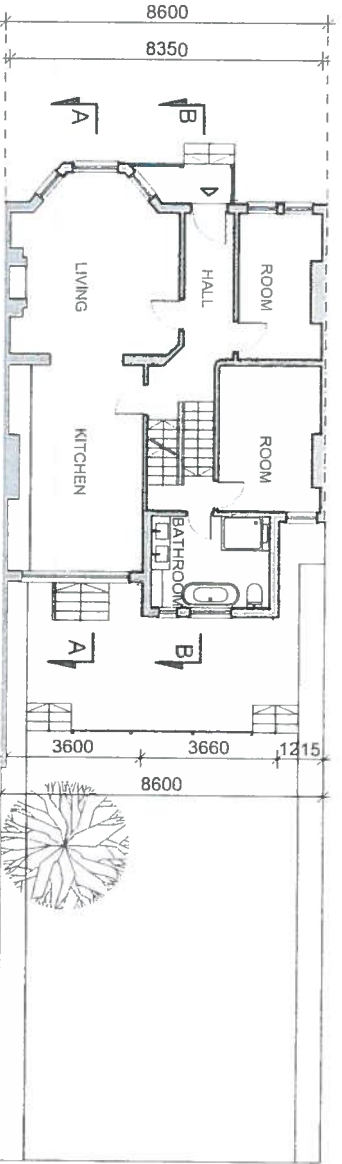

EXISTING GROUND FLOOR PLAN scale 1:200 (A3)

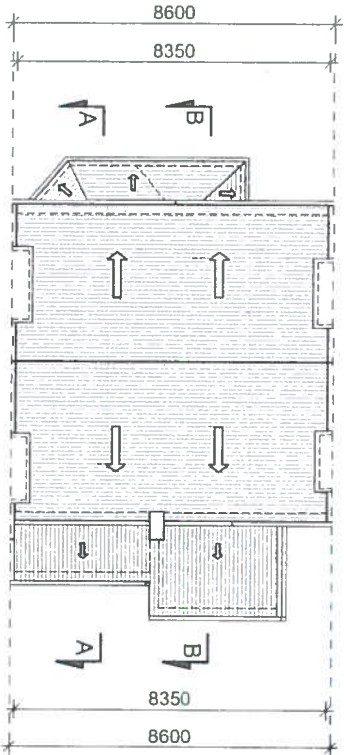

EXISTING ROOF PLAN scale 1:200 (A3)

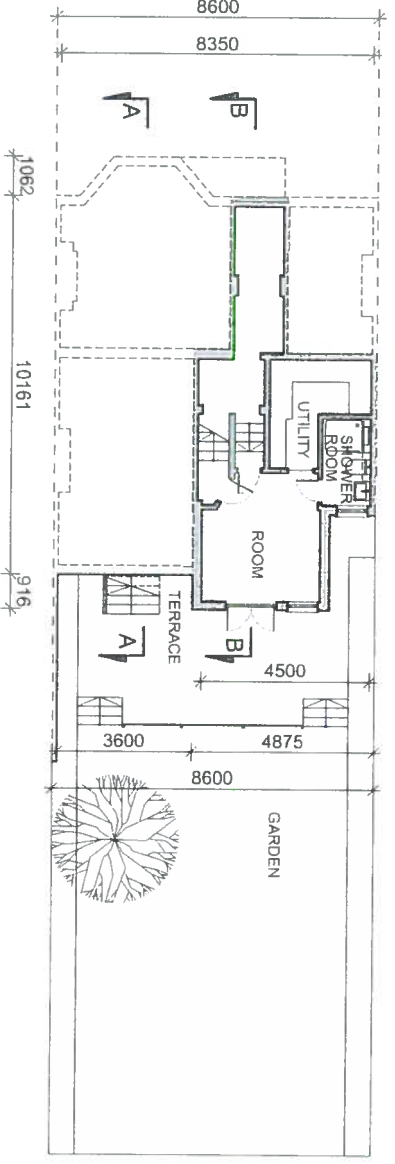

EXISTING LOWER GROUND FLOOR PLAN scale 1:200 (A3)


LEGEND:



EXISTING
STRUCTURE



PROPOSED
STRUCTURE

 


FALL OF ROOF



Scale: 1:200

NORTH POINT

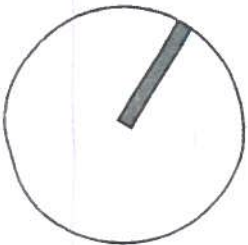

Project: 10 QUERNMORE ROAD, N 4 4QU, LONDON

Client:

Drawn By: 2014/04

Checked By:

Rev. 1:

Title: EXISTING PLANS

Scale at A3: 1:200

Rev. 2:

Issue Type:

Project No:

-

Drawing No: 01