


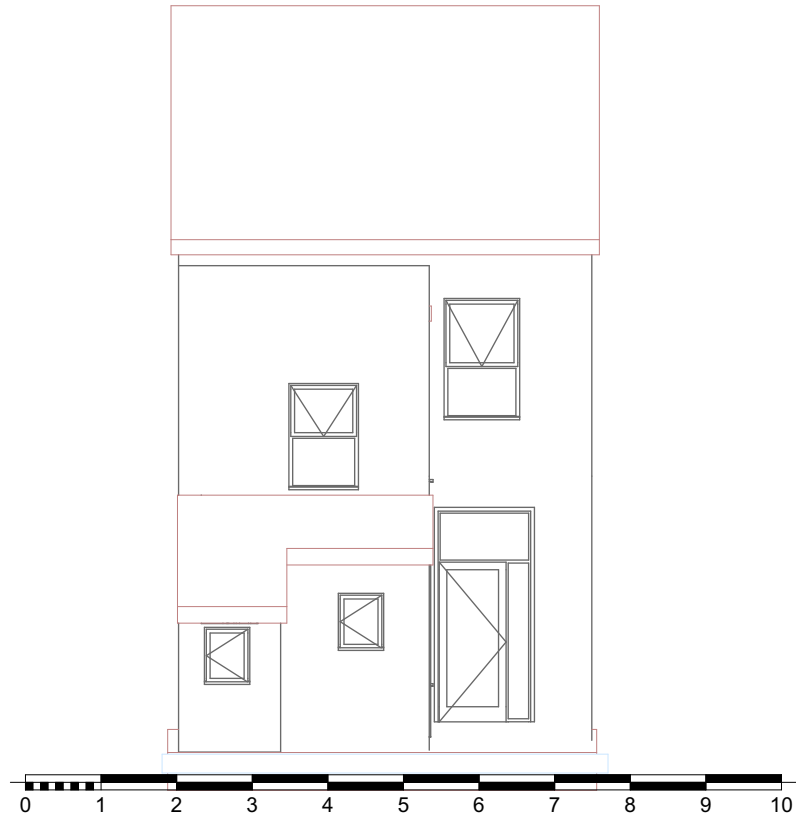


1 Front Elevation Existing 1:100




2 Front Elevation Proposed 1:100




3 Rear Elevation Existing 1:100

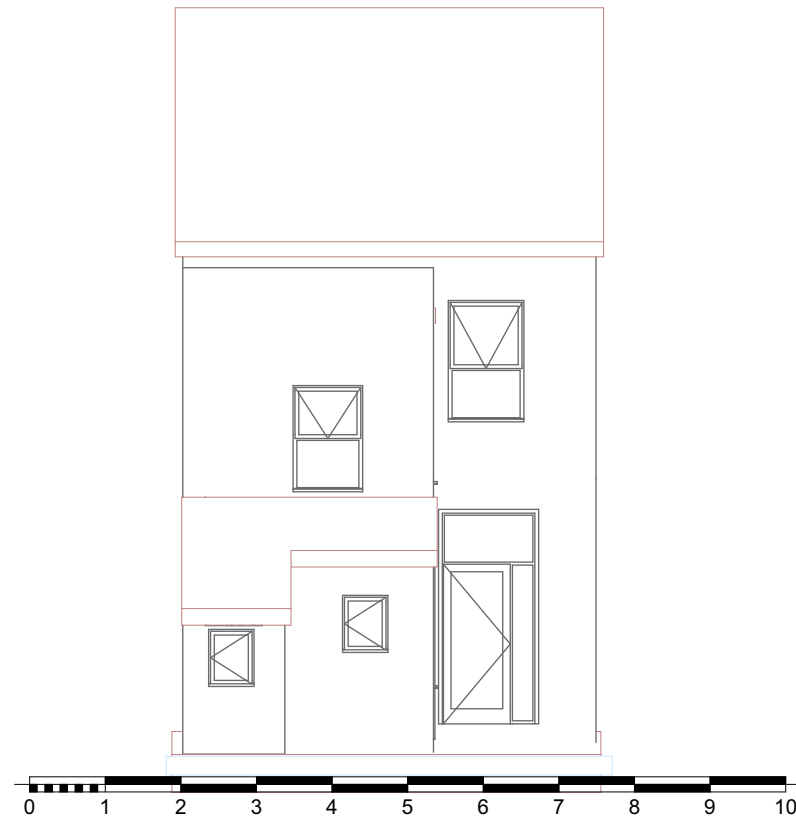


4 Rear Elevation Proposed 1:100

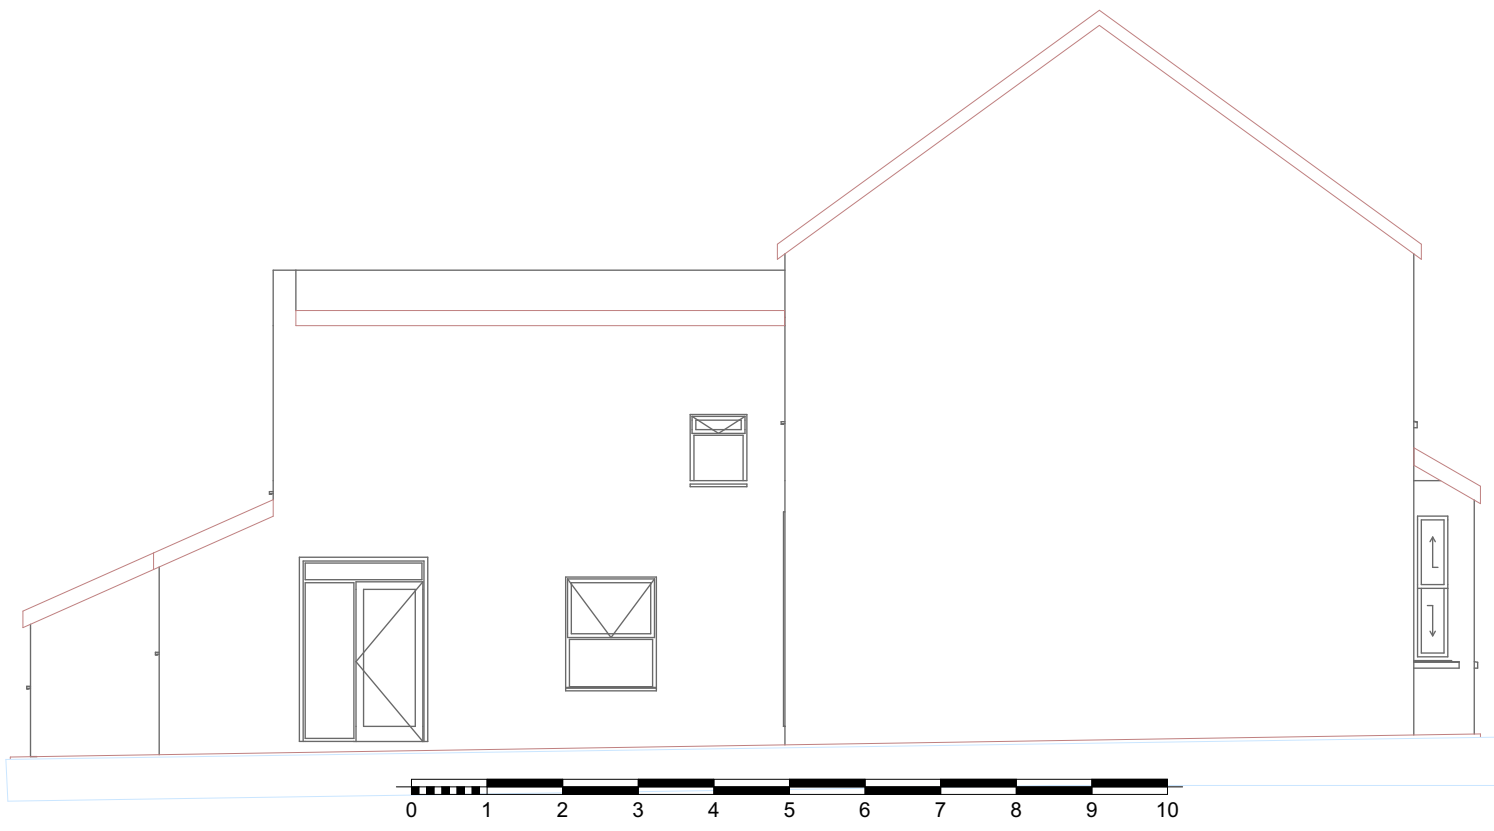


5 Left Elevation Existing 1:100

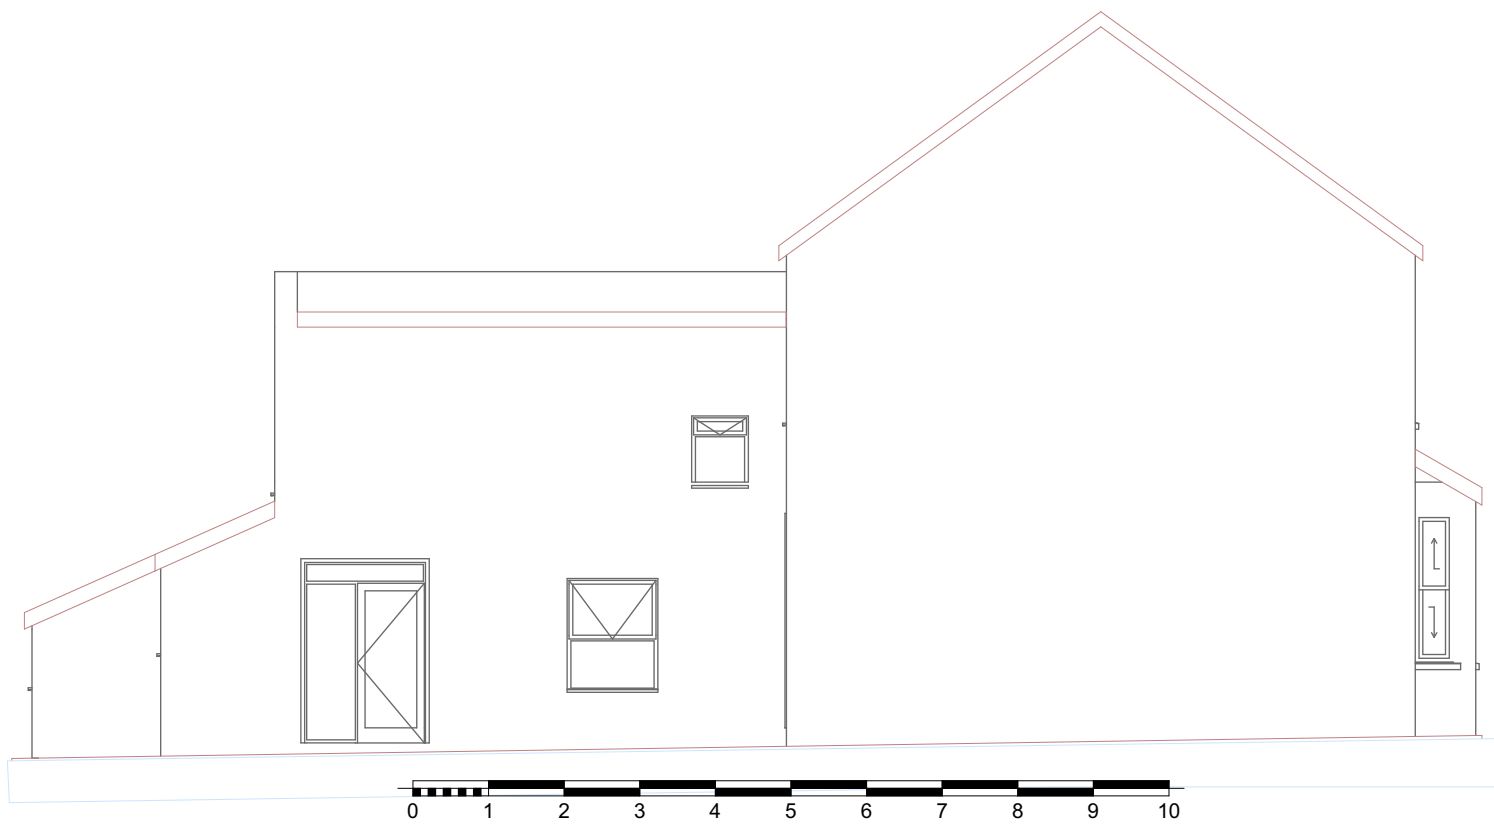

6 Left Elevation Proposed 1:100

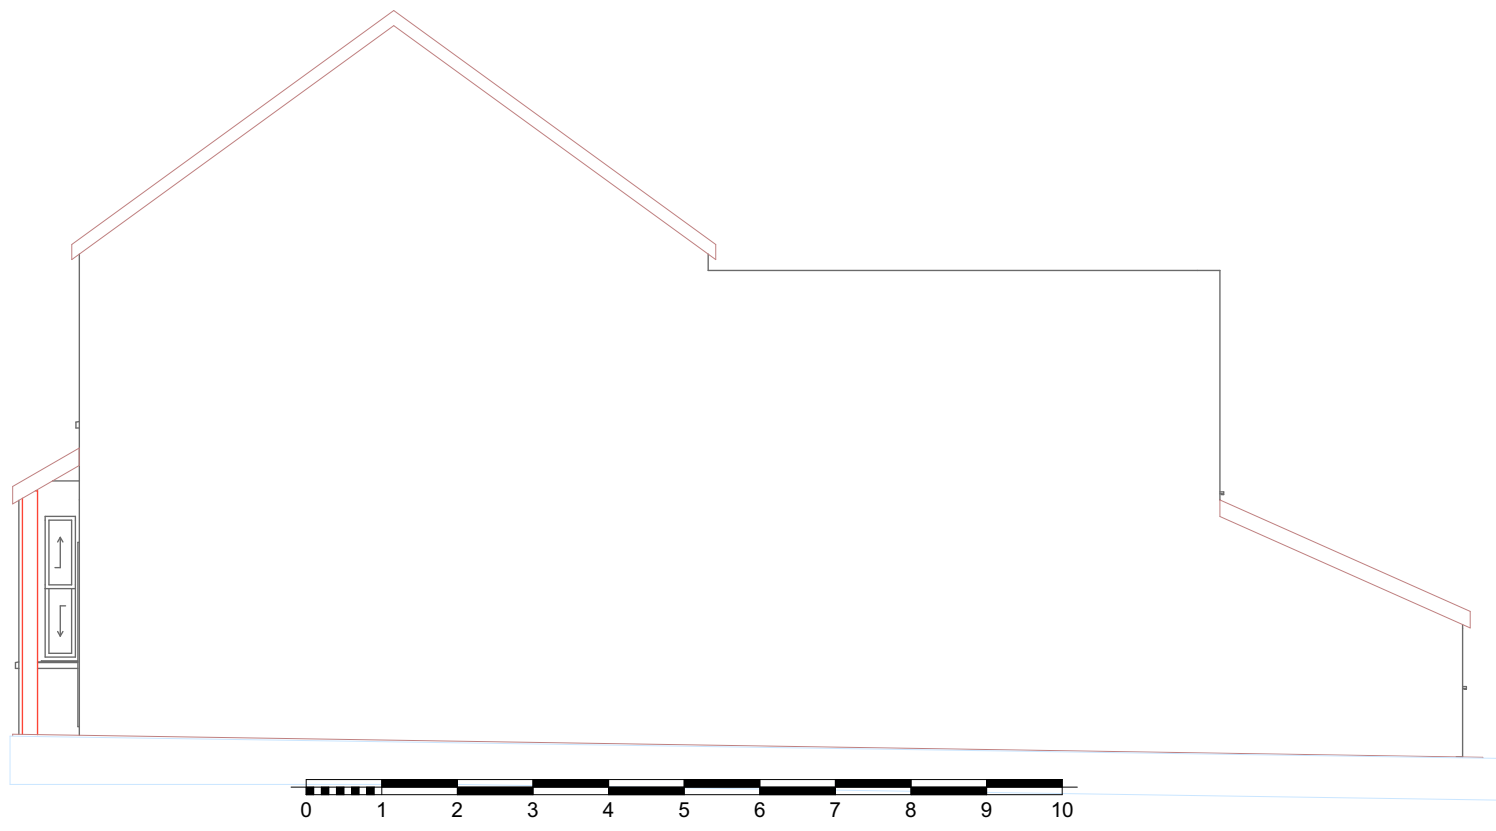

7 Right Elevation Existing 1:100

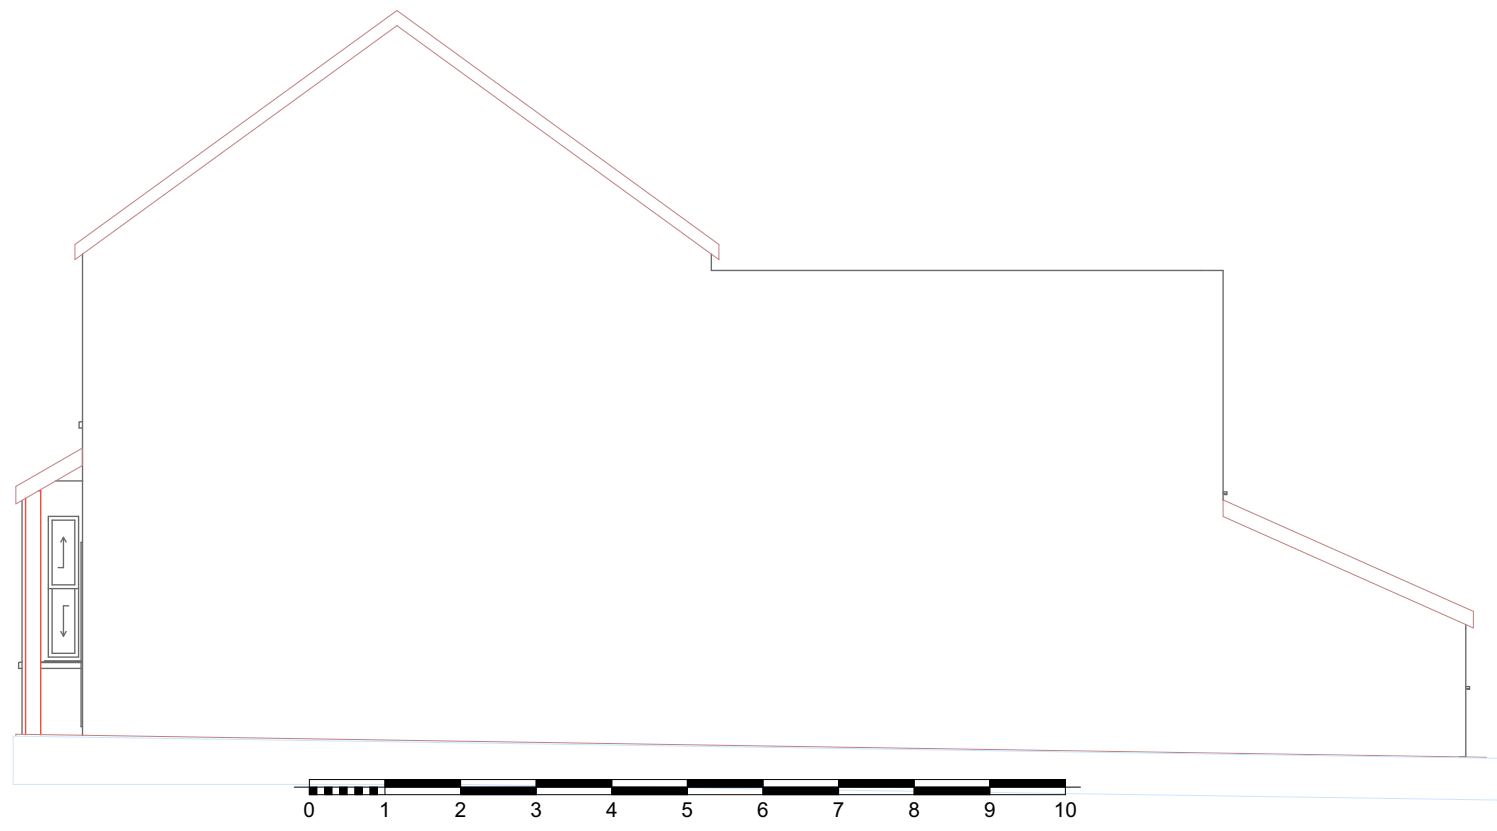

8 Right Elevation Proposed 1:100



This document and its design content is copyright ©. It shall be read in conjunction with all other associated project information including models, specifications, schedules and related consultants documents. Do not scale from documents. All dimensions to be checked on site. Immediately report any discrepancies, errors or omissions on this document to the Originator. If in doubt ASK.

	Scales @ A1 1:100	Date 2026-08-22
Client Approval		
A - Approved		
B - Approved with Comments		
C - Do Not Use		
Layout Title		
Plans - Elevations		
Architechnology.design		www.architechnology.design
179 Edwin Road Rainham, Kent ME8 0AH		Tel: 07957 350204
		info@architechnology.design
Project		
7 Lascotts Rd N22 8JG - HMO		
status		
Planning Application		
Site Address		
7 Lascotts Rd London N22 8JG		
Drawing Number		
project	originator	zone
level	type	role
number		rev
Layout ID		02