




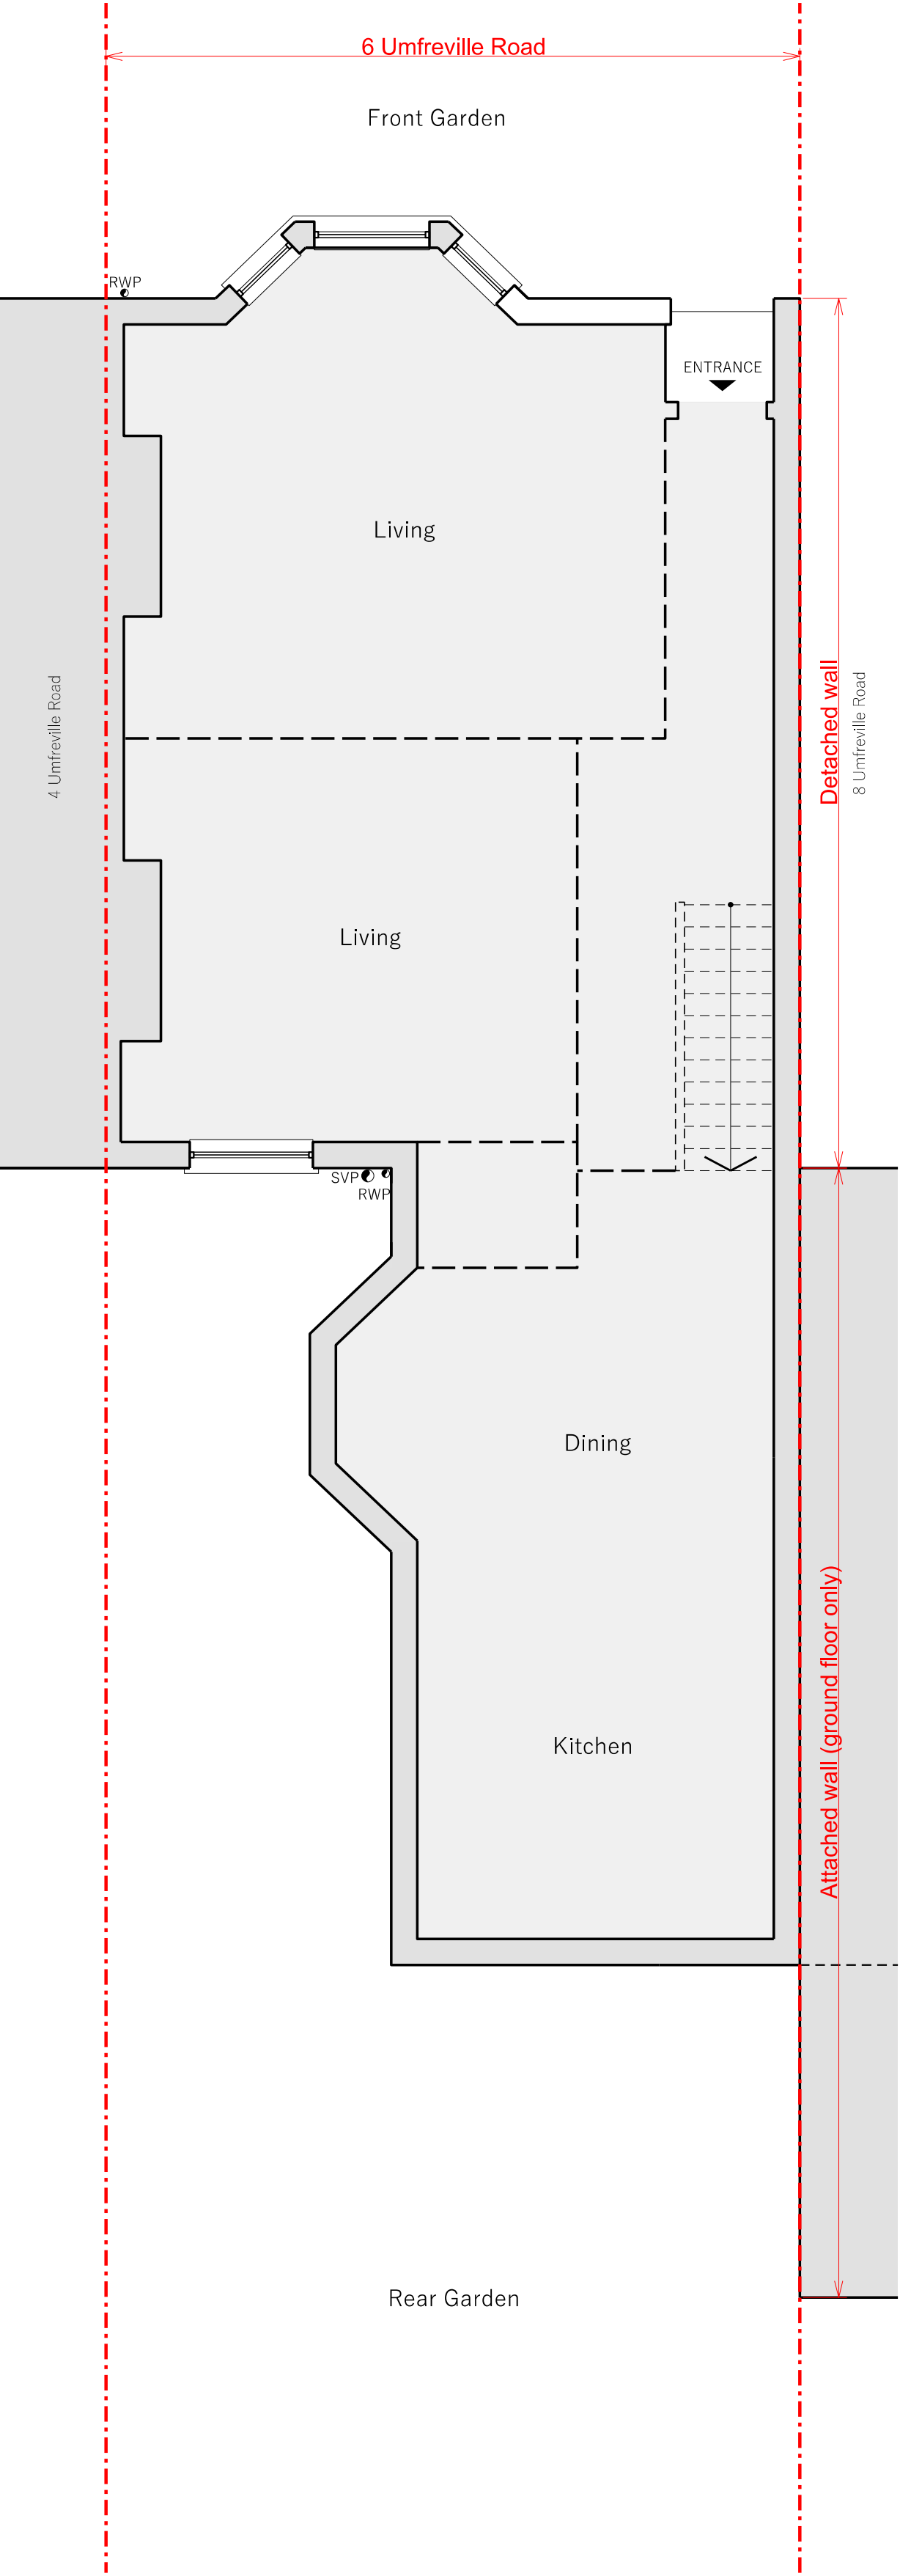


Proposed Ground Floor Plan

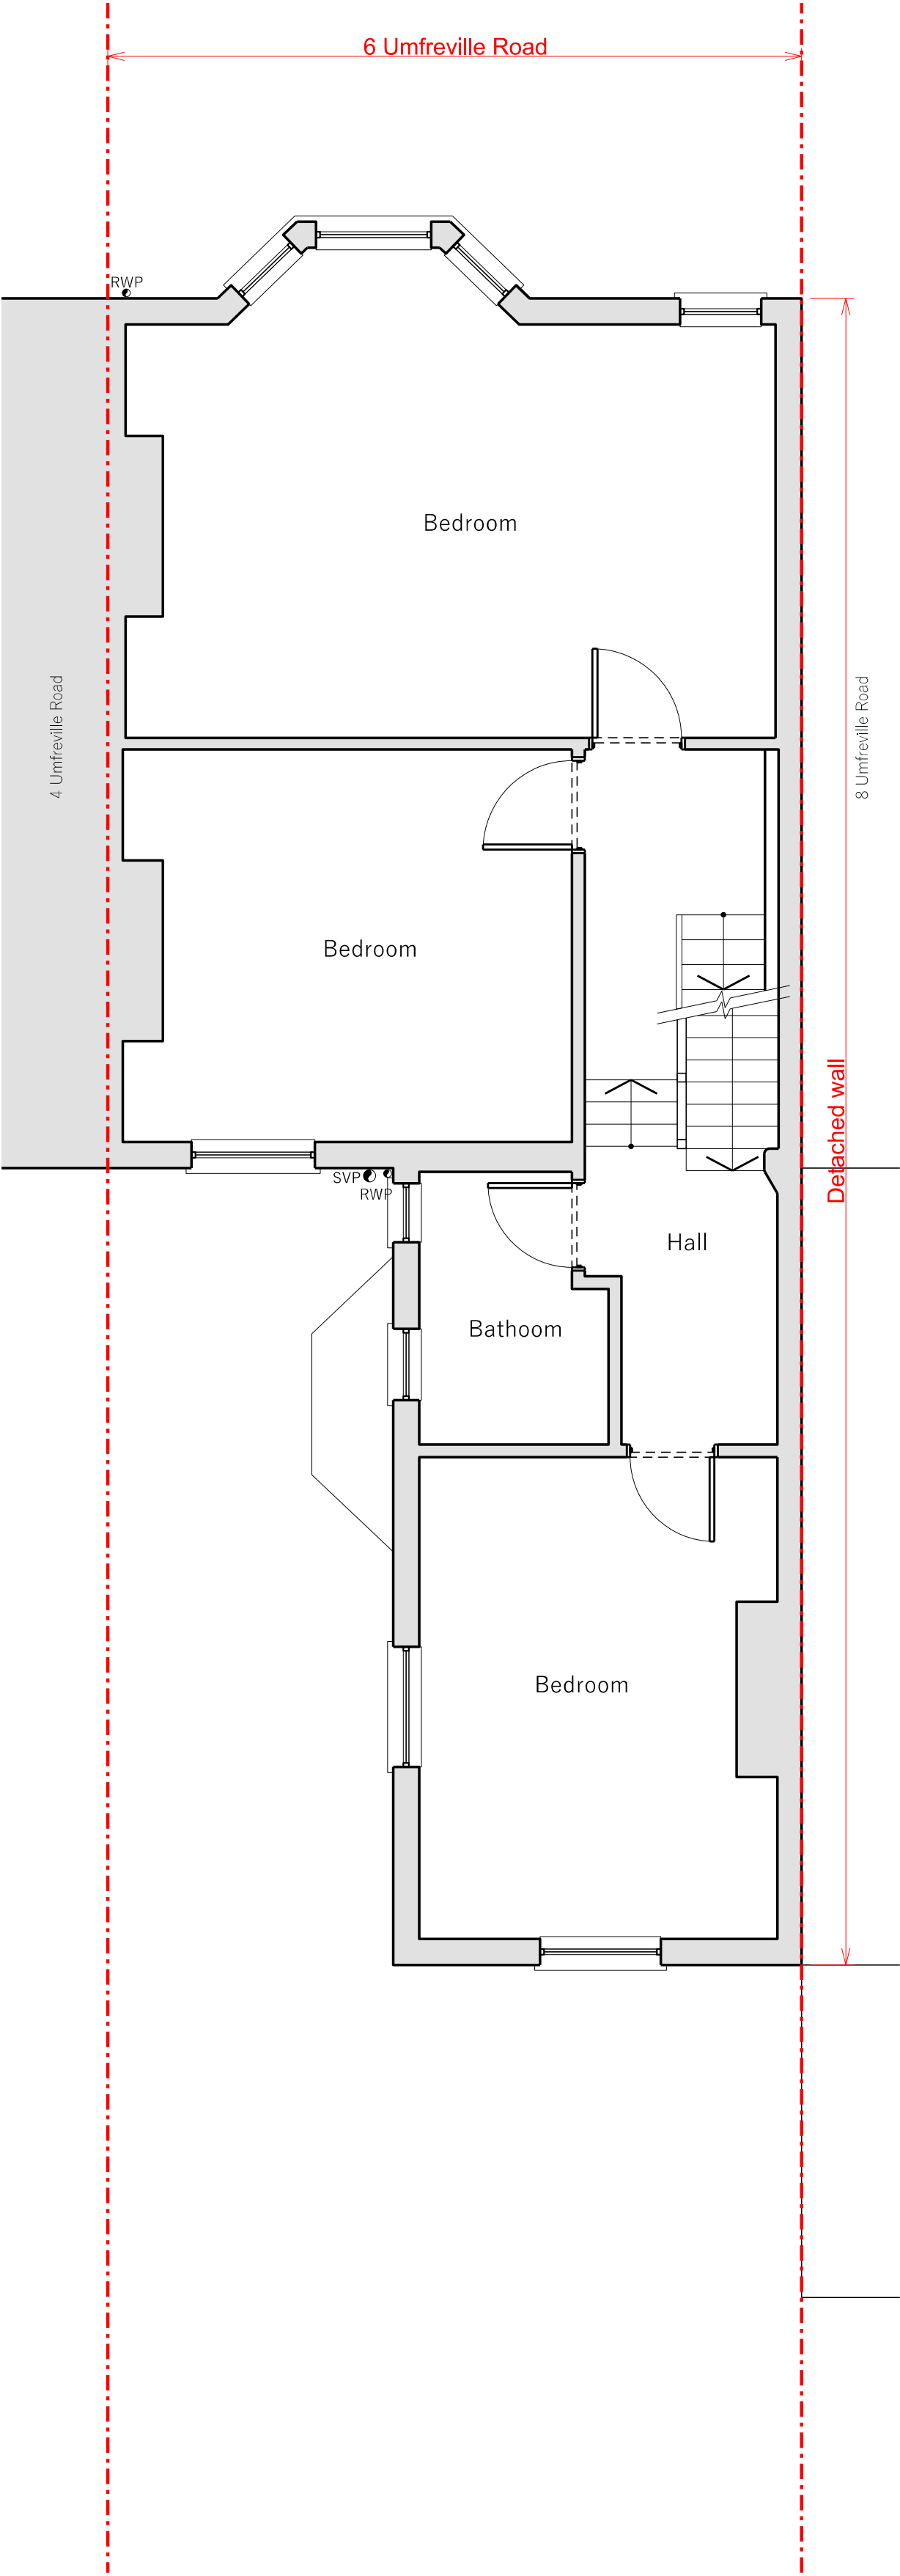

Proposed First Floor Plan

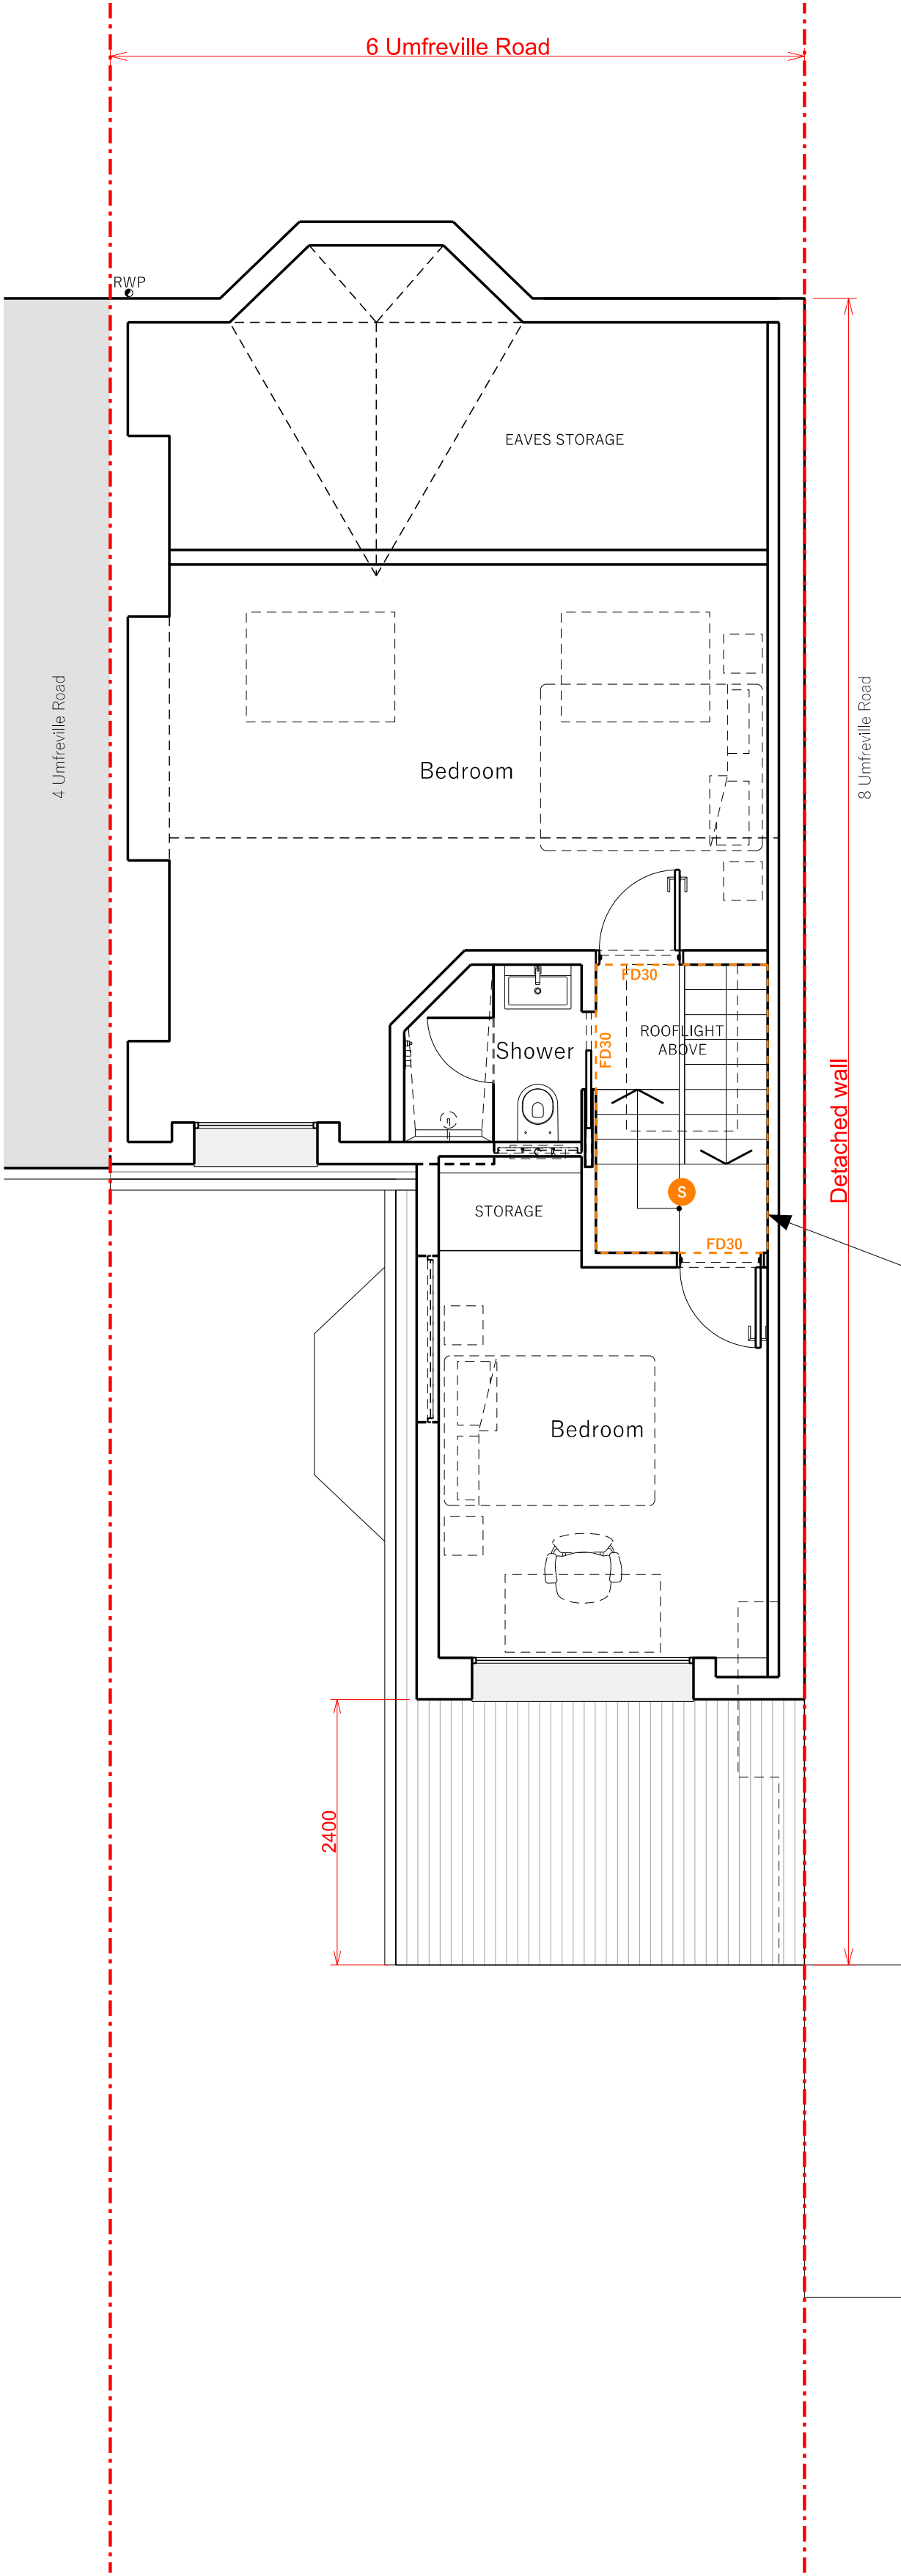

Proposed Second Floor Plan

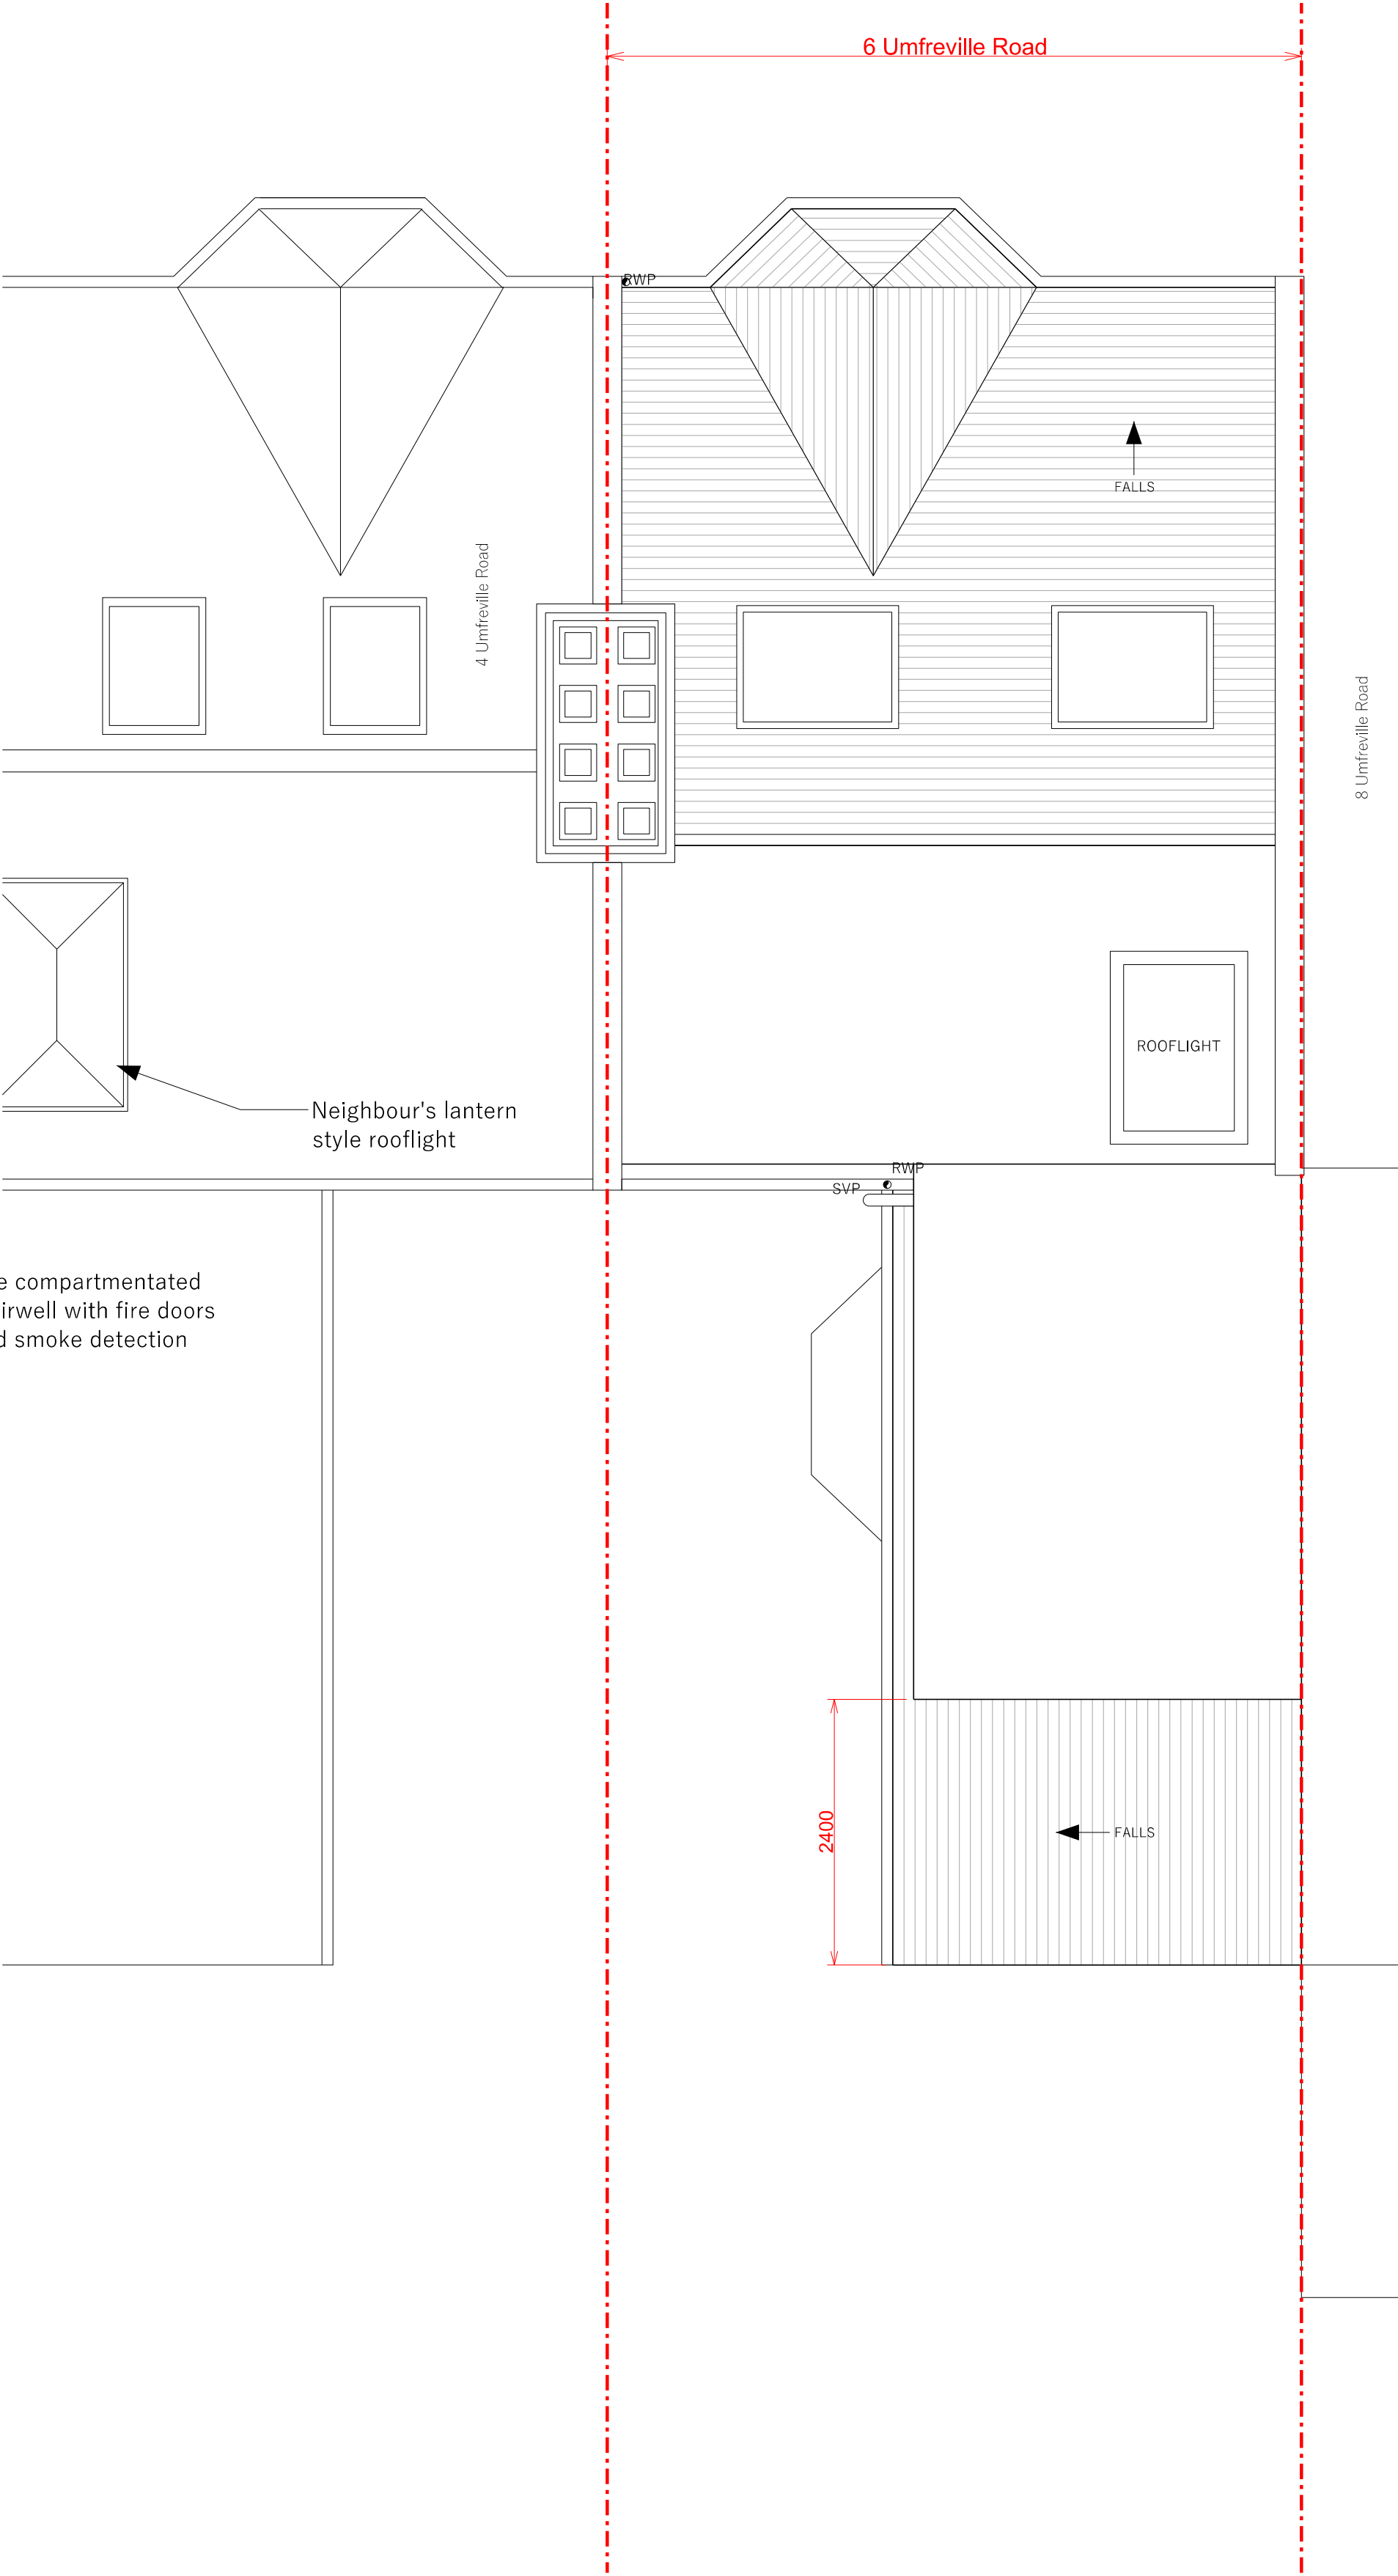

Proposed Roof Plan

## PLANNING

General Arrangement

|                                                             |  |  |
|-------------------------------------------------------------|--|--|
| <b>Project address</b><br>6 Umfreville Road, London, N4 1SB |  |  |
| <b>Drawing title</b><br>Proposed floor plans                |  |  |
| <b>Scale</b><br>1:50 @ A1, 1:100 @ A3                       |  |  |
| <b>Drawing number</b><br>410_102                            |  |  |

| Rev. | Date       | Notes       |
|------|------------|-------------|
| P-A  | 05.06.2026 | FIRST ISSUE |
| P-B  | 19.06.2026 | DRAFT       |
| P-C  | 09.07.2026 | PLANNING    |
| P-D  | 14.09.2026 | PLANNING    |