




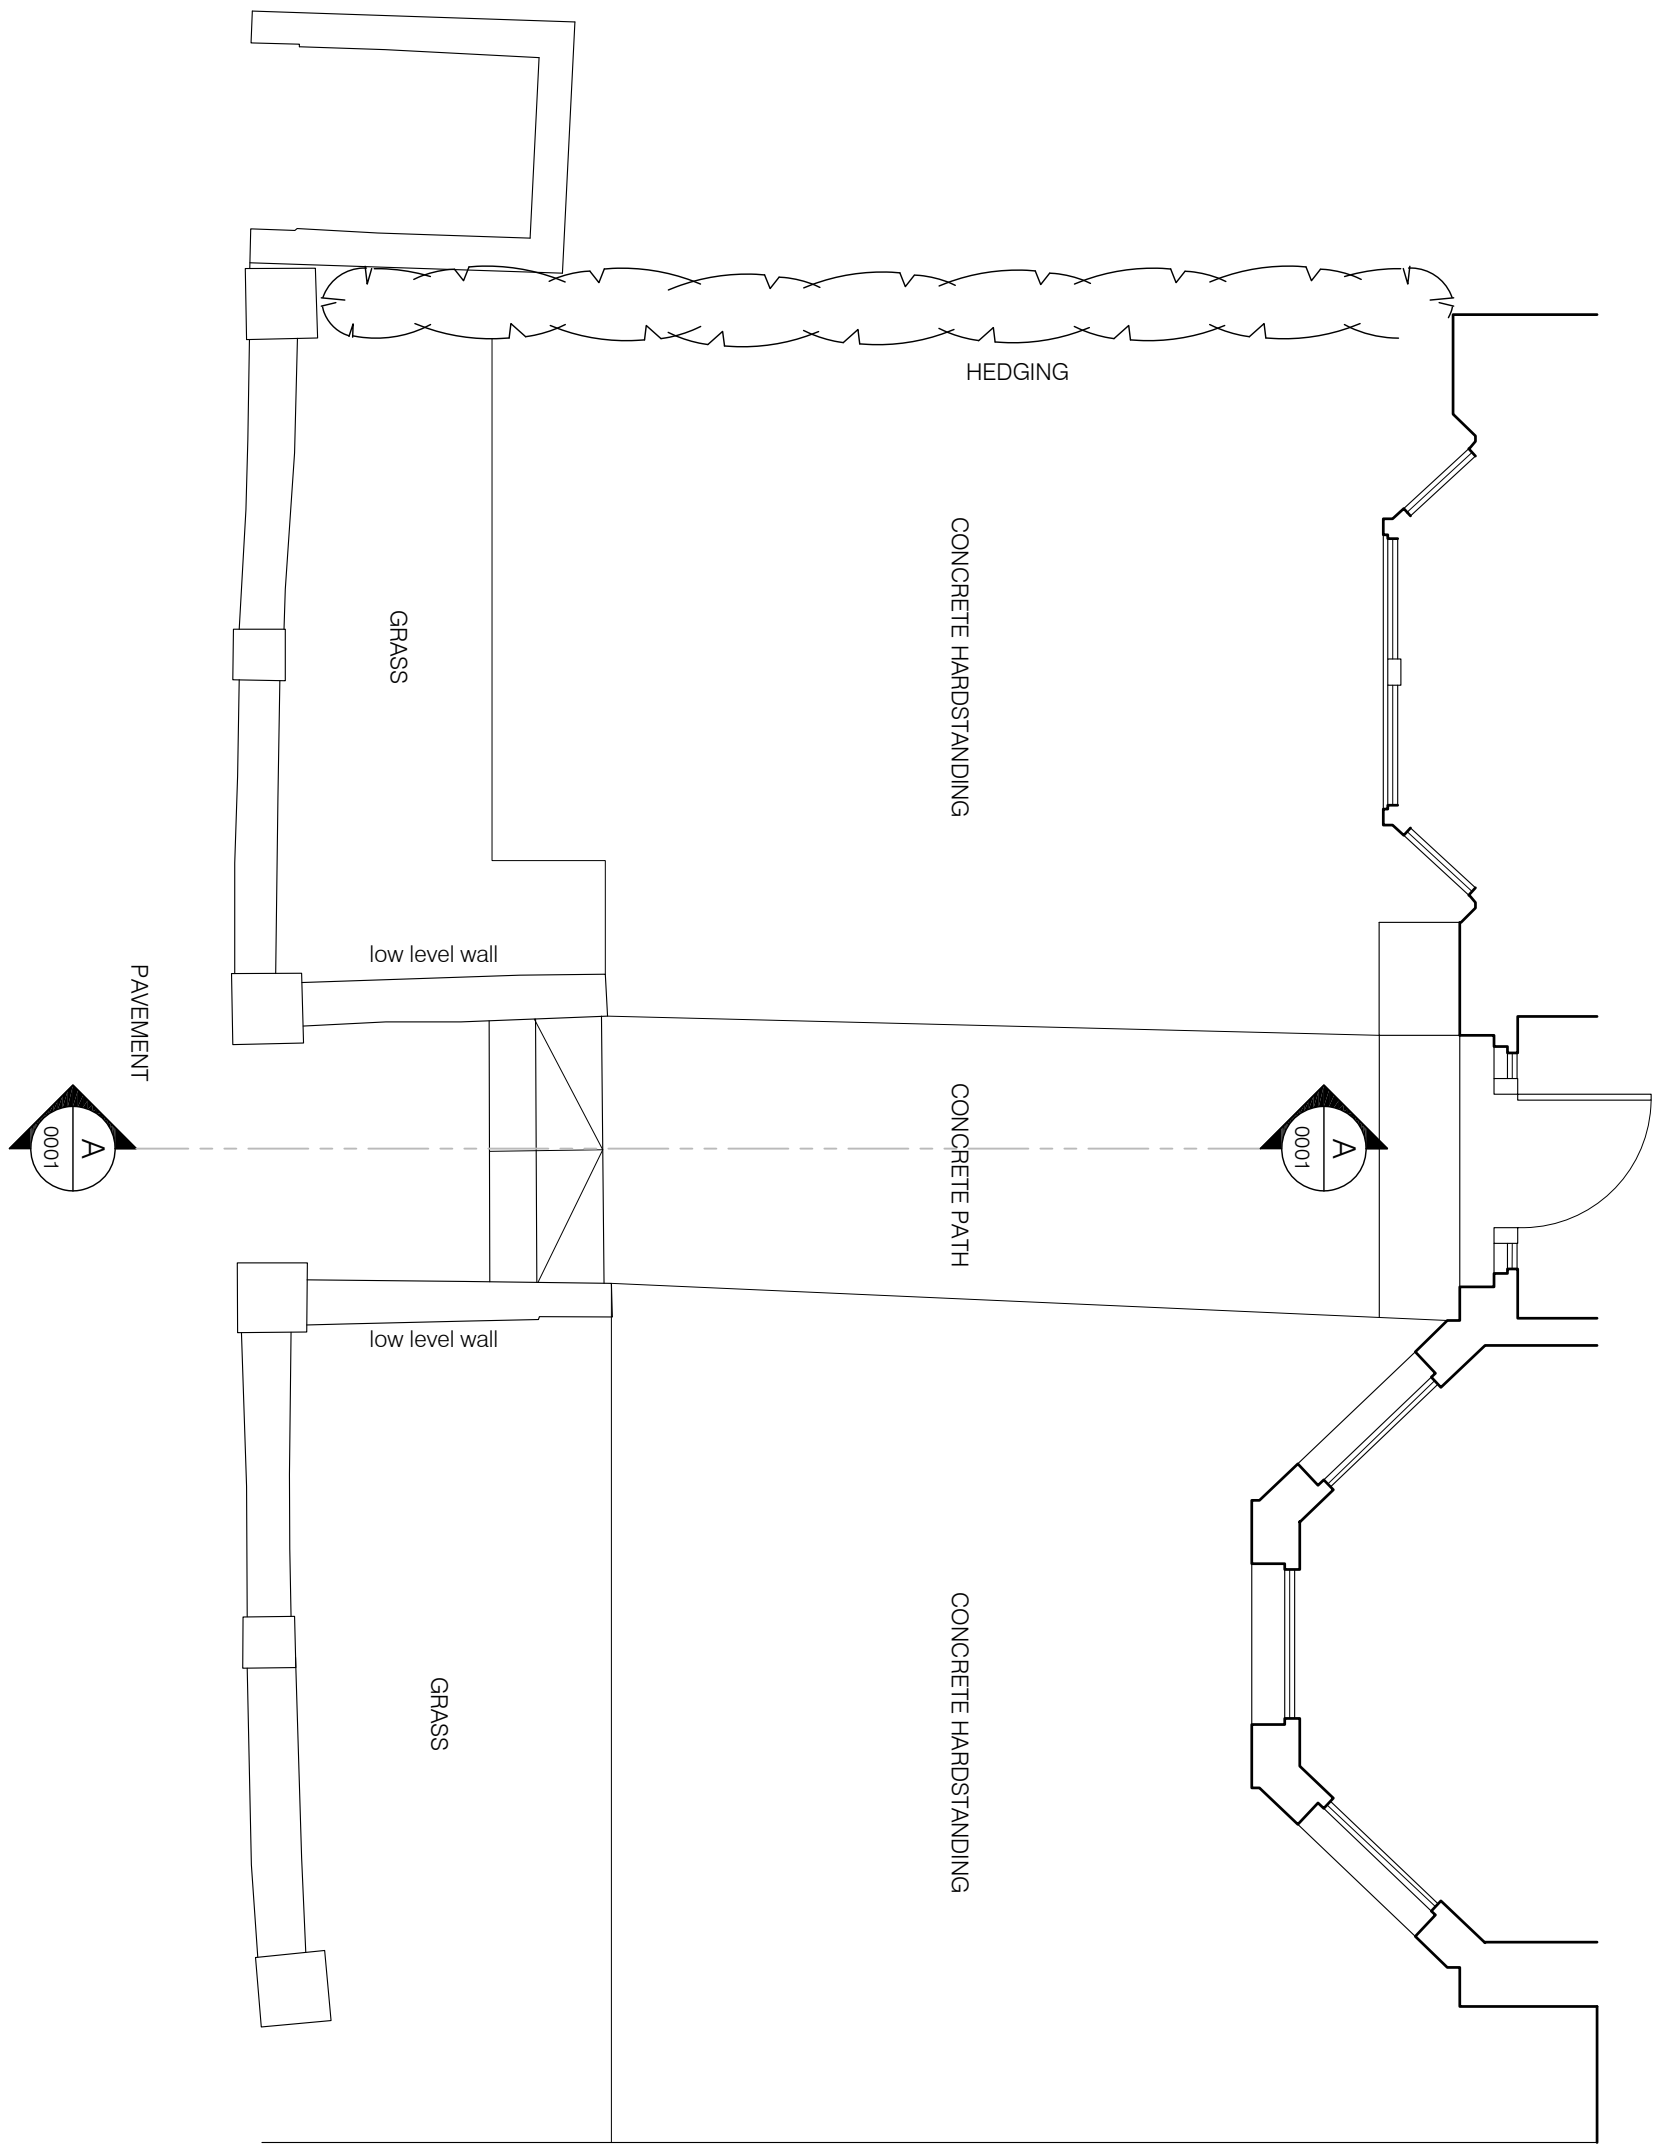

PLAN ON FRONT GARDEN
DETAILS OF EXISTING
SCALE 1:50

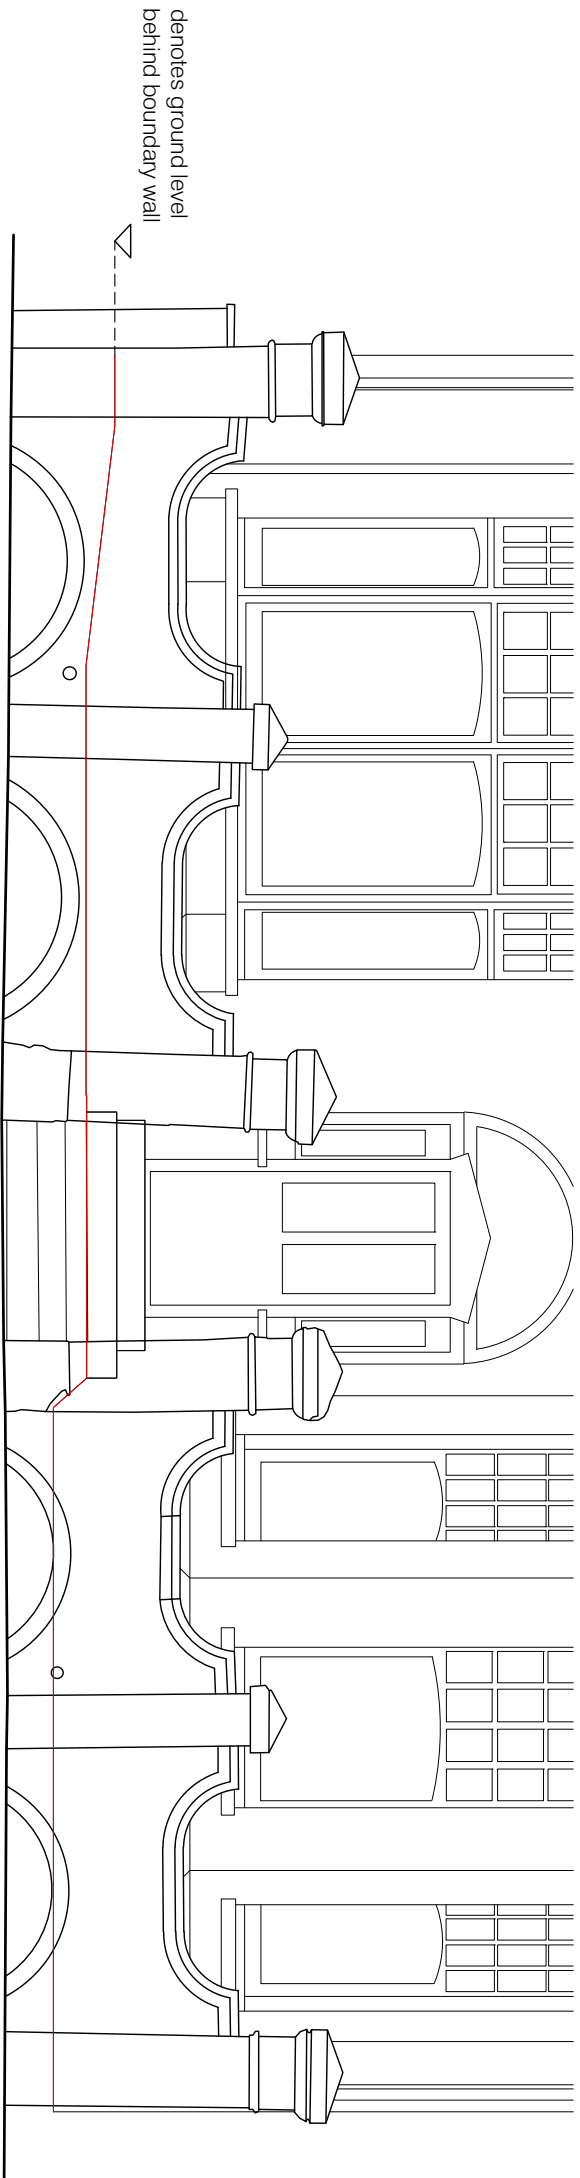

FRONT ELEVATION AT BOUNDARY WALL
DETAILS OF EXISTING
SCALE 1:50

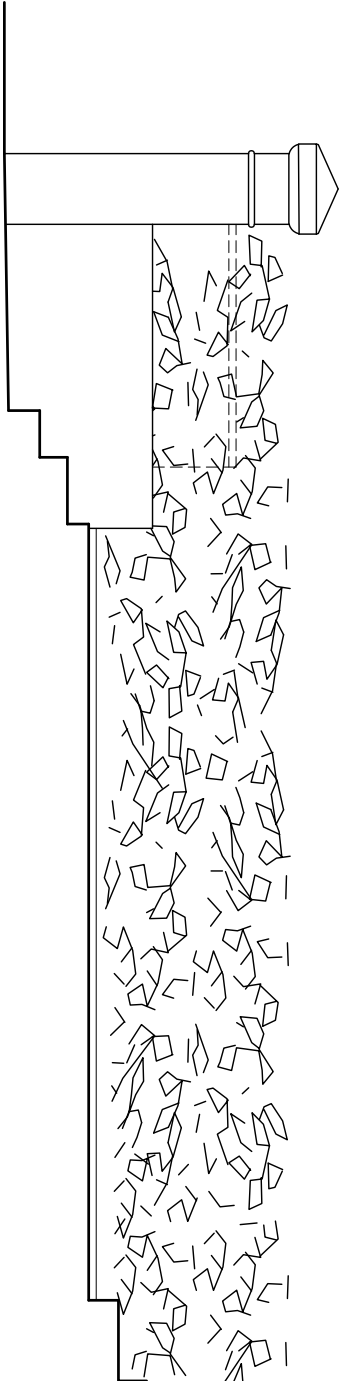


SECTION A-A
DETAILS OF EXISTING
SCALE 1:50


NOTE: WASTE STORAGE PROVISION HAS BEEN DESIGNED IN ACCORDANCE WITH TABLE 197 - STANDARDS FOR SCHEMES OF 6 OR MORE UNITS THAT ARE NOT INDIVIDUALLY ACCESSED. OF THE TOTAL PROVISION, 3 OF THE 6 BINS ARE TO BE PROVIDED FOR RECYCLING, 2 NO. 1100L FRESH BINS AND 1 NO. 140L FOOD WASTE BIN BASED ON A DWELLING HOUSING 10NO. HOSTEL RESIDENTIAL UNITS

FINAL BIN NUMBERS AND WASTE COLLECTION ARRANGEMENTS ARE SUBJECT TO APPROVAL BY THE LONDON BOROUGH OF HARINGEY WASTE MANAGEMENT TEAM


ALL DETAILS ARE TO BE IN ACCORDANCE WITH PLANNING PERMISSION HGV/2023/2855

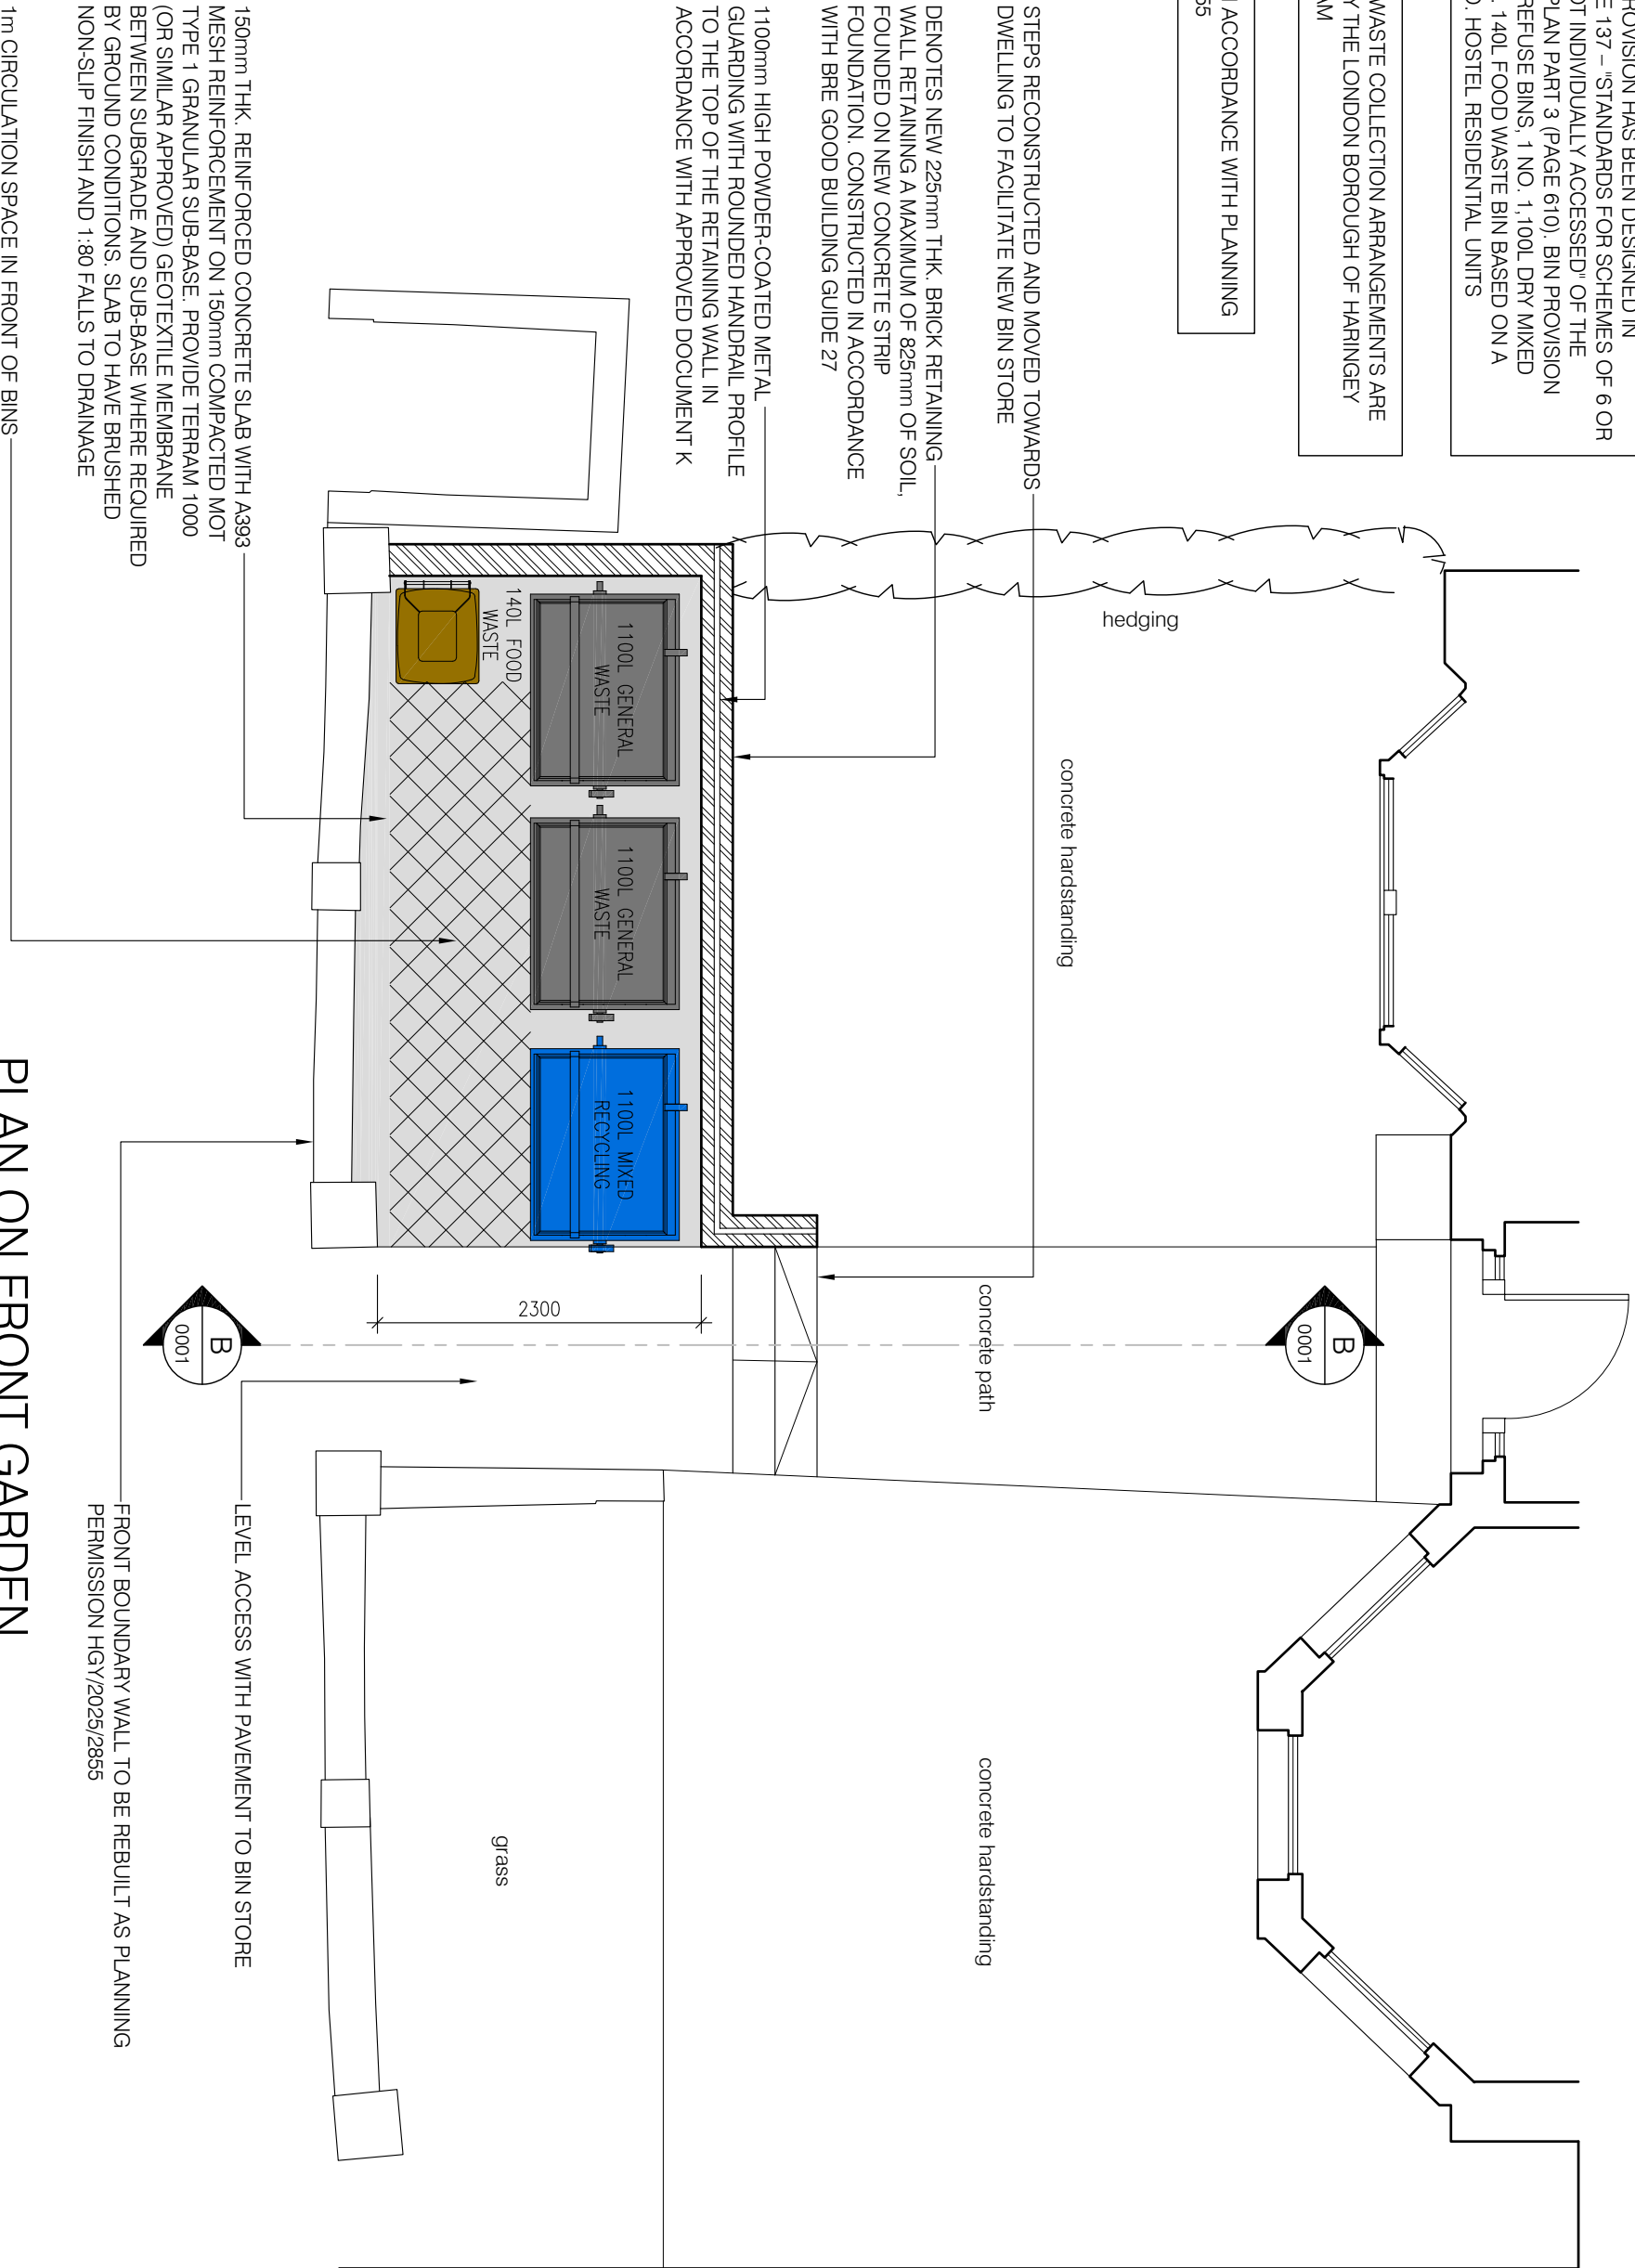

PLAN ON FRONT GARDEN
DETAILS OF PROPOSED
SCALE 1:50

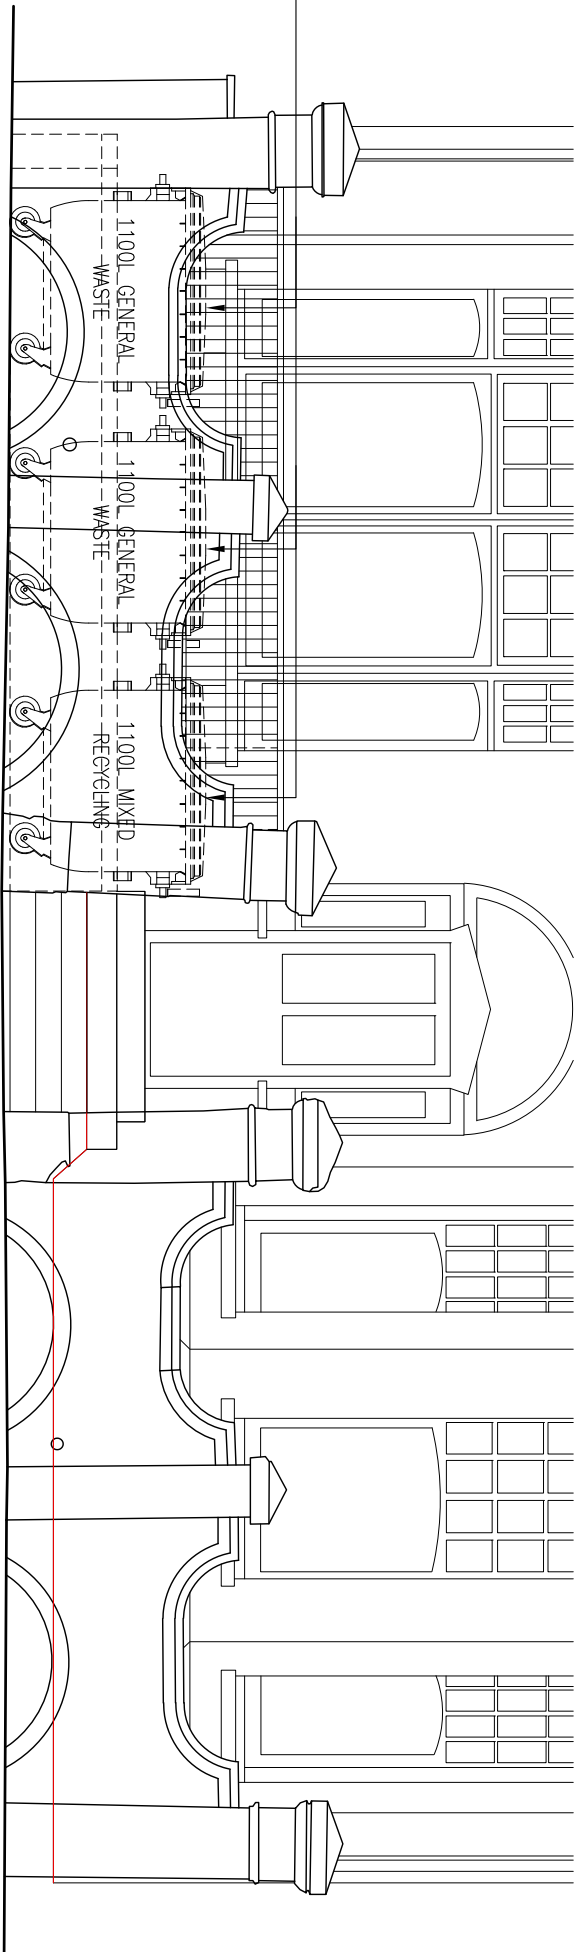

FRONT ELEVATION AT BOUNDARY WALL
DETAILS OF PROPOSED
SCALE 1:50

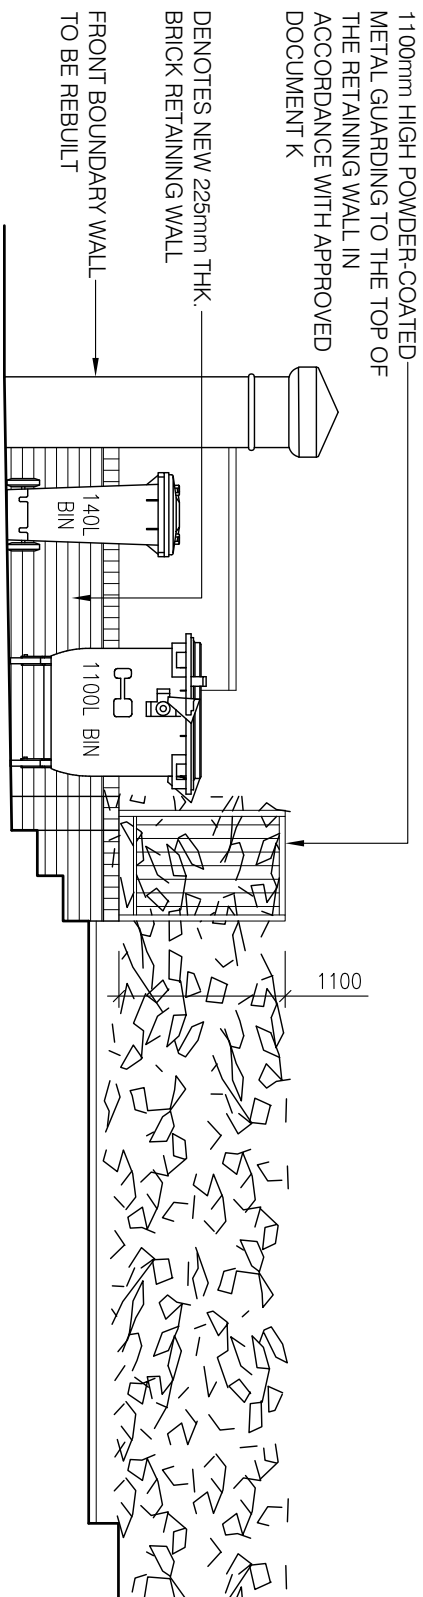

SECTION B-B
DETAILS OF PROPOSED
SCALE 1:50

- NOTES:
- THIS DRAWING IS THE COPYRIGHT OF PCDS LTD AND MAY NOT BE REPRODUCED WITHOUT THEIR PRIOR PERMISSION.
 - THIS DRAWING IS TO BE READ IN CONJUNCTION WITH ALL RELEVANT SUB CONTRACTORS AND OTHER PCDS DRAWINGS.
 - THIS DRAWING IS NOT TO BE SCALED. SETTING OUT TO BE TO PROPOSED DIMENSIONS OR AS AGREED ON SITE.
 - THE CONTRACTOR SHALL CHECK DIMENSIONS AND DETAILS OF ALL EXISTING CONSTRUCTION PRIOR TO COMMENCING ANY WORK. ANY DISCREPANCY SHALL BE REPORTED BEFORE PROCEEDING, SO THAT ADJUSTMENTS MAY BE MADE TO THE DESIGN IF AND AS NECESSARY.

PRELIMINARY

Rev.	Date	Revisions
P2	06.08.26	GUARDING ADDED

PCDS

Building & Structural Design Consultants

Unit 2, The Mead Business Centre
176-178 Berkhamstead Road
Chesham, Bucks, HP5 3EE
Tel: 01494 771224
Fax: 01494 778726
email: mail@pcdslimited.co.uk

 BDO

Client

DCK CONSTRUCTION

Job Title

39 QUEENS AVENUE
LONDON
N10 3PE

Drawing Title

**DETAILS OF EXISTING AND
PROPOSED
BIN STORE**

Scale	1:50 @ A1		
Date	JULY '26	Drawn	T.F.
Job No.	Dwg. No.	Rev	
26631	A-0001	P2	
26631-PCD-00-XX-DR-A-0001-S3-P2			
Pict. Date:	06 AUGUST 2026		