


NOTES


Copyright of this drawing remains the property of SME Architecture Ltd and should not be reproduced in full or parts or re-issued without written permission from SME Architecture Ltd.

All dimensions shown are in millimetres, unless stated otherwise. Any use of these dimensions, other than for general reference, should be the subject of third party checking on site.


Any work that is carried out on the basis of this drawing should be carried out to all relevant British Standards and associated manufacturer's instructions/ recommendations.

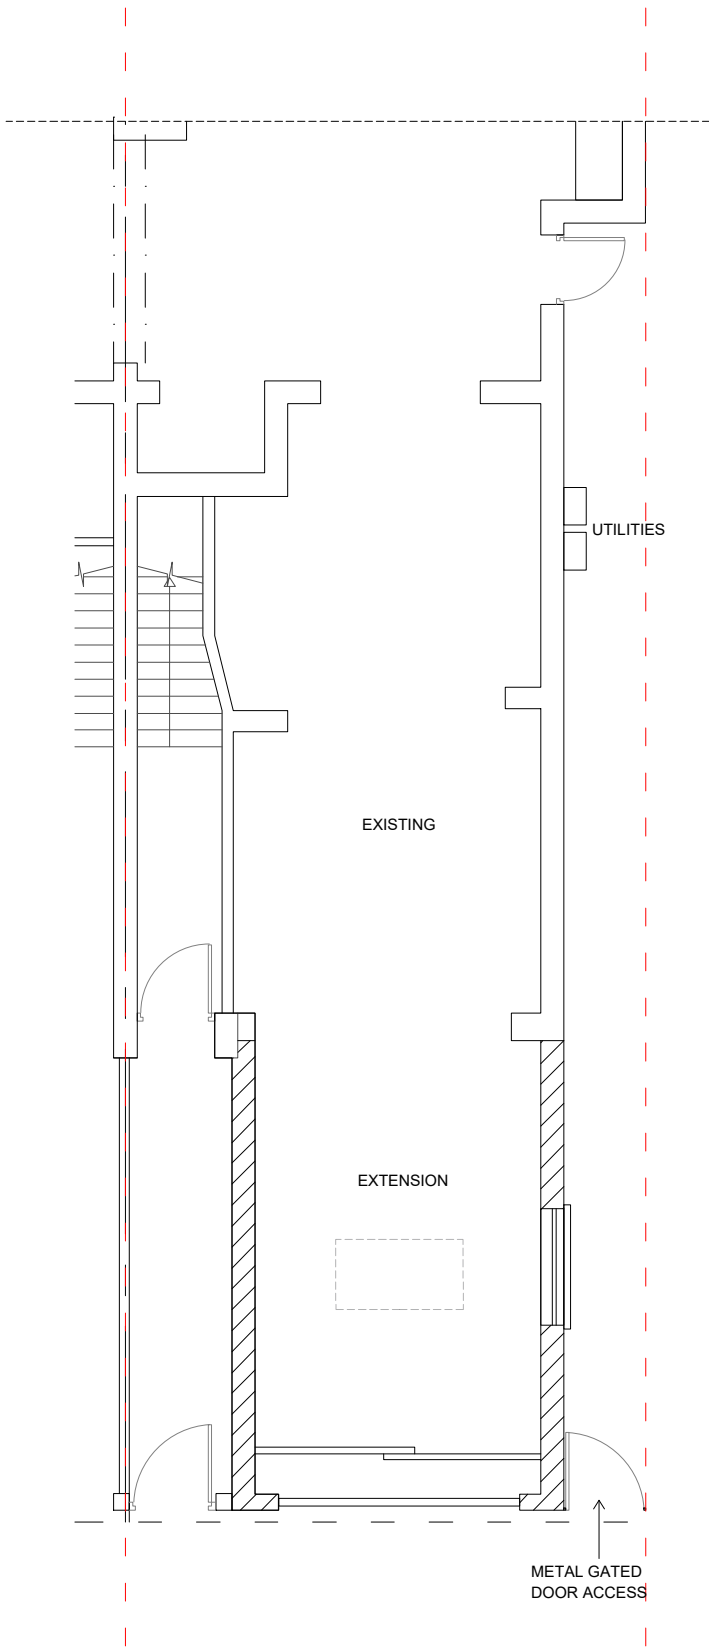

EXISTING GROUND FLOOR PLAN 1:100

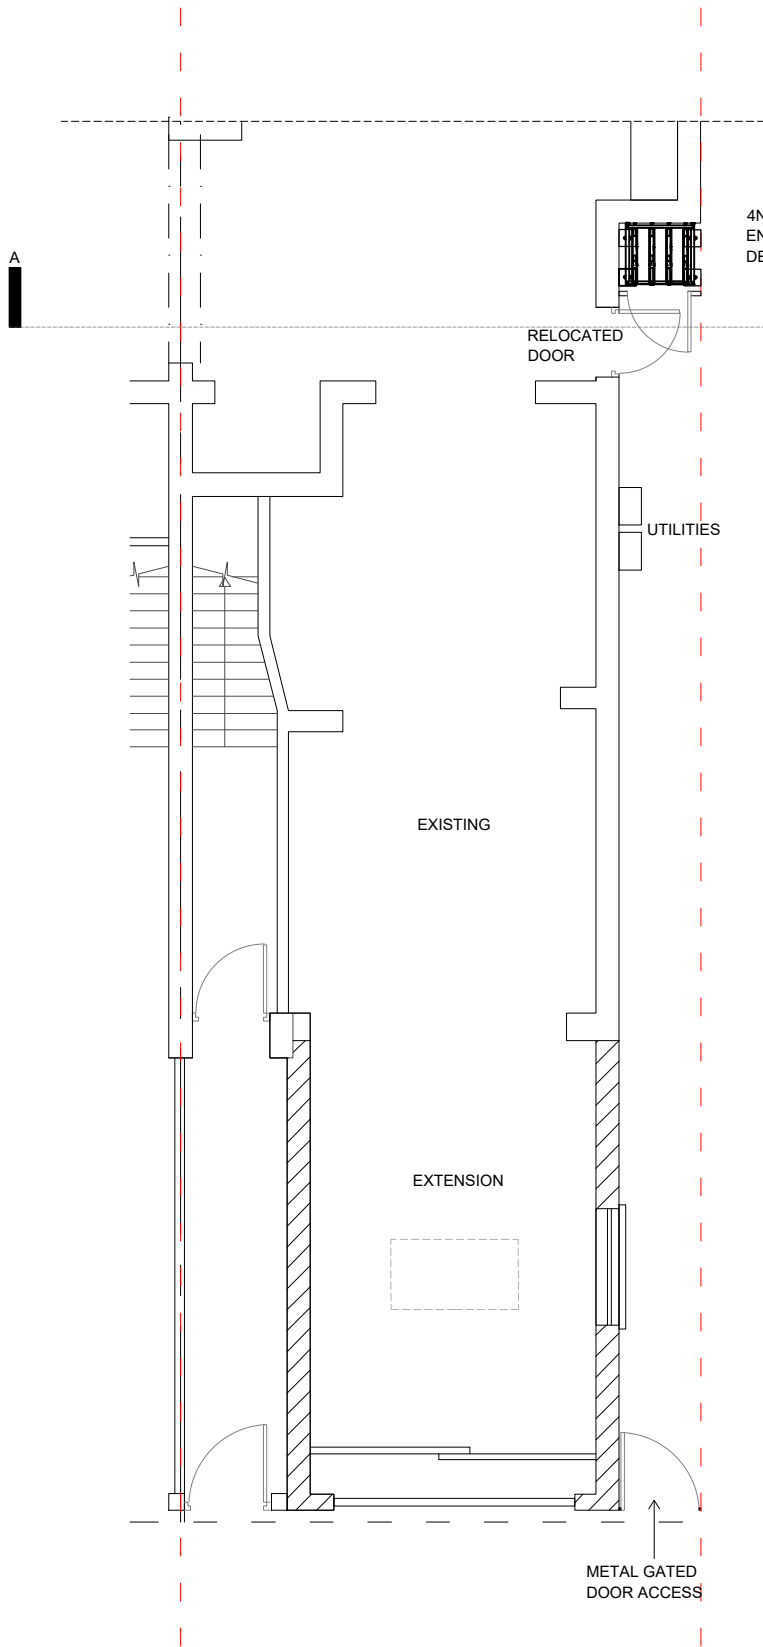


PROPOSED GROUND FLOOR PLAN 1:100

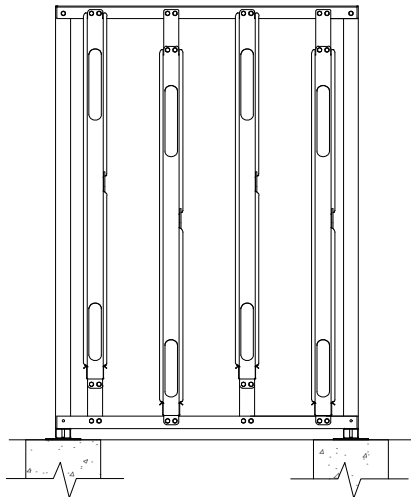


PROPOSED ELEVATION 1:30

4 NO. SEMI VERTICAL BIKE RACKS.
1.2M(W) X 1.3M(H) X 1M(D).
CONTRACTOR TO REVIEW ON SITE
TO FIT EXISTING SPACE.
RECOMMENDED C16 /20
CONCRETE FOUNDATION.
CONTRACTOR TO DETERMINE
APPROPRIATE SIZE AND
COMPOSITION OF PAD BASED ON
GROUND CONDITIONS.
EACH LEG FIXED MIN. M10X100
RAWL BOLT/ RESIN ANCHOR.

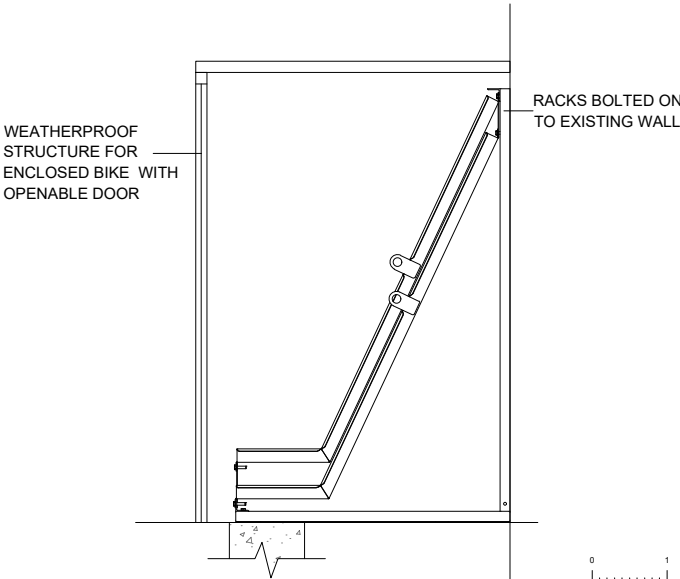

PROPOSED SIDE ELEVATION 1:30

 

Revisions:			
Rev:	01	Date:	16/09/26
Description: NMA Plan design for cycle storage			
Status:		Drawing No:	Title:
PLANNING		P100	GROUND FLOOR PLAN
		SME Architecture Ltd Greenside House, 50 Station Road London, N22 7DE	
		E: hello@smearchitecture.com W: www.smearchitecture.com T: +44 (0)739411 7198	
		Do not scale from this drawing. Copyright Reserved.	
Client:		Project:	
Mr. Somaia		66 Turnpike Lane N8 0PR	
Scale:	Date:	Drawn:	Job No:
1:100 @ A3	Sept 2026	SE	0901/30